

Madison, Wisconsin

CITY OF MADISON

CITY ENGINEERING DIVISION
DEPARTMENT OF PUBLIC WORKS

PLAN OF PROPOSED IMPROVEMENT

PUBLIC IMPROVEMENT DESIGN
APPROVED BY:

 2/21/14


City Engineer Date


INDEX OF SHEETS

SHEET NO.	TITLE
SHEET NO. 1	PLANTING SCHEDULE
SHEET NO. 2	PLANTING SCHEDULE
SHEET NO. 3	PLANTING LOCATION BY PAGE NUMBERS
SHEET NO. 4	LANDSCAPE PLACEMENT PLANS
SHEETS NO. 124 THRU 162	LANDSCAPE PLACEMENT PLANS



EAST WASHINGTON AVENUE
MEDIAN REPLANTING - 2014
FIRST STREET TO LIEN ROAD

PROJECT NO. 53W1814
CONTRACT NO. 7349

 CONVENTIONAL SIGNS	
	

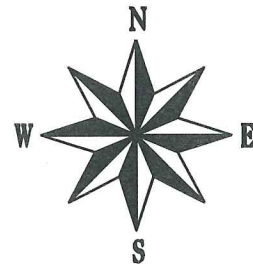

PROJECT
LIMITS

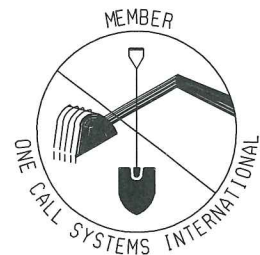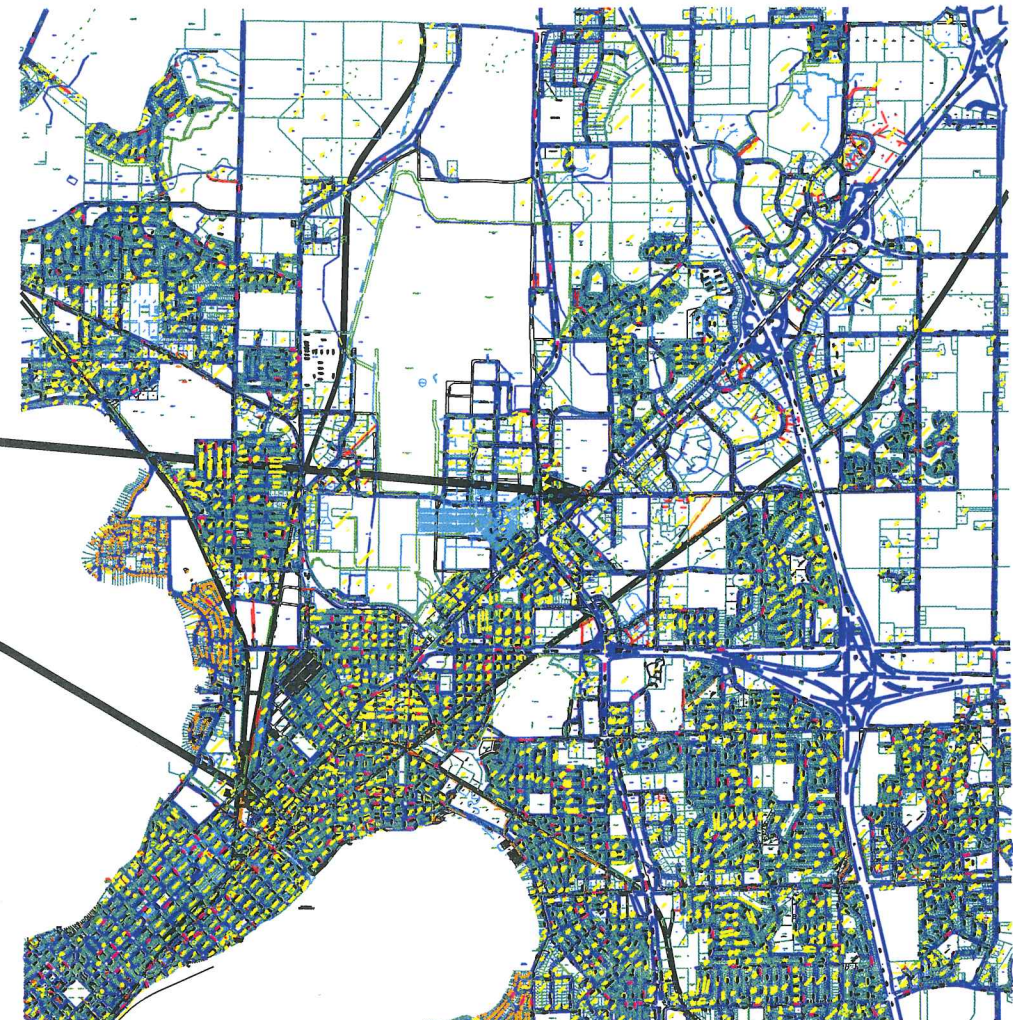

TO OBTAIN LOCATION OF
PARTICIPANTS' UNDERGROUND
FACILITIES BEFORE YOU
DIG IN WISCONSIN

CALL DIGGERS HOTLINE
811

or 1-800-242-8511

TOLL FREE

FAX-A-LOCATE 1-800-338-3860

TDD (FOR HEARING IMPAIRED) 1-800-542-2289

WIS. STATUTE 182.0175 (1974)
REQUIRES MIN. OF 3 WORK DAY
NOTICE BEFORE YOU EXCAVATE


NOTE:
EXISTING UTILITIES SHOWN IN PLAN AND PROFILE ARE INDICATED
IN ACCORDANCE WITH AVAILABLE RECORDS. OTHER UTILITIES MAY
ALSO BE PRESENT. THE CONTRACTOR SHALL BE RESPONSIBLE FOR
OBTAINING EXACT LOCATIONS AND ELEVATIONS OF ALL UTILITIES,
INCLUDING SEWER AND WATER FROM THE OWNERS OF THE
RESPECTIVE UTILITIES. ALL UTILITY OWNERS SHALL BE NOTIFIED
BY THE CONTRACTOR 72 HOURS PRIOR TO EXCAVATION.

[illegible]

[illegible]

E. WASHINGTON AVENUE FROM FIRST STREET TO LIEN ROAD																					Sheet 3
		Plant Location By Pages Numbers																			TOTAL
		124	127	128	129	130	131	133	134	137	138	139	153	154	155	156	158	159	160	161	
Plant Species																					
Blue Fasle Indigo	Baptisia australis	22				10					12			8					18		70
Miss Kim Lilac	Syringa pubescens subspecies patula "Miss Kim"									2											2
Autum Joy Sedum	Sedum spectabile "Autumn Joy"	30		24									10					24	23	54	165
Anthony Waterer Spirea	Spirea xbumalda "Anthony Waterer "			18	12	5		21	1	103	4	35	5	20				34	101	34	393
Six Hill Giant Catmint	Nepeta fassenii			54	27	40	43	57							5		10		25	60	321
Black Chokeberry	Aronia melanocarpa "Elata"																	8	3		11
Fragrant Gro-Lo Sumac	Rhus aromatica "Gro-Low"			65																	65
Stella de Ore Daylily	Hermerocallis "Stella de ore"	30	20		45		18	28	50		131	24	20							10	376
Longin Russian Sage	Perovskia atriplicifolia "Longin"					12	10	7					6								35
Purple Dome Aster	Aster novae-angliae " Purple Dome"					50															50
Summer Wine Daylily	Hermercallis ' Summer Wine'	35		25		84	50	8	50		140	35							27		454
Karl Foerster Reed Grass	Calamagrostis x acutiflora 'Karl Foerster"	15		20							20										55
Dwarf Bush Honeysuckle	Diervilla sessillifolia											21		2		1					24
Abbots Potentilla	Potentilla fruticosa " Abbotswood"															1					1
Alert New Yorl Aster	Aster novae-belgii "Alert"					50															50
Delightsom Daylily	Hermercallis ' Delightsom'						18	11													29
Spiderman Daylily	Hermercallis ' Spiderman'						50	20													70
Blue Pacific Juniper	Juniperus conferta " Blue Pacific"							3													3
TOTAL		132	20	206	84	251	189	155	101	105	307	115	41	30	5	2	10	66	197	158	2174

E. WASHINGTON AVENUE FROM FIRST STREET TO LIEN ROAD																						Sheet 4
		Plant Location By Page Numbers																				TOTAL
		124	127	128	129	130	131	133	134	137	138	139	153	154	155	156	158	159	160	161		
Trees																						
Japanese Ivory Silk Lilac	Syringa reticulata 'Ivory Silk							2										1			3	
Jack Pear	Pyrus calleryana 'Jaczam'													1							1	
Catalpa	Catalpa speciosa									2						1					3	
Sargent Cherry 'Pink Flair'	Prunus sarentii 'Pink Flair'													2							2	
Korean Sun Pear	Pyrus fauriei 'Westwood'													2							2	
	TOTAL	0	0	0	0	0	0	2	0	2	0	0	0	5	0	1	0	1	0	0	11	

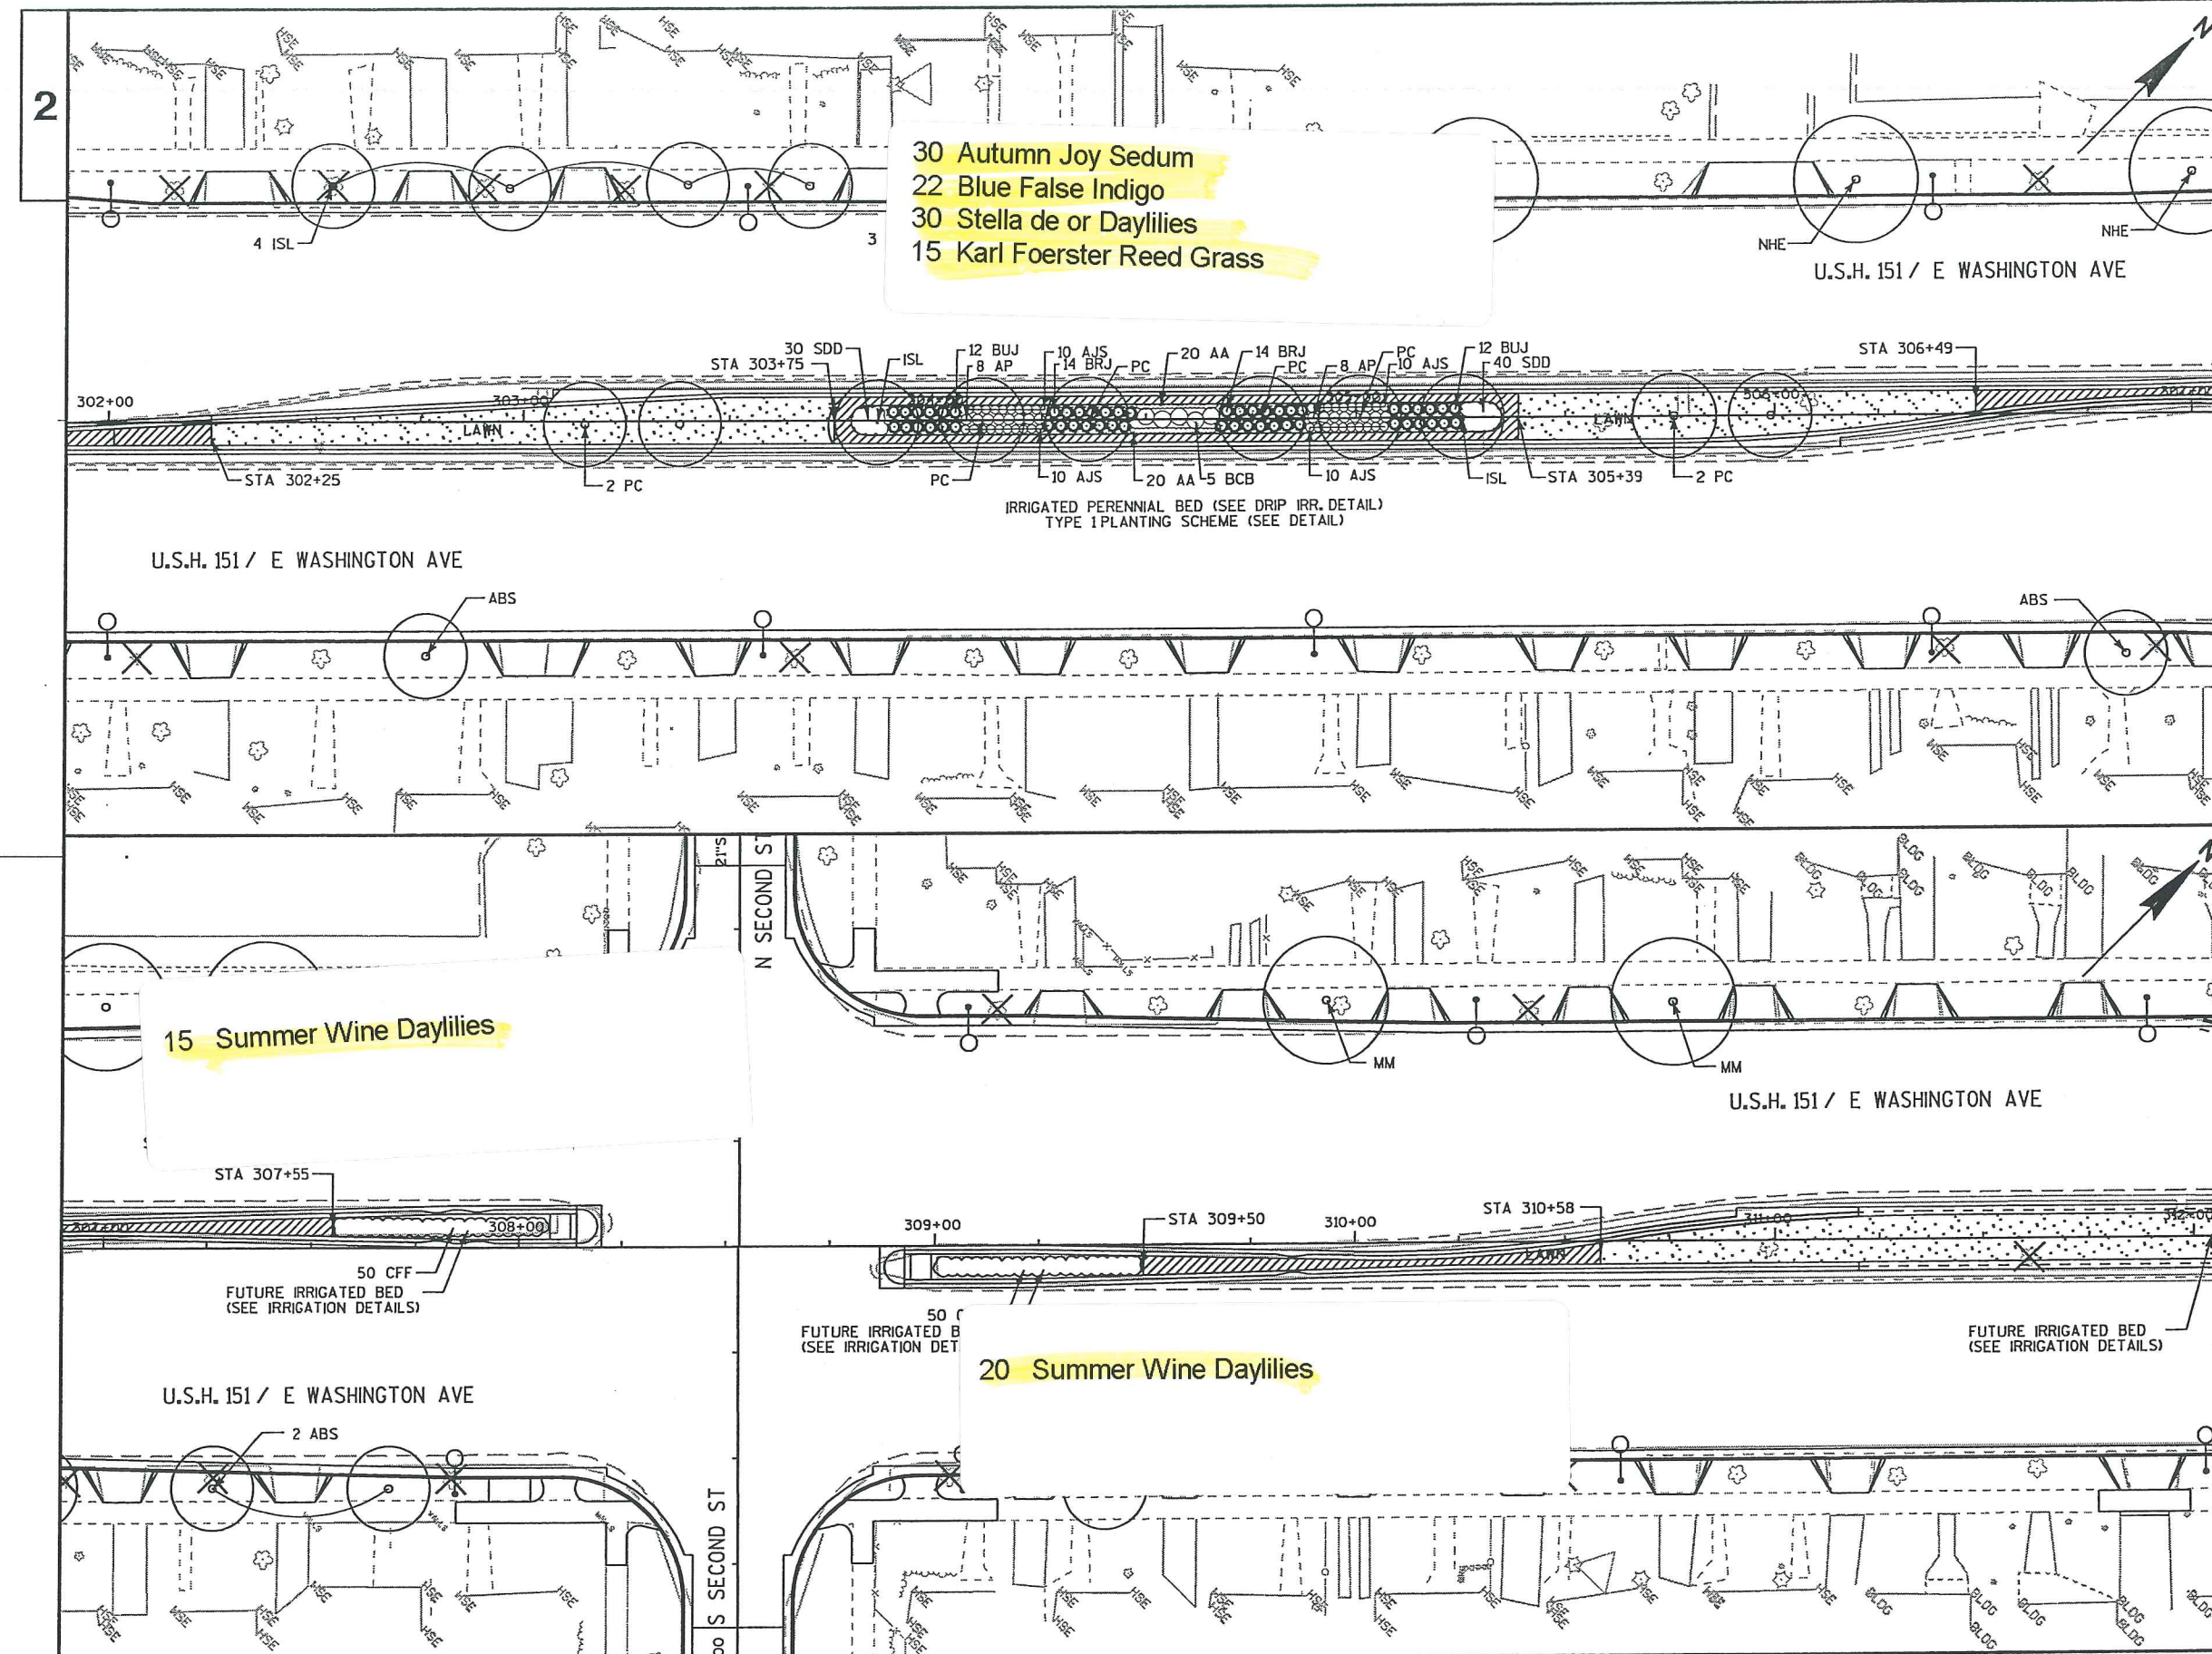


PLANT KEY		
SYM.	ABBR.	COMMON NAME
DECIDUOUS TREES		
●	FAM	AMUR MAPLE, 'FLAME'
●	EA	ASH, EMPIRE
●	SA	ASH, SUMMIT
●	PSC	CRABAPPLE, PINK SPIRE
●	NHE	ELM, NEW HORIZON
●	G	GINKGO
●	ISL	LILAC, IVORY SILK
●	ASL	LINDEN, AMERICAN SENTRY
●	FM	MAPLE, FREEMAN 'ARMSTRONG'
●	MM	MAPLE, MIYABE
●	PC	PEAR, CLEVELAND SELECT
●	ABS	SERVICEBERRY, AUTUMN BRILIANCE

DECIDUOUS SHRUBS & VINES		
○	BCB	CHOKEBERRY, BLACK
○	CFF	FLEECFLOWER, COMPACT JAPANESE
○	DBH	HONEYSUCKLE, DWARF BUSH
○	AP	POTENTILLA, ABBOTSWOOD
○	AS	SPIREA, ALPINE
○	AWS	SPIREA, ANTHONY WATERER
○	GFS	SPIREA, GOLDFLAME

LOW EVERGREENS		
⊙	BPJ	JUNIPER, BLUE PACIFIC
⊙	BRJ	JUNIPER, BROADMOOR
⊙	BUJ	JUNIPER, BUFFALO
⊙	HJ	JUNIPER, HUGHES


PERENNIALS, GRASSES AND GROUNDCOVERS		
⊙	AA	ASTER, ALERT NEW YORK
⊙	SDD	DAYLILY, STELLA DE ORO
⊙	KFG	GRASS, KARL FOERSTER REED
⊙	AJS	SEDUM, AUTUMN JOY

LEGEND	
	ARCHITECTURAL CONCRETE PAVEMENT
	COLORLED CONCRETE CROSSWALK
	LAWN
○	TRASH RECEPTACLE
⊗	REMOVE EXISTING TREE/BUSH
⊙	PROPOSED STREETLIGHT

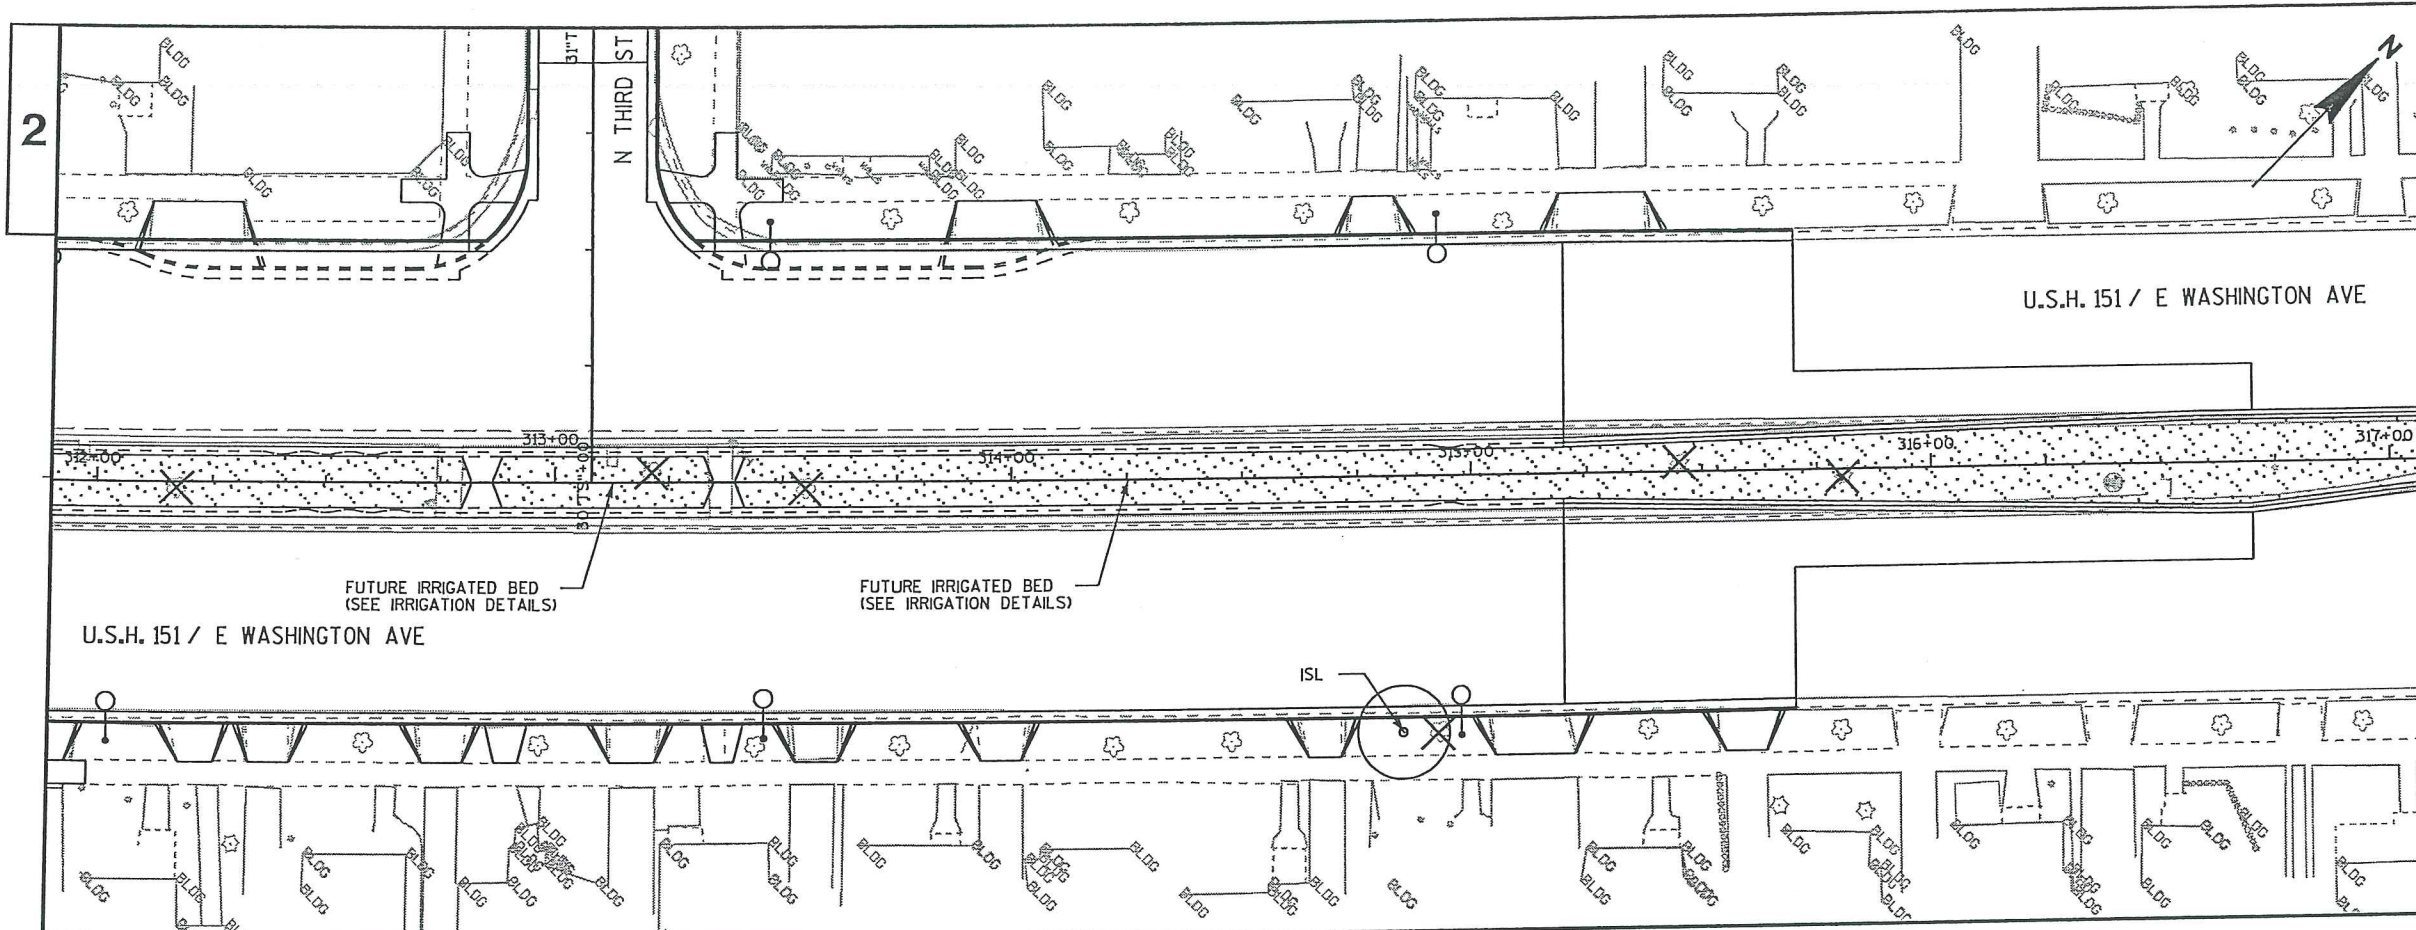


PLANT KEY		
SYM.	ABBR.	COMMON NAME
DECIDUOUS TREES		
●	FAM	AMUR MAPLE, 'FLAME'
●	EA	ASH, EMPIRE
●	SA	ASH, SUMMIT
●	PSC	CRABAPPLE, PINK SPIRE
●	NHE	ELM, NEW HORIZON
●	G	GINKGO
●	ISL	LILAC, IVORY SILK
●	ASL	LINDEN, AMERICAN SENTRY
●	FM	MAPLE, FREEMAN 'ARMSTRONG'
●	MM	MAPLE, MIYABE
●	PC	PEAR, CLEVELAND SELECT
●	ABS	SERVICEBERRY, AUTUMN BRILIANCE
DECIDUOUS SHRUBS & VINES		
○	BCB	CHOKEBERRY, BLACK
○	CFF	FLEECFLOWER, COMPACT JAPANESE
○	DBH	HONEYSUCKLE, DWARF BUSH
○	AP	POTENTILLA, ABBOTSWOOD
○	AS	SPIREA, ALPINE
○	AWS	SPIREA, ANTHONY WATERER
○	GFS	SPIREA, GOLDFLAME
LOW EVERGREENS		
☼	BPJ	JUNIPER, BLUE PACIFIC
☼	BRJ	JUNIPER, BROADMOOR
☼	BUJ	JUNIPER, BUFFALO
☼	HJ	JUNIPER, HUGHES
PERENNIALS, GRASSES AND GROUNDCOVERS		
☼	AA	ASTER, ALERT NEW YORK
☼	SDD	DAYLILY, STELLA DE ORO
☼	KFG	GRASS, KARL FOERSTER REED
☼	AJS	SEDUM, AUTUMN JOY

LEGEND	
	ARCHITECTURAL CONCRETE PAVEMENT
	COLORLED CONCRETE CROSSWALK
	LAWN
○	TRASH RECEPTACLE
✕	REMOVE EXISTING TREE/BUSH
	PROPOSED STREETLIGHT

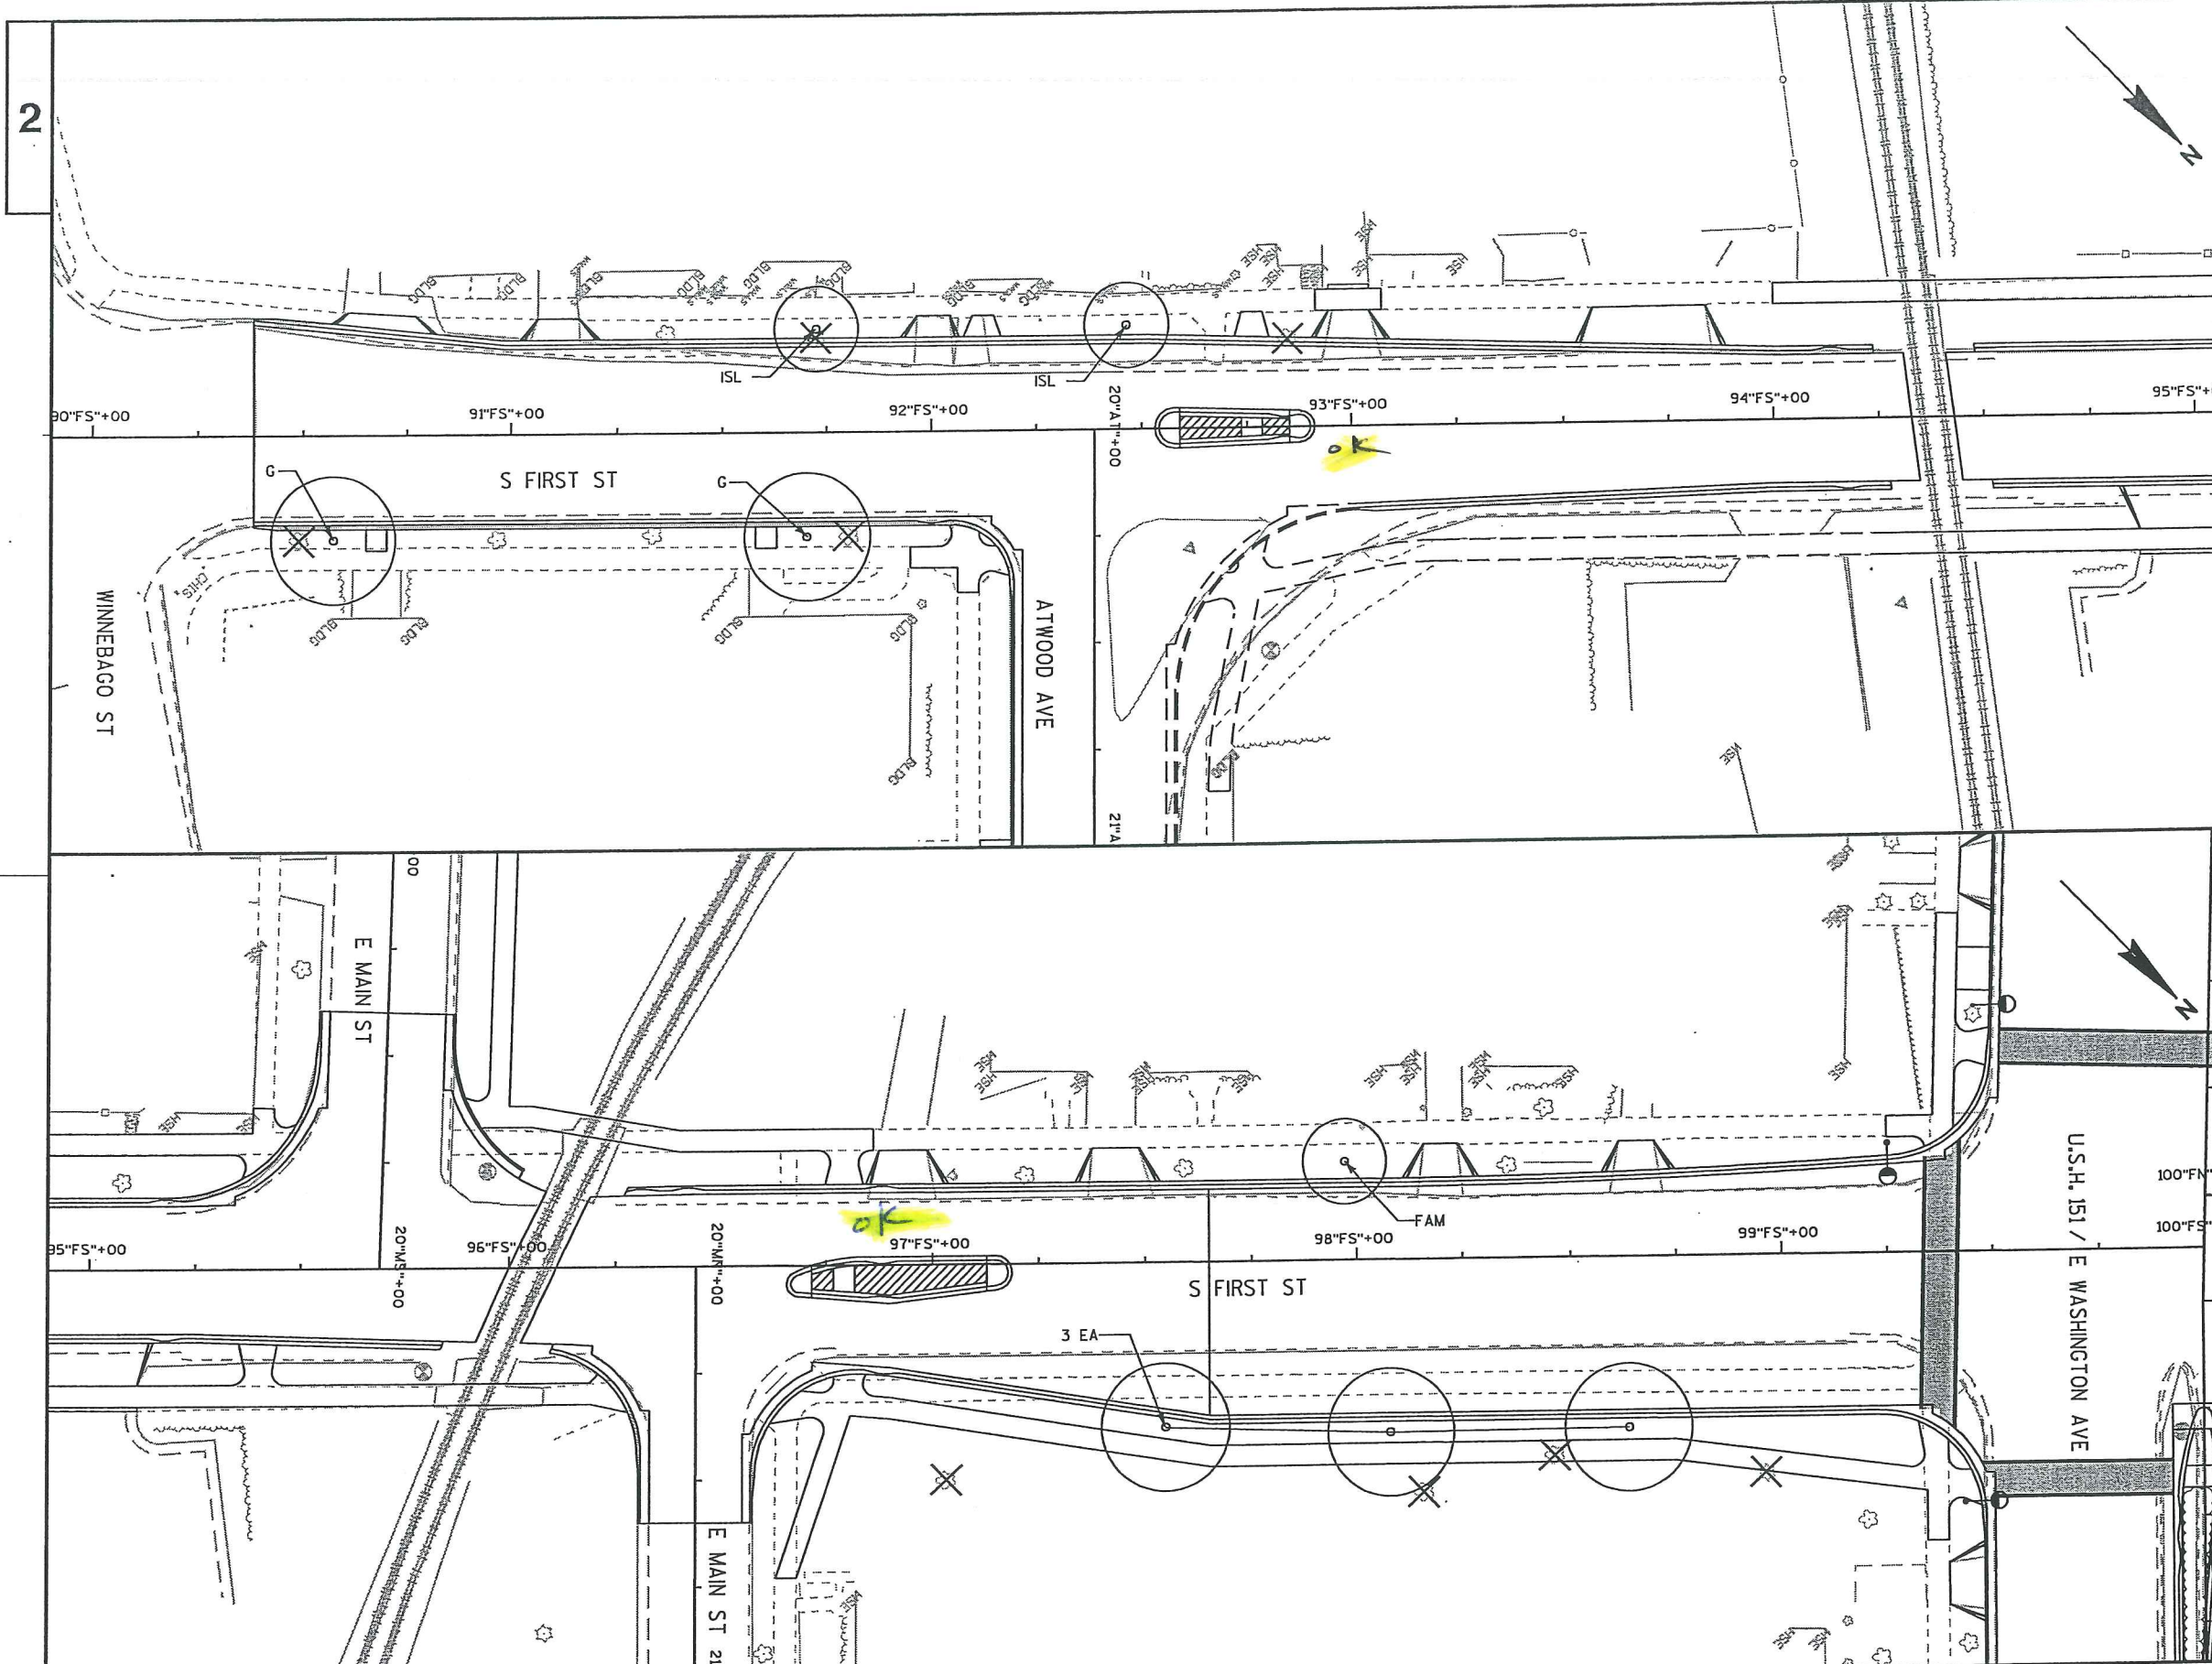


PLANT KEY		
SYM.	ABBR.	COMMON NAME
DECIDUOUS TREES		
	FAM	AMUR MAPLE, 'FLAME'
	EA	ASH, EMPIRE
	SA	ASH, SUMMIT
	PSC	CRABAPPLE, PINK SPIRE
	NHE	ELM, NEW HORIZON
	G	GINKGO
	ISL	LILAC, IVORY SILK
	ASL	LINDEN, AMERICAN SENTRY
	FM	MAPLE, FREEMAN 'ARMSTRONG'
	MM	MAPLE, MIYABE
	PC	PEAR, CLEVELAND SELECT
	ABS	SERVICEBERRY, AUTUMN BRILLIANCE
DECIDUOUS SHRUBS & VINES		
	BCB	CHOKEBERRY, BLACK
	CFF	FLEECEFLOWER, COMPACT JAPANESE
	DBH	HONEYSUCKLE, DWARF BUSH
	AP	POTENTILLA, ABBOTSWOOD
	AS	SPIREA, ALPINE
	AWS	SPIREA, ANTHONY WATERER
	GFS	SPIREA, GOLDFLAME
LOW EVERGREENS		
	BPJ	JUNIPER, BLUE PACIFIC
	BRJ	JUNIPER, BROADMOOR
	BUJ	JUNIPER, BUFFALO
	HJ	JUNIPER, HUGHES
PERENNIALS, GRASSES AND GROUNDCOVERS		
	AA	ASTER, ALERT NEW YORK
	SDD	DAYLILY, STELLA DE ORO
	KFG	GRASS, KARL FOERSTER REED
	AJS	SEDUM, AUTUMN JOY


LEGEND	
	ARCHITECTURAL CONCRETE PAVEMENT
	COLORLED CONCRETE CROSSWALK
	LAWN
	TRASH RECEPTACLE
	REMOVE EXISTING TREE/BUSH
	PROPOSED STREETLIGHT

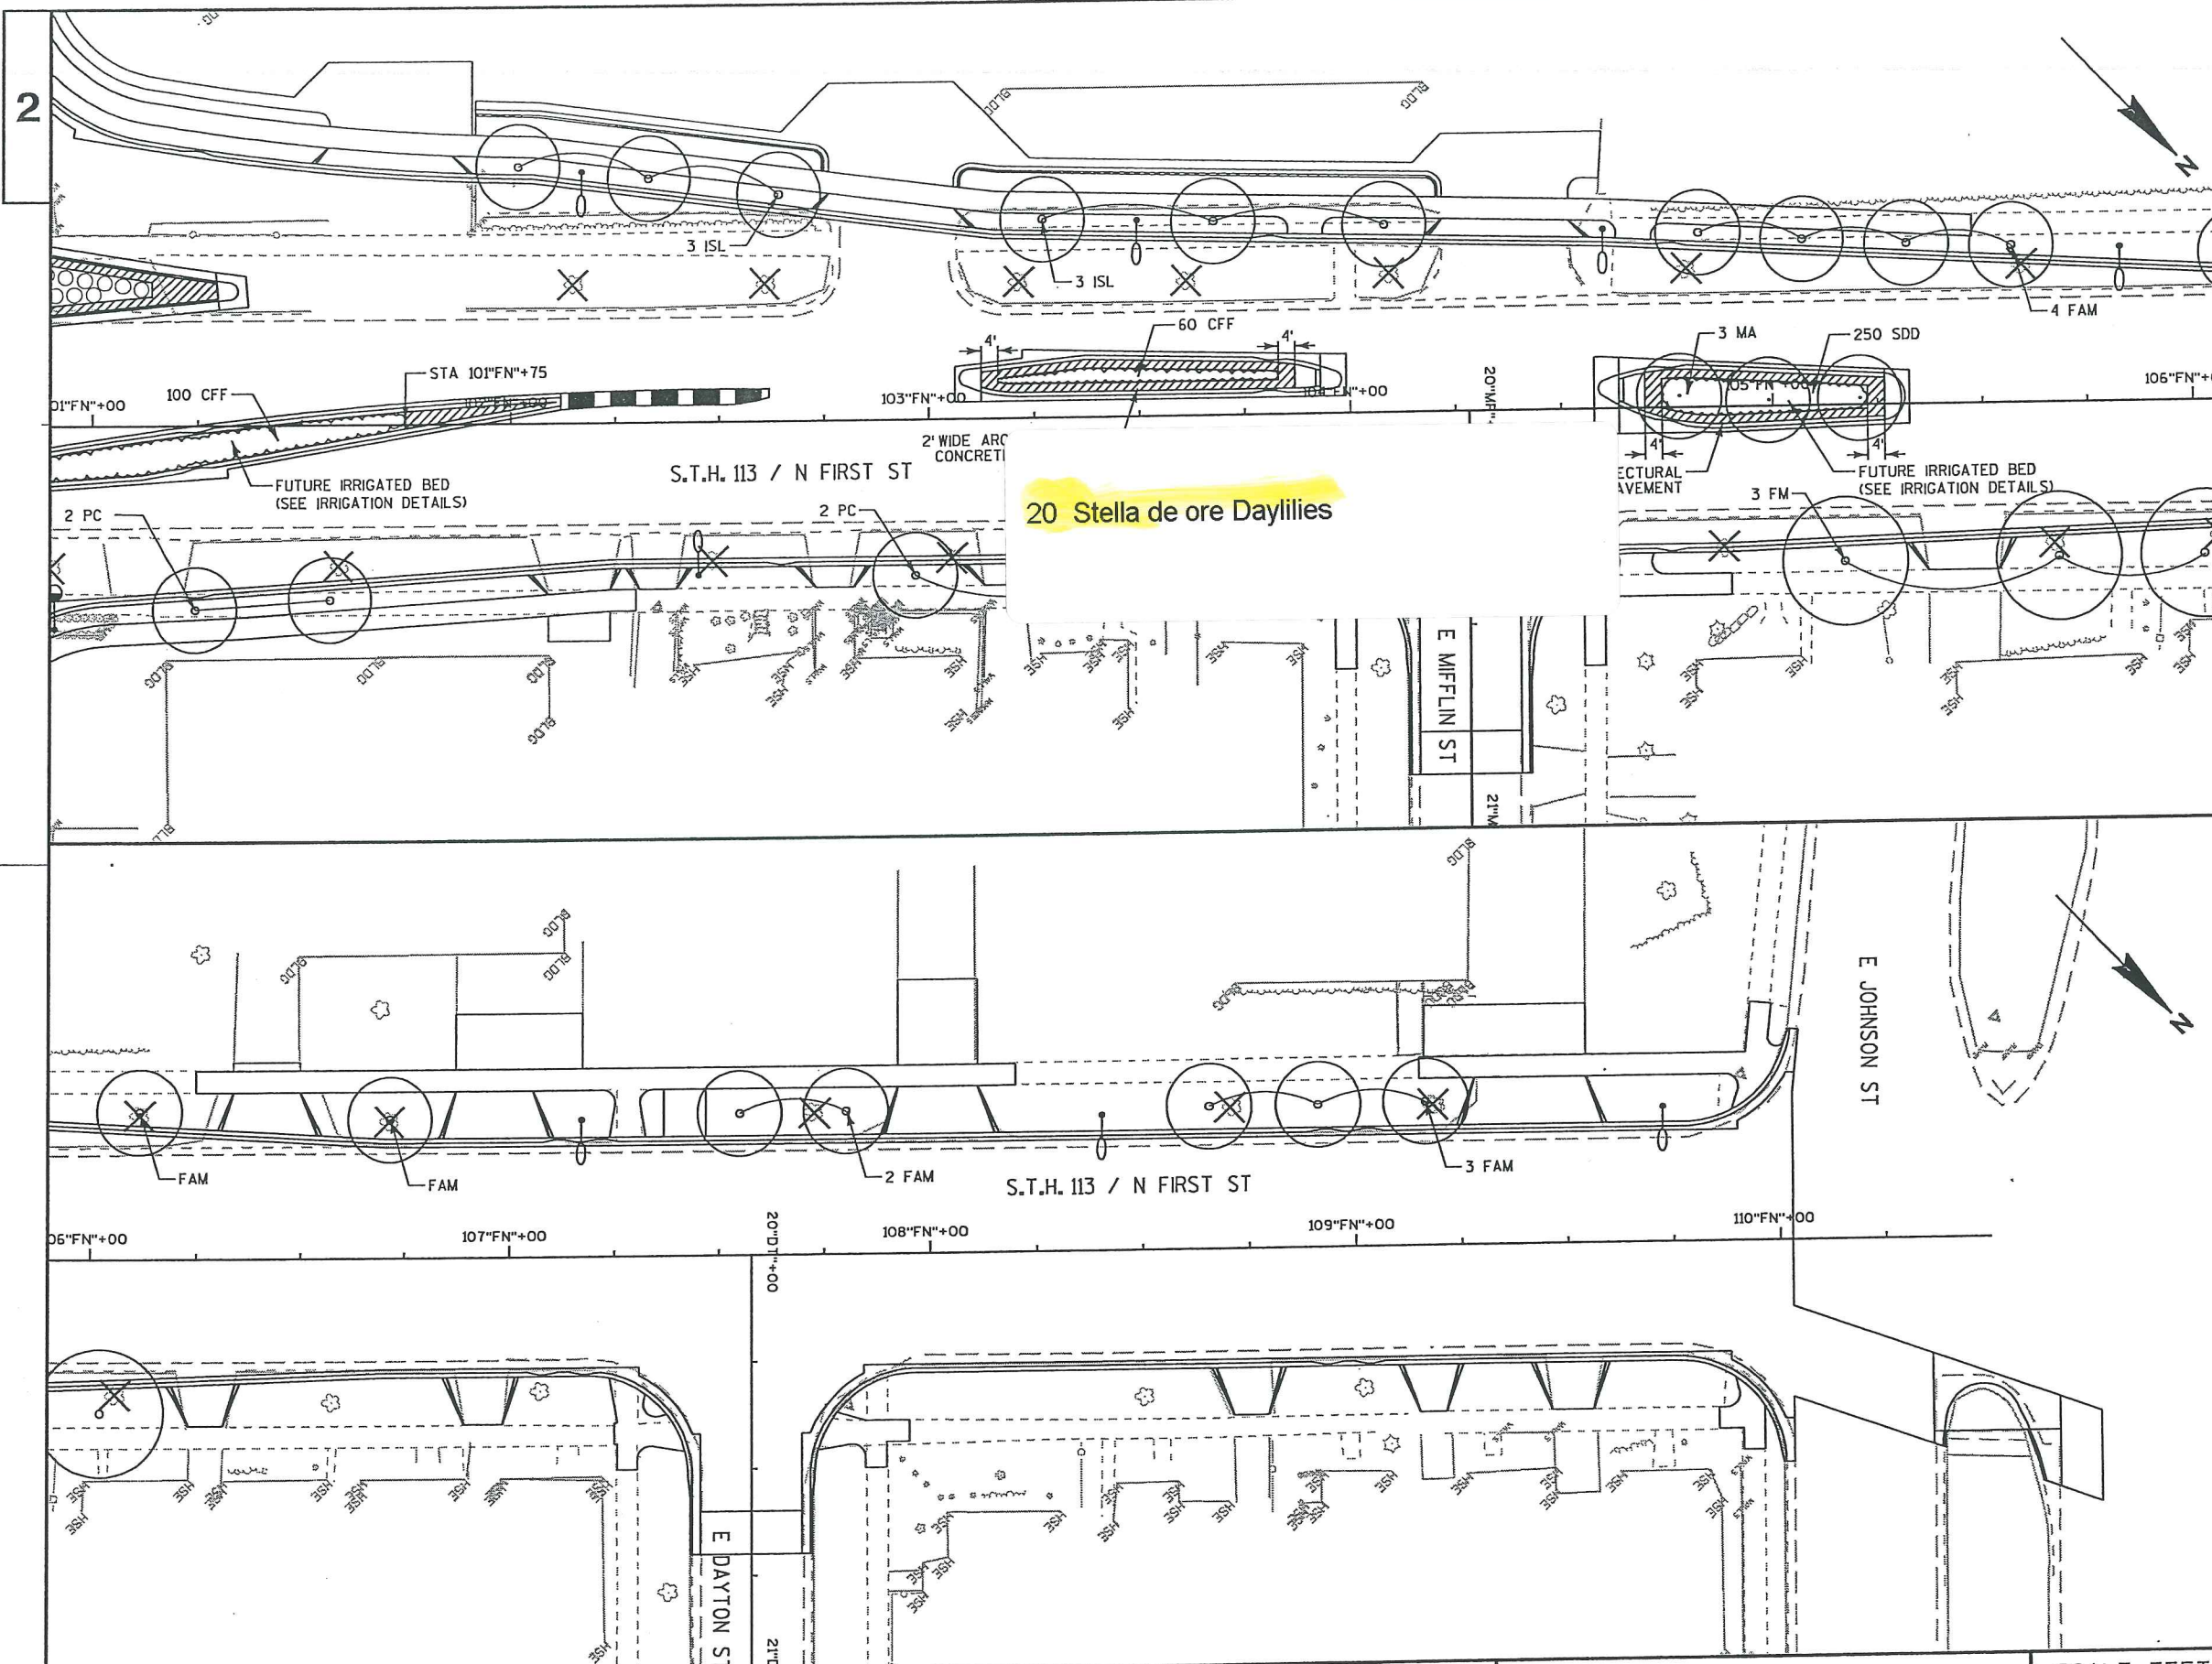

PLANT KEY		
SYM.	ABBR.	COMMON NAME
DECIDUOUS TREES		
	FAM	AMUR MAPLE, 'FLAME'
	EA	ASH, EMPIRE
	SA	ASH, SUMMIT
	PSC	CRABAPPLE, PINK SPIRE
	NHE	ELM, NEW HORIZON
	G	GINKGO
	ISL	LILAC, IVORY SILK
	ASL	LINDEN, AMERICAN SENTRY
	FM	MAPLE, FREEMAN 'ARMSTRONG'
	MM	MAPLE, MIYABE
	PC	PEAR, CLEVELAND SELECT
	ABS	SERVICEBERRY, AUTUMN BRILIANCE
DECIDUOUS SHRUBS & VINES		
	BCB	CHOKEBERRY, BLACK
	CFF	FLEECFLOWER, COMPACT JAPANESE
	DBH	HONEYSUCKLE, DWARF BUSH
	AP	POTENTILLA, ABBOTSWOOD
	AS	SPIREA, ALPINE
	AWS	SPIREA, ANTHONY WATERER
	GFS	SPIREA, GOLDFLAME
LOW EVERGREENS		
	BPJ	JUNIPER, BLUE PACIFIC
	BRJ	JUNIPER, BROADMOOR
	BUJ	JUNIPER, BUFFALO
	HJ	JUNIPER, HUGHES
PERENNIALS, GRASSES AND GROUNDCOVERS		
	AA	ASTER, ALERT NEW YORK
	SDD	DAYLILY, STELLA DE ORO
	KFG	GRASS, KARL FOERSTER REED
	AJS	SEDUM, AUTUMN JOY
LEGEND		
	ARCHITECTURAL CONCRETE PAVEMENT	
	COLORED CONCRETE CROSSWALK	
	LAWN	
	TRASH RECEPTACLE	
	REMOVE EXISTING TREE/BUSH	
	PROPOSED STREETLIGHT	

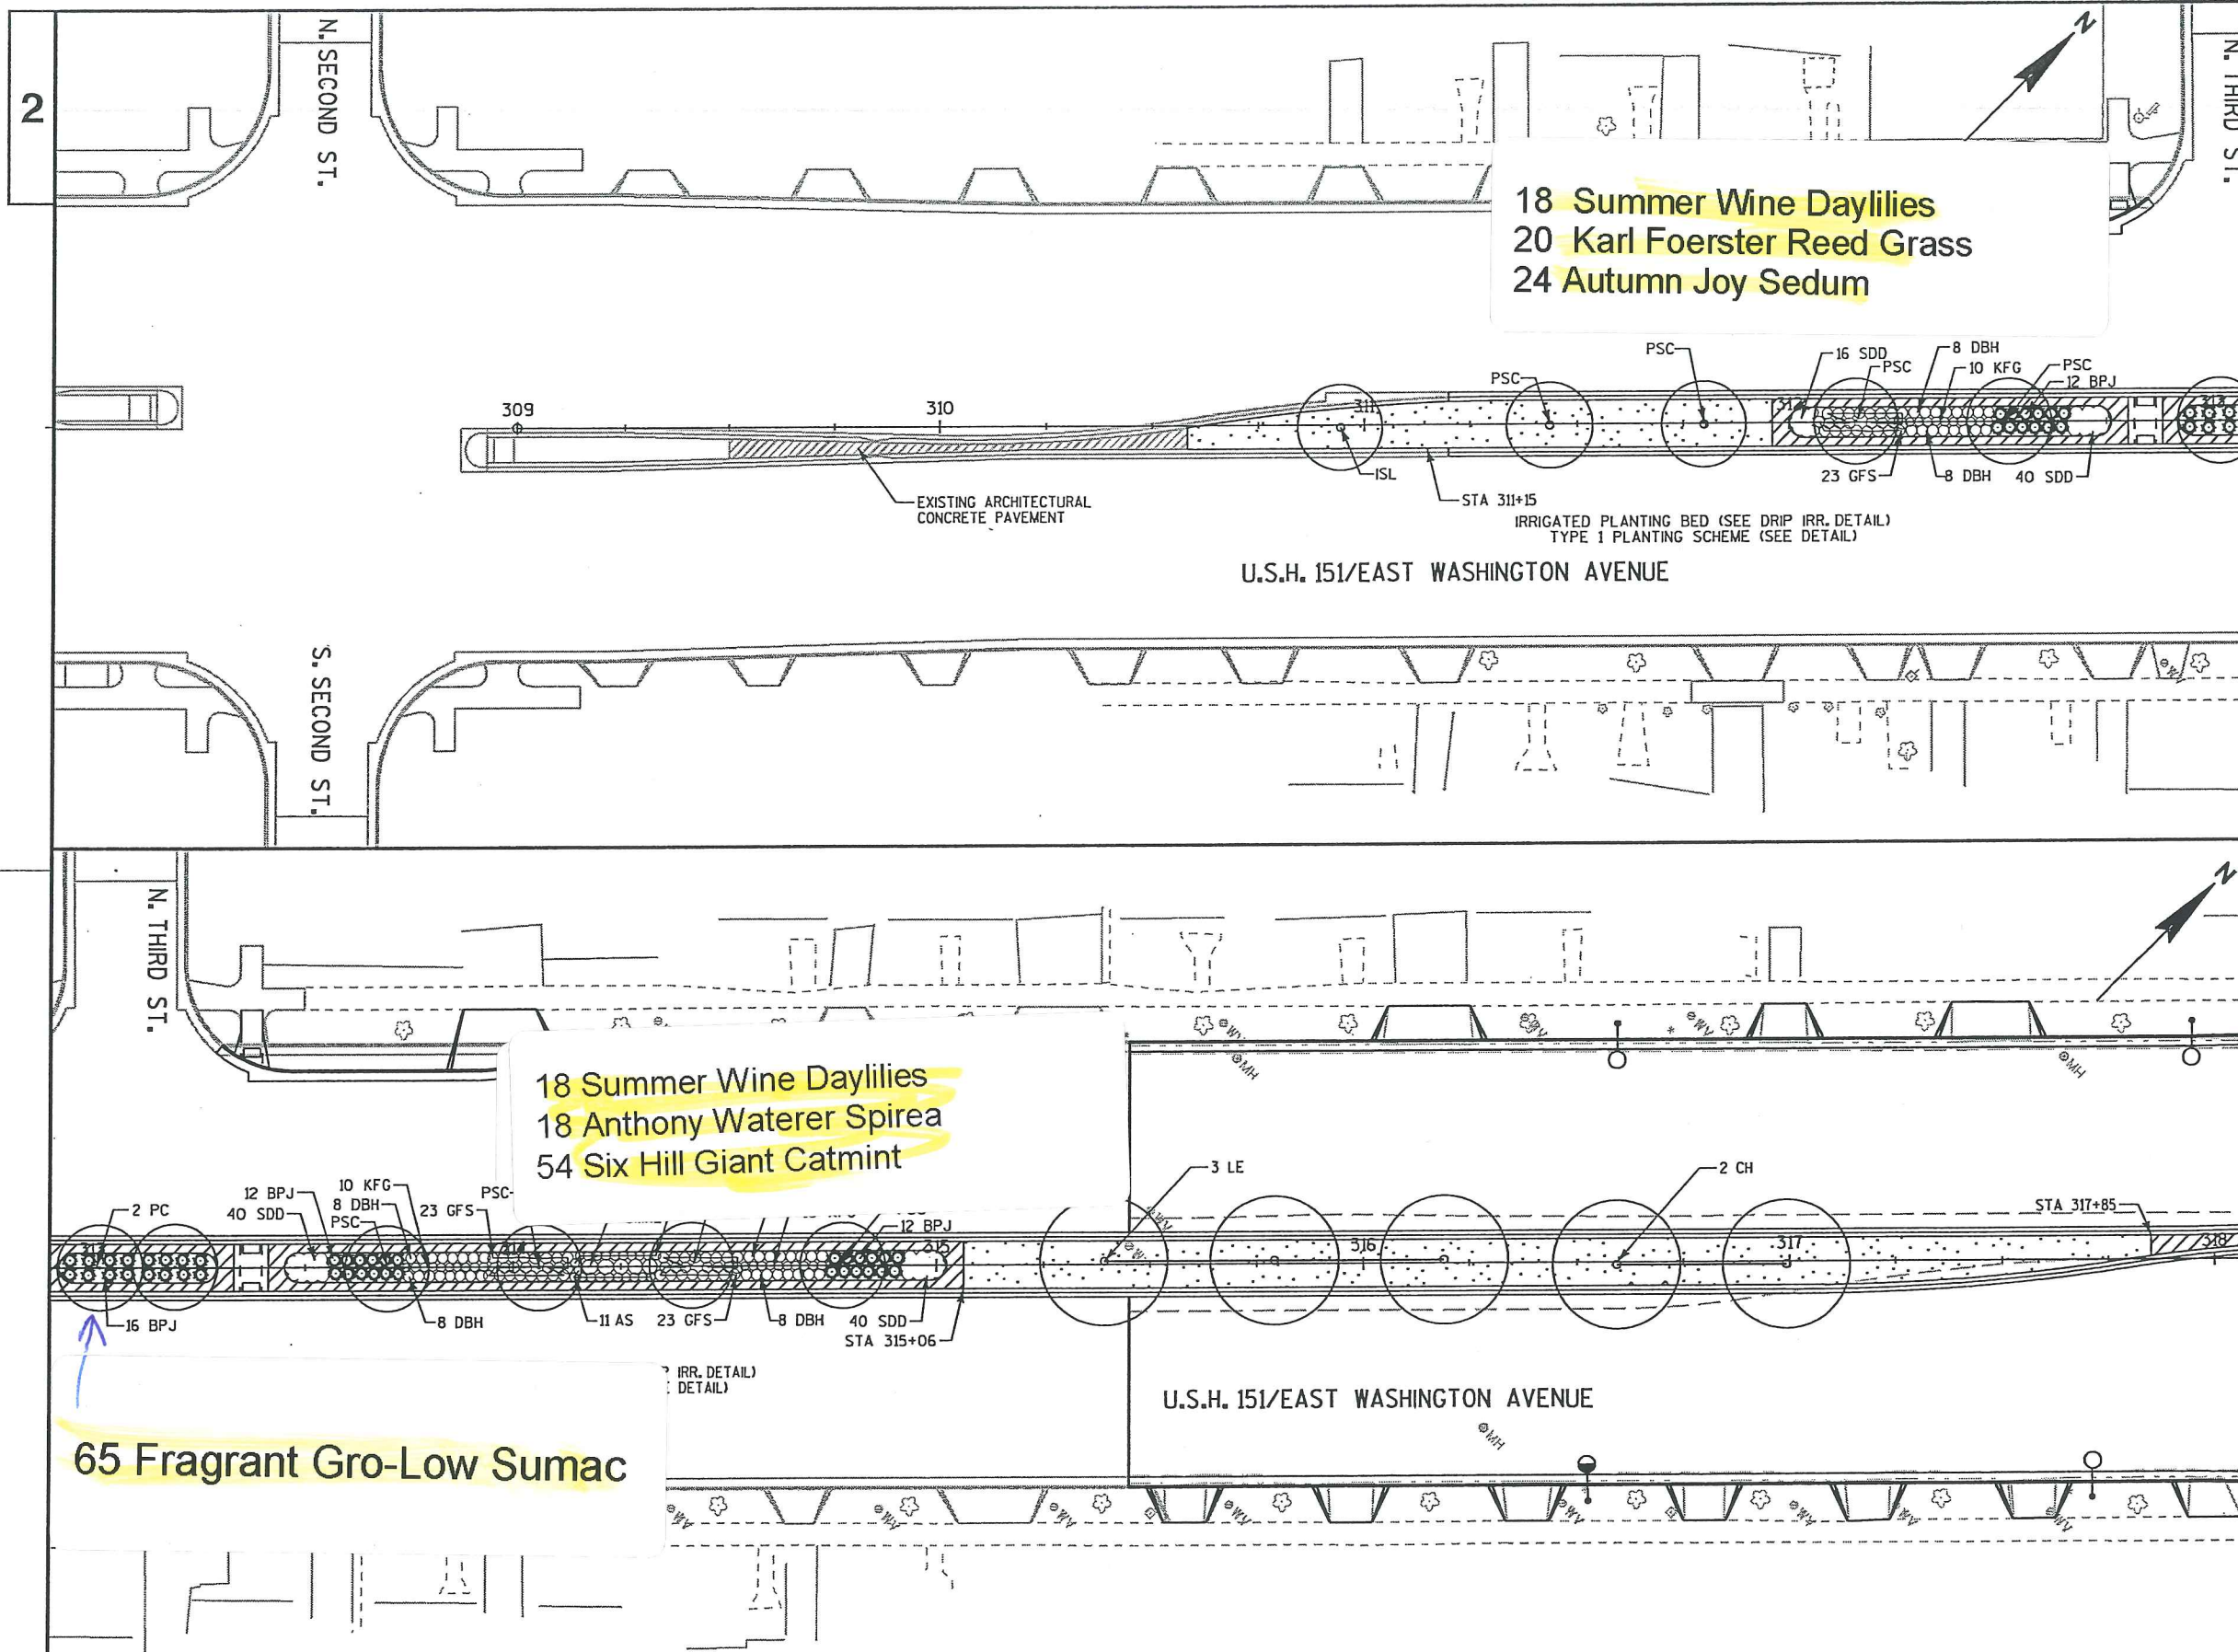

PLANT KEY		
SYM.	ABBR.	COMMON NAME
DECIDUOUS TREES		
KC		COFFEETREE, KENTUCKY
DWC		CRABAPPLE, 'DONALD WYMAN'
PFC		CRABAPPLE, 'PRAIRIEFIRE'
PSC		CRABAPPLE, PINK SPIRE
LE		ELM, LIBERTY
NHE		ELM, NEW HORIZON
G		GINKGO
CH		HACKBERRY, COMMON
TCH		HAWTHORN, THORNLESS COCKSPUR
HL		HONEYLOCUST, 'SKYLINE'
ISL		LILAC, IVORY SILK
ASL		LINDEN, AMERICAN SENTRY
RL		LINDEN, REDMOND
FAM		AMUR MAPLE, 'FLAME'
FM		MAPLE, FREEMAN 'ARMSTRONG'
MM		MAPLE, MIYABE
SM		MAPLE, SIENNA GLEN
TM		MAPLE, TARTARIAN
M		MUSCLEWOOD
SWO		OAK, SWAMP WHITE
PC		PEAR, CLEVELAND SELECT
ABS		SERVICEBERRY, AUTUMN BRILIANCE
DECIDUOUS SHRUBS & VINES		
RCB		CHOKEBERRY, RED
GD		DOGWOOD, GREY
RTD		DOGWOOD, RED TWIGGED
CFE		FLEECEFLOWER, COMPACT JAPANESE
DBH		HONEYSUCKLE, DWARF BUSH
MKL		LILAC, MISS KIM
AS		SPIREA, ALPINE
GFS		SPIREA, GOLDFLAME
FS		SUMAC, FRAGRANT
LOW EVERGREENS		
BPJ		JUNIPER, BLUE PACIFIC
BJ		JUNIPER, BUFFALO
PERENNIALS, GRASSES AND GROUNDCOVERS		
AA		ASTER, ALERT NEW YORK
PDA		ASTER, PURPLE DOME
CP		CREeping PHLOX - PINK & PURPLE
DD		DAYLILY, DELIGHTSOM
SMD		DAYLILY, SPIDERMAN
SDD		DAYLILY, STELLA DE ORO
SWD		DAYLILIES, SUMMER WINE
BF		FESCUE, BLUE
KFG		GRASS, KARL FOERSTER REED
RS		SAGE, LONGIN RUSSIAN
LEGEND		
	ARCHITECTURAL CONCRETE PAVEMENT	
	COLORED CONCRETE CROSSWALK	
	SOD LAWN	
	NATIVE SHORT PRARIE SEEDING MIXTURE	
	TRASH RECEPTACLE	
	REMOVE EXISTING TREE/BUSH	
	PROPOSED STREETLIGHT	

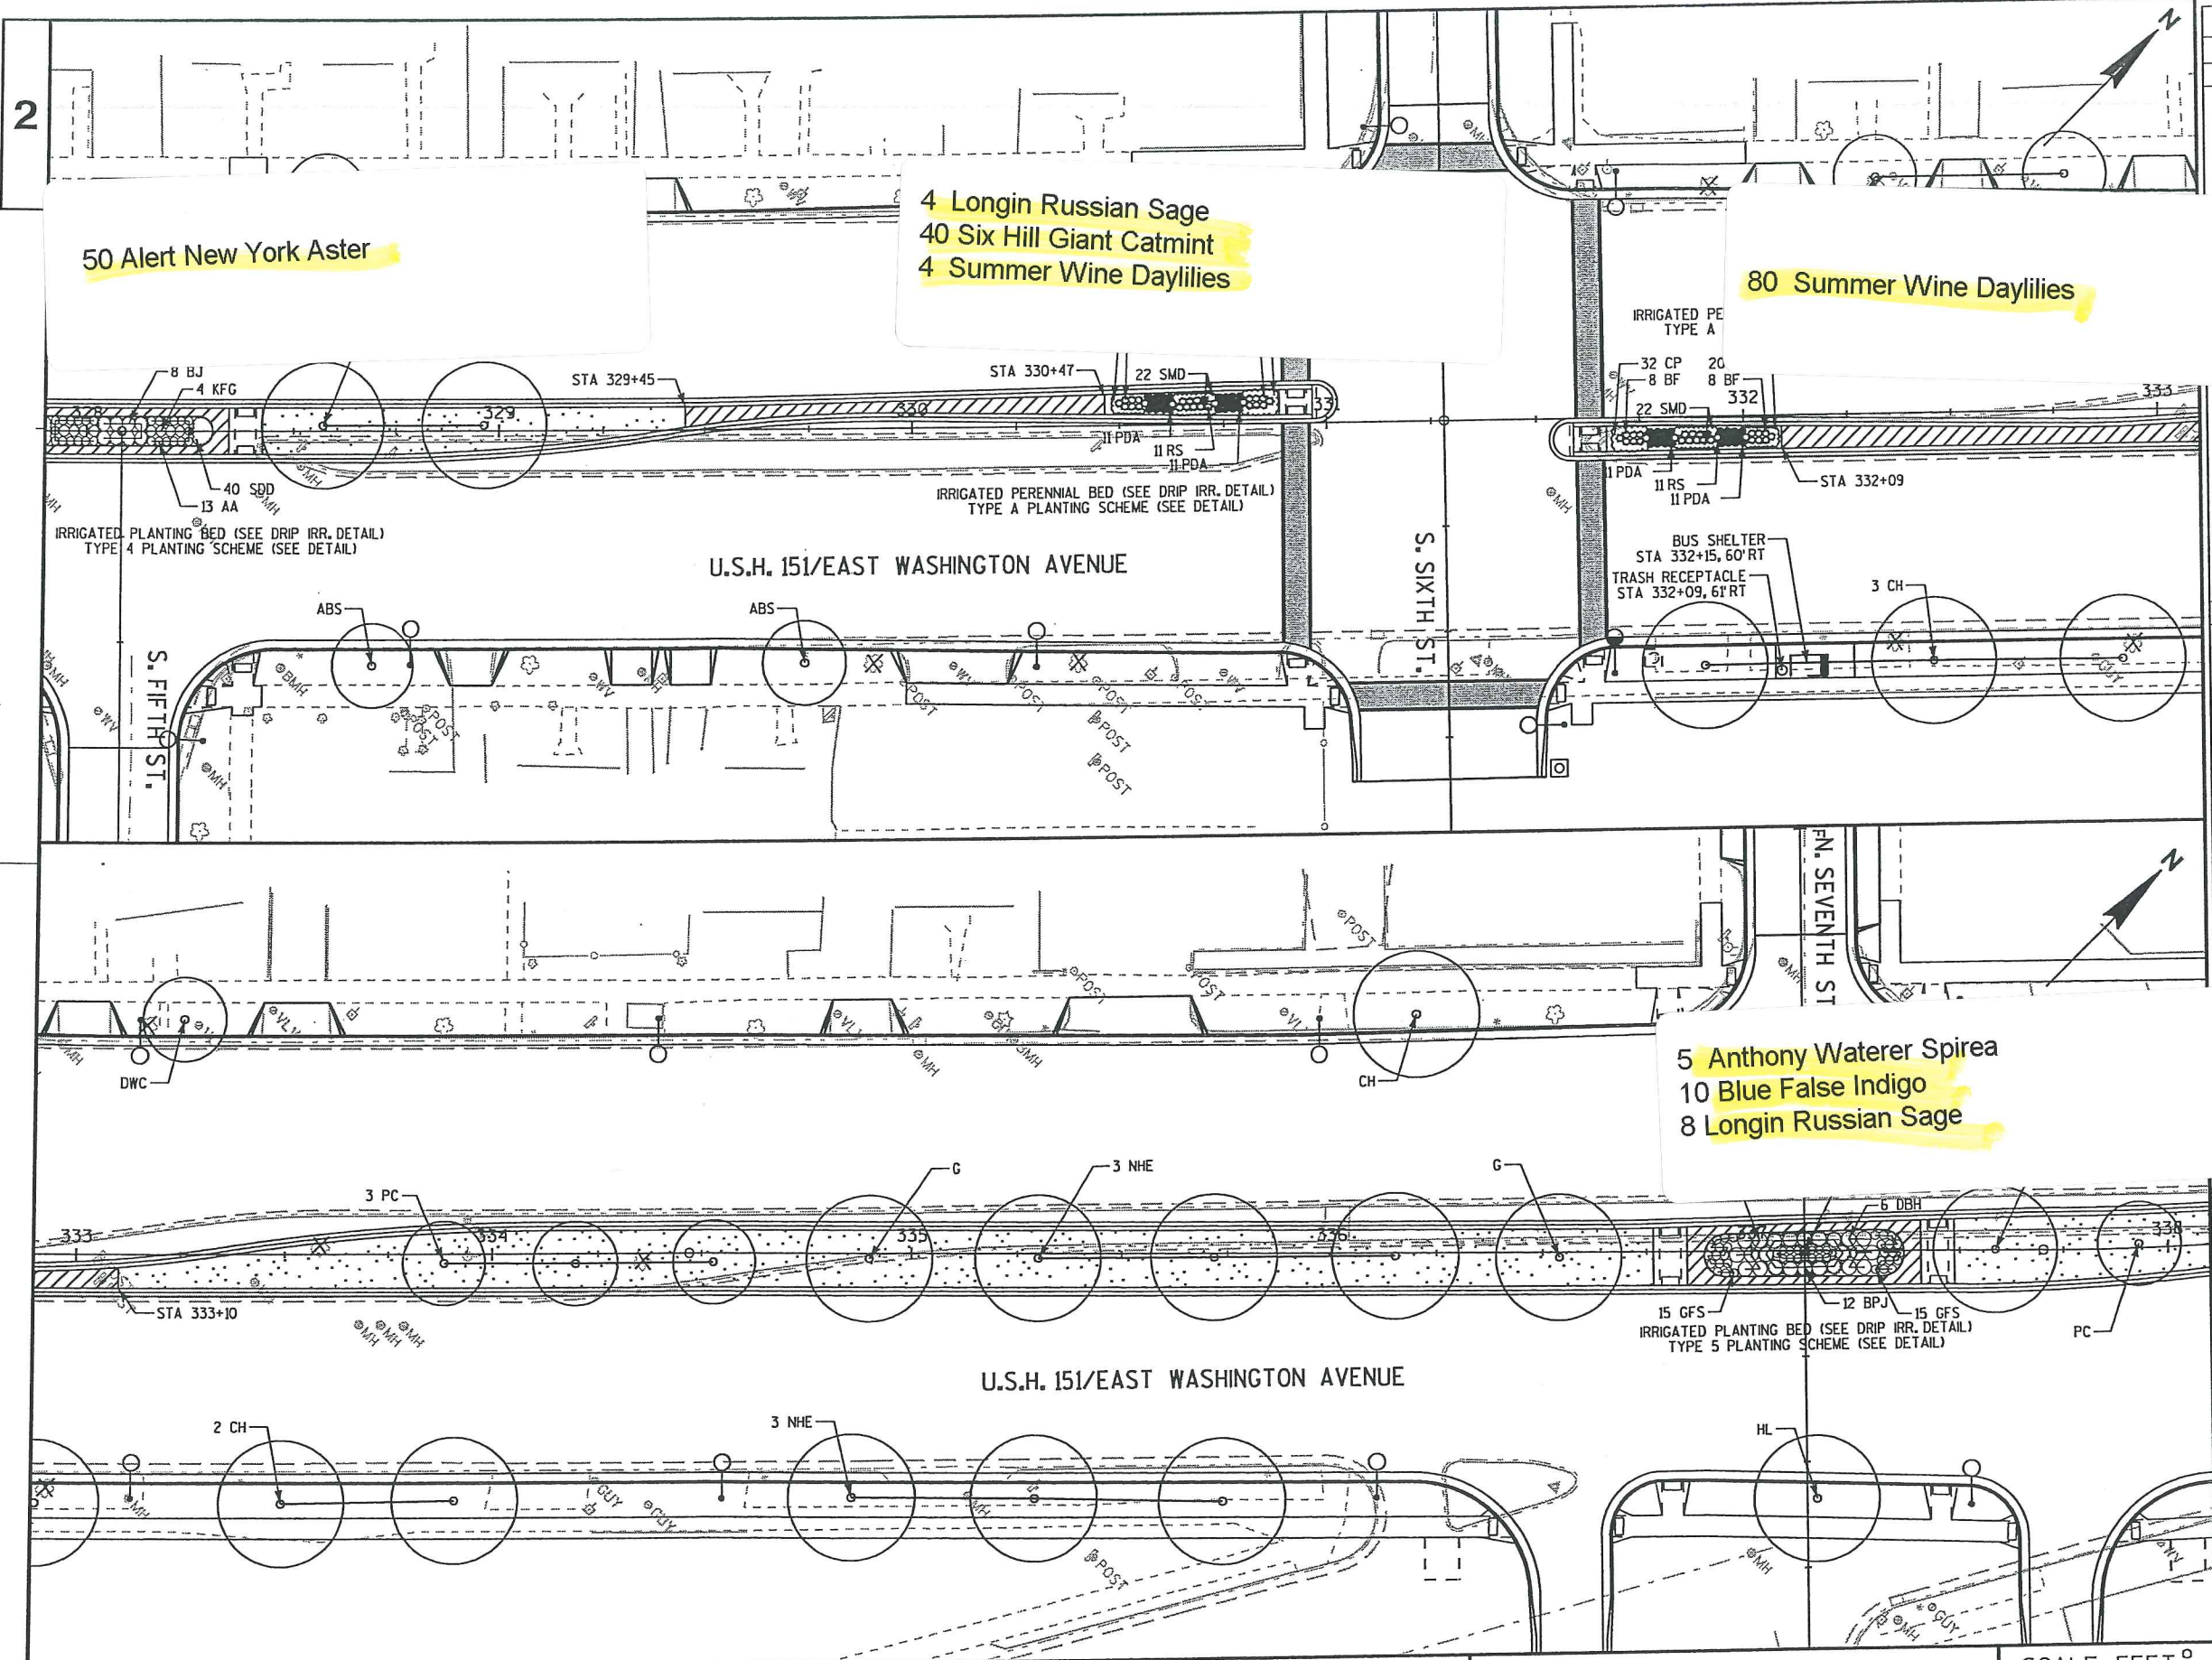

PLANT KEY		
SYM.	ABBR.	COMMON NAME
DECIDUOUS TREES		
(Circle with dot)	KC	COFFEETREE, KENTUCKY
(Circle with cross)	DWC	CRABAPPLE, 'DONALD WYMAN'
(Circle with star)	PFC	CRABAPPLE, 'PRAIRIEFIRE'
(Circle with dot and cross)	PSC	CRABAPPLE, PINK SPIRE
(Circle with horizontal lines)	LE	ELM, LIBERTY
(Circle with vertical lines)	HE	ELM, NEW HORIZON
(Circle with diagonal lines)	GK	GINKGO
(Circle with cross-hatch)	H	HACKBERRY, COMMON
(Circle with dots)	CH	HAWTHORN, THORNLESS COCKSPUR
(Circle with horizontal lines and dots)	L	HONEYLOCUST, 'SKYLINE'
(Circle with vertical lines and dots)	IL	LILAC, IVORY SILK
(Circle with diagonal lines and dots)	SL	LINDEN, AMERICAN SENTRY
(Circle with cross-hatch and dots)	RL	LINDEN, REDMOND
(Circle with dots and cross)	FAM	AMUR MAPLE, 'FLAME'
(Circle with dots and star)	FM	MAPLE, FREEMAN 'ARMSTRONG'
(Circle with dots and vertical lines)	MM	MAPLE, MIYABE
(Circle with dots and horizontal lines)	SM	MAPLE, SIENNA GLEN
(Circle with dots and diagonal lines)	TM	MAPLE, TARTARIAN
(Circle with dots and cross-hatch)	M	MUSCLEWOOD
(Circle with dots and vertical lines)	SWO	OAK, SWAMP WHITE
(Circle with dots and horizontal lines)	PC	PEAR, CLEVELAND SELECT
(Circle with dots and cross-hatch)	ABS	SERVICEBERRY, AUTUMN BRILLIANCE
DECIDUOUS SHRUBS & VINES		
(Circle with cross)	RCB	CHOKEBERRY, RED
(Circle with dots and cross)	GD	DOGWOOD, GREY
(Circle with dots and star)	RTD	DOGWOOD, RED TWIGGED
(Circle with dots and horizontal lines)	CFF	FLEECEFLOWER, COMPACT JAPANESE
(Circle with dots and vertical lines)	DBH	HONEYSUCKLE, DWARF BUSH
(Circle with dots and diagonal lines)	MKL	LILAC, MISS KIM
(Circle with dots and cross-hatch)	AS	SPIREA, ALPINE
(Circle with dots and vertical lines)	GFS	SPIREA, GOLDFLAME
(Circle with dots and horizontal lines)	FS	SUMAC, FRAGRANT
LOW EVERGREENS		
(Circle with star)	BPJ	JUNIPER, BLUE PACIFIC
(Circle with dots and star)	BJ	JUNIPER, BUFFALO
PERENNIALS, GRASSES AND GROUNDCOVERS		
(Circle with dots)	AA	ASTER, ALERT NEW YORK
(Circle with cross)	PDA	ASTER, PURPLE DOME
(Circle with star)	CP	CREeping PHLOX - PINK & PURPLE
(Circle with dots and star)	DD	DAYLILY, DELIGHTSOM
(Circle with dots and cross)	SMD	DAYLILY, SPIDERMAN
(Circle with dots and horizontal lines)	SDD	DAYLILY, STELLA DE ORO
(Circle with dots and vertical lines)	SWD	DAYLILIES, SUMMER WINE
(Circle with dots and diagonal lines)	BF	FESCUE, BLUE
(Circle with dots and cross-hatch)	KFG	GRASS, KARL FOERSTER REED
(Circle with dots and star)	RS	SAGE, LONGIN RUSSIAN
LEGEND		
(Hatched box)	ARCHITECTURAL CONCRETE PAVEMENT	
(Dotted box)	COLORED CONCRETE CROSSWALK	
(Box with dots)	SOD LAWN	
(Box with vertical lines)	NATIVE SHORT PRAIRIE SEEDING MIXTURE	
(Circle with cross)	TRASH RECEPTACLE	
(Circle with X)	REMOVE EXISTING TREE/BUSH	
(Circle with vertical lines and cross)	PROPOSED STREETLIGHT	

2

18 Delightsom Daylilies
28 Six Hill Giant Catmint
10 Longin Russian Sage

18 Spiderman Daylilies
15 Six Hill Giant Catmint

PLANT KEY

SYM.	ABBR.	COMMON NAME
DECIDUOUS TREES		
KC		COFFEETREE, KENTUCKY
DWC		CRABAPPLE, 'DONALD WYMAN'
PFC		CRABAPPLE, 'PRAIRIEFIRE'
PSC		CRABAPPLE, PINK SPIRE
LE		ELM, LIBERTY
NHE		ELM, NEW HORIZON
G		GINKGO
CH		HACKBERRY, COMMON
TCH		HAWTHORN, THORNLESS COCKSPUR
HL		HONEYLOCUST, 'SKYLINE'
ISL		LILAC, IVORY SILK
ASL		LINDEN, AMERICAN SENTRY
RL		LINDEN, REDMOND
FAM		AMUR MAPLE, 'FLAME'
FM		MAPLE, FREEMAN 'ARMSTRONG'
MM		MAPLE, MIYABE
SM		MAPLE, SIENNA GLEN
TM		MAPLE, TARTARIAN
M		MUSCLEWOOD
SWO		OAK, SWAMP WHITE
PC		PEAR, CLEVELAND SELECT
ABS		SERVICEBERRY, AUTUMN BRILIANCE

DECIDUOUS SHRUBS & VINES		
RCB		CHOKEBERRY, RED
GD		DOGWOOD, GREY
RTD		DOGWOOD, RED TWIGGED
CFF		FLEECFLOWER, COMPACT JAPANESE
DBH		HONEYSUCKLE, DWARF BUSH
MKL		LILAC, MISS KIM
AS		SPIREA, ALPINE
GFS		SPIREA, GOLDFLAME
FS		SUMAC, FRAGRANT

LOW EVERGREENS		
BPJ		JUNIPER, BLUE PACIFIC
BJ		JUNIPER, BUFFALO

PERENNIALS, GRASSES AND GROUNDCOVERS		
AA		ASTER, ALERT NEW YORK
PDA		ASTER, PURPLE DOME
CP		CREEPING PHLOX - PINK & PURPLE
DD		DAYLILY, DELIGHTSOM
SMD		DAYLILY, SPIDERMAN
SDD		DAYLILY, STELLA DE ORO
SWD		DAYLILIES, SUMMER WINE
BF		FESCUE, BLUE
KFG		GRASS, KARL FOERSTER REED
RS		SAGE, LONGIN RUSSIAN

LEGEND

	ARCHITECTURAL CONCRETE PAVEMENT
	COLORLED CONCRETE CROSSWALK
	SOD LAWN
	NATIVE SHORT PRARIE SEEDING MIXTURE
	TRASH RECEPTACLE
	REMOVE EXISTING TREE/BUSH
	PROPOSED STREETLIGHT

PROJECT NO: 5992-08-72

HWY: USH 151

COUNTY: DANE

STREETSCAPE PLANS

SCALE, FEET 0 20 40

SHEET 131

E

FILE NAME : J:\40076\3\cds\ew31andscape04.dgn

PLOT DATE : 19-OCT-2006 14:26

PLOT BY : dlayton


PLOT NAME :

PLOT SCALE : 40.000027:1.000000

WISDOT/CADS SHEET 42

2

2

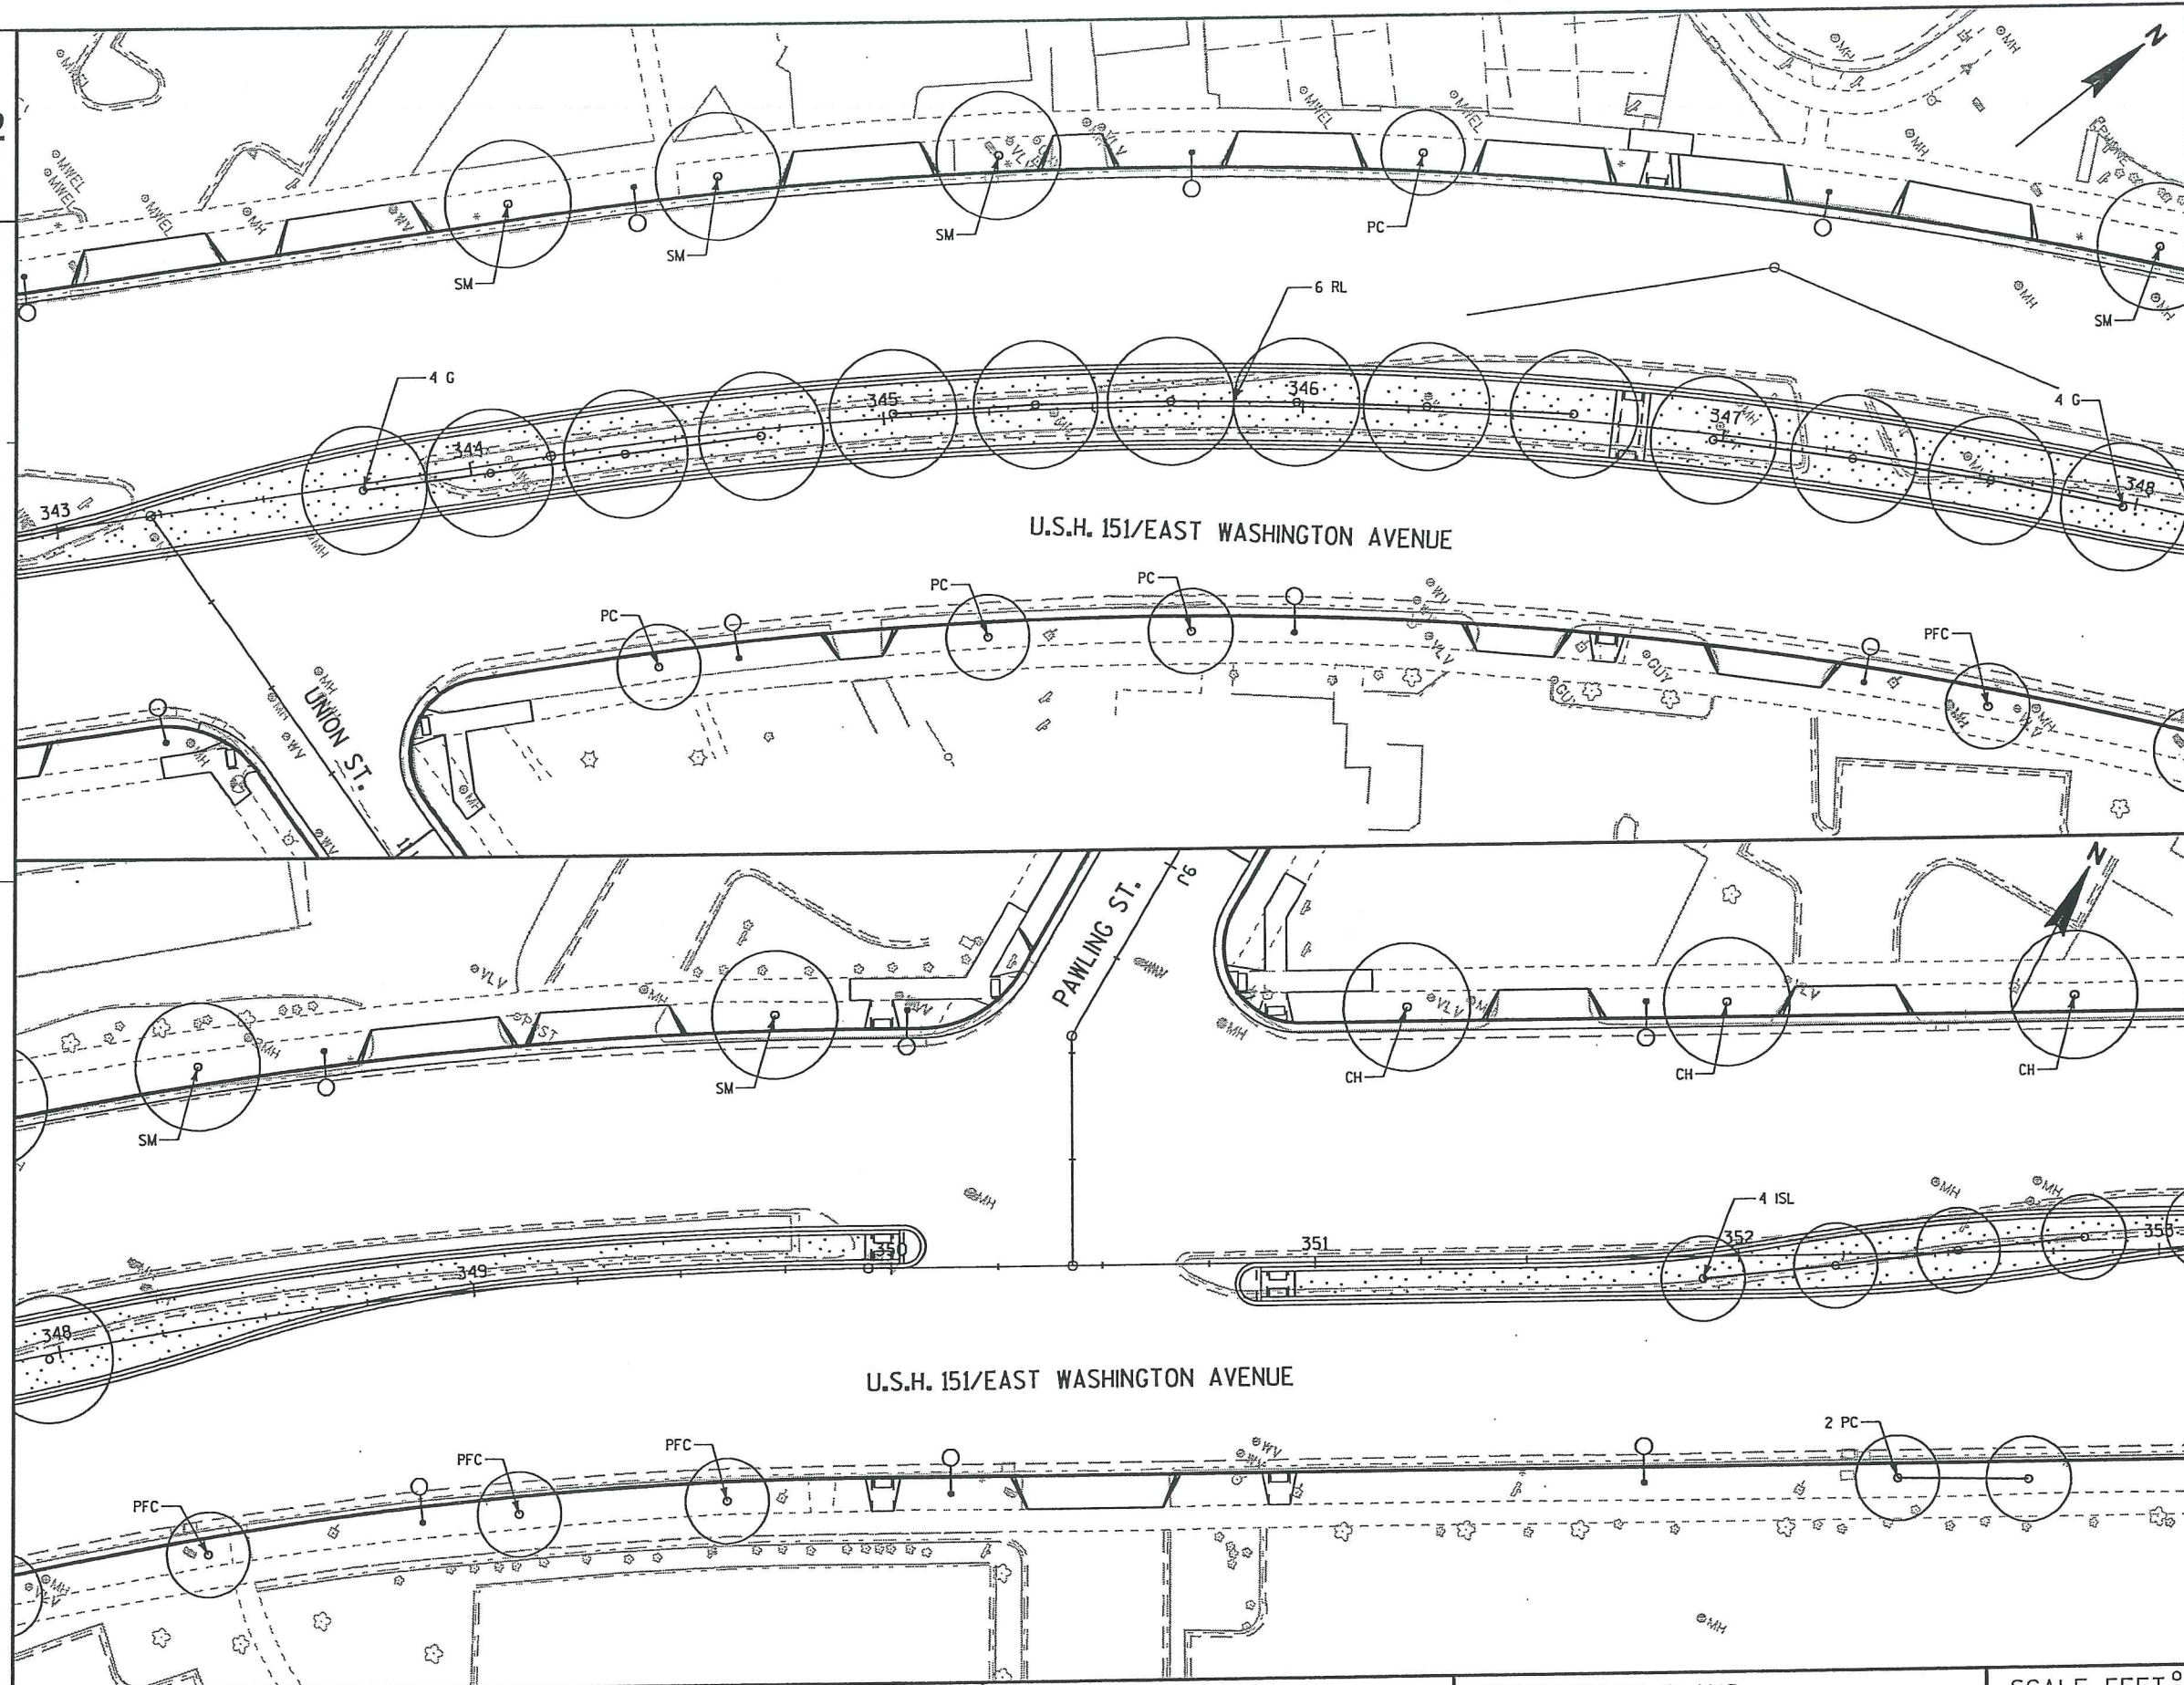

PLANT KEY

SYM.	ABBR.	COMMON NAME
DECIDUOUS TREES		
KC		COFFEETREE, KENTUCKY
DWC		CRABAPPLE, 'DONALD' WYMAN
PFC		CRABAPPLE, 'PRAIRIEFIRE'
PSC		CRABAPPLE, PINK SPIRE
LE		ELM, LIBERTY
NHE		ELM, NEW HORIZON
G		GINKGO
CH		HACKBERRY, COMMON
TCH		HAWTHORN, THORNLESS COCKSPUR
HL		HONEYLOCUST, 'SKYLINE'
ISL		LILAC, IVORY SILK
ASL		LINDEN, AMERICAN SENTRY
RL		LINDEN, REDMOND
FAM		AMUR MAPLE, 'FLAME'
FM		MAPLE, FREEMAN 'ARMSTRONG'
MM		MAPLE, MIYABE
SM		MAPLE, SIENNA GLEN
TM		MAPLE, TARTARIAN
M		MUSCLEWOOD
SWO		OAK, SWAMP WHITE
PC		PEAR, CLEVELAND SELECT
ABS		SERVICEBERRY, AUTUMN BRILLIANCE

DECIDUOUS SHRUBS & VINES

RCB	CHOKEBERRY, RED
GD	DOGWOOD, GREY
RTD	DOGWOOD, RED TWIGGED
CFF	FLEECEFLOWER, COMPACT JAPANESE
DBH	HONEYSUCKLE, DWARF BUSH
MKL	LILAC, MISS KIM
AS	SPIREA, ALPINE
GFS	SPIREA, GOLDFLAME
FS	SUMAC, FRAGRANT

LOW EVERGREENS

BPJ	JUNIPER, BLUE PACIFIC
BJ	JUNIPER, BUFFALO

PERENNIALS, GRASSES AND GROUNDCOVERS

AA	ASTER, ALERT NEW YORK
PDA	ASTER, PURPLE DOME
CP	CREeping PHLOX - PINK & PURPLE
DD	DAYLILY, DELIGHTSOM
SMD	DAYLILY, SPIDERMAN
SDD	DAYLILY, STELLA DE ORO
SWD	DAYLILIES, SUMMER WINE
BF	FESCUE, BLUE
KFG	GRASS, KARL FOERSTER REED
RS	SAGE, LONGIN RUSSIAN

LEGEND

	ARCHITECTURAL CONCRETE PAVEMENT
	COLORLED CONCRETE CROSSWALK
	SOD LAWN
	NATIVE SHORT PRARIE SEEDING MIXTURE
	TRASH RECEPTACLE
	REMOVE EXISTING TREE/BUSH
	PROPOSED STREETLIGHT

PROJECT NO:5992-08-72

HWY: USH 151

COUNTY: DANE

STREETSCAPE PLANS


SCALE, FEET 0 20 40

SHEET 132


E

2

2

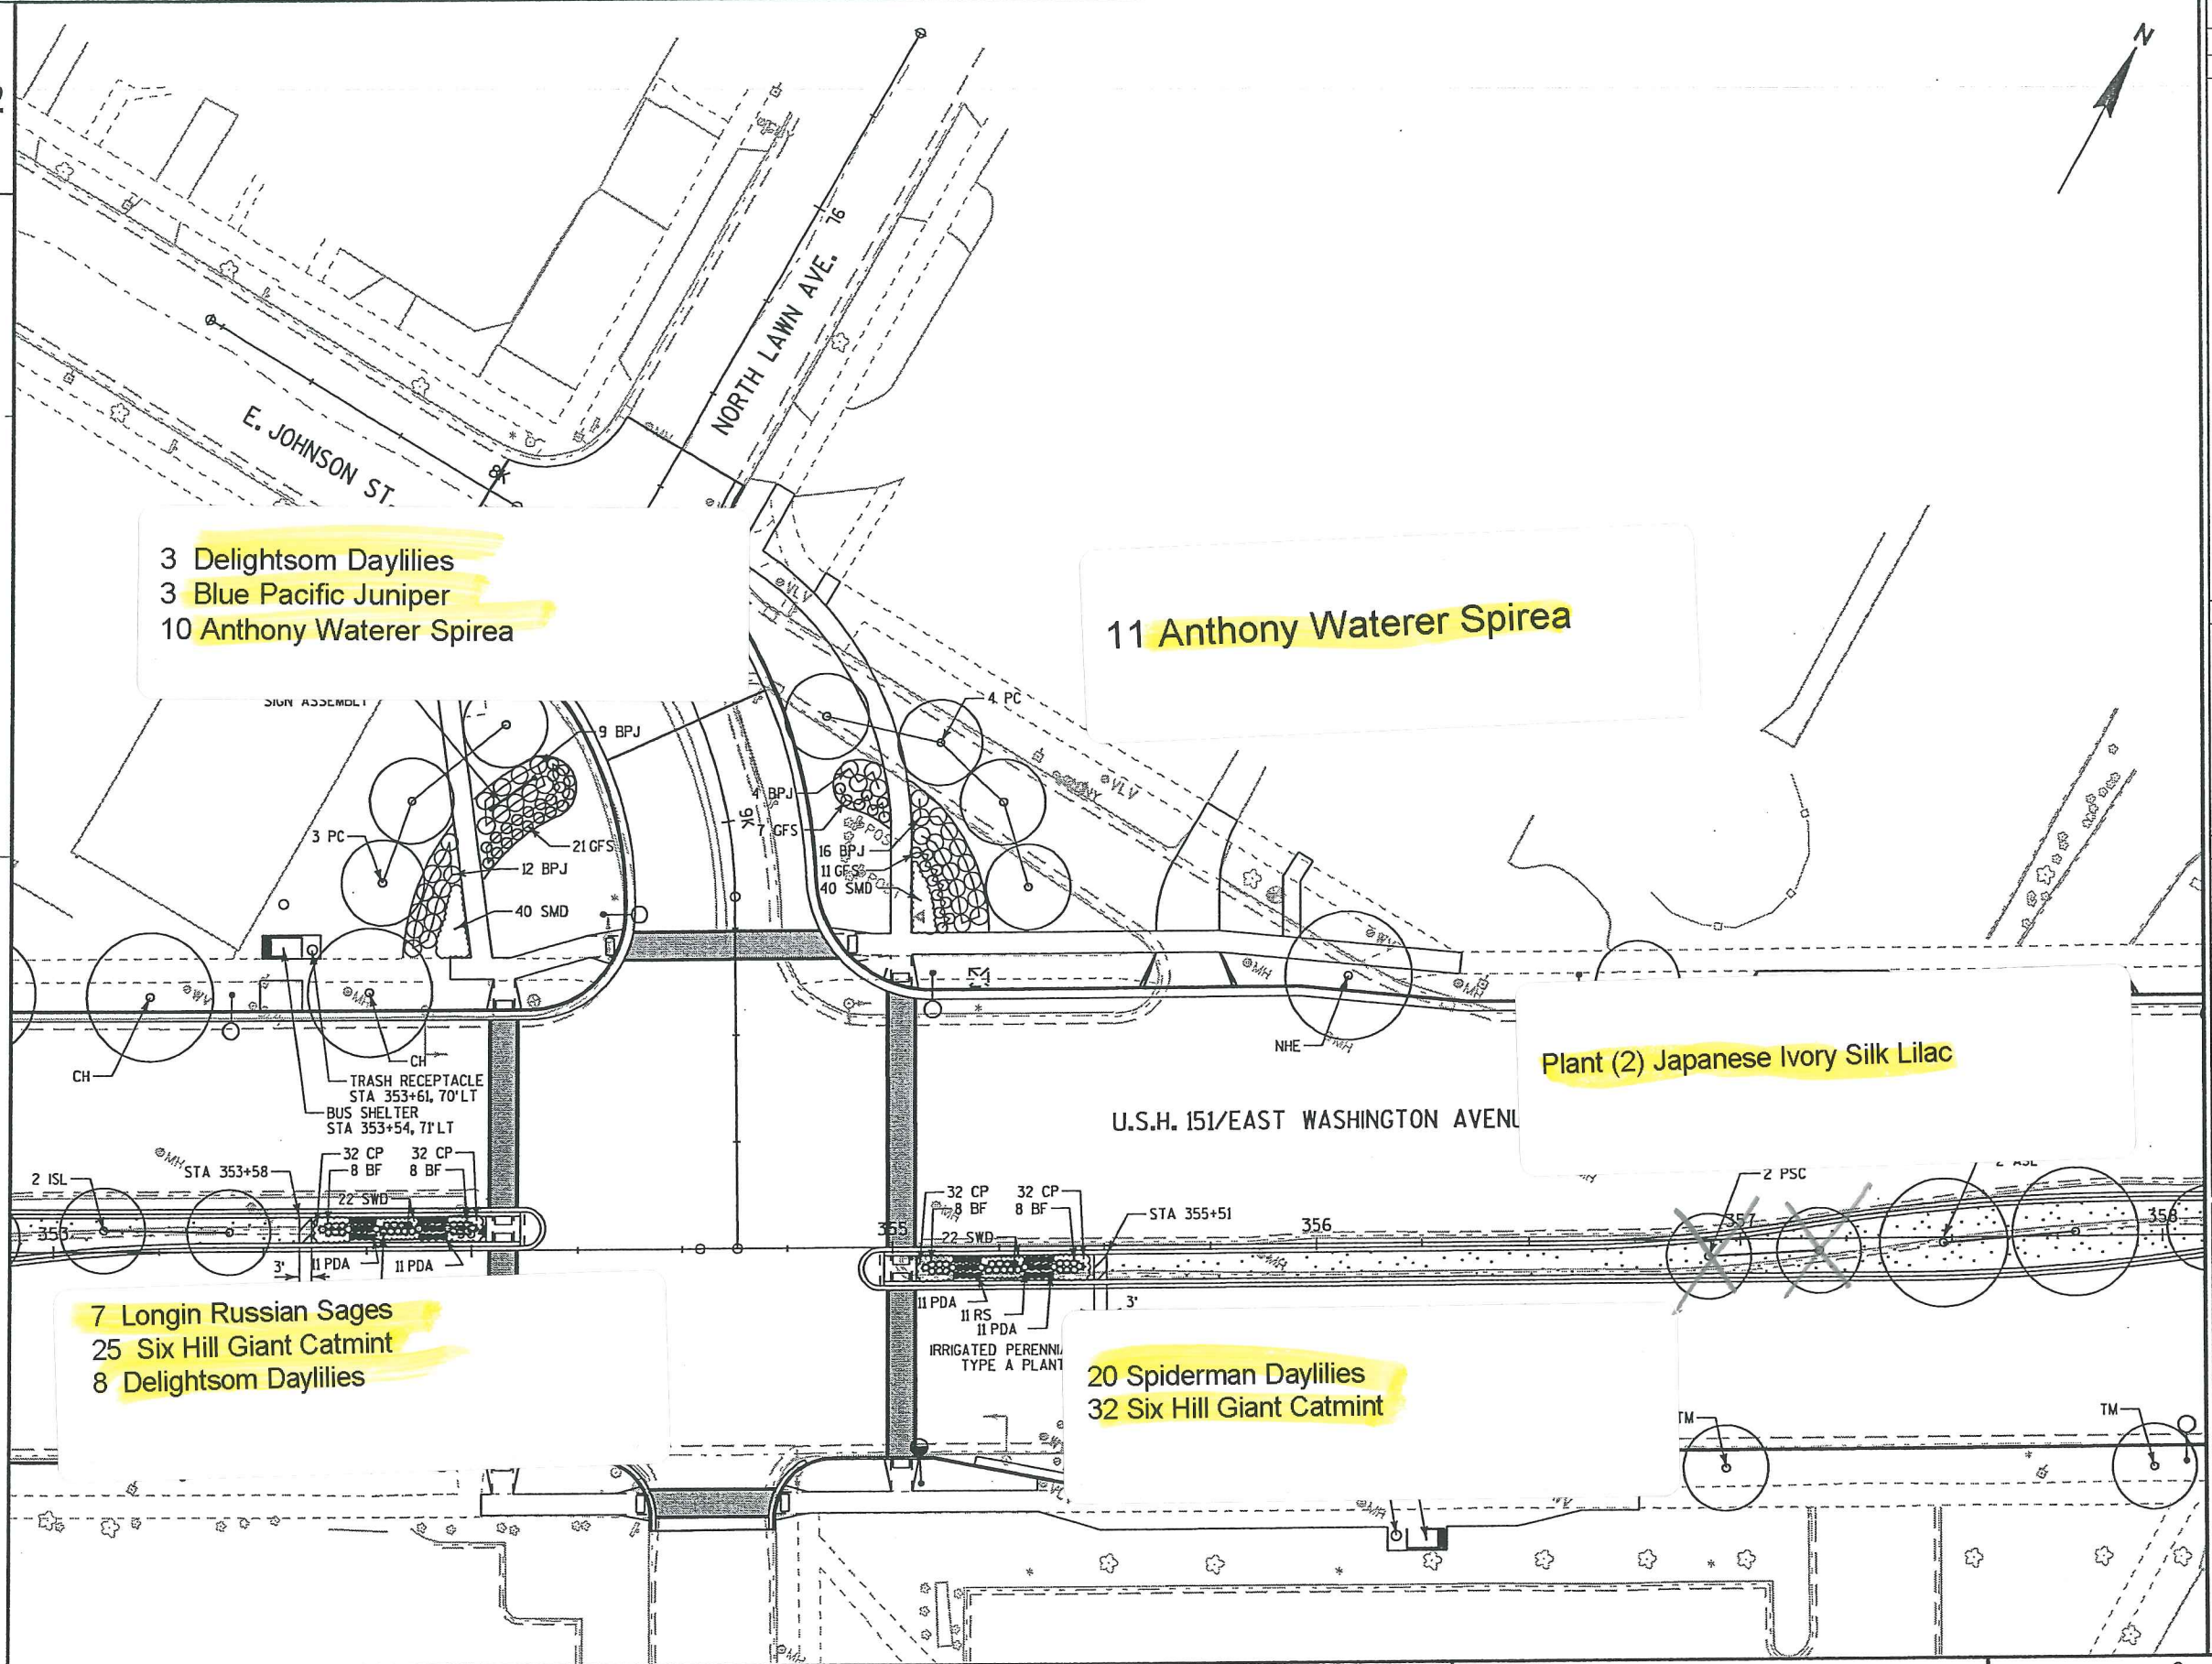

PLANT KEY		
SYM.	ABBR.	COMMON NAME
DECIDUOUS TREES		
	KC	COFFEETREE, KENTUCKY
	DWC	CRABAPPLE, 'DONALD WYMAN'
	PFC	CRABAPPLE, 'PRAIRIEFIRE'
	PSC	CRABAPPLE, PINK SPIRE
	LE	ELM, LIBERTY
	NHE	ELM, NEW HORIZON
	G	GINKGO
	CH	HACKBERRY, COMMON
	TCH	HAWTHORN, THORNLESS COCKSPUR
	HL	HONEYLOCUST, 'SKYLINE'
	ISL	LILAC, IVORY SILK
	ASL	LINDEN, AMERICAN SENTRY
	RL	LINDEN, REDMOND
	FAM	AMUR MAPLE, 'FLAME'
	FM	MAPLE, FREEMAN 'ARMSTRONG'
	MM	MAPLE, MIYABE
	SM	MAPLE, SIENNA GLEN
	TM	MAPLE, TARTARIAN
	M	MUSCLEWOOD
	SWO	OAK, SWAMP WHITE
	PC	PEAR, CLEVELAND SELECT
	ABS	SERVICEBERRY, AUTUMN BRILIANCE
DECIDUOUS SHRUBS & VINES		
	RCB	CHOKEBERRY, RED
	GD	DOGWOOD, GREY
	RTD	DOGWOOD, RED TWIGGED
	CFF	FLEECFLOWER, COMPACT JAPANESE
	DBH	HONEYSUCKLE, DWARF BUSH
	MKL	LILAC, MISS KIM
	AS	SPIREA, ALPINE
	GFS	SPIREA, GOLDFLAME
	FS	SUMAC, FRAGRANT
LOW EVERGREENS		
	BPJ	JUNIPER, BLUE PACIFIC
	BJ	JUNIPER, BUFFALO
PERENNIALS, GRASSES AND GROUNDCOVERS		
	AA	ASTER, ALERT NEW YORK
	PDA	ASTER, PURPLE DOME
	CP	CREeping PHLOX - PINK & PURPLE
	DD	DAYLILY, DELIGHTSOM
	SMD	DAYLILY, SPIDERMAN
	SDD	DAYLILY, STELLA DE ORO
	SWD	DAYLILIES, SUMMER WINE
	BF	FESCUE, BLUE
	KFG	GRASS, KARL FOERSTER REED
	RS	SAGE, LONGIN RUSSIAN
LEGEND		
	ARCHITECTURAL CONCRETE PAVEMENT	
	COLORED CONCRETE CROSSWALK	
	SOD LAWN	
	NATIVE SHORT PRAIRIE SEEDING MIXTURE	
	TRASH RECEPTACLE	
	REMOVE EXISTING TREE/BUSH	
	PROPOSED STREETLIGHT	

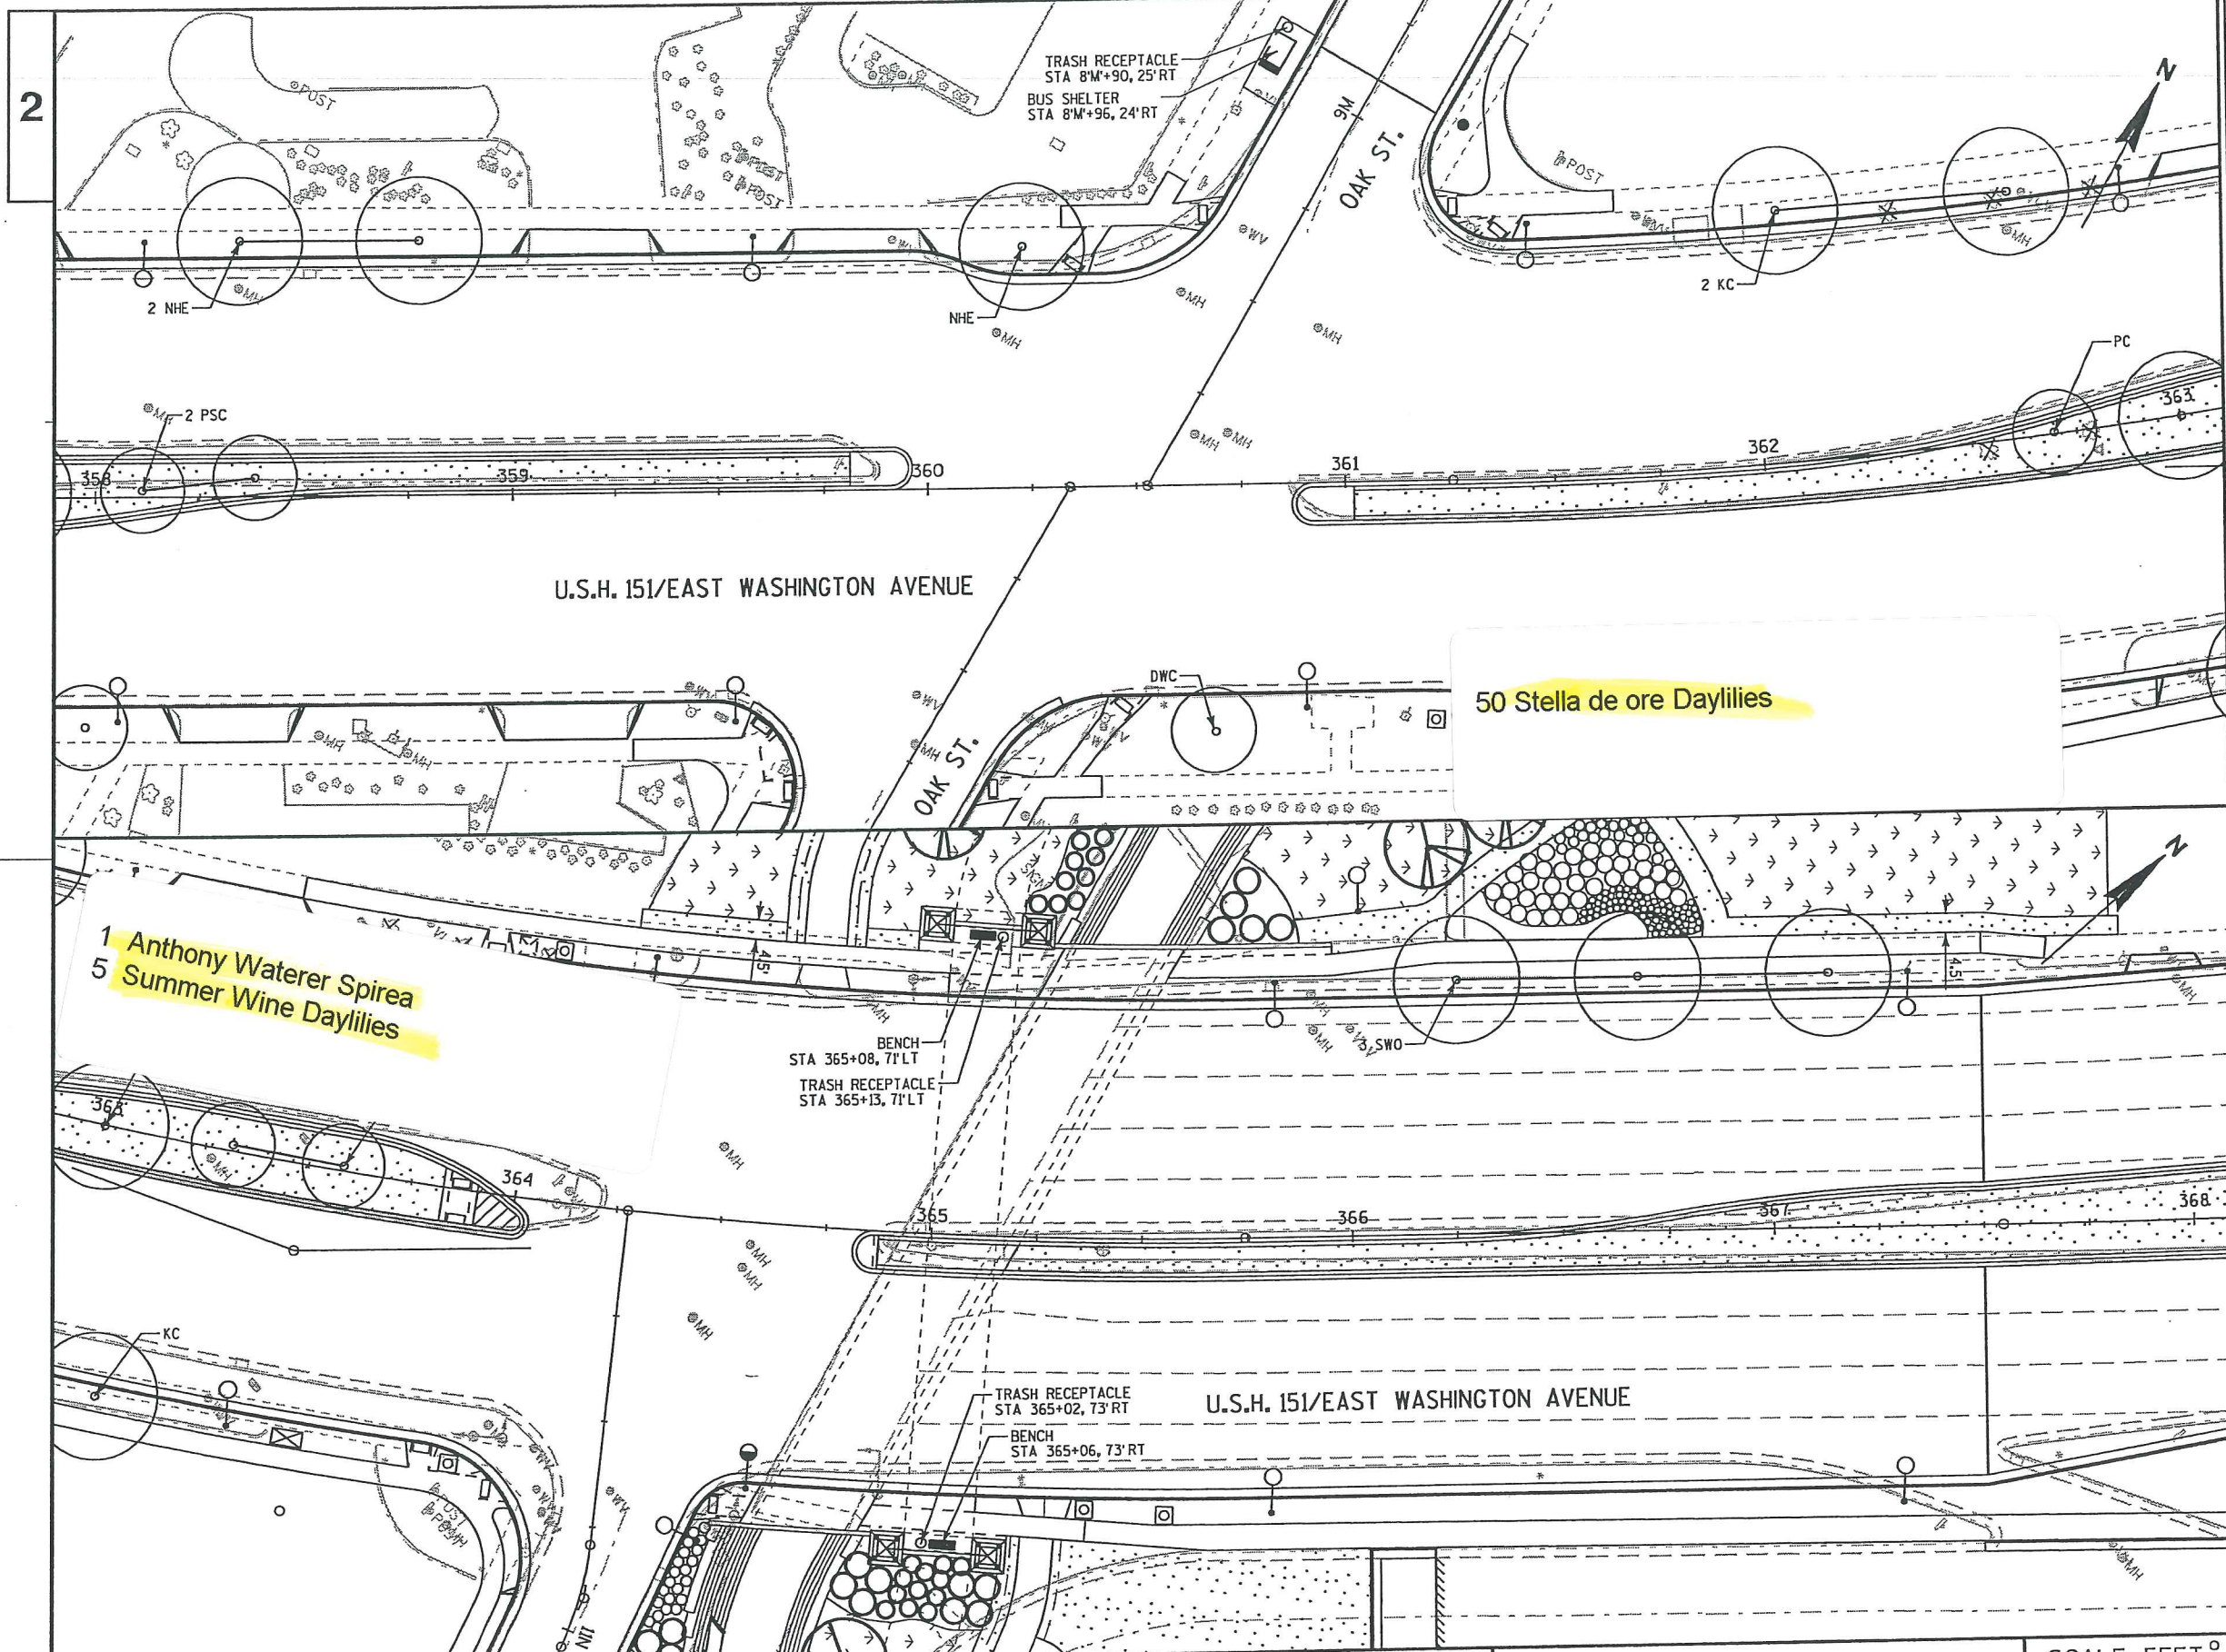


2

PLANT KEY


SYM.	ABBR.	COMMON NAME
DECIDUOUS TREES		
KC		COFFEETREE, KENTUCKY
DWC		CRABAPPLE, 'DONALD WYMAN'
PFC		CRABAPPLE, 'PRAIRIEFIRE'
PSC		CRABAPPLE, PINK SPIRE
LE		ELM, LIBERTY
NHE		ELM, NEW HORIZON
G		GINKGO
CH		HACKBERRY, COMMON
TCH		HAWTHORN, THORNLESS COCKSPUR
HL		HONEYLOCUST, 'SKYLINE'
ISL		LILAC, IVORY SILK
ASL		LINDEN, AMERICAN SENTRY
RL		LINDEN, REDMOND
FAM		AMUR MAPLE, 'FLAME'
FM		MAPLE, FREEMAN 'ARMSTRONG'
MM		MAPLE, MIYABE
SM		MAPLE, SIENNA GLEN
TM		MAPLE, TARTARIAN
M		MUSCLEWOOD
SWO		OAK, SWAMP WHITE
PC		PEAR, CLEVELAND SELECT
ABS		SERVICEBERRY, AUTUMN BRILIANCE
DECIDUOUS SHRUBS & VINES		
RCB		CHOKEBERRY, RED
GD		DOGWOOD, GREY
RTD		DOGWOOD, RED TWIGGED
CFF		FLEECFLOWER, COMPACT JAPANESE
DBH		HONEYSUCKLE, DWARF BUSH
MKL		LILAC, MISS KIM
AS		SPIREA, ALPINE
GFS		SPIREA, GOLDFLAME
FS		SUMAC, FRAGRANT
LOW EVERGREENS		
BPJ		JUNIPER, BLUE PACIFIC
BJ		JUNIPER, BUFFALO
PERENNIALS, GRASSES AND GROUNDCOVERS		
AA		ASTER, ALERT NEW YORK
PDA		ASTER, PURPLE DOME
CP		CREeping PHLOX - PINK & PURPLE
DD		DAYLILY, DELIGHTSOM
SMD		DAYLILY, SPIDERMAN
SDD		DAYLILY, STELLA DE ORO
SWD		DAYLILIES, SUMMER WINE
BF		FESCUE, BLUE
KFG		GRASS, KARL FOERSTER REED
RS		SAGE, LONGIN RUSSIAN
LEGEND		
	ARCHITECTURAL CONCRETE PAVEMENT	
	COLORLED CONCRETE CROSSWALK	
	SOD LAWN	
	NATIVE SHORT PRAIRIE SEEDING MIXTURE	
	TRASH RECEPTACLE	
	REMOVE EXISTING TREE/BUSH	
	PROPOSED STREETLIGHT	

2

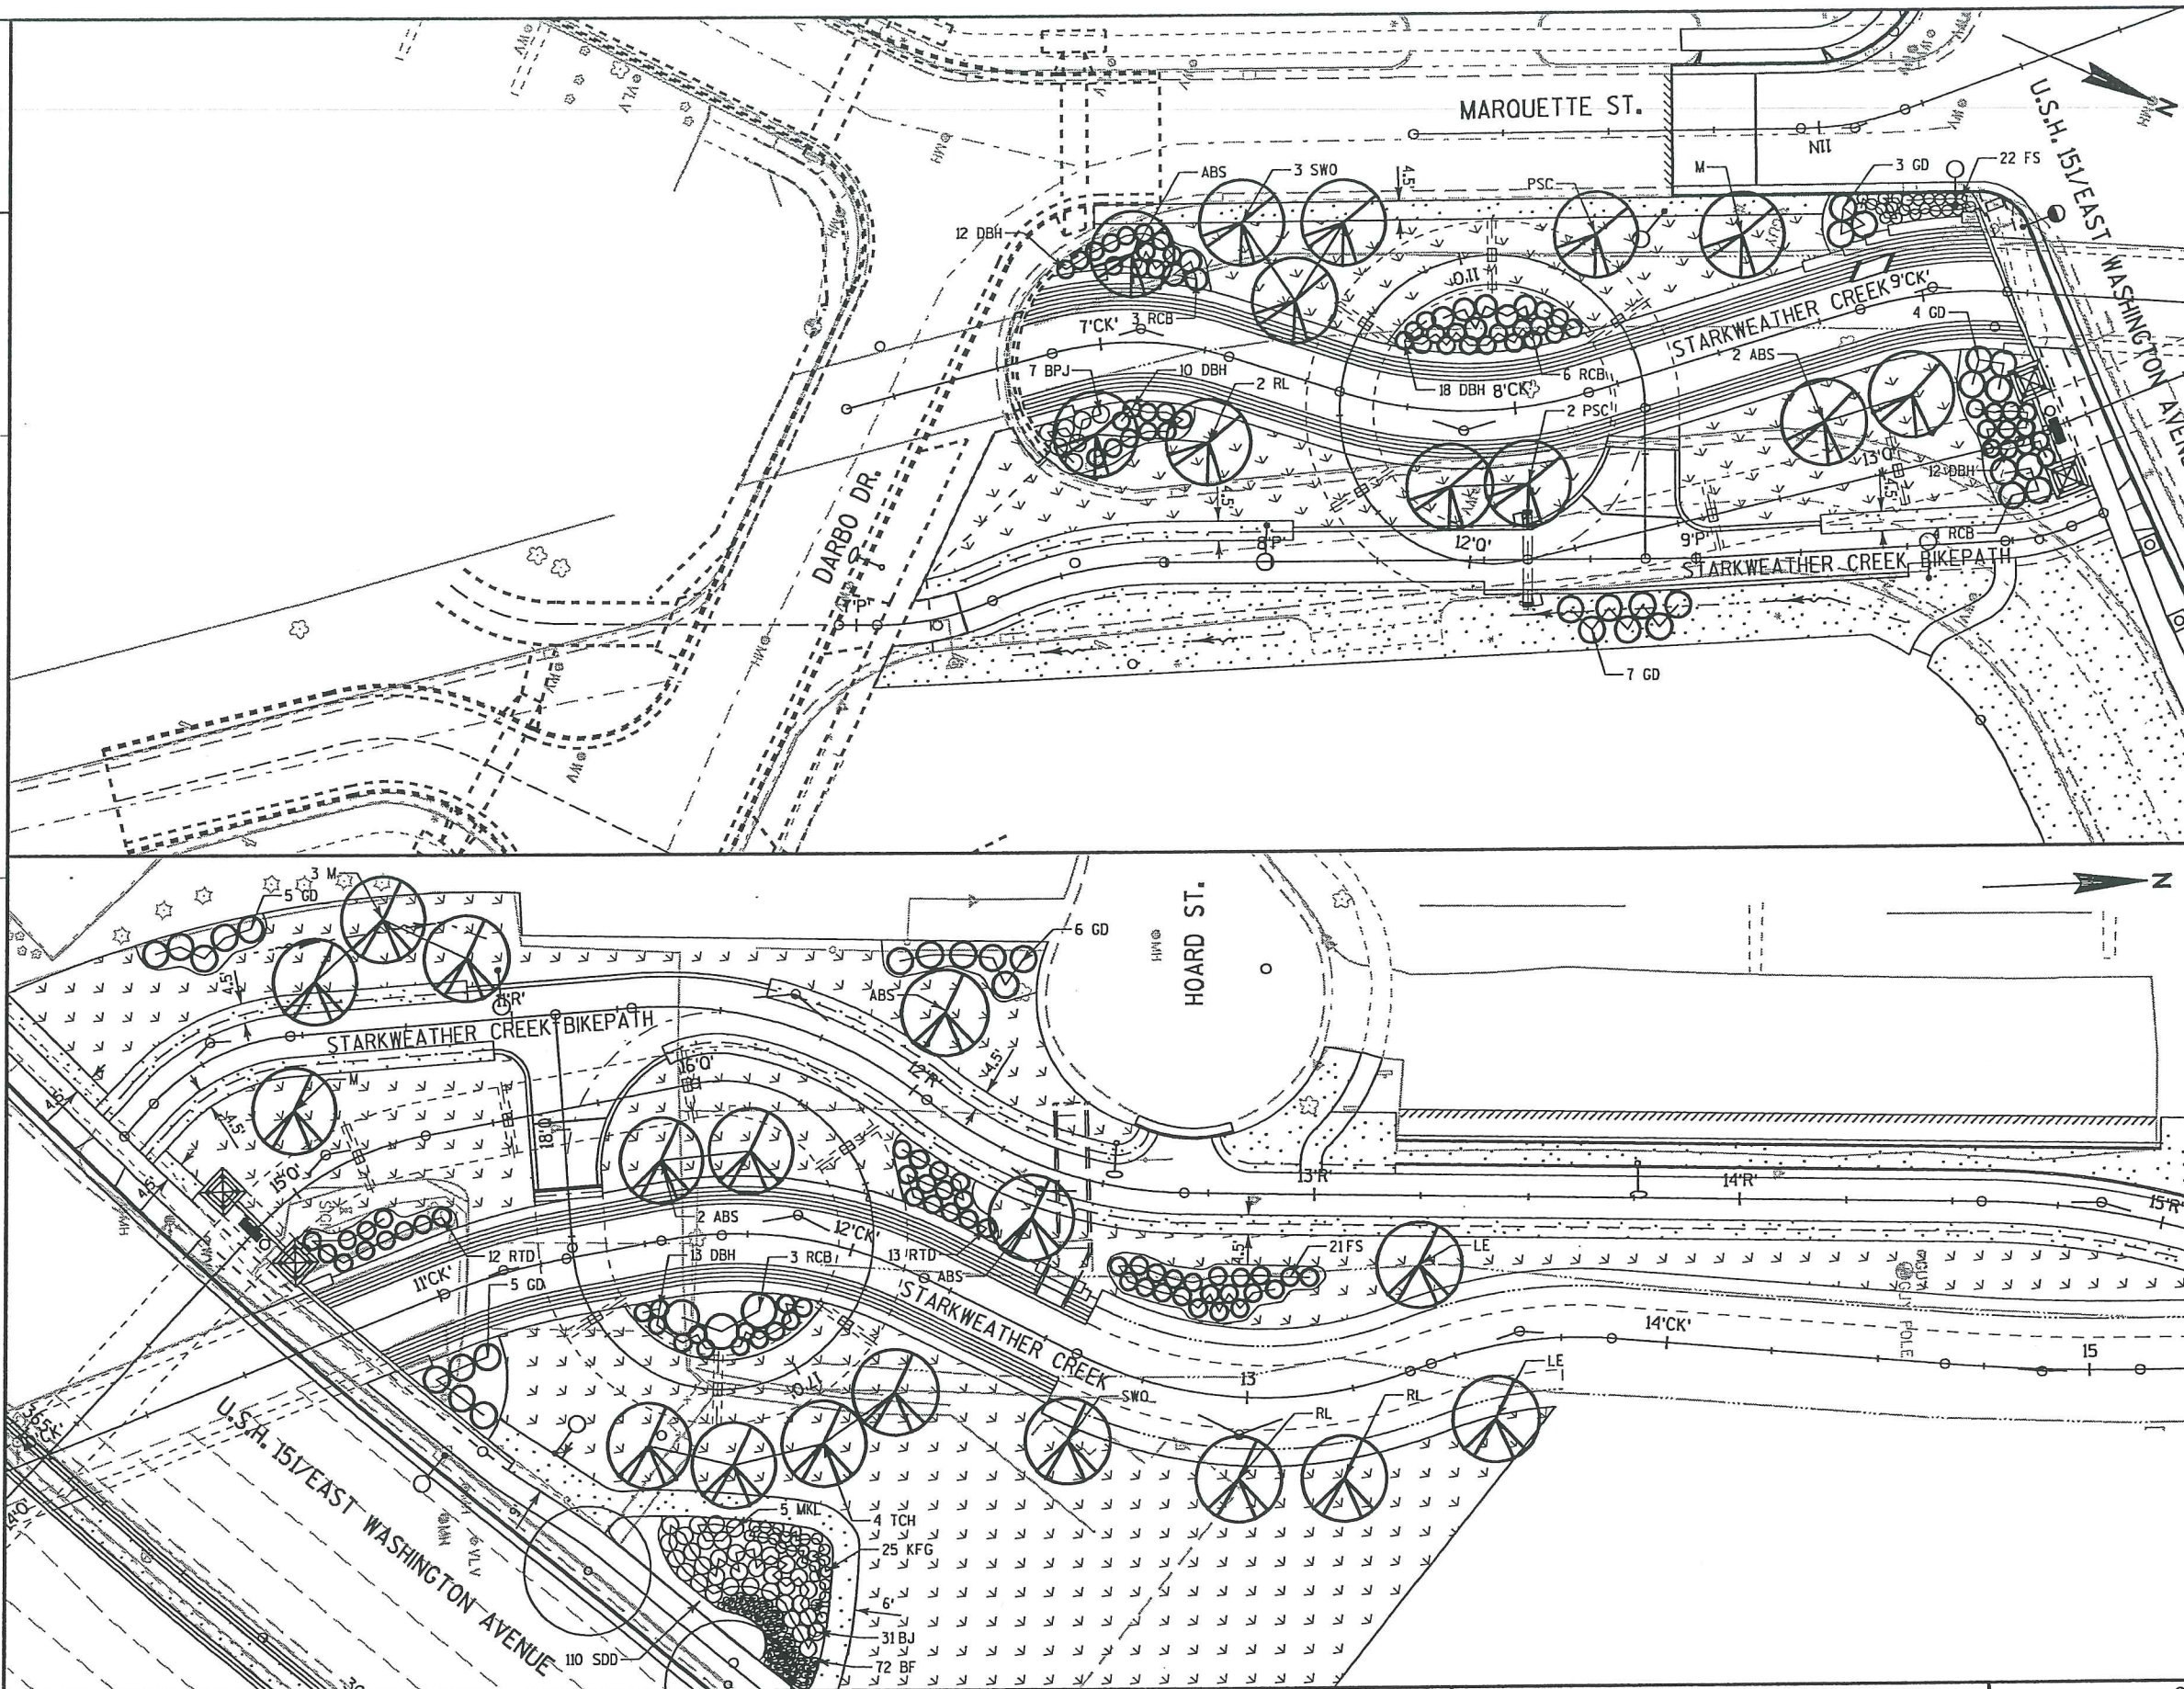

PLANT KEY		
SYM.	ABBR.	COMMON NAME
DECIDUOUS TREES		
	KC	COFFEETREE, KENTUCKY
	DWC	CRABAPPLE, 'DONALD WYMAN'
	PFC	CRABAPPLE, 'PRAIRIEFIRE'
	PSC	CRABAPPLE, PINK SPIRE
	LE	ELM, LIBERTY
	NHE	ELM, NEW HORIZON
	G	GINKGO
	CH	HACKBERRY, COMMON
	TCH	HAWTHORN, THORNLESS COCKSPUR
	HL	HONEYLOCUST, 'SKYLINE'
	ISL	LILAC, IVORY SILK
	ASL	LINDEN, AMERICAN SENTRY
	RL	LINDEN, REDMOND
	FAM	AMUR MAPLE, 'FLAME'
	FM	MAPLE, FREEMAN 'ARMSTRONG'
	MM	MAPLE, MIYABE
	SM	MAPLE, SIENNA GLEN
	TM	MAPLE, TARTARIAN
	M	MUSCLEWOOD
	SWO	OAK, SWAMP WHITE
	PC	PEAR, CLEVELAND SELECT
	ABS	SERVICEBERRY, AUTUMN BRILIANCE
DECIDUOUS SHRUBS & VINES		
	RCB	CHOKEBERRY, RED
	GD	DOGWOOD, GREY
	RTD	DOGWOOD, RED TWIGGED
	CFF	FLEECFLOWER, COMPACT JAPANESE
	DBH	HONEYSUCKLE, DWARF BUSH
	MKL	LILAC, MISS KIM
	AS	SPIREA, ALPINE
	GFS	SPIREA, GOLDFLAME
	FS	SUMAC, FRAGRANT
LOW EVERGREENS		
	BPJ	JUNIPER, BLUE PACIFIC
	BJ	JUNIPER, BUFFALO
PERENNIALS, GRASSES AND GROUNDCOVERS		
	AA	ASTER, ALERT NEW YORK
	PDA	ASTER, PURPLE DOME
	CP	CREeping PHLOX - PINK & PURPLE
	DD	DAYLILY, DELIGHTSOM
	SMD	DAYLILY, SPIDERMAN
	SDD	DAYLILY, STELLA DE ORO
	SWD	DAYLILIES, SUMMER WINE
	BF	FESCUE, BLUE
	KFG	GRASS, KARL FOERSTER REED
	RS	SAGE, LONGIN RUSSIAN
LEGEND		
	ARCHITECTURAL CONCRETE PAVEMENT	
	COLORED CONCRETE CROSSWALK	
	SOD LAWN	
	NATIVE SHORT PRARIE SEEDING MIXTURE	
	TRASH RECEPTACLE	
	REMOVE EXISTING TREE/BUSH	
	PROPOSED STREETLIGHT	

2

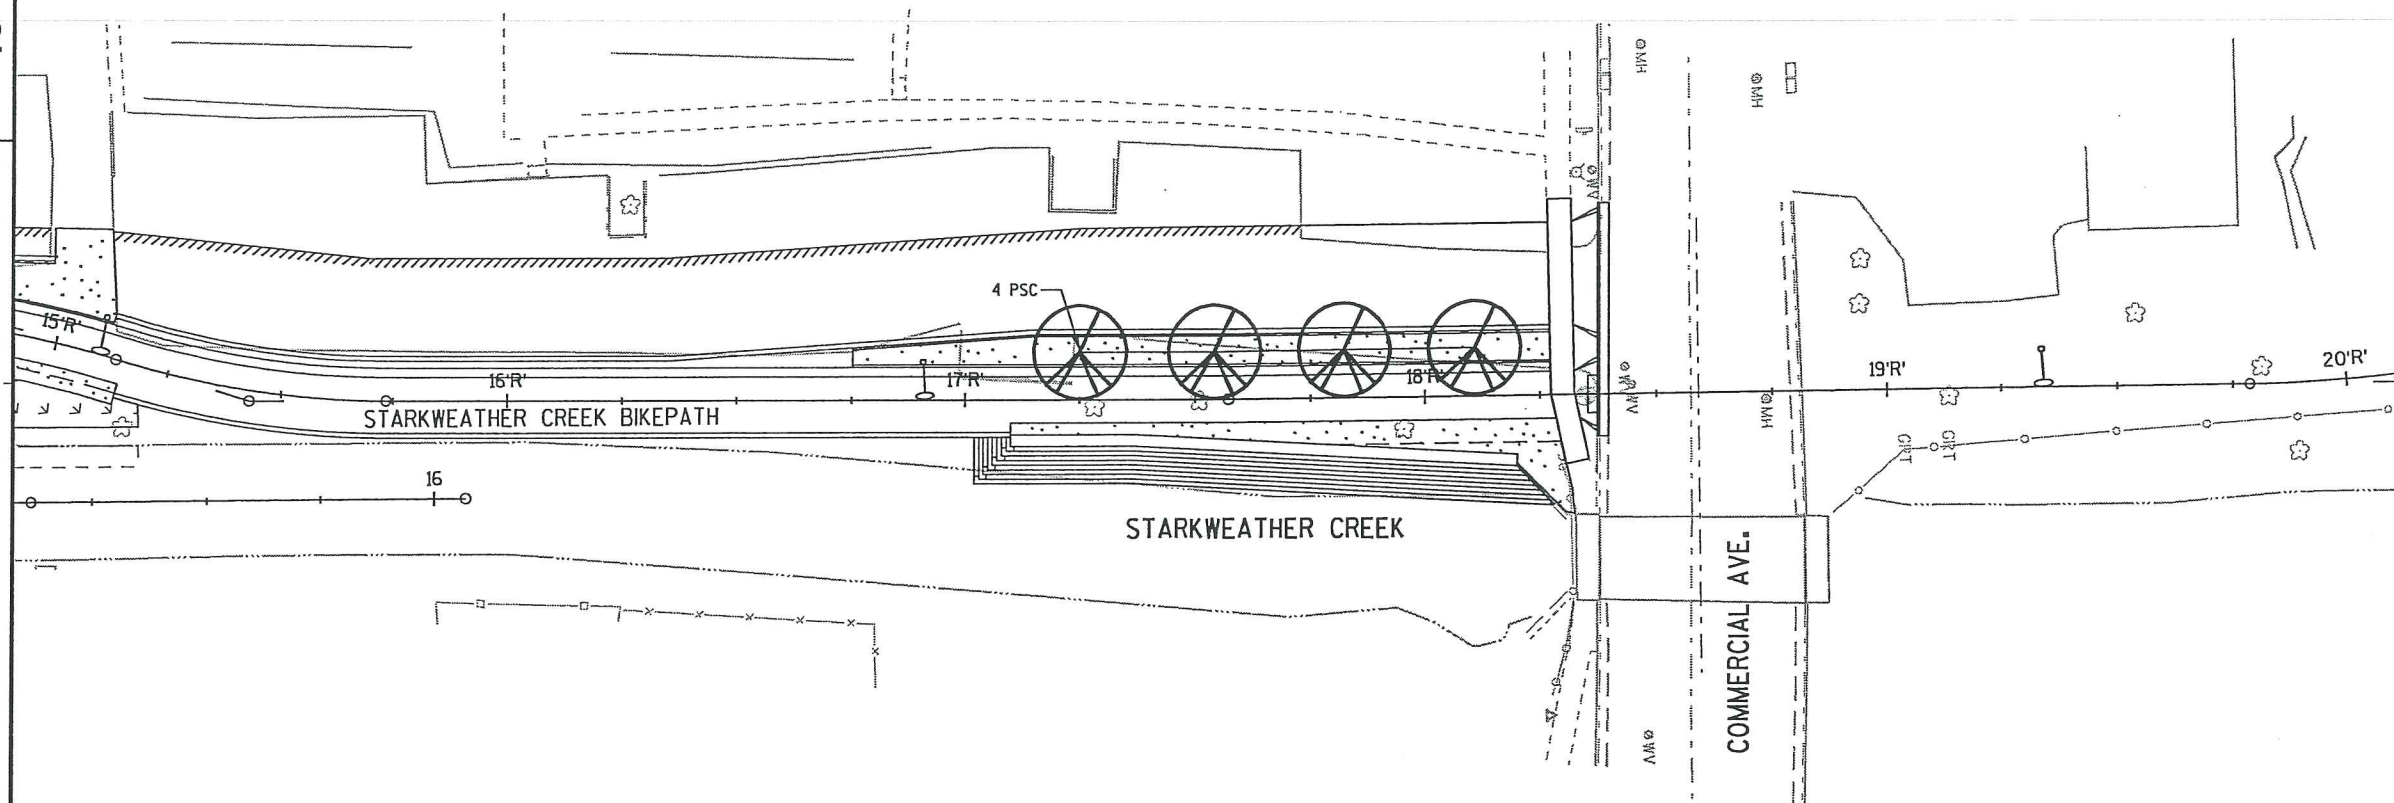

2

PLANT KEY

SYM.	ABBR.	COMMON NAME
DECIDUOUS TREES		
	KC	COFFEETREE, KENTUCKY
	DWC	CRABAPPLE, 'DONALD WYMAN'
	PFC	CRABAPPLE, 'PRAIRIEFIRE'
	PSC	CRABAPPLE, PINK SPIRE
	LE	ELM, LIBERTY
	NHE	ELM, NEW HORIZON
	G	GINKGO
	CH	HACKBERRY, COMMON
	TCH	HAWTHORN, THORNLESS COCKSPUR
	HL	HONEYLOCUST, 'SKYLINE'
	ISL	LILAC, IVORY SILK
	ASL	LINDEN, AMERICAN SENTRY
	RL	LINDEN, REDMOND
	FAM	AMUR MAPLE, 'FLAME'
	FM	MAPLE, FREEMAN 'ARMSTRONG'
	MM	MAPLE, MIYABE
	SM	MAPLE, SIENNA GLEN
	TM	MAPLE, TARTARIAN
	M	MUSCLEWOOD
	SWO	OAK, SWAMP WHITE
	PC	PEAR, CLEVELAND SELECT
	ABS	SERVICEBERRY, AUTUMN BRILLIANCE

DECIDUOUS SHRUBS & VINES

	RCB	CHOKEBERRY, RED
	GD	DOGWOOD, GREY
	RTD	DOGWOOD, RED TWIGGED
	CFF	FLEECEFLOWER, COMPACT JAPANESE
	DBH	HONEYSUCKLE, DWARF BUSH
	MKL	LILAC, MISS KIM
	AS	SPIREA, ALPINE
	GFS	SPIREA, GOLDFLAME
	FS	SUMAC, FRAGRANT

LOW EVERGREENS

	BPJ	JUNIPER, BLUE PACIFIC
	BJ	JUNIPER, BUFFALO

PERENNIALS, GRASSES AND GROUNDCOVERS

	AA	ASTER, ALERT NEW YORK
	PDA	ASTER, PURPLE DOME
	CP	CREeping PHLOX - PINK & PURPLE
	DD	DAYLILY, DELIGHTSOM
	SMD	DAYLILY, SPIDERMAN
	SDD	DAYLILY, STELLA DE ORO
	SWD	DAYLILIES, SUMMER WINE
	BF	FESCUE, BLUE
	KFG	GRASS, KARL FOERSTER REED
	RS	SAGE, LONGIN RUSSIAN

LEGEND

	ARCHITECTURAL CONCRETE PAVEMENT
	COLORLED CONCRETE CROSSWALK
	SOD LAWN
	NATIVE SHORT PRARIE SEEDING MIXTURE
	TRASH RECEPTACLE
	REMOVE EXISTING TREE/BUSH
	PROPOSED STREETLIGHT

PROJECT NO:5992-08-72

HWY:USH 151

COUNTY:DANE

STREETSCAPE PLANS

SCALE, FEET 0 20 40

SHEET 136

E

FILE NAME : J:\40076\13\cds\ew31andscape09.dgn


PLOT DATE : 19-OCT-2006 14:27

PLOT BY : dlayton

PLOT NAME :

PLOT SCALE : 40.000077:1.000000

WISDOT/CADDs SHEET 42

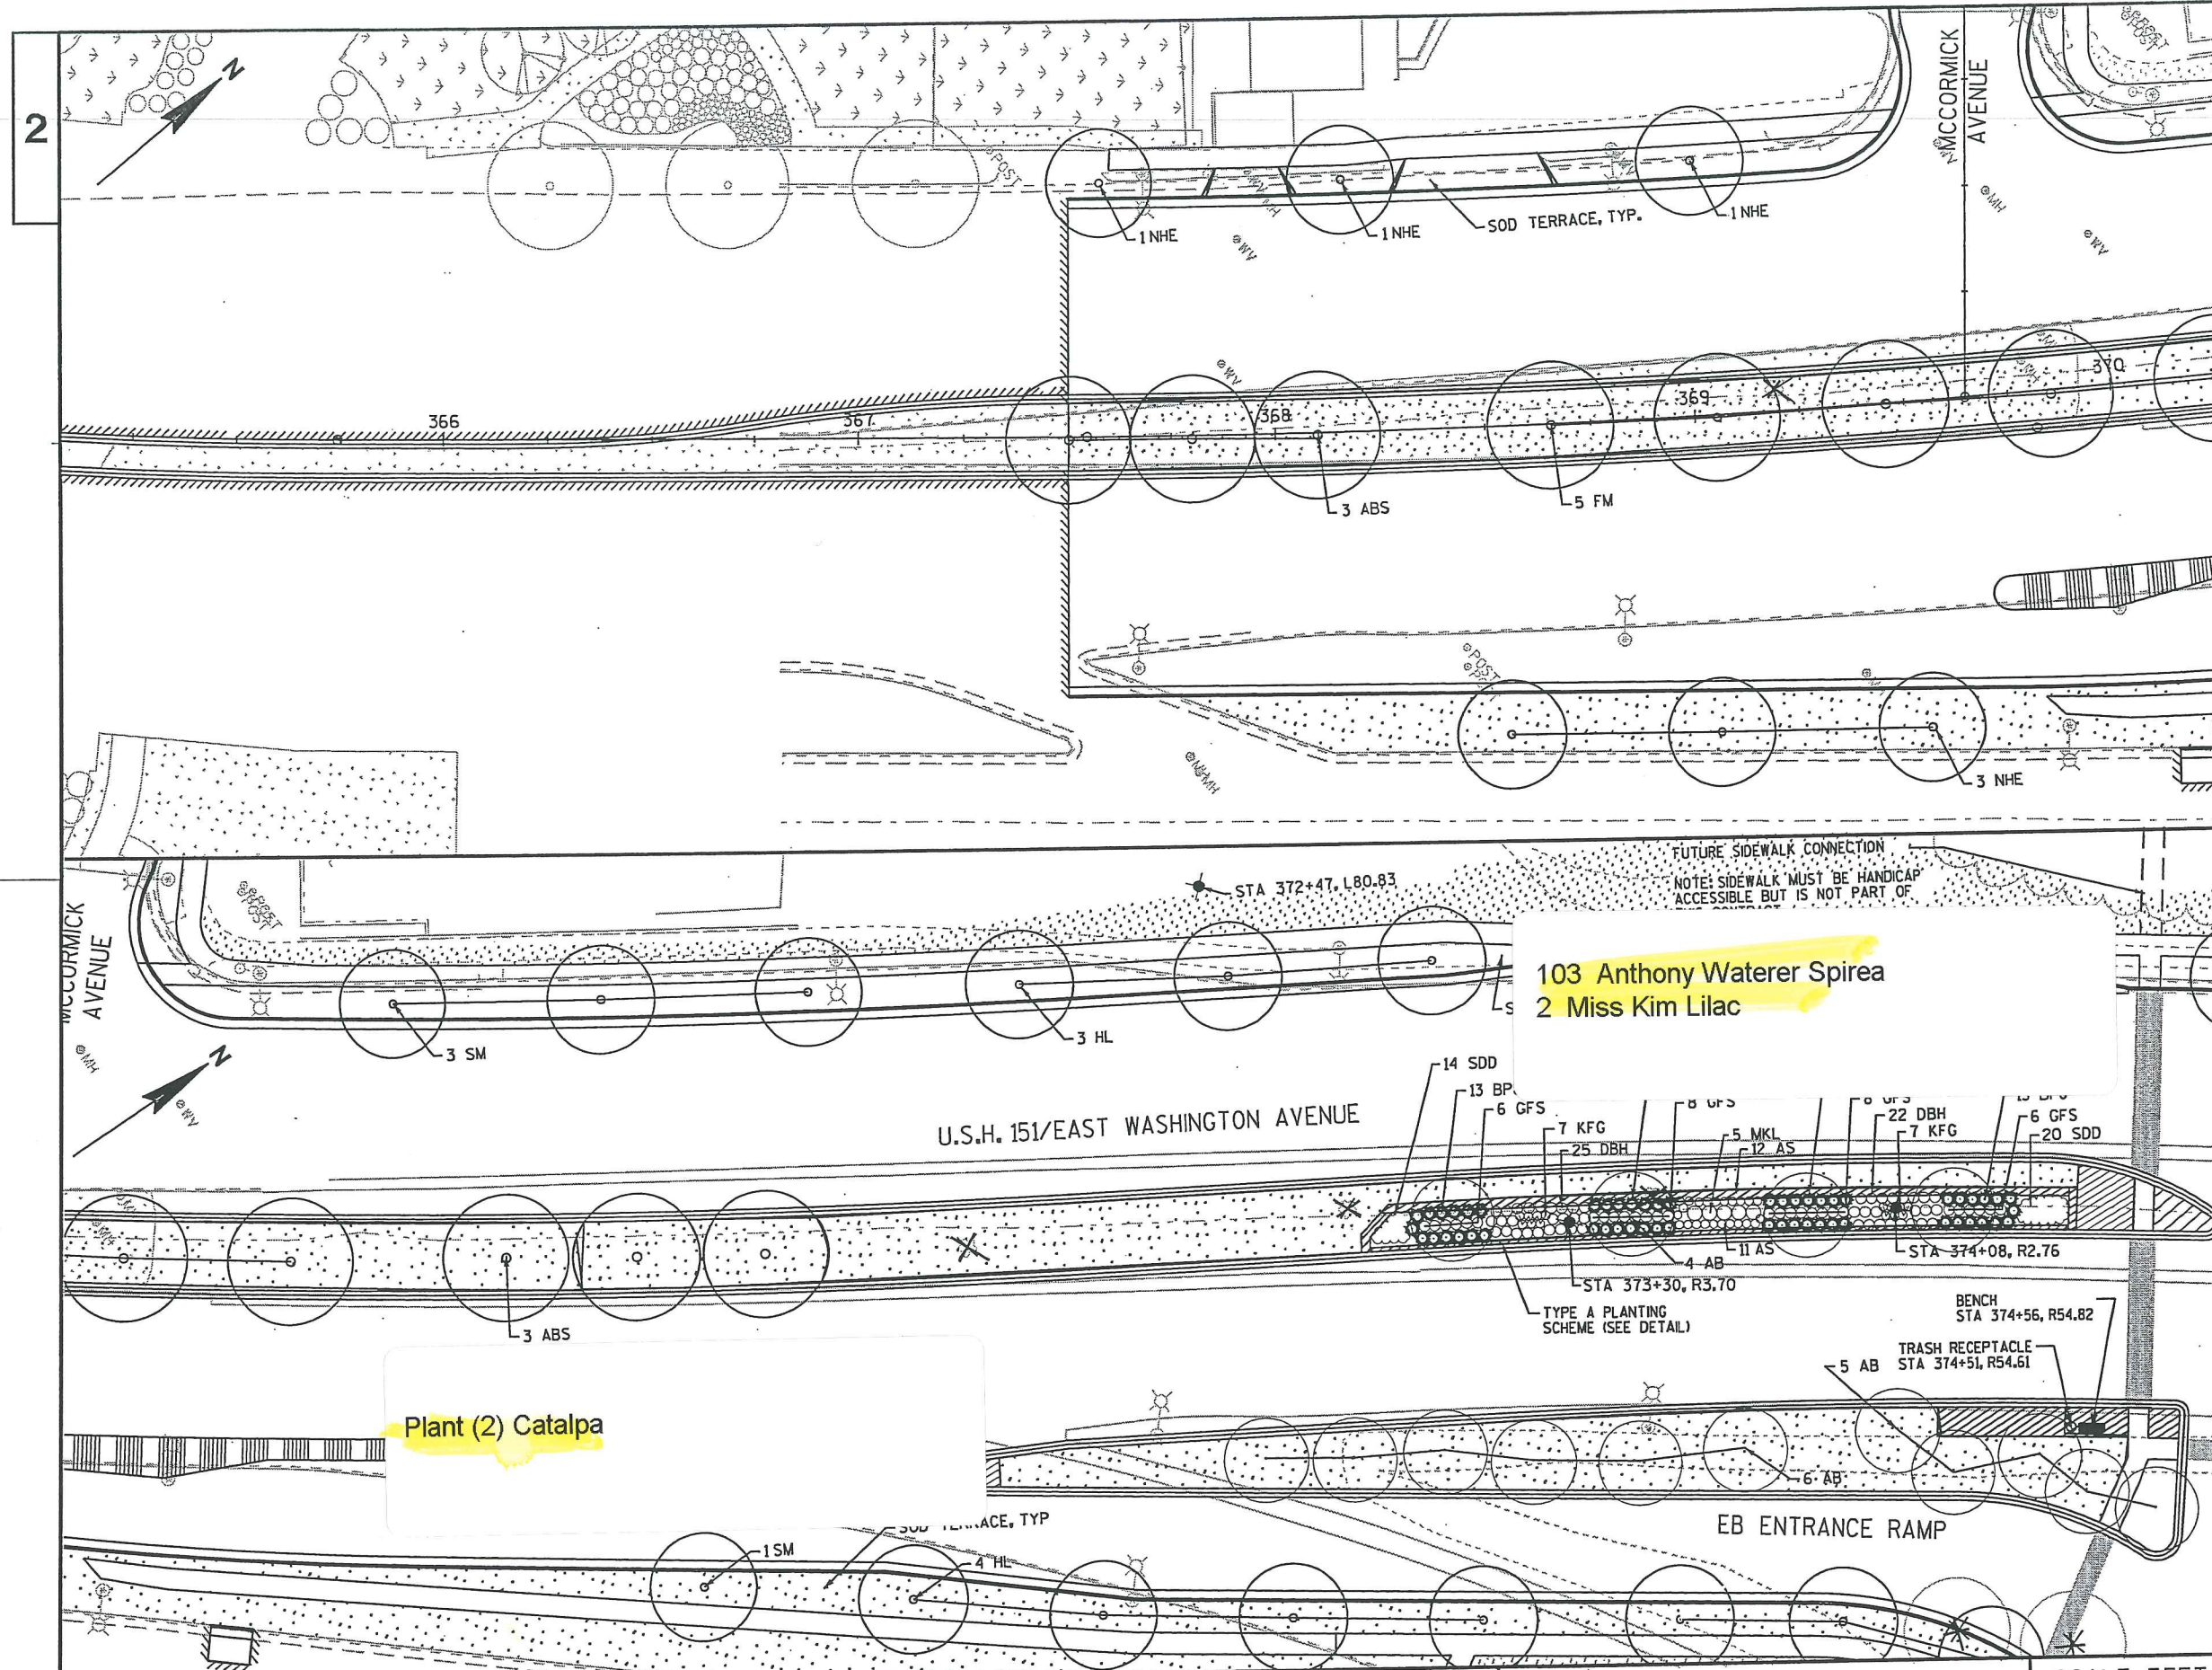

PLANT KEY		
SYM.	ABBR.	COMMON NAME
DECIDUOUS TREES		
EA		ALDER, EUROPEAN
RB		BIRCH, RIVER
KC		COFFEETREE, KENTUCKY
PFC		CRABAPPLE, 'PRAIRIEFIRE'
LE		ELM, LIBERTY
NHE		ELM, NEW HORIZON
G		GINKGO
CH		HACKBERRY, COMMON
TCH		HAWTHORN, THORNLESS COCKSPUR
HL		HONEYLOCUST, 'SKYLINE'
ISL		LILAC, IVORY SILK
ASL		LINDEN, AMERICAN SENTRY
RL		LINDEN, REDMOND
FAM		AMUR MAPLE, 'FLAME'
FM		MAPLE, FREEMAN 'ARMSTRONG'
MM		MAPLE, MIYABE
SM		MAPLE, SIENNA GLEN
TM		MAPLE, TARTARIAN
M		MUSCLEWOOD
BO		OAK, BUR
SWO		OAK, SWAMP WHITE
AB		PEAR, AUTUMN BLAZE
ABS		SERVICEBERRY, AUTUMN BRILLIANCE
DECIDUOUS SHRUBS & VINES		
RBC		CHOKEBERRY, RED
GD		DOGWOOD, GREY
RTD		DOGWOOD, RED TWIGGED
CFF		FLEECEFLOWER, COMPACT JAPANESE
AH		HAZELNUT, AMERICAN
DBH		HONEYSUCKLE, DWARF BUSH
MKL		LILAC, MISS KIM
AS		SPIREA, ALPINE
GFS		SPIREA, GOLDFLAME
GLS		SUMAC, FRAGRANT 'GRO-LOW'
CW		WITCHAZEL, COMMON
LOW EVERGREENS		
BPJ		JUNIPER, BLUE PACIFIC
BRJ		JUNIPER, BROADMOOR
PERENNIALS, GRASSES AND GROUNDCOVERS		
AA		ASTER, ALERT NEW YORK
AJS		SEDUM, AUTUMN JOY
GBS		BLACK-EYED SUSAN, GOLDSTRUM
SDD		DAYLILY, STELLA DE ORO
SWD		DAYLILIES, SUMMER WINE
ADM		GRASS, ADAGIO DWARF MAIDEN
HMG		GRASS, HEAVY METAL
KFG		GRASS, KARL FOERSTER REED
LEGEND		
	ARCHITECTURAL CONCRETE PAVEMENT	
	COLORED CONCRETE CROSSWALK	
	SOD LAWN	
	TALL GRASS PRAIRIE MIX	
	NO MOW SEED MIX	
	DETENTION BASIN SEED MIX	
	WisDOT SEED MIX 20	
	HOSE CONNECTION (SEE DETAIL)	
	REMOVE EXISTING TREE/BUSH	
	PROPOSED STREETLIGHT	

PROJECT NO: 5992-06-40

HWY: USH 151

COUNTY: DANE

STREETSCAPE PLANS


SCALE, FEET

SHEET 137

E

2

2

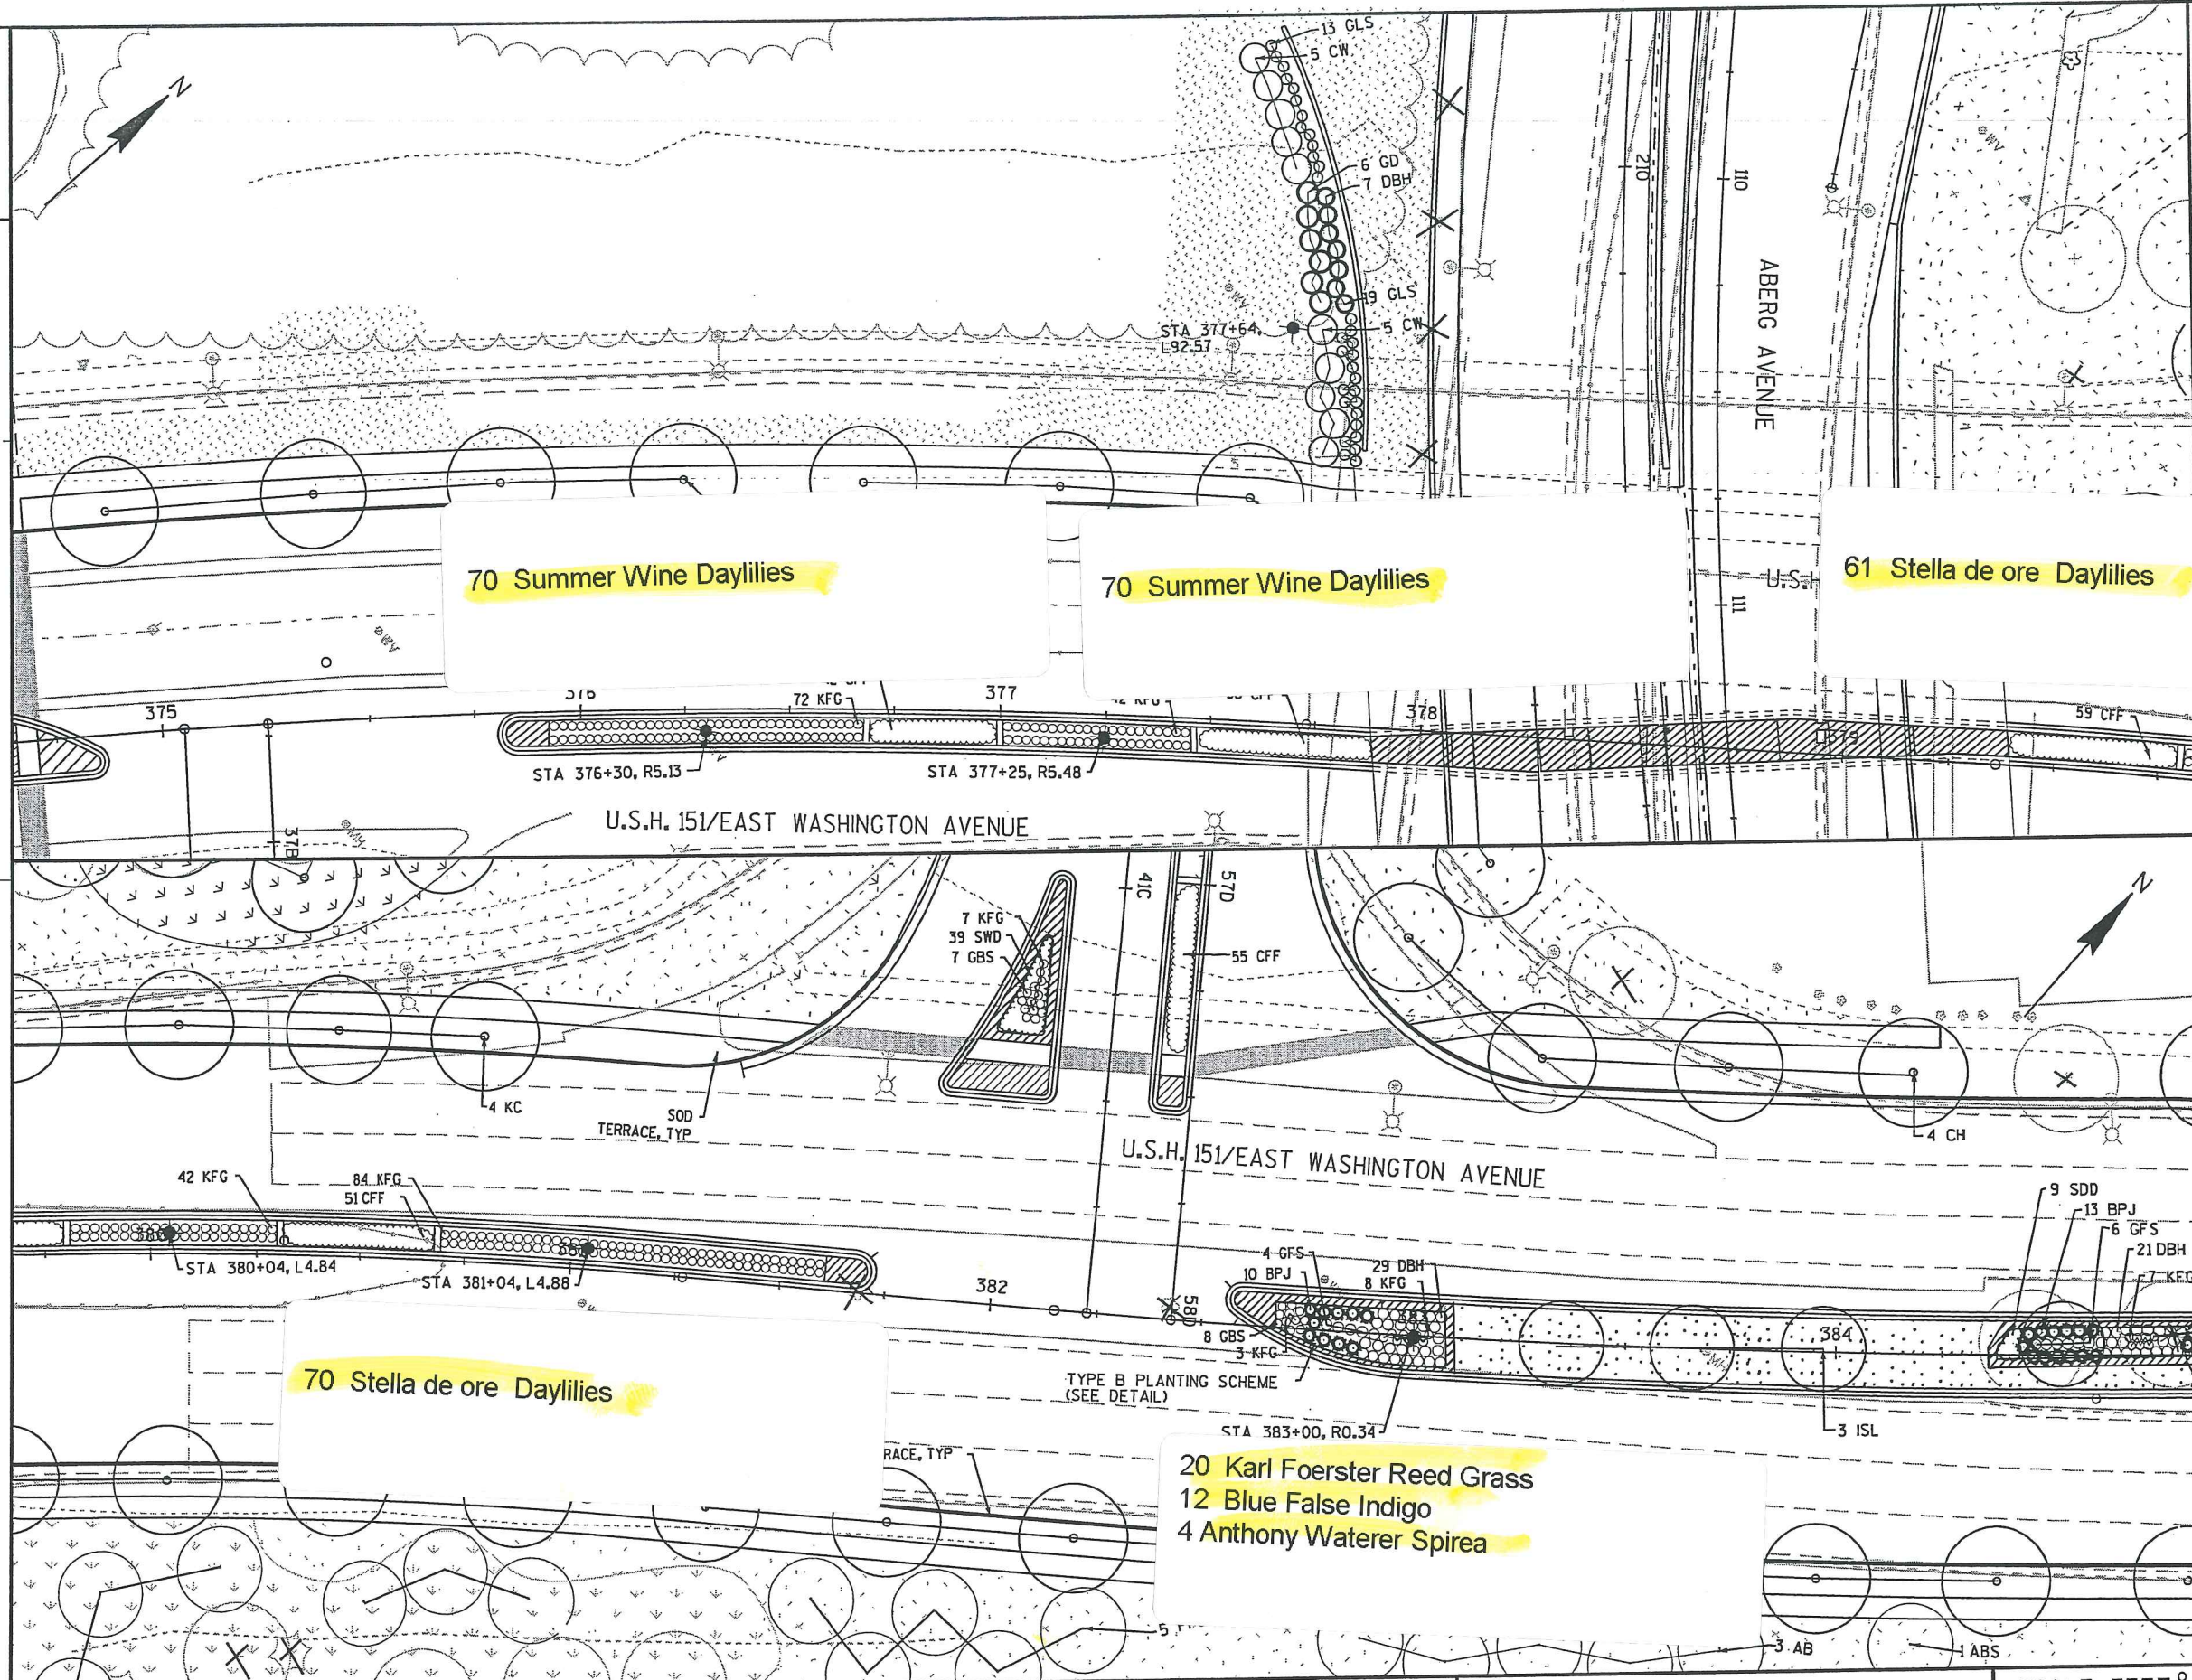

PLANT KEY

SYM.	ABBR.	COMMON NAME
DECIDUOUS TREES		
EA		ALDER, EUROPEAN
RB		BIRCH, RIVER
KC		COFFEETREE, KENTUCKY
PFC		CRABAPPLE, 'PRAIRIEFIRE'
LE		ELM, LIBERTY
NHE		ELM, NEW HORIZON
G		GINKGO
CH		HACKBERRY, COMMON
TCH		HAWTHORN, THORNLESS COCKSPUR
HL		HONEYLOCUST, 'SKYLINE'
ISL		LILAC, IVORY SILK
ASL		LINDEN, AMERICAN SENTRY
RL		LINDEN, REDMOND
FAM		AMUR MAPLE, 'FLAME'
FM		MAPLE, FREEMAN 'ARMSTRONG'
MM		MAPLE, MIYABE
SM		MAPLE, SIENNA GLEN
TM		MAPLE, TARTARIAN
		MUSCLEWOOD
		UR
		WAMP WHITE
		AUTUMN 'BLAZE
		EBERRY, AUTUMN BRILLIANCE
		S
		EBERRY, RED
		DOD, GREY
		DUGWOOD, RED TWIGGED
RTD		FLEECFLOWER, COMPACT JAPANESE
CFF		HAZELNUT, AMERICAN
AH		HONEYSUCKLE, DWARF BUSH
DBH		LILAC, MISS KIM
MKL		SPIREA, ALPINE
AS		SPIREA, GOLDFLAME
GFS		SUMAC, FRAGRANT 'GRO-LOW'
GLS		WITCHAZEL, COMMON
CW		
LOW EVERGREENS		
BPJ		JUNIPER, BLUE PACIFIC
BRJ		JUNIPER, BROADMOOR
PERENNIALS, GRASSES AND GROUNDCOVERS		
AA		ASTER, ALERT NEW YORK
AJS		SEDUM, AUTUMN JOY
GBS		BLACK-EYED SUSAN, GOLDSTRUM
SDD		DAYLILY, STELLA DE ORO
SWD		DAYLILIES, SUMMER WINE
ADM		GRASS, ADAGIO DWARF MAIDEN
HMG		GRASS, HEAVY METAL
KFG		GRASS, KARL FOERSTER REED

LEGEND

	ARCHITECTURAL CONCRETE PAVEMENT
	COLORLED CONCRETE CROSSWALK
	SOD LAWN
	TALL GRASS PRAIRIE MIX
	NO MOW SEED MIX
	DETENTION BASIN SEED MIX
	WisDOT SEED MIX 20
	HOSE CONNECTION (SEE DETAIL)
	REMOVE EXISTING TREE/BUSH
	PROPOSED STREETLIGHT

PROJECT NO: 5992-06-40

HWY: USH 151

COUNTY: DANE


STREETSCAPE PLANS

SCALE, FEET

20 40

SHEET 138


E

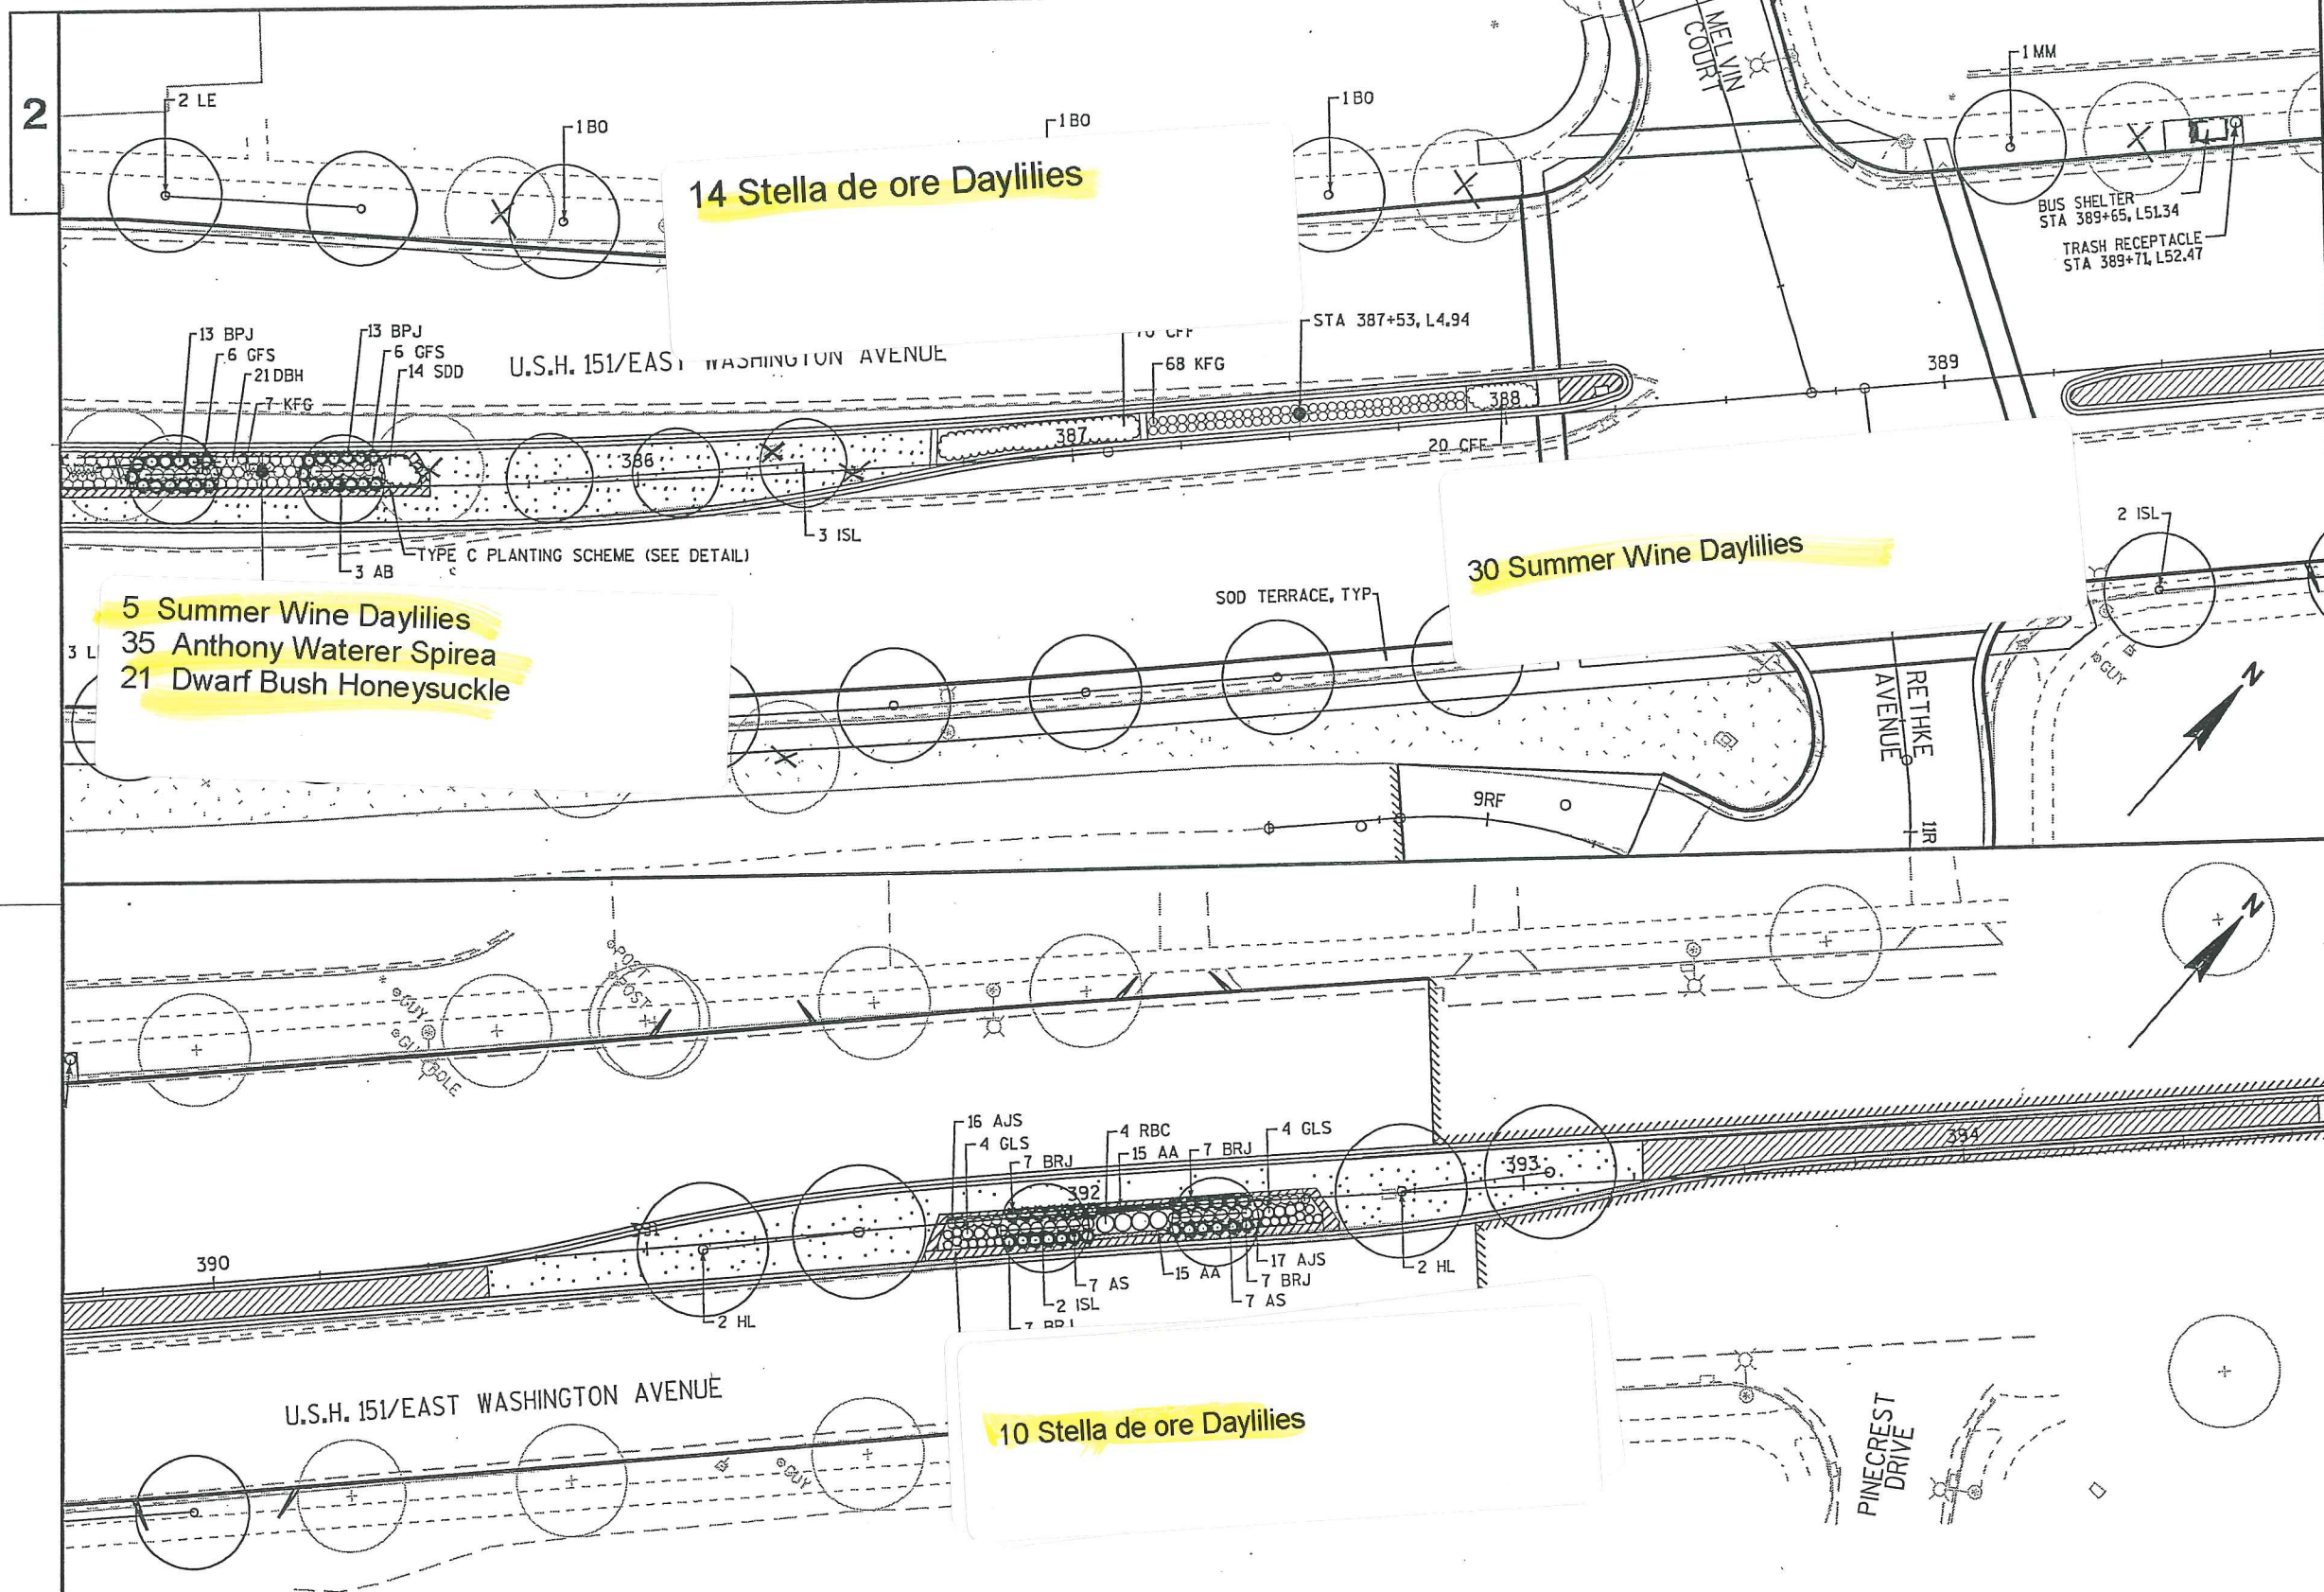

PLANT KEY		
SYM.	ABBR.	COMMON NAME
DECIDUOUS TREES		
EA	EA	ALDER, EUROPEAN
RB	RB	BIRCH, RIVER
KC	KC	COFFEETREE, KENTUCKY
PFC	PFC	CRABAPPLE, 'PRAIRIEFIRE'
LE	LE	ELM, LIBERTY
NHE	NHE	ELM, NEW HORIZON
G	G	GINKGO
CH	CH	HACKBERRY, COMMON
TCH	TCH	HAWTHORN, THORNLESS COCKSPUR
HL	HL	HONEYLOCUST, 'SKYLINE'
ISL	ISL	LILAC, IVORY SILK
ASL	ASL	LINDEN, AMERICAN SENTRY
RL	RL	LINDEN, REDMOND
FAM	FAM	AMUR MAPLE, 'FLAME'
FM	FM	MAPLE, FREEMAN 'ARMSTRONG'
MM	MM	MAPLE, MIYABE
SM	SM	MAPLE, SIENNA GLEN
TM	TM	MAPLE, TARTARIAN
M	M	MUSCLEWOOD
BO	BO	OAK, BUR
SWO	SWO	OAK, SWAMP WHITE
AB	AB	PEAR, AUTUMN BLAZE
ABS	ABS	SERVICEBERRY, AUTUMN BRILLIANCE
DECIDUOUS SHRUBS & VINES		
RBC	RBC	CHOKEBERRY, RED
GD	GD	DOGWOOD, GREY
RTD	RTD	DOGWOOD, RED TWIGGED
CFF	CFF	FLEECFLOWER, COMPACT JAPANESE
AH	AH	HAZELNUT, AMERICAN
DBH	DBH	HONEYSUCKLE, DWARF BUSH
MKL	MKL	LILAC, MISS KIM
AS	AS	SPIREA, ALPINE
GFS	GFS	SPIREA, GOLDFLAME
GLS	GLS	SUMAC, FRAGRANT 'GRO-LOW'
CW	CW	WITCHAZEL, COMMON
LOW EVERGREENS		
BPJ	BPJ	JUNIPER, BLUE PACIFIC
BRJ	BRJ	JUNIPER, BROADMOOR
PERENNIALS, GRASSES AND GROUNDCOVERS		
AA	AA	ASTER, ALERT NEW YORK
AJS	AJS	SEDUM, AUTUMN JOY
GBS	GBS	BLACK-EYED SUSAN, GOLDSTRUM
SDD	SDD	DAYLILY, STELLA DE ORO
SWD	SWD	DAYLILIES, SUMMER WINE
ADM	ADM	GRASS, ADAGIO DWARF MAIDEN
HMG	HMG	GRASS, HEAVY METAL
KFG	KFG	GRASS, KARL FOERSTER REED
LEGEND		
	ARCHITECTURAL CONCRETE PAVEMENT	
	COLORED CONCRETE CROSSWALK	
	SOD LAWN	
	TALL GRASS PRAIRIE MIX	
	NO MOW SEED MIX	
	DETENTION BASIN SEED MIX	
	WISDOT SEED MIX 20	
	HOSE CONNECTION (SEE DETAIL)	
	REMOVE EXISTING TREE/BUSH	
	PROPOSED STREETLIGHT	

2

2

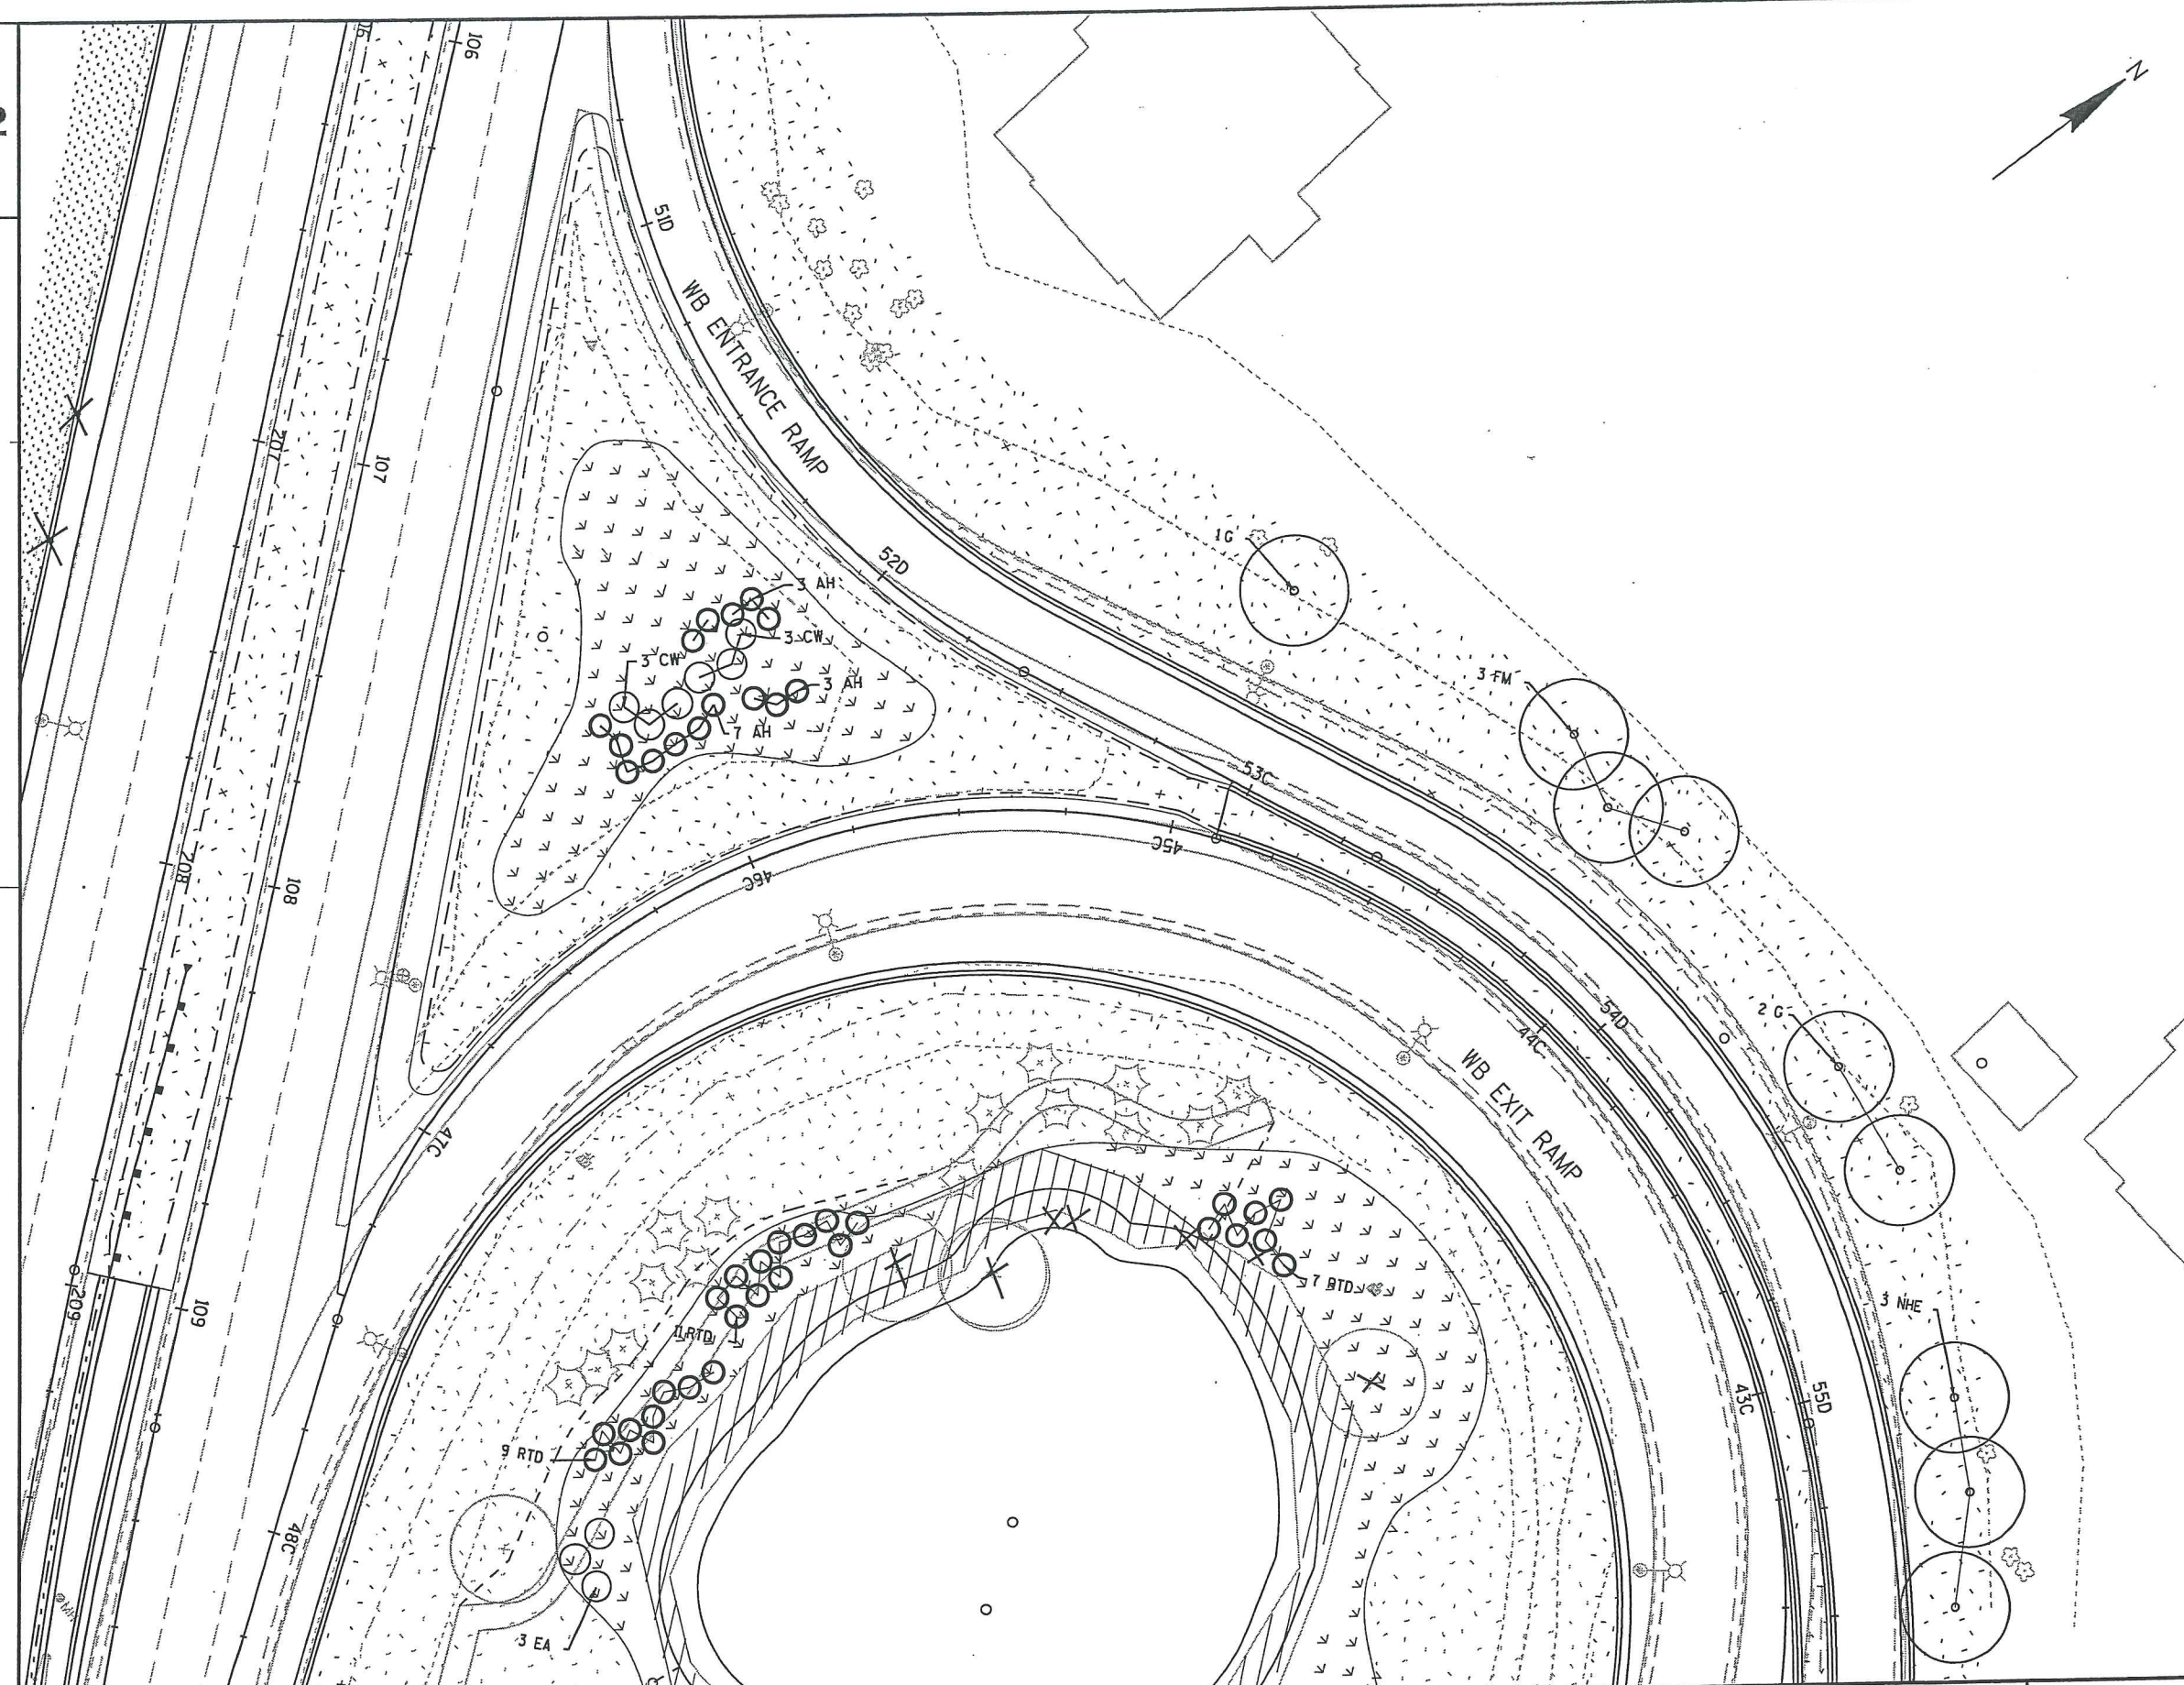


PLANT KEY

SYM.	ABBR.	COMMON NAME
DECIDUOUS TREES		
EA	ALDER, EUROPEAN	
RB	BIRCH, RIVER	
KC	COFFEETREE, KENTUCKY	
PFC	CRABAPPLE, 'PRAIRIEFIRE'	
LE	ELM, LIBERTY	
NHE	ELM, NEW HORIZON	
G	GINKGO	
CH	HACKBERRY, COMMON	
TCH	HAWTHORN, THORNLESS COCKSPUR	
HL	HONEYLOCUST, 'SKYLINE'	
ISL	LILAC, IVORY SILK	
ASL	LINDEN, AMERICAN SENTRY	
RL	LINDEN, REDMOND	
FAM	AMUR MAPLE, 'FLAME'	
FM	MAPLE, FREEMAN 'ARMSTRONG'	
MM	MAPLE, MIYABE	
SM	MAPLE, SIENNA GLEN	
TM	MAPLE, TARTARIAN	
M	MUSCLEWOOD	
BO	OAK, BUR	
SWO	OAK, SWAMP WHITE	
AB	PEAR, AUTUMN BLAZE	
ABS	SERVICEBERRY, AUTUMN BRILIANCE	
DECIDUOUS SHRUBS & VINES		
RBC	CHOKEBERRY, RED	
GD	DOGWOOD, GREY	
RTD	DOGWOOD, RED TWIGGED	
CFF	FLEECEFLOWER, COMPACT JAPANESE	
AH	HAZELNUT, AMERICAN	
DBH	HONEYSUCKLE, DWARF BUSH	
MKL	LILAC, MISS KIM	
AS	SPIREA, ALPINE	
GFS	SPIREA, GOLDFLAME	
GLS	SUMAC, FRAGRANT 'GRO-LOW'	
CW	WITCHAZEL, COMMON	
LOW EVERGREENS		
BPJ	JUNIPER, BLUE PACIFIC	
BRJ	JUNIPER, BROADMOOR	
PERENNIALS, GRASSES AND GROUNDCOVERS		
AA	ASTER, ALERT NEW YORK	
AJS	SEDUM, AUTUMN JOY	
GBS	BLACK-EYED SUSAN, GOLDSTRUM	
SDD	DAYLILY, STELLA DE ORO	
SWD	DAYLILIES, SUMMER WINE	
ADM	GRASS, ADAGIO DWARF MAIDEN	
HMG	GRASS, HEAVY METAL	
KFG	GRASS, KARL FOERSTER REED	

LEGEND

	ARCHITECTURAL CONCRETE PAVEMENT
	COLORLED CONCRETE CROSSWALK
	SOD LAWN
	TALL GRASS PRAIRIE MIX
	NO MOW SEED MIX
	DETENTION BASIN SEED MIX
	WisDOT SEED MIX 20
	HOSE CONNECTION (SEE DETAIL)
	REMOVE EXISTING TREE/BUSH
	PROPOSED STREETLIGHT

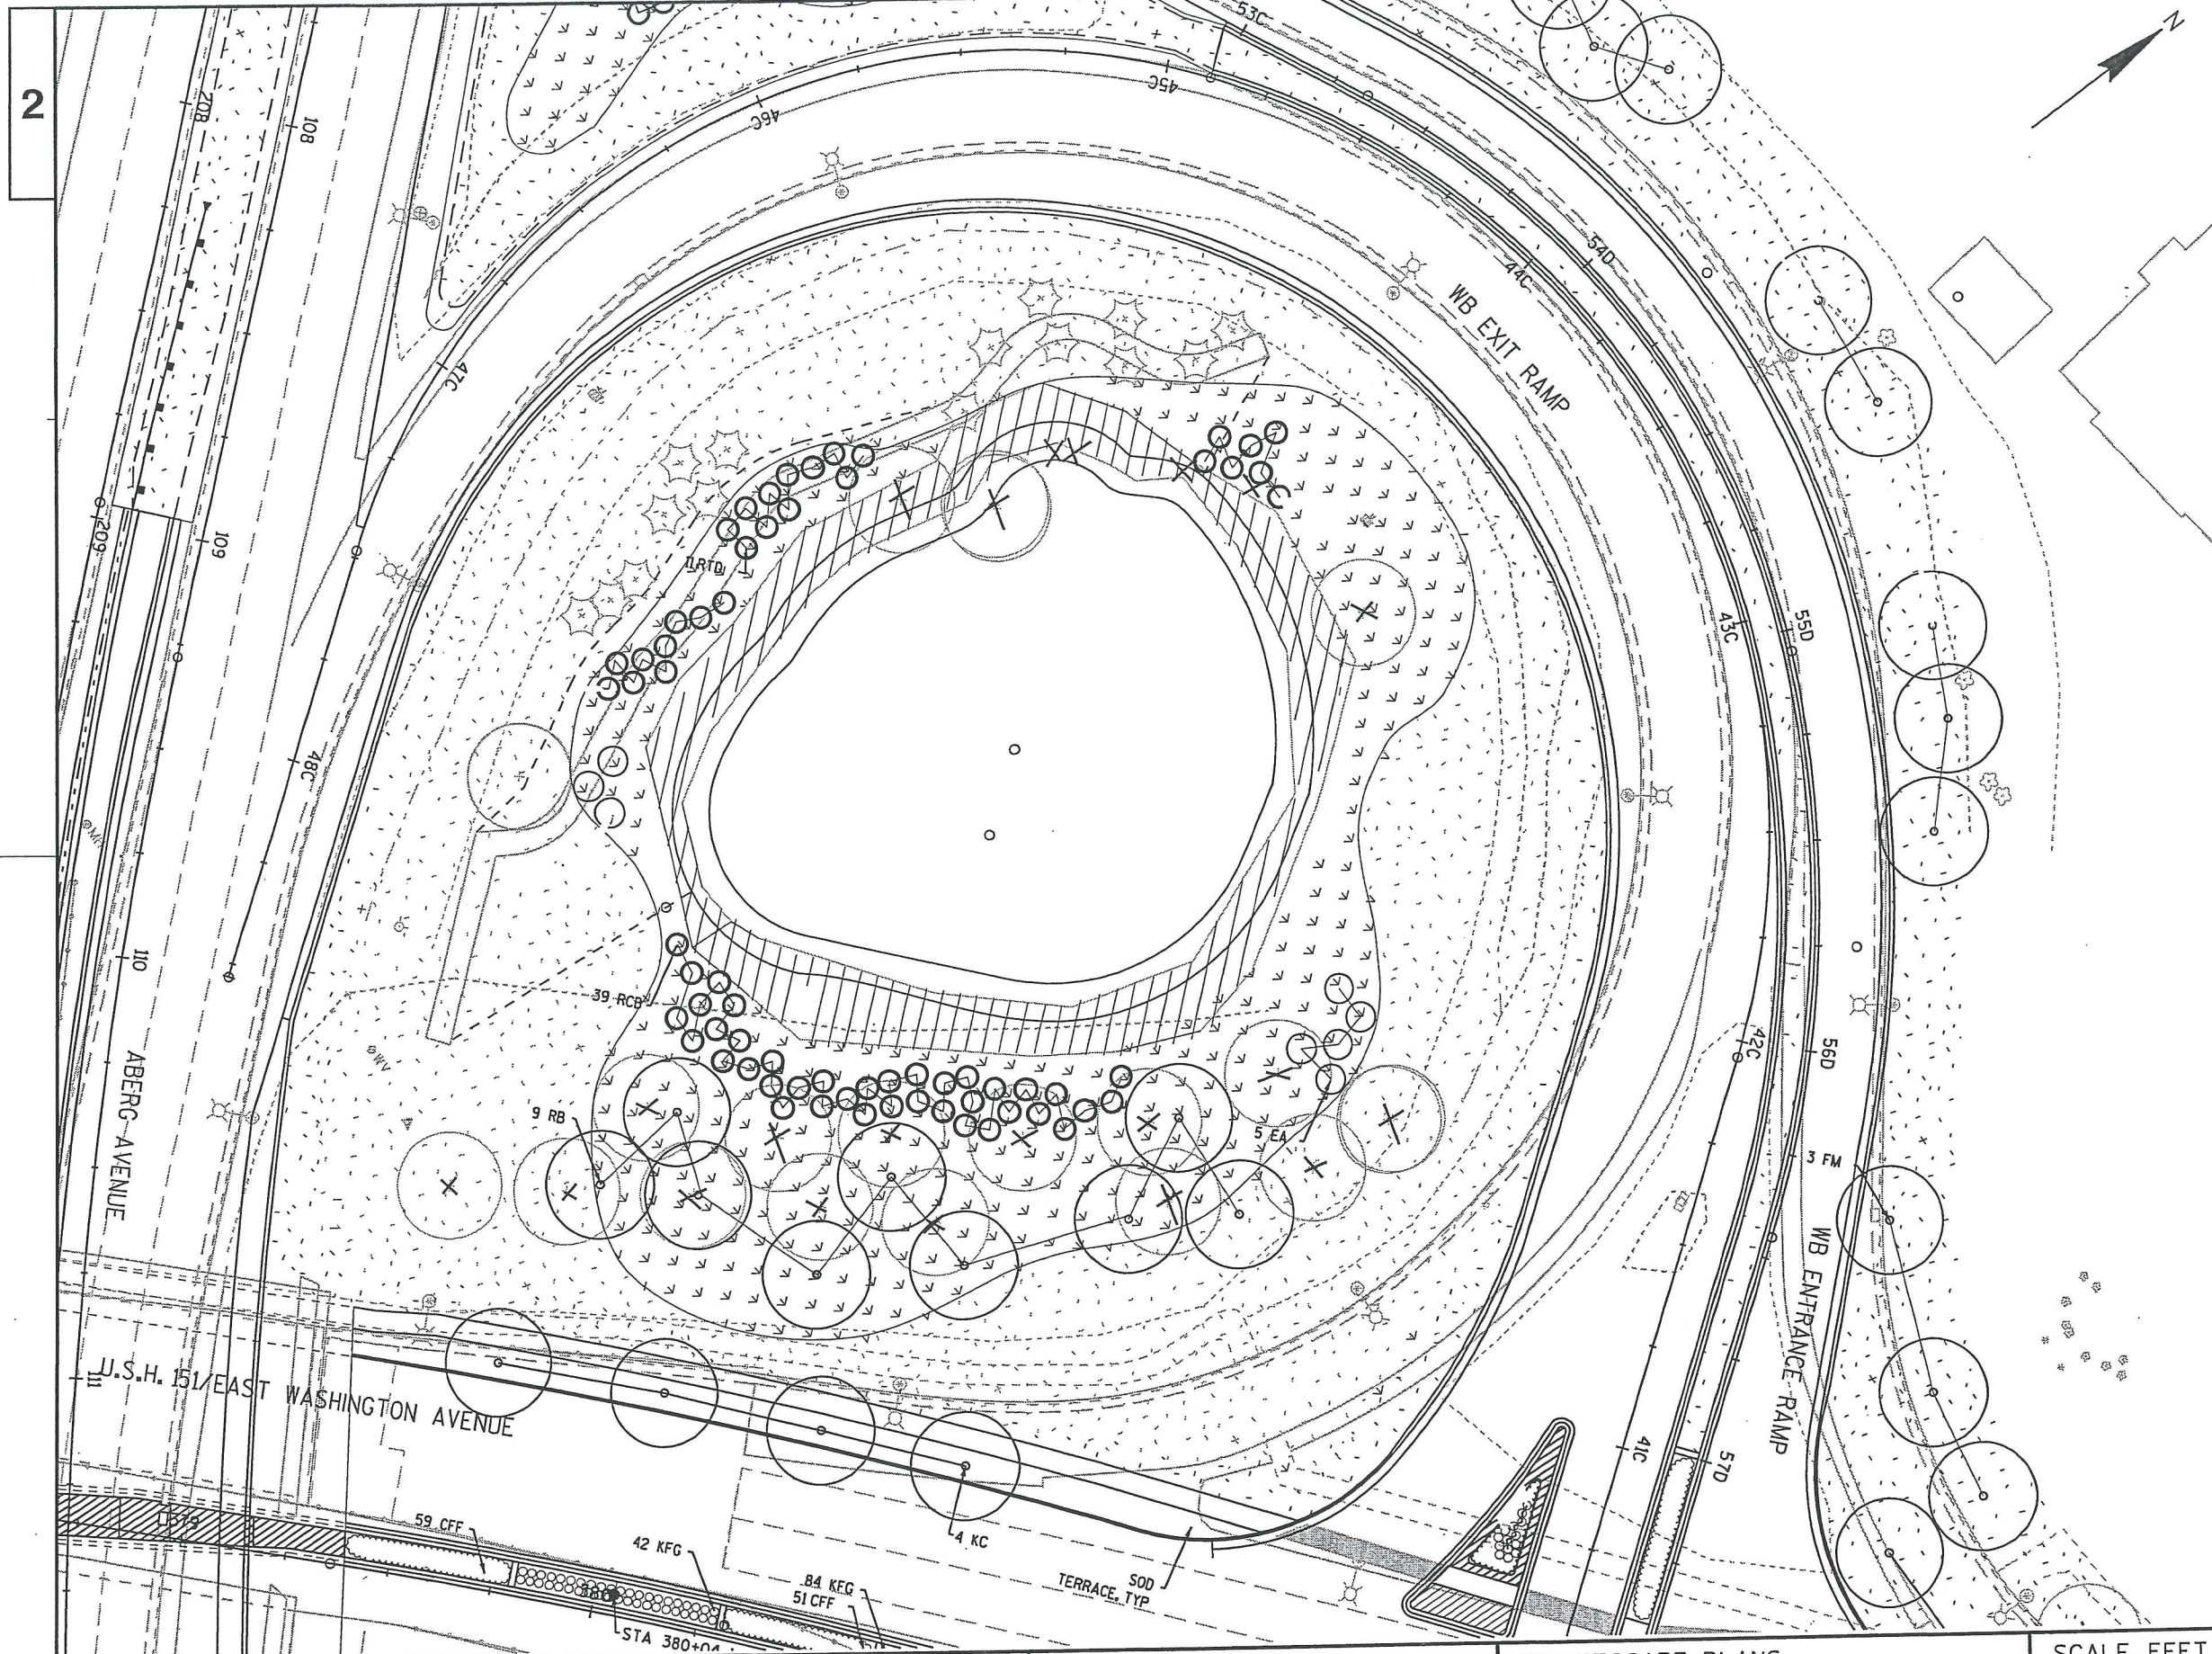

PLANT KEY		
SYM.	ABBR.	COMMON NAME
DECIDUOUS TREES		
EA		ALDER, EUROPEAN
RB		BIRCH, RIVER
KC		COFFEETREE, KENTUCKY
PFC		CRABAPPLE, 'PRAIRIEFIRE'
LE		ELM, LIBERTY
NHE		ELM, NEW HORIZON
G		GINKGO
CH		HACKBERRY, COMMON
TCH		HAWTHORN, THORNLESS COCKSPUR
HL		HONEYLOCUST, 'SKYLINE'
ISL		LILAC, IVORY SILK
ASL		LINDEN, AMERICAN SENTRY
RL		LINDEN, REDMOND
FAM		AMUR MAPLE, 'FLAME'
FM		MAPLE, FREEMAN 'ARMSTRONG'
MM		MAPLE, MIYABE
SM		MAPLE, SIENNA GLEN
TM		MAPLE, TARTARIAN
M		MUSCLEWOOD
BO		OAK, BUR
SWO		OAK, SWAMP WHITE
AB		PEAR, AUTUMN BLAZE
ABS		SERVICEBERRY, AUTUMN BRILIANCE
DECIDUOUS SHRUBS & VINES		
RBC		CHOKEBERRY, RED
GD		DOGWOOD, GREY
RTD		DOGWOOD, RED TWIGGED
CFF		FLEECEFLOWER, COMPACT JAPANESE
AH		HAZELNUT, AMERICAN
DBH		HONEYSUCKLE, DWARF BUSH
MKL		LILAC, MISS KIM
AS		SPIREA, ALPINE
GFS		SPIREA, GOLDFLAME
GLS		SUMAC, FRAGRANT 'GRO-LOW'
CW		WITCHAZEL, COMMON
LOW EVERGREENS		
BPJ		JUNIPER, BLUE PACIFIC
BRJ		JUNIPER, BROADMOOR
PERENNIALS, GRASSES AND GROUNDCOVERS		
AA		ASTER, ALERT NEW YORK
AJS		SEDUM, AUTUMN JOY
GBS		BLACK-EYED SUSAN, GOLDSTRUM
SDD		DAYLILY, STELLA DE ORO
SWD		DAYLILIES, SUMMER WINE
ADM		GRASS, ADAGIO DWARF MAIDEN
HMG		GRASS, HEAVY METAL
KFG		GRASS, KARL FOERSTER REED
LEGEND		
	ARCHITECTURAL CONCRETE PAVEMENT	
	COLORED CONCRETE CROSSWALK	
	SOD LAWN	
	TALL GRASS PRAIRIE MIX	
	NO MOW SEED MIX	
	DETENTION BASIN SEED MIX	
	WisDOT SEED MIX 20	
	HOSE CONNECTION (SEE DETAIL)	
	REMOVE EXISTING TREE/BUSH	
	PROPOSED STREETLIGHT	

PROJECT NO: 5992-06-40

HWY: USH 151


COUNTY: DANE

STREETSCAPE PLANS

SCALE, FEET 0 20 40

SHEET 141

E

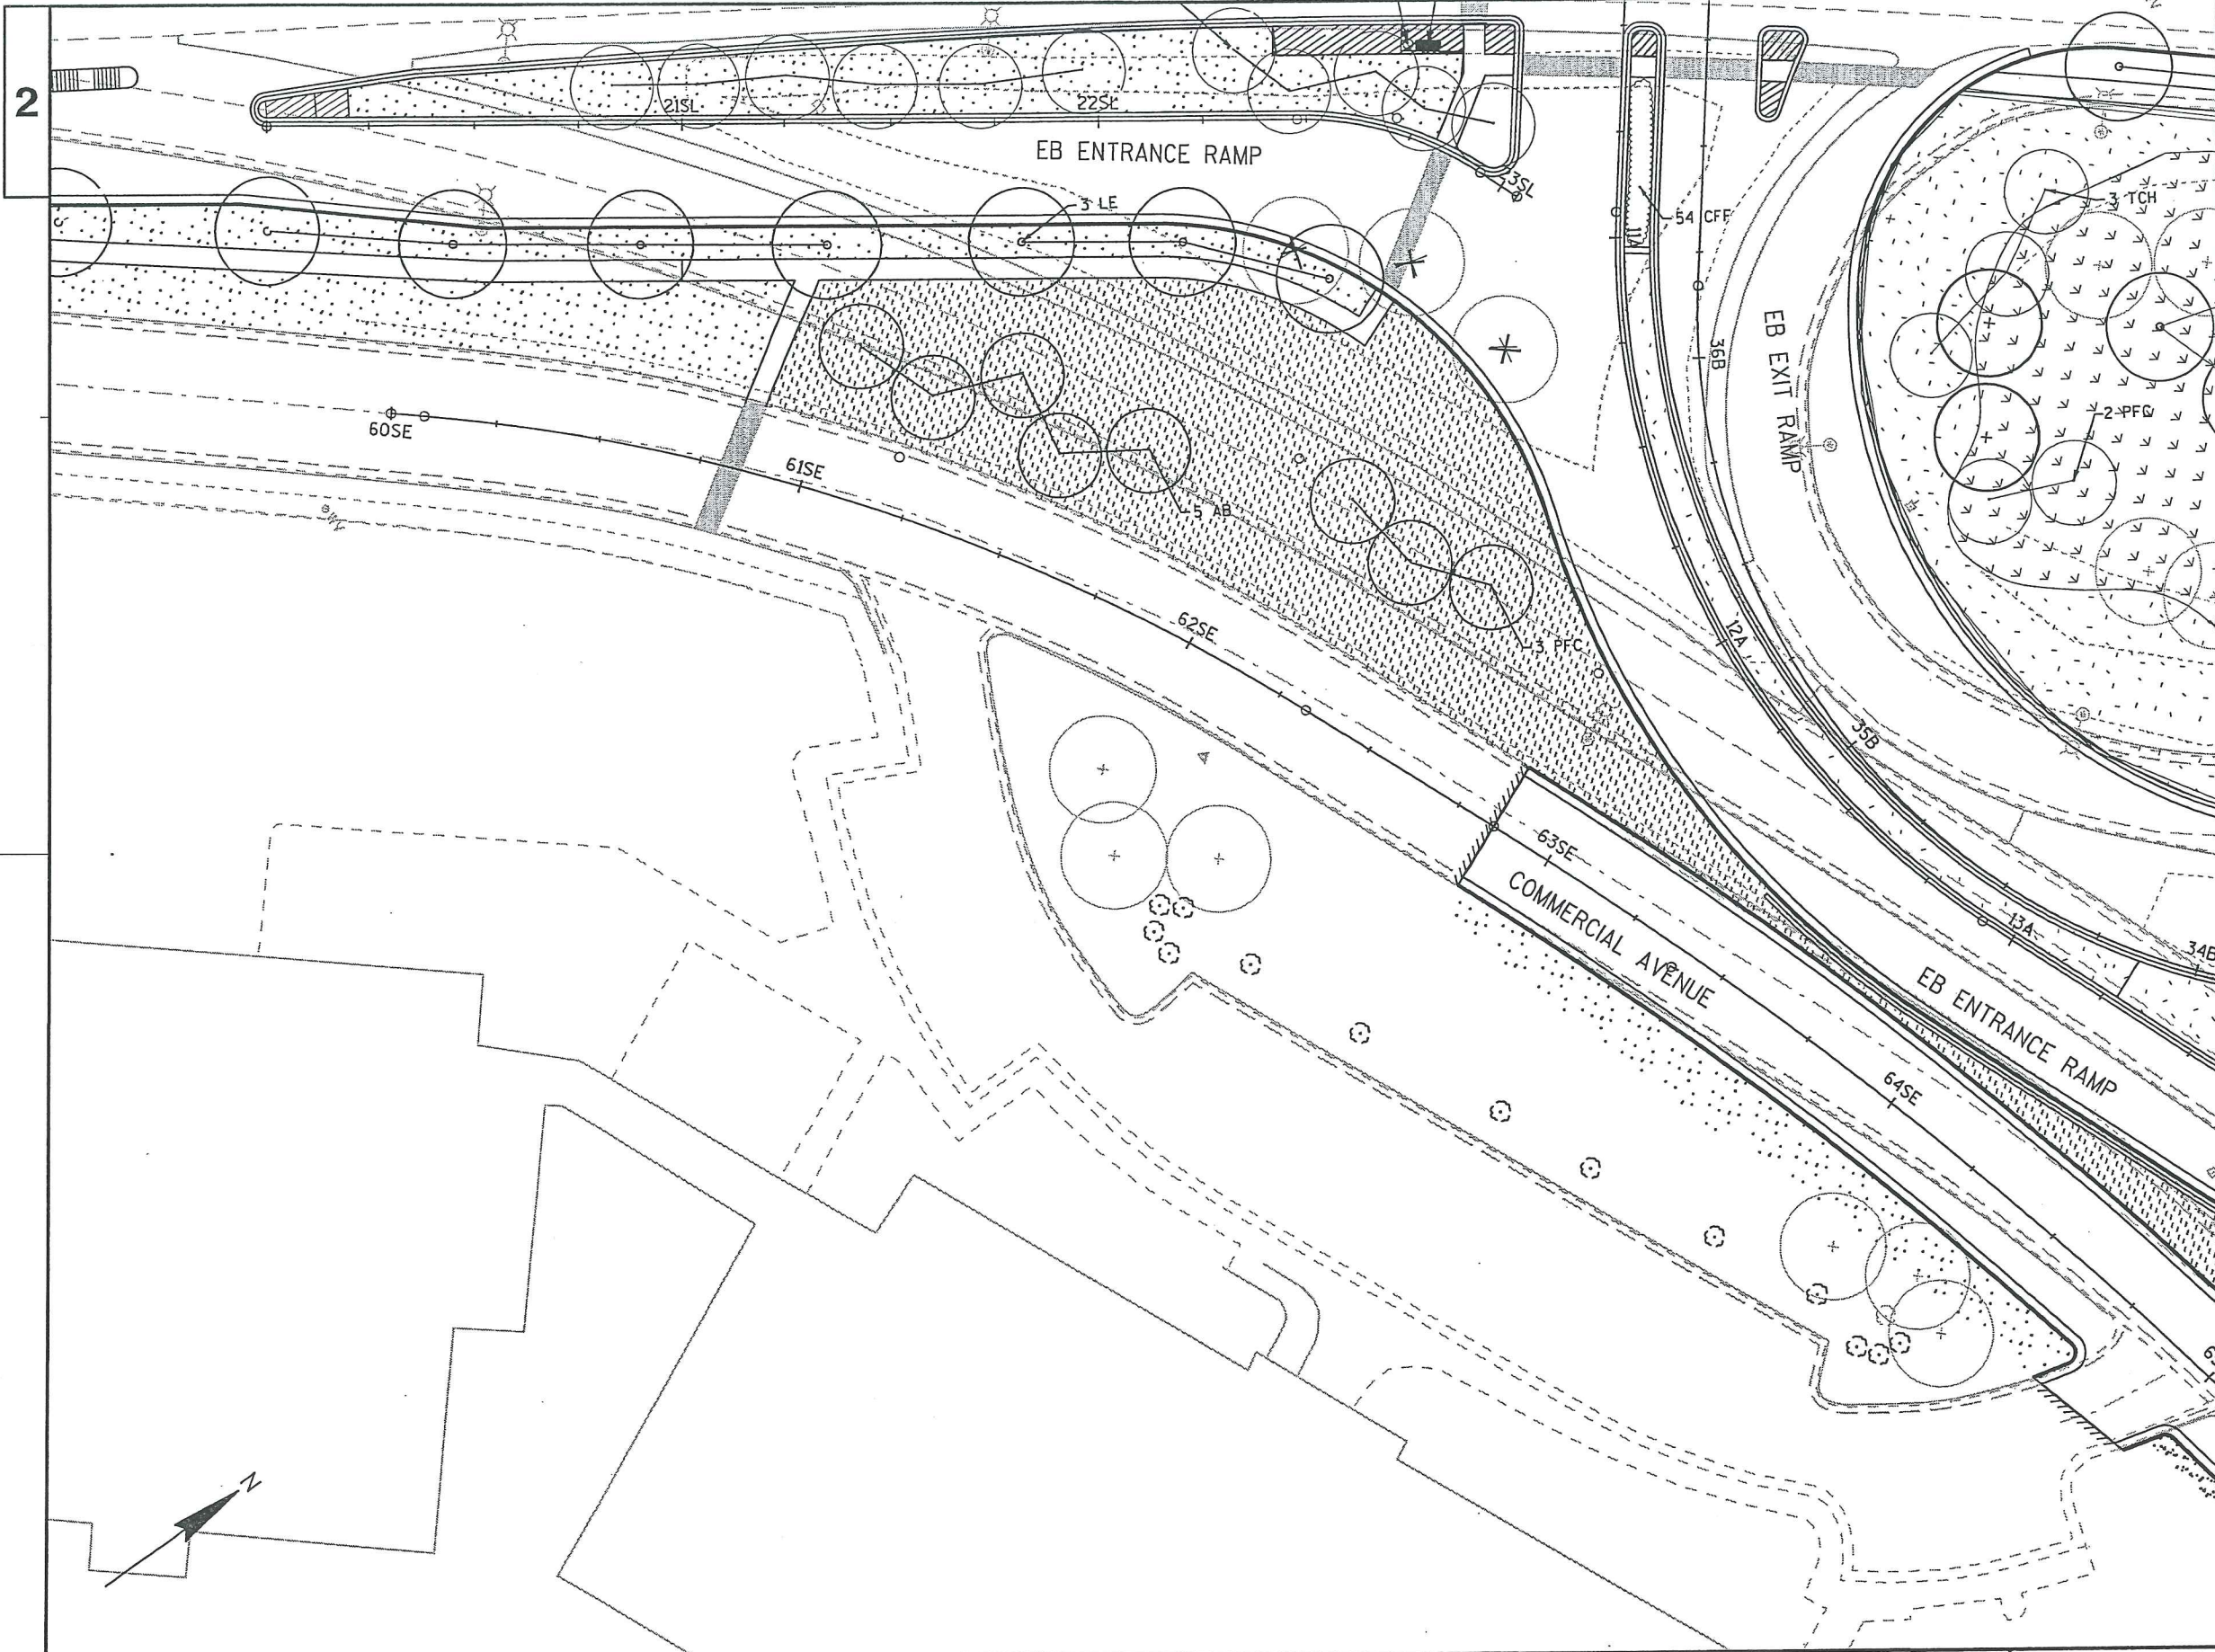

PLANT KEY		
SYM.	ABBR.	COMMON NAME
DECIDUOUS TREES		
	EA	ALDER, EUROPEAN
	RB	BIRCH, RIVER
	KC	COFFEETREE, KENTUCKY
	PFC	CRABAPPLE, 'PRAIRIEFIRE'
	LE	ELM, LIBERTY
	NHE	ELM, NEW HORIZON
	G	GINKGO
	CH	HACKBERRY, COMMON
	TCH	HAWTHORN, THORNLESS COCKSPUR
	HL	HONEYLOCUST, 'SKYLINE'
	ISL	LILAC, IVORY SILK
	ASL	LINDEN, AMERICAN SENTRY
	RL	LINDEN, REDMOND
	FAM	AMUR MAPLE, 'FLAME'
	FM	MAPLE, FREEMAN 'ARMSTRONG'
	MM	MAPLE, MIYABE
	SM	MAPLE, SIENNA GLEN
	TM	MAPLE, TARTARIAN
	M	MUSCLEWOOD
	BO	OAK, BUR
	SWO	OAK, SWAMP WHITE
	AB	PEAR, AUTUMN BLAZE
	ABS	SERVICEBERRY, AUTUMN BRILIANCE
DECIDUOUS SHRUBS & VINES		
	RBC	CHOKEBERRY, RED
	GD	DOGWOOD, GREY
	RTD	DOGWOOD, RED TWIGGED
	CFF	FLEECFLOWER, COMPACT JAPANESE
	AH	HAZELNUT, AMERICAN
	DBH	HONEYSUCKLE, DWARF BUSH
	MKL	LILAC, MISS KIM
	AS	SPIREA, ALPINE
	GFS	SPIREA, GOLDFLAME
	GLS	SUMAC, FRAGRANT 'GRO-LOW'
	CW	WITCHAZEL, COMMON
LOW EVERGREENS		
	BPJ	JUNIPER, BLUE PACIFIC
	BRJ	JUNIPER, BROADMOOR
PERENNIALS, GRASSES AND GROUNDCOVERS		
	AA	ASTER, ALERT NEW YORK
	AJS	SEDUM, AUTUMN JOY
	GBS	BLACK-EYED SUSAN, GOLDSTRUM
	SDD	DAYLILY, STELLA DE ORO
	SWD	DAYLILIES, SUMMER WINE
	ADM	GRASS, ADAGIO DWARF MAIDEN
	HMG	GRASS, HEAVY METAL
	KFG	GRASS, KARL FOERSTER REED
LEGEND		
	ARCHITECTURAL CONCRETE PAVEMENT	
	COLORED CONCRETE CROSSWALK	
	SOD LAWN	
	TALL GRASS PRAIRIE MIX	
	NO MOW SEED MIX	
	DETENTION BASIN SEED MIX	
	WisDOT SEED MIX 20	
	HOSE CONNECTION (SEE DETAIL)	
	REMOVE EXISTING TREE/BUSH	
	PROPOSED STREETLIGHT	




2

PLANT KEY

SYM.	ABBR.	COMMON NAME
DECIDUOUS TREES		
●	EA	ALDER, EUROPEAN
●	RB	BIRCH, RIVER
●	KC	COFFEETREE, KENTUCKY
●	PFC	CRABAPPLE, 'PRAIRIEFIRE'
●	LE	ELM, LIBERTY
●	NHE	ELM, NEW HORIZON
●	G	GINKGO
●	CH	HACKBERRY, COMMON
●	TCH	HAWTHORN, THORNLESS COCKSPUR
●	HL	HONEYLOCUST, 'SKYLINE'
●	ISL	LILAC, IVORY SILK
●	ASL	LINDEN, AMERICAN SENTRY
●	RL	LINDEN, REDMOND
●	FAM	AMUR MAPLE, 'FLAME'
●	FM	MAPLE, FREEMAN 'ARMSTRONG'
●	MM	MAPLE, MIYABE
●	SM	MAPLE, SIENNA GLEN
●	TM	MAPLE, TARTARIAN
●	M	MUSCLEWOOD
●	BO	OAK, BUR
●	SWO	OAK, SWAMP WHITE
●	AB	PEAR, AUTUMN BLAZE
●	ABS	SERVICEBERRY, AUTUMN BRILIANCE
DECIDUOUS SHRUBS & VINES		
○	RBC	CHOKEBERRY, RED
○	GD	DOGWOOD, GREY
○	RTD	DOGWOOD, RED TWIGGED
○	CFF	FLEECFLOWER, COMPACT JAPANESE
○	AH	HAZELNUT, AMERICAN
○	DBH	HONEYSUCKLE, DWARF BUSH
○	MKL	LILAC, MISS KIM
○	AS	SPIREA, ALPINE
○	GFS	SPIREA, GOLDFLAME
○	GLS	SUMAC, FRAGRANT 'GRO-LOW'
○	CW	WITCHAZEL, COMMON
LOW EVERGREENS		
☼	BPJ	JUNIPER, BLUE PACIFIC
☼	BRJ	JUNIPER, BROADMOOR
PERENNIALS, GRASSES AND GROUNDCOVERS		
☼	AA	ASTER, ALERT NEW YORK
☼	AJS	SEDUM, AUTUMN JOY
☼	GBS	BLACK-EYED SUSAN, GOLDSTRUM
☼	SDD	DAYLILY, STELLA DE ORO
☼	SWD	DAYLILIES, SUMMER WINE
☼	ADM	GRASS, ADAGIO DWARF MAIDEN
☼	HMG	GRASS, HEAVY METAL
☼	KFG	GRASS, KARL FOERSTER REED

LEGEND

	ARCHITECTURAL CONCRETE PAVEMENT
	COLORLED CONCRETE CROSSWALK
	SOD LAWN
	TALL GRASS PRAIRIE MIX
	NO MOW SEED MIX
	DETENTION BASIN SEED MIX
	WisDOT SEED MIX 20
	HOSE CONNECTION (SEE DETAIL)
	REMOVE EXISTING TREE/BUSH
	PROPOSED STREETLIGHT

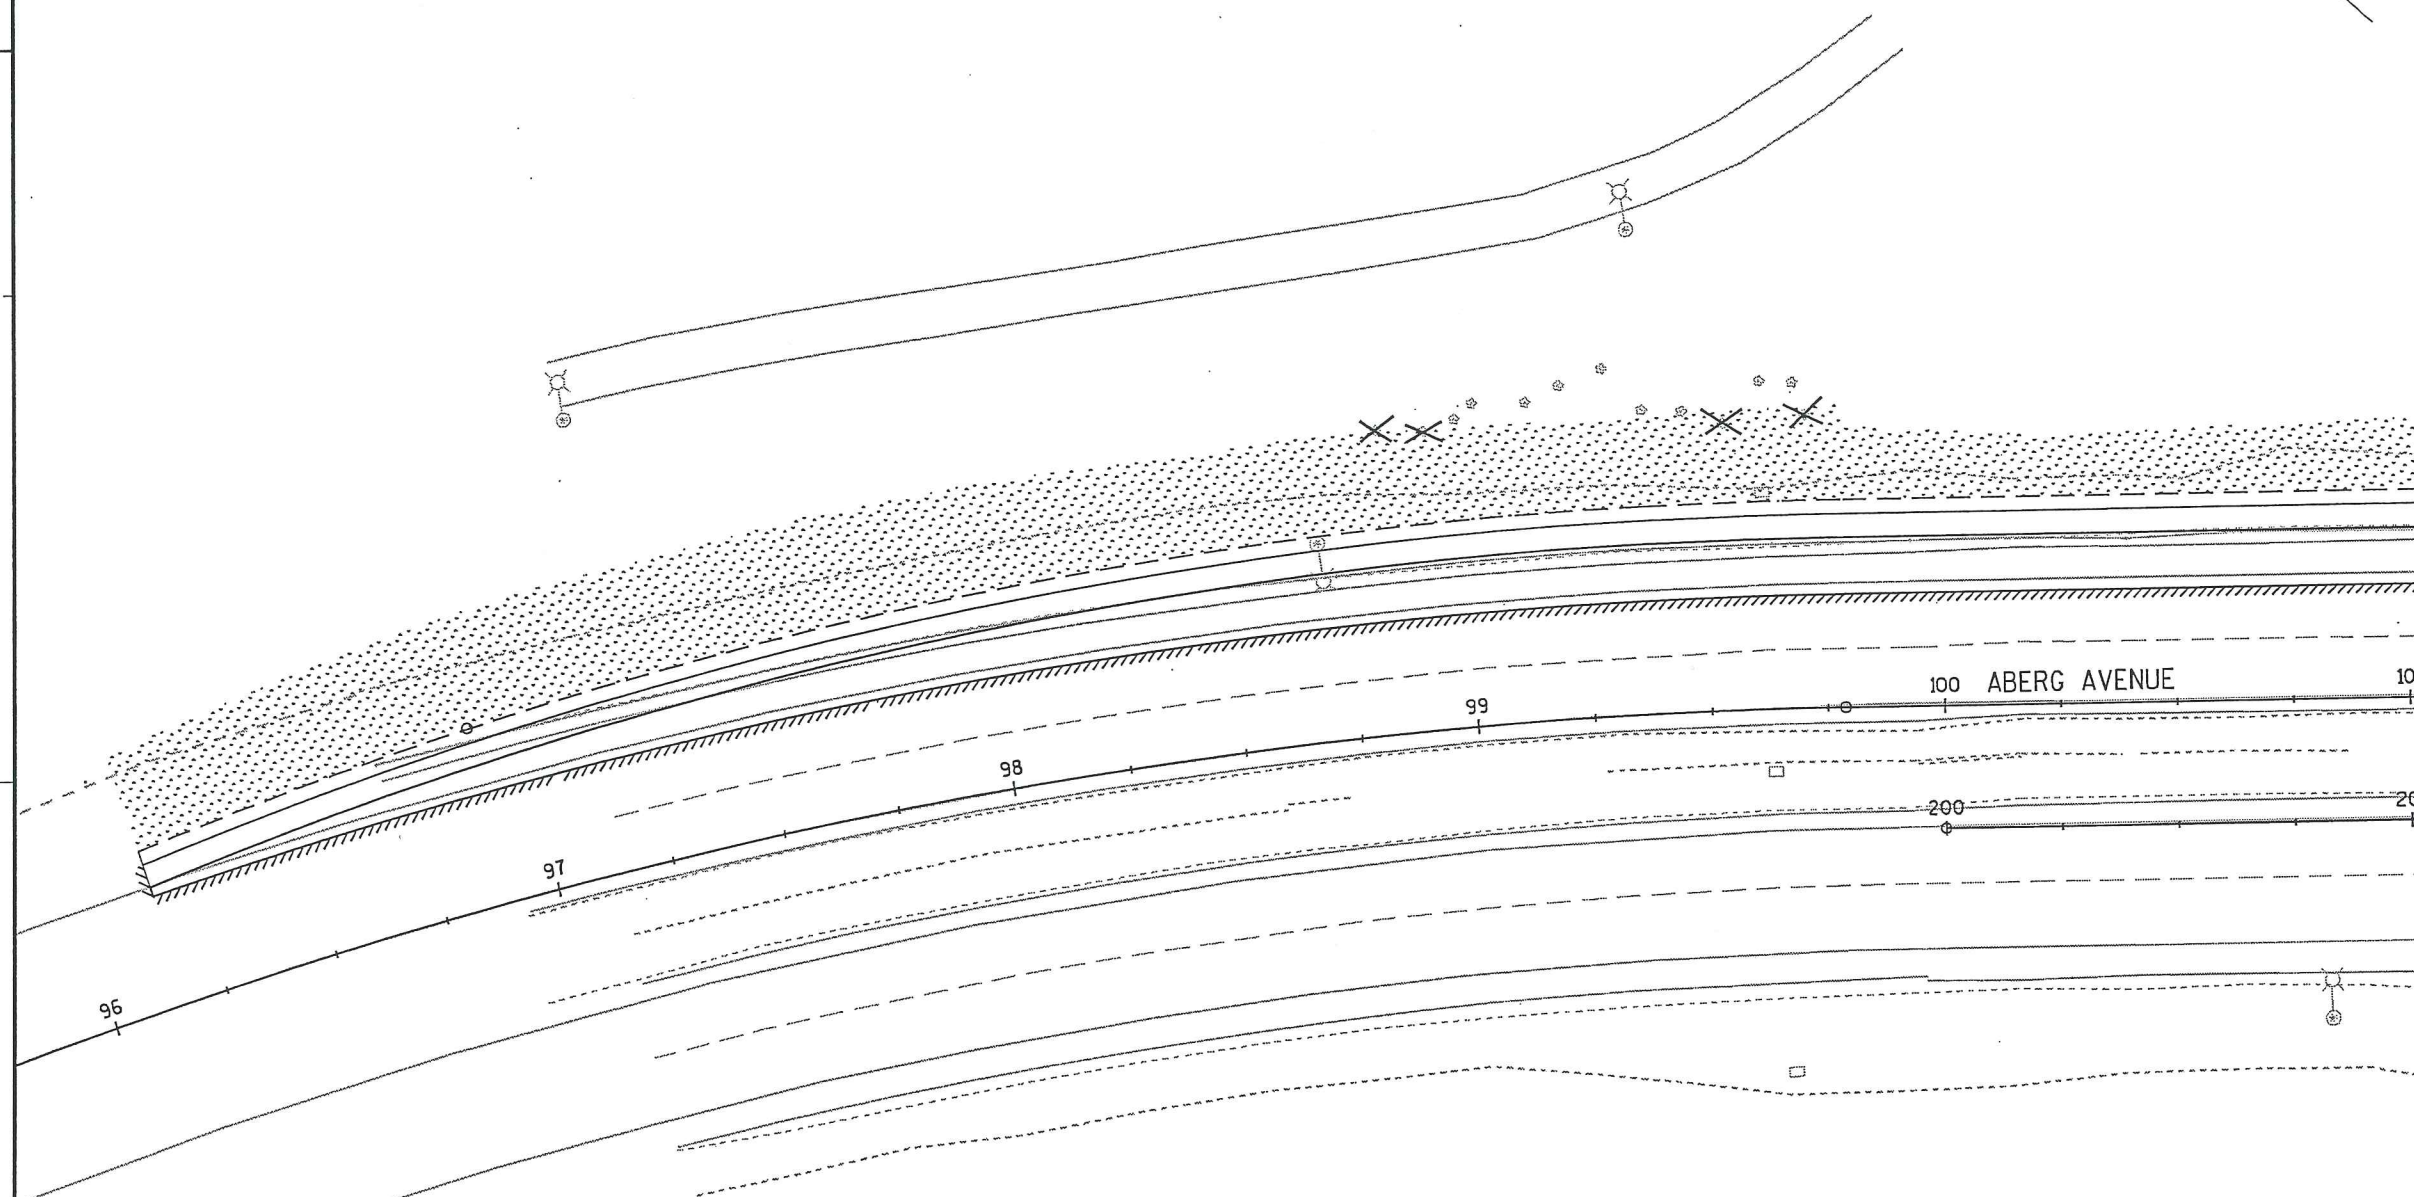

PLANT KEY

SYM.	ABBR.	COMMON NAME
DECIDUOUS TREES		
EA	ALDER, EUROPEAN	
RB	BIRCH, RIVER	
KC	COFFEETREE, KENTUCKY	
PFC	CRABAPPLE, 'PRAIRIEFIRE'	
LE	ELM, LIBERTY	
NHE	ELM, NEW HORIZON	
G	GINKGO	
CH	HACKBERRY, COMMON	
TCH	HAWTHORN, THORNLESS COCKSPUR	
HL	HONEYLOCUST, 'SKYLINE'	
ISL	LILAC, IVORY SILK	
ASL	LINDEN, AMERICAN SENTRY	
RL	LINDEN, REDMOND	
FAM	AMUR MAPLE, 'FLAME'	
FM	MAPLE, FREEMAN 'ARMSTRONG'	
MM	MAPLE, MIYABE	
SM	MAPLE, SIENNA GLEN	
TM	MAPLE, TARTARIAN	
M	MUSCLEWOOD	
BO	OAK, BUR	
SWO	OAK, SWAMP WHITE	
AB	PEAR, AUTUMN BLAZE	
ABS	SERVICEBERRY, AUTUMN BRILLIANCE	

DECIDUOUS SHRUBS & VINES		
RBC	CHOKEBERRY, RED	
GD	DOGWOOD, GREY	
RTD	DOGWOOD, RED TWIGGED	
CFF	FLEECEFLOWER, COMPACT JAPANESE	
AH	HAZELNUT, AMERICAN	
DBH	HONEYSUCKLE, DWARF BUSH	
MKL	LILAC, MISS KIM	
AS	SPIREA, ALPINE	
GFS	SPIREA, GOLDFLAME	
GLS	SUMAC, FRAGRANT 'GRO-LOW'	
CW	WITCHAZEL, COMMON	

LOW EVERGREENS		
BPJ	JUNIPER, BLUE PACIFIC	
BRJ	JUNIPER, BROADMOOR	


PERENNIALS, GRASSES AND GROUNDCOVERS		
AA	ASTER, ALERT NEW YORK	
AJS	SEDUM, AUTUMN JOY	
GBS	BLACK-EYED SUSAN, GOLDSTRUM	
SDD	DAYLILY, STELLA DE ORO	
SWD	DAYLILIES, SUMMER WINE	
ADM	GRASS, ADAGIO DWARF MAIDEN	
HMG	GRASS, HEAVY METAL	
KFG	GRASS, KARL FOERSTER REED	

LEGEND

	ARCHITECTURAL CONCRETE PAVEMENT
	COLORLED CONCRETE CROSSWALK
	SOD LAWN
	TALL GRASS PRAIRIE MIX
	NO MOW SEED MIX
	DETENTION BASIN SEED MIX
	WisDOT SEED MIX 20
	HOSE CONNECTION (SEE DETAIL)
	REMOVE EXISTING TREE/BUSH
	PROPOSED STREETLIGHT

2

2

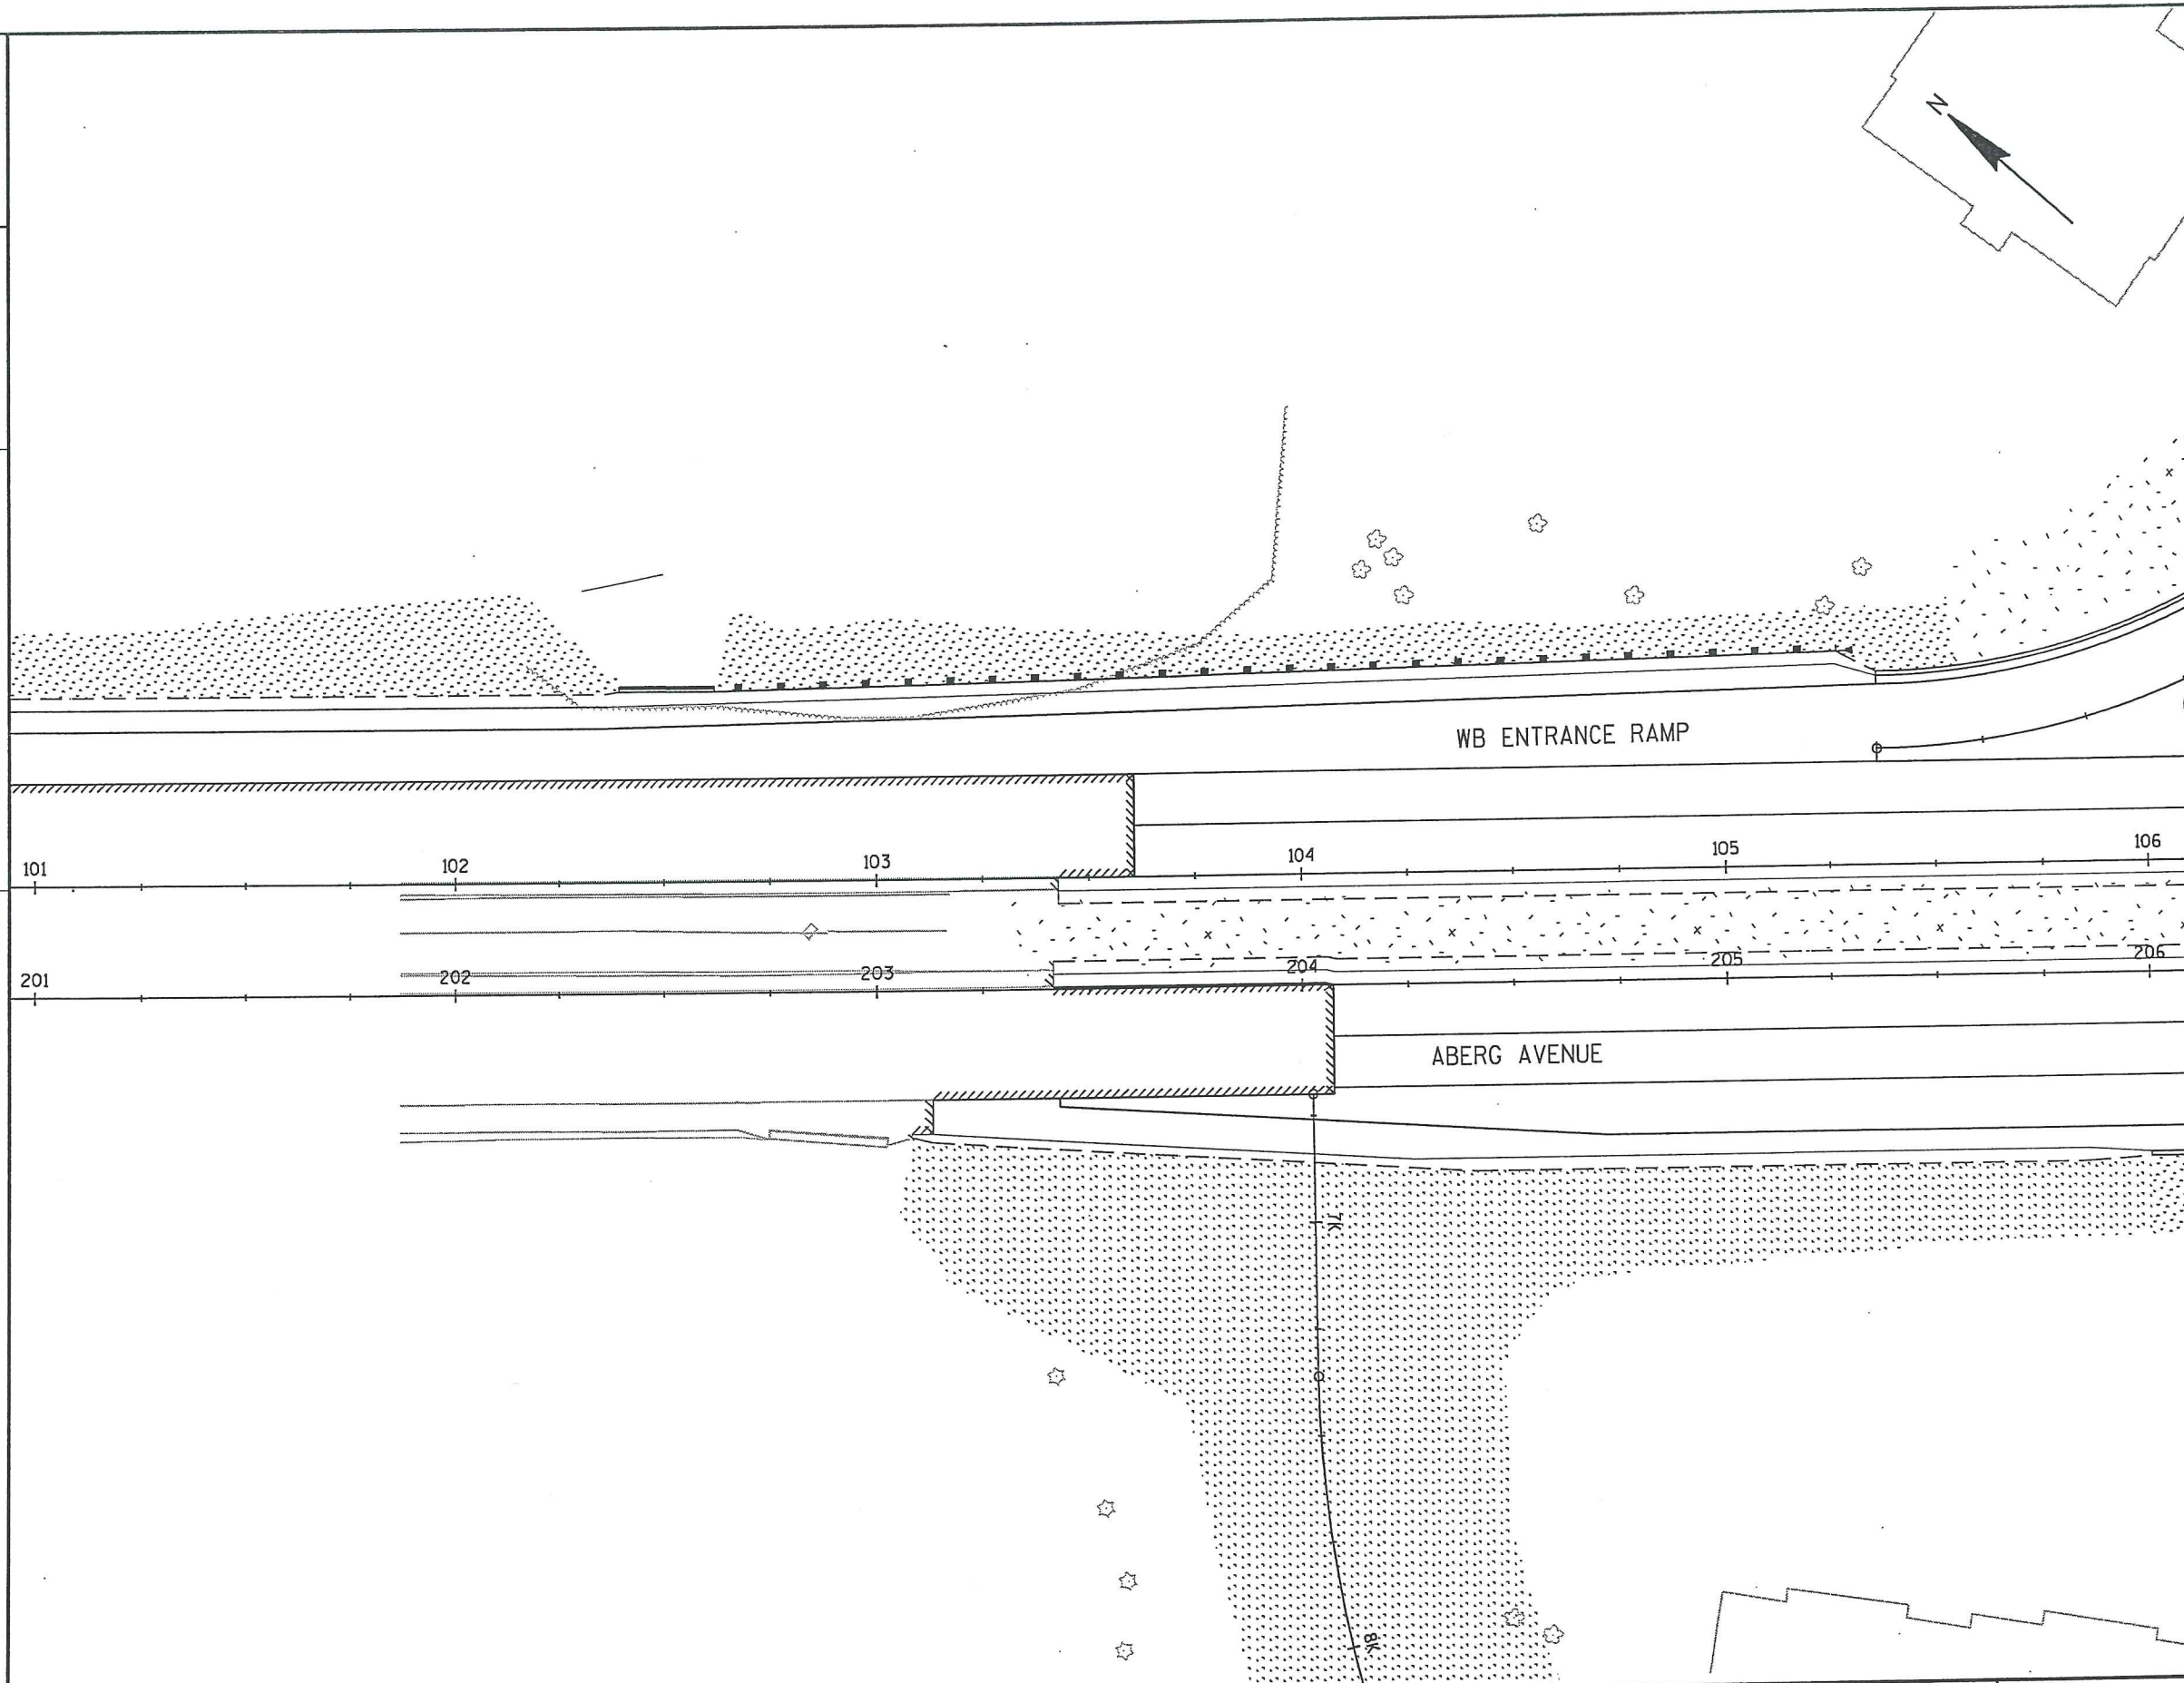

PLANT KEY

SYM.	ABBR.	COMMON NAME
DECIDUOUS TREES		
	EA	ALDER, EUROPEAN
	RB	BIRCH, RIVER
	KC	COFFEETREE, KENTUCKY
	PFC	CRABAPPLE, 'PRAIRIEFIRE'
	LE	ELM, LIBERTY
	NHE	ELM, NEW HORIZON
	G	GINKGO
	CH	HACKBERRY, COMMON
	TCH	HAWTHORN, THORNLESS COCKSPUR
	HL	HONEYLOCUST, 'SKYLINE'
	ISL	LILAC, IVORY SILK
	ASL	LINDEN, AMERICAN SENTRY
	RL	LINDEN, REDMOND
	FAM	AMUR MAPLE, 'FLAME'
	FM	MAPLE, FREEMAN 'ARMSTRONG'
	MM	MAPLE, MIYABE
	SM	MAPLE, SIENNA GLEN
	TM	MAPLE, TARTARIAN
	M	MUSCLEWOOD
	BO	OAK, BUR
	SWO	OAK, SWAMP WHITE
	AB	PEAR, AUTUMN BLAZE
	ABS	SERVICEBERRY, AUTUMN BRILLIANCE

DECIDUOUS SHRUBS & VINES

	RBC	CHOKEBERRY, RED
	GD	DOGWOOD, GREY
	RTD	DOGWOOD, RED TWIGGED
	CFF	FLEECFLOWER, COMPACT JAPANESE
	AH	HAZELNUT, AMERICAN
	DBH	HONEYSUCKLE, DWARF BUSH
	MKL	LILAC, MISS KIM
	AS	SPIREA, ALPINE
	GFS	SPIREA, GOLDFLAME
	GLS	SUMAC, FRAGRANT 'GRO-LOW'
	CW	WITCHAZEL, COMMON

LOW EVERGREENS

	BPJ	JUNIPER, BLUE PACIFIC
	BRJ	JUNIPER, BROADMOOR

PERENNIALS, GRASSES AND GROUNDCOVERS

	AA	ASTER, ALERT NEW YORK
	AJS	SEDUM, AUTUMN JOY
	GBS	BLACK-EYED SUSAN, GOLDSTRUM
	SDD	DAYLILY, STELLA DE ORO
	SWD	DAYLILIES, SUMMER WINE
	ADM	GRASS, ADAGIO DWARF MAIDEN
	HMG	GRASS, HEAVY METAL
	KFG	GRASS, KARL FOERSTER REED

LEGEND

	ARCHITECTURAL CONCRETE PAVEMENT
	COLORLED CONCRETE CROSSWALK
	SOD LAWN
	TALL GRASS PRAIRIE MIX
	NO MOW SEED MIX
	DETENTION BASIN SEED MIX
	WisDOT SEED MIX 20
	HOSE CONNECTION (SEE DETAIL)
	REMOVE EXISTING TREE/BUSH
	PROPOSED STREETLIGHT

PROJECT NO: 5992-06-40

HWY: USH 151

COUNTY: DANE


STREETSCAPE PLANS

SCALE, FEET 0 20 40

SHEET 147

E

2

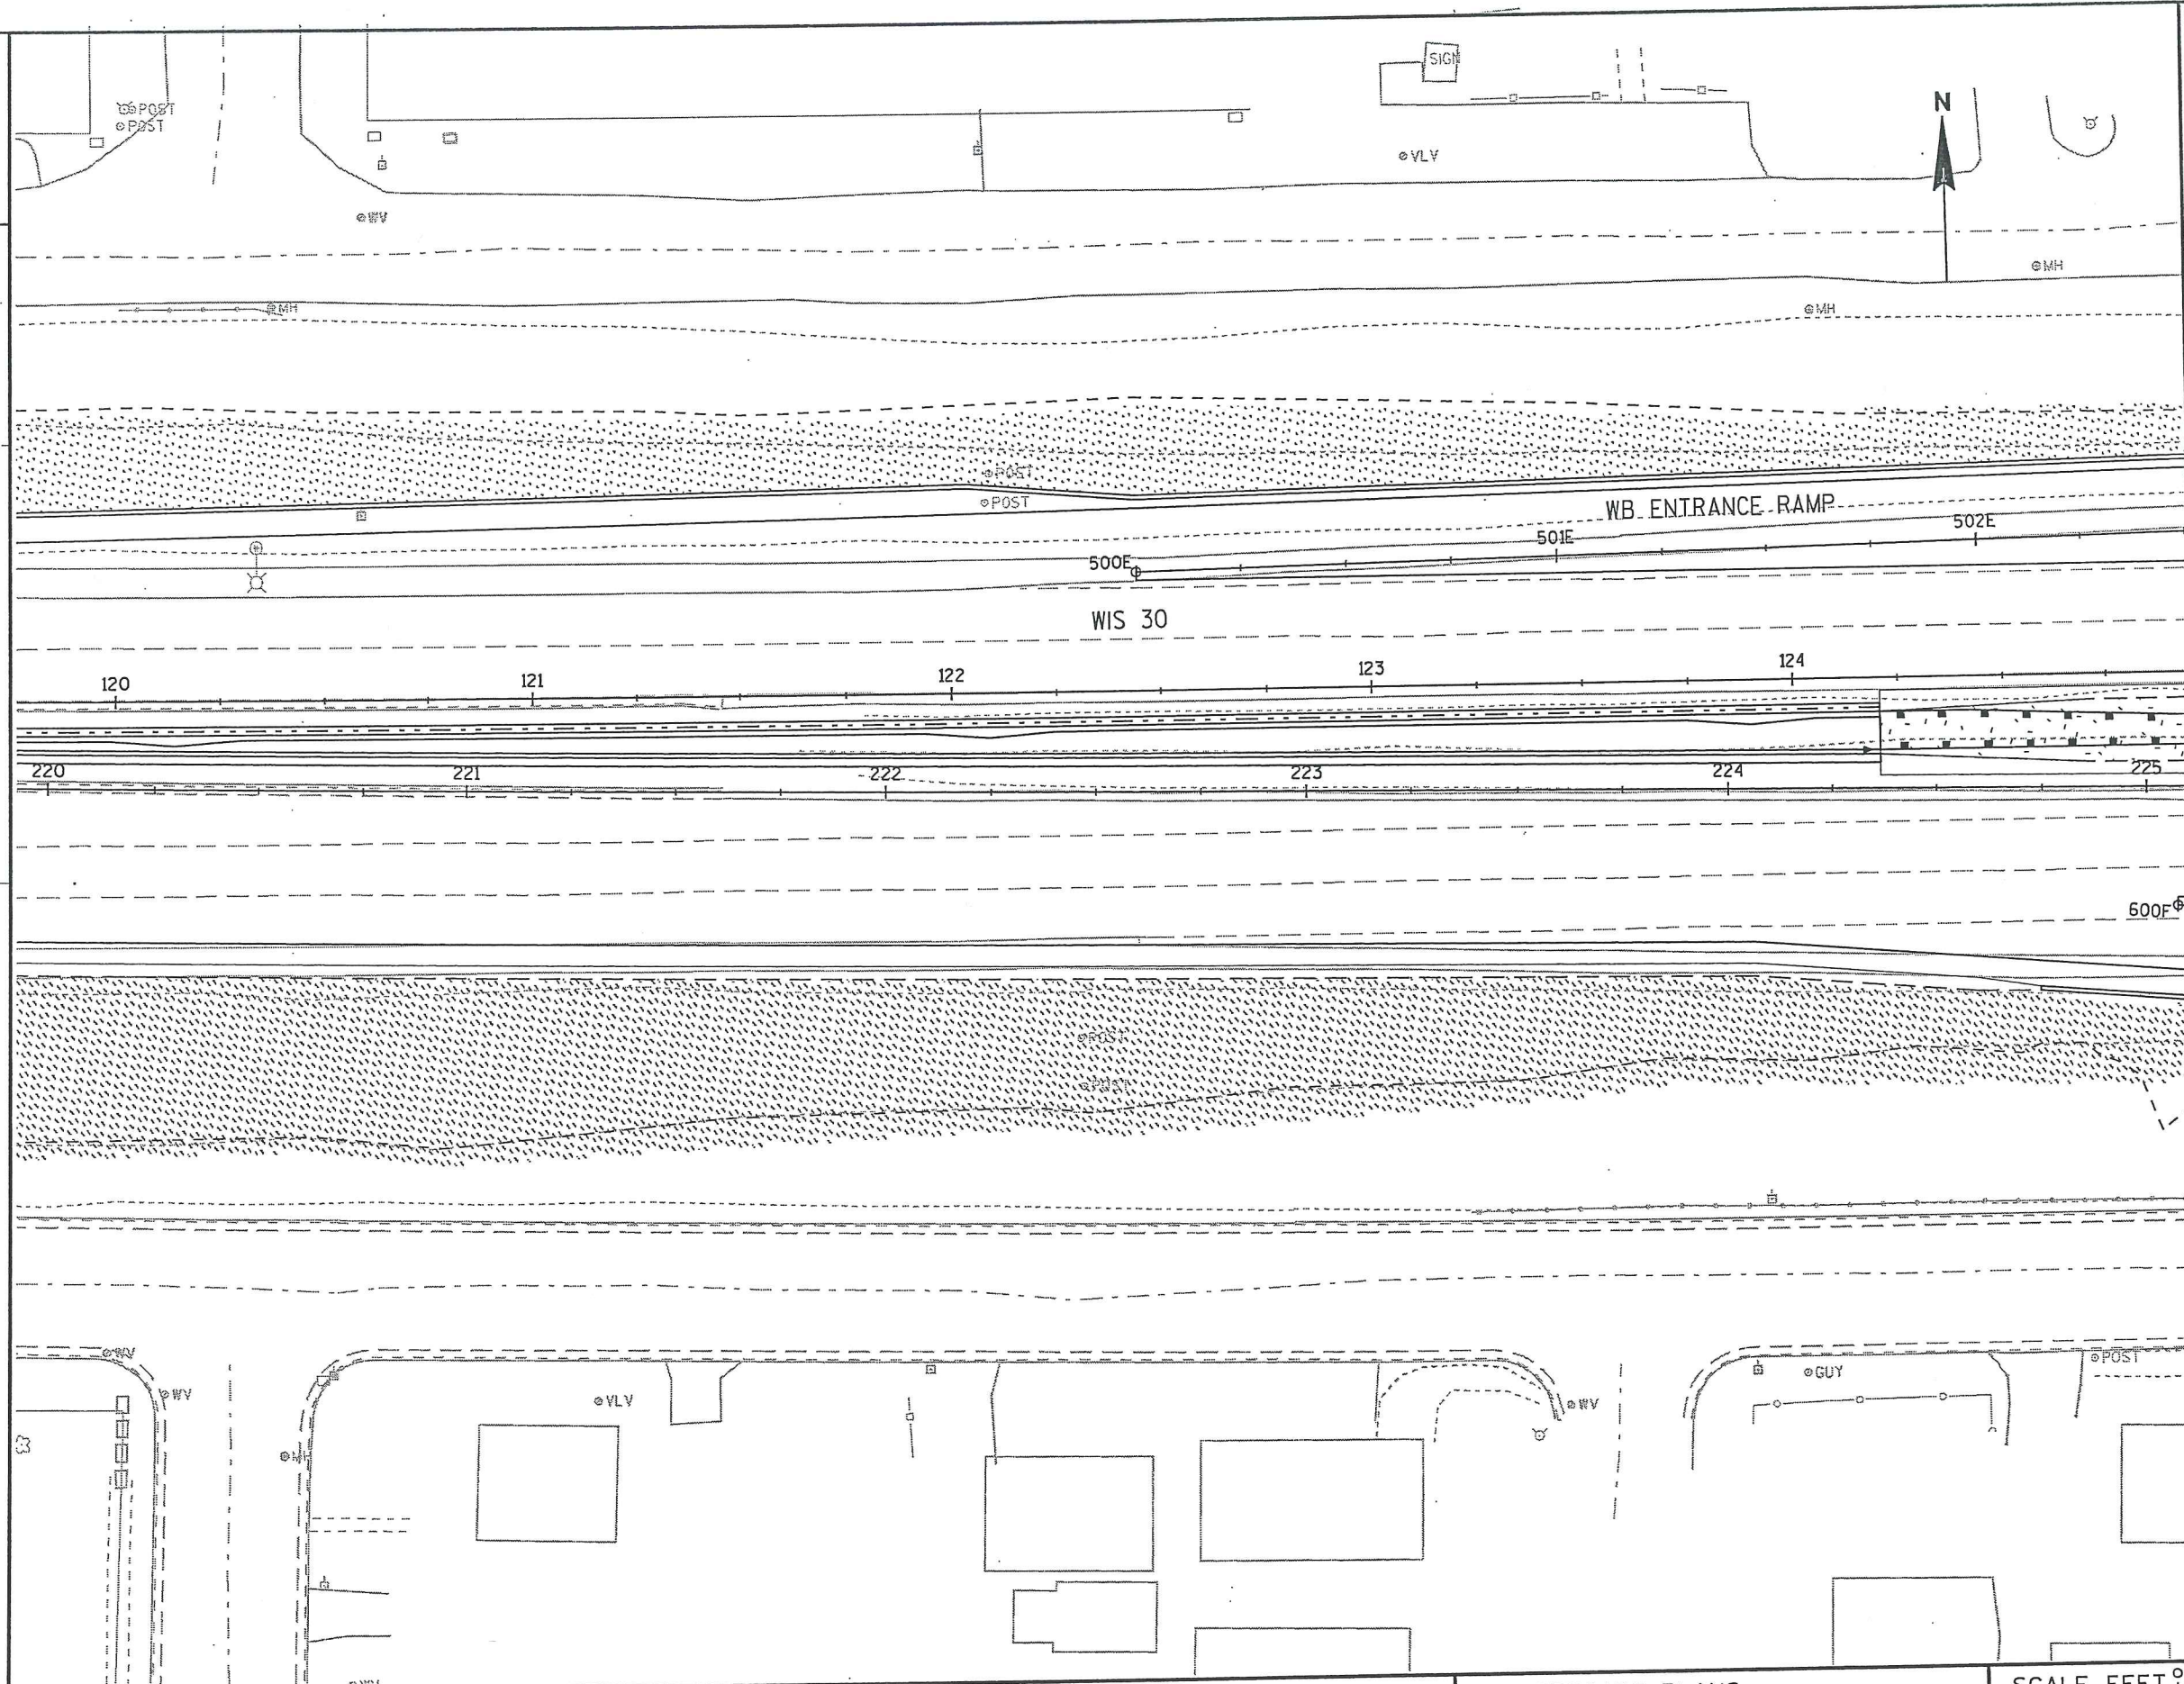


PLANT KEY

SYM.	ABBR.	COMMON NAME
DECIDUOUS TREES		
EA		ALDER, EUROPEAN
RB		BIRCH, RIVER
KC		COFFEETREE, KENTUCKY
PFC		CRABAPPLE, 'PRAIRIEFIRE'
LE		ELM, LIBERTY
NHE		ELM, NEW HORIZON
G		GINKGO
CH		HACKBERRY, COMMON
TCH		HAWTHORN, THORNLESS COCKSPUR
HL		HONEYLOCUST, 'SKYLINE'
ISL		LILAC, IVORY SILK
ASL		LINDEN, AMERICAN SENTRY
RL		LINDEN, REDMOND
FAM		AMUR MAPLE, 'FLAME'
FM		MAPLE, FREEMAN 'ARMSTRONG'
MM		MAPLE, MIYABE
SM		MAPLE, SIENNA GLEN
TM		MAPLE, TARTARIAN
M		MUSCLEWOOD
BO		OAK, BUR
SWO		OAK, SWAMP WHITE
AB		PEAR, AUTUMN BLAZE
ABS		SERVICEBERRY, AUTUMN BRILLIANCE
DECIDUOUS SHRUBS & VINES		
RBC		CHOKEBERRY, RED
GD		DOGWOOD, GREY
RTD		DOGWOOD, RED TWIGGED
CFF		FLEECFLOWER, COMPACT JAPANESE
AH		HAZELNUT, AMERICAN
DBH		HONEYSUCKLE, DWARF BUSH
MKL		LILAC, MISS KIM
AS		SPIREA, ALPINE
GFS		SPIREA, GOLDFLAME
GLS		SUMAC, FRAGRANT 'GRO-LOW'
CW		WITCHAZEL, COMMON
LOW EVERGREENS		
BPJ		JUNIPER, BLUE PACIFIC
BRJ		JUNIPER, BROADMOOR
PERENNIALS, GRASSES AND GROUNDCOVERS		
AA		ASTER, ALERT NEW YORK
AJS		SEDUM, AUTUMN JOY
GBS		BLACK-EYED SUSAN, GOLDSTRUM
SDD		DAYLILY, STELLA DE ORO
SWD		DAYLILIES, SUMMER WINE
ADM		GRASS, ADAGIO DWARF MAIDEN
HMG		GRASS, HEAVY METAL
KFG		GRASS, KARL FOERSTER REED

LEGEND

	ARCHITECTURAL CONCRETE PAVEMENT
	COLORLED CONCRETE CROSSWALK
	SOD LAWN
	TALL GRASS PRAIRIE MIX
	NO MOW SEED MIX
	DETENTION BASIN SEED MIX
	WisDOT SEED MIX 20
	HOSE CONNECTION (SEE DETAIL)
	REMOVE EXISTING TREE/BUSH
	PROPOSED STREETLIGHT

2

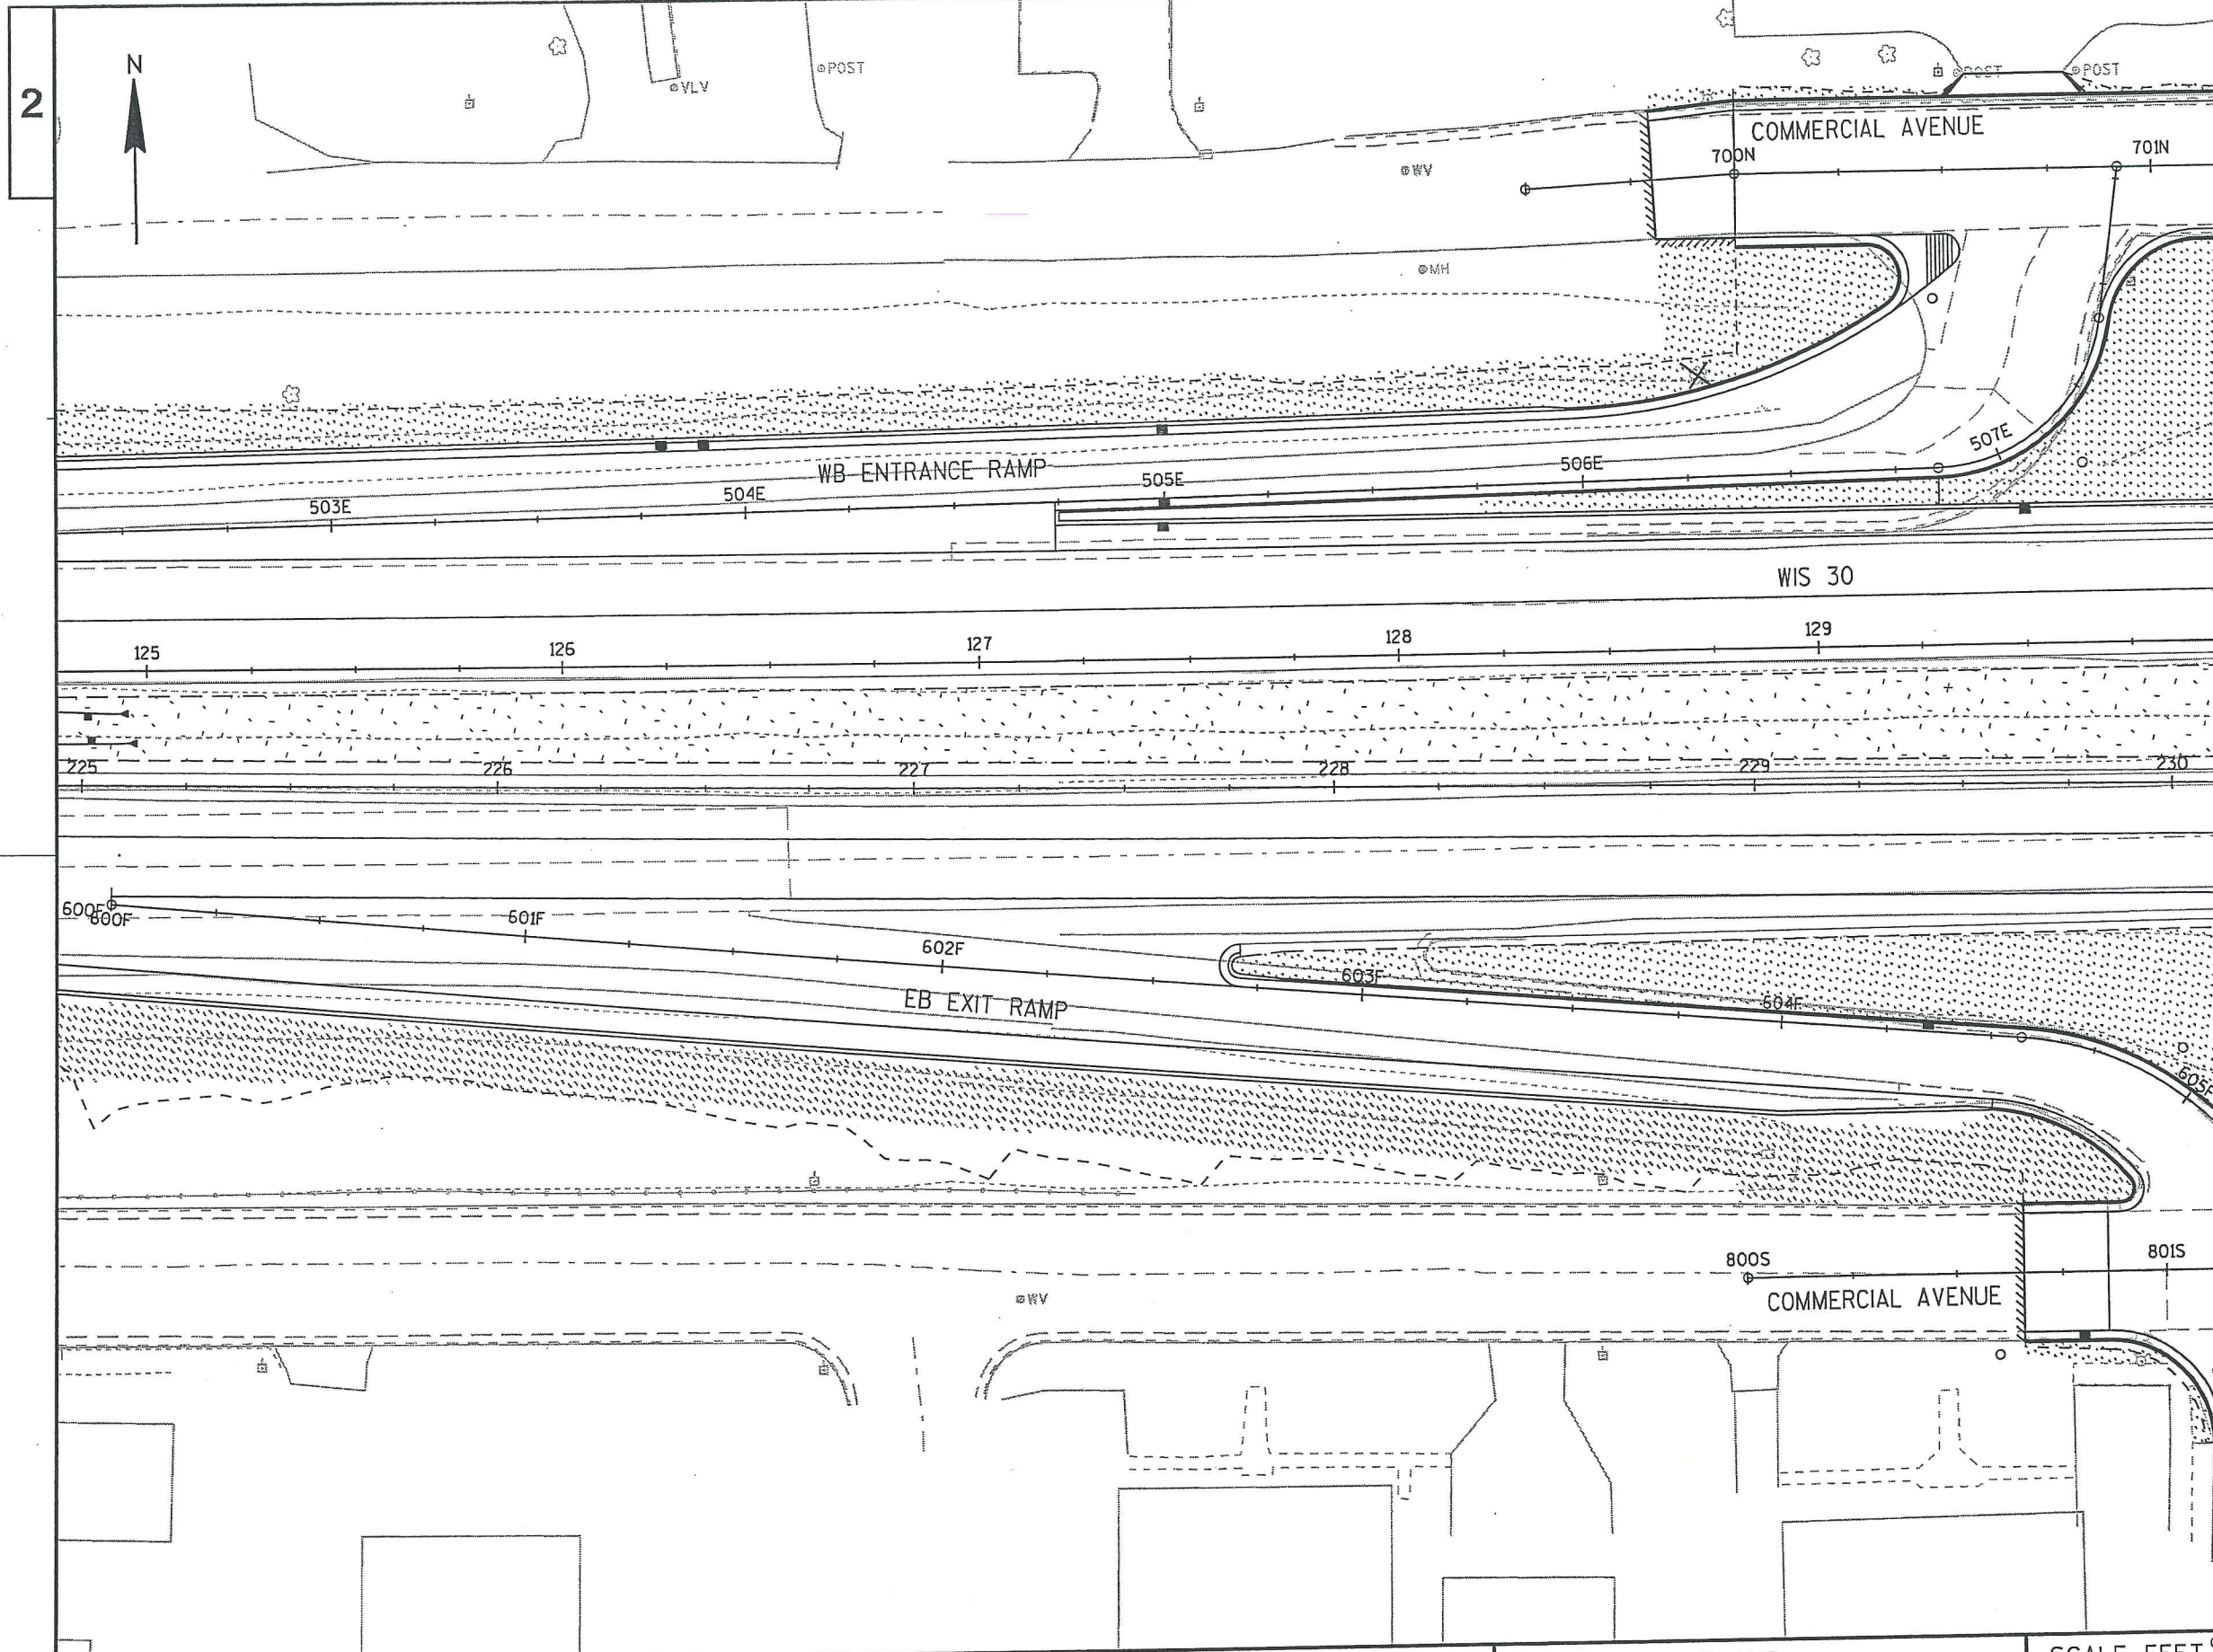

PLANT KEY

SYM.	ABBR.	COMMON NAME
DECIDUOUS TREES		
EA		ALDER, EUROPEAN
RB		BIRCH, RIVER
KC		COFFEETREE, KENTUCKY
PFC		CRABAPPLE, 'PRAIRIEFIRE'
LE		ELM, LIBERTY
NHE		ELM, NEW HORIZON
G		GINKGO
CH		HACKBERRY, COMMON
TCH		HAWTHORN, THORNLESS COCKSPUR
HL		HONEYLOCUST, 'SKYLINE'
ISL		LILAC, IVORY SILK
ASL		LINDEN, AMERICAN SENTRY
RL		LINDEN, REDMOND
FAM		AMUR MAPLE, 'FLAME'
FM		MAPLE, FREEMAN 'ARMSTRONG'
MM		MAPLE, MIYABE
SM		MAPLE, SIENNA GLEN
TM		MAPLE, TARTARIAN
M		MUSCLEWOOD
BO		OAK, BUR
SWO		OAK, SWAMP WHITE
AB		PEAR, AUTUMN BLAZE
ABS		SERVICEBERRY, AUTUMN BRILLIANCE
DECIDUOUS SHRUBS & VINES		
RBC		CHOKEBERRY, RED
GD		DOGWOOD, GREY
RTD		DOGWOOD, RED TWIGGED
CFF		FLEECEFLOWER, COMPACT JAPANESE
AH		HAZELNUT, AMERICAN
DBH		HONEYSUCKLE, DWARF BUSH
MKL		LILAC, MISS KIM
AS		SPIREA, ALPINE
GFS		SPIREA, GOLDFLAME
GLS		SUMAC, FRAGRANT 'GRO-LOW'
CW		WITCHAZEL, COMMON
LOW EVERGREENS		
BPJ		JUNIPER, BLUE PACIFIC
BRJ		JUNIPER, BROADMOOR
PERENNIALS, GRASSES AND GROUNDCOVERS		
AA		ASTER, ALERT NEW YORK
AJS		SEDUM, AUTUMN JOY
GBS		BLACK-EYED SUSAN, GOLDSTRUM
SDD		DAYLILY, STELLA DE ORO
SWD		DAYLILIES, SUMMER WINE
ADM		GRASS, ADAGIO DWARF MAIDEN
HMG		GRASS, HEAVY METAL
KFG		GRASS, KARL FOERSTER REED

LEGEND

	ARCHITECTURAL CONCRETE PAVEMENT
	COLORLED CONCRETE CROSSWALK
	SOD LAWN
	TALL GRASS PRAIRIE MIX
	NO MOW SEED MIX
	DETENTION BASIN SEED MIX
	WisDOT SEED MIX 20
	HOSE CONNECTION (SEE DETAIL)
	REMOVE EXISTING TREE/BUSH
	PROPOSED STREETLIGHT

2

N

2

PROJECT NO: 5992-06-40

HWY: USH 151

COUNTY: DANE

STREETSCAPE PLANS

SCALE, FEET 0 20 40

SHEET 149

E

FILE NAME : J:\40076\4\cads\ew4\landscape12.dgn

PLOT DATE : 03-MAR-2008 19:45

PLOT BY : kslamb

PLOT NAME :

PLOT SCALE : 40.000061:1.000000

WISDOT/CADD SHEET 42

2

2



GAMMON AVENUE

COMMERCIAL AVENUE

FAIR OAKS AVENUE

COMMERCIAL AVENUE

WIS 30

TRASH RECEPTACLE
STA 8035+85, R22.07
BENCH
STA 8035+90, R22.18

BENCH
STA 703N+52, L22.31
TRASH RECEPTACLE
STA 703N+56, L22.10

PLANT KEY

SYM.	ABBR.	COMMON NAME
DECIDUOUS TREES		
EA		ALDER, EUROPEAN
RB		BIRCH, RIVER
KC		COFFEETREE, KENTUCKY
PFC		CRABAPPLE, 'PRAIRIEFIRE'
LE		ELM, LIBERTY
NHE		ELM, NEW HORIZON
G		GINKGO
CH		HACKBERRY, COMMON
TCH		HAWTHORN, THORNLESS COCKSPUR
HL		HONEYLOCUST, 'SKYLINE'
ISL		LILAC, IVORY SILK
ASL		LINDEN, AMERICAN SENTRY
RL		LINDEN, REDMOND
FAM		AMUR MAPLE, 'FLAME'
FM		MAPLE, FREEMAN 'ARMSTRONG'
MM		MAPLE, MIYABE
SM		MAPLE, SIENNA GLEN
TM		MAPLE, TARTARIAN
M		MUSCLEWOOD
BO		OAK, BUR
SWO		OAK, SWAMP WHITE
AB		PEAR, AUTUMN BLAZE
ABS		SERVICEBERRY, AUTUMN BRILIANCE


DECIDUOUS SHRUBS & VINES		
RBC		CHOKEBERRY, RED
GD		DOGWOOD, GREY
RTD		DOGWOOD, RED TWIGGED
CFF		FLEECFLOWER, COMPACT JAPANESE
AH		HAZELNUT, AMERICAN
DBH		HONEYSUCKLE, DWARF BUSH
MKL		LILAC, MISS KIM
AS		SPIREA, ALPINE
GFS		SPIREA, GOLDFLAME
GLS		SUMAC, FRAGRANT 'GRO-LOW'
CW		WITCHAZEL, COMMON

LOW EVERGREENS		
BPJ		JUNIPER, BLUE PACIFIC
BRJ		JUNIPER, BROADMOOR


PERENNIALS, GRASSES AND GROUNDCOVERS		
AA		ASTER, ALERT NEW YORK
AJS		SEDUM, AUTUMN JOY
GBS		BLACK-EYED SUSAN, GOLDSTRUM
SDD		DAYLILY, STELLA DE ORO
SWD		DAYLILIES, SUMMER WINE
ADM		GRASS, ADAGIO DWARF MAIDEN
HMG		GRASS, HEAVY METAL
KFG		GRASS, KARL FOERSTER REED

LEGEND

	ARCHITECTURAL CONCRETE PAVEMENT
	COLORLED CONCRETE CROSSWALK
	SOD LAWN
	TALL GRASS PRAIRIE MIX
	NO MOW SEED MIX
	DETENTION BASIN SEED MIX
	WISDOT SEED MIX 20
	HOSE CONNECTION (SEE DETAIL)
	REMOVE EXISTING TREE/BUSH
	PROPOSED STREETLIGHT

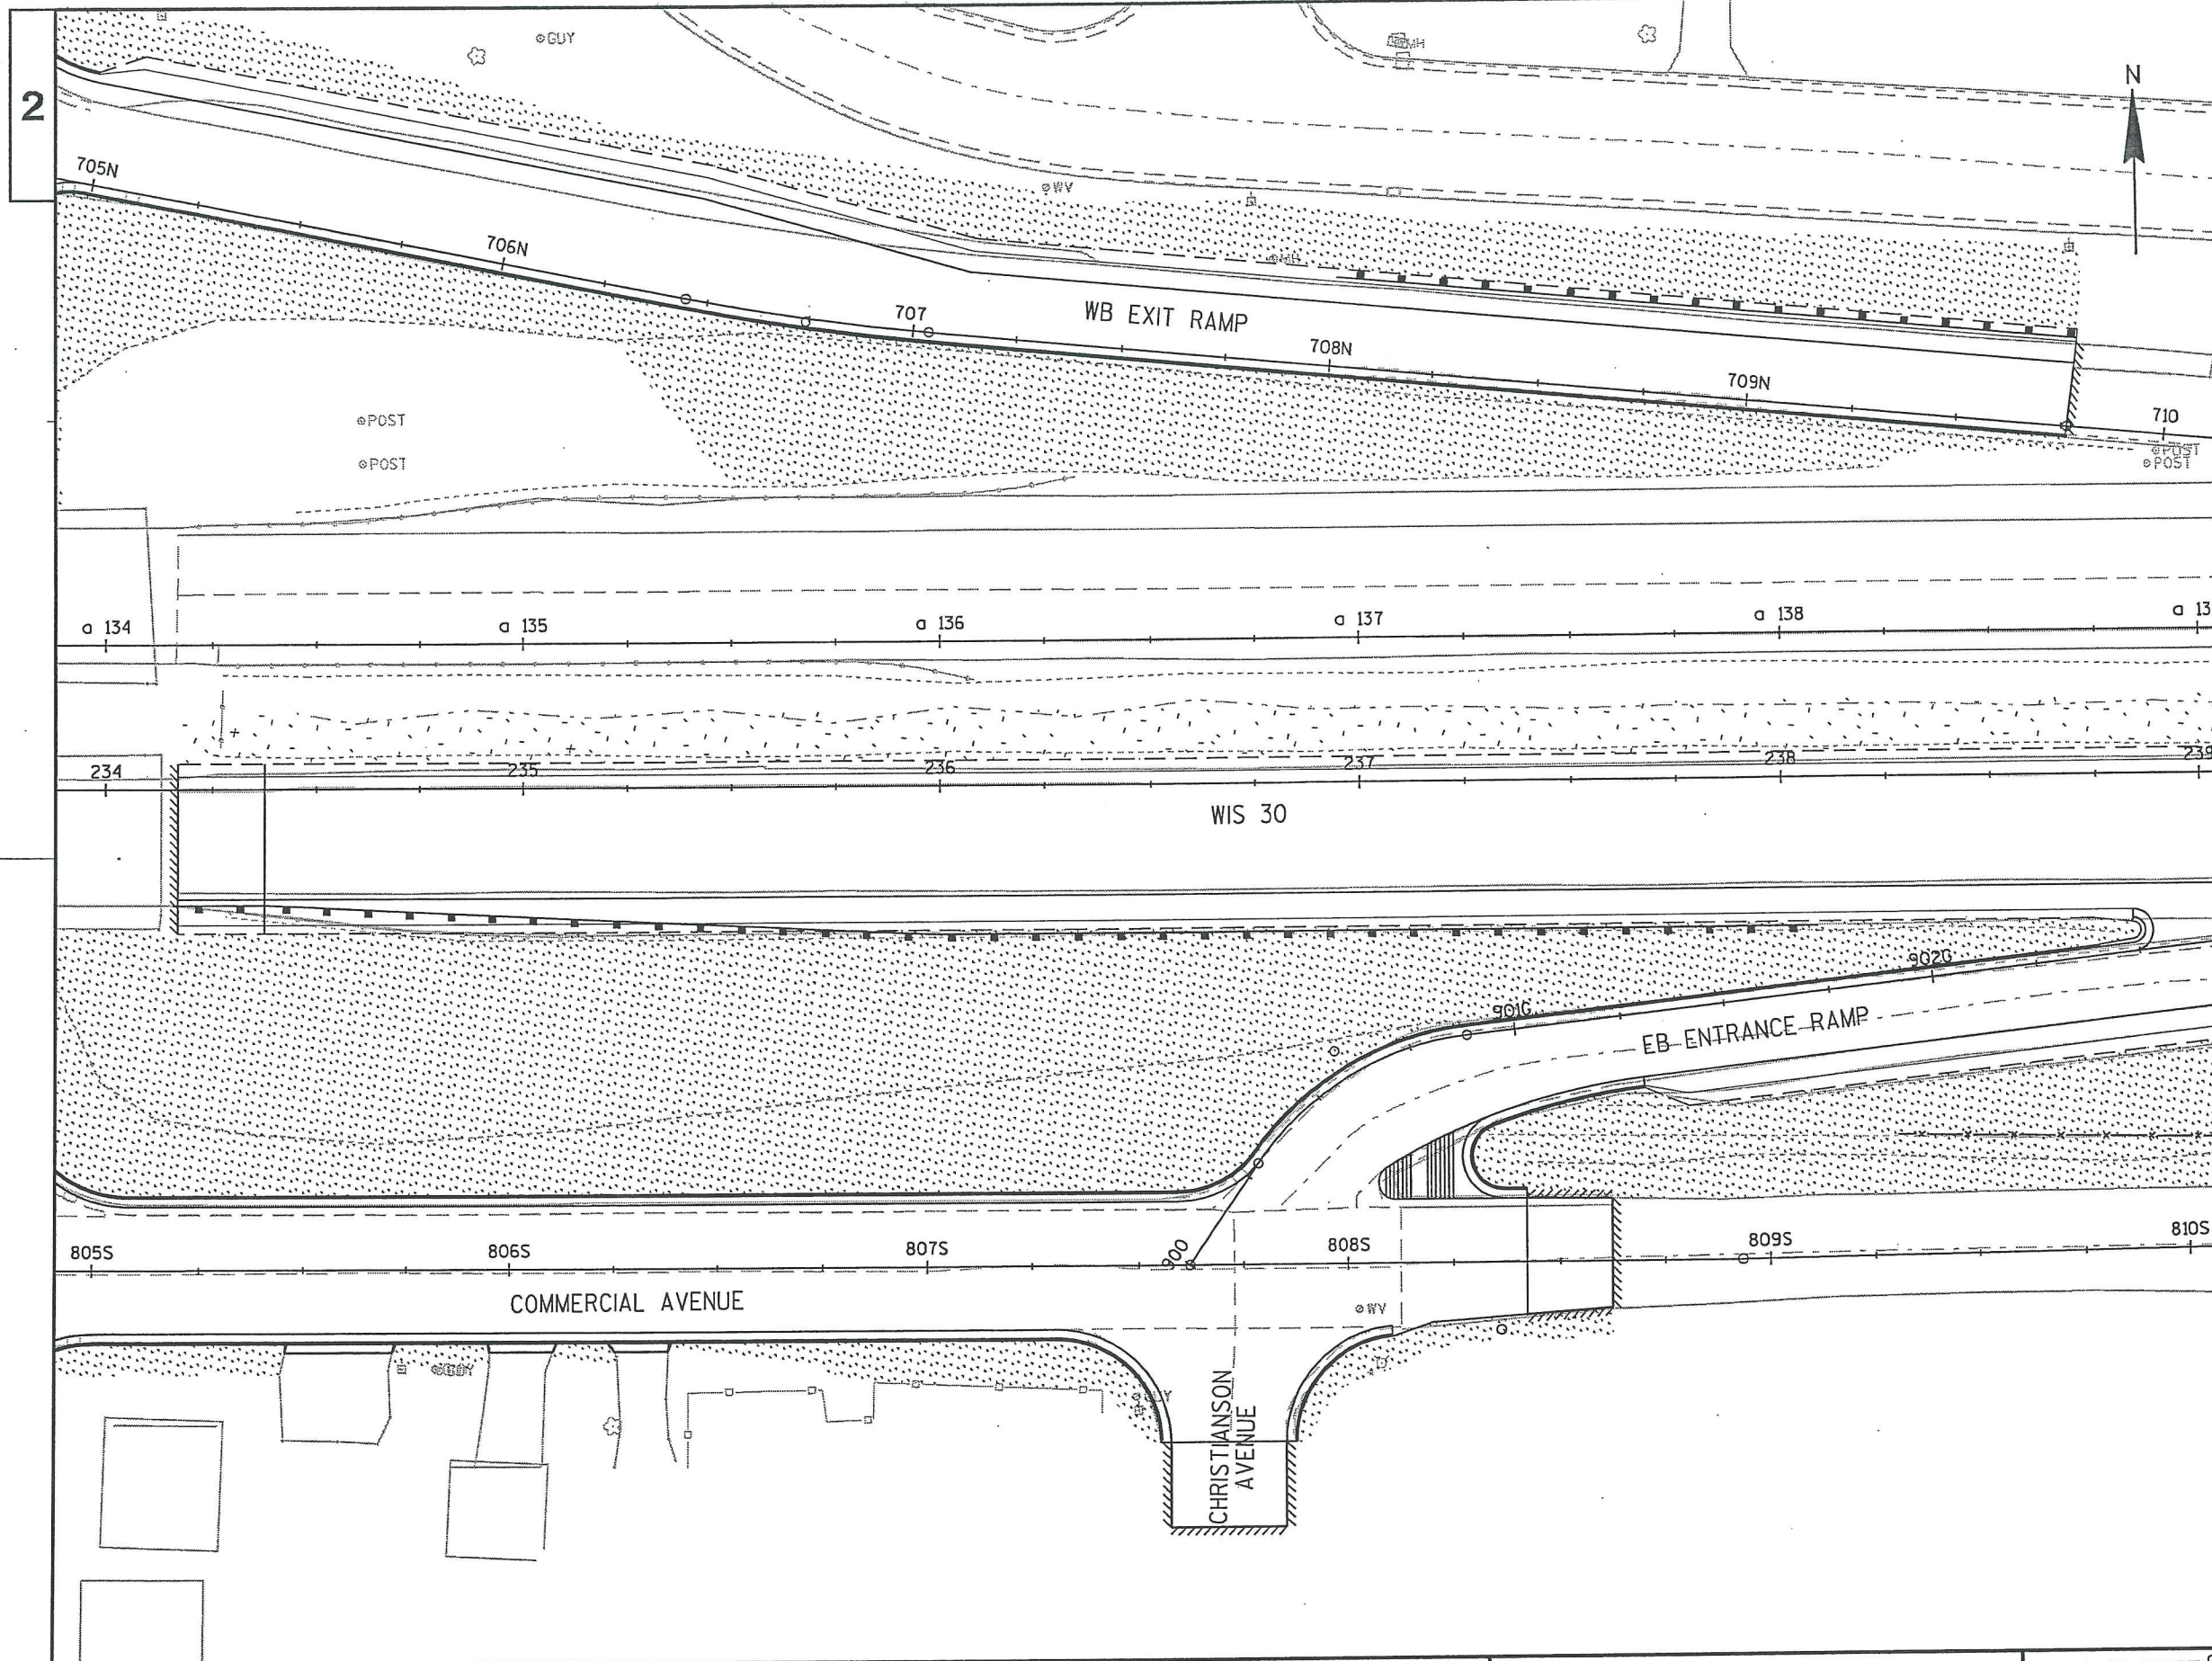

PLANT KEY		
SYM.	ABBR.	COMMON NAME
DECIDUOUS TREES		
	EA	ALDER, EUROPEAN
	RB	BIRCH, RIVER
	KC	COFFEETREE, KENTUCKY
	PFC	CRABAPPLE, 'PRAIRIEFIRE'
	LE	ELM, LIBERTY
	NHE	ELM, NEW HORIZON
	G	GINKGO
	CH	HACKBERRY, COMMON
	TCH	HAWTHORN, THORNLESS COCKSPUR
	HL	HONEYLOCUST, 'SKYLINE'
	ISL	LILAC, IVORY SILK
	ASL	LINDEN, AMERICAN SENTRY
	RL	LINDEN, REDMOND
	FAM	AMUR MAPLE, 'FLAME'
	FM	MAPLE, FREEMAN 'ARMSTRONG'
	MM	MAPLE, MIYABE
	SM	MAPLE, SIENNA GLEN
	TM	MAPLE, TARTARIAN
	M	MUSCLEWOOD
	BO	OAK, BUR
	SWO	OAK, SWAMP WHITE
	AB	PEAR, AUTUMN BLAZE
	ABS	SERVICEBERRY, AUTUMN BRILIANCE
DECIDUOUS SHRUBS & VINES		
	RBC	CHOKEBERRY, RED
	GD	DOGWOOD, GREY
	RTD	DOGWOOD, RED TWIGGED
	CFF	FLEECFLOWER, COMPACT JAPANESE
	AH	HAZELNUT, AMERICAN
	DBH	HONEYSUCKLE, DWARF BUSH
	MKL	LILAC, MISS KIM
	AS	SPIREA, ALPINE
	GFS	SPIREA, GOLDFLAME
	GLS	SUMAC, FRAGRANT 'GRO-LOW'
	CW	WITCHAZEL, COMMON
LOW EVERGREENS		
	BPJ	JUNIPER, BLUE PACIFIC
	BRJ	JUNIPER, BROADMOOR
PERENNIALS, GRASSES AND GROUNDCOVERS		
	AA	ASTER, ALERT NEW YORK
	AJS	SEDUM, AUTUMN JOY
	GBS	BLACK-EYED SUSAN, GOLDSTRUM
	SDD	DAYLILY, STELLA DE ORO
	SWD	DAYLILIES, SUMMER WINE
	ADM	GRASS, ADAGIO DWARF MAIDEN
	HMG	GRASS, HEAVY METAL
	KFG	GRASS, KARL FOERSTER REED
LEGEND		
	ARCHITECTURAL CONCRETE PAVEMENT	
	COLORED CONCRETE CROSSWALK	
	SOD LAWN	
	TALL GRASS PRAIRIE MIX	
	NO MOW SEED MIX	
	DETENTION BASIN SEED MIX	
	WisDOT SEED MIX 20	
	HOSE CONNECTION (SEE DETAIL)	
	REMOVE EXISTING TREE/BUSH	
	PROPOSED STREETLIGHT	

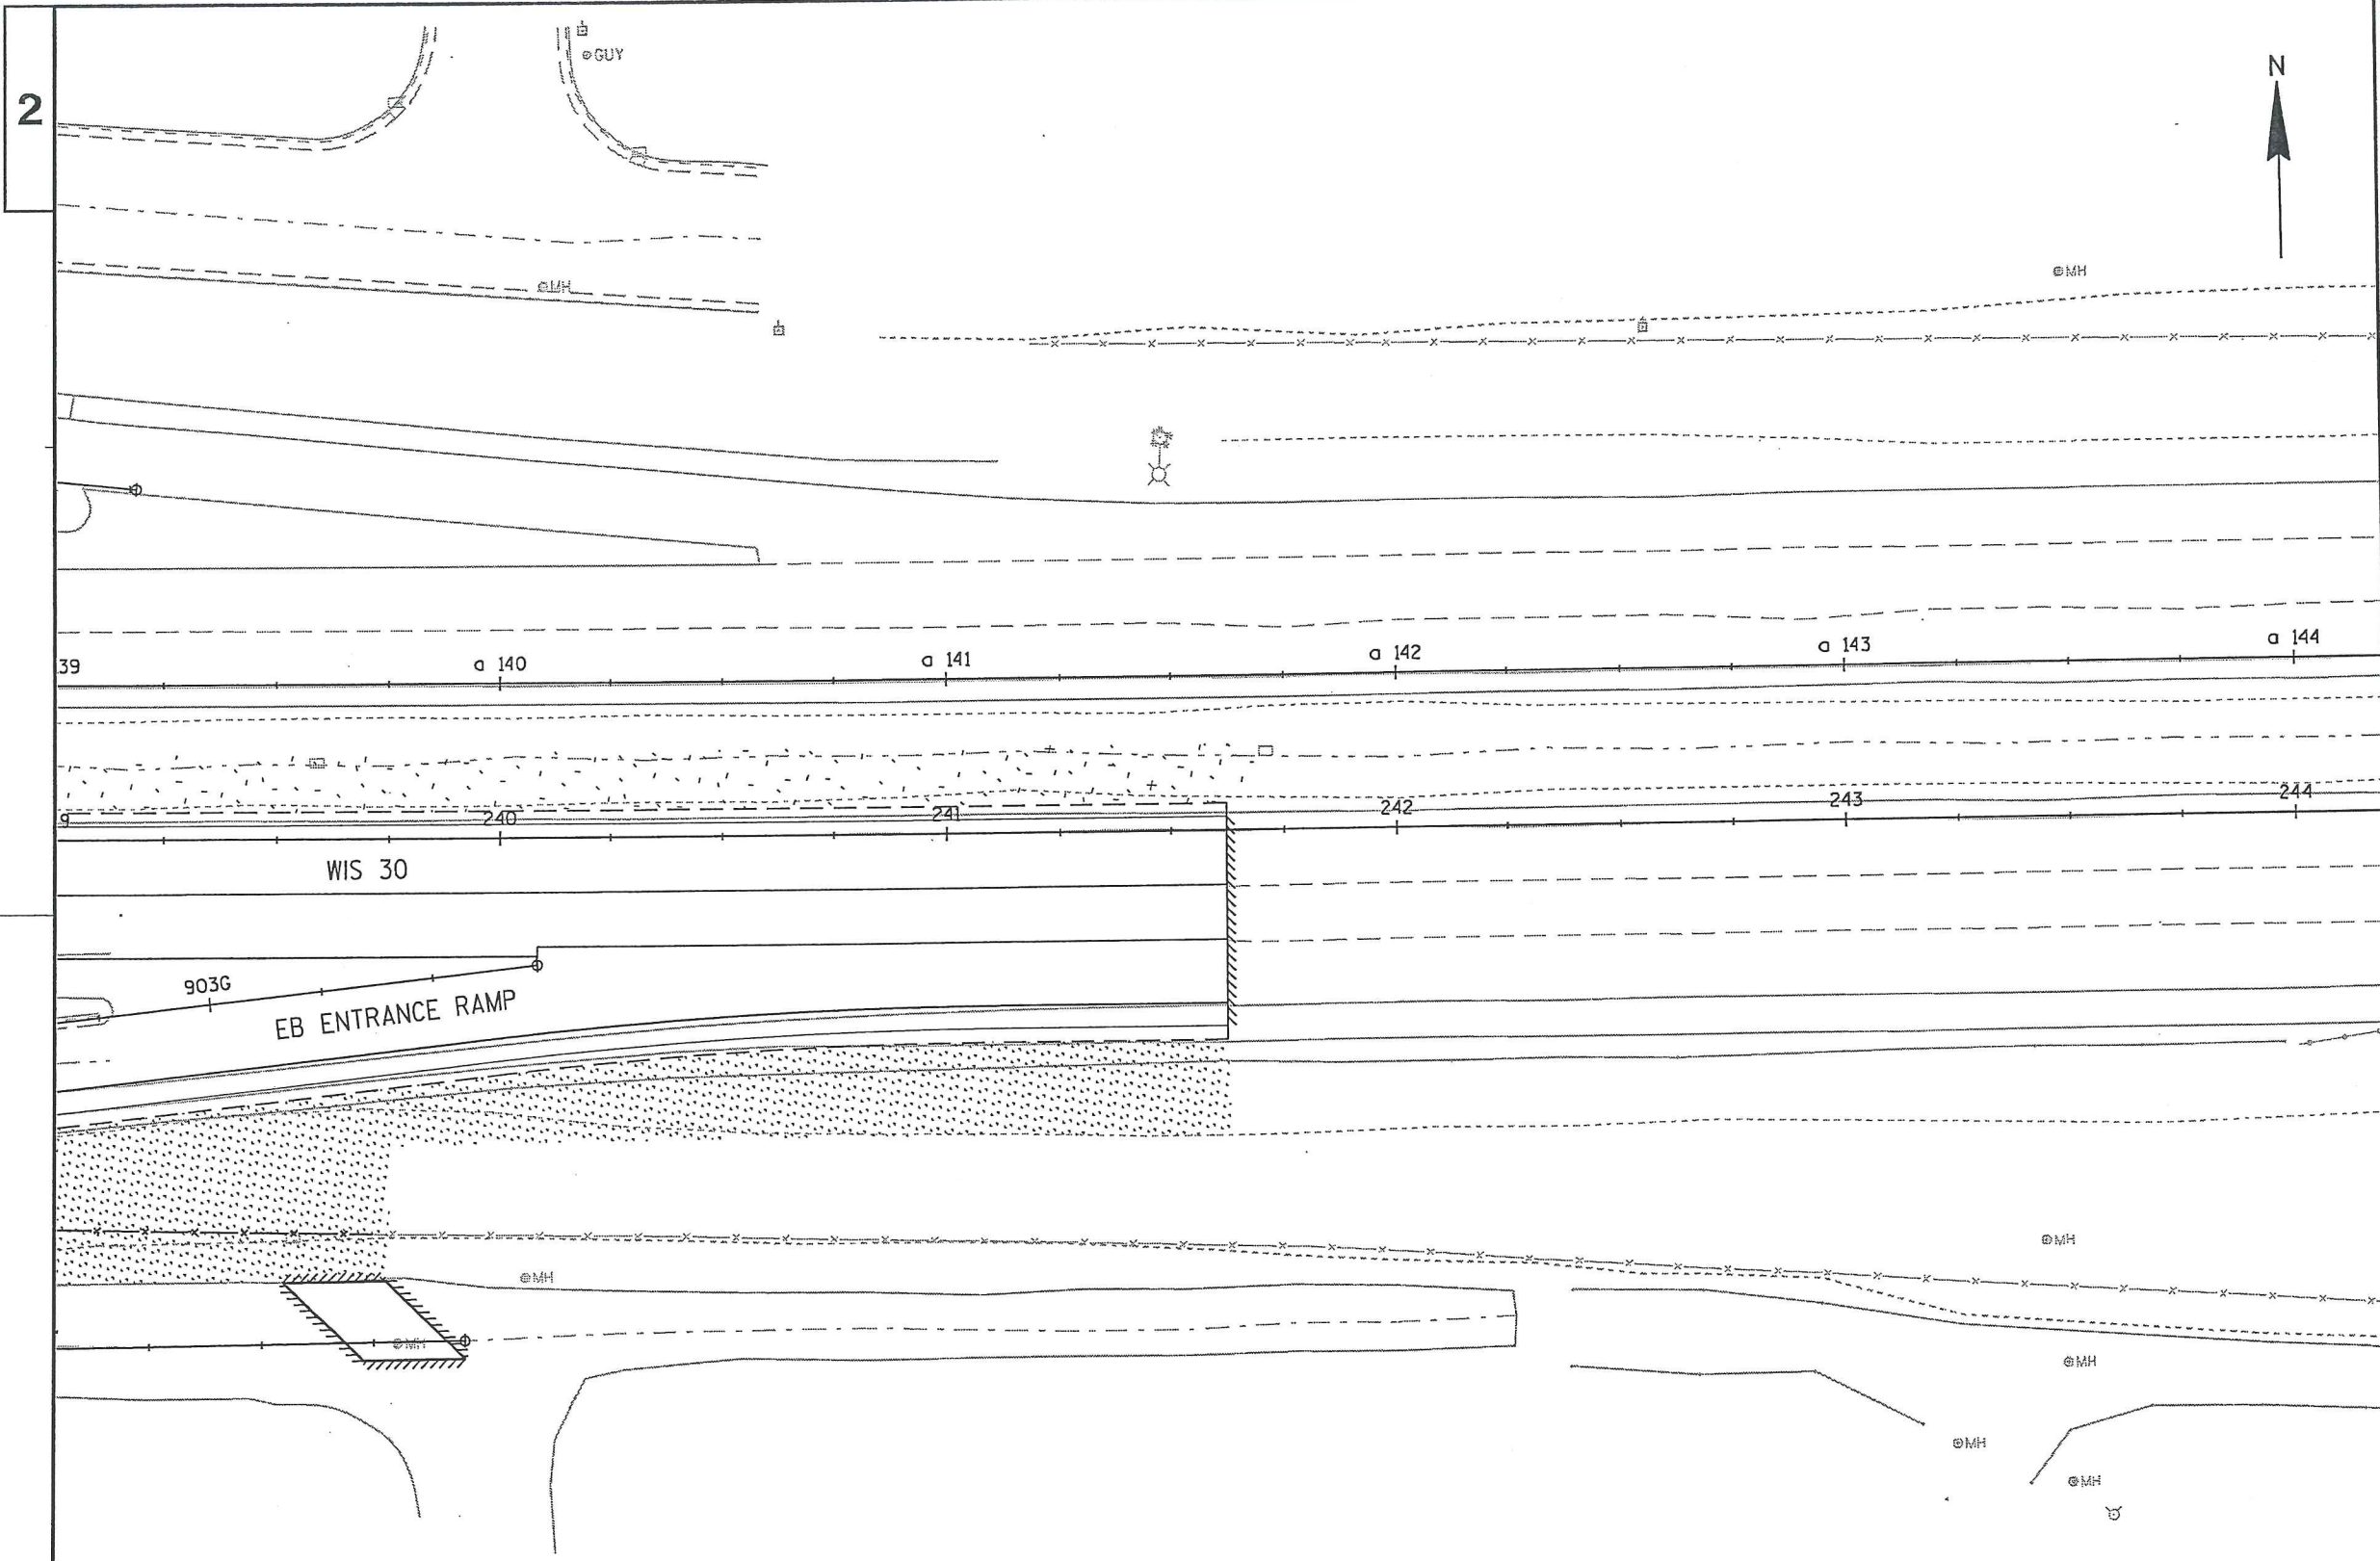

2


PLANT KEY

SYM.	ABBR.	COMMON NAME
DECIDUOUS TREES		
	EA	ALDER, EUROPEAN
	RB	BIRCH, RIVER
	KC	COFFEETREE, KENTUCKY
	PFC	CRABAPPLE, 'PRAIRIEFIRE'
	LE	ELM, LIBERTY
	NHE	ELM, NEW HORIZON
	G	GINKGO
	CH	HACKBERRY, COMMON
	TCH	HAWTHORN, THORNLESS COCKSPUR
	HL	HONEYLOCUST, 'SKYLINE'
	ISL	LILAC, IVORY SILK
	ASL	LINDEN, AMERICAN SENTRY
	RL	LINDEN, REDMOND
	FAM	AMUR MAPLE, 'FLAME'
	FM	MAPLE, FREEMAN 'ARMSTRONG'
	MM	MAPLE, MIYABE
	SM	MAPLE, SIENNA GLEN
	TM	MAPLE, TARTARIAN
	M	MUSCLEWOOD
	BO	OAK, BUR
	SWO	OAK, SWAMP WHITE
	AB	PEAR, AUTUMN BLAZE
	ABS	SERVICEBERRY, AUTUMN BRILIANCE
DECIDUOUS SHRUBS & VINES		
	RBC	CHOKEBERRY, RED
	GD	DOGWOOD, GREY
	RTD	DOGWOOD, RED TWIGGED
	CFF	FLEECFLOWER, COMPACT JAPANESE
	AH	HAZELNUT, AMERICAN
	DBH	HONEYSUCKLE, DWARF BUSH
	MKL	LILAC, MISS KIM
	AS	SPIREA, ALPINE
	GFS	SPIREA, GOLDFLAME
	GLS	SUMAC, FRAGRANT 'GRO-LOW'
	CW	WITCHAZEL, COMMON
LOW EVERGREENS		
	BPJ	JUNIPER, BLUE PACIFIC
	BRJ	JUNIPER, BROADMOOR
PERENNIALS, GRASSES AND GROUNDCOVERS		
	AA	ASTER, ALERT NEW YORK
	AJS	SEDUM, AUTUMN JOY
	GBS	BLACK-EYED SUSAN, GOLDSTRUM
	SDD	DAYLILY, STELLA DE ORO
	SWD	DAYLILIES, SUMMER WINE
	ADM	GRASS, ADAGIO DWARF MAIDEN
	HMG	GRASS, HEAVY METAL
	KFG	GRASS, KARL FOERSTER REED

LEGEND

	ARCHITECTURAL CONCRETE PAVEMENT
	COLORLED CONCRETE CROSSWALK
	SOD LAWN
	TALL GRASS PRAIRIE MIX
	NO MOW SEED MIX
	DETENTION BASIN SEED MIX
	WisDOT SEED MIX 20
	HOSE CONNECTION (SEE DETAIL)
	REMOVE EXISTING TREE/BUSH
	PROPOSED STREETLIGHT


2

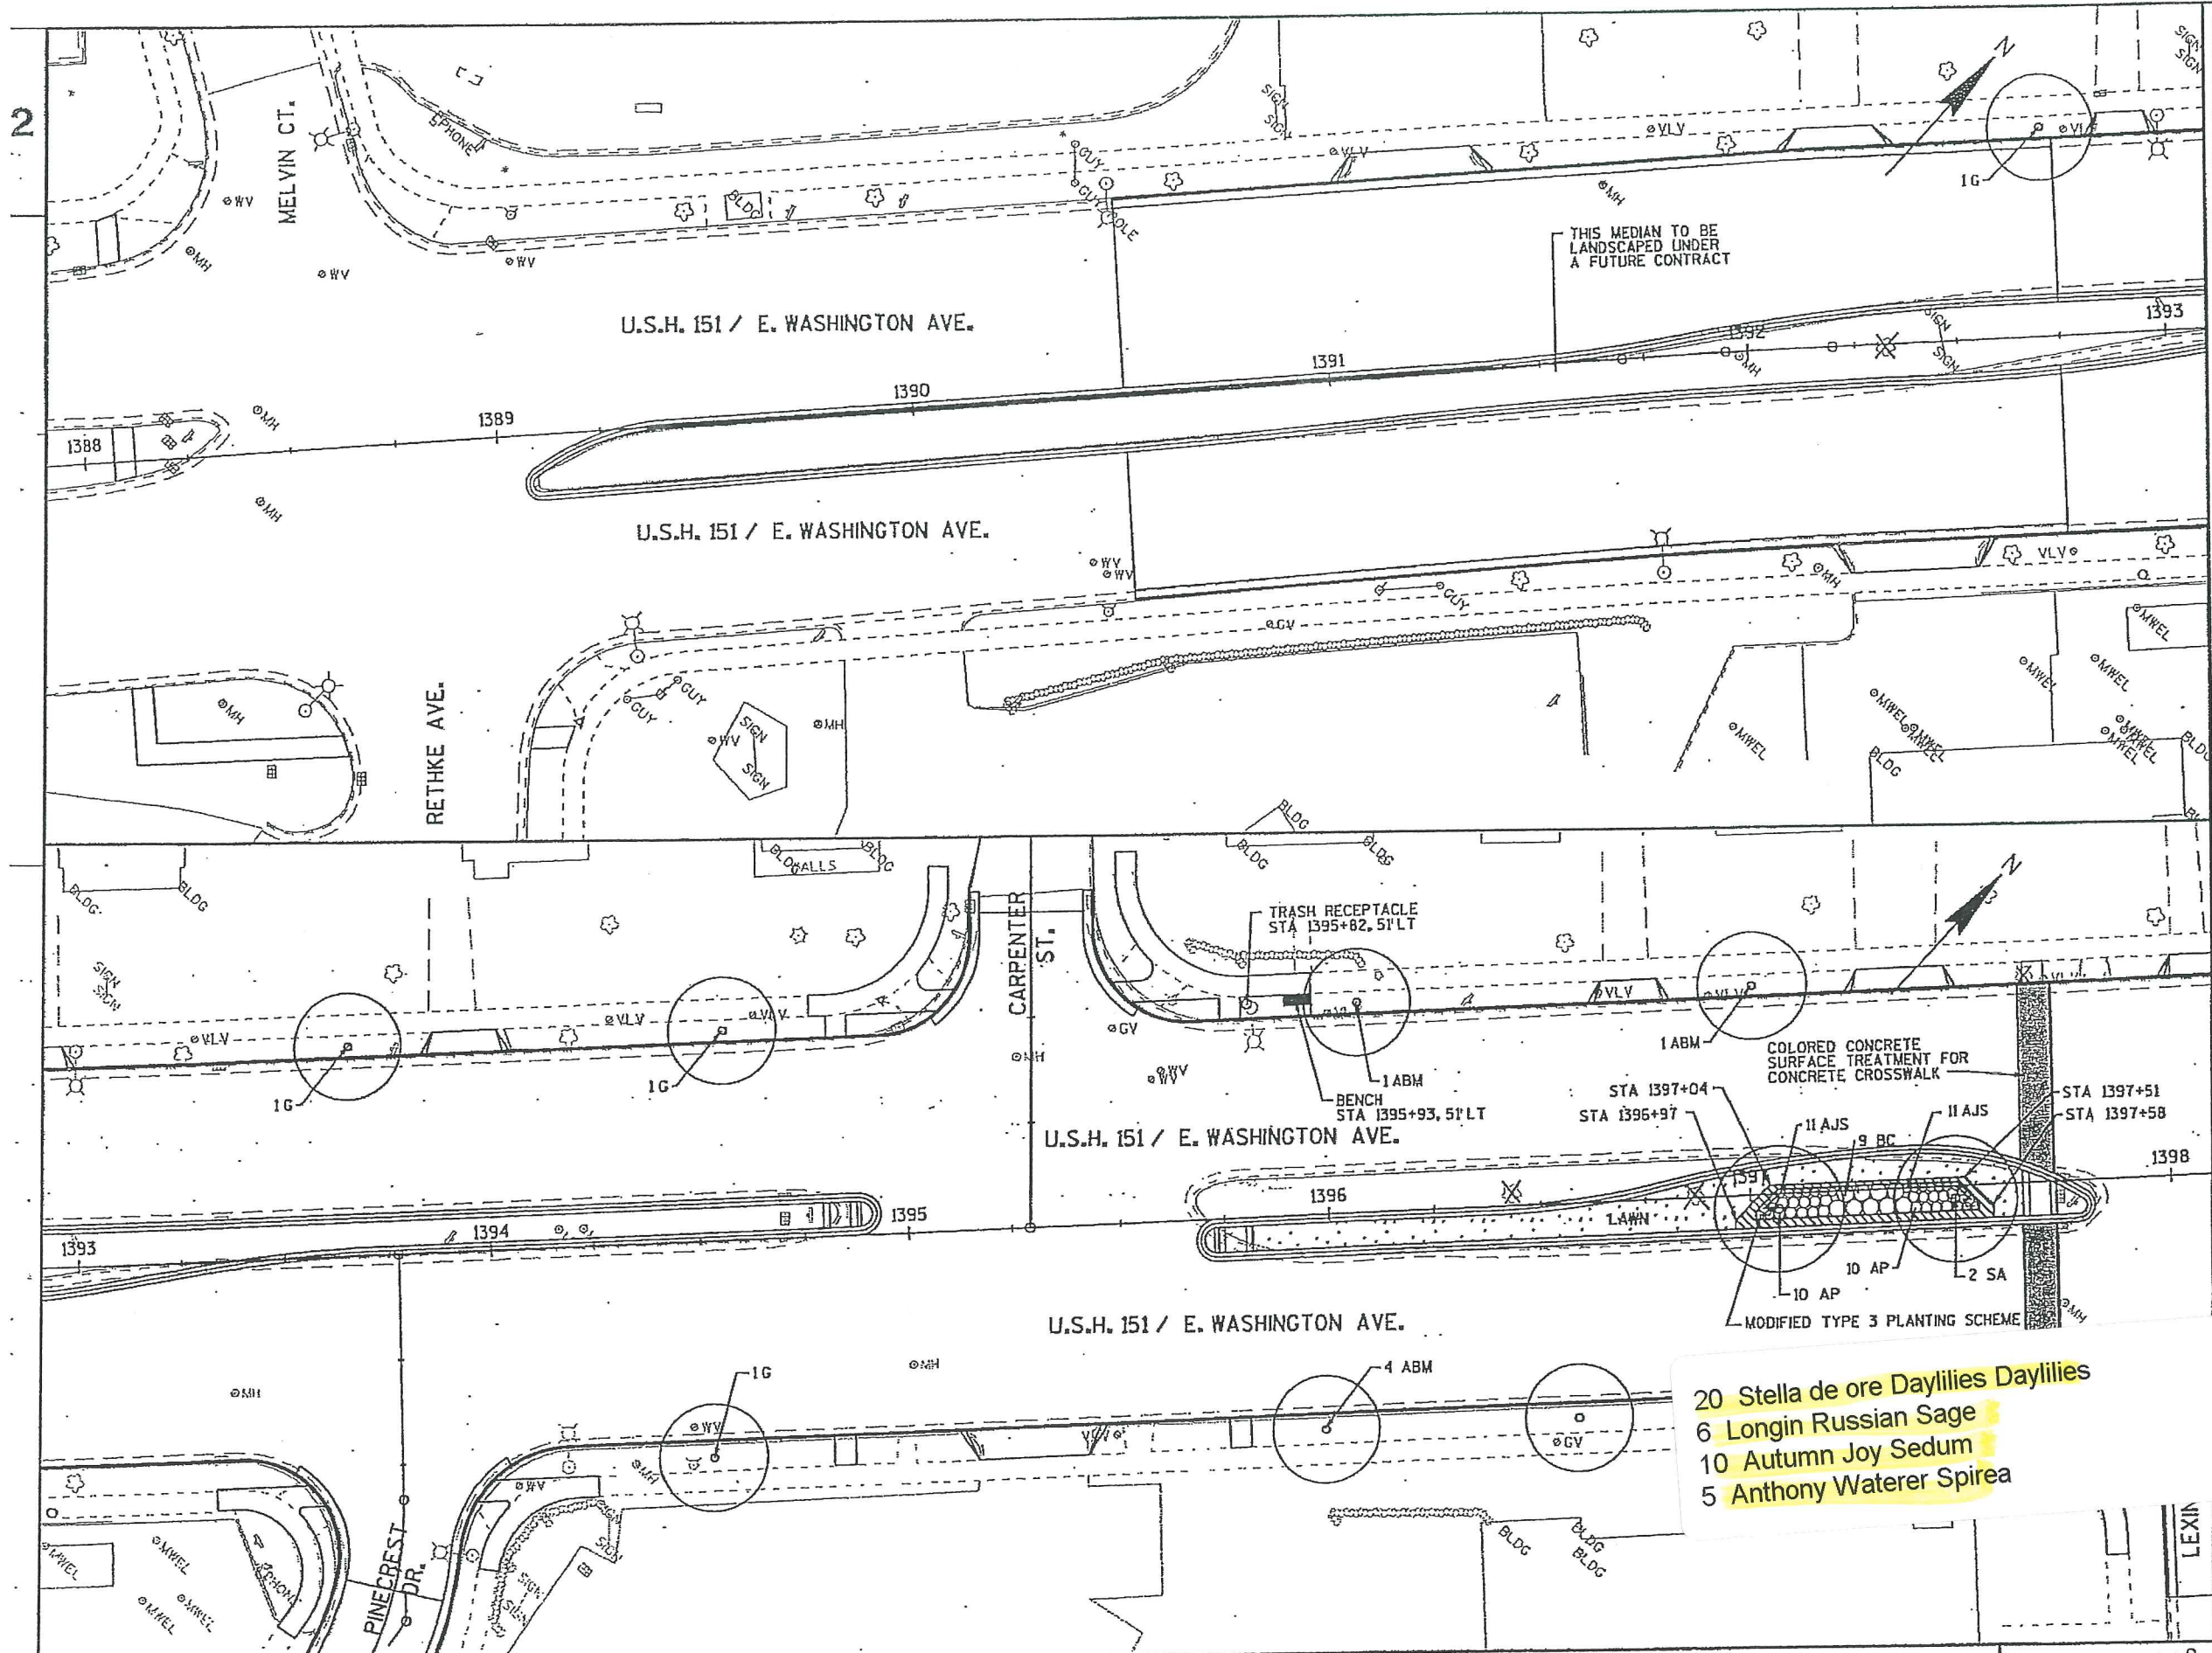

PLANT KEY		
SYM.	ABBR.	COMMON NAME
DECIDUOUS TREES		
AAA		ASH, AUTUMN APPLAUSE
SA		ASH, SUMMIT
PC		CRABAPPLE, PRAIRIEFIRE
NHE		ELM, NEW HORIZON
RE		ELM, REGAL
G		GINKGO
SH		HONEYLOCUST, SKYLINE
ISL		LILAC, IVORY SILK TREE
LL		LINDEN, LITTLELEAF
ABM		MAPLE, AUTUMN BLAZE
RO		OAK, RED
CP		PEAR, CHANTICLEER
ABS		SERVICEBERRY, AUTUMN BRILLIANCE
DECIDUOUS SHRUBS		
BC		CHOKEBERRY, BLACK
DBH		HONEYSUCKLE, DWARF BUSH
MXL		LILAC, MISS KIM
AP		POTENTILLA, ABBOTSWOOD
AS		SPIREA, ALPINE
AWS		SPIREA, ANTHONY WATERER
GFS		SPIREA, GOLDFLAME
GLS		SUMAC, GRO-LOW
EVERGREENS SHRUBS		
BPJ		JUNIPER, BLUE PACIFIC
BSJ		JUNIPER, BLUE STAR
BRJ		JUNIPER, BROADMOOR
BUJ		JUNIPER, BUFFALO
TY		YEW, TAUNTON
PERENNIALS, GRASSES AND GROUNDCOVERS		
AA		ASTER, ALERT NEW YORK
GBS		BLACK-EYED SUSAN, GOLDSTRUM
KPC		CONEFLOWER, KIM'S KNEE HIGH PURPLE
SDD		DAYLILY, STELLA DE ORO
JSG		GRASS, JAPANESE SILVER
KFG		GRASS, KARL FOERSTER REED
AJS		SEDUM, AUTUMN JOY
PLW		WINTERCREEPER, PURPLELEAF

LEGEND	
	ARCHITECTURAL-CONCRETE PAVEMENT
	COLORLED CONCRETE CROSSWALK
	LAWN
	TRASH RECEPTACLE
	REMOVE EXISTING TREE/BUSH

20 Stella de ore Daylilies Daylilies
6 Longin Russian Sage
10 Autumn Joy Sedum
5 Anthony Waterer Spirea

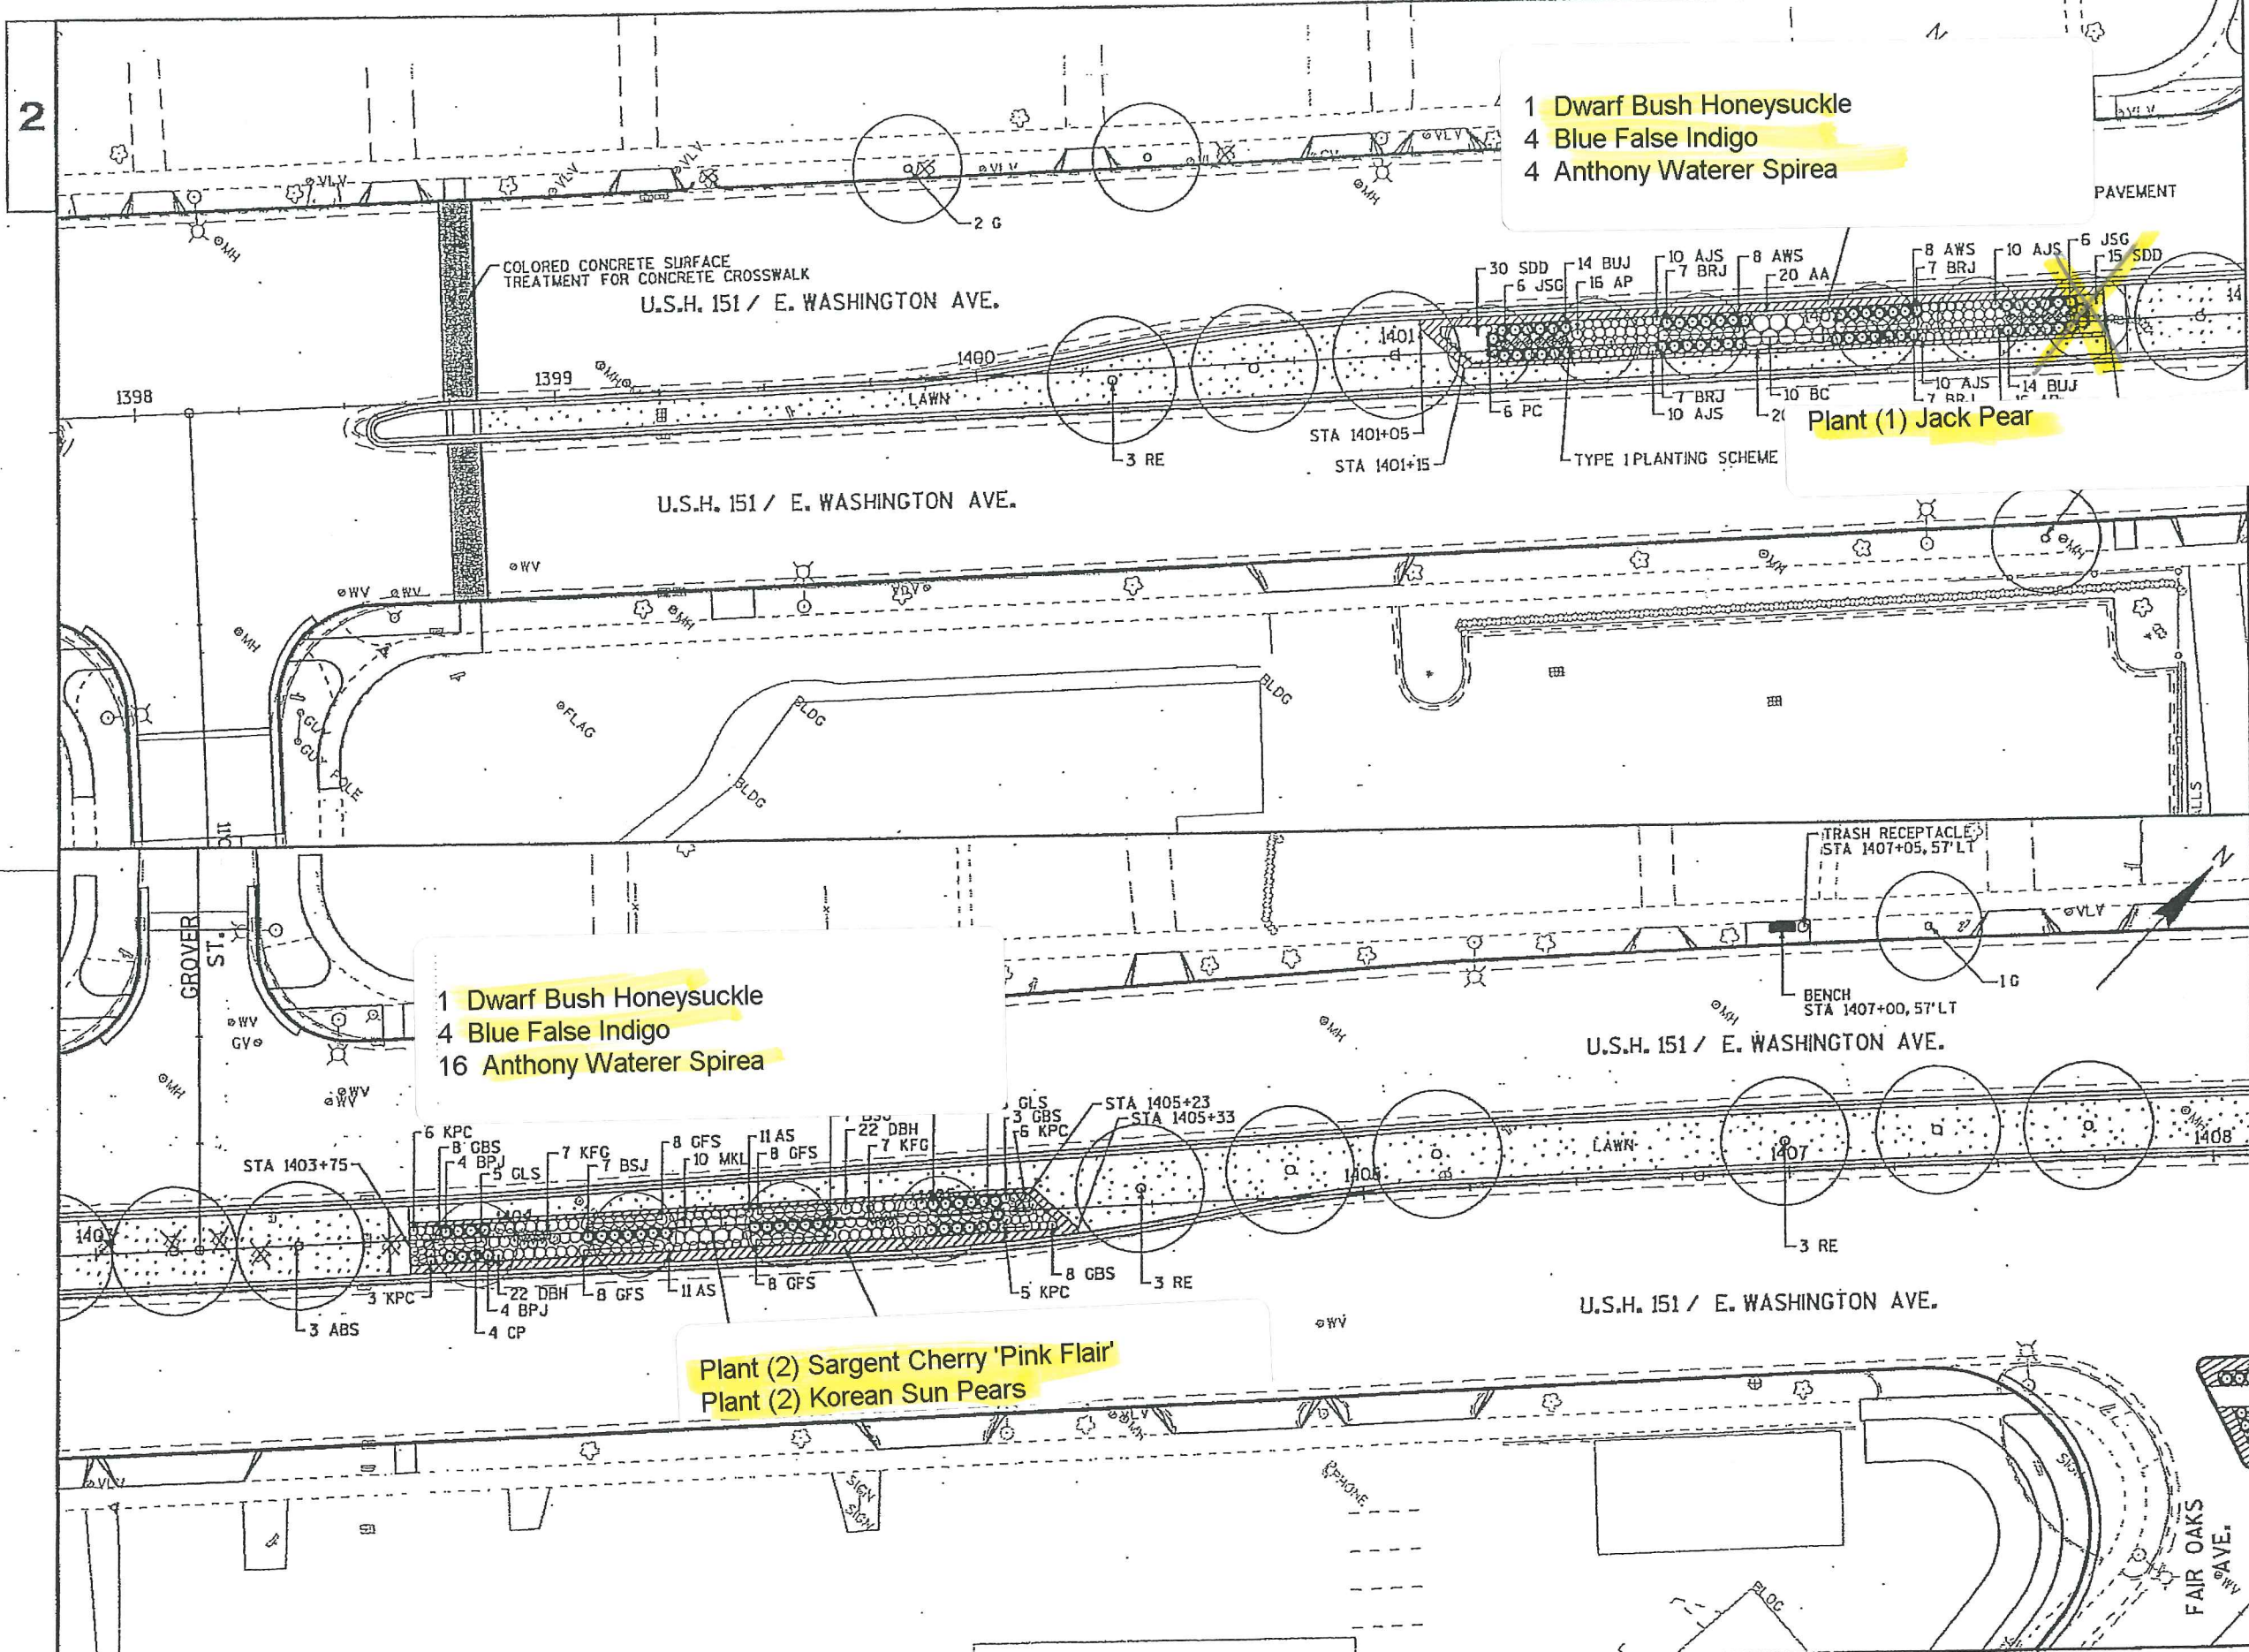

- 1 Dwarf Bush Honeysuckle
- 4 Blue False Indigo
- 4 Anthony Waterer Spirea

Plant (1) Jack Pear

- 1 Dwarf Bush Honeysuckle
- 4 Blue False Indigo
- 16 Anthony Waterer Spirea


Plant (2) Sargent Cherry 'Pink Flair'

Plant (2) Korean Sun Pears

PLANT KEY		
SYM.	ABBR.	COMMON NAME
DECIDUOUS TREES		
AAA		ASH, AUTUMN APPLAUSE
SA		ASH, SUMMIT
PC		CRABAPPLE, PRAIRIEFIRE
NHE		ELM, NEW HORIZON
RE		ELM, REGAL
G		GINKGO
SH		HONEYLOCUST, SKYLINE
ISL		LILAC, IVORY SILK TREE
LL		LINDEN, LITTLELEAF
ABM		MAPLE, AUTUMN BLAZE
RO		OAK, RED
CP		PEAR, CHANTICLEER
ABS		SERVICEBERRY, AUTUMN BRILLIANCE
SHRUBS		
3		CHOKEBERRY, BLACK
3H		HONEYSUCKLE, DWARF BUSH
XL		LILAC, MISS XIM
AP		POTENTILLA, ABBOTSWOOD
AS		SPIREA, ALPINE
AWS		SPIREA, ANTHONY WATERER
GFS		SPIREA, GOLDFLAME
GLS		SUMAC, GRO-LOW
EVERGREENS SHRUBS		
BPJ		JUNIPER, BLUE PACIFIC
BSJ		JUNIPER, BLUE STAR
BRJ		JUNIPER, BROADMOOR
BUJ		JUNIPER, BUFFALO
TY		YEW, TAUNTON
PERENNIALS, GRASSES AND GROUNDCOVERS		
AA		ASTER, ALERT NEW YORK
GBS		BLACK-EYED SUSAN, GOLDSTRUM
KPC		CONEFLOWER, KIM'S KNEE HIGH PURPLE
SDD		DAYLILY, STELLA DE ORD
JSG		GRASS, JAPANESE SILVER
KFG		GRASS, KARL FOERSTER REED
AJS		SEDUM, AUTUMN JOY
PLW		WINTERCREEPER, PURPLELEAF
LEGEND		
	ARCHITECTURAL CONCRETE PAVEMENT	
	COLORED CONCRETE CROSSWALK	
	LAWN	
	TRASH RECEPTACLE	
	REMOVE EXISTING TREE/BUSH	

2

5 Six Hill Giant Catmint

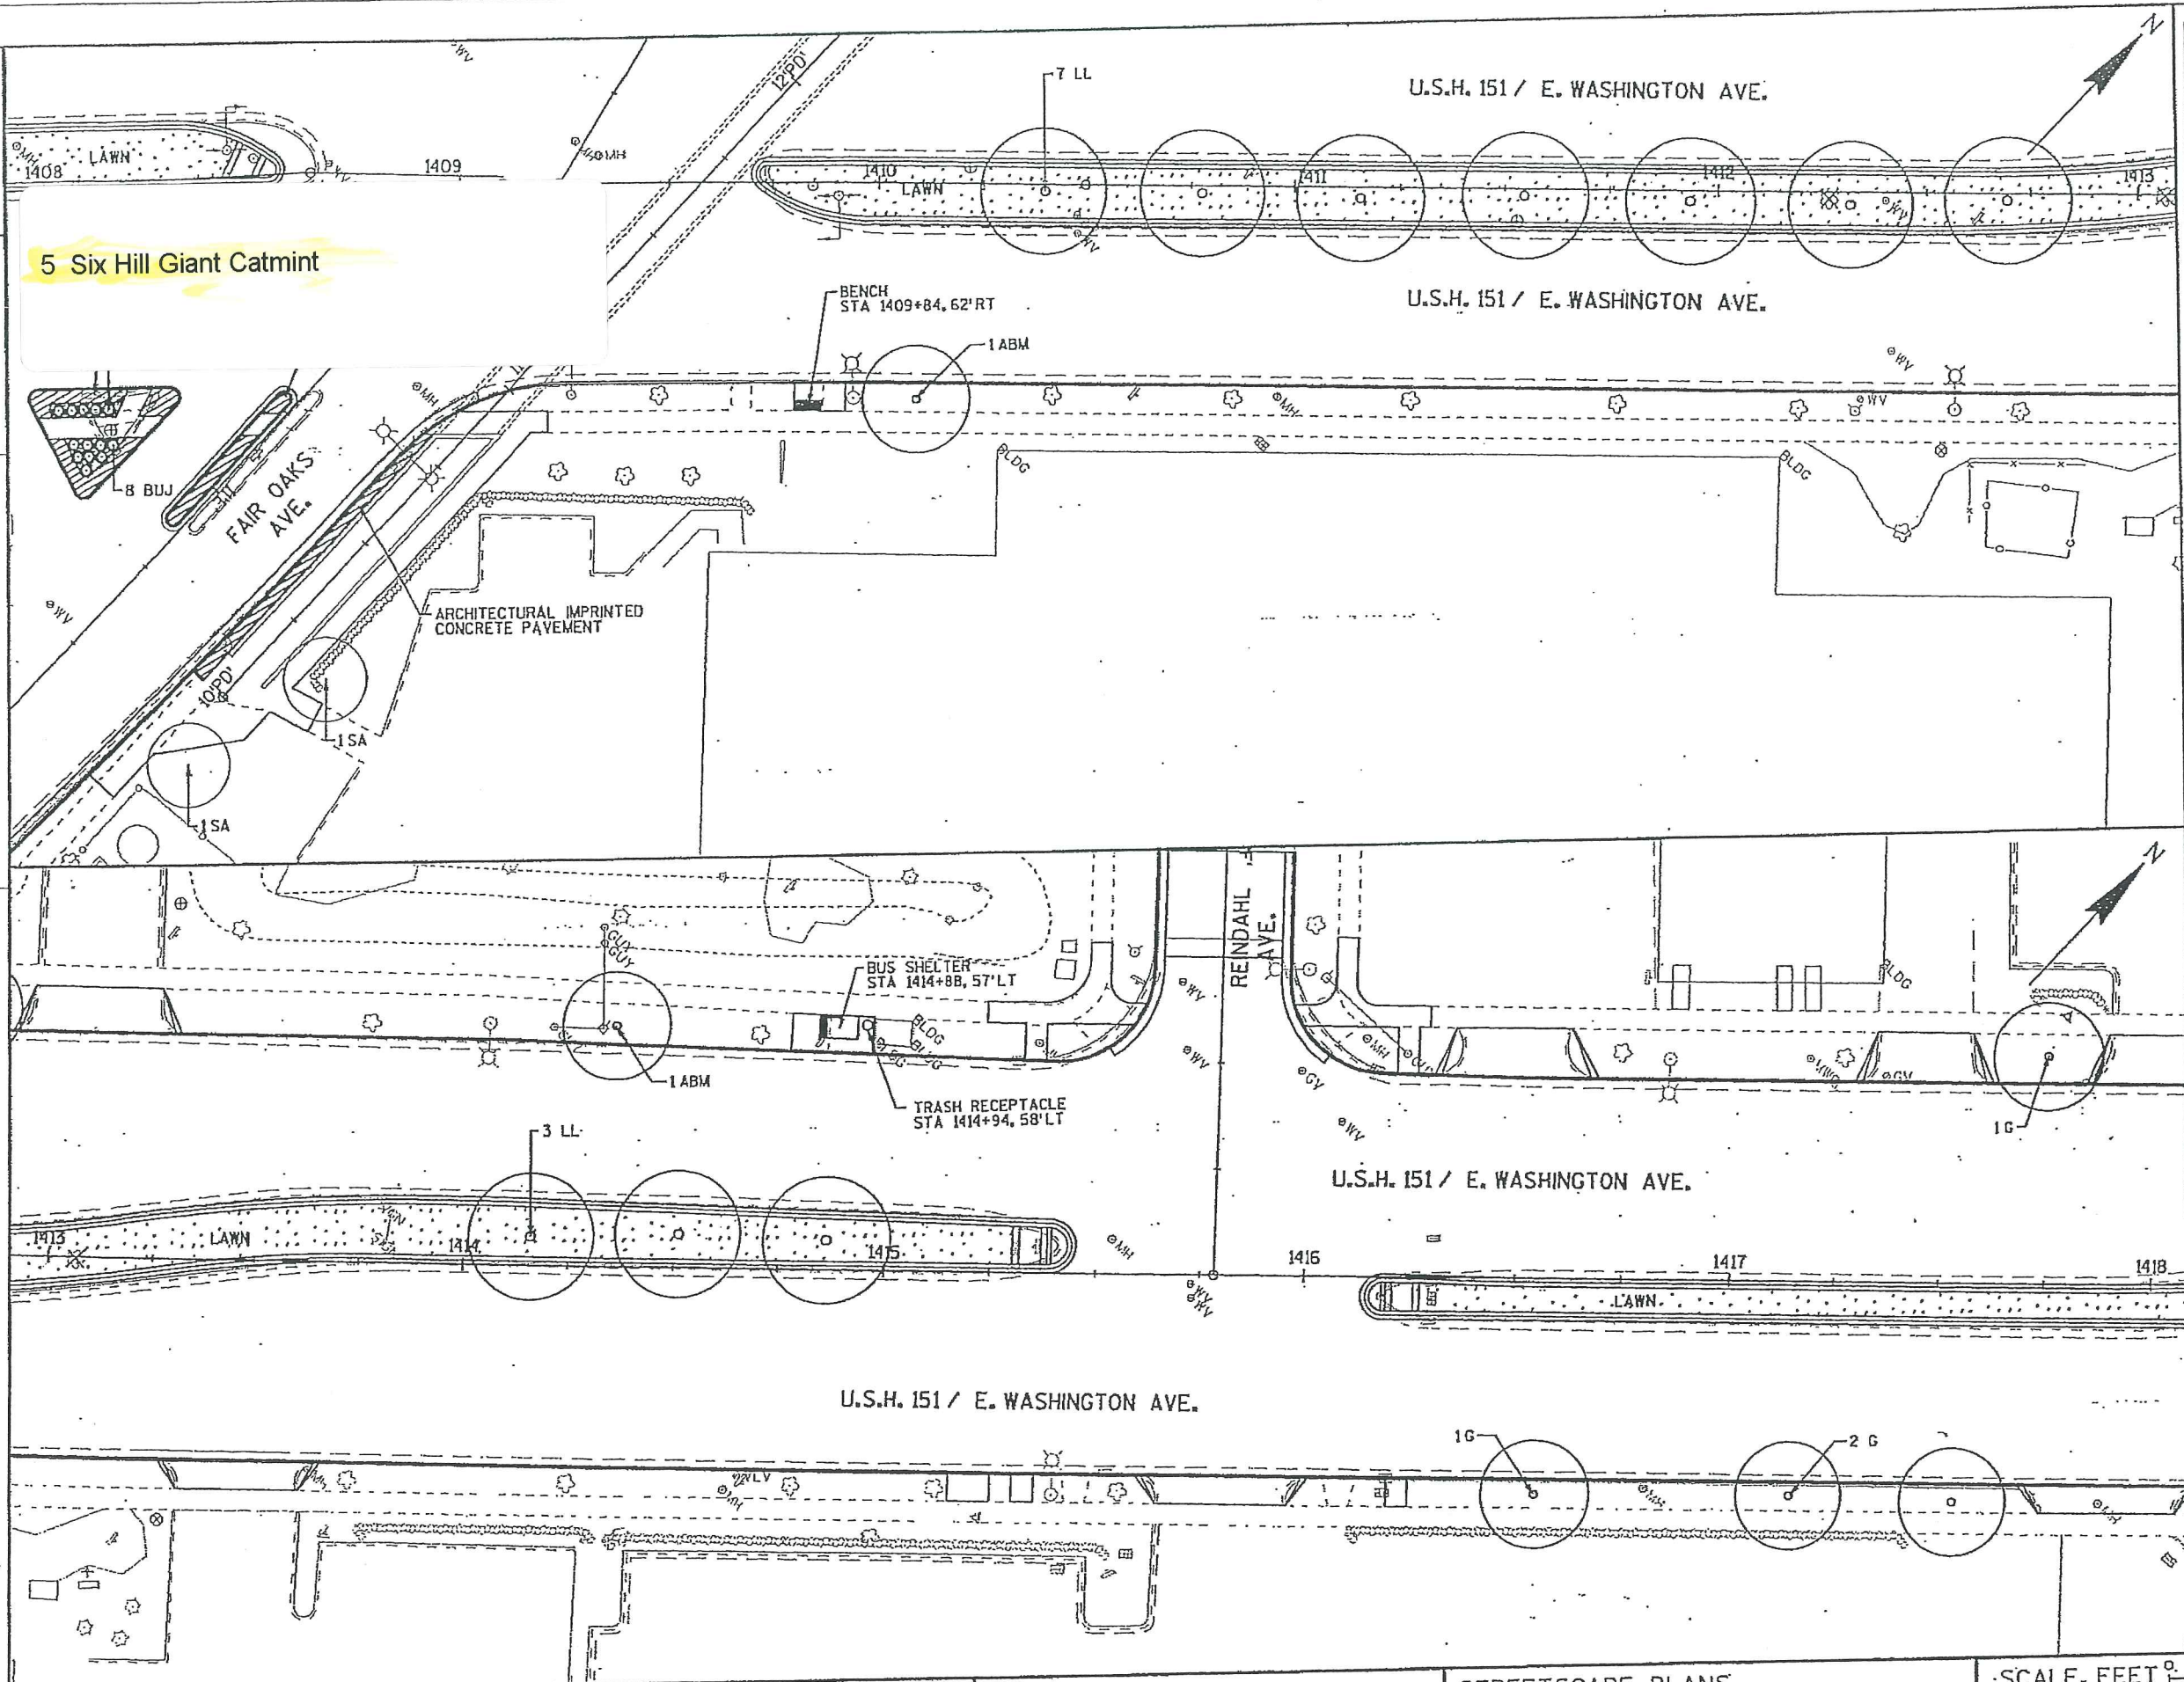


PLANT KEY

SYM.	ABBR.	COMMON NAME
DECIDUOUS TREES		
AAA	SA	ASH, AUTUMN APPLAUSE
PC	NHE	ASH, SUMMIT
RE	G	CRABAPPLE, PRAIRIEFIRE
SH	ISL	ELM, NEW HORIZON
LL	ABM	ELM, REGAL
RO	CP	GINKGO
ABS		HONEYLOCUST, SKYLINE
		LILAC, IVORY SILK TREE
		LINDEN, LITTLELEAF
		MAPLE, AUTUMN BLAZE
		OAK, RED
		PEAR, CHANTICLEER
		SERVICEBERRY, AUTUMN BRILLIANCE
DECIDUOUS SHRUBS		
BC	DBH	CHOKEBERRY, BLACK
MKL	AP	HONEYSUCKLE, DWARF BUSH
AS	AW	LILAC, MISS KIM
GFS	GLS	POTENTILLA, ABBOTSWOOD
		SPIREA, ALPINE
		SPIREA, ANTHONY WATERER
		SPIREA, GOLDFLAME
		SUMAC, GRO-LOW
EVERGREENS SHRUBS		
BPJ	BSJ	JUNIPER, BLUE PACIFIC
BRJ	BUJ	JUNIPER, BLUE STAR
TY		JUNIPER, BROADMOOR
		JUNIPER, BUFFALO
		YEW, TAUNTON
PERENNIALS, GRASSES AND GROUNDCOVERS		
AA	GBS	ASTER, ALERT NEW YORK
KPC	SDD	BLACK-EYED SUSAN, GOLDSTRUM
	JSG	CONEFLOWER,
	KFG	KIM'S KNEE HIGH PURPLE
	AJS	DAYLILY, STELLA DE ORO
	PLW	GRASS, JAPANESE SILVER
		GRASS, KARL FOERSTER REED
		SEDUM, AUTUMN JOY
		WINTERCREEPER, PURPLELEAF

LEGEND

- ARCHITECTURAL CONCRETE PAVEMENT
- COLORLED CONCRETE CROSSWALK
- LAWN
- TRASH RECEPTACLE
- REMOVE EXISTING TREE/BUSH

2

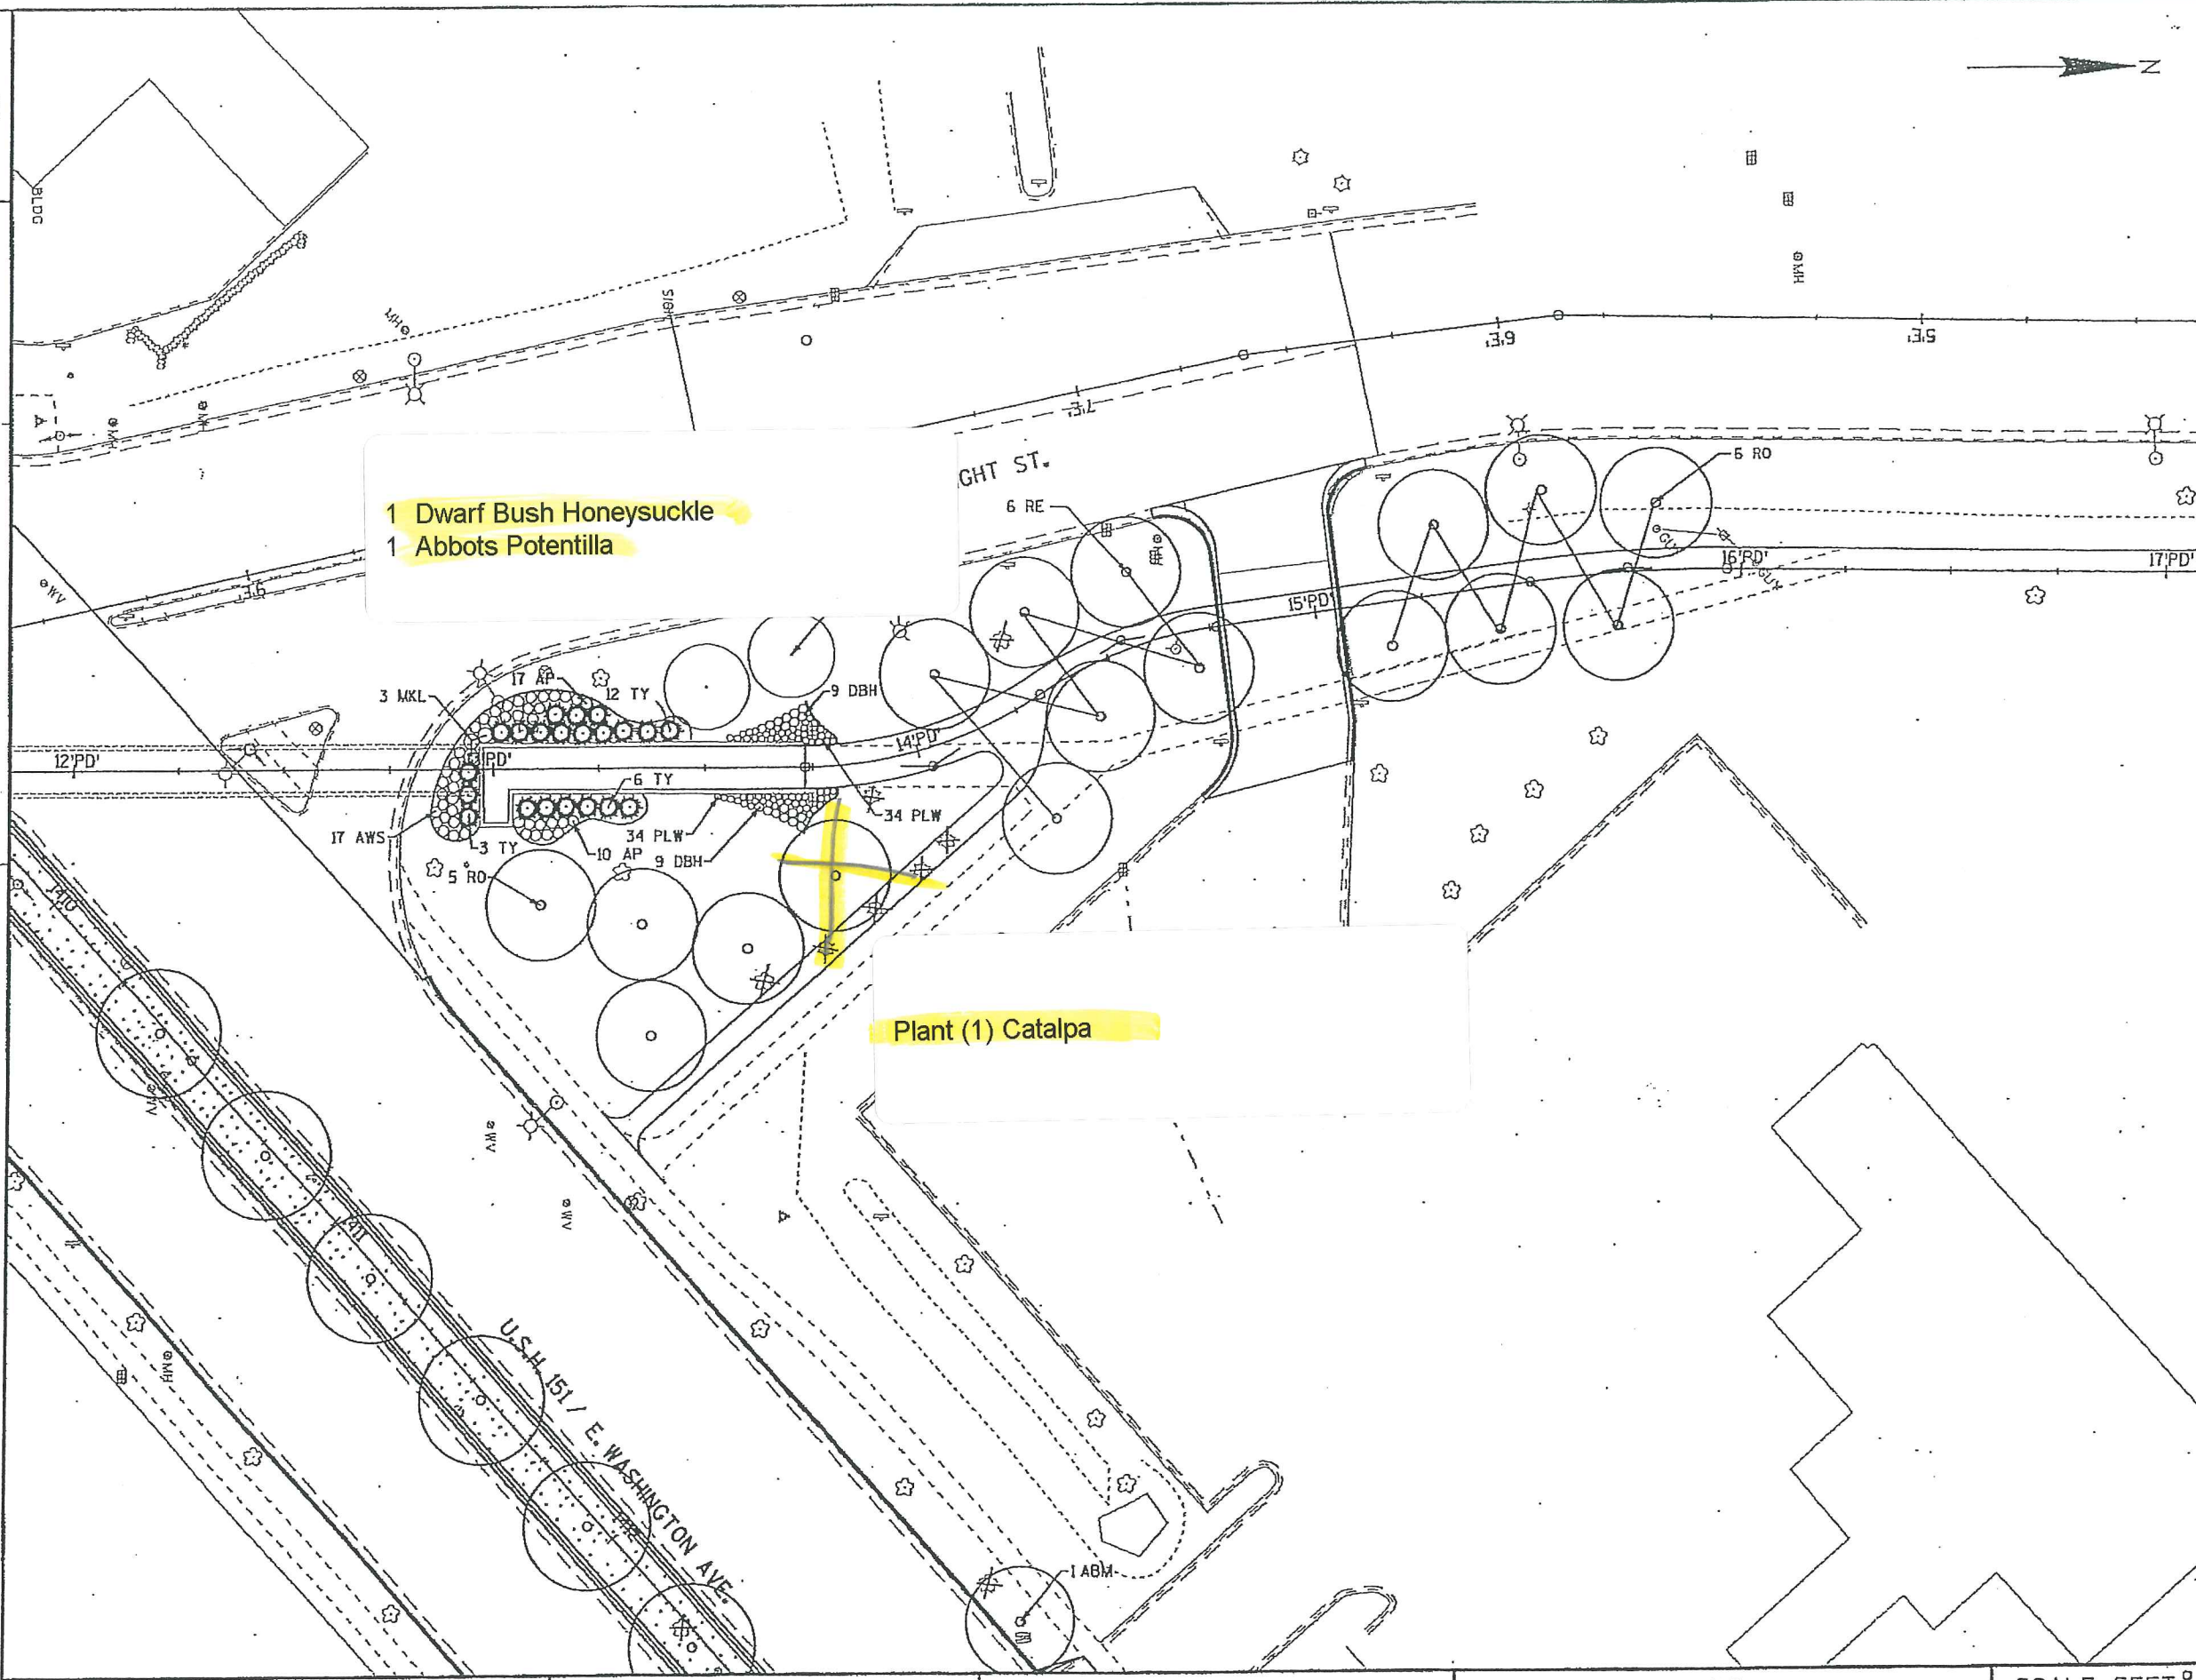

1 Dwarf Bush Honeysuckle
1 Abbots Potentilla


Plant (1) Catalpa

PLANT KEY

SYM.	ABBR.	COMMON NAME
DECIDUOUS TREES		
AAA	ASH	ASH, AUTUMN APPLAUSE
SA	ASH	ASH, SUMMIT
PC	CRABAPPLE	CRABAPPLE, PRAIRIEFIRE
NHE	ELM	ELM, NEW HORIZON
RE	ELM	ELM, REGAL
G	GINKGO	GINKGO
SH	HONEYLOCUST	HONEYLOCUST, SKYLINE
ISL	LILAC	LILAC, IVORY SILK TREE
LL	LINDEN	LINDEN, LITTLELEAF
ABM	MAPLE	MAPLE, AUTUMN BLAZE
RO	OAK	OAK, RED
CP	PEAR	PEAR, CHANTICLEER
ABS	SERVICEBERRY	SERVICEBERRY, AUTUMN BRILLIANCE
DECIDUOUS SHRUBS		
BC	CHOKEBERRY	CHOKEBERRY, BLACK
DBH	HONEYSUCKLE	HONEYSUCKLE, DWARF BUSH
MKL	LILAC	LILAC, MISS KIM
AP	POTENTILLA	POTENTILLA, ABBOTSWOOD
AS	SPIREA	SPIREA, ALPINE
AWS	SPIREA	SPIREA, ANTHONY WATERER
GFS	SPIREA	SPIREA, GOLDFLAME
GLS	SUMAC	SUMAC, GRO-LOW
EVERGREENS SHRUBS		
BPJ	JUNIPER	JUNIPER, BLUE PACIFIC
BSJ	JUNIPER	JUNIPER, BLUE STAR
BRJ	JUNIPER	JUNIPER, BROADMOOR
BUJ	JUNIPER	JUNIPER, BUFFALO
TY	YEW	YEW, TAUNTON
PERENNIALS, GRASSES AND GROUNDCOVERS		
AA	ASTER	ASTER, ALERT NEW YORK
GBS	BLACK-EYED SUSAN	BLACK-EYED SUSAN, GOLDSTRUM
KPC	CONEFLOWER	CONEFLOWER, KIM'S KNEE HIGH PURPLE
SDD	DAYLILY	DAYLILY, STELLA DE ORO
JSG	GRASS	GRASS, JAPANESE SILVER
KFG	GRASS	GRASS, KARL FOERSTER REED
AJS	SEDUM	SEDUM, AUTUMN JOY
PLW	WINTERCREEPER	WINTERCREEPER, PURPLELEAF


LEGEND

	ARCHITECTURAL CONCRETE PAVEMENT
	COLORLED CONCRETE CROSSWALK
	LAWN
	TRASH RECEPTACLE
	REMOVE EXISTING TREE/BUSH

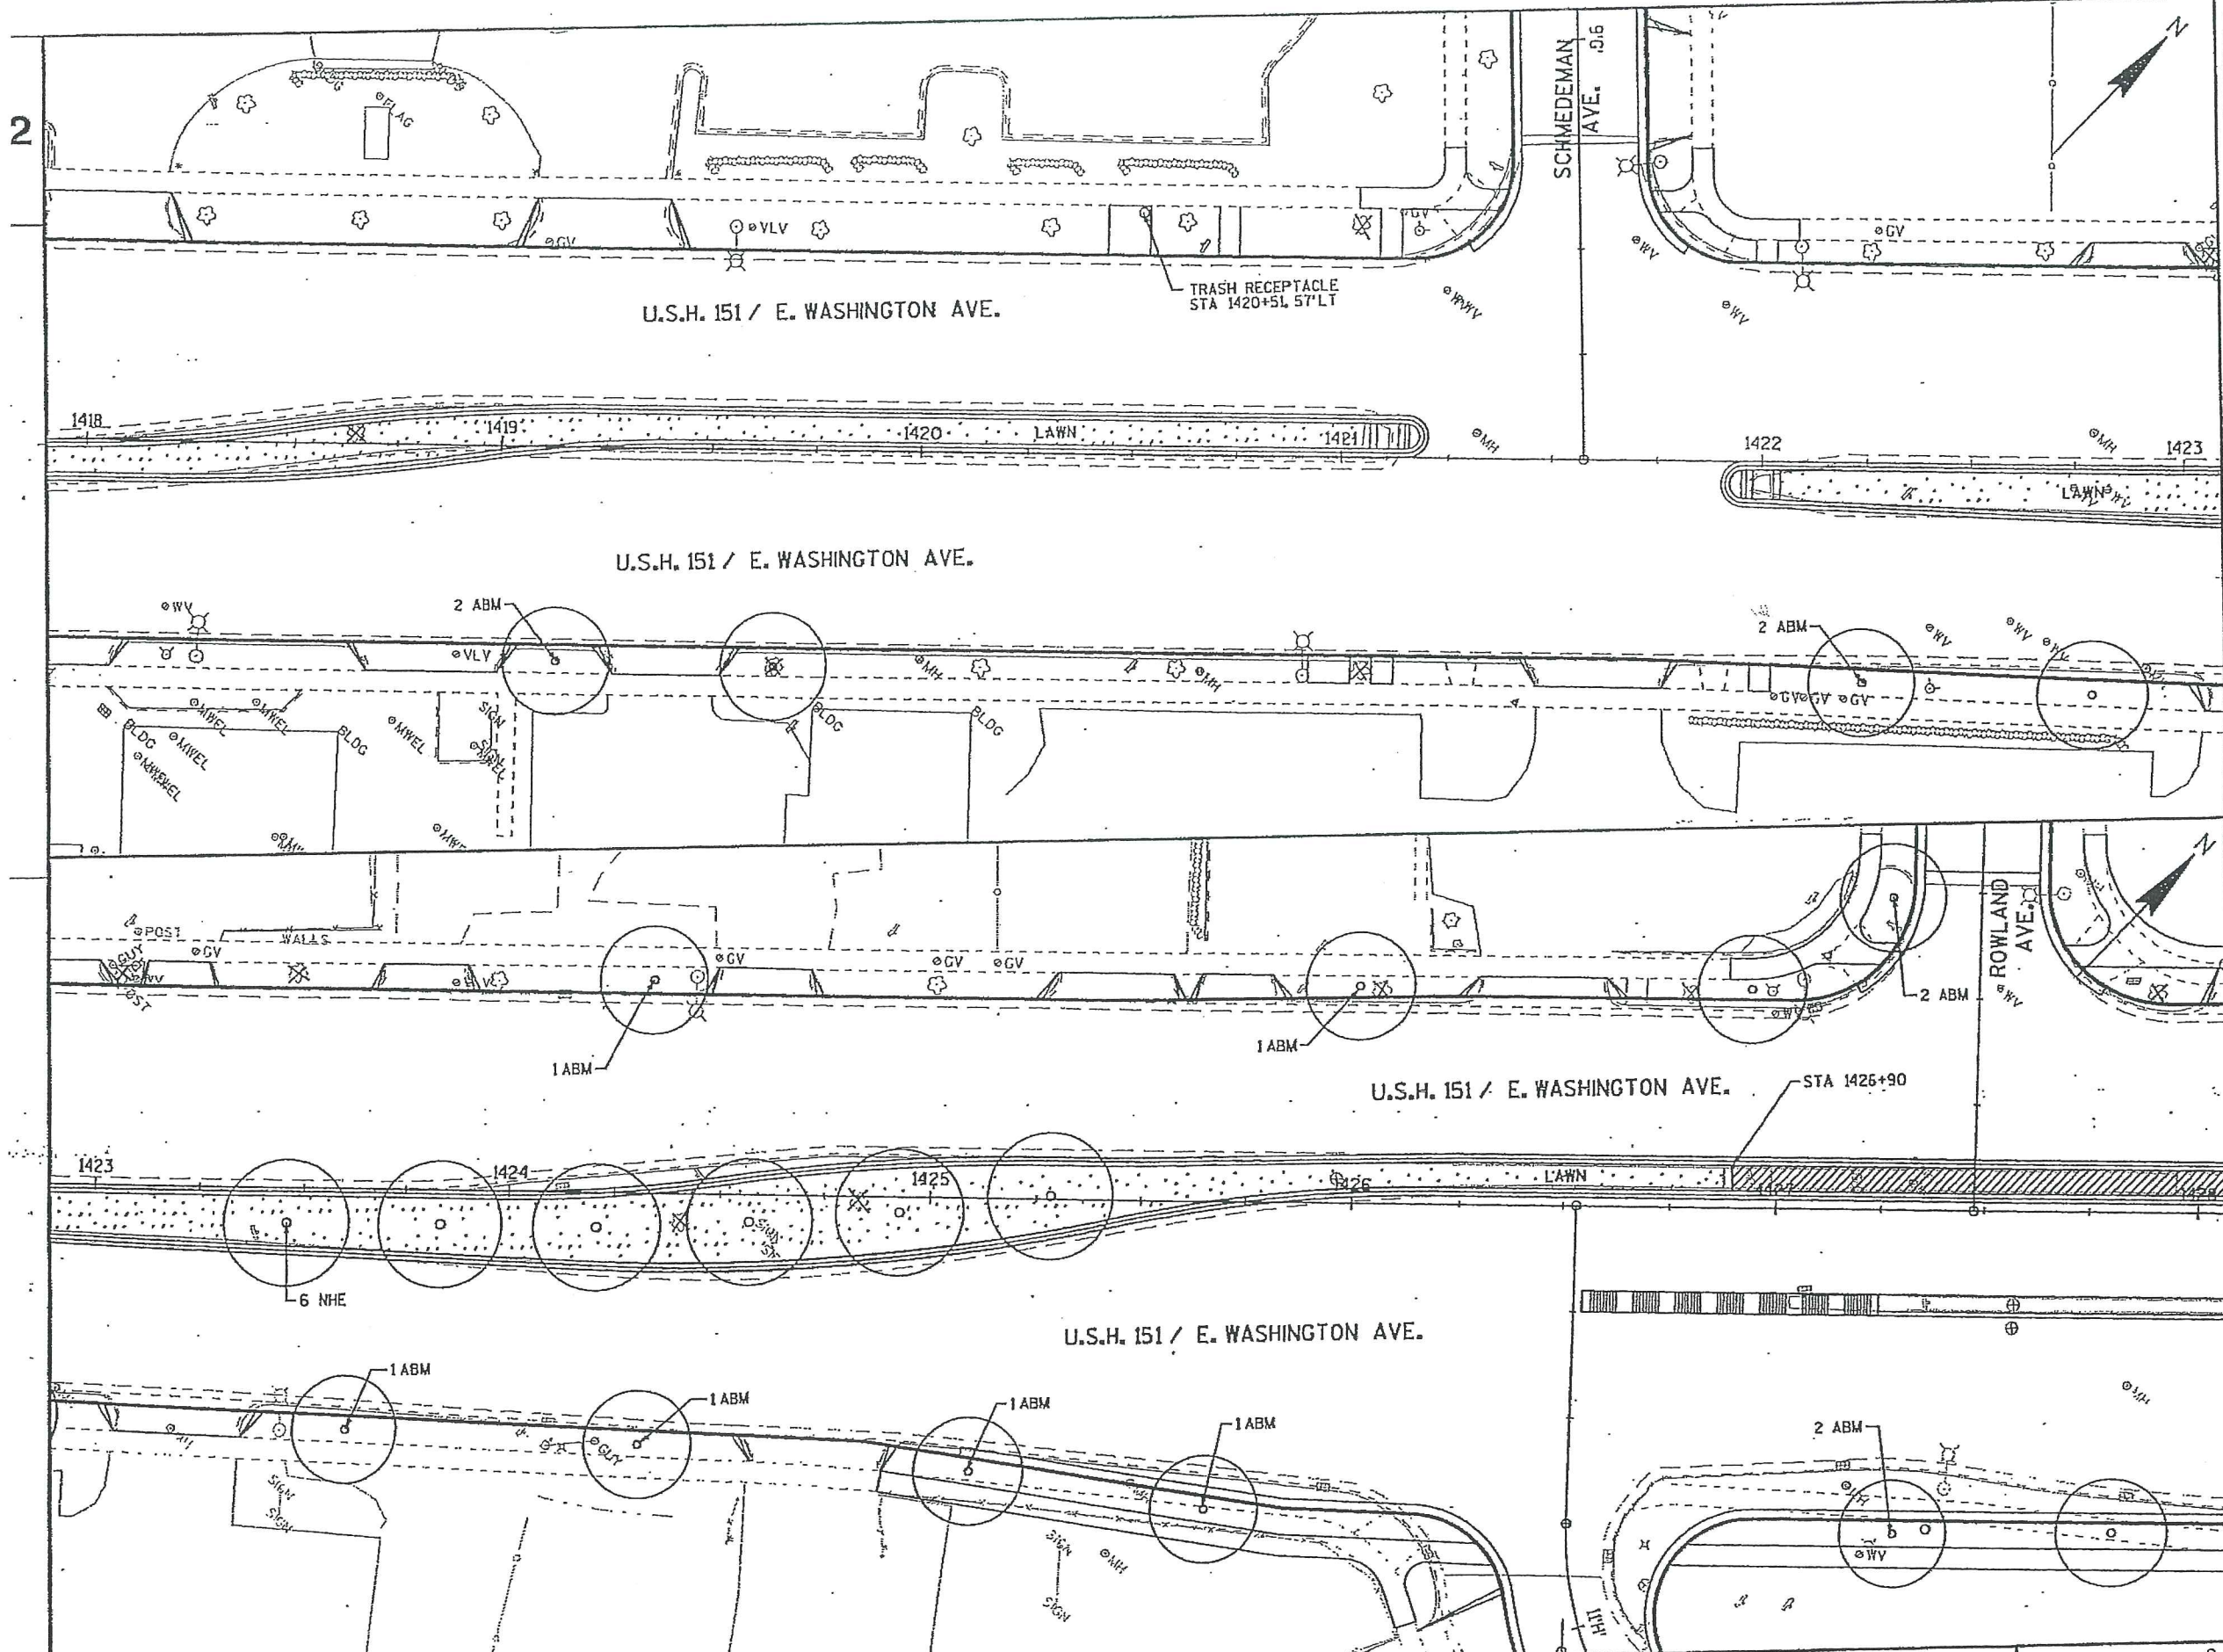


PLANT KEY		
SYM.	ABBR.	COMMON NAME
DECIDUOUS TREES		
AAA	ASH	ASH, AUTUMN APPLAUSE
SA	ASH	ASH, SUMMIT
PC	CRABAPPLE	CRABAPPLE, PRAIRIEFIRE
NHE	ELM	ELM, NEW HORIZON
RE	ELM	ELM, REGAL
G	GINKGO	GINKGO
SH	HONEYLOCUST	HONEYLOCUST, SKYLINE
ISL	LILAC	LILAC, IVORY SILK TREE
LL	LINDEN	LINDEN, LITTLELEAF
ABM	MAPLE	MAPLE, AUTUMN BLAZE
RO	OAK	OAK, RED
CP	PEAR	PEAR, CHANTICLEER
ABS	SERVICEBERRY	SERVICEBERRY, AUTUMN BRILLIANCE
DECIDUOUS SHRUBS		
BC	CHOKEBERRY	CHOKEBERRY, BLACK
DBH	HONEYSUCKLE	HONEYSUCKLE, DWARF BUSH
MKL	LILAC	LILAC, MISS KIM
AP	POTENTILLA	POTENTILLA, ABBOTSWOOD
AS	SPIREA	SPIREA, ALPINE
AWS	SPIREA	SPIREA, ANTHONY WATERER
GF5	SPIREA	SPIREA, GOLDFLAME
GLS	SUMAC	SUMAC, GRO-LOW
EVERGREENS SHRUBS		
BPJ	JUNIPER	JUNIPER, BLUE PACIFIC
BSJ	JUNIPER	JUNIPER, BLUE STAR
BRJ	JUNIPER	JUNIPER, BROADMOOR
BUJ	JUNIPER	JUNIPER, BUFFALO
TY	YEW	YEW, TAUNTON
PERENNIALS, GRASSES AND GROUNDCOVERS		
AA	ASTER	ASTER, ALERT NEW YORK
GBS	BLACK-EYED SUSAN	BLACK-EYED SUSAN, GOLDSTRUM
KPC	CONEFLOWER	CONEFLOWER
	KIM'S KNEE	KIM'S KNEE HIGH PURPLE
SDD	DAYLILY	DAYLILY, STELLA DE ORO
JSG	GRASS	GRASS, JAPANESE SILVER
KFG	GRASS	GRASS, KARL FOERSTER REED
AJS	SEDUM	SEDUM, AUTUMN JOY
PLW	WINTERCREEPER	WINTERCREEPER, PURPLELEAF

LEGEND	
	ARCHITECTURAL CONCRETE PAVEMENT
	COLORLED CONCRETE CROSSWALK
	LAWN
	TRASH RECEPTACLE
	REMOVE EXISTING TREE/BUSH

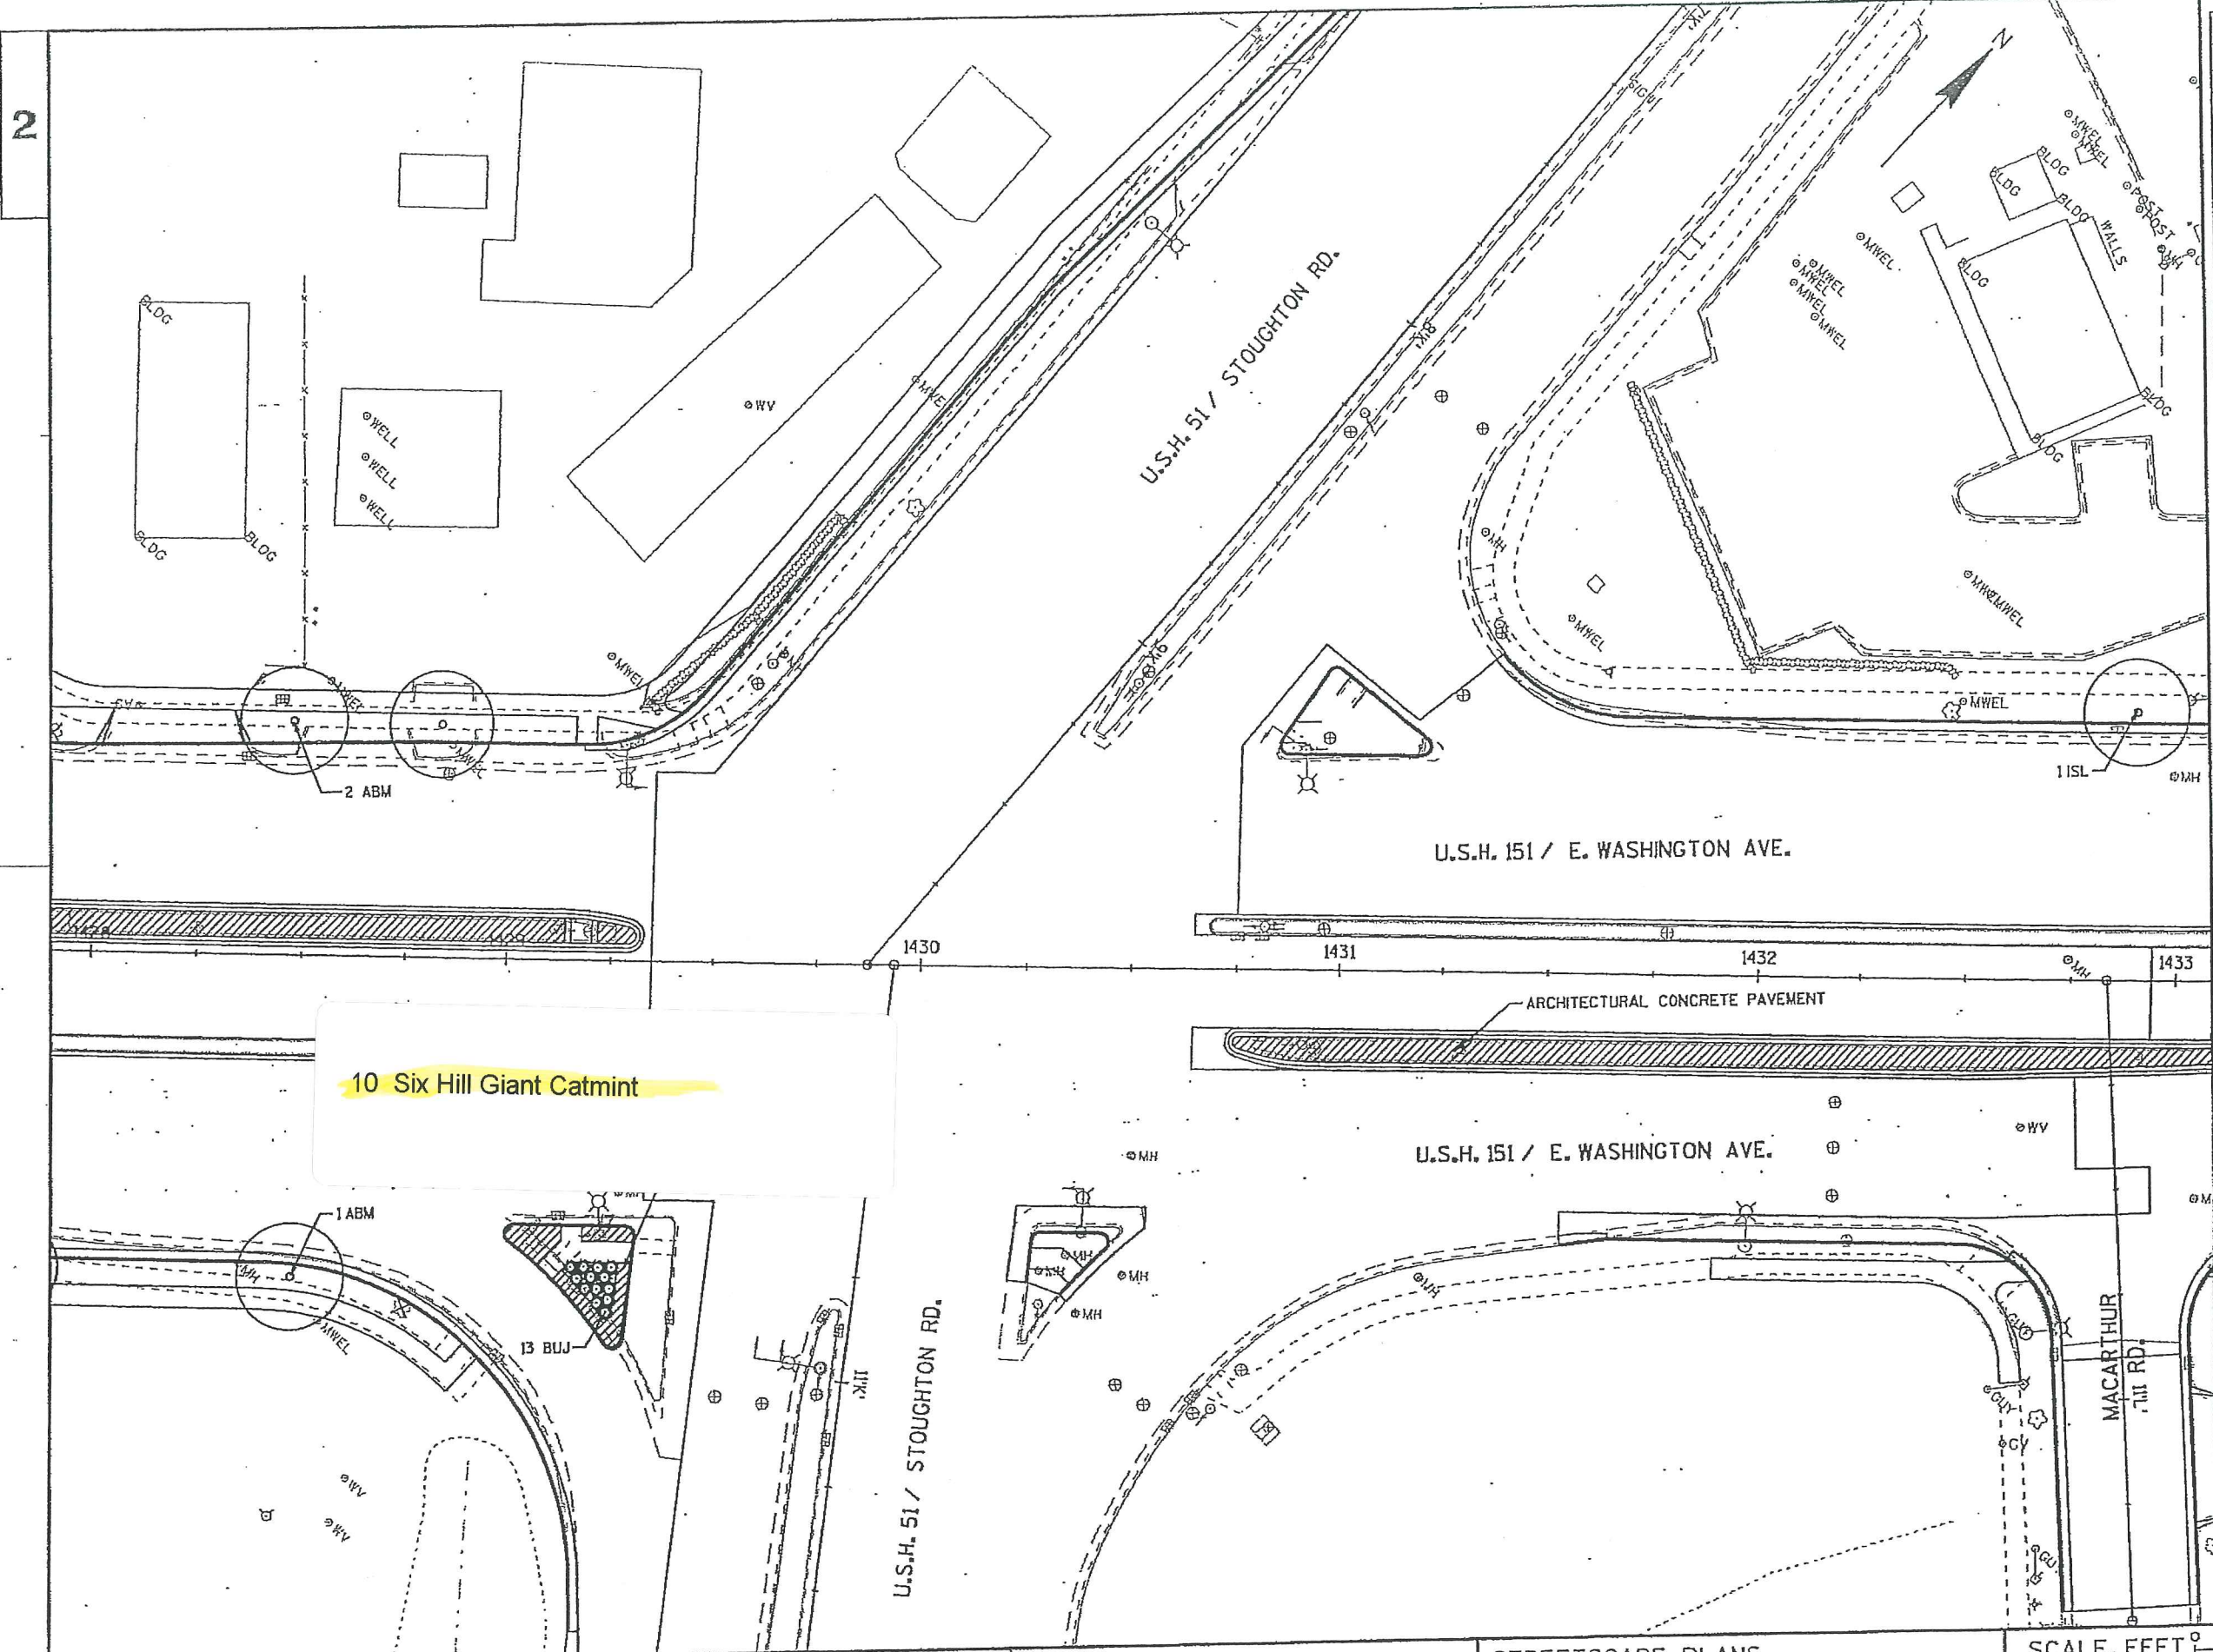


PLANT KEY		
SYM.	ABBR.	COMMON NAME
DECIDUOUS TREES		
AAA		ASH, AUTUMN APPLAUSE
SA		ASH, SUMMIT
PC		CRABAPPLE, PRAIRIEFIRE
NHE		ELM, NEW HORIZON
RE		ELM, REGAL
G		GINKGO
SH		HONEYLOCUST, SKYLINE
ISL		LILAC, IVORY SILK TREE
LL		LINDEN, LITTLELEAF
ABM		MAPLE, AUTUMN BLAZE
RO		OAK, RED
CP		PEAR, CHANTICLEER
ABS		SERVICEBERRY, AUTUMN BRILLIANCE
DECIDUOUS SHRUBS		
BC		CHOKEBERRY, BLACK
DBH		HONEYSUCKLE, DWARF BUSH
MKL		LILAC, MISS KM
AP		POTENTILLA, ABBOTSWOOD
AS		SPIREA, ALPINE
AWS		SPIREA, ANTHONY WATERER
GFS		SPIREA, GOLDFLAME
GLS		SUMAC, GRO-LOW
EVERGREENS SHRUBS		
BPJ		JUNIPER, BLUE PACIFIC
BSJ		JUNIPER, BLUE STAR
BRJ		JUNIPER, BROADMOOR
BUJ		JUNIPER, BUFFALO
TY		YEW, TAUNTON
PERENNIALS, GRASSES AND GROUNDCOVERS		
AA		ASTER, ALERT NEW YORK
GBS		BLACK-EYED SUSAN, GOLDSTRUM
KPC		CONEFLOWER, KIM'S KNEE HIGH PURPLE
SDD		DAYLILY, STELLA DE' ORO
JSG		GRASS, JAPANESE SILVER
KFG		GRASS, KARL FOERSTER REED
AJS		SEDUM, AUTUMN JOY
PLW		WINTERCREEPER, PURPLELEAF

LEGEND	
	ARCHITECTURAL CONCRETE PAVEMENT
	COLORLED CONCRETE CROSSWALK
	LAWN
	TRASH RECEPTACLE
	REMOVE EXISTING TREE/BUSH

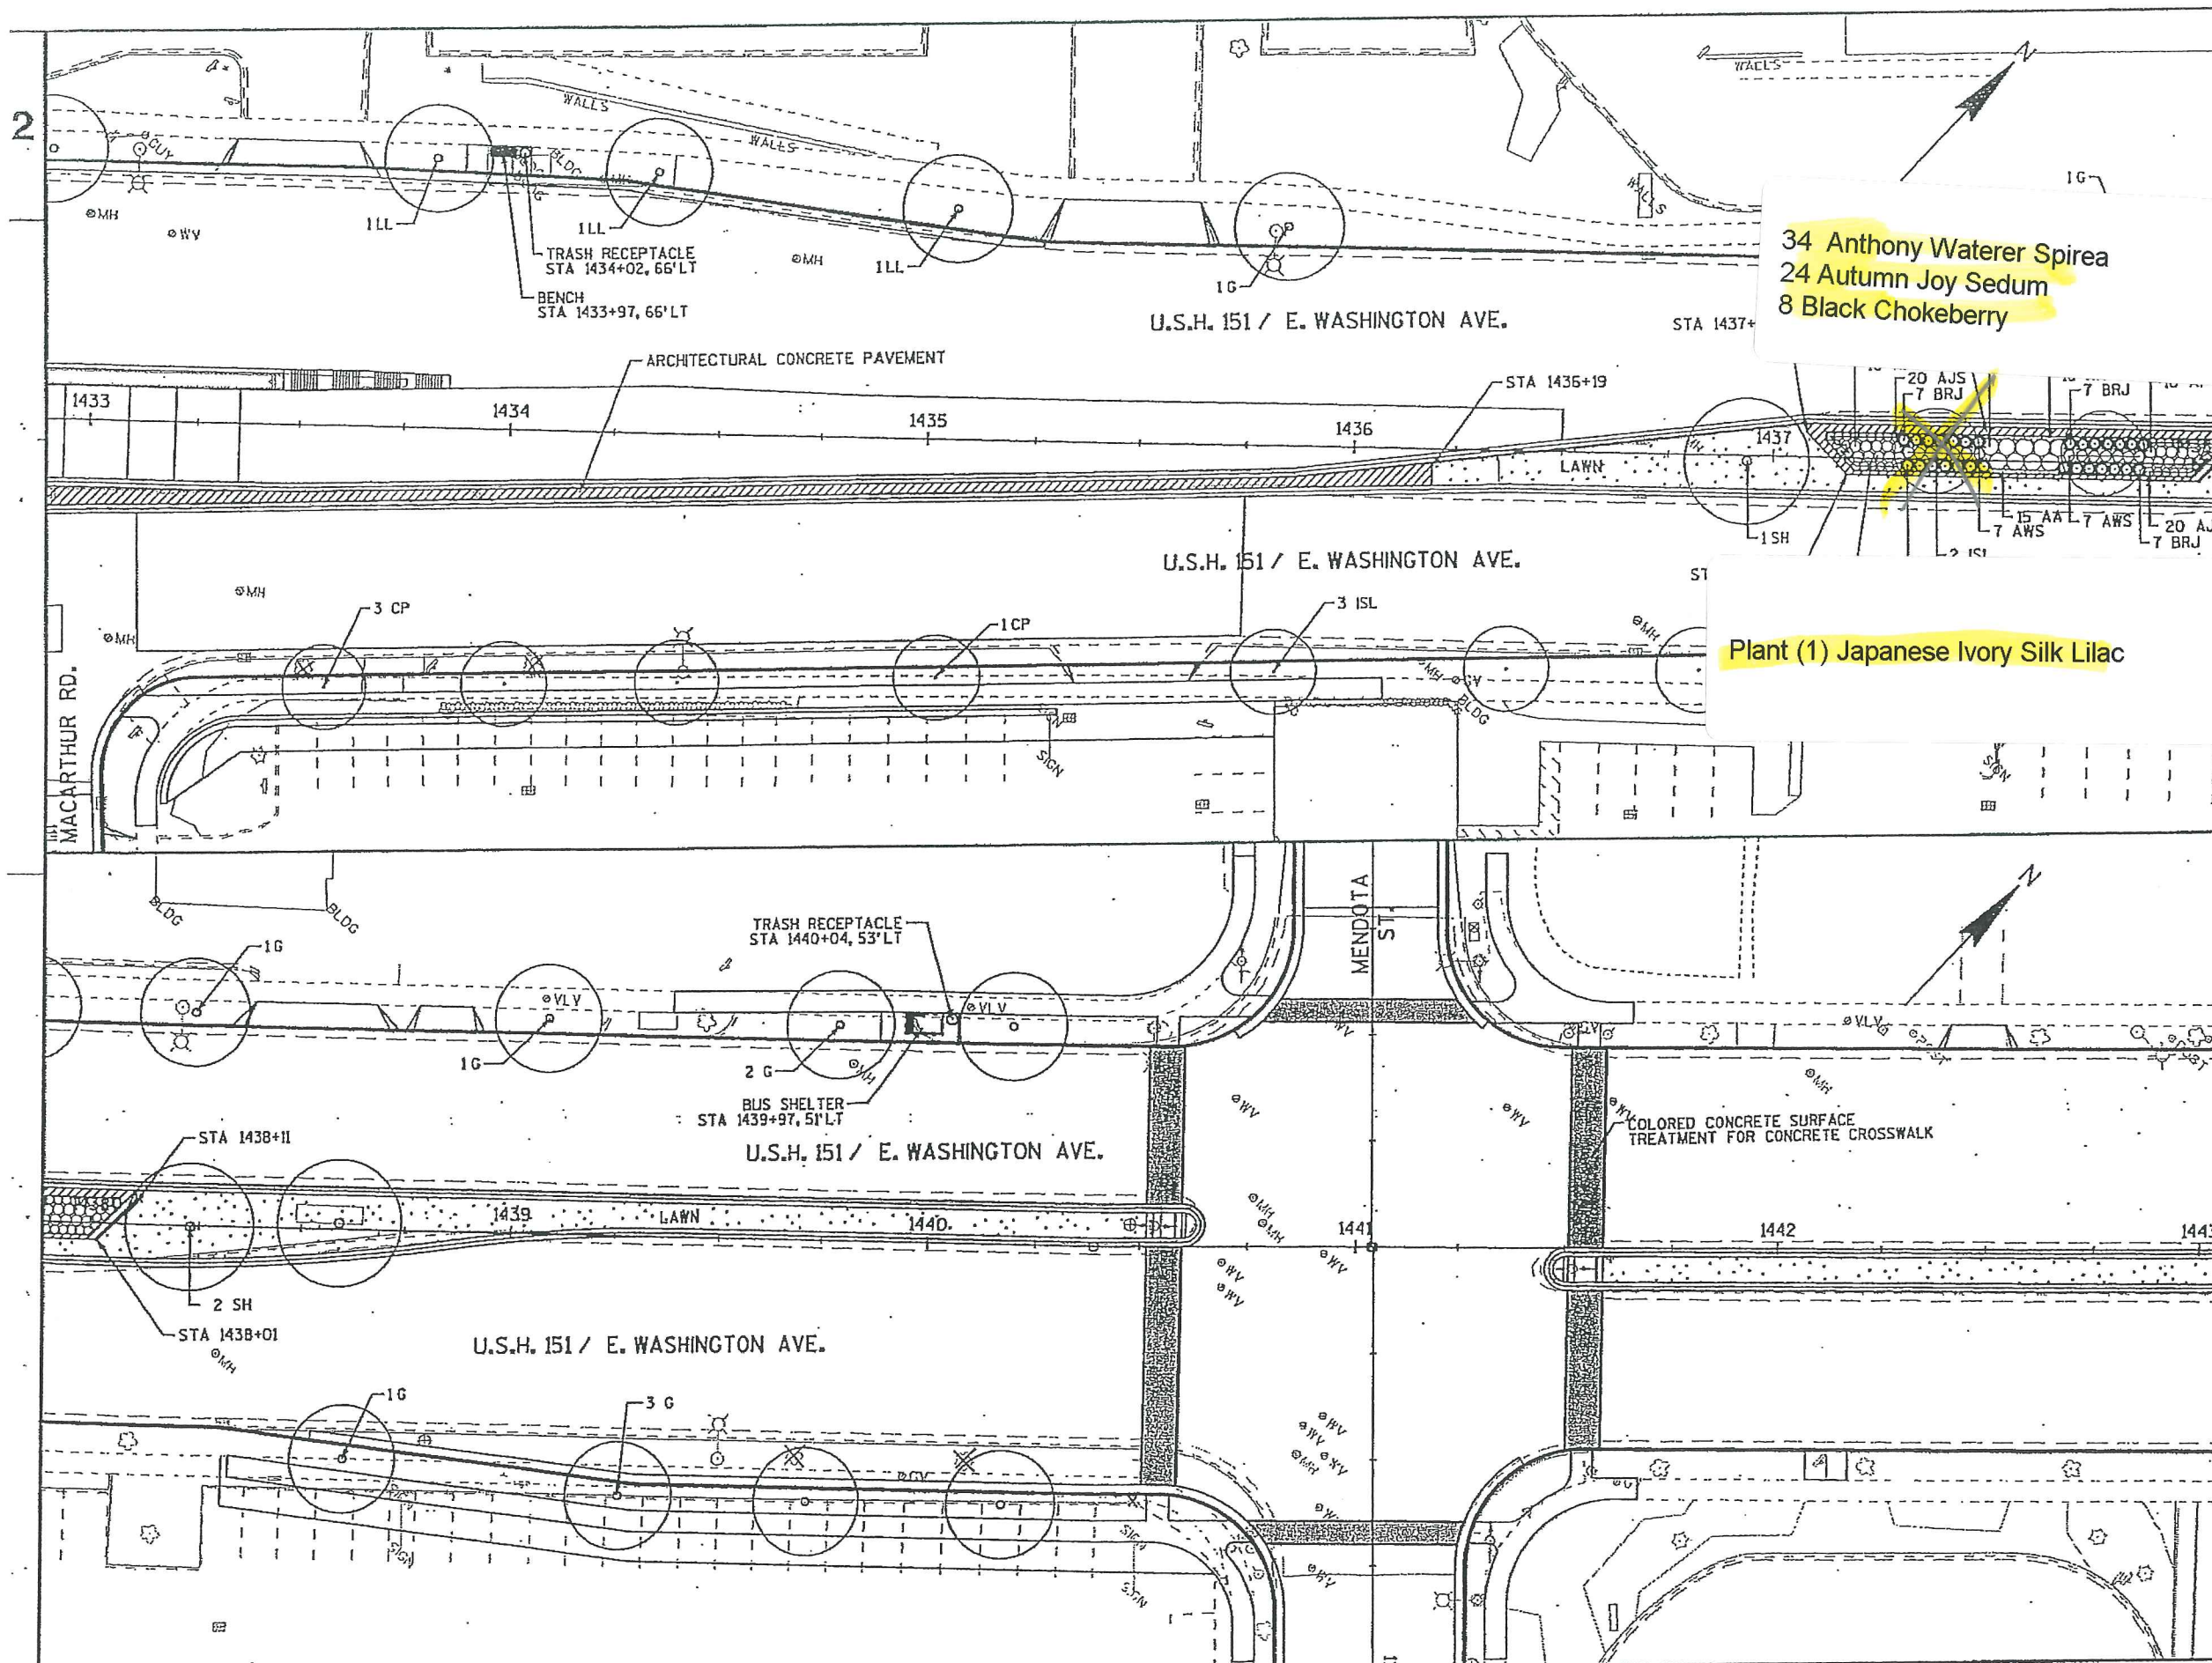

PLANT KEY		
SYM.	ABBR.	COMMON NAME
DECIDUOUS TREES		
	AAA	ASH, AUTUMN APPLAUSE
	SA	ASH, SUMMIT
	PC	CRABAPPLE, PRAIRIEFIRE
	NHE	ELM, NEW HORIZON
	RE	ELM, REGAL
		GINKGO
	H	HONEYLOCUST, SKYLINE
	SL	LILAC, IVORY SILK TREE
	L	LINDEN, LITTLELEAF
	ABM	MAPLE, AUTUMN BLAZE
	RO	OAK, RED
	CP	PEAR, CHANTICLEER
	ABS	SERVICEBERRY, AUTUMN BRILLIANCE
DECIDUOUS SHRUBS		
	BC	CHOKEBERRY, BLACK
	DBH	HONEYSUCKLE, DWARF BUSH
	MKL	LILAC, MISS KIM
	AP	POTENTILLA, ABBOTSWOOD
	AS	SPIREA, ALPINE
	AWS	SPIREA, ANTHONY WATERER
	GFS	SPIREA, GOLDFLAME
	GLS	SUMAC, GRO-LOW
GREENS SHRUBS		
	BPJ	JUNIPER, BLUE PACIFIC
	BSJ	JUNIPER, BLUE STAR
	BRJ	JUNIPER, BROADMOOR
	BUJ	JUNIPER, BUFFALO
	TY	YEW, TAUNTON
PERENNIALS, GRASSES AND GROUNDCOVERS		
  	AA	ASTER, ALERT NEW YORK
	GBS	BLACK-EYED SUSAN, GOLDSTRUM
	KPC	CONEFLOWER, KIM'S KNEE HIGH PURPLE
	SDD	DAYLILY, STELLA DE ORO
	JSG	GRASS, JAPANESE SILVER
	KFG	GRASS, KARL FOERSTER REED
	AJS	SEDUM, AUTUMN JOY
	PLW	WINTERCREEPER, PURPLELEAF

LEGEND	
	ARCHITECTURAL CONCRETE PAVEMENT
	COLORLED CONCRETE CROSSWALK
	LAWN
	TRASH RECEPTACLE
	REMOVE EXISTING TREE/BUSH

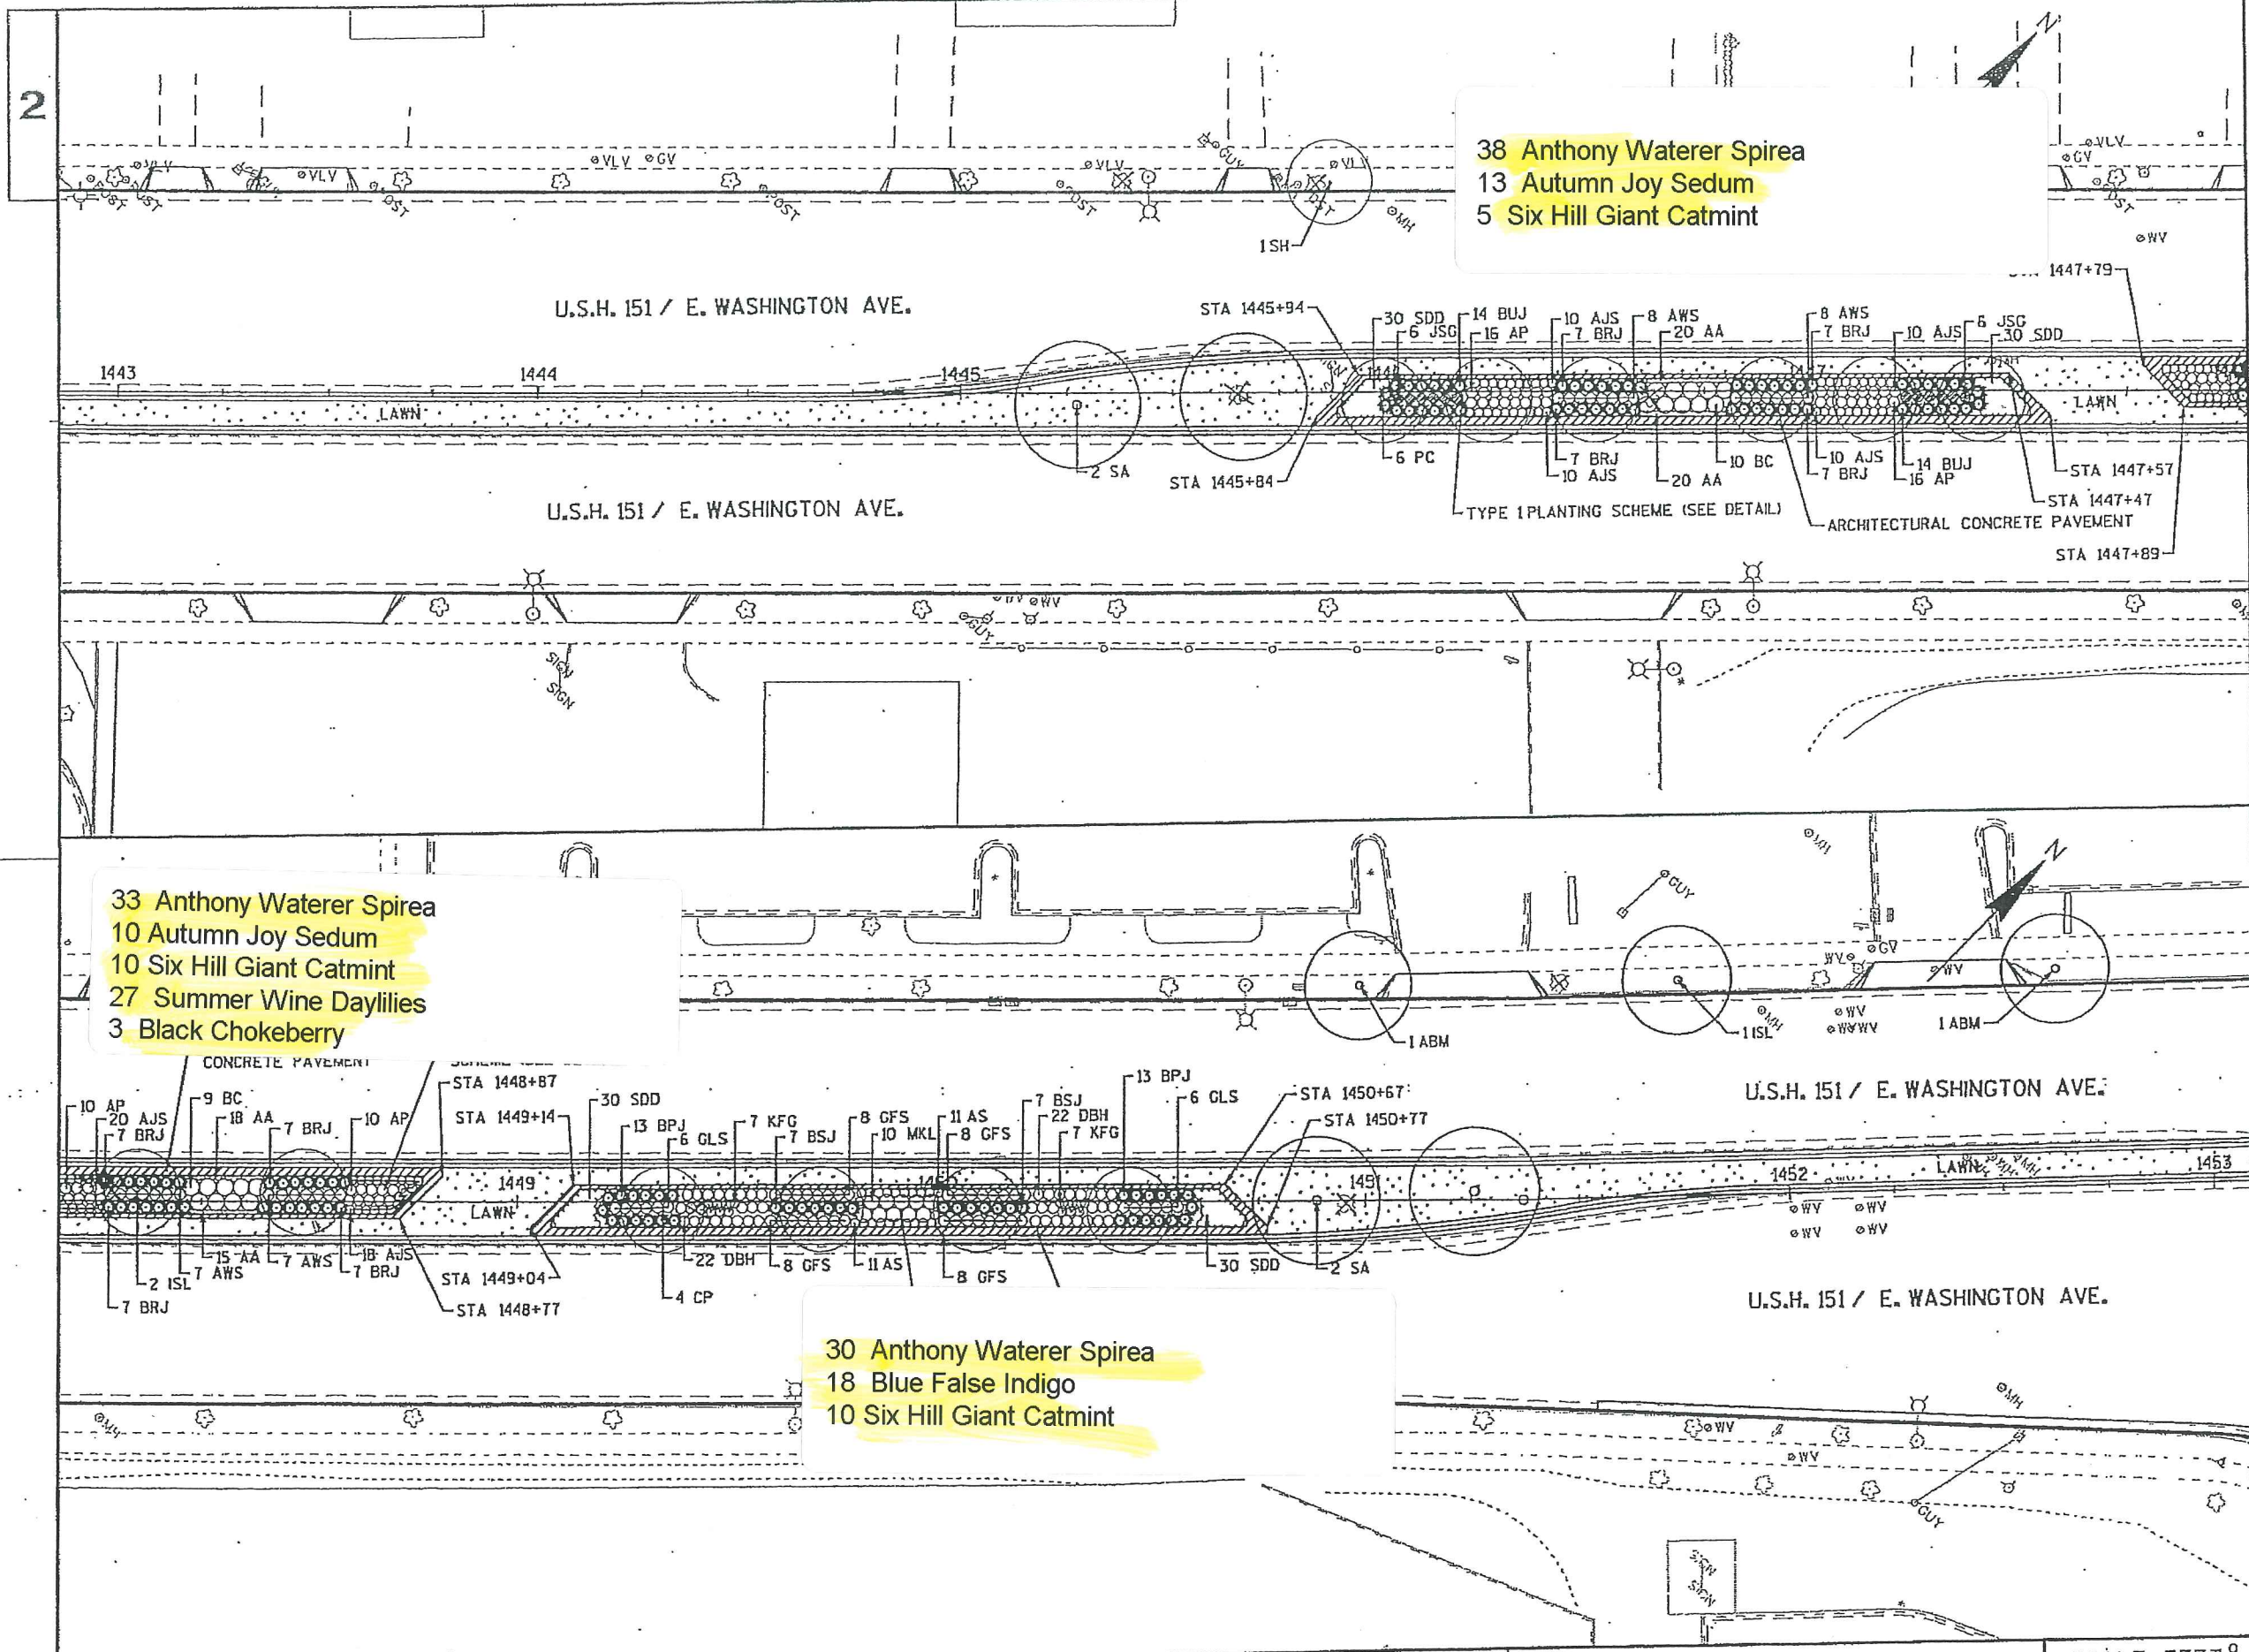


PLANT KEY		
SYM.	ABBR.	COMMON NAME
DECIDUOUS TREES		
AAA	AAA	ASH, AUTUMN APPLAUSE
SA	SA	ASH, SUMMIT
PC	PC	CRABAPPLE, PRAIRIEFIRE
NHE	NHE	ELM, NEW HORIZON
RE	RE	ELM, REGAL
G	G	GINKGO
SH	SH	HONEYLOCUST, SKYLINE
ISL	ISL	LILAC, IVORY SILK TREE
LL	LL	LINDEN, LITTLELEAF
ABM	ABM	MAPLE, AUTUMN BLAZE
RO	RO	OAK, RED
CP	CP	PEAR, CHANTICLEER
ABS	ABS	SERVICEBERRY, AUTUMN BRILLIANCE

DECIDUOUS SHRUBS		
BC	BC	CHOKEBERRY, BLACK
DBH	DBH	HONEYSUCKLE, DWARF BUSH
MKL	MKL	LILAC, MISS KIM
AP	AP	POTENTILLA, ABBOTSWOOD
AS	AS	SPIREA, ALPINE
AWS	AWS	SPIREA, ANTHONY WATERER
GFS	GFS	SPIREA, GOLDFLAME
GLS	GLS	SUMAC, GRO-LOW

EVERGREENS SHRUBS		
BPJ	BPJ	JUNIPER, BLUE PACIFIC
BSJ	BSJ	JUNIPER, BLUE STAR
BRJ	BRJ	JUNIPER, BROADMOOR
BUJ	BUJ	JUNIPER, BUFFALO
TY	TY	YEW, TAUNTON


PERENNIALS, GRASSES AND GROUNDCOVERS		
AA	AA	ASTER, ALERT NEW YORK
GBS	GBS	BLACK-EYED SUSAN, GOLDSTRUM
KPC	KPC	CONEFLOWER, KIM'S KNEE HIGH PURPLE
SDD	SDD	DAYLILY, STELLA DE ORO
JSG	JSG	GRASS, JAPANESE SILVER
KFG	KFG	GRASS, KARL FOERSTER REED
AJS	AJS	SEDUM, AUTUMN JOY
PLW	PLW	WINTERCREEPER, PURPLELEAF

LEGEND	
	ARCHITECTURAL CONCRETE PAVEMENT
	COLORLED CONCRETE CROSSWALK
	LAWN
	TRASH RECEPTACLE
	REMOVE EXISTING TREE/BUSH

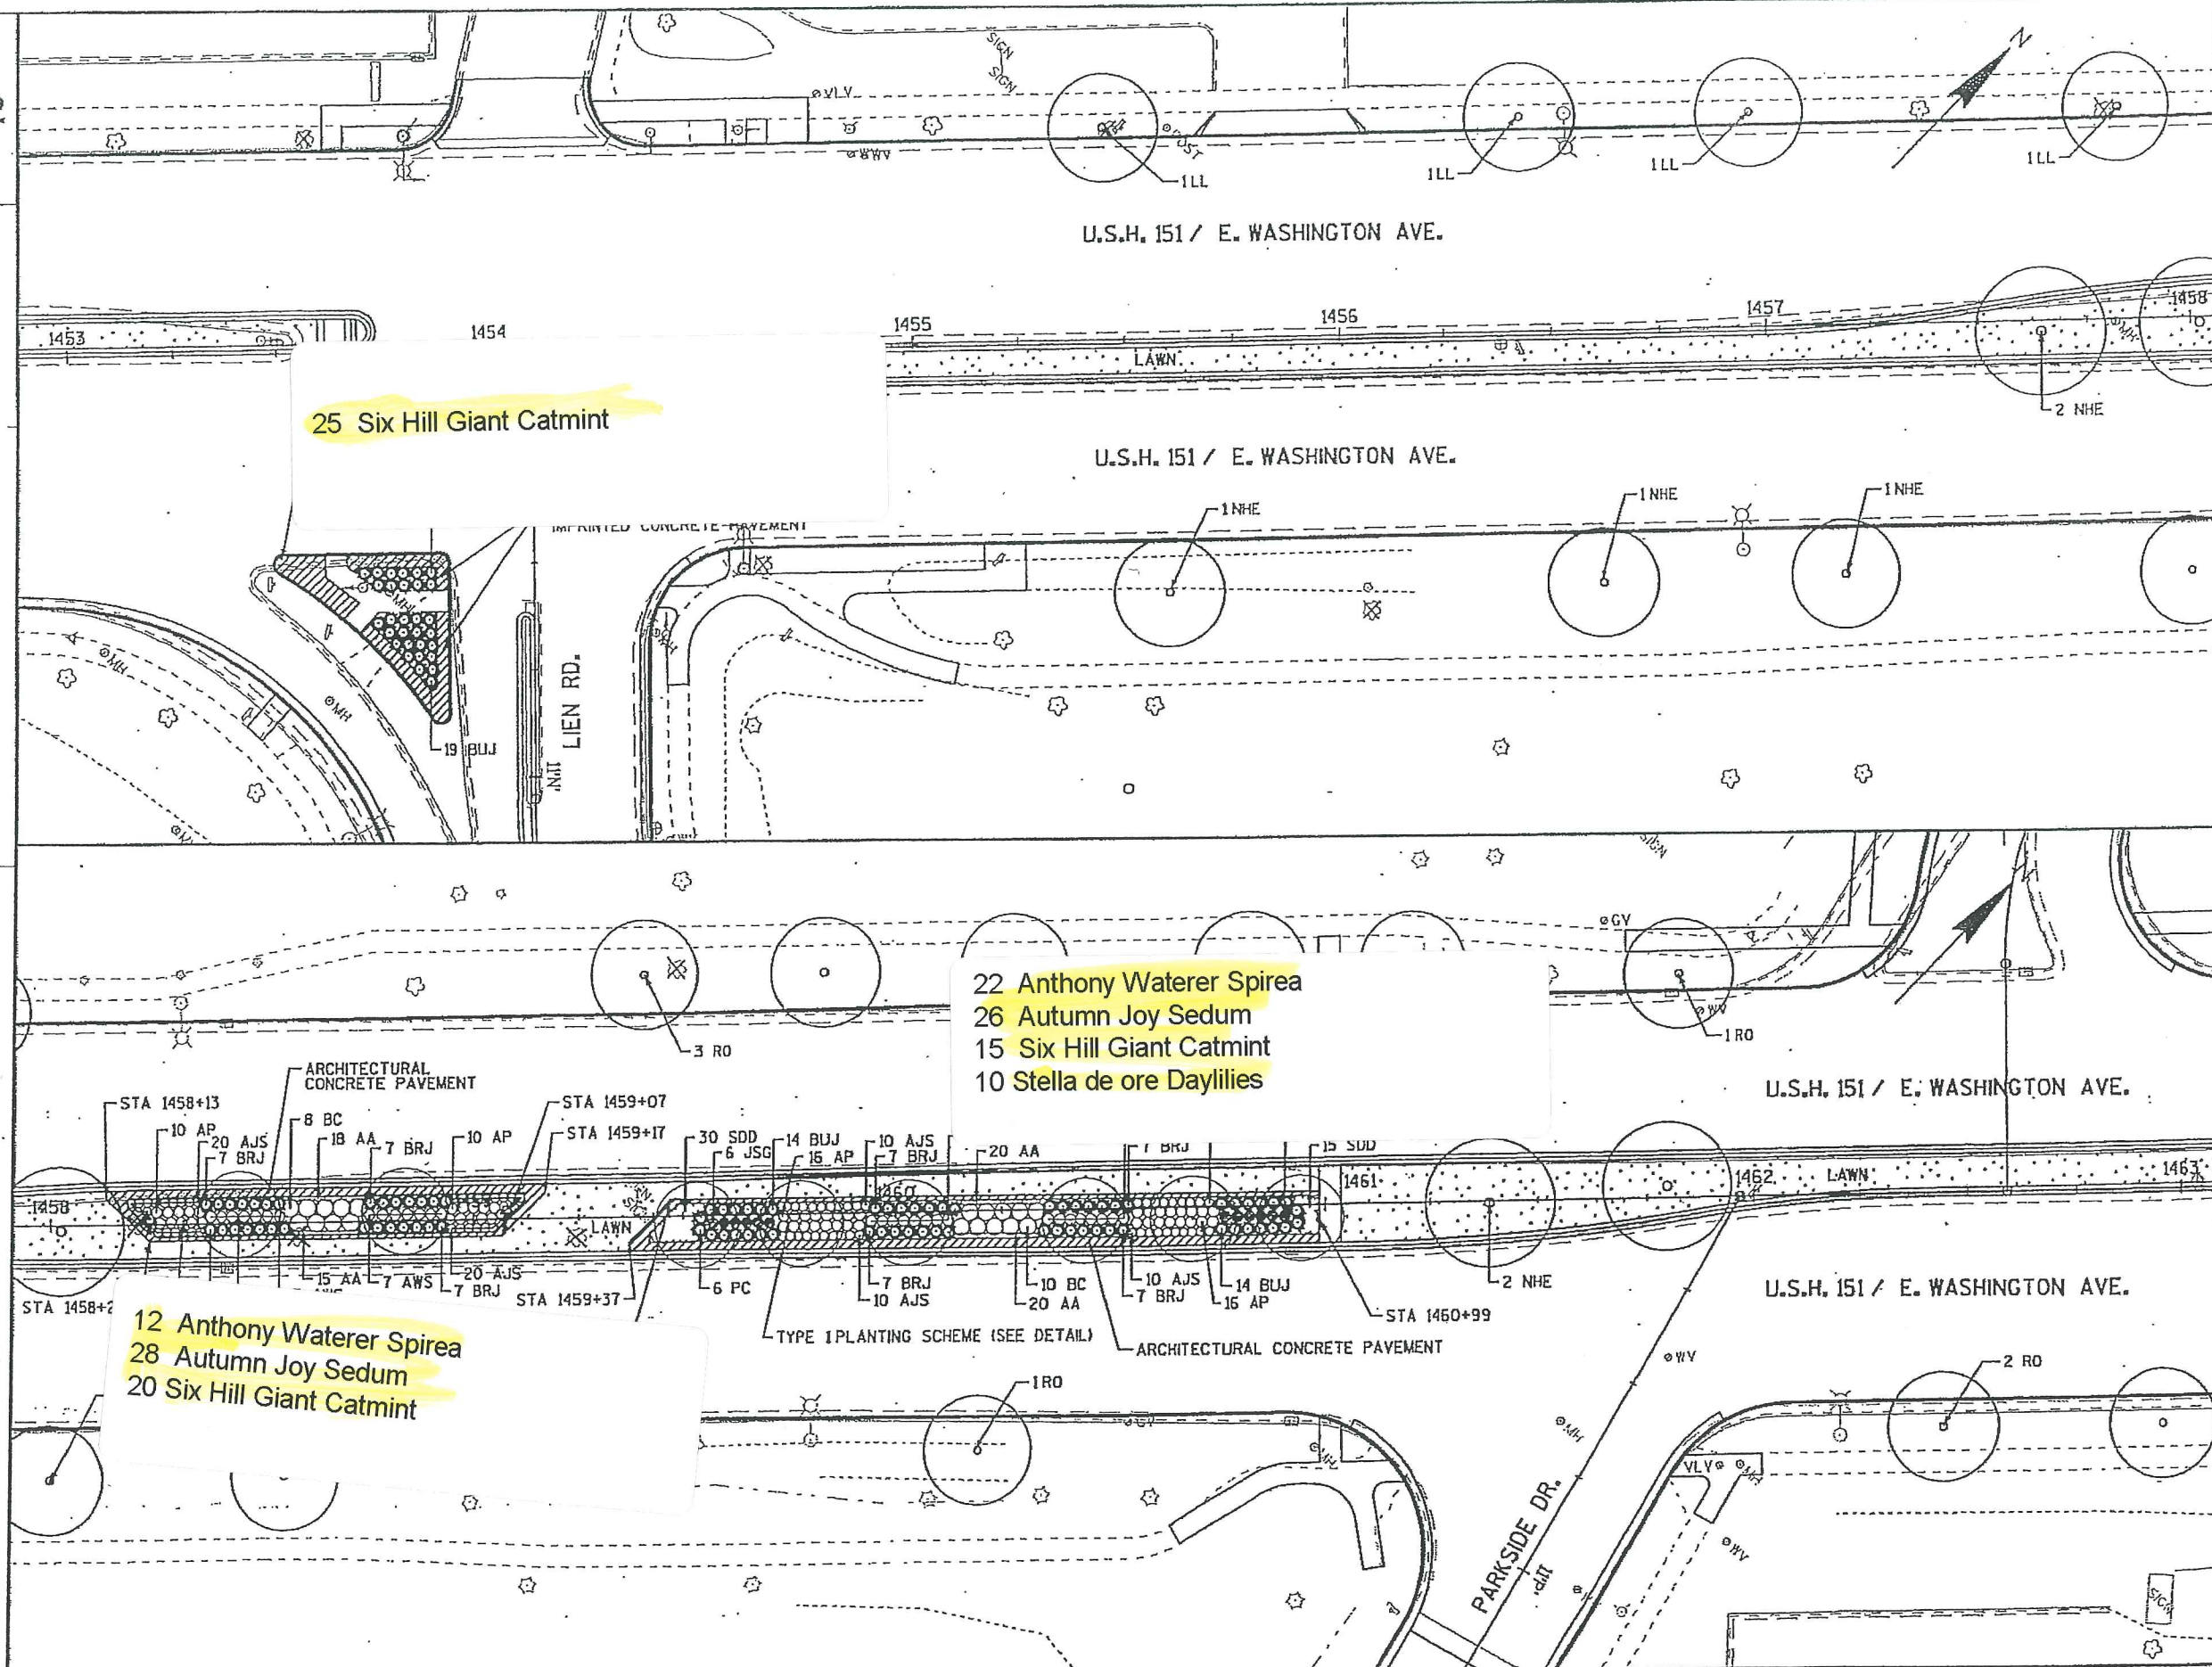

PLANT KEY		
SYM.	ABBR.	COMMON NAME
DECIDUOUS TREES		
AAA	ASH	ASH, AUTUMN APPLAUSE
SA	ASH	ASH, SUMMIT
PC	CRABAPPLE	CRABAPPLE, PRAIRIEFIRE
NHE	ELM	ELM, NEW HORIZON
RE	ELM	ELM, REGAL
G	GINKGO	GINKGO
SH	HONEYLOCUST	HONEYLOCUST, SKYLINE
ISL	LILAC	LILAC, IVORY SILK TREE
LL	LINDEN	LINDEN, LITTLELEAF
ABM	MAPLE	MAPLE, AUTUMN BLAZE
RO	OAK	OAK, RED
CP	PEAR	PEAR, CHANTICLEER
ABS	SERVICEBERRY	SERVICEBERRY, AUTUMN BRILLIANCE
DECIDUOUS SHRUBS		
BC	CHOKEBERRY	CHOKEBERRY, BLACK
DBH	HONEYSUCKLE	HONEYSUCKLE, DWARF BUSH
MKL	LILAC	LILAC, MISS KIM
AP	POTENTILLA	POTENTILLA, ABBOTSWOOD
AS	SPIREA	SPIREA, ALPINE
AWS	SPIREA	SPIREA, ANTHONY WATERER
GFS	SPIREA	SPIREA, GOLDFLAME
GLS	SUMAC	SUMAC, GRO-LOW
EVERGREENS SHRUBS		
BPJ	JUNIPER	JUNIPER, BLUE PACIFIC
BSJ	JUNIPER	JUNIPER, BLUE STAR
BRJ	JUNIPER	JUNIPER, BROADMOOR
BUJ	JUNIPER	JUNIPER, BUFFALO
TY	YEW	YEW, TAUNTON
PERENNIALS, GRASSES AND GROUNDCOVERS		
AA	ASTER	ASTER, ALERT NEW YORK
GBS	BLACK-EYED SUSAN	BLACK-EYED SUSAN, GOLDSTRUM
KPC	CONEFLOWER	CONEFLOWER, KIM'S KNEE HIGH PURPLE
SDD	DAYLILY	DAYLILY, STELLA DE ORO
JSG	GRASS	GRASS, JAPANESE SILVER
KFG	GRASS	GRASS, KARL FOERSTER REED
AJS	SEDUM	SEDUM, AUTUMN JOY
PLW	WINTERCREEPER	WINTERCREEPER, PURPLELEAF

LEGEND	
	ARCHITECTURAL CONCRETE PAVEMENT
	COLORLED CONCRETE CROSSWALK
	LAWN
	TRASH RECEPTACLE
	REMOVE EXISTING TREE/BUSH

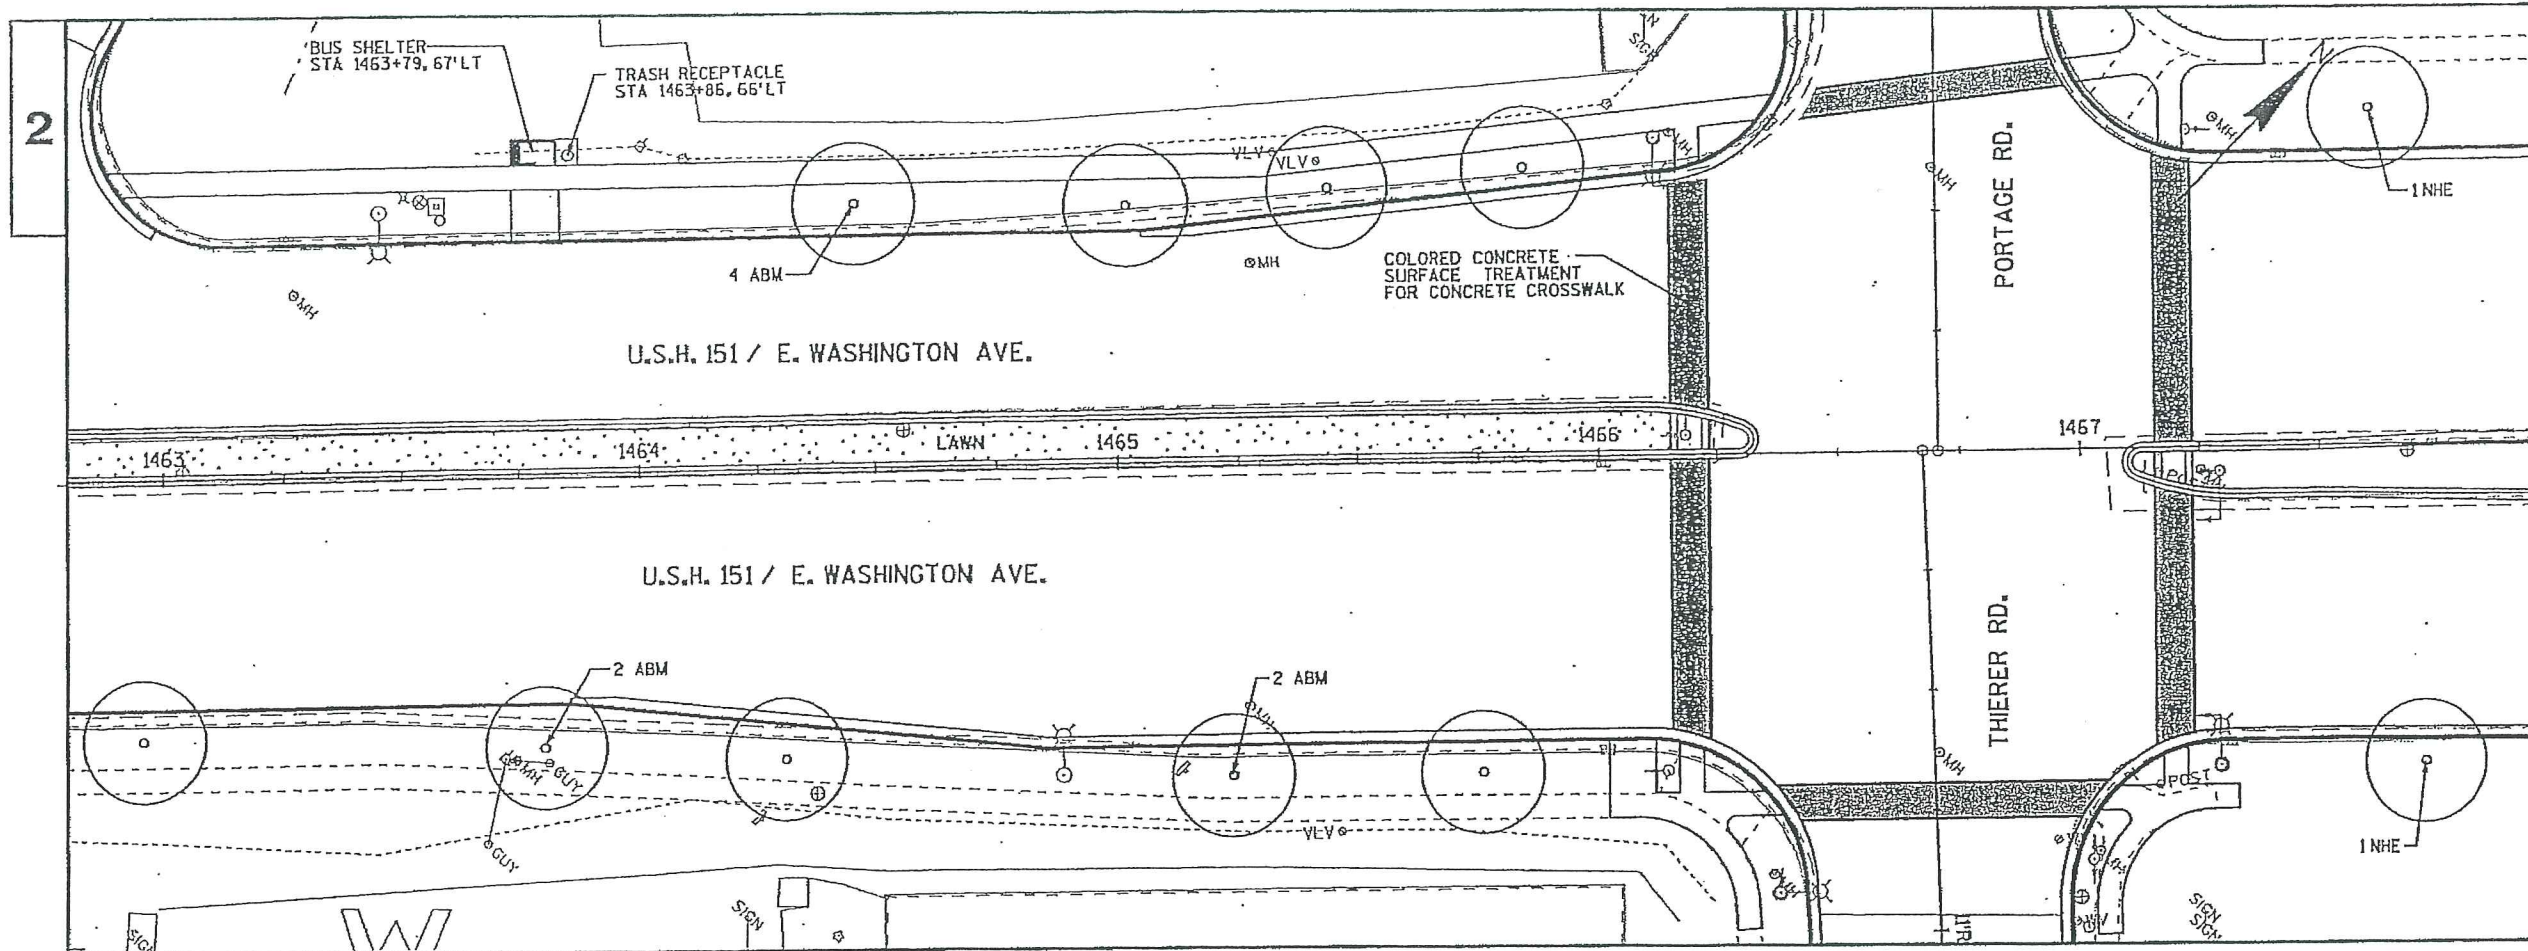

PLANT KEY		
SYM.	ABBR.	COMMON NAME
DECIDUOUS TREES		
AAA	ASH	ASH, AUTUMN APPLAUSE
SA	ASH	ASH, SUMMIT
PC	CRABAPPLE	CRABAPPLE, PRAIRIEFIRE
NHE	ELM	ELM, NEW HORIZON
RE	ELM	ELM, REGAL
G	GINKGO	GINKGO
SH	HONEYLOCUST	HONEYLOCUST, SKYLINE
ISL	LILAC	LILAC, IVORY SILK TREE
LL	LINDEN	LINDEN, LITTLELEAF
ABM	MAPLE	MAPLE, AUTUMN BLAZE
RO	OAK	OAK, RED
CP	PEAR	PEAR, CHANTICLEER
ABS	SERVICEBERRY	SERVICEBERRY, AUTUMN BRILLIANCE
DECIDUOUS SHRUBS		
BC	CHOKEBERRY	CHOKEBERRY, BLACK
DBH	HONEYSUCKLE	HONEYSUCKLE, DWARF BUSH
MKL	LILAC	LILAC, MISS KIM
AP	POTENTILLA	POTENTILLA, ABBOTSWOOD
AS	SPIREA	SPIREA, ALPINE
AWS	SPIREA	SPIREA, ANTHONY WATERER
GFS	SPIREA	SPIREA, GOLDFLAME
GLS	SUMAC	SUMAC, GRO-LOW
EVERGREENS SHRUBS		
BPJ	JUNIPER	JUNIPER, BLUE PACIFIC
BSJ	JUNIPER	JUNIPER, BLUE STAR
BRJ	JUNIPER	JUNIPER, BROADMOOR
BUJ	JUNIPER	JUNIPER, BUFFALO
TY	YEW	YEW, TAUNTON
PERENNIALS, GRASSES AND GROUNDCOVERS		
AA	ASTER	ASTER, ALERT NEW YORK
GBS	BLACK-EYED SUSAN	BLACK-EYED SUSAN, GOLDSTRUM
KPC	CONEFLOWER	KIM'S KNEE HIGH PURPLE
SDD	DAYLILY	DAYLILY, STELLA DE ORO
JSG	GRASS	GRASS, JAPANESE SILVER
KFG	GRASS	GRASS, KARL FOERSTER REED
AJS	SEDUM	SEDUM, AUTUMN JOY
PLW	WINTERCREEPER	WINTERCREEPER, PURPLELEAF

LEGEND	
	ARCHITECTURAL CONCRETE PAVEMENT
	COLORLED CONCRETE CROSSWALK
	LAWN
	TRASH RECEPTACLE
	REMOVE EXISTING TREE/BUSH