

REVISION #1 04-10-2025
REVISED SHEETS: TITLE, P1,P7, X1-X4, X11-X12 (ADDED)

INDEX OF SHEETS

SHEET NO.	D1-D2	TYPICAL SECTIONS
SHEET NO.	EC1-EC3	NORTH SHORE DR PATH - EROSION CONTROL PLANS
SHEET NO.	EC4-EC6	EAST MADISON BIKEWAYS - EROSION CONTROL PLANS
SHEET NO.	P1-P3	NORTH SHORE DR PATH - PLAN & PROFILES
SHEET NO.	P4	WINNEBAGO PATH - PLAN & PROFILES
SHEET NO.	P5-P6	E WASH WIDENED SIDEWALK - PLAN & PROFILES
SHEET NO.	P7	N FIRST WIDENED SIDEWALK - PLAN & PROFILES
SHEET NO.	U1-U3	NORTH SHORE DR PATH - UTILITY PLAN & PROFILES
SHEET NO.	U4-U5	E WASH WIDENED SIDEWALK - UTILITY PLAN & PROFILES
SHEET NO.	U6	NORTH SHORE DR PATH - STORM SEWER SCHEDULE
SHEET NO.	U7	EAST MADISON BIKEWAYS - STORM SEWER SCHEDULE
SHEET NO.	E1	E WASH WIDENED SIDEWALK - ELECTRICAL PLAN
SHEET NO.	M1-M2	NORTH SHORE DR PATH - PAVEMENT MARKINGS
SHEET NO.	M3-M21	EAST MADISON BIKEWAYS - PAVEMENT MARKINGS
SHEET NO.	X1-X6	NORTH SHORE DR PATH - CROSS SECTIONS
SHEET NO.	X7	WINNEBAGO PATH - CROSS SECTIONS
SHEET NO.	X8-X10	E WASH WIDENED SIDEWALK - CROSS SECTIONS
SHEET NO.	X11	N FIRST WIDENED SIDEWALK - CROSS SECTIONS
SHEET NO.	MN1-MN3	MAINTENANCE PLANS (CITY USE ONLY)

CONVENTIONAL SIGNS	
FIELD VERIFY ALL UTILITY LOCATIONS	
GAS	— G
STORM SEWER	— ST
SANITARY SEWER	— SN
WATER	— W
BURIED ELECTRIC	— E
OVERHEAD ELECTRIC	— OH
POWER POLE	□
ADA COMPLIANT RAMP W/ DETECTABLE WARNING FIELD	■
COMBUSTIBLE FLUIDS	☀

NOTES:

- ALL GUTTERS SHALL DRAIN WITH A MINIMUM GRADE OF 0.50% TOWARD STORM SEWER INLETS.
- SIDEWALK RAMPS SHALL HAVE A MAXIMUM SLOPE OF 1" PER 12". SIDEWALK AND CURB RAMPS SHALL BE CONSTRUCTED WITH A SIDE SLOPE OF 2.00%. SIDEWALK SHALL HAVE A MINIMUM LONGITUDINAL SLOPE OF 0.50% AND A MAXIMUM LONGITUDINAL SLOPE OF 5.00% EXCEPT WHERE STREET GRADES EXCEED 5.00%.

CITY OF MADISON

CITY ENGINEERING DIVISION

DEPARTMENT OF PUBLIC WORKS

PLAN OF PROPOSED IMPROVEMENT

NORTH SHORE DR PATH


&

EAST MADISON BIKEWAYS: SAFE STREETS

CITY PROJECT NO. 15104 - NORTH SHORE DR PATH

CITY PROJECT NO. 15327 - EAST MADISON BIKEWAYS: SAFE STREETS

CONTRACT NO. 8769

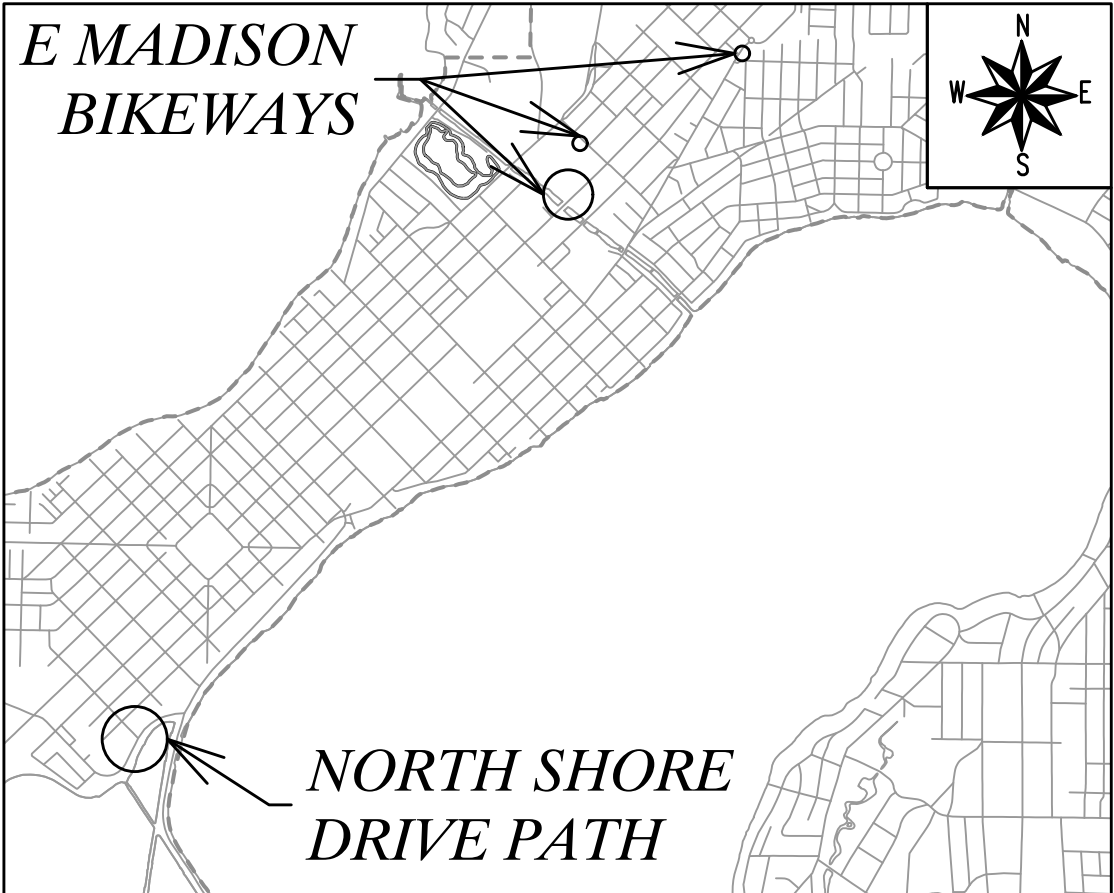

NORTH SHORE DR PATH - EARTH WORK SUMMARY:

EXCAVATION CUT (MEASURED PLAN QUANTITY) = 670 C.Y.
ESTIMATED UNDISTRIBUTED UNDERCUT = 80 C.Y.
TOTAL UNCLASSIFIED EXCAVATION CUT = 750 C.Y.

EAST MADISON BIKEWAYS - EARTH WORK SUMMARY:

EXCAVATION CUT (MEASURED PLAN QUANTITY) = 490 C.Y.
ESTIMATED UNDISTRIBUTED UNDERCUT = 50 C.Y.
TOTAL UNCLASSIFIED EXCAVATION CUT = 540 C.Y.

PUBLIC IMPROVEMENT PROJECT
APPROVED

NOVEMBER 26, 2024

BY THE COMMON COUNCIL
OF MADISON, WISCONSIN

PUBLIC IMPROVEMENT DESIGN
APPROVED BY:

Julie

Jan 17, 2025

City Engineer

Date

STREET & PATH
DESIGNED BY:



Jan 17, 2025

ELECTRICAL
DESIGNED BY:



Jan 17, 2025

STORM SEWER
DESIGNED BY:



Jan 17, 2025

PAVEMENT MARKINGS &
TRAFFIC CONTROL
DESIGNED BY:





Jan 17, 2025

PLOT SCALE: 1 IN=1 FT_XREF

PLOT NAME: ---

REV. DATE: 1/17/2025 12:17 PM

ORIGINATOR: CITY_OF_MADISON

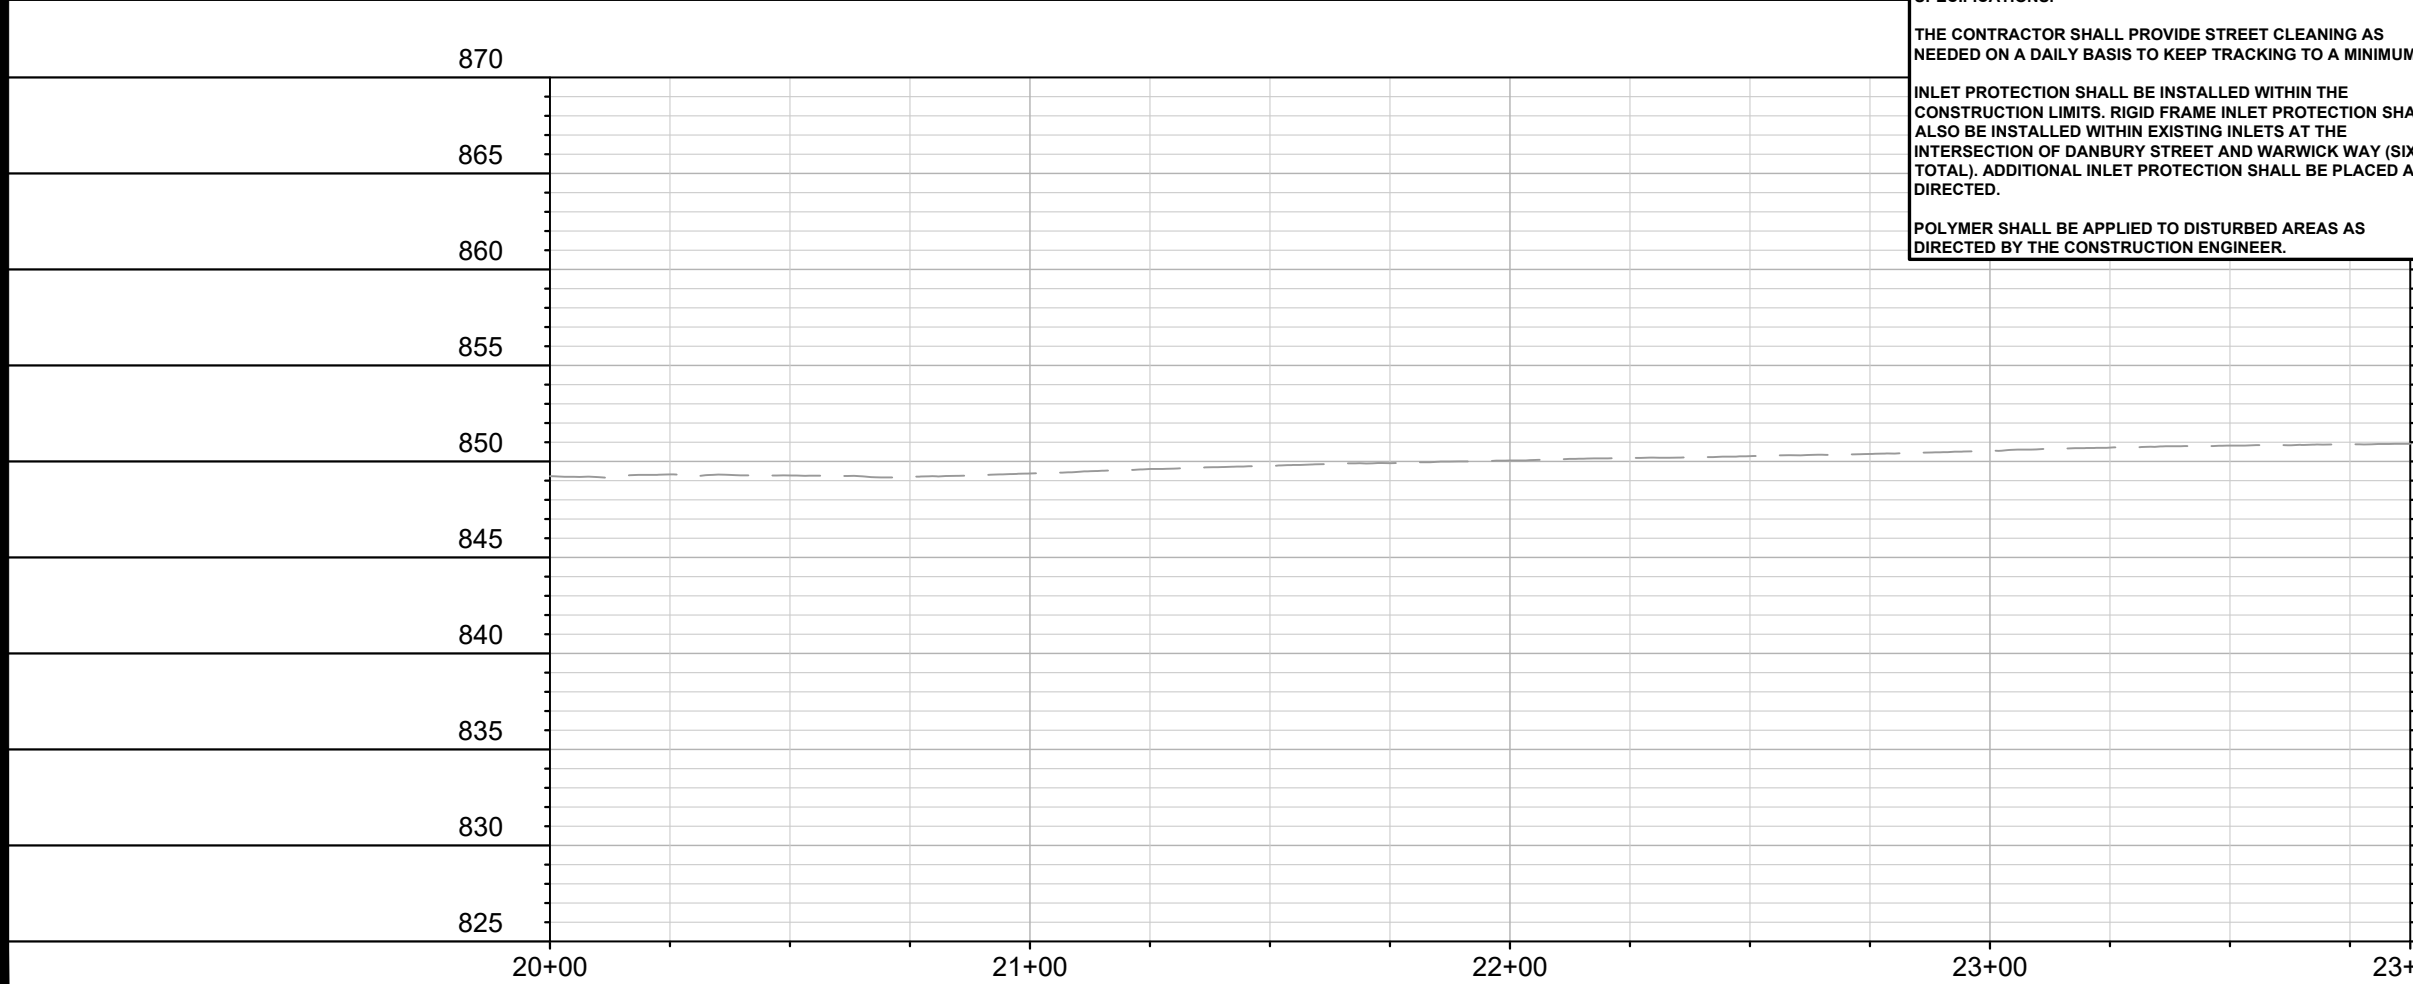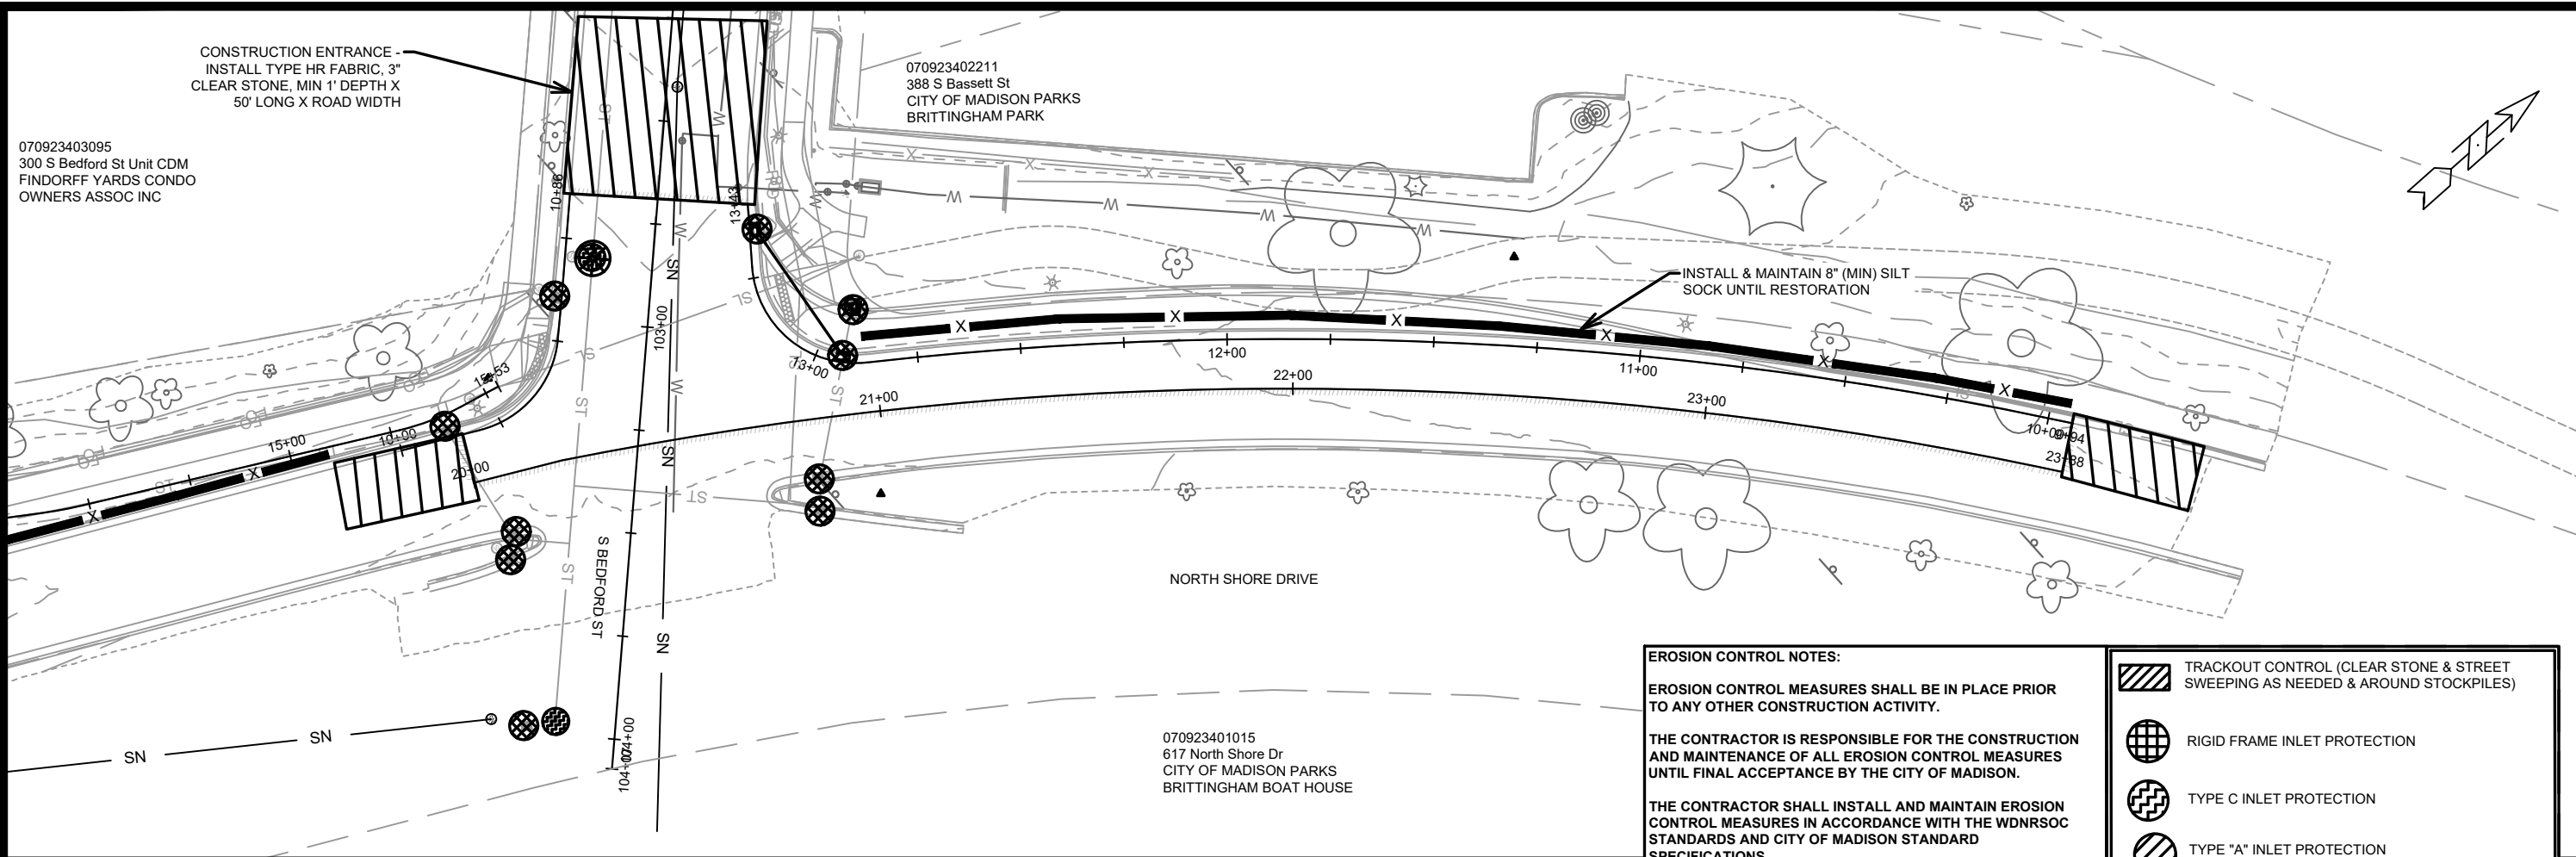

EROSION CONTROL NOTES:

EROSION CONTROL MEASURES SHALL BE IN PLACE PRIOR TO ANY OTHER CONSTRUCTION ACTIVITY.

THE CONTRACTOR IS RESPONSIBLE FOR THE CONSTRUCTION AND MAINTENANCE OF ALL EROSION CONTROL MEASURES UNTIL FINAL ACCEPTANCE BY THE CITY OF MADISON.

THE CONTRACTOR SHALL INSTALL AND MAINTAIN EROSION CONTROL MEASURES IN ACCORDANCE WITH THE WDNR SOC STANDARDS AND CITY OF MADISON STANDARD SPECIFICATIONS.

THE CONTRACTOR SHALL PROVIDE STREET CLEANING AS NEEDED ON A DAILY BASIS TO KEEP TRACKING TO A MINIMUM.

INLET PROTECTION SHALL BE INSTALLED WITHIN THE CONSTRUCTION LIMITS. RIGID FRAME INLET PROTECTION SHALL ALSO BE INSTALLED WITHIN EXISTING INLETS AT THE INTERSECTION OF DANBURY STREET AND WARWICK WAY (SIX TOTAL). ADDITIONAL INLET PROTECTION SHALL BE PLACED AS DIRECTED.

POLYMER SHALL BE APPLIED TO DISTURBED AREAS AS DIRECTED BY THE CONSTRUCTION ENGINEER.

TRACKOUT CONTROL (CLEAR STONE & STREET SWEEPING AS NEEDED & AROUND STOCKPILES)

RIGID FRAME INLET PROTECTION

TYPE C INLET PROTECTION


TYPE "A" INLET PROTECTION


SILT SOCK (PLACE AS NEEDED & AROUND STOCKPILES)

TYPE C INLET PROTECTION MAY ONLY BE INSTALLED IF RIGID FRAME INLET PROTECTION WILL NOT FIT STRUCTURE.

- FABRIC FLAPS MUST BE CUT TO LEAVE LESS THAN 6" AROUND GRATE.
- 2"x4" MUST BE INSTALLED AND EXTEND BEYOND CURB OPENINGS.
- FILTER MUST BE SECURED WITH WIRE OR PLASTIC TIES.
- FILTER FABRIC MUST BE CLEARED OF DEBRIS AFTER EACH RAIN EVENT, OR WEEKLY AT A MINIMUM.

15104		MADISON, WI		8769	
EROSION CONTROL PLAN		NORTH SHORE DR PATH		CONTRACT NO:	
CITY OF MADISON WISCONSIN		M:\DESIGN\Projects\15104\CAD\Sewers\15104SWR-PipeNetwork.dwg		15104	
15104		EC-2		15104	
BY		DATE		Scale: 1" = 40'	
REVISION		Date: 1/16/2025 10:50 AM		EC-2	
MARK		Desiged By: AJC		15104	

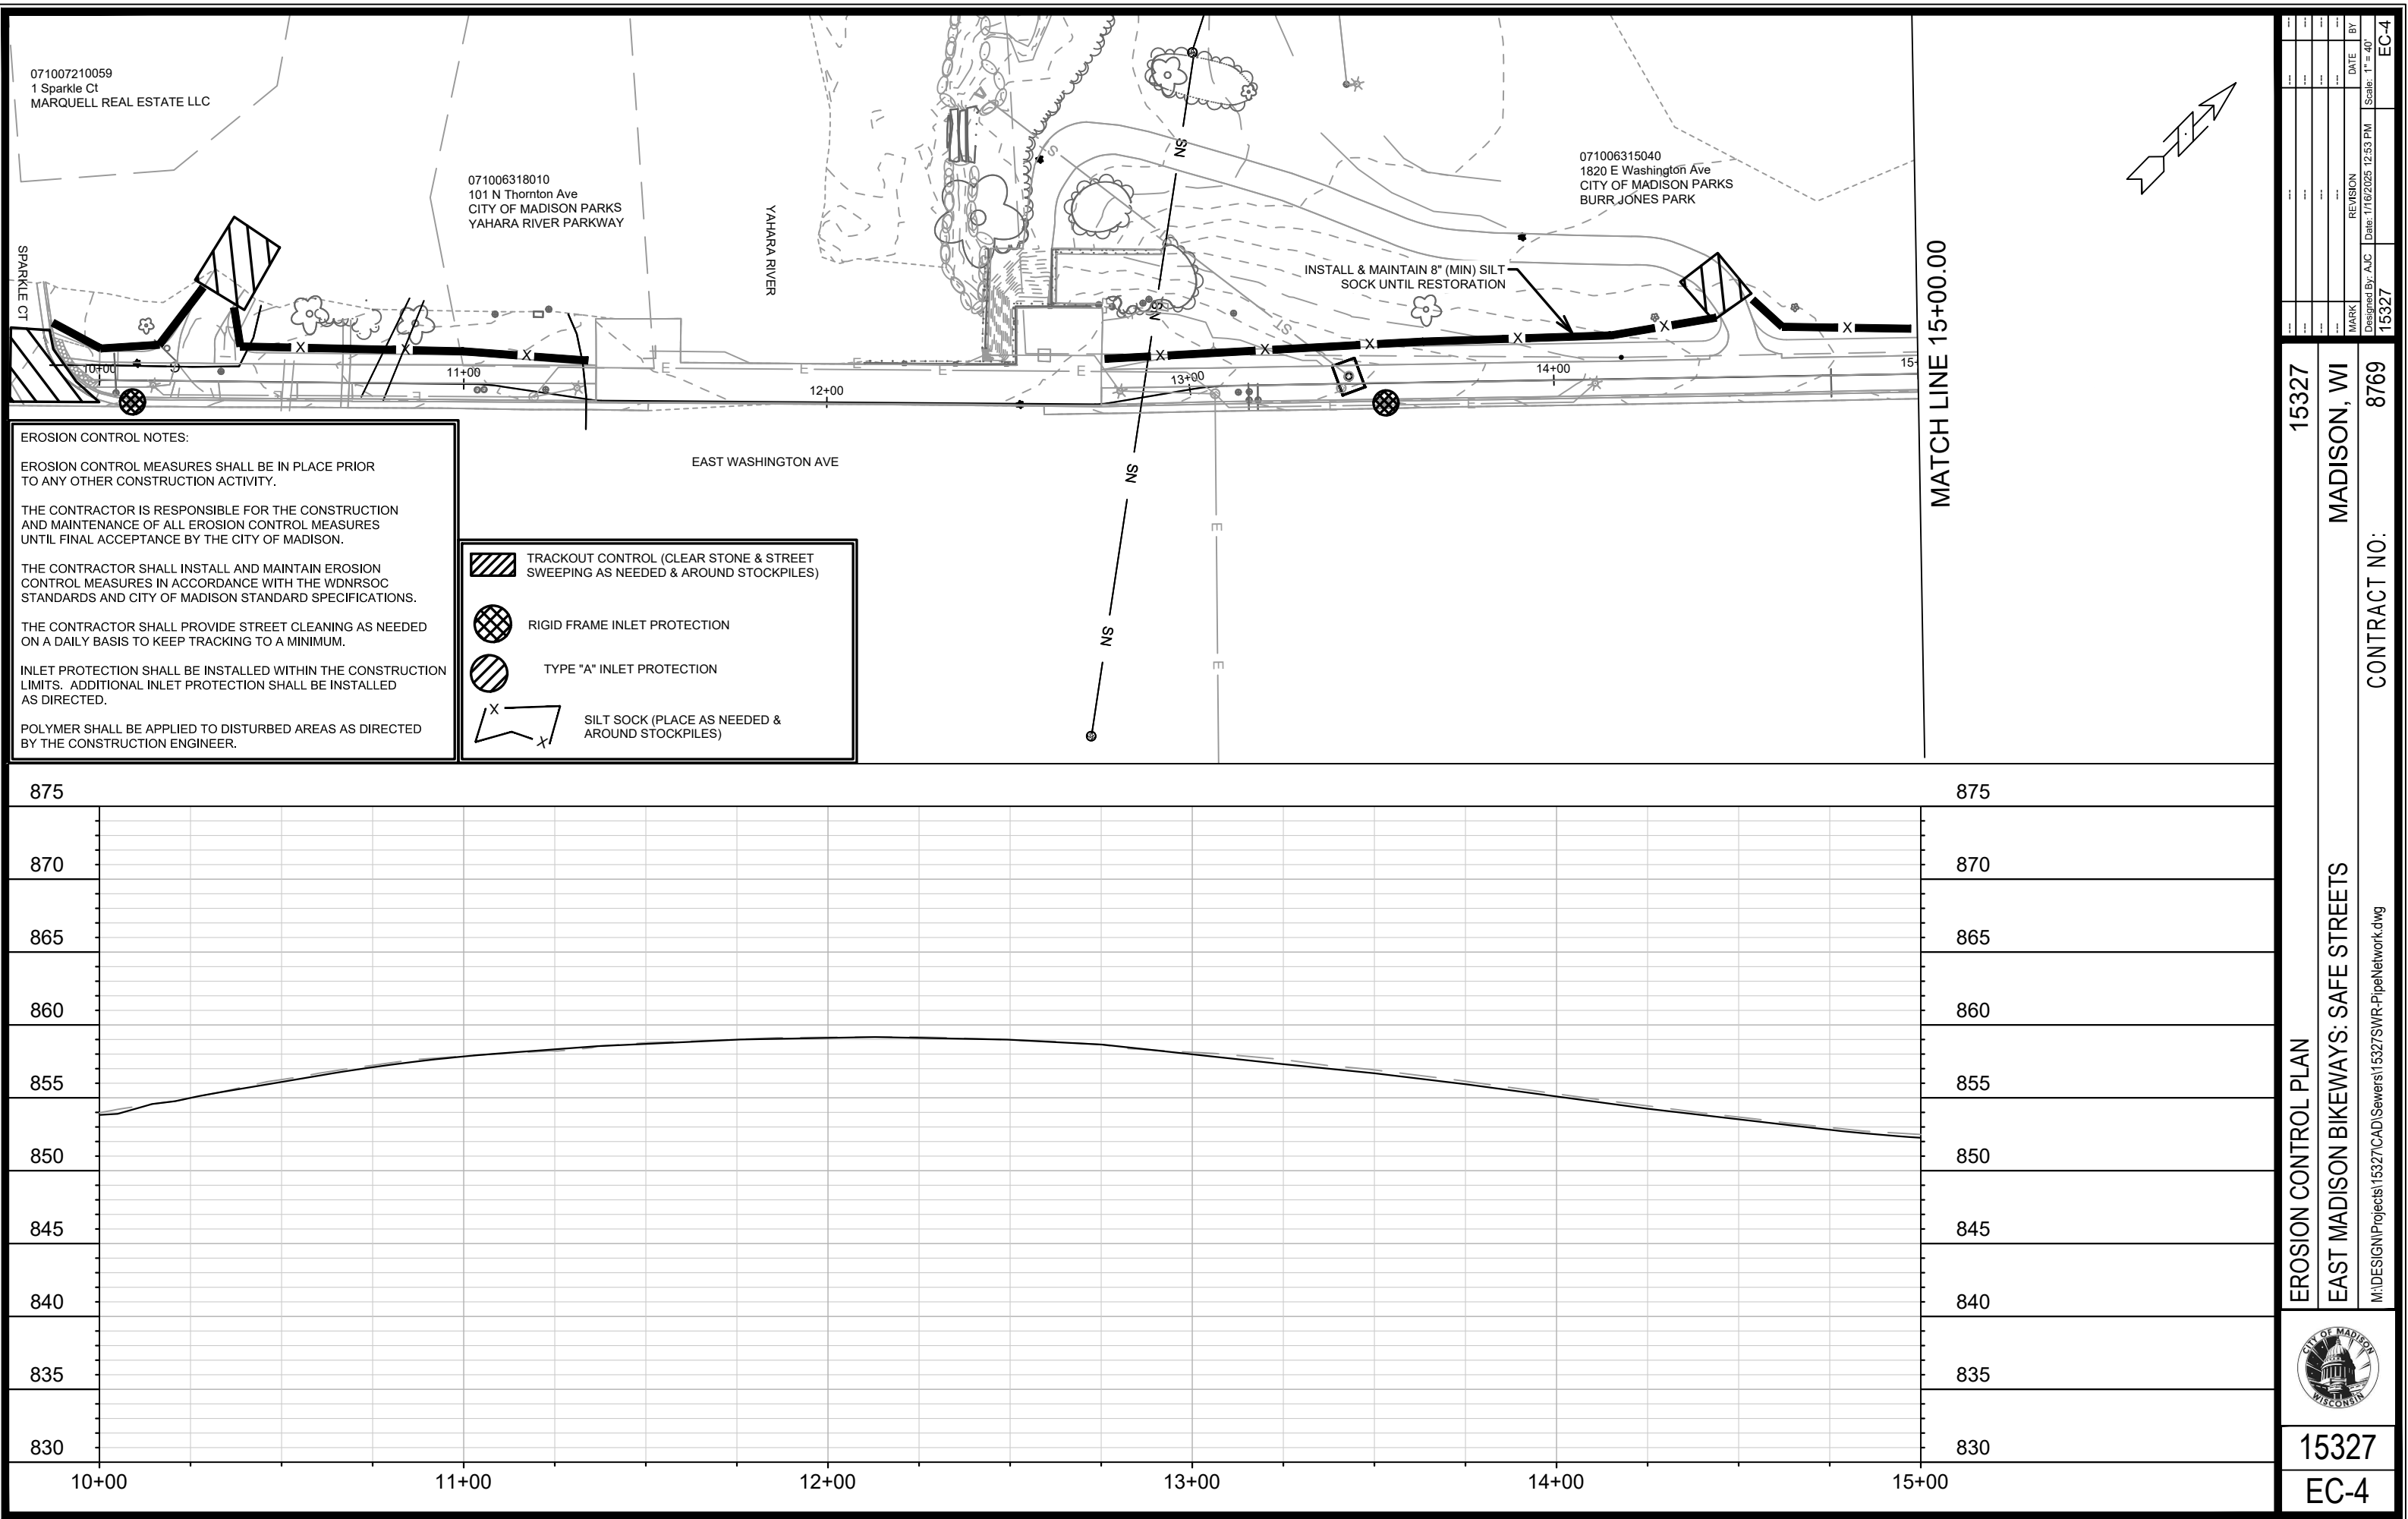

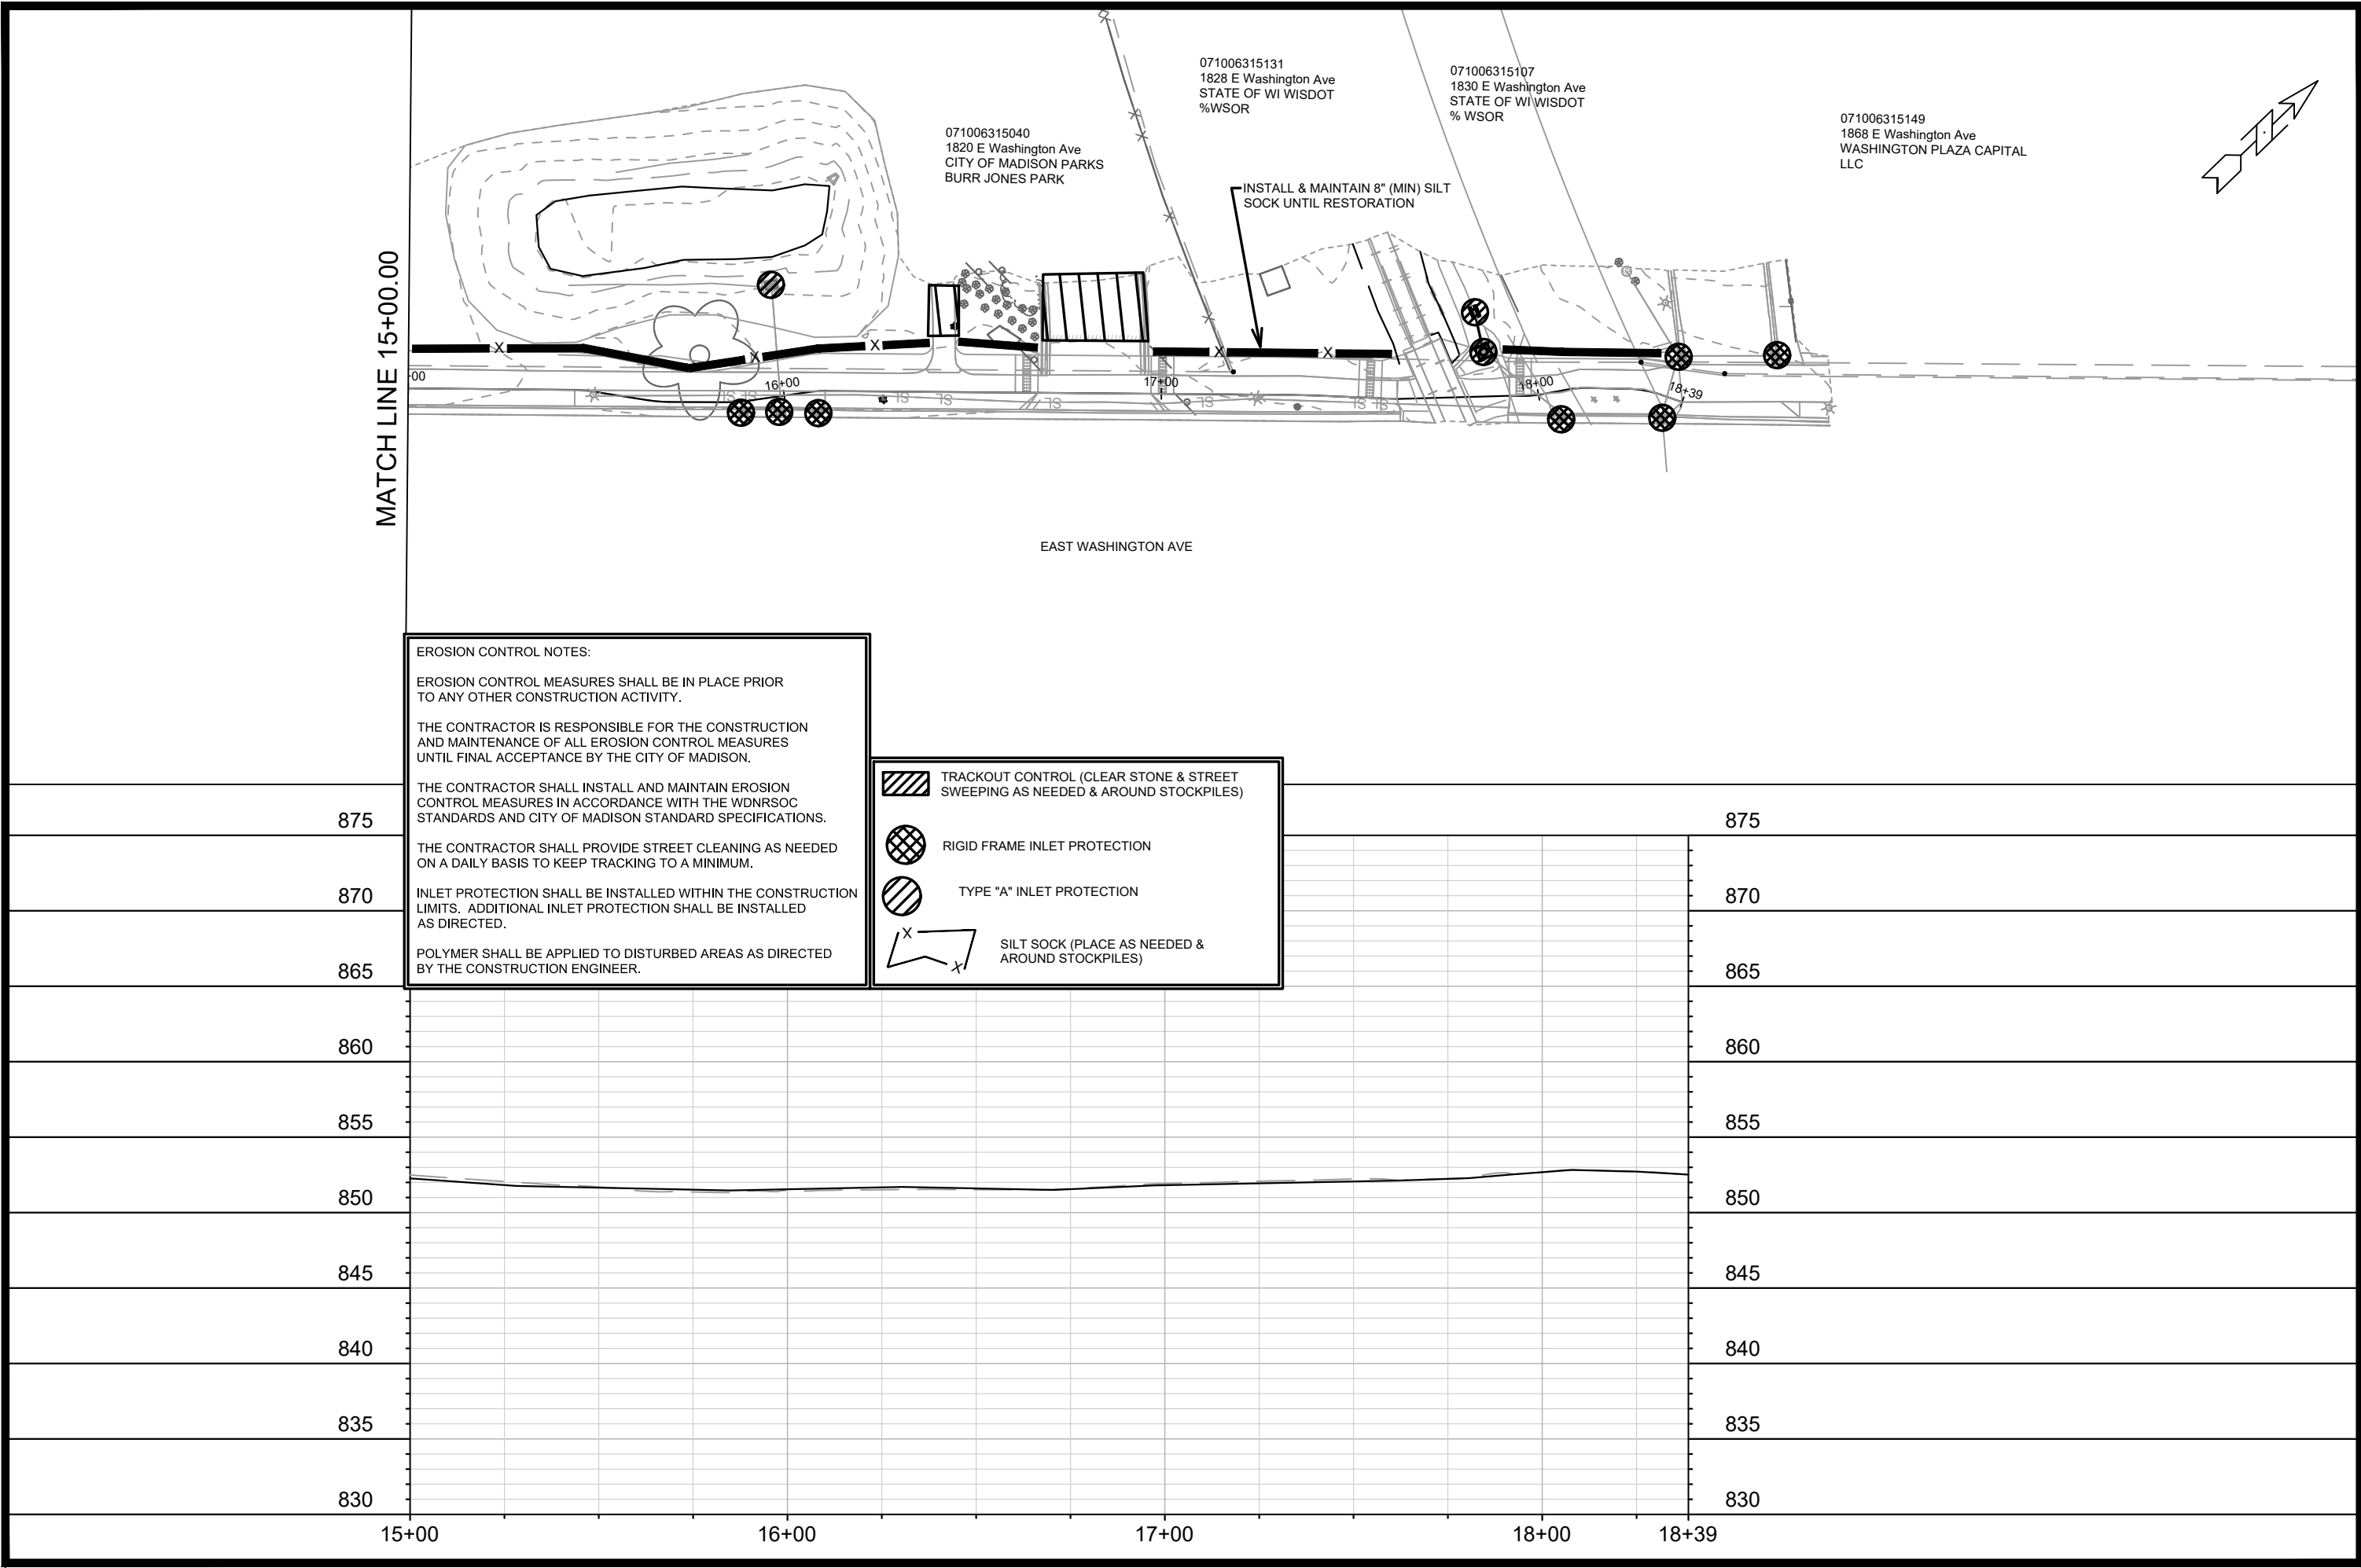

EROSION CONTROL NOTES:

EROSION CONTROL MEASURES SHALL BE IN PLACE PRIOR TO ANY OTHER CONSTRUCTION ACTIVITY.

THE CONTRACTOR IS RESPONSIBLE FOR THE CONSTRUCTION AND MAINTENANCE OF ALL EROSION CONTROL MEASURES UNTIL FINAL ACCEPTANCE BY THE CITY OF MADISON.

THE CONTRACTOR SHALL INSTALL AND MAINTAIN EROSION CONTROL MEASURES IN ACCORDANCE WITH THE WDNR SOC STANDARDS AND CITY OF MADISON STANDARD SPECIFICATIONS.

THE CONTRACTOR SHALL PROVIDE STREET CLEANING AS NEEDED ON A DAILY BASIS TO KEEP TRACKING TO A MINIMUM.

INLET PROTECTION SHALL BE INSTALLED WITHIN THE CONSTRUCTION LIMITS. ADDITIONAL INLET PROTECTION SHALL BE INSTALLED AS DIRECTED.

POLYMER SHALL BE APPLIED TO DISTURBED AREAS AS DIRECTED BY THE CONSTRUCTION ENGINEER.




TRACKOUT CONTROL (CLEAR STONE & STREET SWEEPING AS NEEDED & AROUND STOCKPILES)



RIGID FRAME INLET PROTECTION




TYPE "A" INLET PROTECTION

 


SILT SOCK (PLACE AS NEEDED & AROUND STOCKPILES)

15327		MADISON, WI		CONTRACT NO: 8769	
EROSION CONTROL PLAN		EAST MADISON BIKEWAYS: SAFE STREETS		M:\DESIGN\Projects\15327\CAD\Sewers\15327SWR-PipeNetwork.dwg	
		15327		EC-5	


MARK	REVISION	DATE	BY
15327		1/16/2025 12:54 PM	EC-5

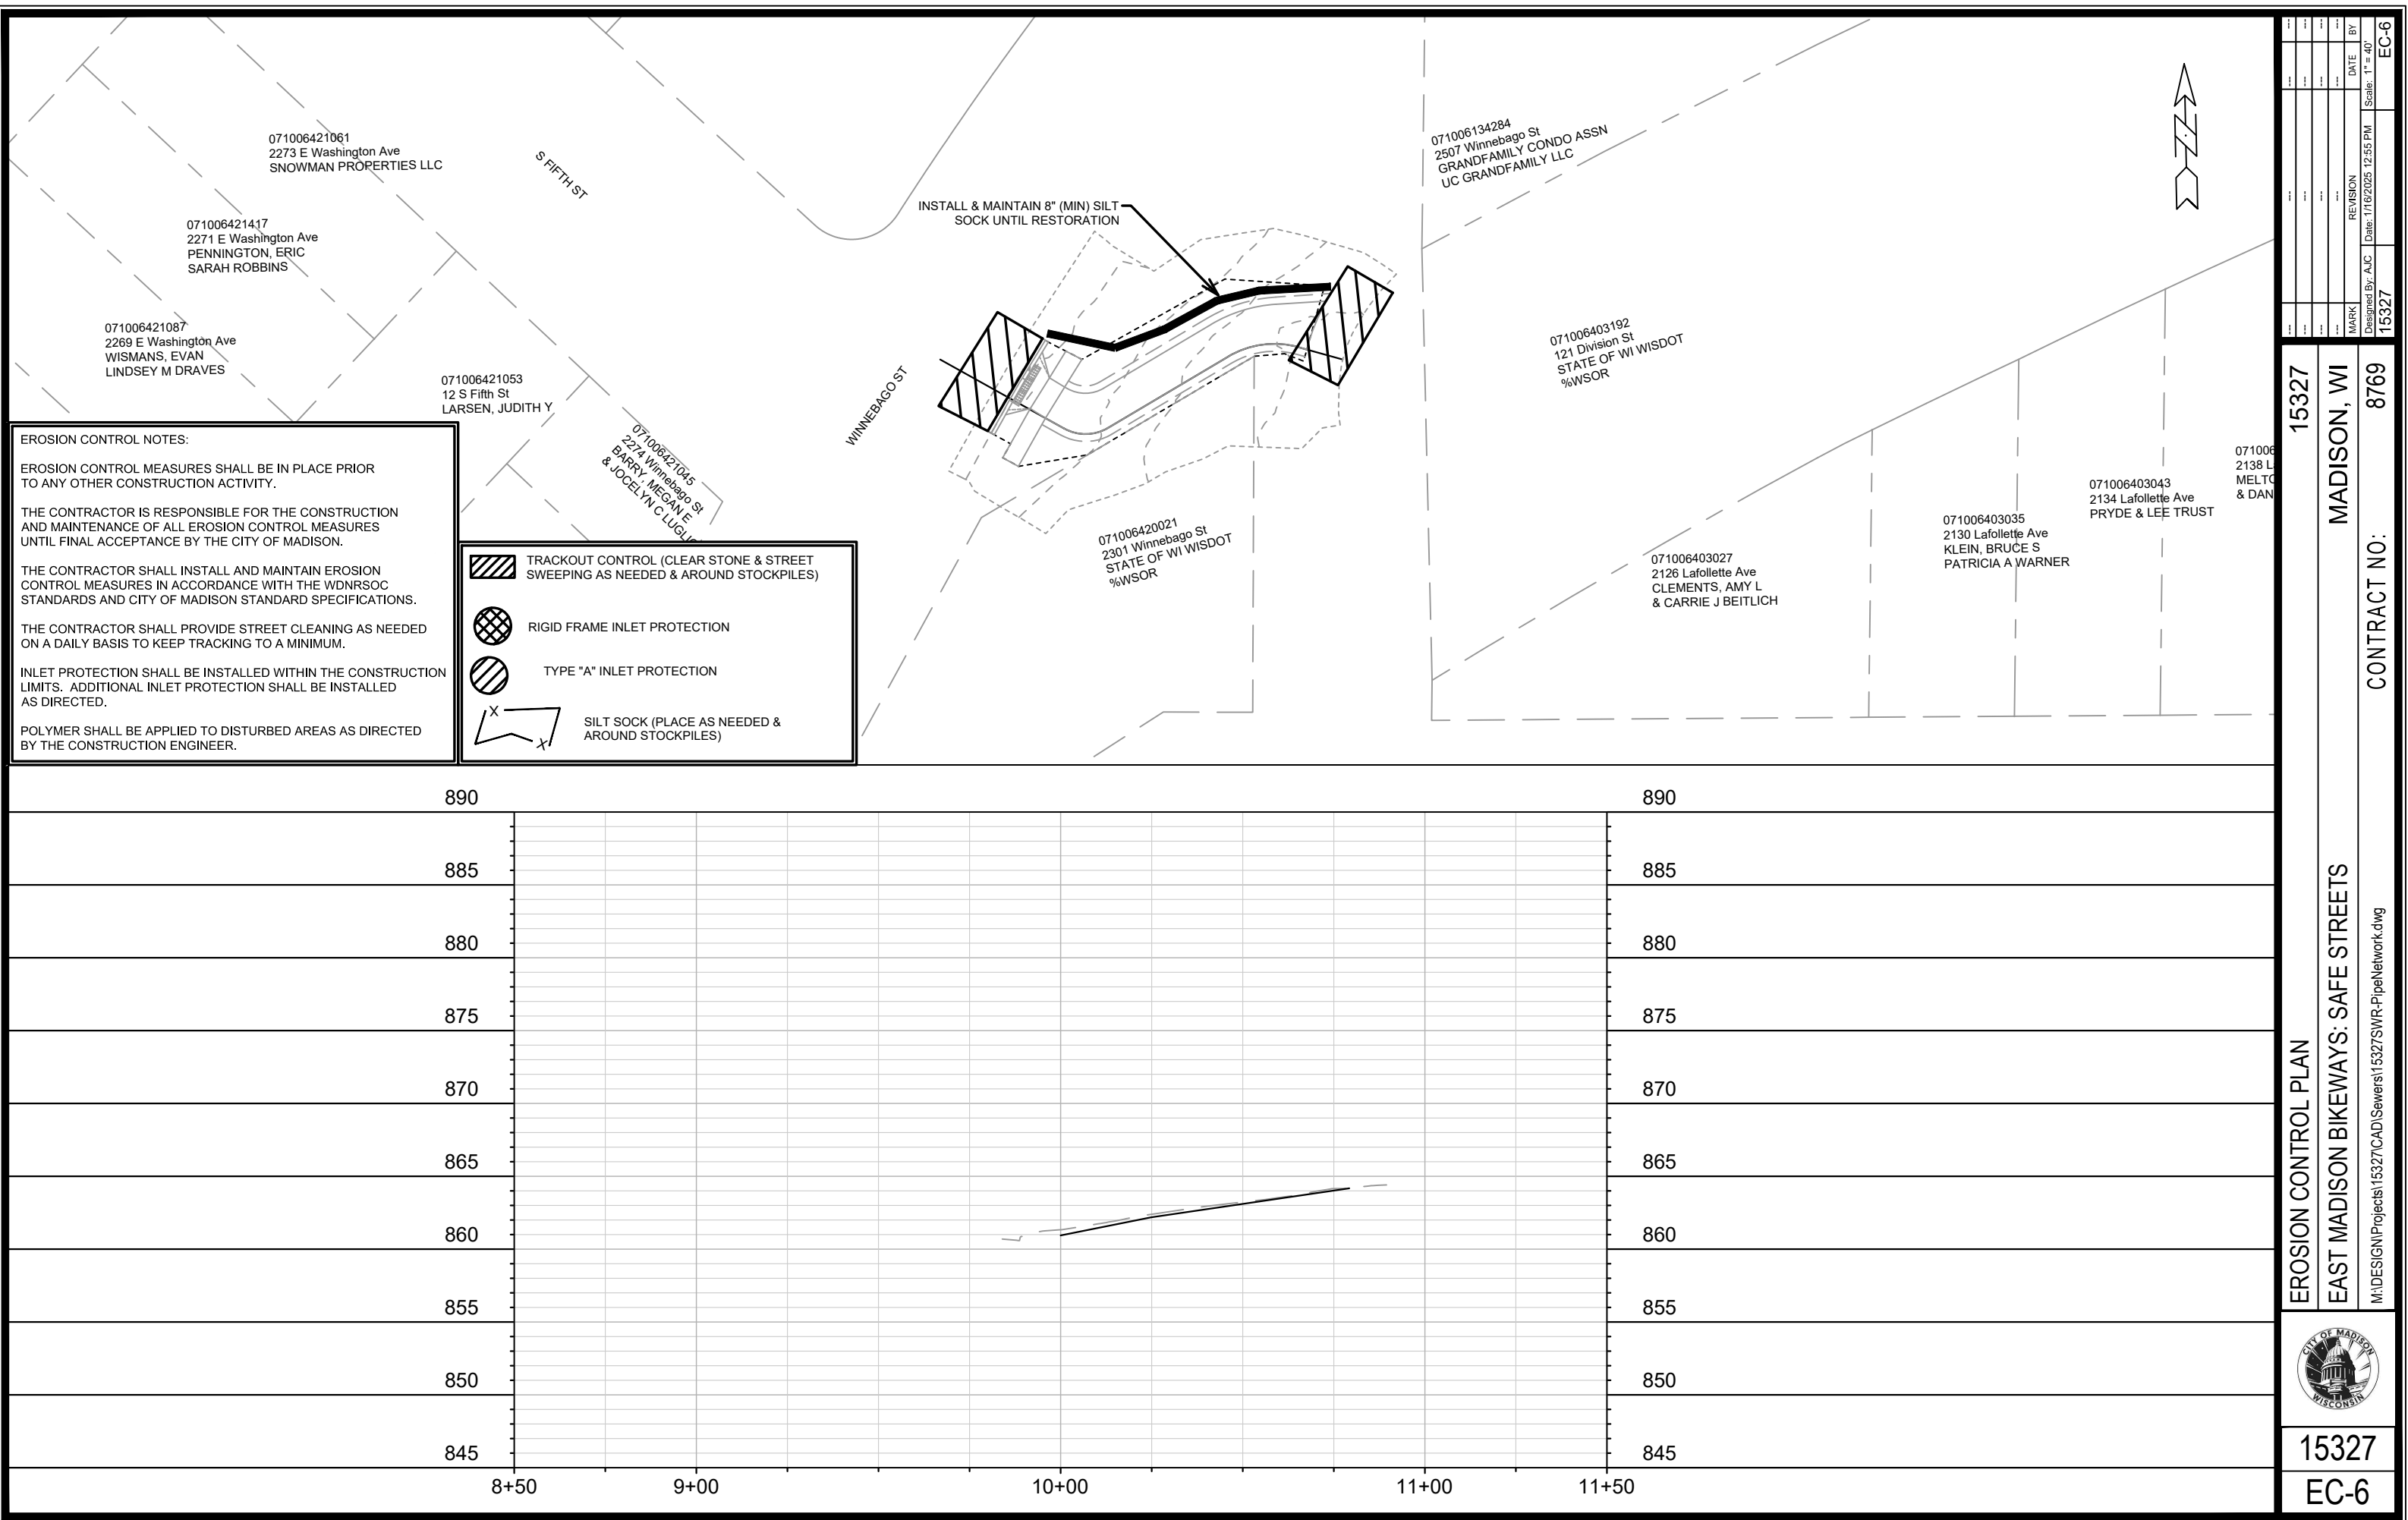

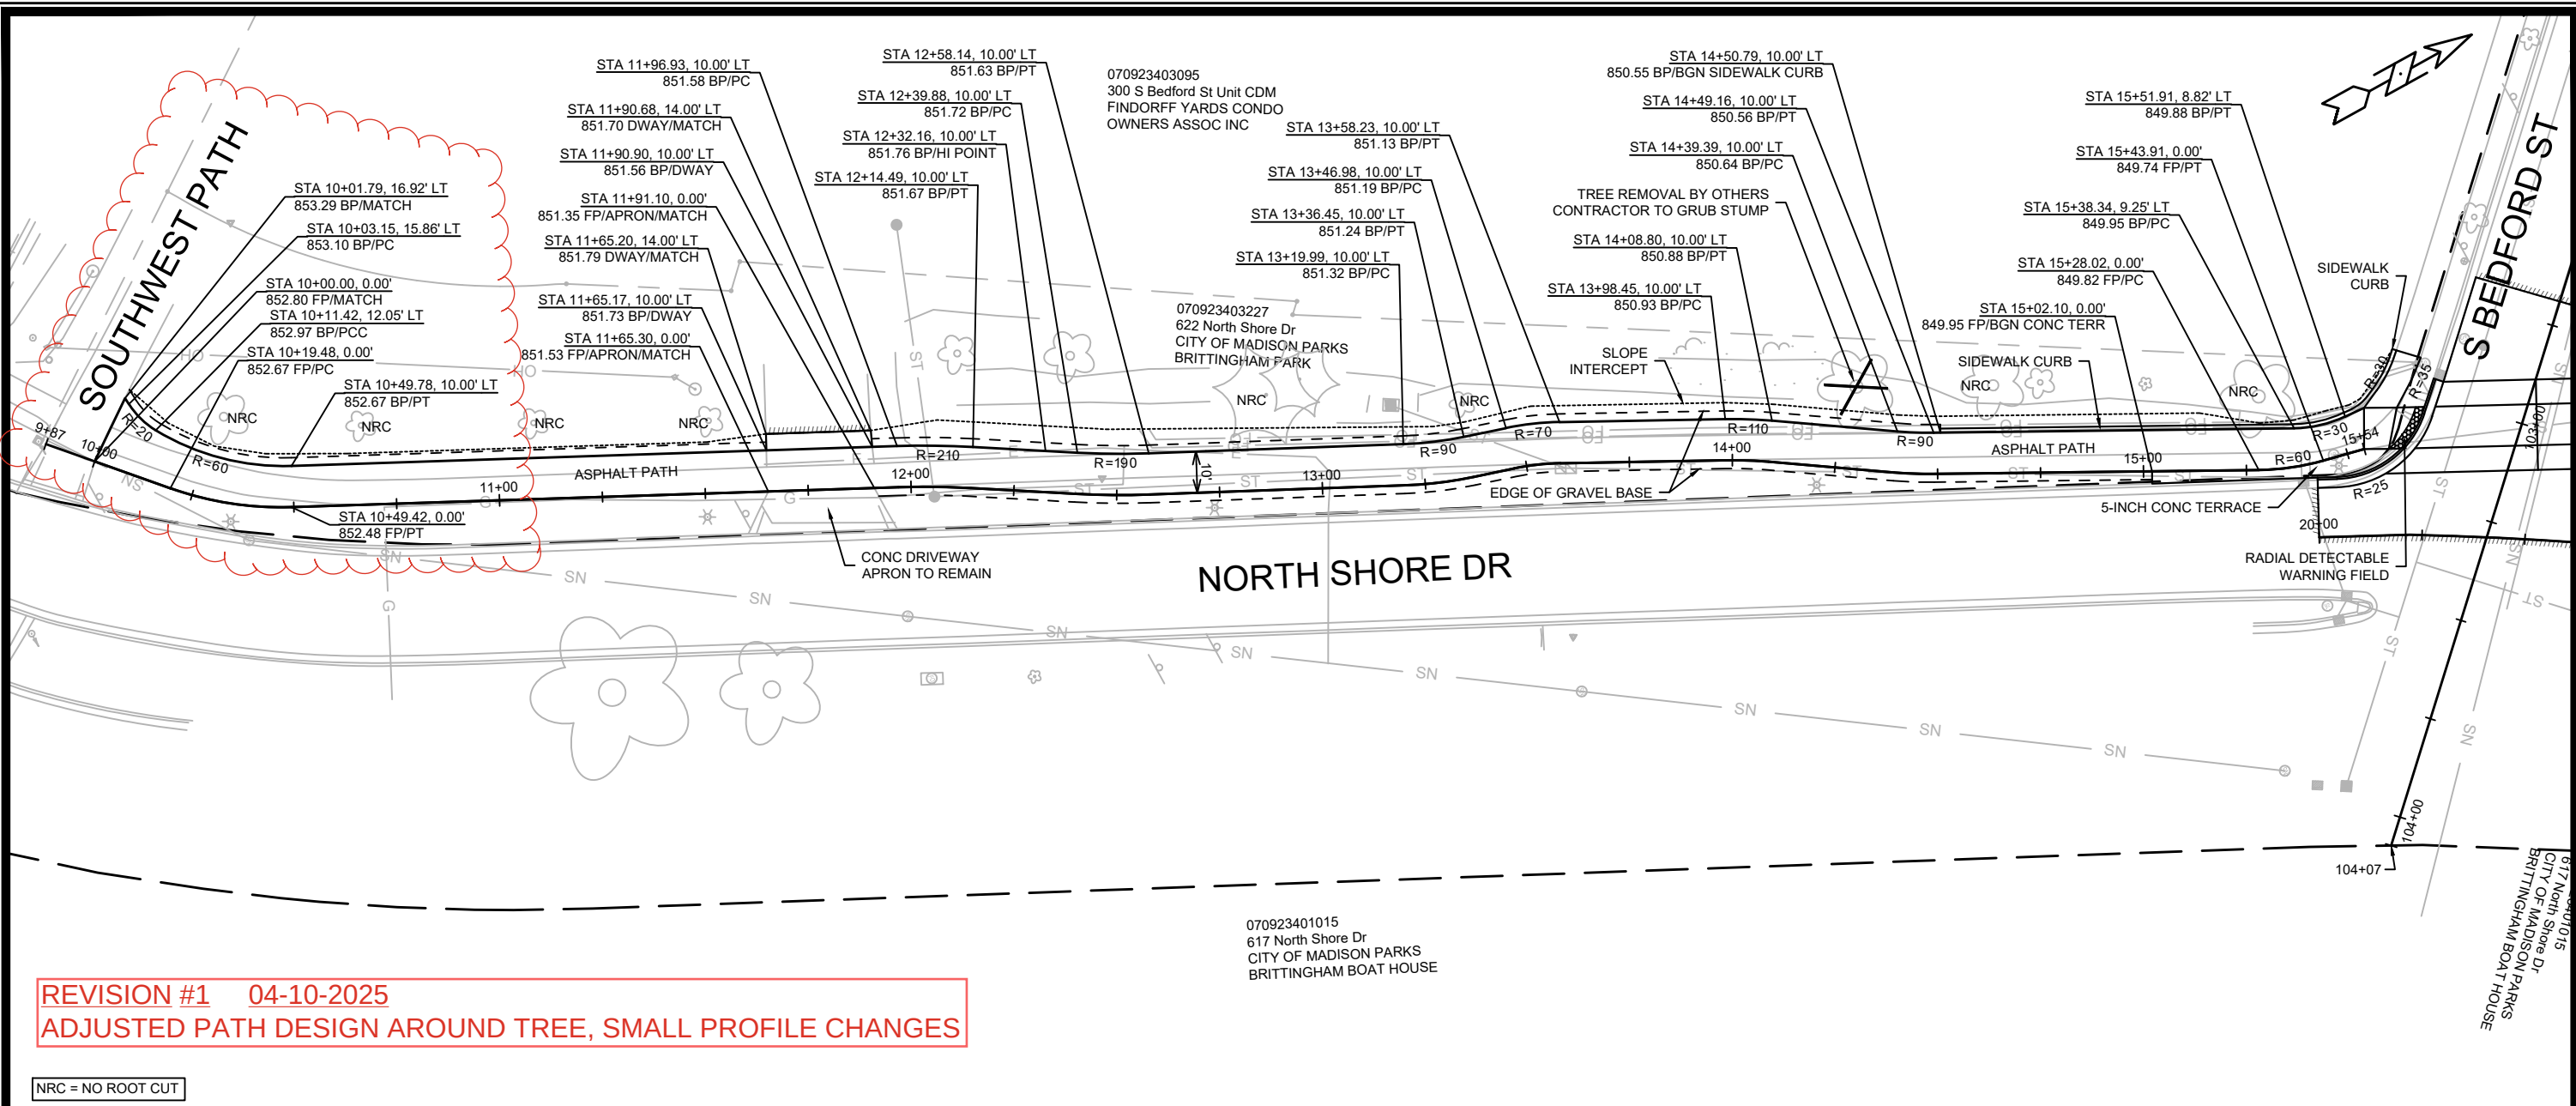


REVISION #1 04-10-2025
ADJUSTED PATH DESIGN AROUND TREE, SMALL PROFILE CHANGES

NRC = NO ROOT CUT

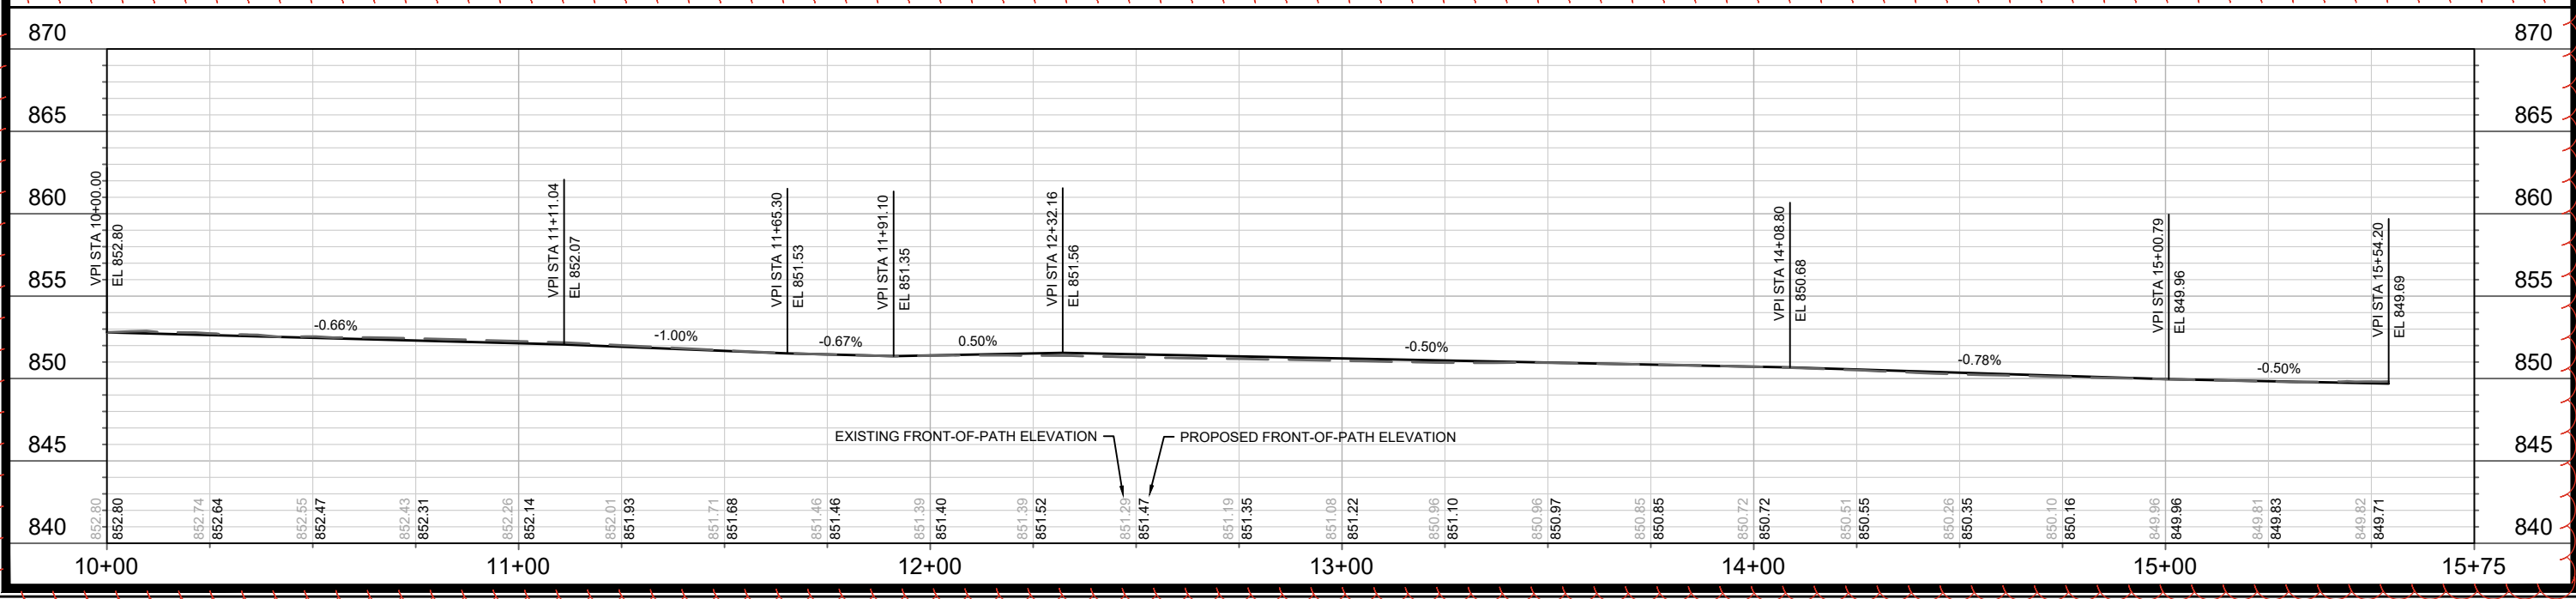

15104	MADISON, WI	8769	CONTRACT NO:
NORTH SHORE DRIVE PATH - PLAN & PROFILE			
NORTH SHORE DR PATH			
15104			P-1
M:\DESIGN\Projects\15104\CAD\Streets\15104EN-PnP.dwg			
070923403095 300 S Bedford St Unit CDM FINDORFF YARDS CONDO OWNERS ASSOC INC			
070923403227 622 North Shore Dr CITY OF MADISON PARKS BRITTINGHAM PARK			
070923401015 617 North Shore Dr CITY OF MADISON PARKS BRITTINGHAM BOAT HOUSE			
DATE: 4/10/2025 12:43 PM			P-1
Scale: 1" = 40'			
REVISION			
MARK			
BY			

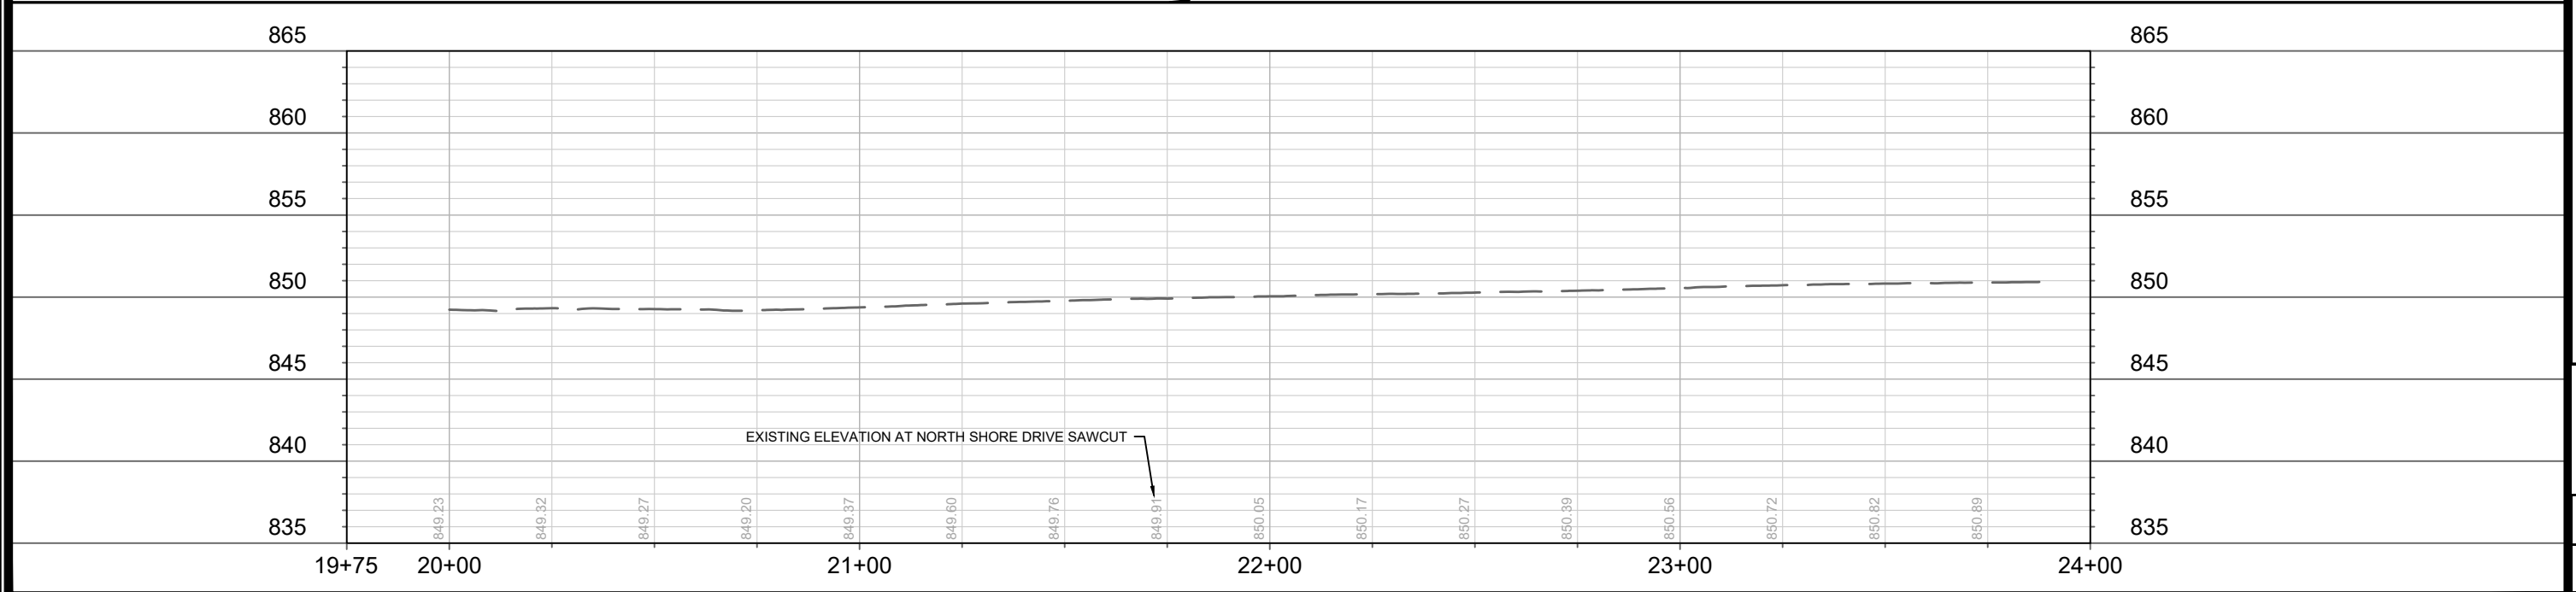

MARK	REVISION	DATE	BY
0-0002	0-0001	6/8/97	
0-0003	0-0002	6/8/97	
0-0004	0-0003	6/8/97	
0-0005	0-0004	6/8/97	

Designed By: AJC Date: 11/7/2025 12:34 PM Scale: 1" = 40'

P-2
15104

NORTH SHORE DRIVE - PLAN & PROFILE	15104
NORTH SHORE DR PATH	MADISON, WI
M:\DESIGN\Projects\15104\CAD\Streets\15104EN-PnP.dwg	
CONTRACT NO:	8769



15104
P-2

SCALE: 1"=20'

S FIFTH ST



WINNEBAGO ST

071006421045
2274 Winnebago St
BARRY, MEGAN E
& JOCELYN C LUGLIO,

071006134284
2507 Winnebago St
GRANDFAMILY CONDO ASSN
UC GRANDFAMILY LLC

071006403192
121 Division St
STATE OF WI WISDOT
%WSOR

071006420021
2301 Winnebago St
STATE OF WI WISDOT
%WSOR

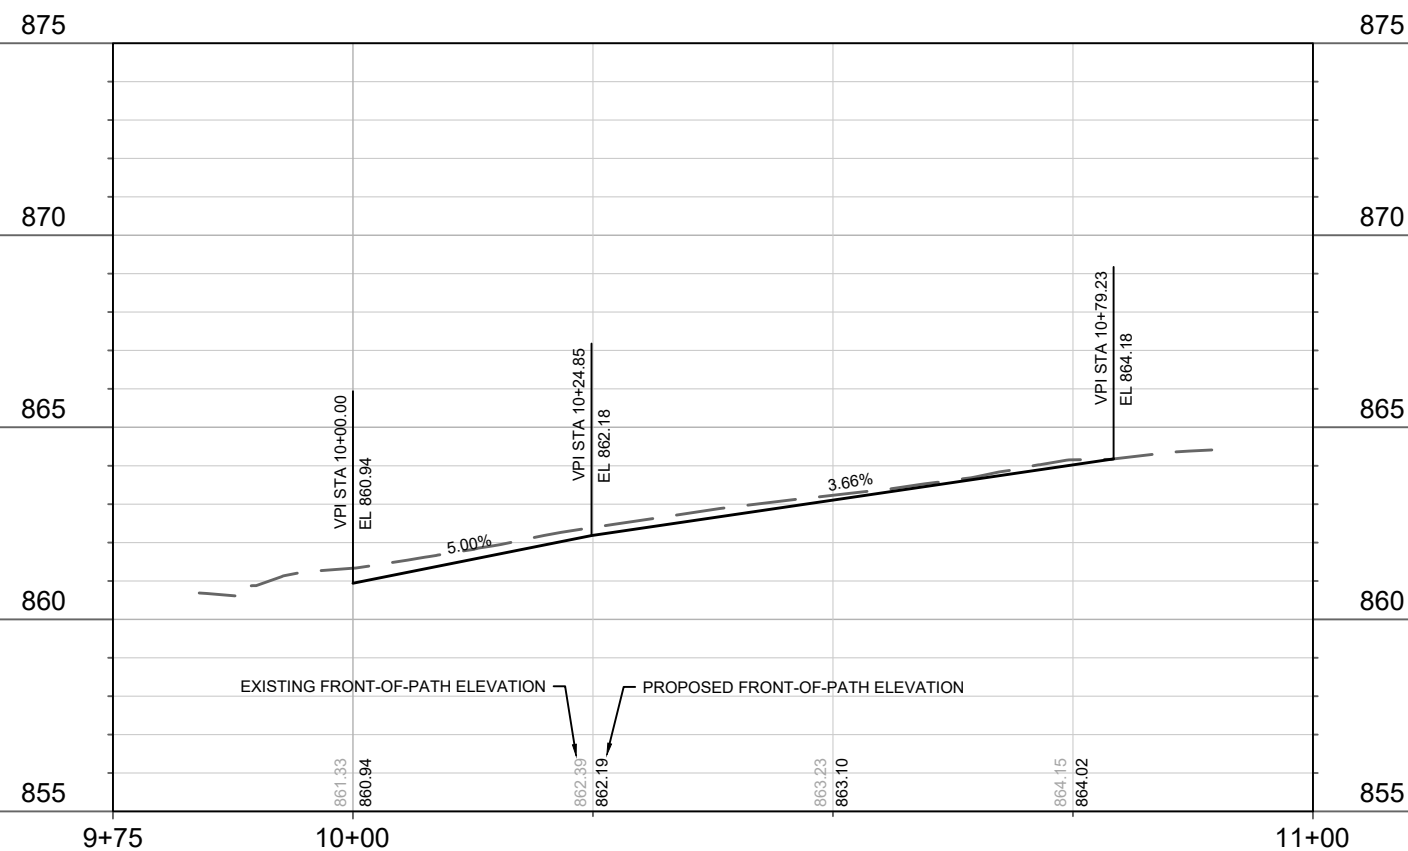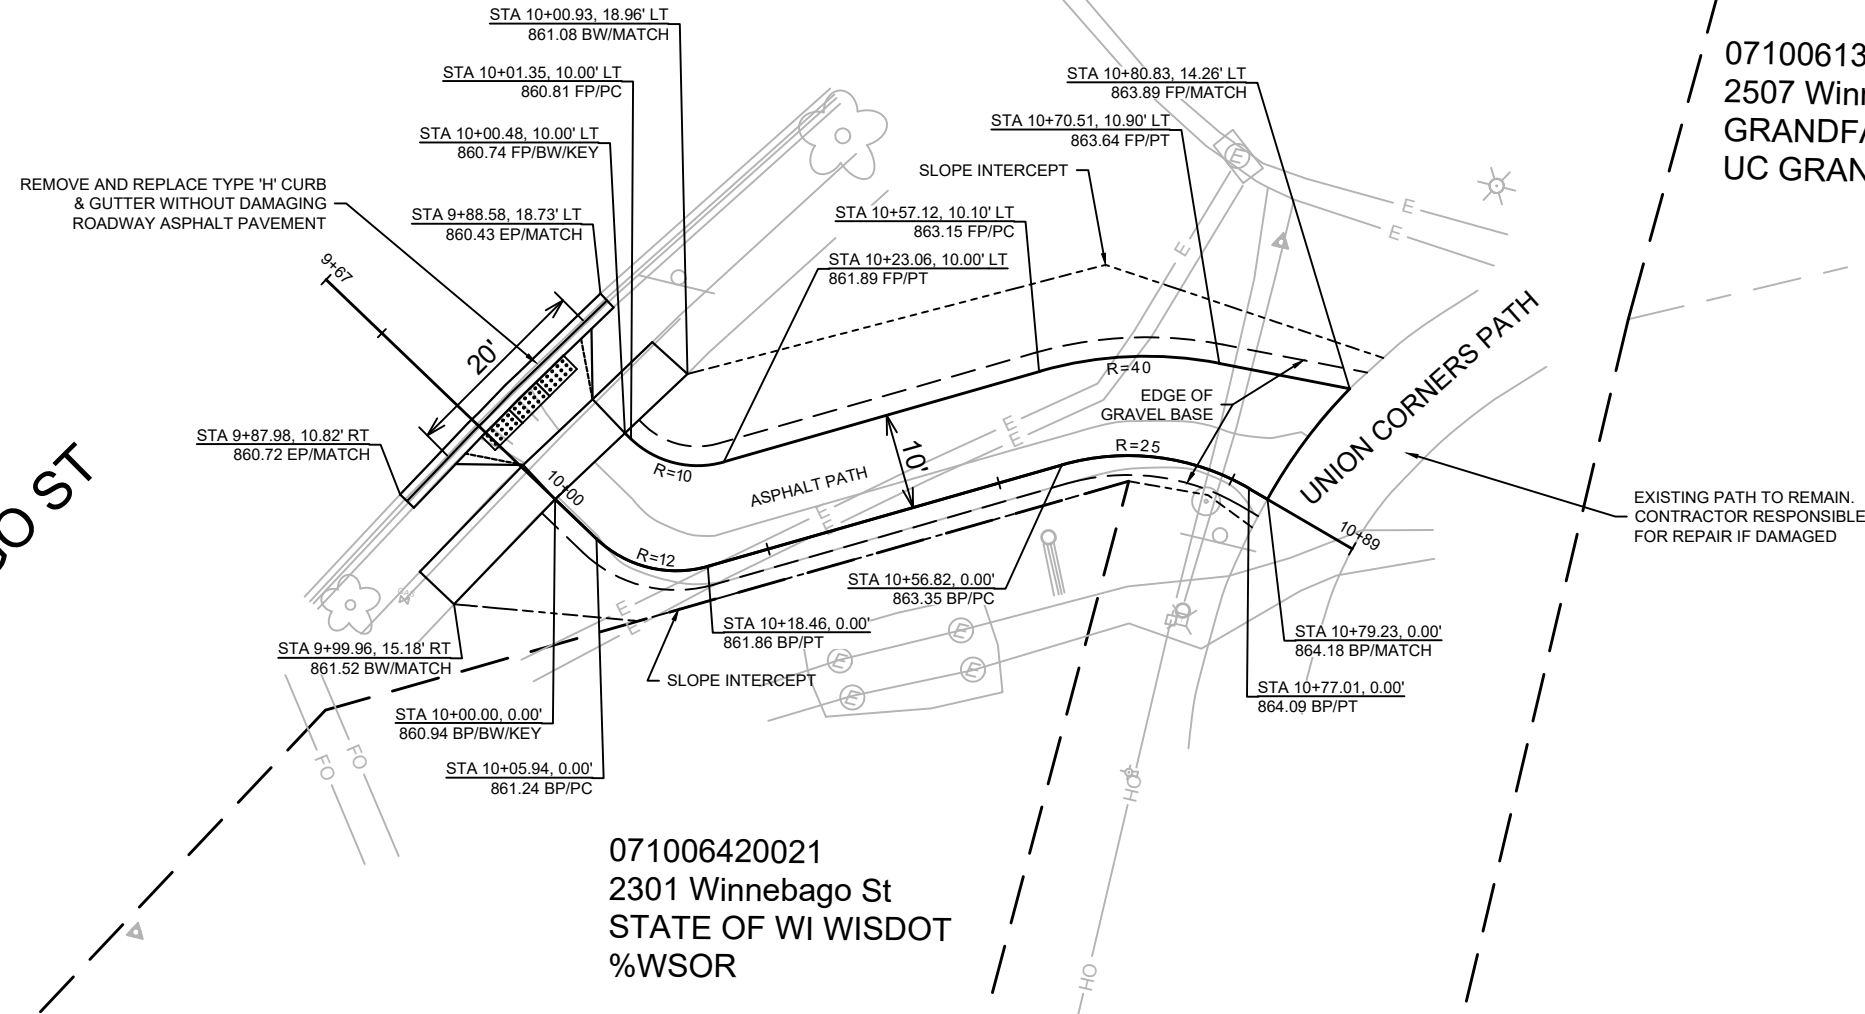

MARK	REVISION	DATE	BY
15327	Designed By: AJC	Date: 12/14/2024 2:04 PM	Scale: 1" = 20'
			P-4

15327	MADISON, WI
CONTRACT NO:	8769

WINNEBAGO PATH - PLAN & PROFILE
EAST MADISON BIKEWAYS: SAFE STREETS



15327
P-4

EROSION CONTROL NOTES:

EROSION CONTROL MEASURES SHALL BE IN PLACE PRIOR TO ANY OTHER CONSTRUCTION ACTIVITY.

THE CONTRACTOR IS RESPONSIBLE FOR THE CONSTRUCTION AND MAINTENANCE OF ALL EROSION CONTROL MEASURES UNTIL FINAL ACCEPTANCE BY THE CITY OF MADISON.

THE CONTRACTOR SHALL INSTALL AND MAINTAIN EROSION CONTROL MEASURES IN ACCORDANCE WITH THE WDNRSOC STANDARDS AND CITY OF MADISON STANDARD SPECIFICATIONS.

THE CONTRACTOR SHALL PROVIDE STREET CLEANING AS NEEDED ON A DAILY BASIS TO KEEP TRACKING TO A MINIMUM.

INLET PROTECTION SHALL BE INSTALLED WITHIN THE CONSTRUCTION LIMITS. ADDITIONAL INLET PROTECTION SHALL BE INSTALLED AS DIRECTED.

POLYMER SHALL BE APPLIED TO DISTURBED AREAS AS DIRECTED BY THE CONSTRUCTION ENGINEER.

REVISION #1 04-10-2025
UPDATED FULL N FIRST ST SIDEWALK DESIGN AFTER SURVEY OBTAINED

SCALE: 1"=20'

N FIRST ST

TRANSFORMER BOXES TO
REMAIN, GRADE AROUND


RECONSTRUCT RAMP
CURB TO REMAIN

UTILITY PEDESTAL TO
BE MOVED BY OTHERS

071006315082
104 N First St
MADISON METRO SEWERAGE
DISTRICT STATION 2

071006315074
202 N First St
CITY OF MADISON MOTOR EQ
TEMPORARY SHELTER



071006315149
1868 E Washington Ave
WASHINGTON PLAZA CAPITAL
LLC

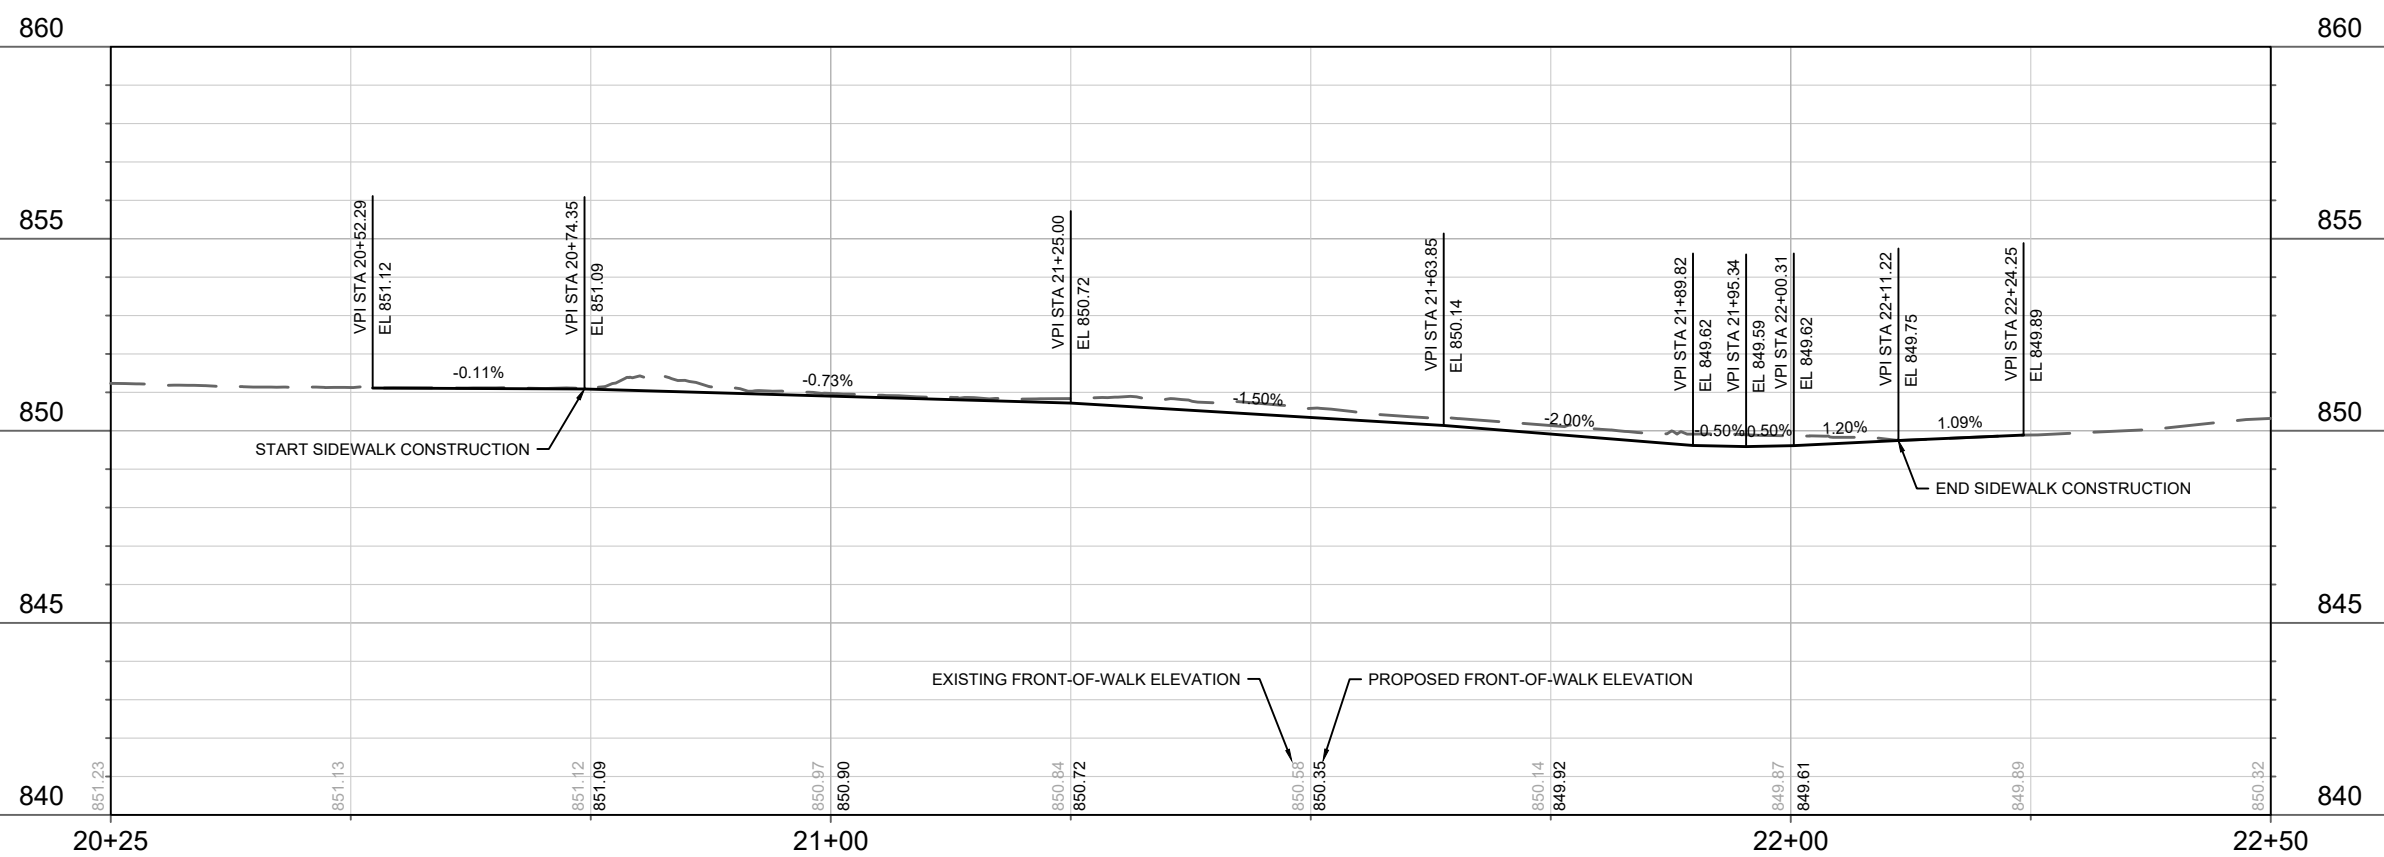

NO.	DATE	BY
1	04-10-2025	P-7

MARK	REVISION	DATE	BY
15327	15327	04-10-2025	P-7

15327
MADISON, WI
CONTRACT NO: 8769
N FIRST ST SIDEWALK WIDENING - PLAN & PROFILE
EAST MADISON BIKEWAYS: SAFE STREETS
15327
P-7

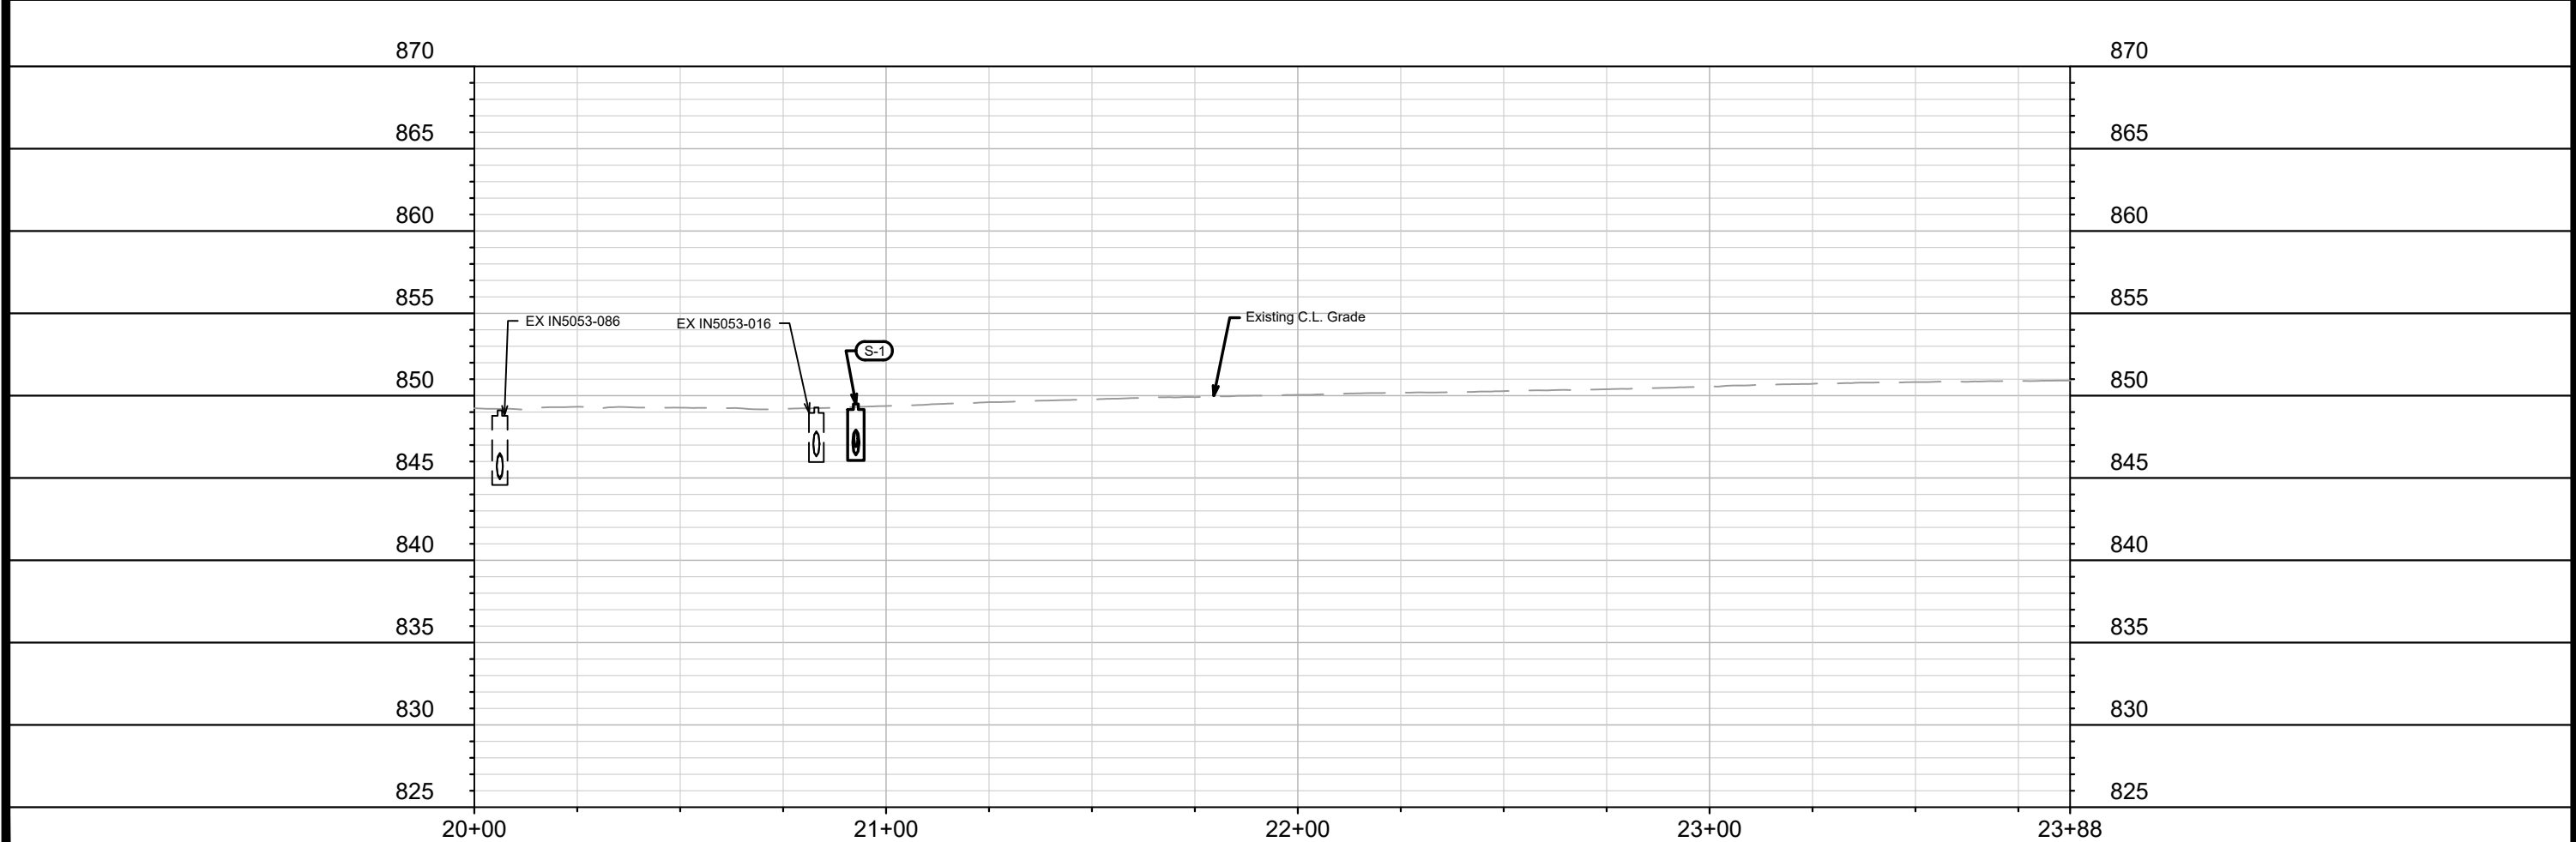
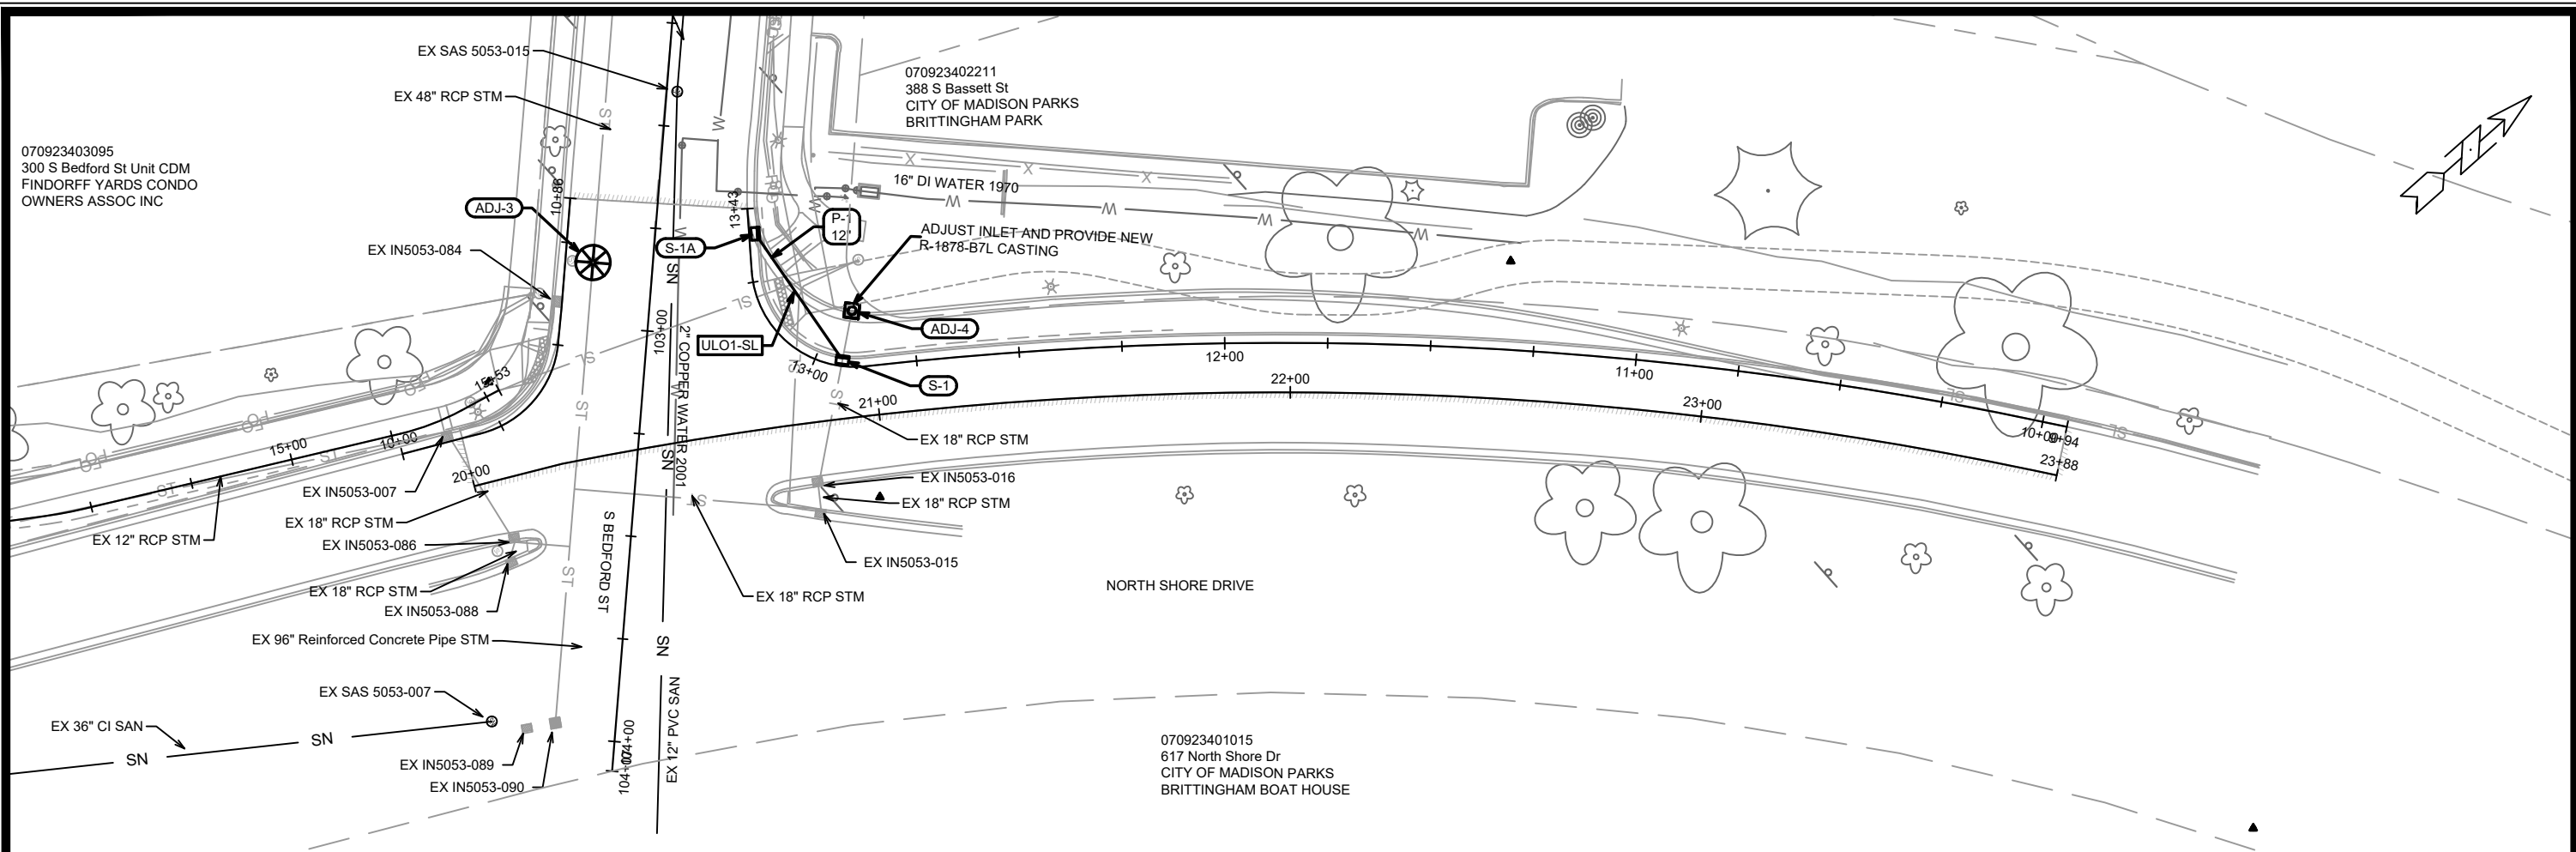


070923403095
300 S Bedford St Unit CDM
FINDORFF YARDS CONDO
OWNERS ASSOC INC

070923402211
388 S Bassett St
CITY OF MADISON PARKS
BRITTINGHAM PARK

070923401015
617 North Shore Dr
CITY OF MADISON PARKS
BRITTINGHAM BOAT HOUSE

15104		MADISON, WI		CONTRACT NO: 8769	
NORTH SHORE DRIVE - PLAN & PROFILE		NORTH SHORE DR PATH		M:\DESIGN\Projects\15104\CAD\Sewers\15104SWR-PipeNetwork.dwg	
		15104		U-2	
MARK		REVISION		DATE	
BY		BY		BY	
15104		15104		15104	
Designed By: AJC		Date: 1/16/2025 10:43 AM		Scale: 1" = 40'	

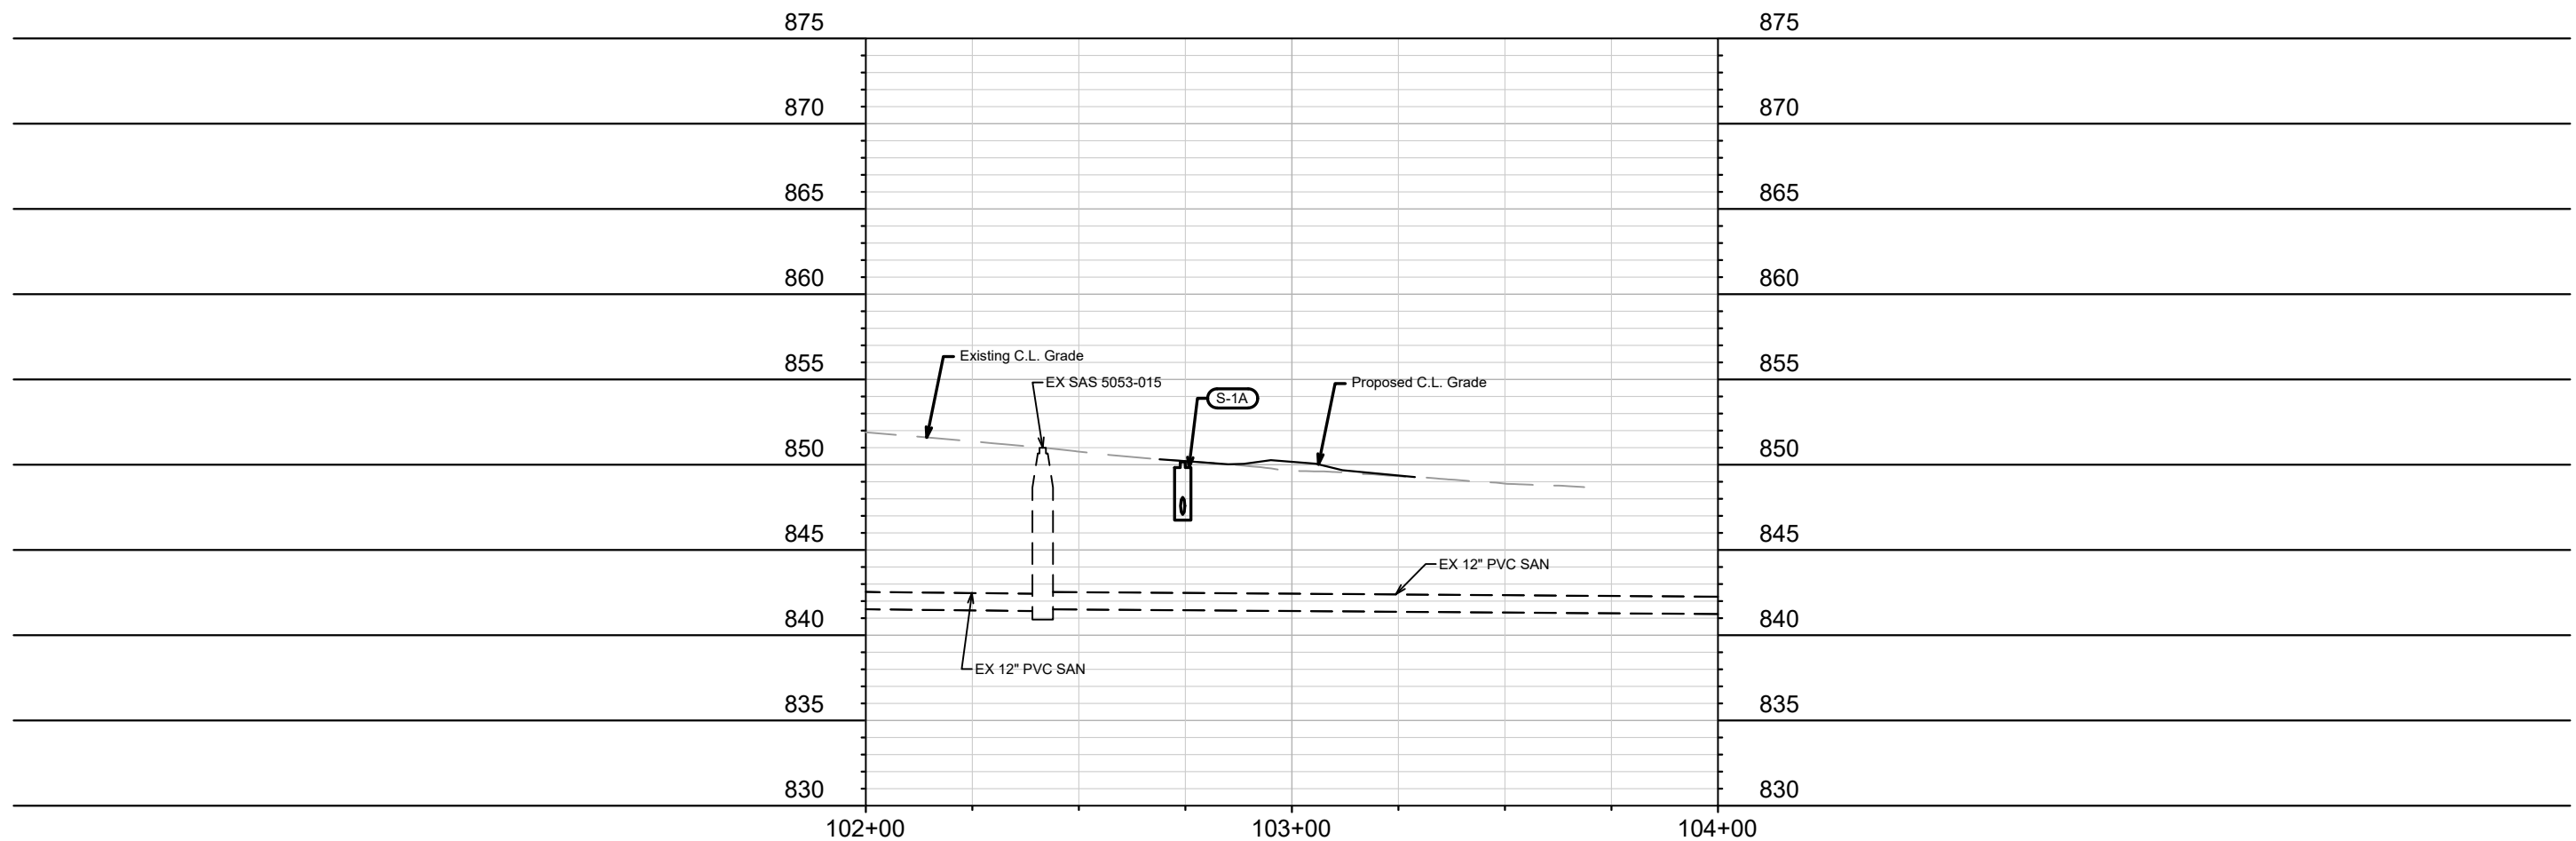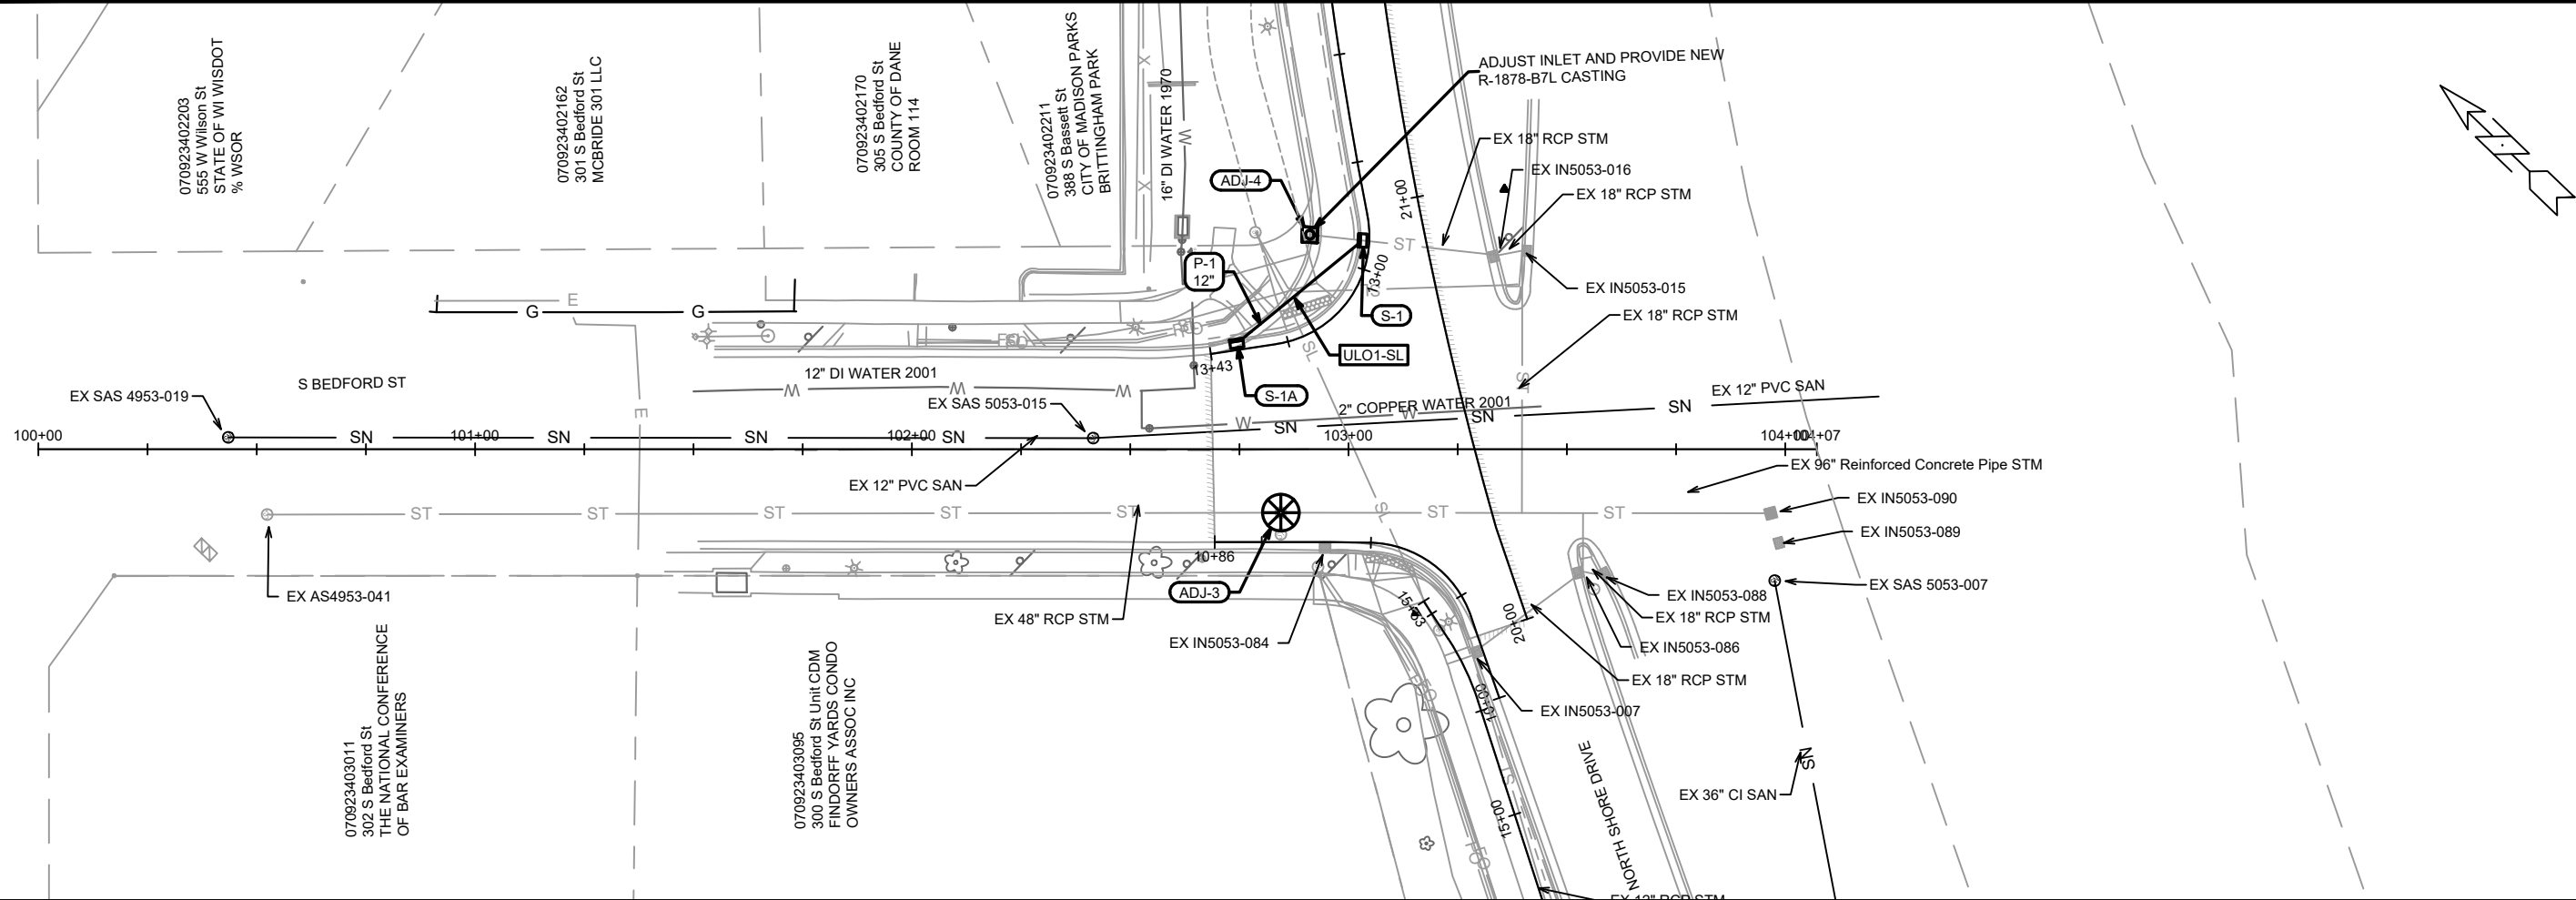

15104		MADISON, WI		CONTRACT NO: 8769	
S BEDFORD ST - PLAN & PROFILE		NORTH SHORE DR PATH		M:\DESIGN\Projects\15104\CAD\Sewers\15104SWR-PipeNetwork.dwg	
		15104		U-3	
MARK		REVISION		DATE	
Designed By: AJC		Date: 1/16/2025 10:49 AM		Scale: 1" = 40'	
15104		U-3		U-3	

STORM SEWER SCHEDULE

NORTH SHORE DRIVE PATH PROJECT NO. 15104	SHEET NO. U-6
STORM SEWER SCHEDULE	
CITY OF MADISON	

PROPOSED STORM STRUCTURES

STRUC. NO.	STATION	LOCATION (OFFSET)	TYPE	TOP OF CASTING	E.I.	DEPTH	NOTES
NORTH SHORE DRIVE							
S-1	20+92.67	LT-14.21	H-INLET	849.49	846.40	3.09	FP; LP; W/R-3067-7004-VB [1]
S BEDFORD ST							
S-1A	102+74.38	LT-24.23	H-INLET	850.16	847.09	3.07	LP; W/R-3067-7004-VB

ADJUST EXISTING STORM STRUCTURES

STRUC. NO.	ID NO.	STATION	LOCATION (OFFSET)	EX TOC	PROP TOC	ADJ (FT)	NOTES
NORTH SHORE DRIVE							
ADJ-1	PVT STM INLET	12+04.90	RT-2.38	850.84	851.36	0.52	
ADJ-2	IN4953-083	13+58.74	RT-1.21	850.87	850.87	0.00	
ADJ-4	IN5053-017	20+96.23	LT-25.80	849.48	849.90	0.42	[2]
S BEDFORD ST							
ADJ-3	AS5053-083	102+84.49	RT-14.52	849.83	849.82	-0.01	[3]

STORM SEWER ULOs

ULO NO.	STATION	LOCATION (OFFSET)	TYPE	NOTES
S BEDFORD ST				
ULO1-SL	102+87.41	LT-34.91	STREETLIGHT	

PROPOSED STORM PIPES

PIPE NO.	FROM (DNSTM)	TO (UPSTM)	DISCH. E.I.	INLET E.I.	PLAN (PAY) LGTH (FT)	PIPE LGTH (FT)	SLOPE (%)	PIPE SIZE	TYPE	NOTES
S BEDFORD ST										
P-1	S-1	S-1A	846.90	847.09	37	34	0.56%	12"	TYPE II	

NOTE: PLAN LENGTH (PAY LENGTH) IS FROM CENTER OF STRUCTURE TO CENTER OF STRUCTURE. PIPE LENGTH IS ACTUAL LENGTH OF PIPE FROM STRUCTURE WALL TO STRUCTURE WALL. SLOPE CALCULATED USING PIPE LENGTH.

SPECIFIC NOTES

[1] CONNECT TO EXISTING 18" RCP STORM PIPE
[2] ADJUST INLET AND PROVIDE NEW R-1878-B7L CASTING
[3] MATCH NEW STREET GRADE

STANDARD NOTES:

ABBREVIATIONS: AE = APRON ENDWALL; RCP = REINFORCED CONCRETE PIPE; HERCP = HORIZONTAL ELLIPTICAL REINFORCED CONCRETE PIPE; DNA = DOES NOT APPLY; SAS = SEWER ACCESS STRUCTURE; LP = LOW POINT INLET STRUCTURE; FP = FIELD POURED STRUCTURE; TR = TOP OF CONCRETE ROOF; NCM = NO CROWN MATCH FOR PIPES; UD = UNDERDRAIN

- TOP OF CASTING GRADE GIVEN IS THE TOP OF CURB FOR INLET STRUCTURES AND THE FLOWLINE OF THE CLOSED CASTING FOR SASs.
- TOP OF CONCRETE ROOF (TR) IS 1.25 BELOW TOP OF CASTING UNLESS OTHERWISE NOTED.
- ALL REINFORCED CONCRETE PIPES TO BE CLASS III UNLESS OTHERWISE NOTED.
- SURVEYOR TO CONFIRM THAT ALL INLET STATION / OFFSETS LINE UP WITH PROPOSED CURB AND GUTTER.
- ALL REBAR FOR FIELD POUR STRUCTURES SHALL BE EPOXY COATED. ANY EXPOSED STEEL SHALL BE TOUCHED UP OR RECOATED PRIOR TO USE.
- ALL FIELD POURED SAS STORM STRUCTURES SHALL BE CONSTRUCTED IN ACCORDANCE WITH STANDARD DETAIL DRAWING 5.7.3.
- ALL PRECAST SAS STORM STRUCTURES SHALL BE CONSTRUCTED IN ACCORDANCE WITH STANDARD DETAIL DRAWING 5.7.5.
- ALL STRUCTURES CALLED OUT AS FIELD POURED SHALL BE FIELD POURED. ALL OTHER STRUCTURES (NOT INDICATED AS FIELD POURED) SHALL BE SUBMITTED TO CITY ENGINEERING FOR APPROVAL IF PRECAST STRUCTURES ARE PREFERRED. CONTACT ERIN GETER OF CITY ENGINEERING AT (608) 266-4058 FOR PRECAST APPROVALS, FAX SHOP DRAWINGS TO (608)264-9275, OR EMAIL SHOP DRAWINGS TO EGETER@CITYOFMADISON.COM.

STORM SEWER SCHEDULE

EAST MADISON BIKEWAYS: SAFE STREETS PROJECT NO. 15327	SHEET NO. U-7
STORM SEWER SCHEDULE	
CITY OF MADISON	

PROPOSED STORM STRUCTURES

STRUC. NO.	STATION	LOCATION (OFFSET)	TYPE	TOP OF CASTING	E.I.	DEPTH	NOTES
E WASHINGTON AVE							
S-2	17+85.73	LT-11.86	3X3 STORM SAS	852.43	848.13	4.30	FP; W/R-1550-0054 [1]
S-2A	17+83.63	LT-22.47	H-INLET	851.71	848.18	3.53	W/R-1878-B7G

ADJUST EXISTING STORM STRUCTURES

STRUC. NO.	ID NO.	STATION	LOCATION (OFFSET)	EX TOC	PROP TOC	ADJ (FT)	NOTES
E WASHINGTON AVE							
ADJ-5	SS5543-097	13+43.68	LT-1.95	857.15	856.88	-0.27	[2]

REMOVE STORM STRUCTURES

STRUC. NO.	STRUC. ID	STATION	LOCATION (OFFSET)	TYPE	TOP OF CASTING	DEPTH	NOTES
E WASHINGTON AVE							
RS-1	IN5542-040	17+85.73	LT-11.86	H-INLET	851.20	3.07	

PROPOSED STORM PIPES

PIPE NO.	FROM (DNSTM)	TO (UPSTM)	DISCH. E.I.	INLET E.I.	PLAN (PAY) LGTH (FT)	PIPE LGTH (FT)	SLOPE (%)	PIPE SIZE	TYPE	NOTES
E WASHINGTON AVE										
P-2	S-2	S-2A	848.13	848.18	11	8	0.65%	12"	TYPE II	

NOTE: PLAN LENGTH (PAY LENGTH) IS FROM CENTER OF STRUCTURE TO CENTER OF STRUCTURE. PIPE LENGTH IS ACTUAL LENGTH OF PIPE FROM STRUCTURE WALL TO STRUCTURE WALL. SLOPE CALCULATED USING PIPE LENGTH.

SPECIFIC NOTES

[1] REPLACE EXISTING INLET WITH NEW STORM SAS, CONNECT TO EXISTING 12" RCP PIPE

[2] MATCH NEW SIDEWALK GRADE

STANDARD NOTES:

- ABBREVIATIONS: AE = APRON ENDWALL; RCP = REINFORCED CONCRETE PIPE; HERCP = HORIZONTAL ELLIPTICAL REINFORCED CONCRETE PIPE; DNA = DOES NOT APPLY; SAS = SEWER ACCESS STRUCTURE; LP = LOW POINT INLET STRUCTURE; FP = FIELD POURED STRUCTURE; TR = TOP OF CONCRETE ROOF; NCM = NO CROWN MATCH FOR PIPES; UD = UNDERDRAIN

- TOP OF CASTING GRADE GIVEN IS THE TOP OF CURB FOR INLET STRUCTURES AND THE FLOWLINE OF THE CLOSED CASTING FOR SASs.

- TOP OF CONCRETE ROOF (TR) IS 1.25 BELOW TOP OF CASTING UNLESS OTHERWISE NOTED.

- ALL REINFORCED CONCRETE PIPES TO BE CLASS III UNLESS OTHERWISE NOTED.


- SURVEYOR TO CONFIRM THAT ALL INLET STATION / OFFSETS LINE UP WITH PROPOSED CURB AND GUTTER.

-ALL REBAR FOR FIELD POUR STRUCTURES SHALL BE EPOXY COATED. ANY EXPOSED STEEL SHALL BE TOUCHED UP OR RECOATED PRIOR TO USE.

-ALL FIELD POURED SAS STORM STRUCTURES SHALL BE CONSTRUCTED IN ACCORDANCE WITH STANDARD DETAIL DRAWING 5.7.3.

-ALL PRECAST SAS STORM STRUCTURES SHALL BE CONSTRUCTED IN ACCORDANCE WITH STANDARD DETAIL DRAWING 5.7.5.

- ALL STRUCTURES CALLED OUT AS FIELD POURED SHALL BE FIELD POURED. ALL OTHER STRUCTURES (NOT INDICATED AS FIELD POURED) SHALL BE SUBMITTED TO CITY ENGINEERING FOR APPROVAL IF PRECAST STRUCTURES ARE PREFERRED. CONTACT ERIN GETER OF CITY ENGINEERING AT (608) 266-4058 FOR PRECAST APPROVALS, FAX SHOP DRAWINGS TO (608)264-9275, OR EMAIL SHOP DRAWINGS TO EGETER@CITYOFMADISON.COM.

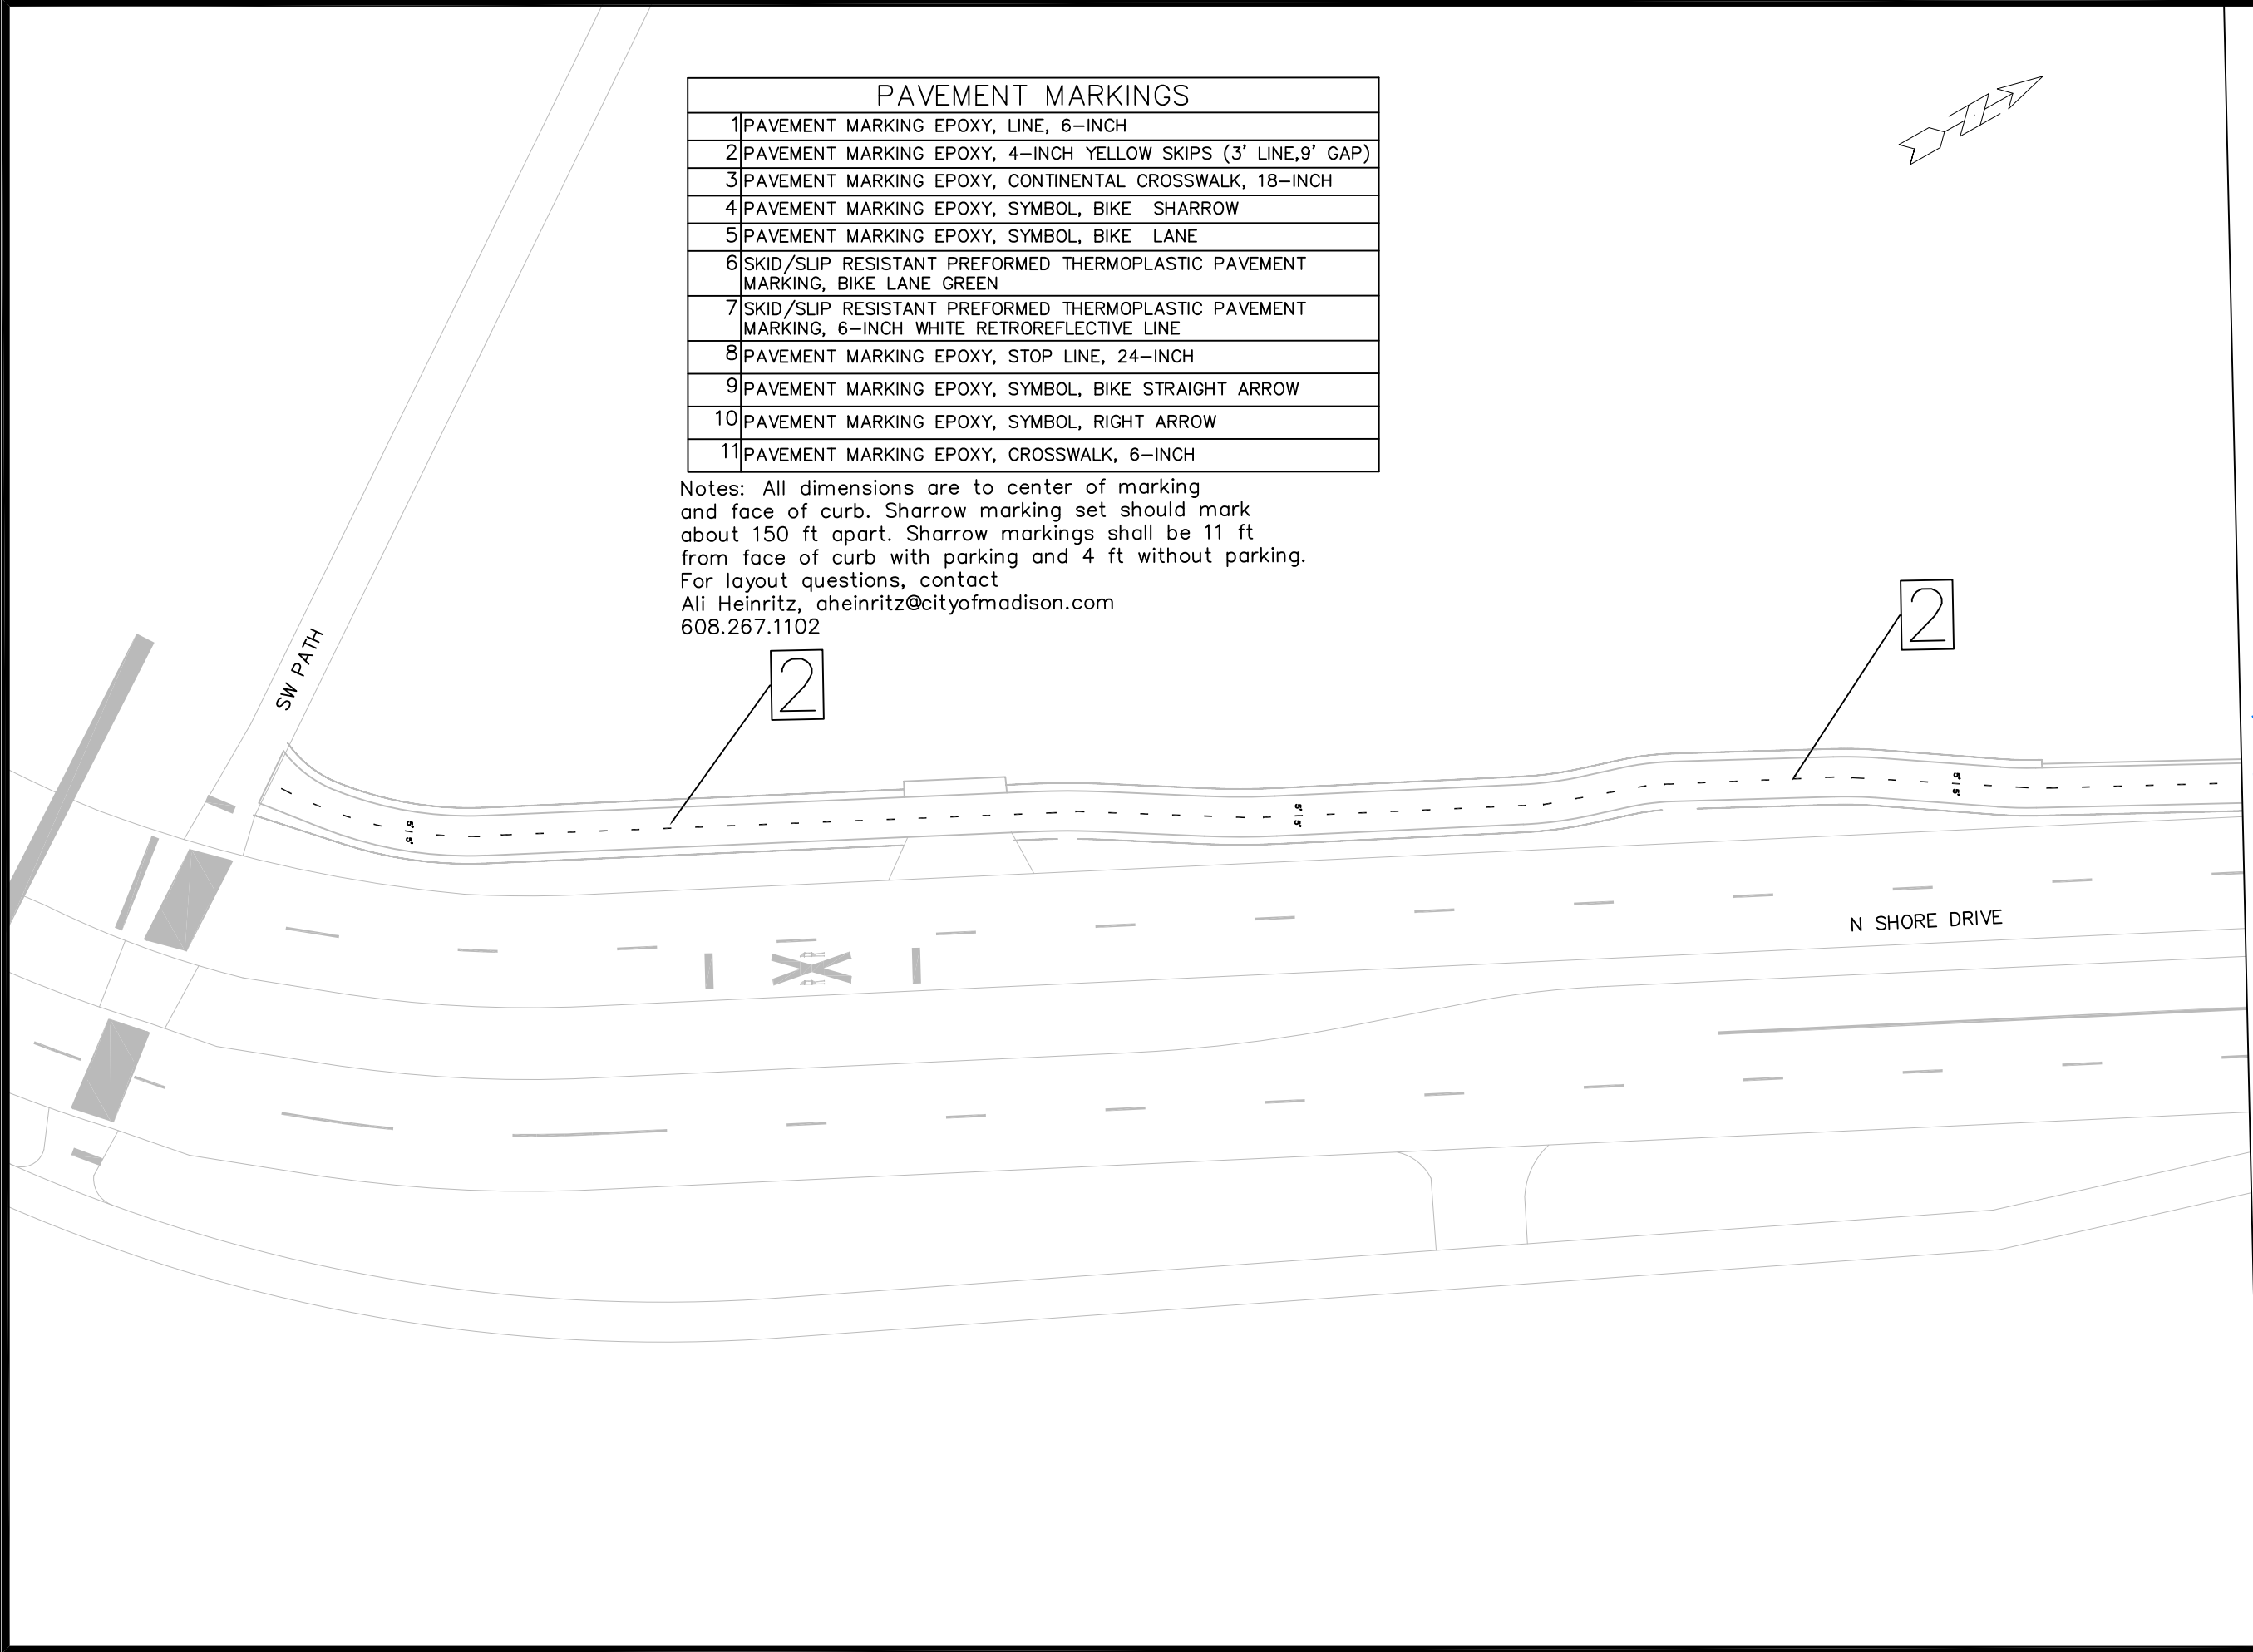

PAVEMENT MARKINGS	
1	PAVEMENT MARKING EPOXY, LINE, 6-INCH
2	PAVEMENT MARKING EPOXY, 4-INCH YELLOW SKIPS (3' LINE,9' GAP)
3	PAVEMENT MARKING EPOXY, CONTINENTAL CROSSWALK, 18-INCH
4	PAVEMENT MARKING EPOXY, SYMBOL, BIKE SHARROW
5	PAVEMENT MARKING EPOXY, SYMBOL, BIKE LANE
6	SKID/SLIP RESISTANT PREFORMED THERMOPLASTIC PAVEMENT MARKING, BIKE LANE GREEN
7	SKID/SLIP RESISTANT PREFORMED THERMOPLASTIC PAVEMENT MARKING, 6-INCH WHITE RETROREFLECTIVE LINE
8	PAVEMENT MARKING EPOXY, STOP LINE, 24-INCH
9	PAVEMENT MARKING EPOXY, SYMBOL, BIKE STRAIGHT ARROW
10	PAVEMENT MARKING EPOXY, SYMBOL, RIGHT ARROW
11	PAVEMENT MARKING EPOXY, CROSSWALK, 6-INCH

Notes: All dimensions are to center of marking and face of curb. Sharrow marking set should mark about 150 ft apart. Sharrow markings shall be 11 ft from face of curb with parking and 4 ft without parking. For layout questions, contact Ali Heinritz, aheinritz@cityofmadison.com 608.267.1102

MATCH LINE - 1
AT STATION - 0+00.00
NEXT SHEET NUMBER: ###



15104

M-1

15327TE-PAVEMENTMARKING PLANS - N SHORE PATH 1

NORTH SHORE DR PATH

M:\DESIGN\Projects\15327\CAD\Traffic\15327TE-PavementMarking Plans.dwg

15104

MADISON, WI


8769

CONTRACT NO:


MARK	REVISION	DATE	BY
15104			

15104

M-1

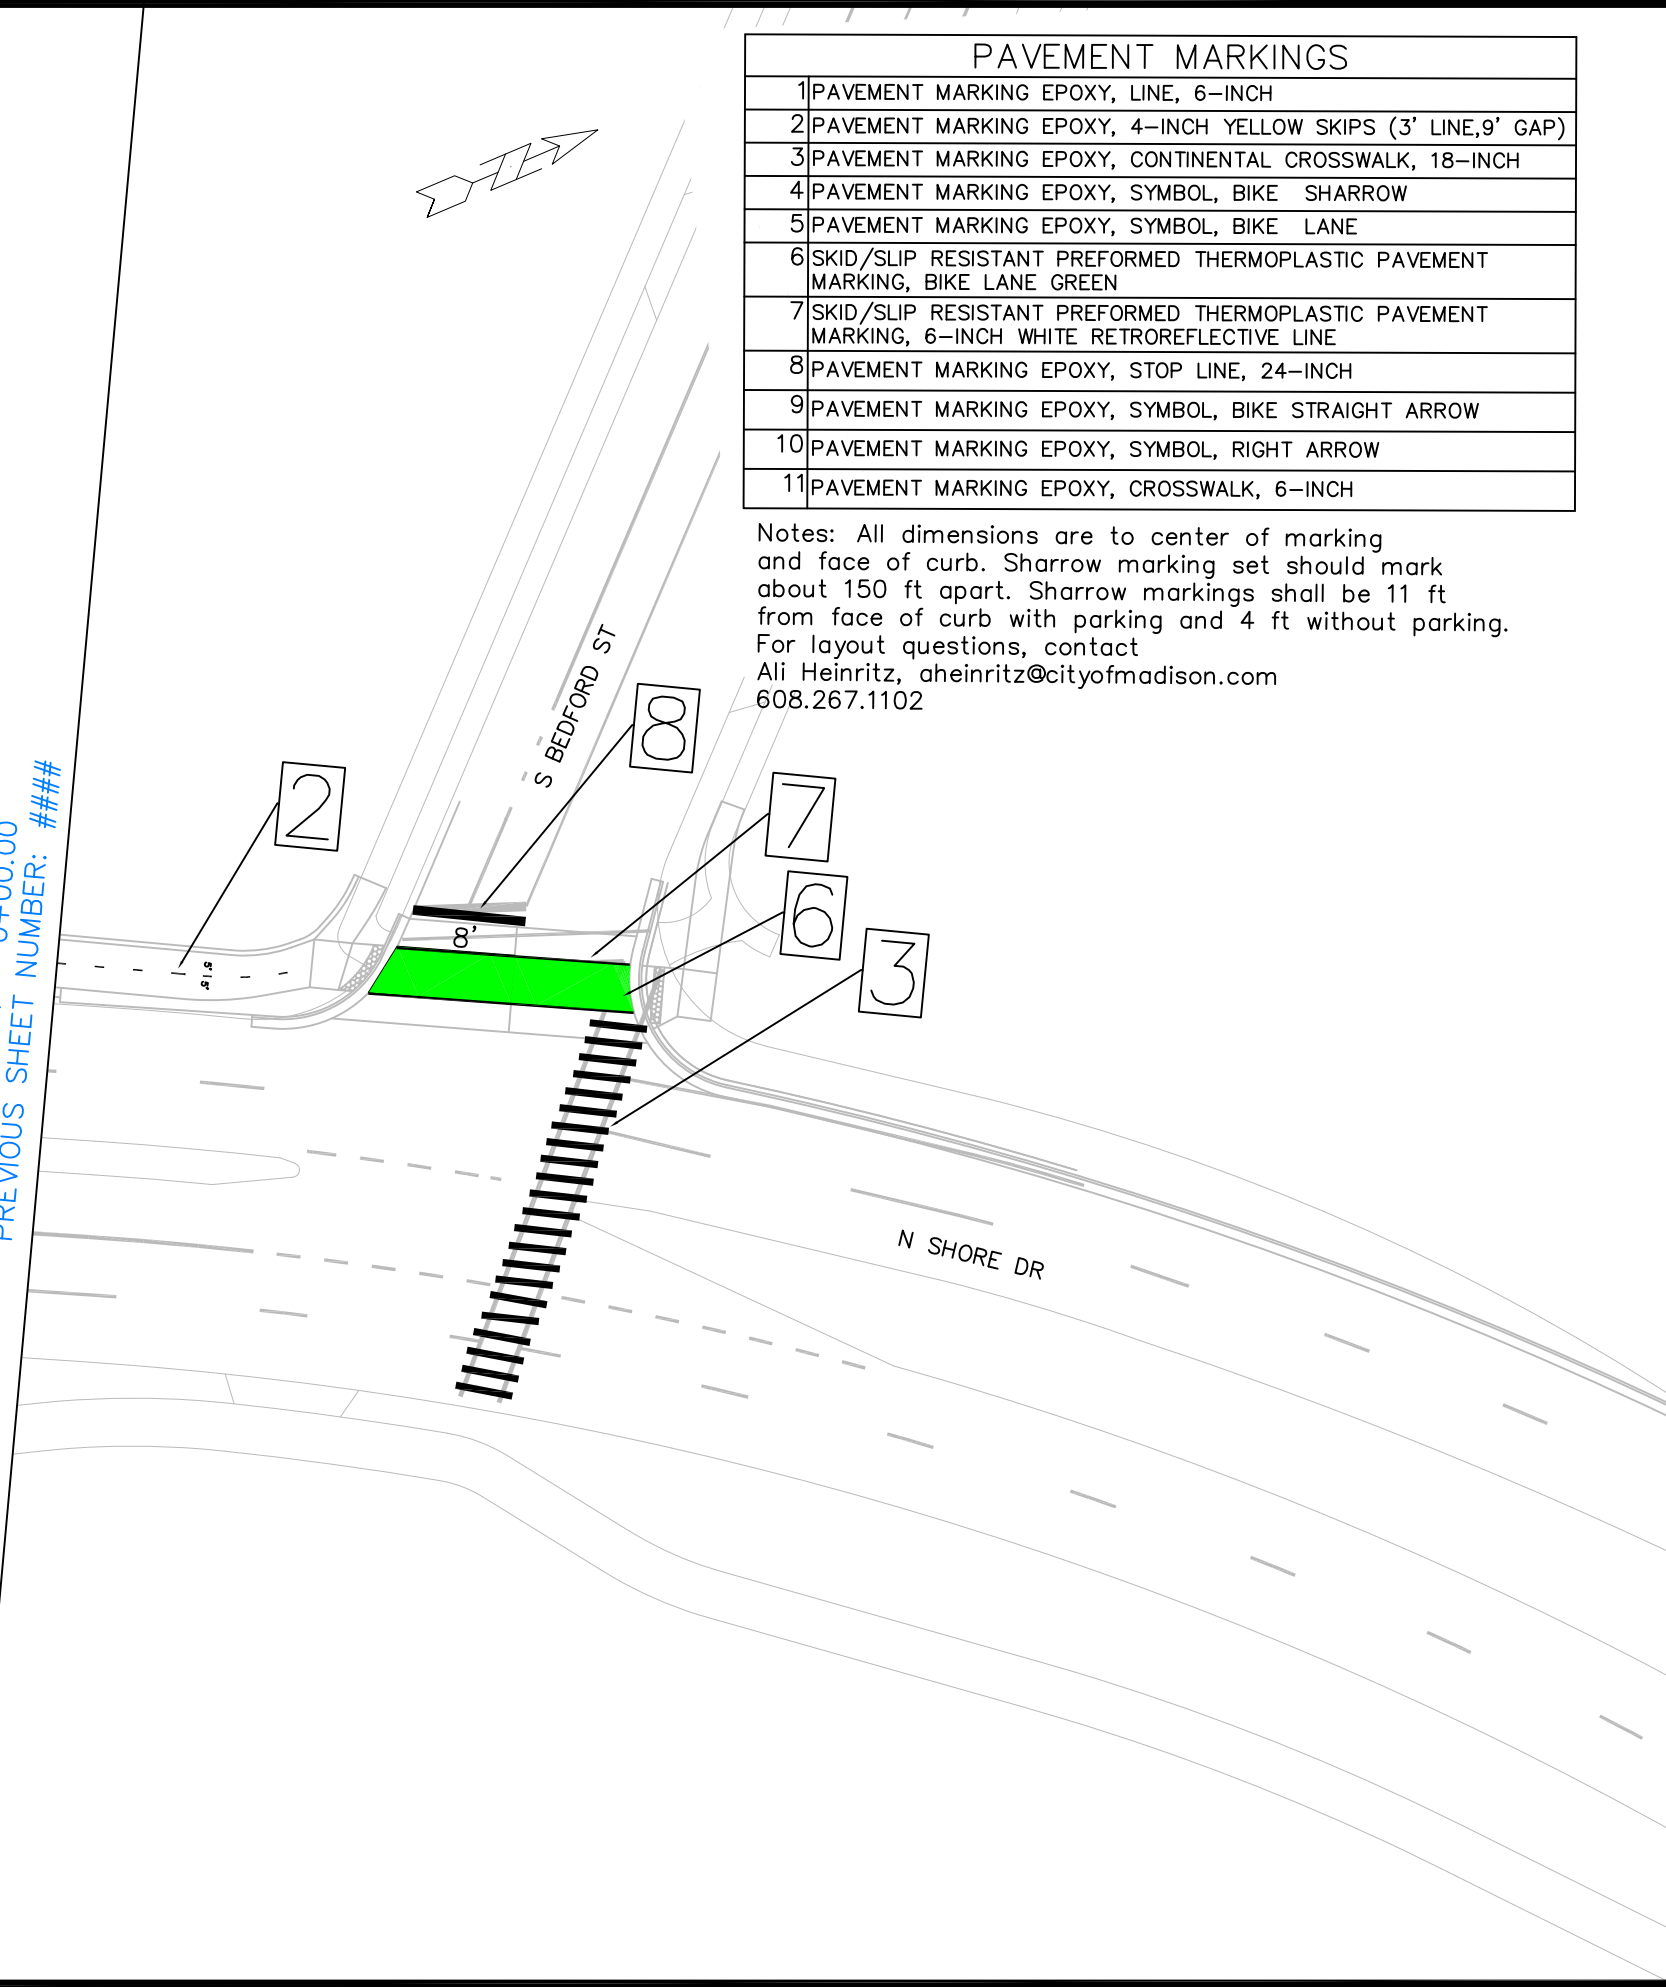

Notes: All dimensions are to center of marking and face of curb. Sharrow marking set should mark about 150 ft apart. Sharrow markings shall be 11 ft from face of curb with parking and 4 ft without parking. For layout questions, contact Ali Heinritz, aheinritz@cityofmadison.com 608.267.1102

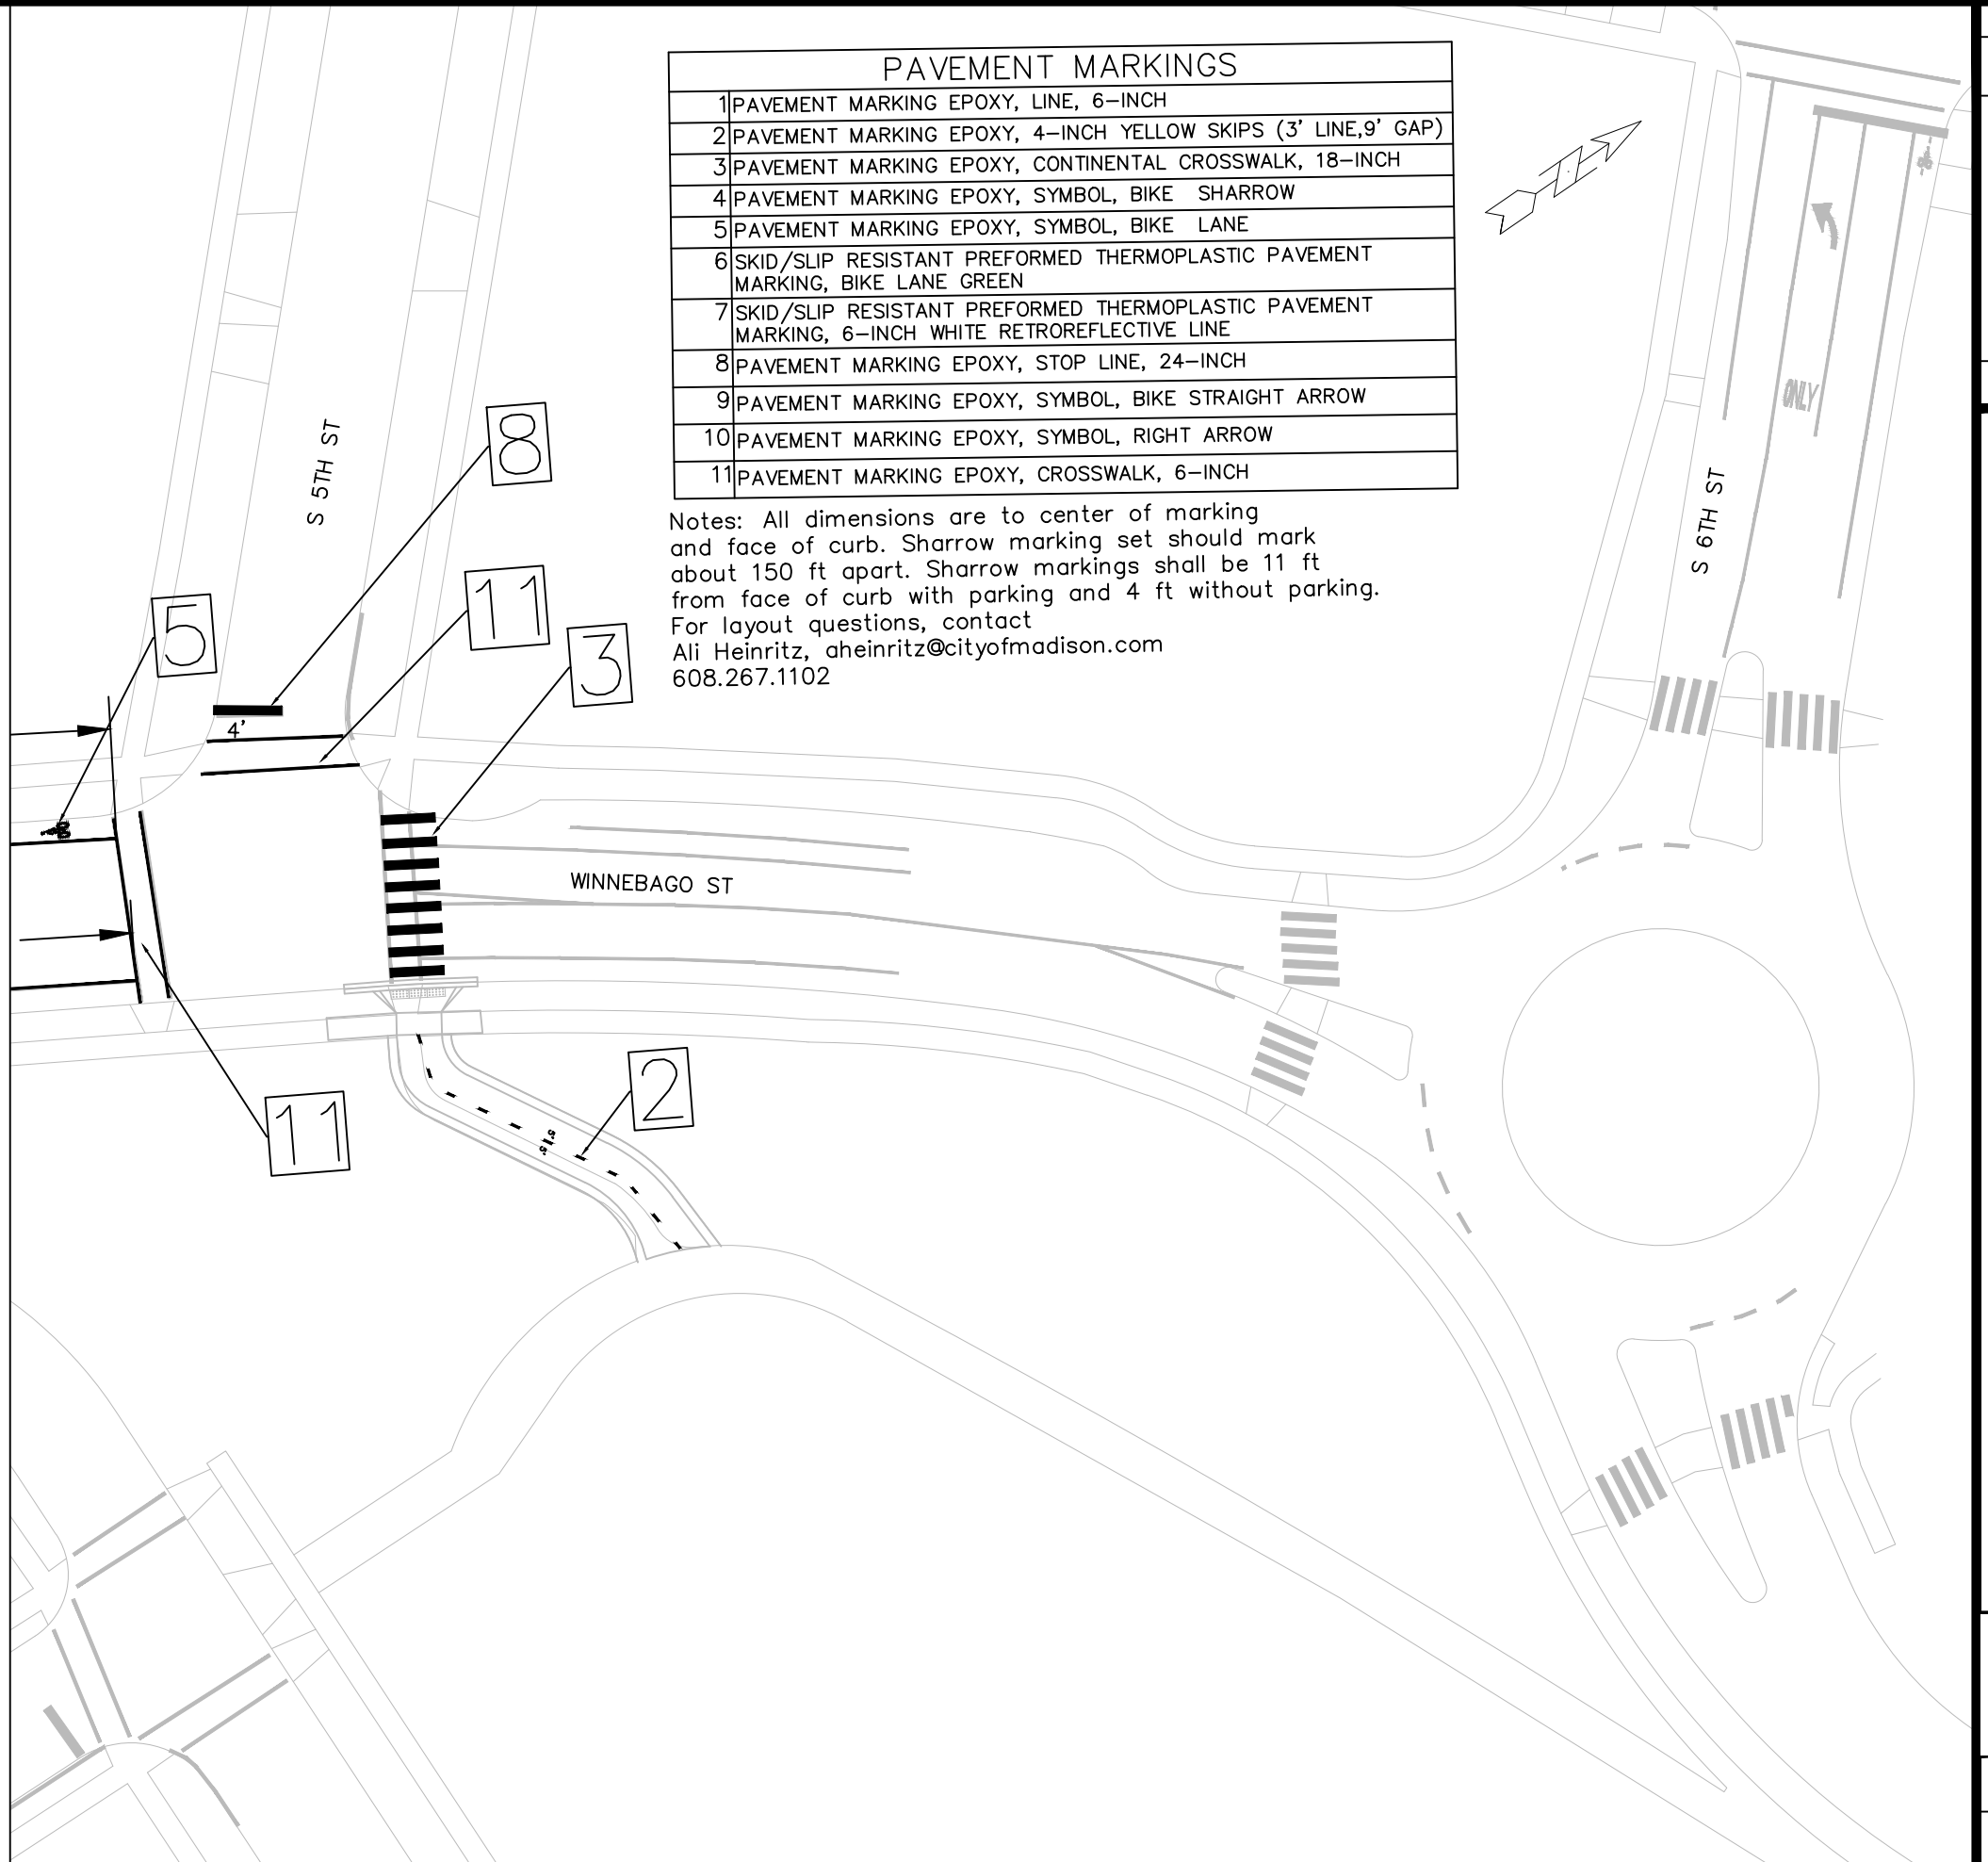

PAVEMENT MARKINGS	
1	PAVEMENT MARKING EPOXY, LINE, 6-INCH
2	PAVEMENT MARKING EPOXY, 4-INCH YELLOW SKIPS (3' LINE, 9' GAP)
3	PAVEMENT MARKING EPOXY, CONTINENTAL CROSSWALK, 18-INCH
4	PAVEMENT MARKING EPOXY, SYMBOL, BIKE SHARROW
5	PAVEMENT MARKING EPOXY, SYMBOL, BIKE LANE
6	SKID/SLIP RESISTANT PREFORMED THERMOPLASTIC PAVEMENT MARKING, BIKE LANE GREEN
7	SKID/SLIP RESISTANT PREFORMED THERMOPLASTIC PAVEMENT MARKING, 6-INCH WHITE RETROREFLECTIVE LINE
8	PAVEMENT MARKING EPOXY, STOP LINE, 24-INCH
9	PAVEMENT MARKING EPOXY, SYMBOL, BIKE STRAIGHT ARROW
10	PAVEMENT MARKING EPOXY, SYMBOL, RIGHT ARROW
11	PAVEMENT MARKING EPOXY, CROSSWALK, 6-INCH

Notes: All dimensions are to center of marking and face of curb. Sharrow marking set should mark about 150 ft apart. Sharrow markings shall be 11 ft from face of curb with parking and 4 ft without parking. For layout questions, contact Ali Heinritz, aheinritz@cityofmadison.com 608.267.1102



15327
M-3

15327TE-PAVEMENTMARKING PLANS - WINNEBAGO PATH 1

15327

EAST MADISON BIKEWAYS: SAFE STREETS

MADISON, WI


M:\DESIGN\Projects\15327\CAD\Traffic\15327TE-PavementMarking Plans.dwg

CONTRACT NO:

8769

MARK	REVISION	DATE	BY
Designed By: AJC	Date: 1/16/2025	10:12 AM	Scale: 1" = 40'
15327			M-3

MATCH LINE - 5
AT STATION - 0+00.00
PREVIOUS SHEET NUMBER: 5

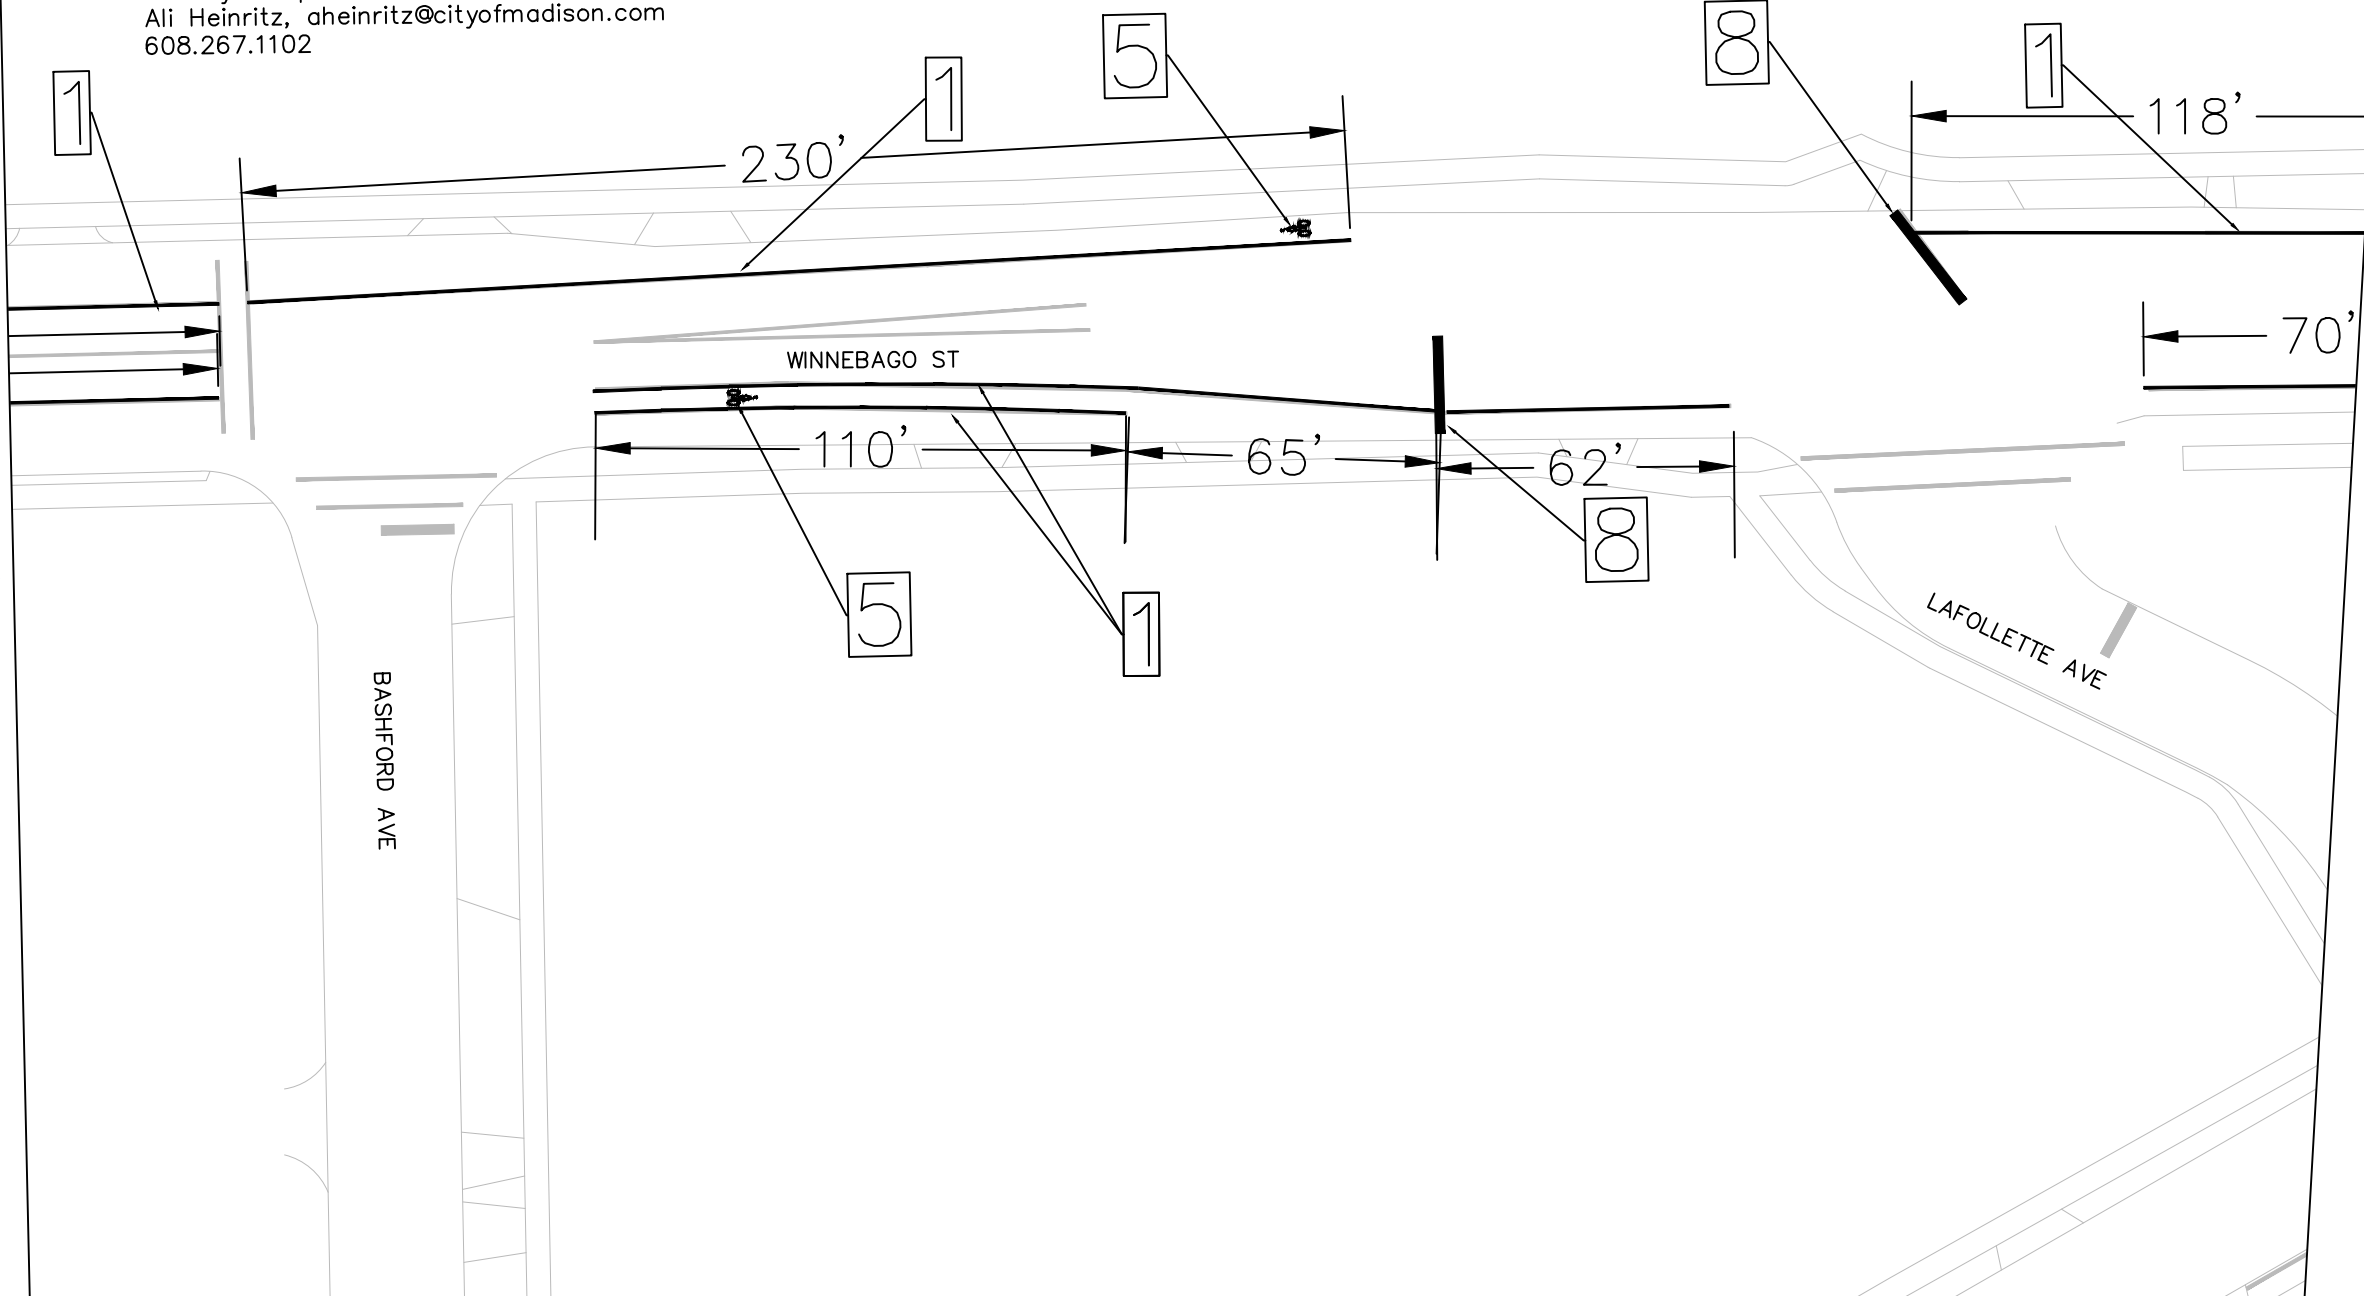

Notes: All dimensions are to center of marking and face of curb. Sharrow marking set should mark about 150 ft apart. Sharrow markings shall be 11 ft from face of curb with parking and 4 ft without parking. For layout questions, contact Ali Heinritz, aheinritz@cityofmadison.com 608.267.1102

PAVEMENT MARKINGS	
1	PAVEMENT MARKING EPOXY, LINE, 6-INCH
2	PAVEMENT MARKING EPOXY, 4-INCH YELLOW SKIPS (3' LINE,9' GAP)
3	PAVEMENT MARKING EPOXY, CONTINENTAL CROSSWALK, 18-INCH
4	PAVEMENT MARKING EPOXY, SYMBOL, BIKE SHARROW
5	PAVEMENT MARKING EPOXY, SYMBOL, BIKE LANE
6	SKID/SLIP RESISTANT PREFORMED THERMOPLASTIC PAVEMENT MARKING, BIKE LANE GREEN
7	SKID/SLIP RESISTANT PREFORMED THERMOPLASTIC PAVEMENT MARKING, 6-INCH WHITE RETROREFLECTIVE LINE
8	PAVEMENT MARKING EPOXY, STOP LINE, 24-INCH
9	PAVEMENT MARKING EPOXY, SYMBOL, BIKE STRAIGHT ARROW
10	PAVEMENT MARKING EPOXY, SYMBOL, RIGHT ARROW
11	PAVEMENT MARKING EPOXY, CROSSWALK, 6-INCH

MATCH LINE - 6
AT STATION - 0+00.00
NEXT SHEET NUMBER: 7




15327
M-4

15327TE-PAVEMENTMARKING PLANS - WINNEBAGO PATH 2
EAST MADISON BIKEWAYS: SAFE STREETS
M:\DESIGN\Projects\15327\CAD\Traffic\15327TE-PavementMarking Plans.dwg

15327
MADISON, WI
CONTRACT NO: 8769

MARK	REVISION	DATE	BY
15327		1/16/2025 10:16 AM	
		Scale: 1" = 40'	
			M-4

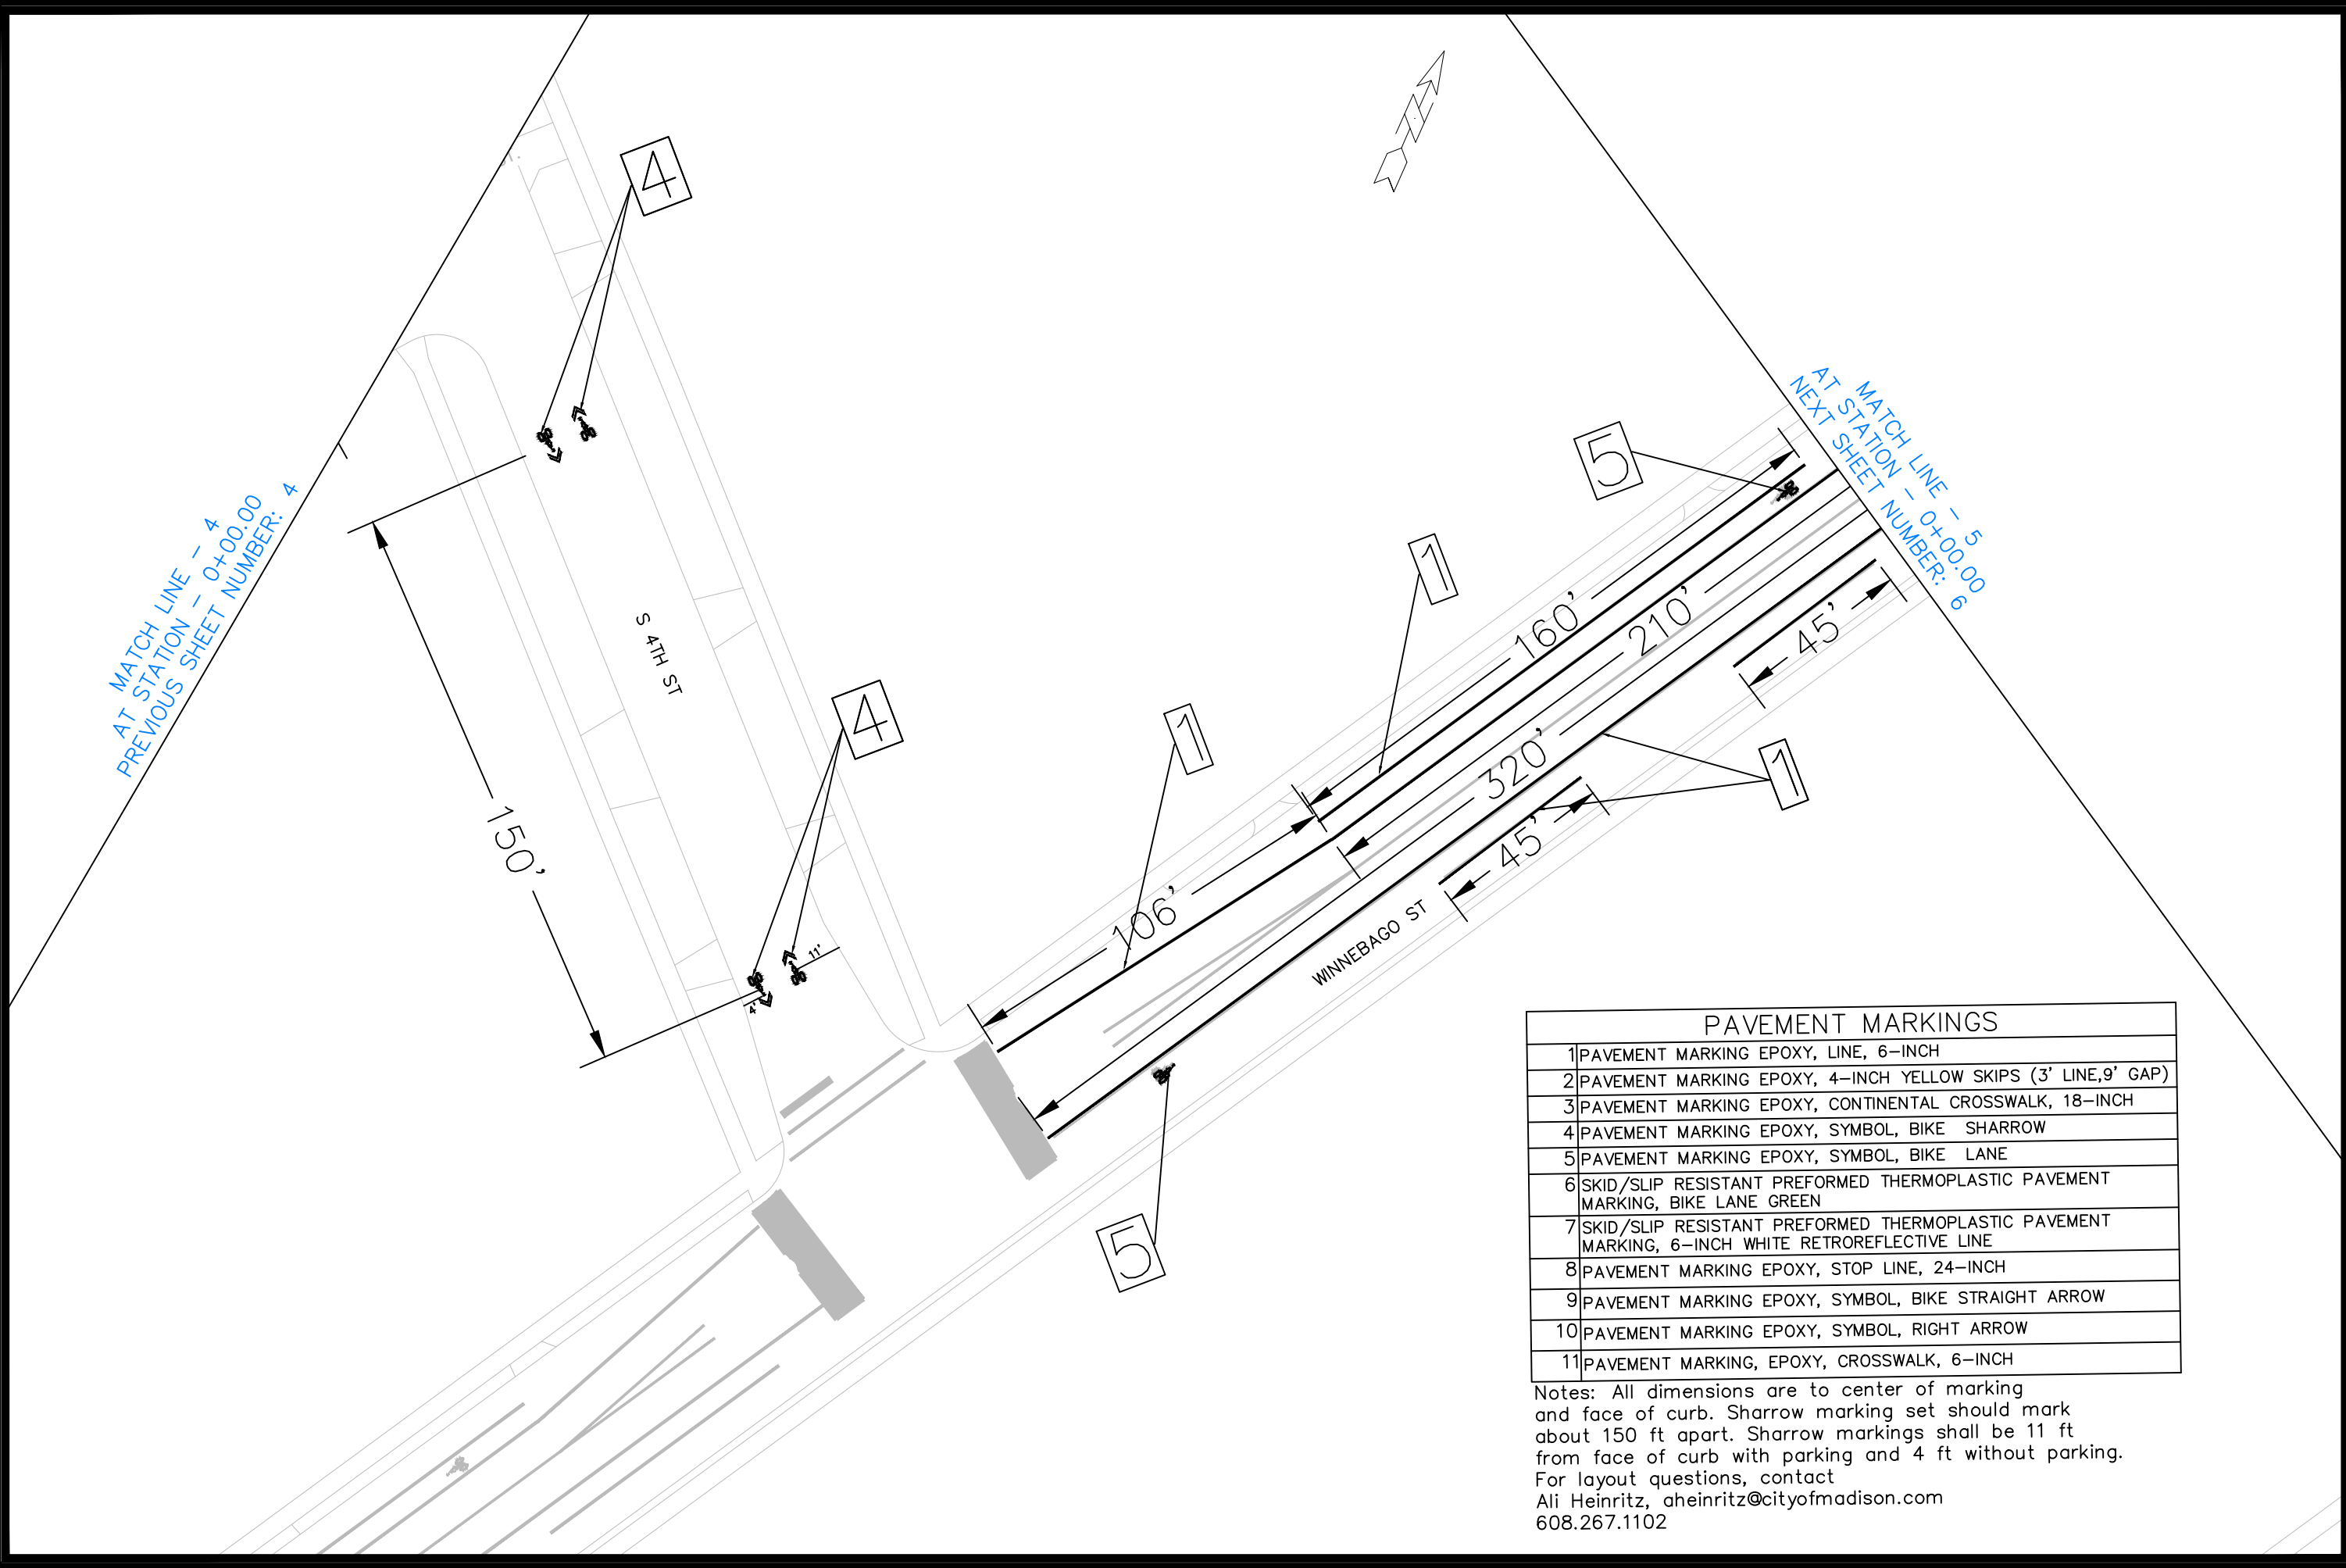

PAVEMENT MARKINGS	
1	PAVEMENT MARKING EPOXY, LINE, 6-INCH
2	PAVEMENT MARKING EPOXY, 4-INCH YELLOW SKIPS (3' LINE,9' GAP)
3	PAVEMENT MARKING EPOXY, CONTINENTAL CROSSWALK, 18-INCH
4	PAVEMENT MARKING EPOXY, SYMBOL, BIKE SHARROW
5	PAVEMENT MARKING EPOXY, SYMBOL, BIKE LANE
6	SKID/SLIP RESISTANT PREFORMED THERMOPLASTIC PAVEMENT MARKING, BIKE LANE GREEN
7	SKID/SLIP RESISTANT PREFORMED THERMOPLASTIC PAVEMENT MARKING, 6-INCH WHITE RETROREFLECTIVE LINE
8	PAVEMENT MARKING EPOXY, STOP LINE, 24-INCH
9	PAVEMENT MARKING EPOXY, SYMBOL, BIKE STRAIGHT ARROW
10	PAVEMENT MARKING EPOXY, SYMBOL, RIGHT ARROW
11	PAVEMENT MARKING, EPOXY, CROSSWALK, 6-INCH


Notes: All dimensions are to center of marking and face of curb. Sharrow marking set should mark about 150 ft apart. Sharrow markings shall be 11 ft from face of curb with parking and 4 ft without parking. For layout questions, contact Ali Heinritz, aheinritz@cityofmadison.com 608.267.1102

15327TE-PAVEMENTMARKING PLANS - WINNEBAGO-FOURTH ST	15327	MADISON, WI	CONTRACT NO: 8769	M-5
	EAST MADISON BIKEWAYS: SAFE STREETS			
M:\DESIGN\Projects\15327\CAD\Traffic\15327TE-PavementMarking Plans.dwg				
				
15327				
M-5				

MATCH LINE - 3
AT STATION - 0+00.00
PREVIOUS SHEET NUMBER: 3

PAVEMENT MARKINGS	
1	PAVEMENT MARKING EPOXY, LINE, 6-INCH
2	PAVEMENT MARKING EPOXY, 4-INCH YELLOW SKIPS (3' LINE,9' GAP)
3	PAVEMENT MARKING EPOXY, CONTINENTAL CROSSWALK, 18-INCH
4	PAVEMENT MARKING EPOXY, SYMBOL, BIKE SHARROW
5	PAVEMENT MARKING EPOXY, SYMBOL, BIKE LANE
6	SKID/SLIP RESISTANT PREFORMED THERMOPLASTIC PAVEMENT MARKING, BIKE LANE GREEN
7	SKID/SLIP RESISTANT PREFORMED THERMOPLASTIC PAVEMENT MARKING, 6-INCH WHITE RETROREFLECTIVE LINE
8	PAVEMENT MARKING EPOXY, STOP LINE, 24-INCH
9	PAVEMENT MARKING EPOXY, SYMBOL, BIKE STRAIGHT ARROW
10	PAVEMENT MARKING EPOXY, SYMBOL, RIGHT ARROW
11	PAVEMENT MARKING EPOXY, CROSSWALK, 6-INCH

Notes: All dimensions are to center of marking and face of curb. Sharrow marking set should mark about 150 ft apart. Sharrow markings shall be 11 ft from face of curb with parking and 4 ft without parking. For layout questions, contact Ali Heinritz, aheinritz@cityofmadison.com 608.267.1102

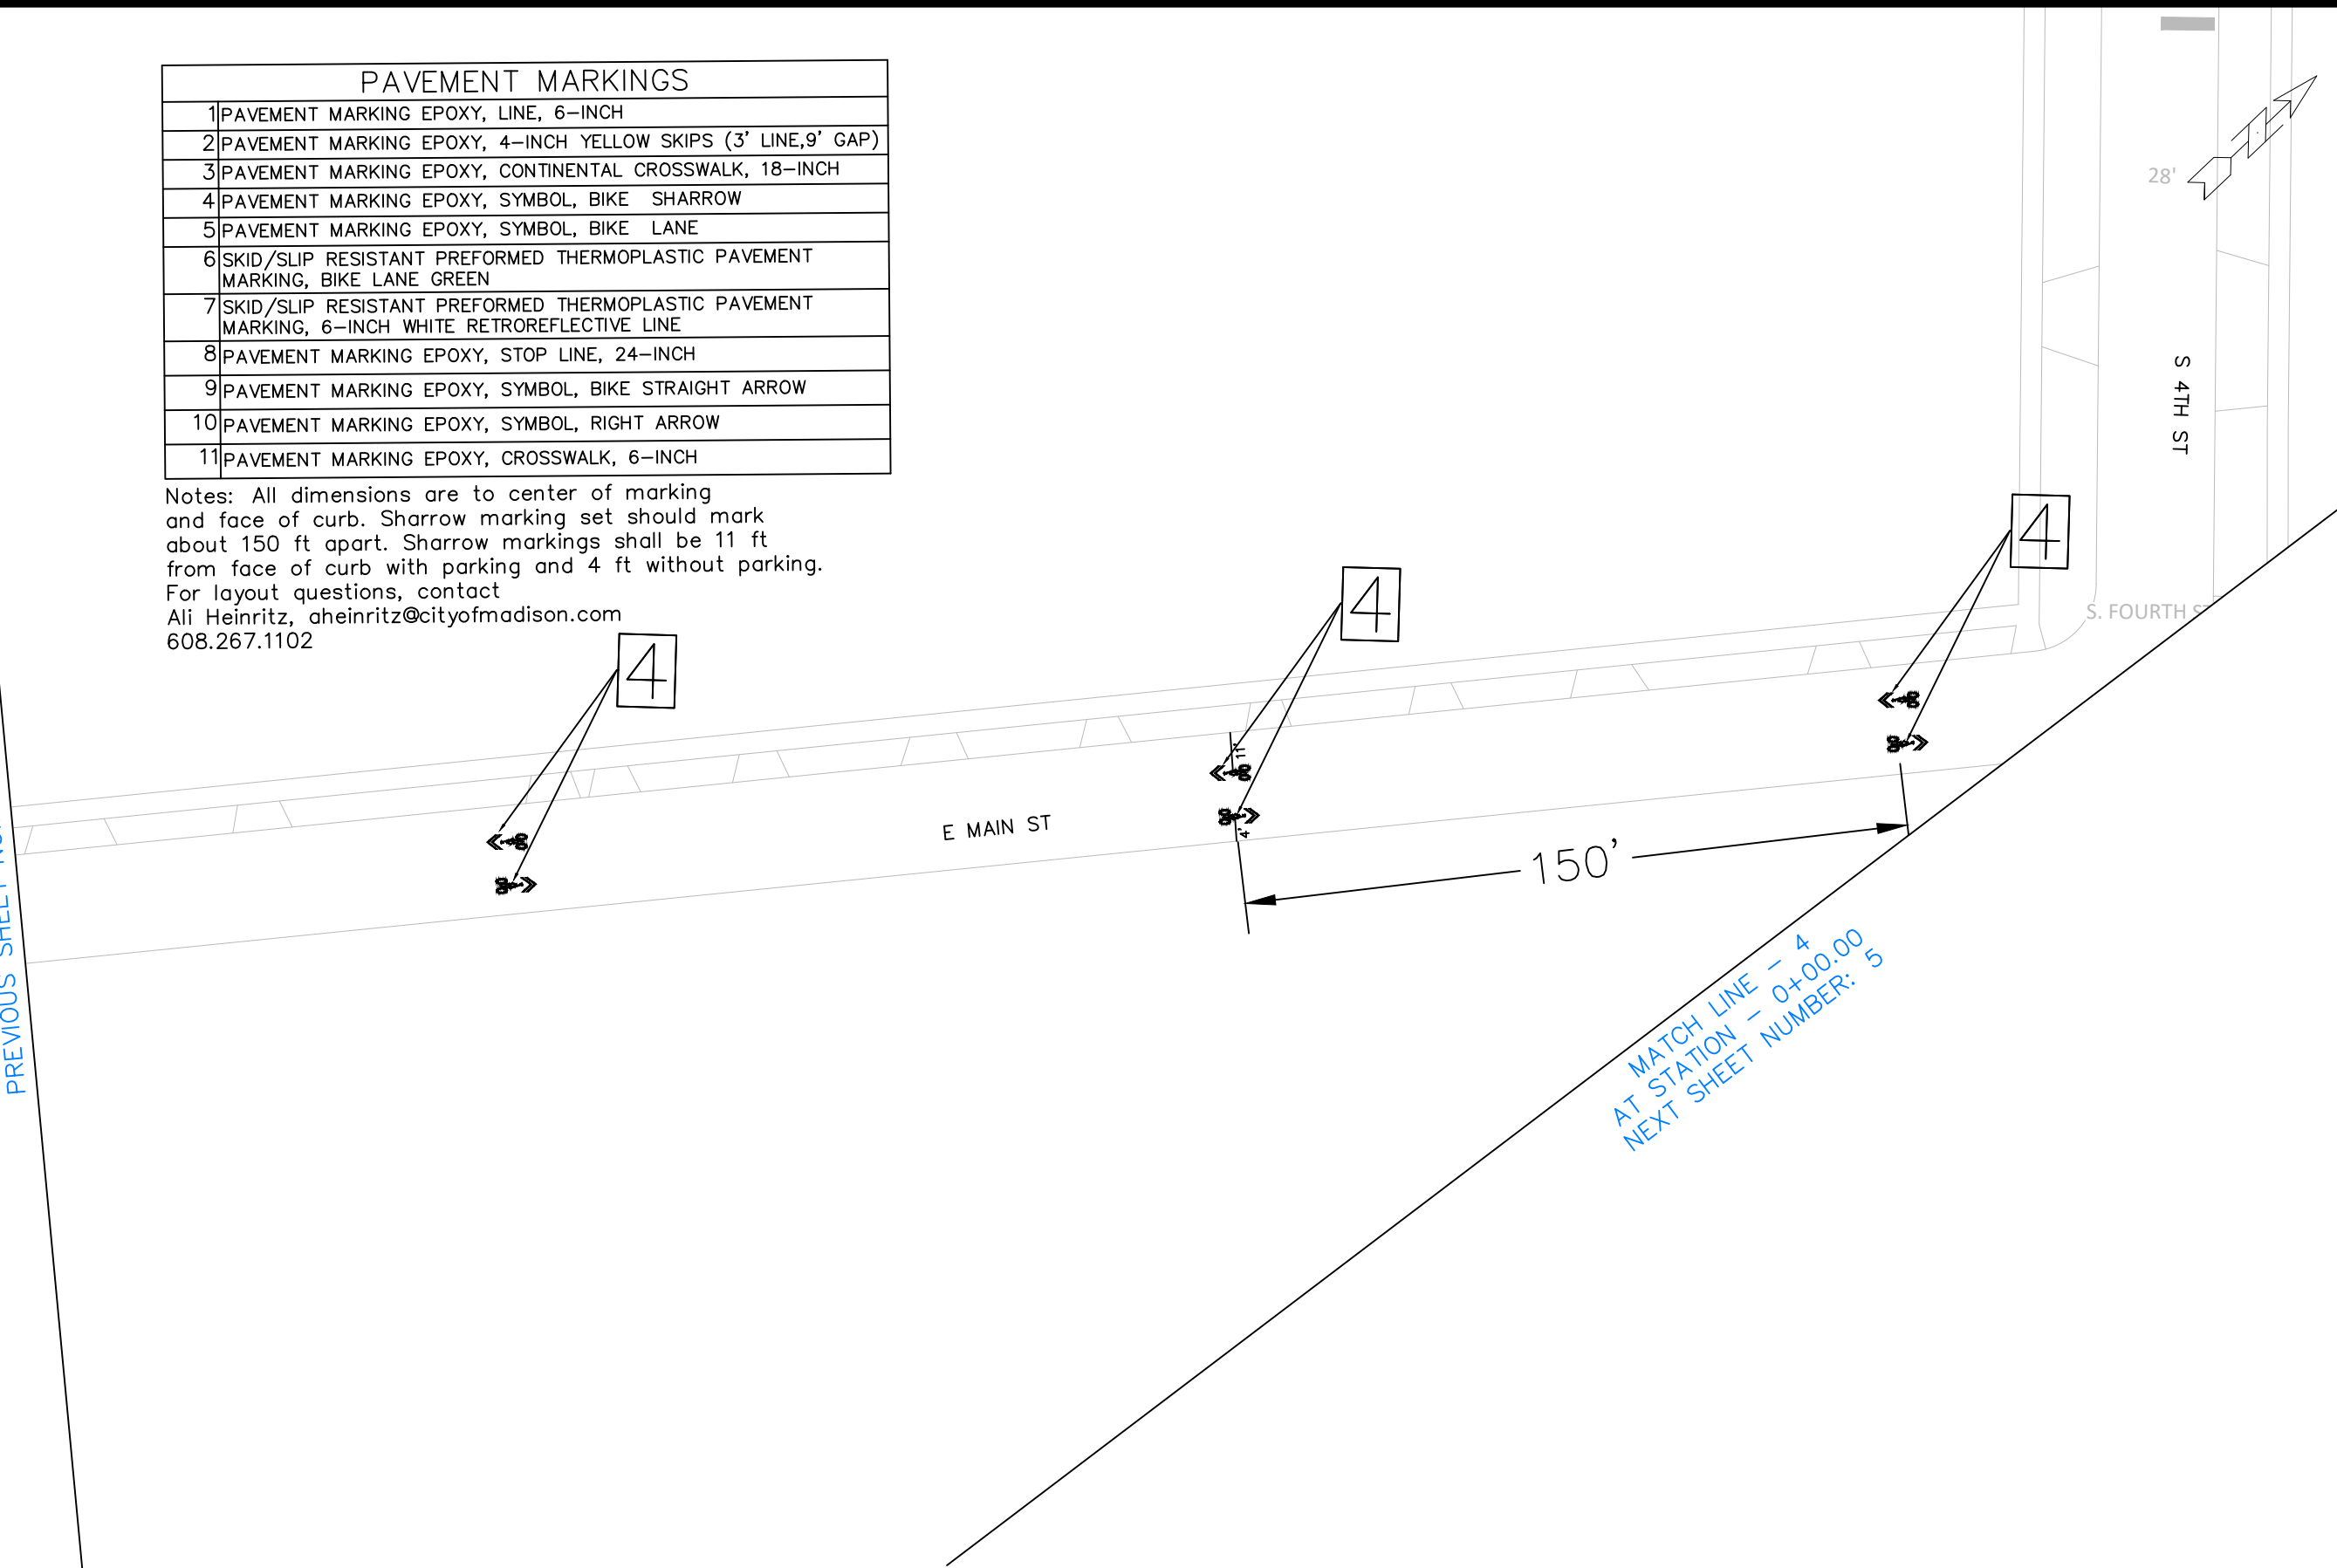

MATCH LINE - 4
AT STATION - 0+00.00
NEXT SHEET NUMBER: 5



15327

M-6

15327TE-PAVEMENTMARKING PLANS - MAIN ST 1

EAST MADISON BIKEWAYS: SAFE STREETS

M:\DESIGN\Projects\15327\CAD\Traffic\15327TE-PavementMarking Plans.dwg

15327

MADISON, WI

CONTRACT NO: 8769

MARK	REVISION	DATE	BY
15327		1/16/2025 10:23 AM	


15327

M-6

MATCH LINE - 2
AT STATION - 0+00.00
PREVIOUS SHEET NUMBER: 2

PAVEMENT MARKINGS	
1	PAVEMENT MARKING EPOXY, LINE, 6-INCH
2	PAVEMENT MARKING EPOXY, 4-INCH YELLOW SKIPS (3' LINE,9' GAP)
3	PAVEMENT MARKING EPOXY, CONTINENTAL CROSSWALK, 18-INCH
4	PAVEMENT MARKING EPOXY, SYMBOL, BIKE SHARROW
5	PAVEMENT MARKING EPOXY, SYMBOL, BIKE LANE
6	SKID/SLIP RESISTANT PREFORMED THERMOPLASTIC PAVEMENT MARKING, BIKE LANE GREEN
7	SKID/SLIP RESISTANT PREFORMED THERMOPLASTIC PAVEMENT MARKING, 6-INCH WHITE RETROREFLECTIVE LINE
8	PAVEMENT MARKING EPOXY, STOP LINE, 24-INCH
9	PAVEMENT MARKING EPOXY, SYMBOL, BIKE STRAIGHT ARROW
10	PAVEMENT MARKING EPOXY, SYMBOL, RIGHT ARROW
11	PAVEMENT MARKING EPOXY, CROSSWALK, 6-INCH

Notes: All dimensions are to center of marking and face of curb. Sharrow marking set should mark about 150 ft apart. Sharrow markings shall be 11 ft from face of curb with parking and 4 ft without parking. For layout questions, contact Ali Heinritz, aheinritz@cityofmadison.com 608.267.1102

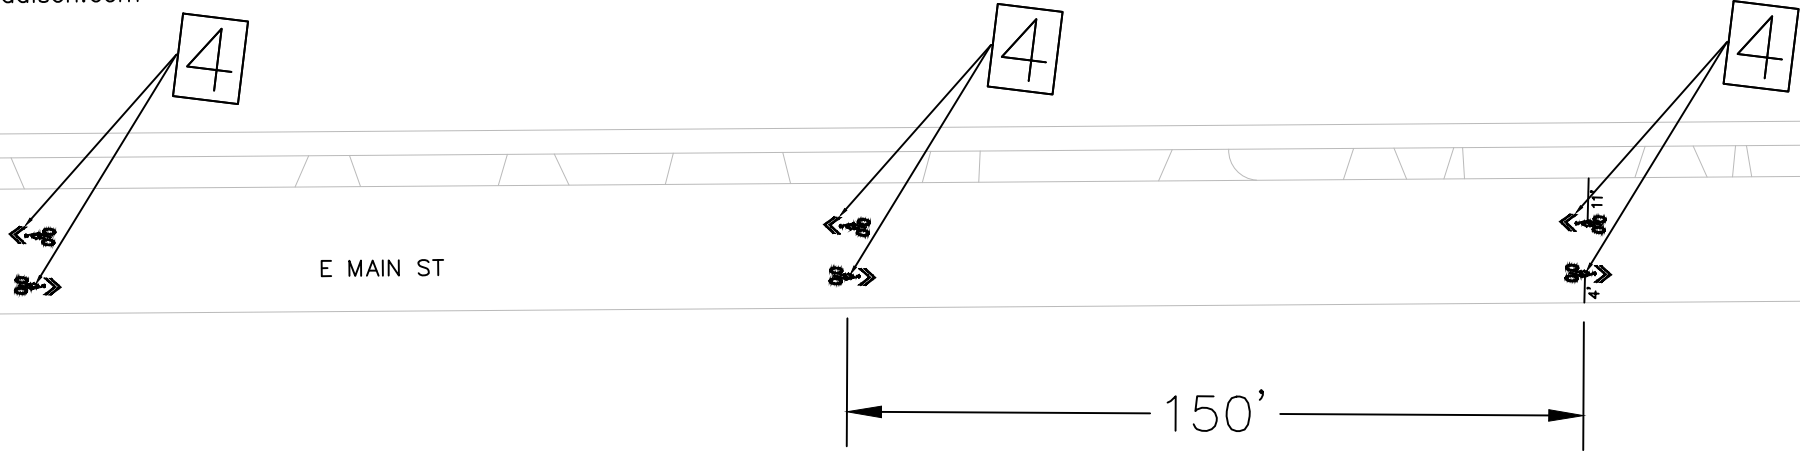

MATCH LINE - 3
AT STATION - 0+00.00
NEXT SHEET NUMBER: 4



15327
M-7

15327TE-PAVEMENTMARKING PLANS - MAIN ST 2
EAST MADISON BIKEWAYS: SAFE STREETS
M:\DESIGN\Projects\15327\CAD\Traffic\15327TE-PavementMarking Plans.dwg

15327
MADISON, WI
CONTRACT NO: 8769


MARK	REVISION	DATE	BY
15327		1/16/2025 10:26 AM	

M-7

MATCH LINE - 3
AT STATION - 0+00.00
PREVIOUS SHEET NUMBER: ###

PAVEMENT MARKINGS	
1	PAVEMENT MARKING EPOXY, LINE, 6-INCH
2	PAVEMENT MARKING EPOXY, 4-INCH YELLOW SKIPS (3' LINE,9' GAP)
3	PAVEMENT MARKING EPOXY, CONTINENTAL CROSSWALK, 18-INCH
4	PAVEMENT MARKING EPOXY, SYMBOL, BIKE SHARROW
5	PAVEMENT MARKING EPOXY, SYMBOL, BIKE LANE
6	SKID/SLIP RESISTANT PREFORMED THERMOPLASTIC PAVEMENT MARKING, BIKE LANE GREEN
7	SKID/SLIP RESISTANT PREFORMED THERMOPLASTIC PAVEMENT MARKING, 6-INCH WHITE RETROREFLECTIVE LINE
8	PAVEMENT MARKING EPOXY, STOP LINE, 24-INCH
9	PAVEMENT MARKING EPOXY, SYMBOL, BIKE STRAIGHT ARROW
10	PAVEMENT MARKING EPOXY, SYMBOL, RIGHT ARROW
11	PAVEMENT MARKING EPOXY, CROSSWALK, 6-INCH

Notes: All dimensions are to center of marking and face of curb. Sharrow marking set should mark about 150 ft apart. Sharrow markings shall be 11 ft from face of curb with parking and 4 ft without parking. For layout questions, contact Ali Heinritz, aheinritz@cityofmadison.com 608.267.1102

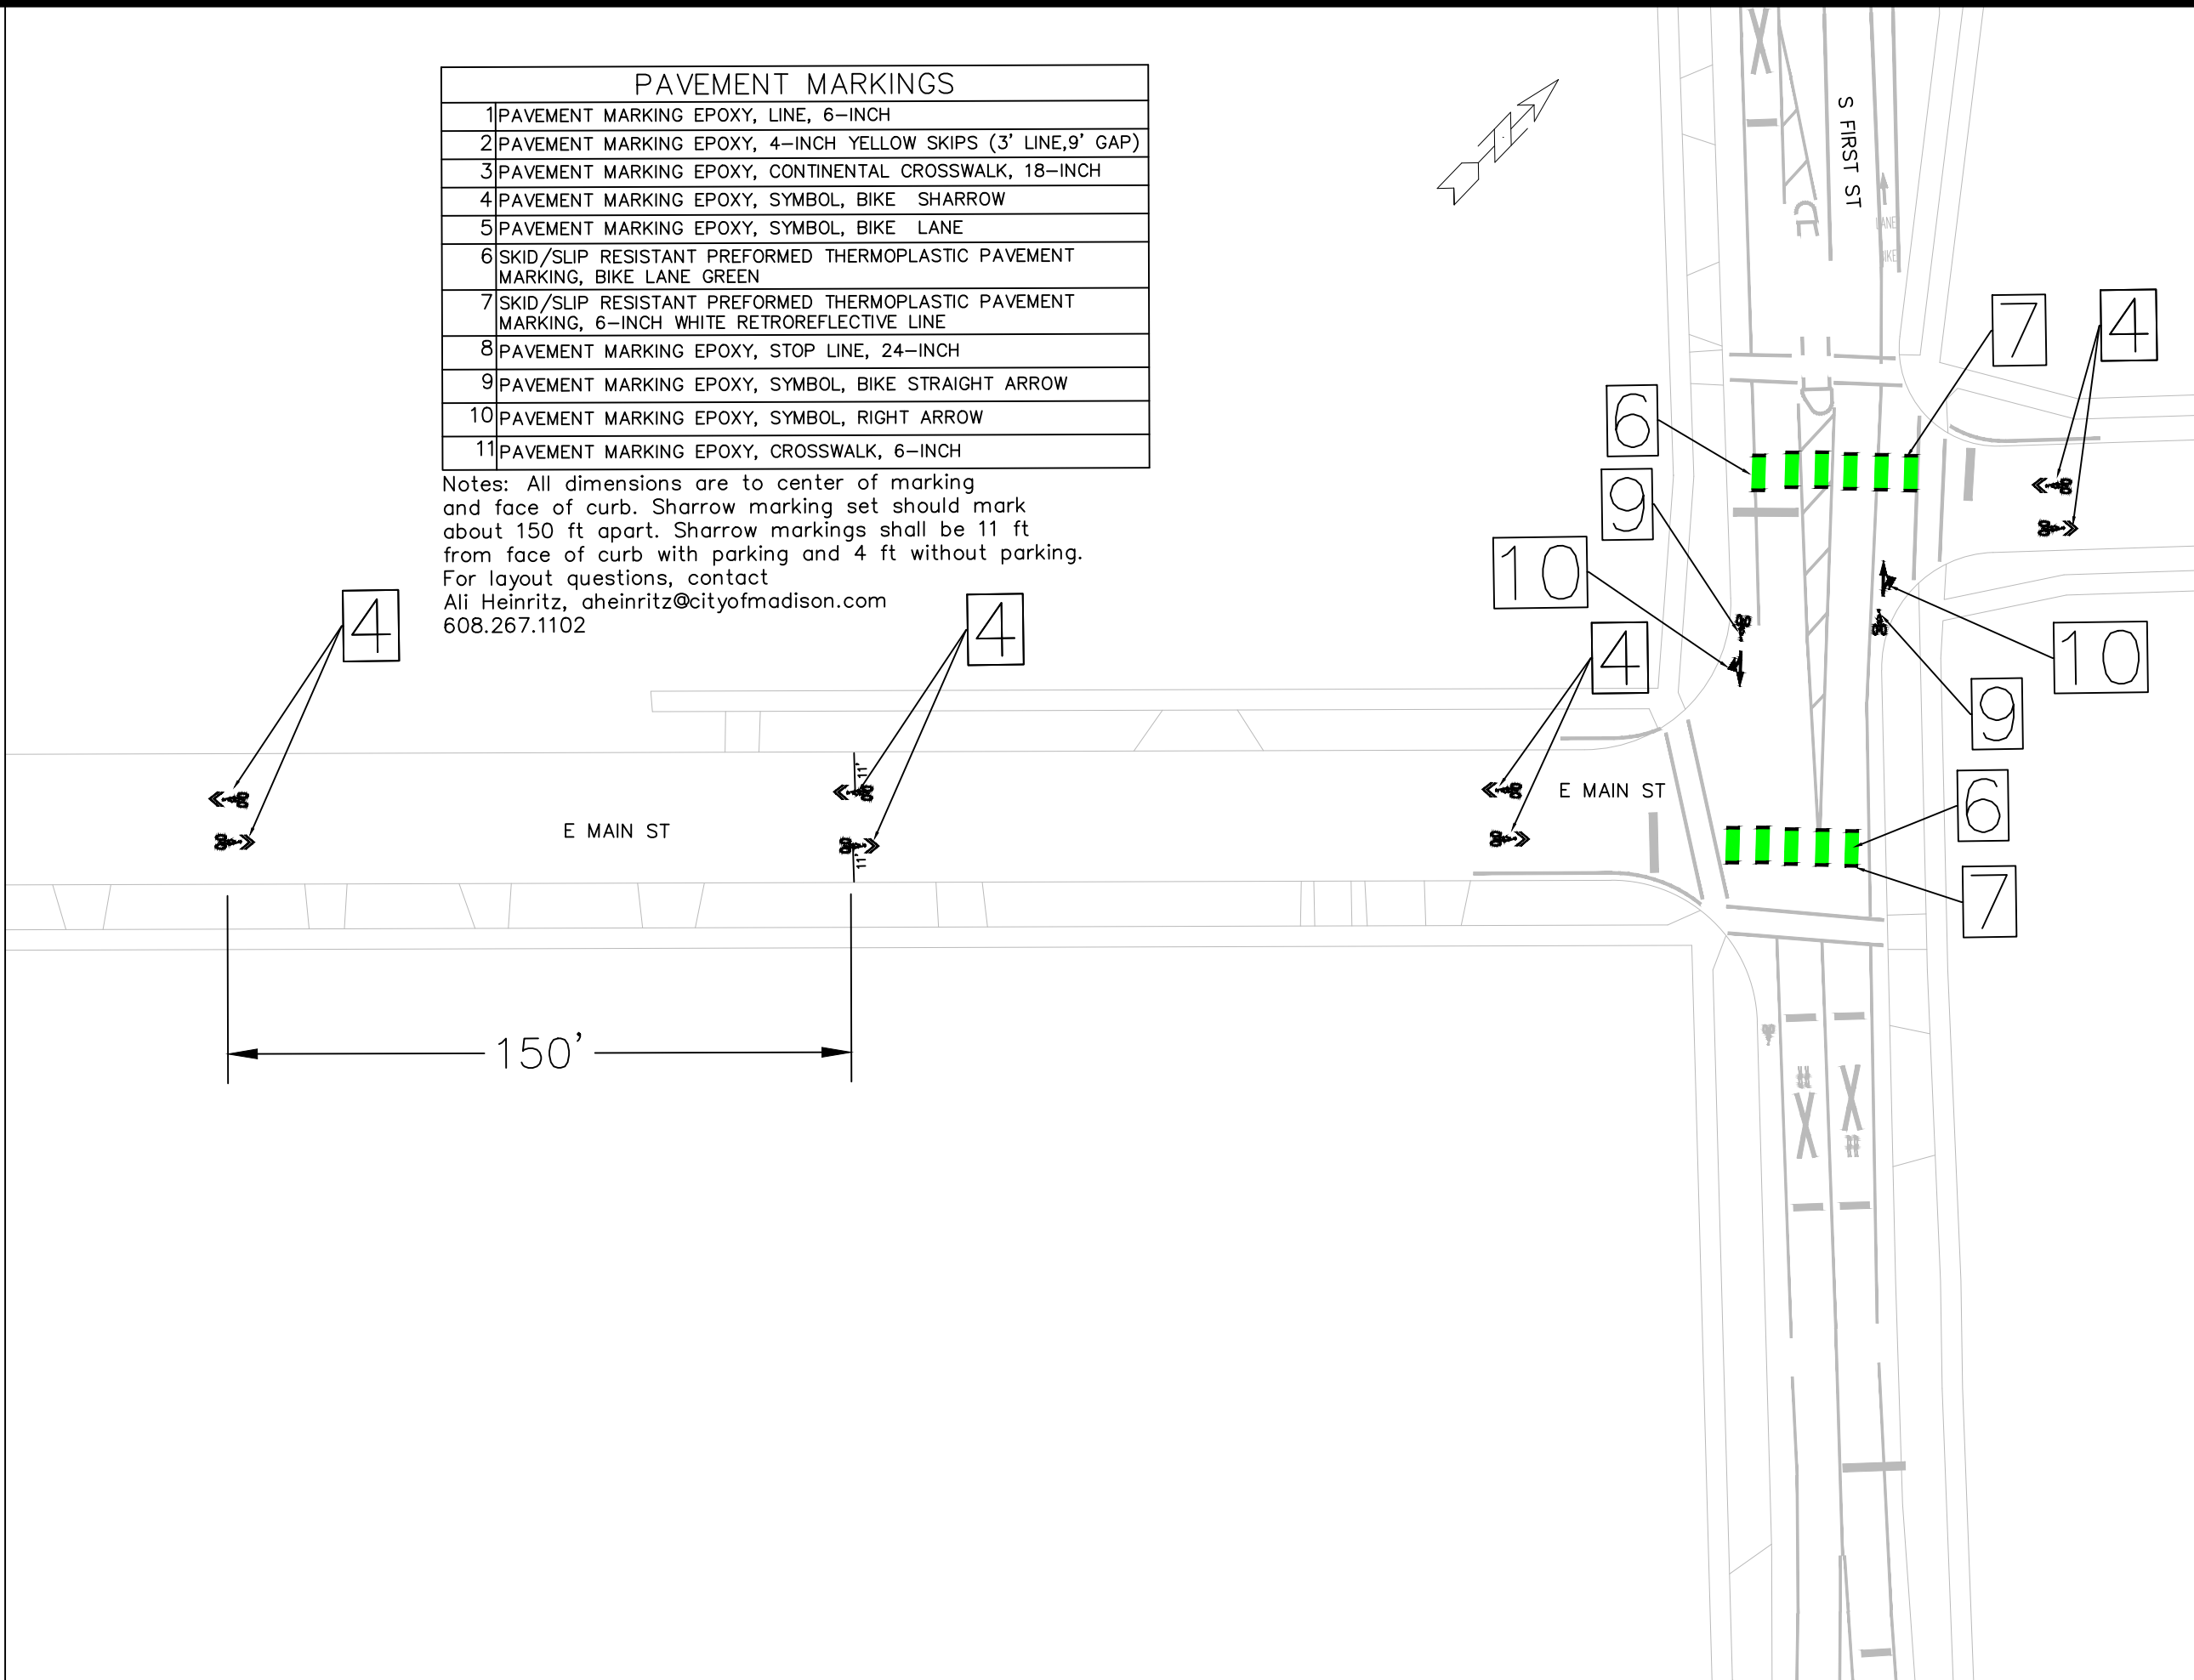



15327
M-10

15327TE-PAVEMENTMARKING PLANS - MAIN ST 5
EAST MADISON BIKEWAYS: SAFE STREETS
M:\DESIGN\Projects\15327\CAD\Traffic\15327TE-PavementMarking Plans.dwg

15327
MADISON, WI
CONTRACT NO: 8769


15327
M-10

MARK	REVISION	DATE	BY
15327	15327	1/16/2025 10:36 AM	15327

MATCH LINE - 2
AT STATION - 0+00.00
PREVIOUS SHEET NUMBER: ###

PAVEMENT MARKINGS	
1	PAVEMENT MARKING EPOXY, LINE, 6-INCH
2	PAVEMENT MARKING EPOXY, 4-INCH YELLOW SKIPS (3' LINE,9' GAP)
3	PAVEMENT MARKING EPOXY, CONTINENTAL CROSSWALK, 18-INCH
4	PAVEMENT MARKING EPOXY, SYMBOL, BIKE SHARROW
5	PAVEMENT MARKING EPOXY, SYMBOL, BIKE LANE
6	SKID/SLIP RESISTANT PREFORMED THERMOPLASTIC PAVEMENT MARKING, BIKE LANE GREEN
7	SKID/SLIP RESISTANT PREFORMED THERMOPLASTIC PAVEMENT MARKING, 6-INCH WHITE RETROREFLECTIVE LINE
8	PAVEMENT MARKING EPOXY, STOP LINE, 24-INCH
9	PAVEMENT MARKING EPOXY, SYMBOL, BIKE STRAIGHT ARROW
10	PAVEMENT MARKING EPOXY, SYMBOL, RIGHT ARROW
11	PAVEMENT MARKING EPOXY, CROSSWALK, 6-INCH

Notes: All dimensions are to center of marking and face of curb. Sharrow marking set should mark about 150 ft apart. Sharrow markings shall be 11 ft from face of curb with parking and 4 ft without parking. For layout questions, contact Ali Heinritz, aheinritz@cityofmadison.com 608.267.1102

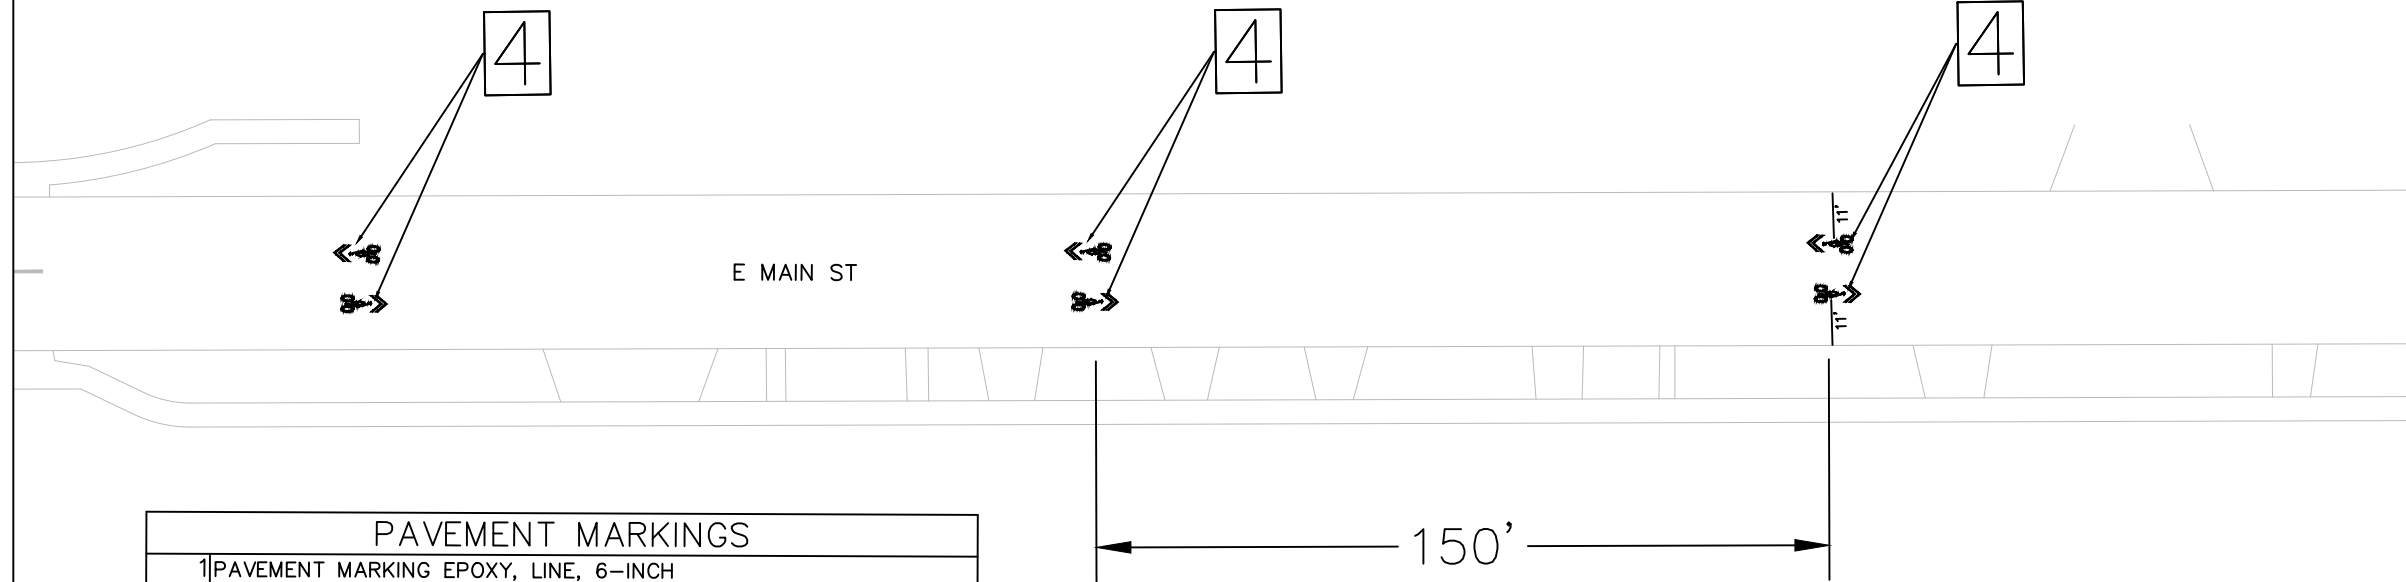

MATCH LINE - 3
AT STATION - 0+00.00
NEXT SHEET NUMBER: ###



15327
M-11

15327TE-PAVEMENTMARKING PLANS - MAIN ST 6

EAST MADISON BIKEWAYS: SAFE STREETS

MADISON, WI

15327

M:\DESIGN\Projects\15327\CAD\Traffic\15327TE-PavementMarking Plans.dwg


CONTRACT NO: 8769

MARK	REVISION	DATE	BY
15327	15327	10/30/2025	M-11

MATCH LINE - 1
AT STATION - 0+00.00
PREVIOUS SHEET NUMBER: ###

PAVEMENT MARKINGS	
1	PAVEMENT MARKING EPOXY, LINE, 6-INCH
2	PAVEMENT MARKING EPOXY, 4-INCH YELLOW SKIPS (3' LINE,9' GAP)
3	PAVEMENT MARKING EPOXY, CONTINENTAL CROSSWALK, 18-INCH
4	PAVEMENT MARKING EPOXY, SYMBOL, BIKE SHARROW
5	PAVEMENT MARKING EPOXY, SYMBOL, BIKE LANE
6	SKID/SLIP RESISTANT PREFORMED THERMOPLASTIC PAVEMENT MARKING, BIKE LANE GREEN
7	SKID/SLIP RESISTANT PREFORMED THERMOPLASTIC PAVEMENT MARKING, 6-INCH WHITE RETROREFLECTIVE LINE
8	PAVEMENT MARKING EPOXY, STOP LINE, 24-INCH
9	PAVEMENT MARKING EPOXY, SYMBOL, BIKE STRAIGHT ARROW
10	PAVEMENT MARKING EPOXY, SYMBOL, RIGHT ARROW
11	PAVEMENT MARKING, EPOXY, CROSSWALK, 6-INCH

Notes: All dimensions are to center of marking and face of curb. Sharrow marking set should mark about 150 ft apart. Sharrow markings shall be 11 ft from face of curb with parking and 4 ft without parking. For layout questions, contact Ali Heinritz, aheinritz@cityofmadison.com 608.267.1102

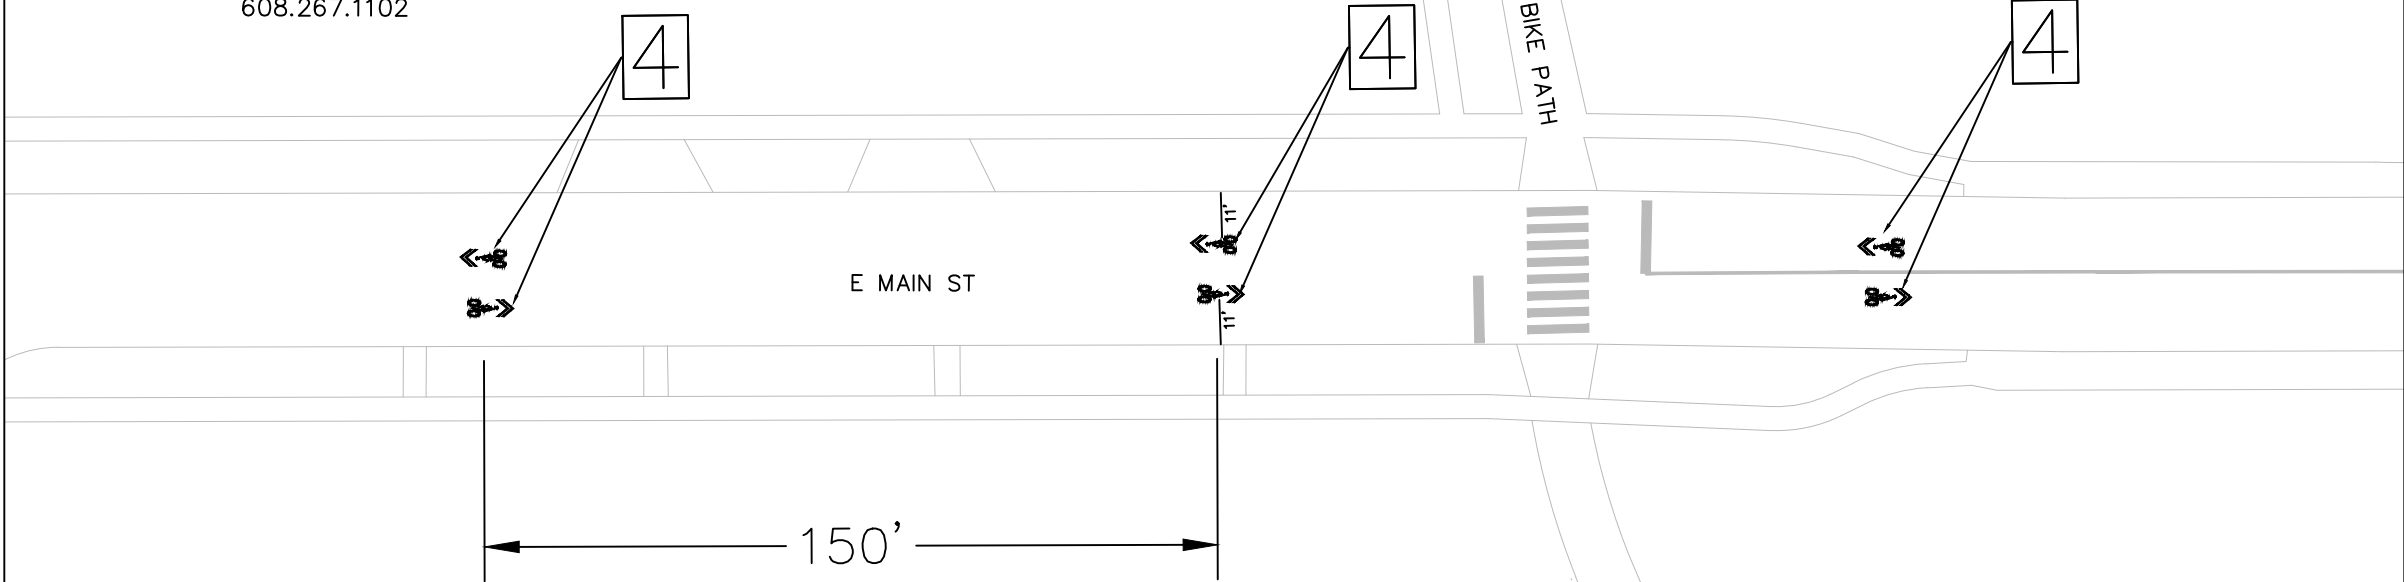

MATCH LINE - 2
AT STATION - 0+00.00
NEXT SHEET NUMBER: ###



15327
M-12

15327TE-PAVEMENTMARKING PLANS - MAIN ST 7

EAST MADISON BIKEWAYS: SAFE STREETS

M:\DESIGN\Projects\15327\CAD\Traffic\15327TE-PavementMarking Plans.dwg

MADISON, WI

8769

CONTRACT NO:


15327

MARK	REVISION	DATE	BY
15327	1	1/16/2025 10:43 AM	M-12


MATCH LINE — 3
AT STATION — 0+00.00
PREVIOUS SHEET NUMBER: ###

PAVEMENT MARKINGS	
1	PAVEMENT MARKING EPOXY, LINE, 6-INCH
2	PAVEMENT MARKING EPOXY, 4-INCH YELLOW SKIPS (3' LINE,9' GAP)
3	PAVEMENT MARKING EPOXY, CONTINENTAL CROSSWALK, 18-INCH
4	PAVEMENT MARKING EPOXY, SYMBOL, BIKE SHARROW
5	PAVEMENT MARKING EPOXY, SYMBOL, BIKE LANE
6	SKID/SLIP RESISTANT PREFORMED THERMOPLASTIC PAVEMENT MARKING, BIKE LANE GREEN
7	SKID/SLIP RESISTANT PREFORMED THERMOPLASTIC PAVEMENT MARKING, 6-INCH WHITE RETROREFLECTIVE LINE
8	PAVEMENT MARKING EPOXY, STOP LINE, 24-INCH
9	PAVEMENT MARKING EPOXY, SYMBOL, BIKE STRAIGHT ARROW
10	PAVEMENT MARKING EPOXY, SYMBOL, RIGHT ARROW
11	PAVEMENT MARKING EPOXY, CROSSWALK, 6-INCH

Notes: All dimensions are to center of marking and face of curb. Sharrow marking set should mark about 150 ft apart. Sharrow markings shall be 11 ft from face of curb with parking and 4 ft without parking. For layout questions, contact Ali Heinritz, aheinritz@cityofmadison.com 608.267.1102

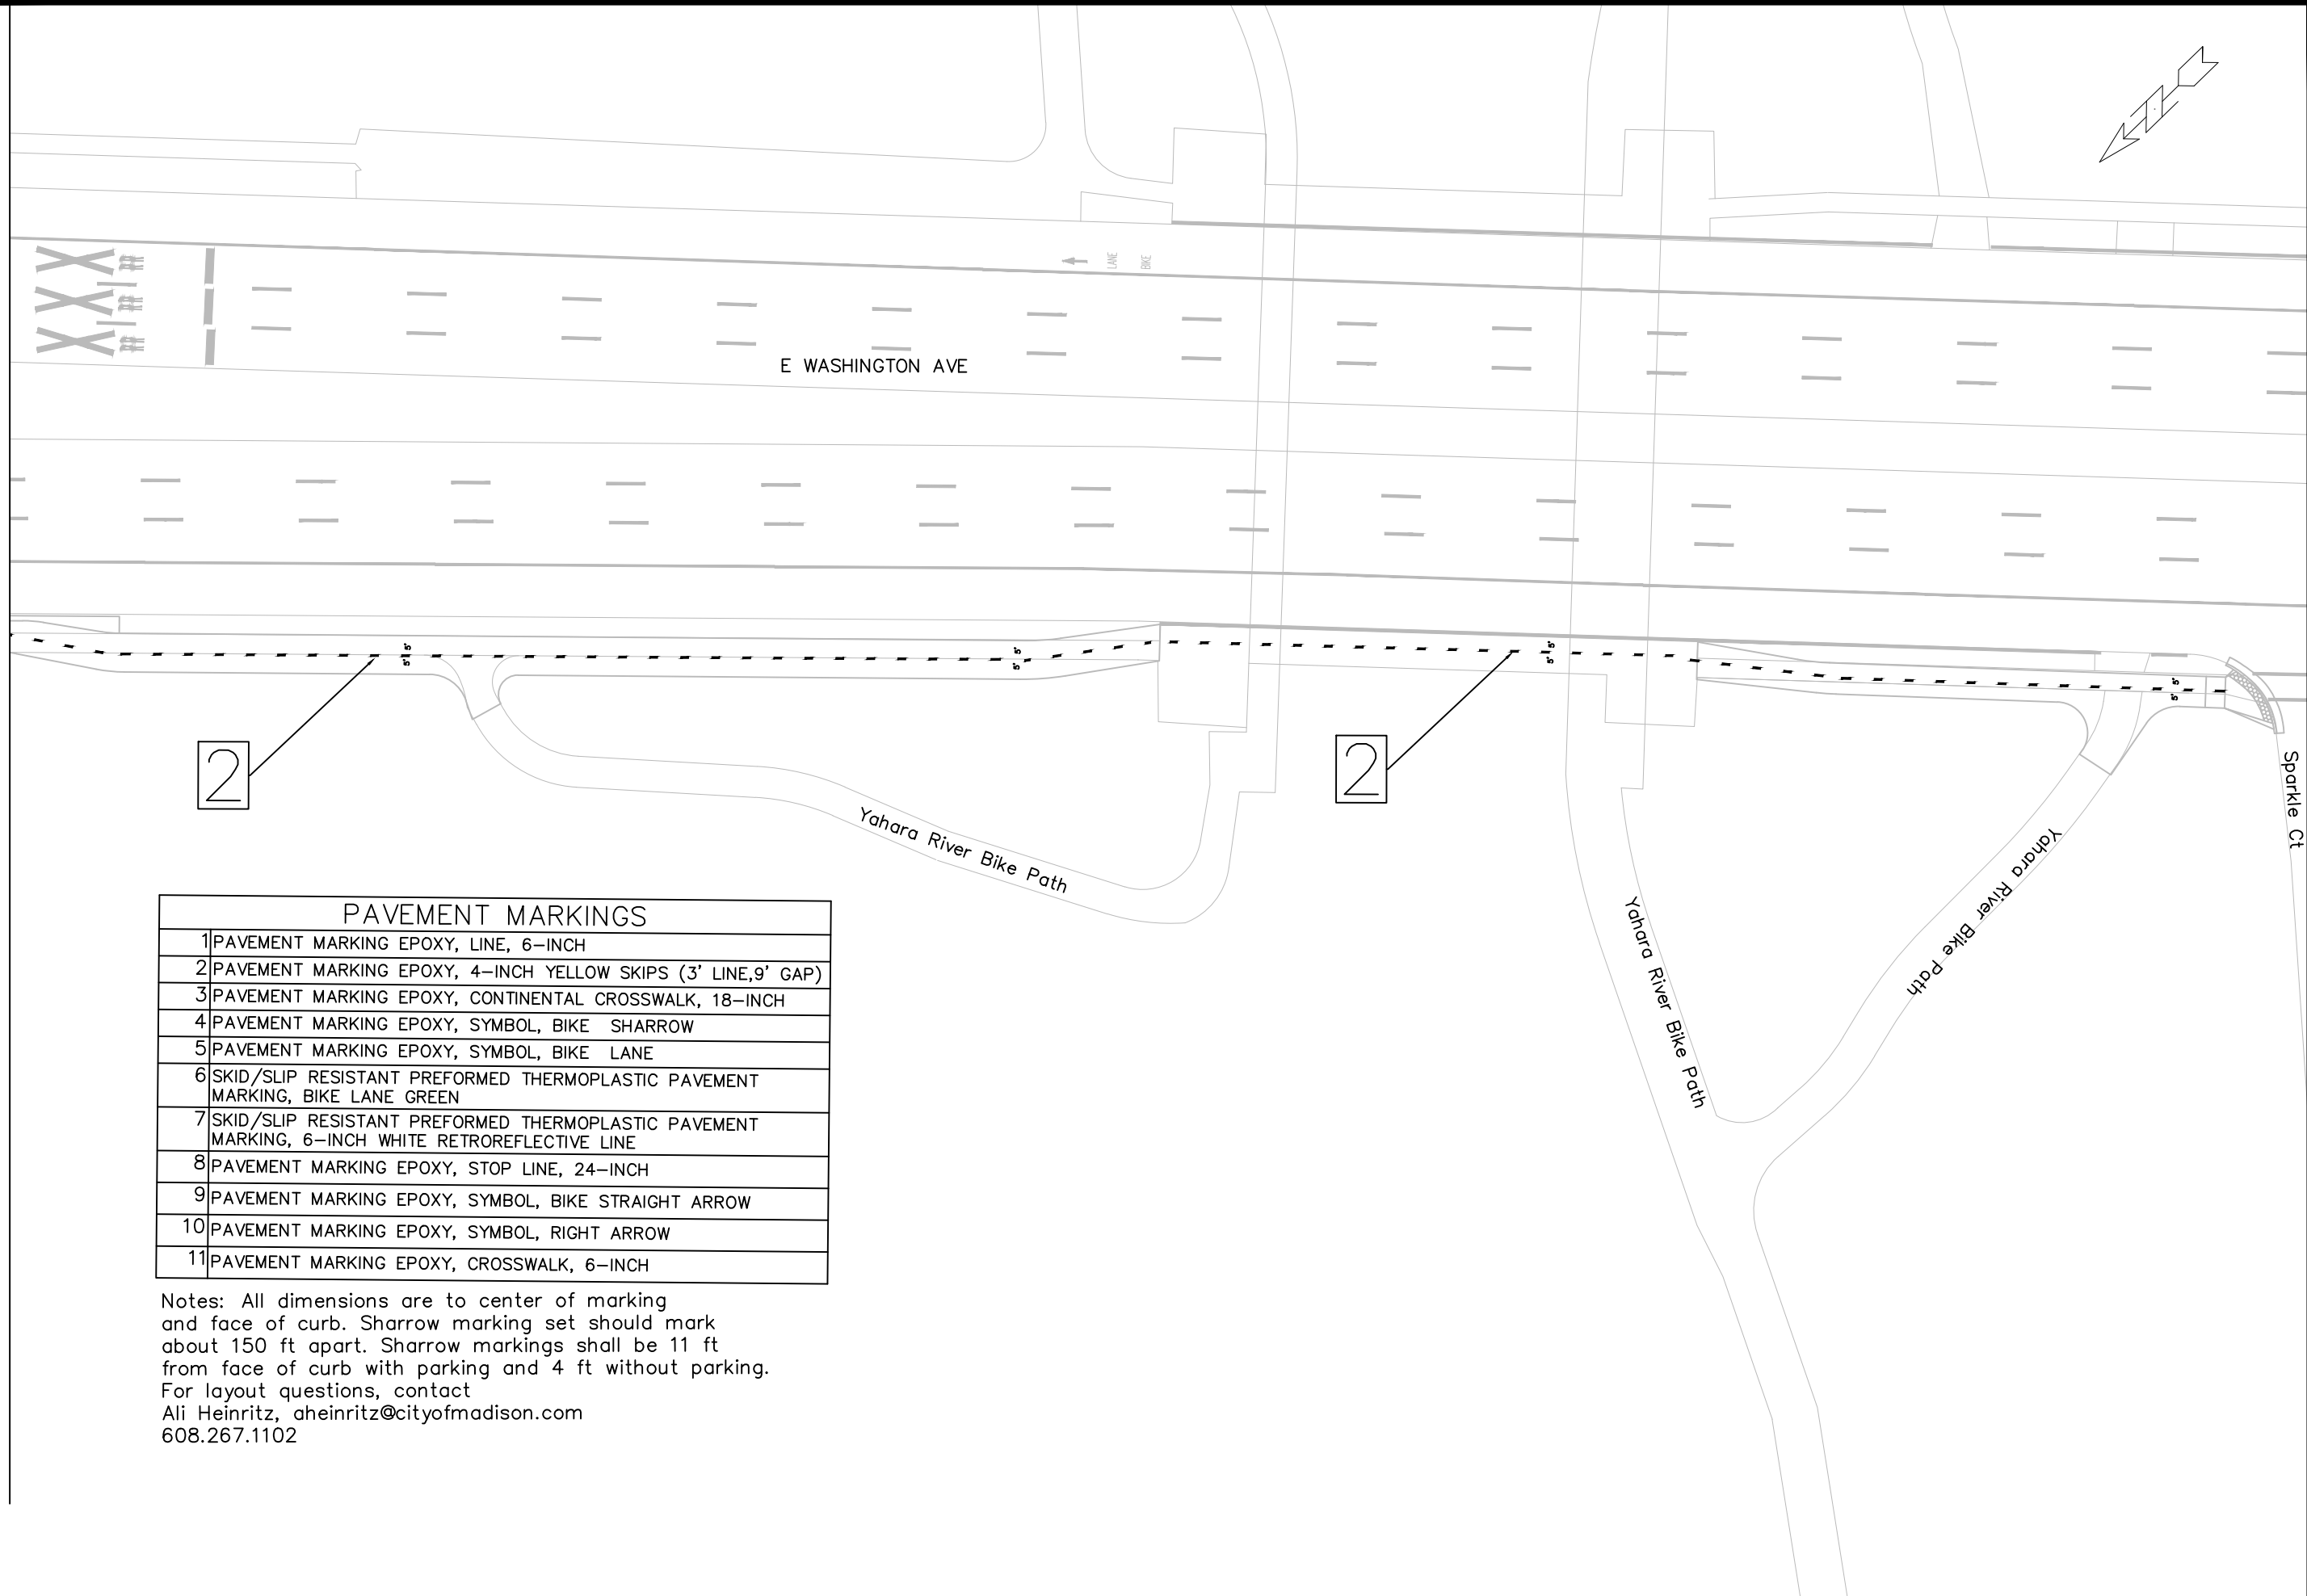

	15327	15327
	M-15	M-15
15327TE-PAVEMENTMARKING PLANS - FIRST ST-E WASH 1		
EAST MADISON BIKEWAYS: SAFE STREETS		
M:\DESIGN\Projects\15327\CAD\Traffic\15327TE-PavementMarking Plans.dwg		
CONTRACT NO: 8769		15327
MADISON, WI		BY
REVISION		DATE
Designed By: AJC		Date: 1/16/2025 10:53 AM
Scale: 1" = 40'		M-15

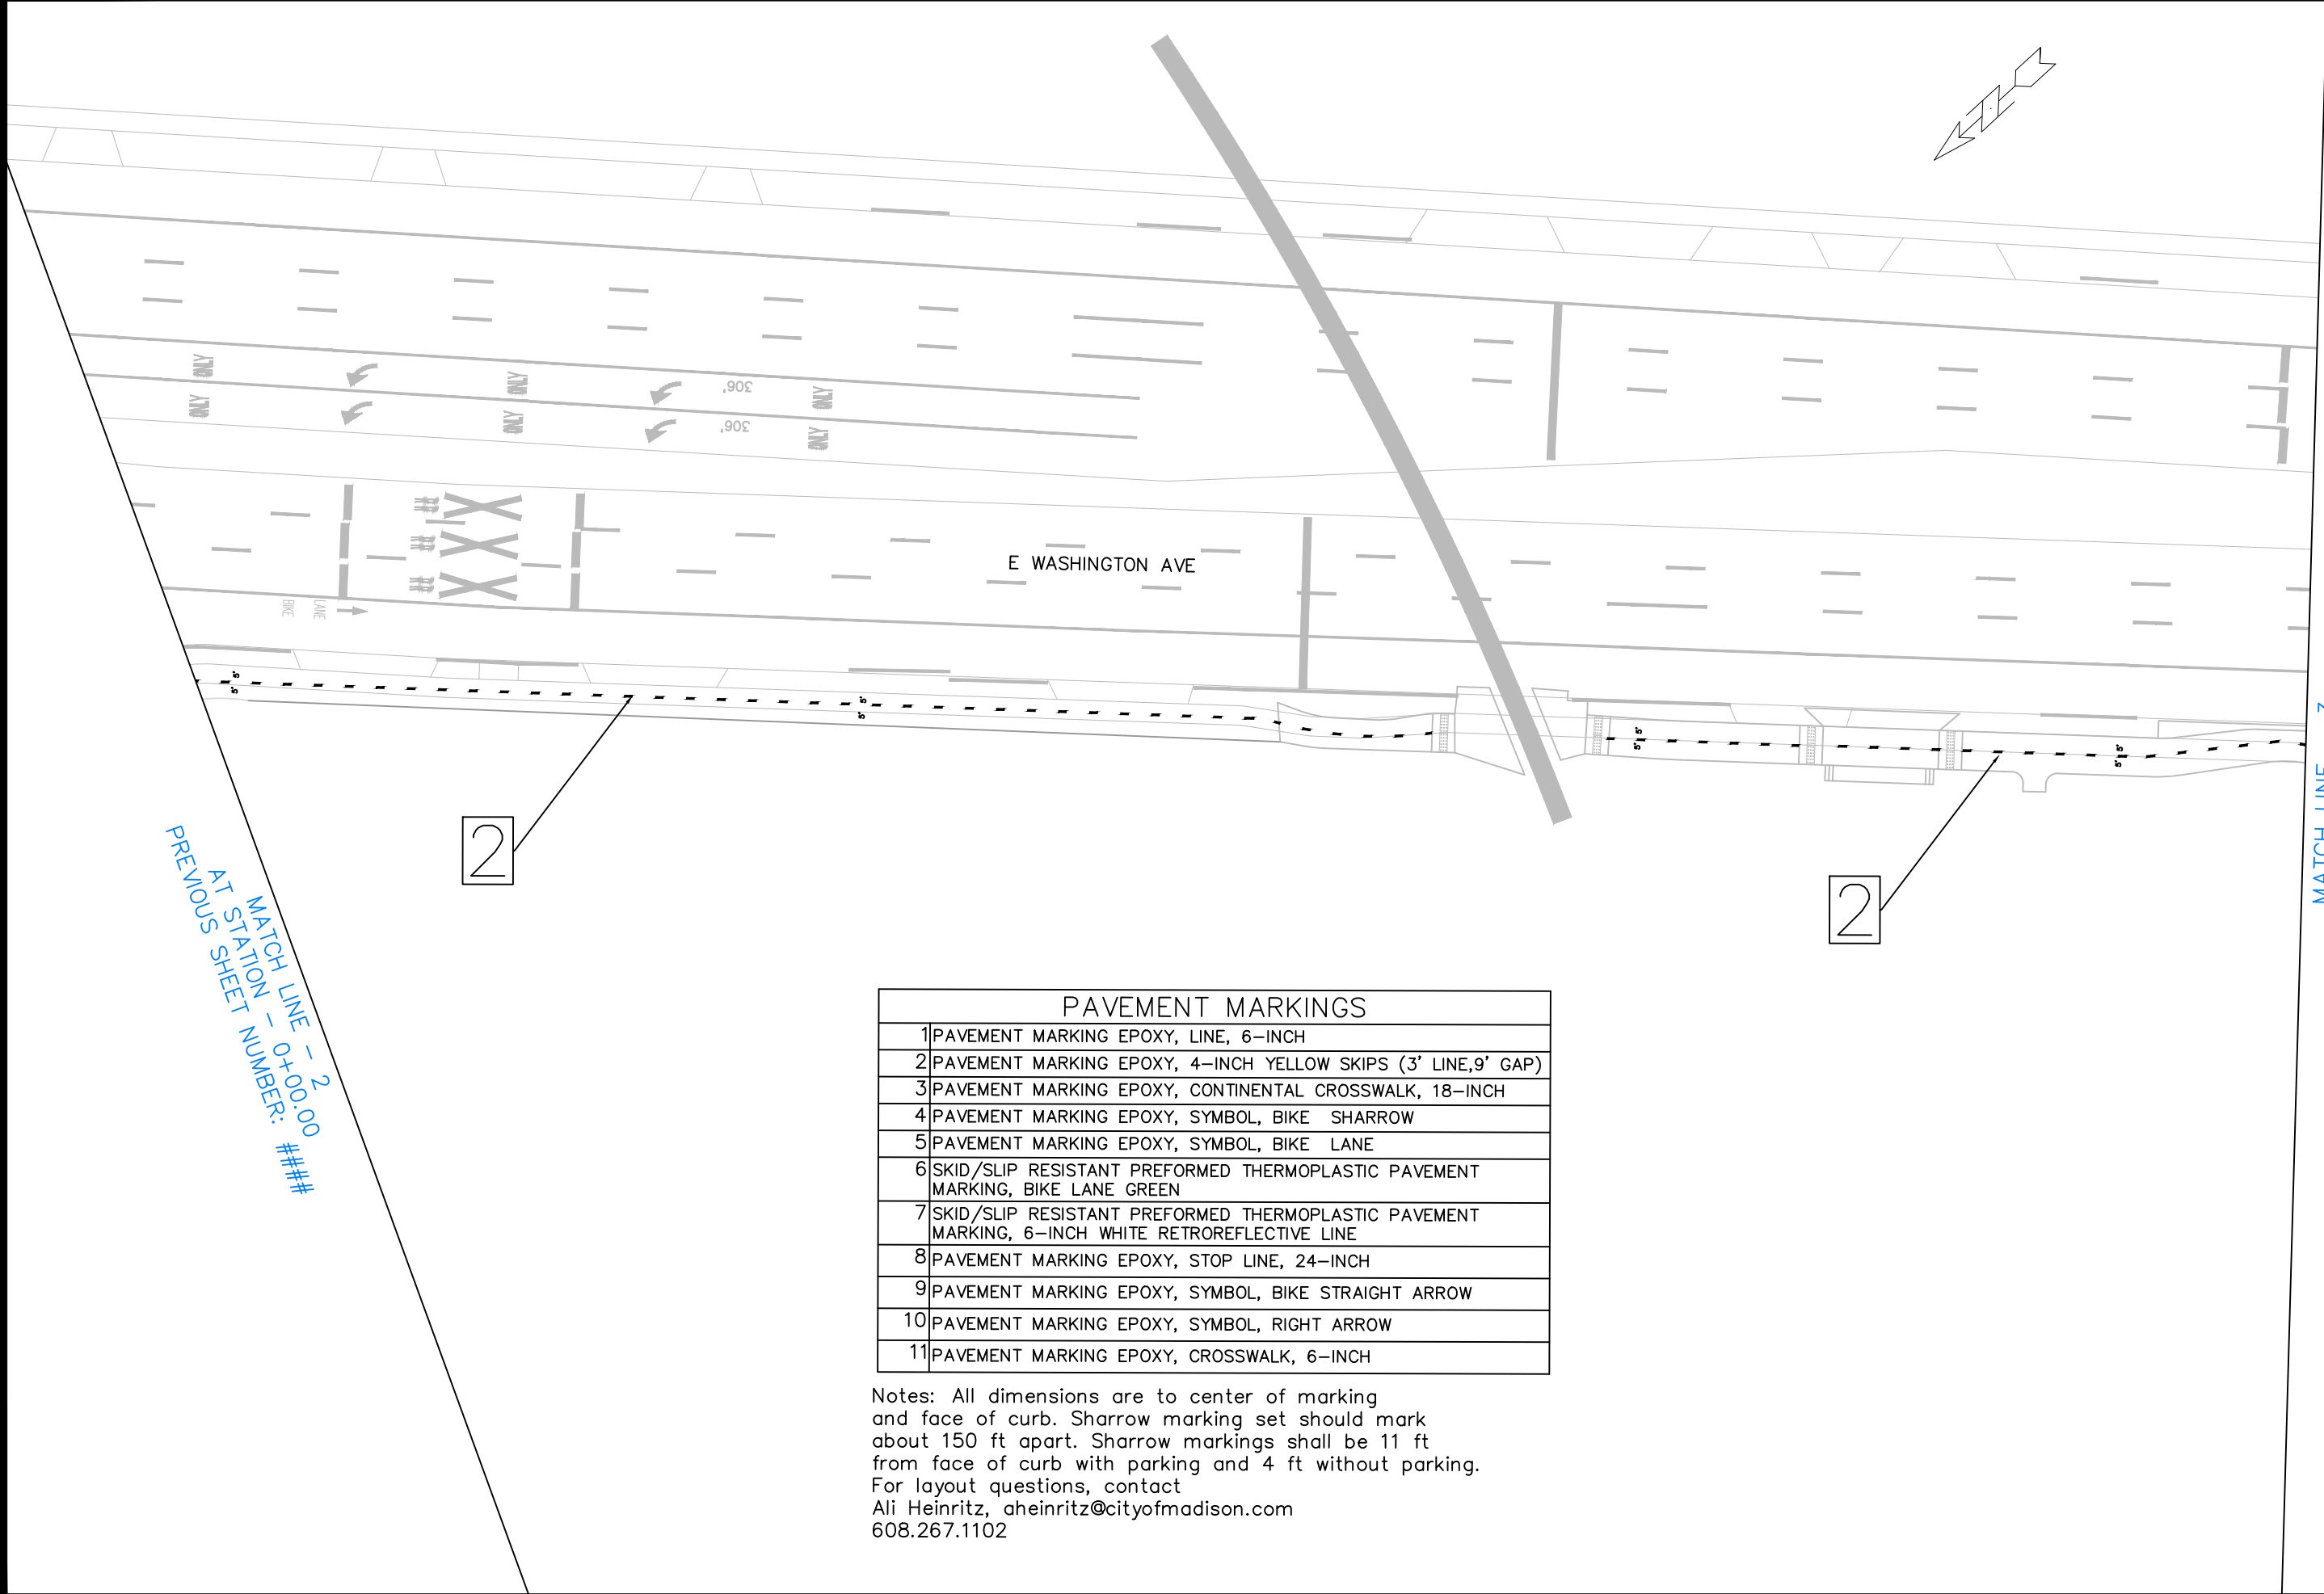

PREVIOUS SHEET NUMBER: #####
MATCH LINE - 0+00.00
AT STATION - 0+00.00

MATCH LINE - 3
AT STATION - 0+00.00
NEXT SHEET NUMBER: #####

PAVEMENT MARKINGS	
1	PAVEMENT MARKING EPOXY, LINE, 6-INCH
2	PAVEMENT MARKING EPOXY, 4-INCH YELLOW SKIPS (3' LINE,9' GAP)
3	PAVEMENT MARKING EPOXY, CONTINENTAL CROSSWALK, 18-INCH
4	PAVEMENT MARKING EPOXY, SYMBOL, BIKE SHARROW
5	PAVEMENT MARKING EPOXY, SYMBOL, BIKE LANE
6	SKID/SLIP RESISTANT PREFORMED THERMOPLASTIC PAVEMENT MARKING, BIKE LANE GREEN
7	SKID/SLIP RESISTANT PREFORMED THERMOPLASTIC PAVEMENT MARKING, 6-INCH WHITE RETROREFLECTIVE LINE
8	PAVEMENT MARKING EPOXY, STOP LINE, 24-INCH
9	PAVEMENT MARKING EPOXY, SYMBOL, BIKE STRAIGHT ARROW
10	PAVEMENT MARKING EPOXY, SYMBOL, RIGHT ARROW
11	PAVEMENT MARKING EPOXY, CROSSWALK, 6-INCH

Notes: All dimensions are to center of marking and face of curb. Sharrow marking set should mark about 150 ft apart. Sharrow markings shall be 11 ft from face of curb with parking and 4 ft without parking. For layout questions, contact Ali Heinritz, aheinritz@cityofmadison.com 608.267.1102



15327
M-16

15327TE-PAVEMENTMARKING PLANS - FIRST ST-E WASH 2

EAST MADISON BIKEWAYS: SAFE STREETS


M:\DESIGN\Projects\15327\CAD\Traffic\15327TE-PavementMarking Plans.dwg

15327
MADISON, WI

CONTRACT NO: 8769

MARK	REVISION	DATE	BY
15327		Date: 1/16/2025 10:56 AM	
		Scale: 1" = 40'	

M-16

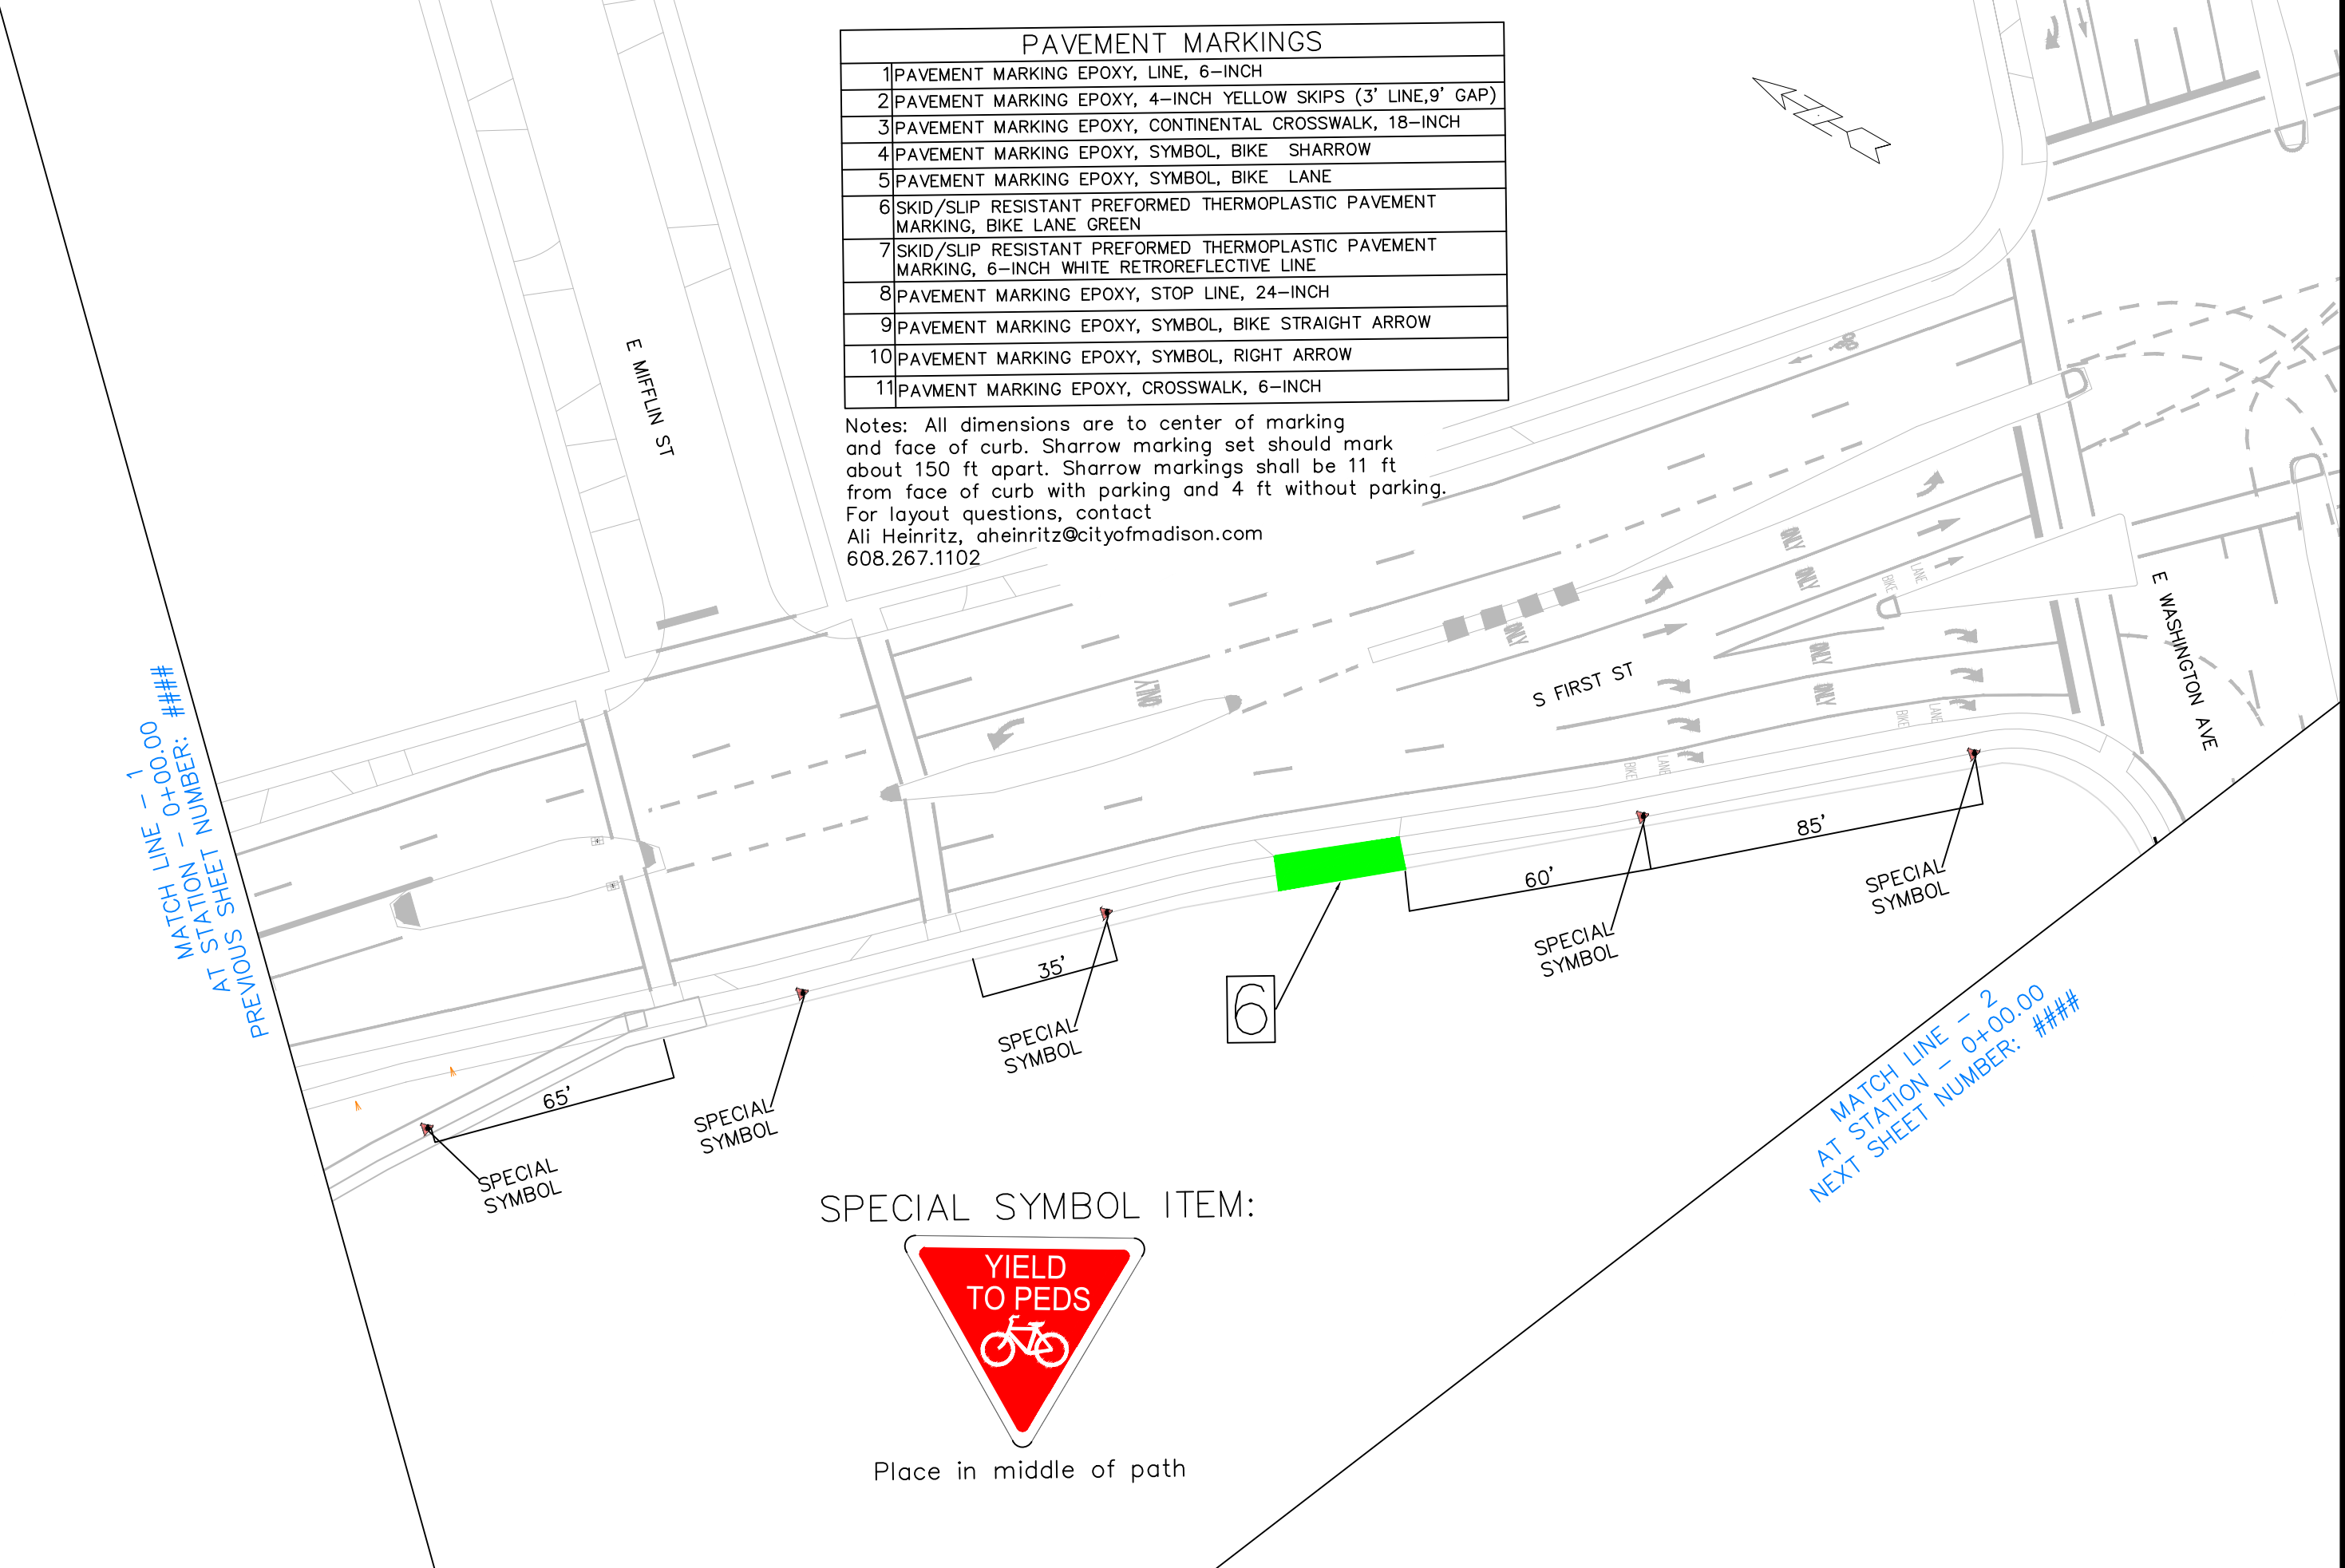

PAVEMENT MARKINGS	
1	PAVEMENT MARKING EPOXY, LINE, 6-INCH
2	PAVEMENT MARKING EPOXY, 4-INCH YELLOW SKIPS (3' LINE, 9' GAP)
3	PAVEMENT MARKING EPOXY, CONTINENTAL CROSSWALK, 18-INCH
4	PAVEMENT MARKING EPOXY, SYMBOL, BIKE SHARROW
5	PAVEMENT MARKING EPOXY, SYMBOL, BIKE LANE
6	SKID/SLIP RESISTANT PREFORMED THERMOPLASTIC PAVEMENT MARKING, BIKE LANE GREEN
7	SKID/SLIP RESISTANT PREFORMED THERMOPLASTIC PAVEMENT MARKING, 6-INCH WHITE RETROREFLECTIVE LINE
8	PAVEMENT MARKING EPOXY, STOP LINE, 24-INCH
9	PAVEMENT MARKING EPOXY, SYMBOL, BIKE STRAIGHT ARROW
10	PAVEMENT MARKING EPOXY, SYMBOL, RIGHT ARROW
11	PAVMENT MARKING EPOXY, CROSSWALK, 6-INCH

Notes: All dimensions are to center of marking and face of curb. Sharrow marking set should mark about 150 ft apart. Sharrow markings shall be 11 ft from face of curb with parking and 4 ft without parking. For layout questions, contact Ali Heinritz, aheinritz@cityofmadison.com 608.267.1102

SPECIAL SYMBOL ITEM:



Place in middle of path

15327

MADISON, WI

CONTRACT NO: 8769

15327TE-PAVEMENTMARKING PLANS - FIRST ST-E WASH 3

EAST MADISON BIKEWAYS: SAFE STREETS

M:\DESIGN\Projects\15327\CAD\Traffic\15327TE-PavementMarking Plans.dwg

15327

M-17

MARK	REVISION	DATE	BY
15327		1/16/2025 11:00 AM	
Designed By: AUC			Scale: 1" = 40'
M-17			

XXX

ONLY

ONLY



PAVEMENT MARKINGS	
1	PAVEMENT MARKING EPOXY, LINE, 6-INCH
2	PAVEMENT MARKING EPOXY, 4-INCH YELLOW SKIPS (3' LINE, 9' GAP)
3	PAVEMENT MARKING EPOXY, CONTINENTAL CROSSWALK, 18-INCH
4	PAVEMENT MARKING EPOXY, SYMBOL, BIKE SHARROW
5	PAVEMENT MARKING EPOXY, SYMBOL, BIKE LANE
6	SKID/SLIP RESISTANT PREFORMED THERMOPLASTIC PAVEMENT MARKING, BIKE LANE GREEN
7	SKID/SLIP RESISTANT PREFORMED THERMOPLASTIC PAVEMENT MARKING, 6-INCH WHITE RETROREFLECTIVE LINE
8	PAVEMENT MARKING EPOXY, STOP LINE, 24-INCH
9	PAVEMENT MARKING EPOXY, SYMBOL, BIKE STRAIGHT ARROW
10	PAVEMENT MARKING EPOXY, SYMBOL, RIGHT ARROW
11	PAVEMENT MARKING EPOXY, CROSSWALK, 6-INCH

Notes: All dimensions are to center of marking and face of curb. Sharrow marking set should mark about 150 ft apart. Sharrow markings shall be 11 ft from face of curb with parking and 4 ft without parking. For layout questions, contact Ali Heinritz, aheinritz@cityofmadison.com 608.267.1102

E DAYTON ST

S FIRST ST

E JOHNSON ST

SPECIAL SYMBOL

SPECIAL SYMBOL

SPECIAL SYMBOL

SPECIAL SYMBOL

SPECIAL SYMBOL

70'

30'

25'

45'

SPECIAL SYMBOL ITEM:



Place in middle of path

MATCH LINE - 1
AT STATION - 0+00.00
NEXT SHEET NUMBER: ###

15327TE-PAVEMENTMARKING PLANS - FIRST-JOHNOSN

EAST MADISON BIKEWAYS: SAFE STREETS



15327

M-18

15327

MADISON, WI

CONTRACT NO: 8769

MARK

REVISION

DATE


BY

15327

15327

1/16/2025 11:03 AM

M-18

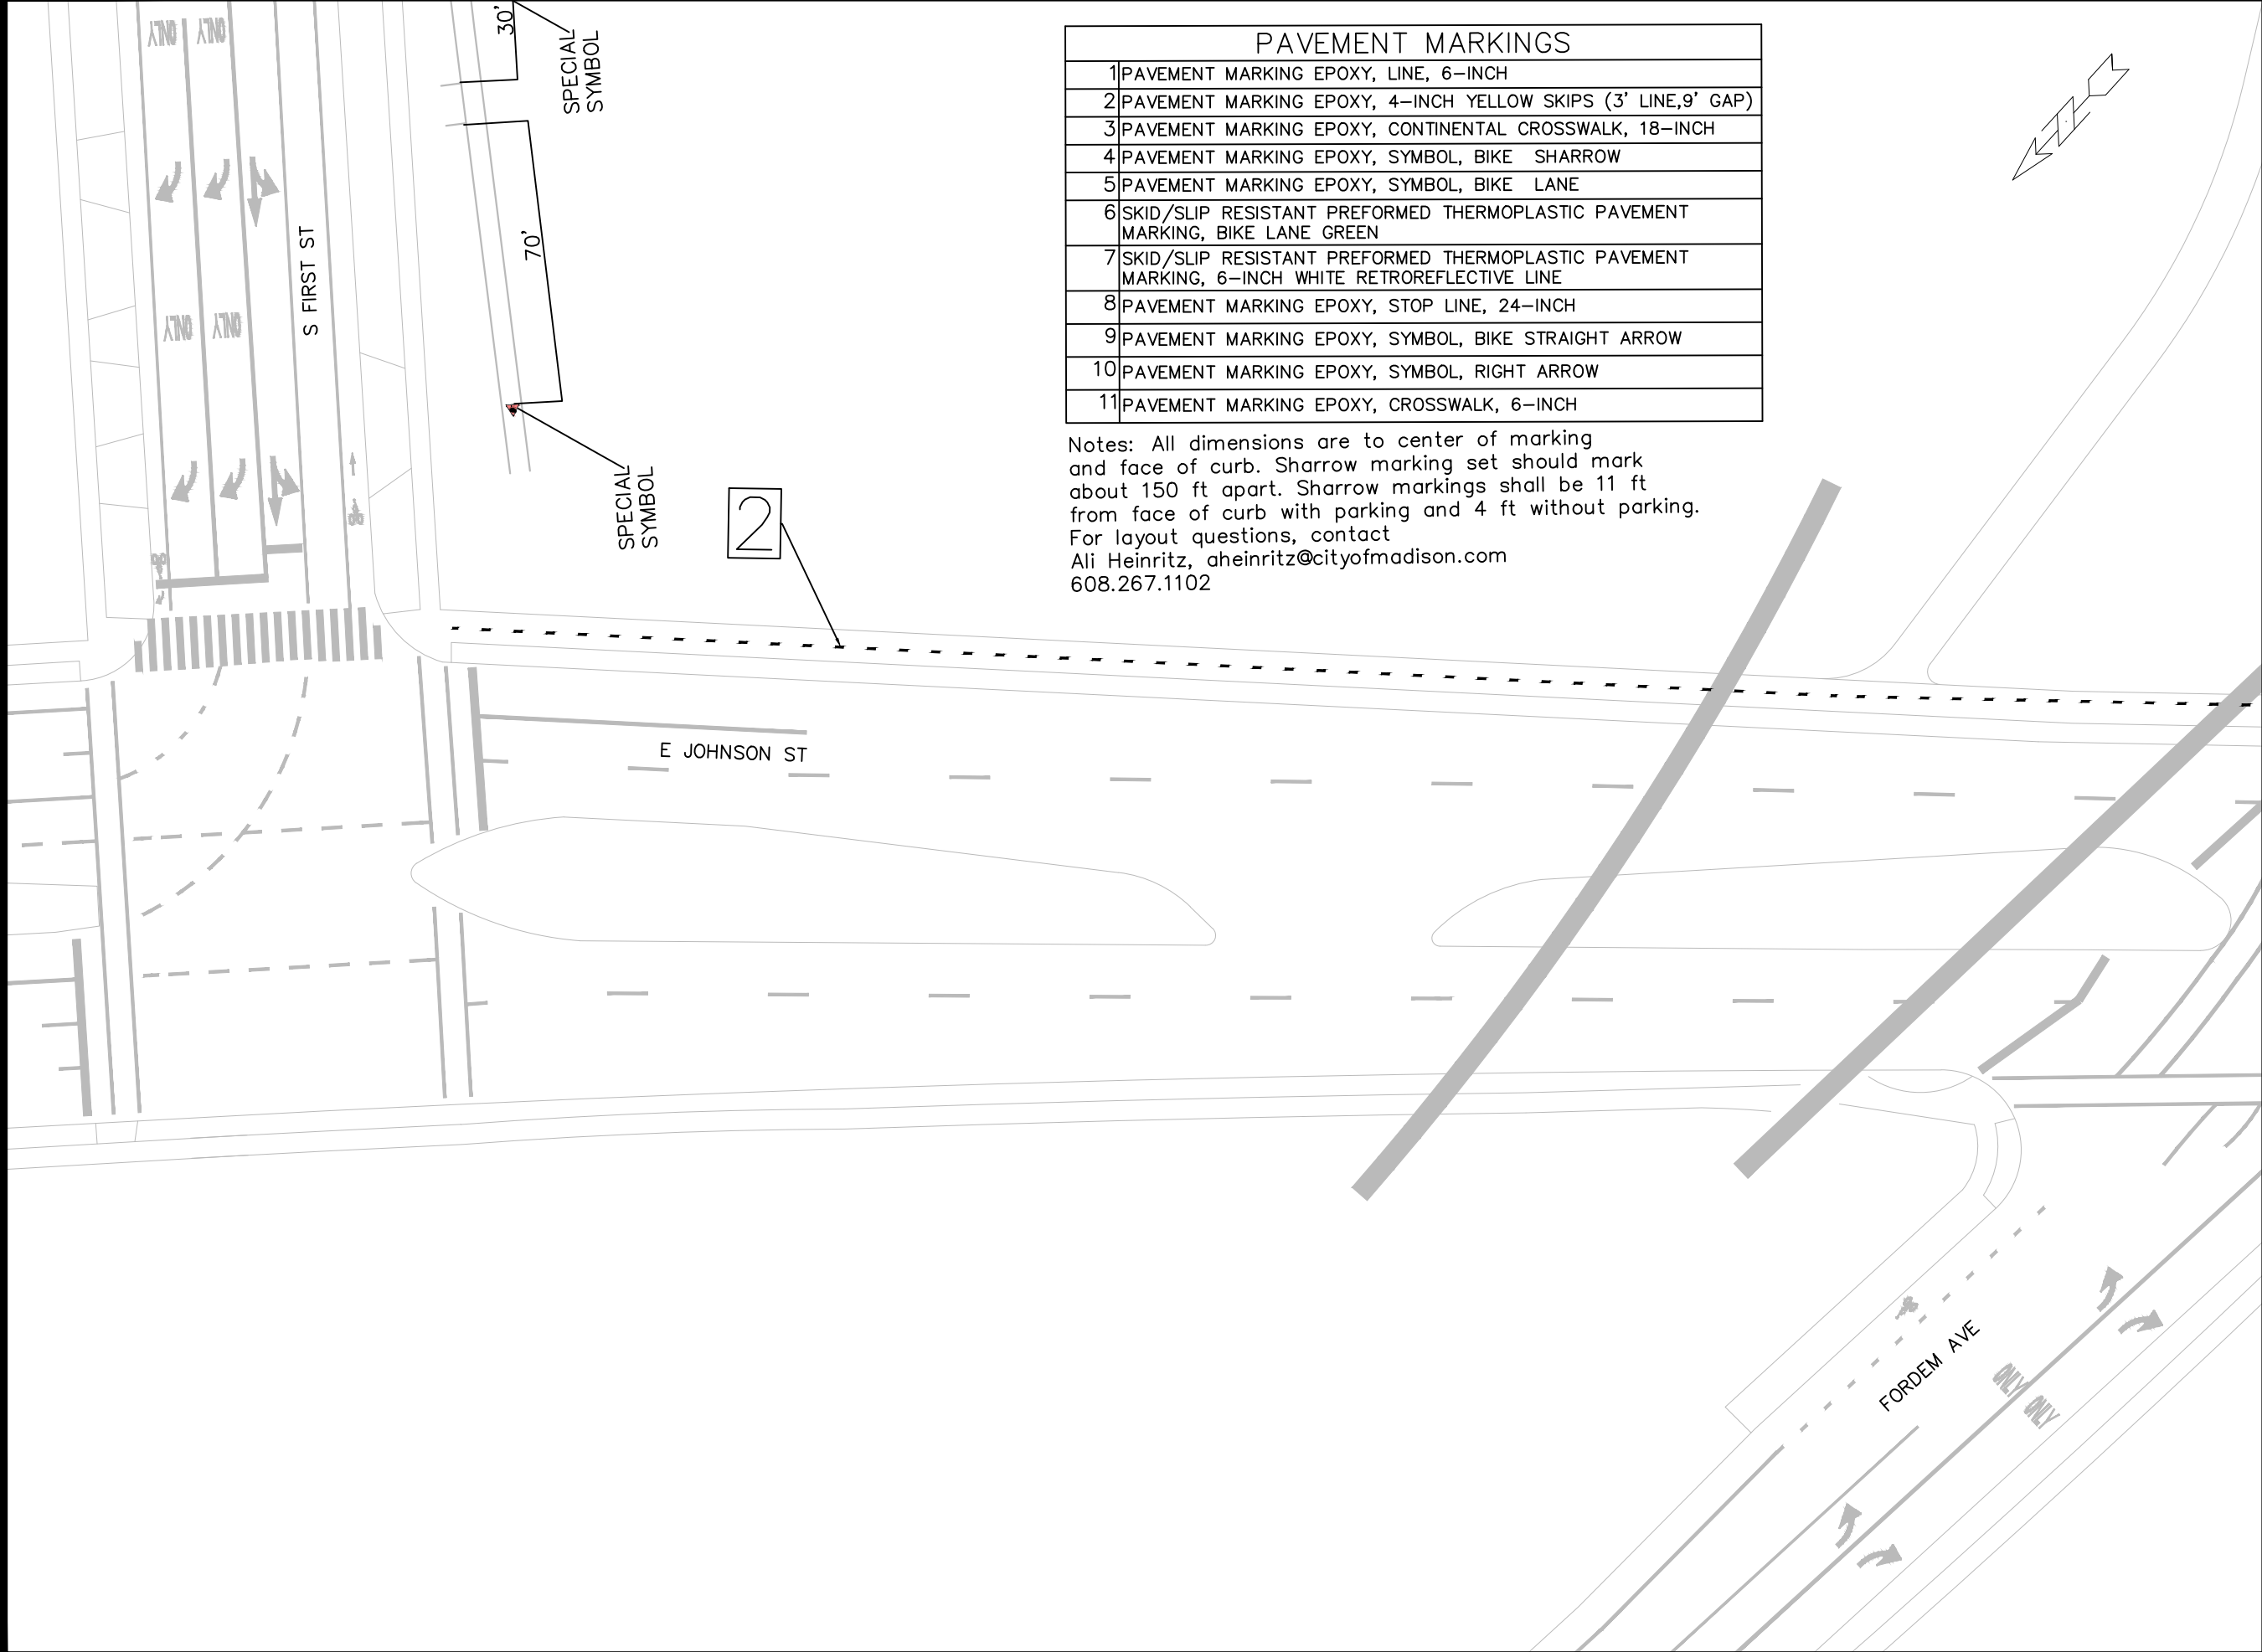

PAVEMENT MARKINGS	
1	PAVEMENT MARKING EPOXY, LINE, 6-INCH
2	PAVEMENT MARKING EPOXY, 4-INCH YELLOW SKIPS (3' LINE,9' GAP)
3	PAVEMENT MARKING EPOXY, CONTINENTAL CROSSWALK, 18-INCH
4	PAVEMENT MARKING EPOXY, SYMBOL, BIKE SHARROW
5	PAVEMENT MARKING EPOXY, SYMBOL, BIKE LANE
6	SKID/SLIP RESISTANT PREFORMED THERMOPLASTIC PAVEMENT MARKING, BIKE LANE GREEN
7	SKID/SLIP RESISTANT PREFORMED THERMOPLASTIC PAVEMENT MARKING, 6-INCH WHITE RETROREFLECTIVE LINE
8	PAVEMENT MARKING EPOXY, STOP LINE, 24-INCH
9	PAVEMENT MARKING EPOXY, SYMBOL, BIKE STRAIGHT ARROW
10	PAVEMENT MARKING EPOXY, SYMBOL, RIGHT ARROW
11	PAVEMENT MARKING EPOXY, CROSSWALK, 6-INCH

Notes: All dimensions are to center of marking and face of curb. Sharrow marking set should mark about 150 ft apart. Sharrow markings shall be 11 ft from face of curb with parking and 4 ft without parking. For layout questions, contact Ali Heinritz, aheinritz@cityofmadison.com 608.267.1102

MATCH LINE - 1
AT STATION - 0+00.00
NEXT SHEET NUMBER: ###



15327
M-19

15327TE-PAVEMENTMARKING PLANS - JOHNSON ST 1

EAST MADISON BIKEWAYS: SAFE STREETS


M:\DESIGN\Projects\15327\CAD\Traffic\15327TE-PavementMarking Plans.dwg

15327
MADISON, WI

CONTRACT NO: 8769

DATE	BY
11/16/2025	11:06 AM
REVISION	Scale: 1" = 40'
MARK	15327
Designed By: AUC	M-19

MATCH LINE - 1
AT STATION - 0+00.00
PREVIOUS SHEET NUMBER: ###

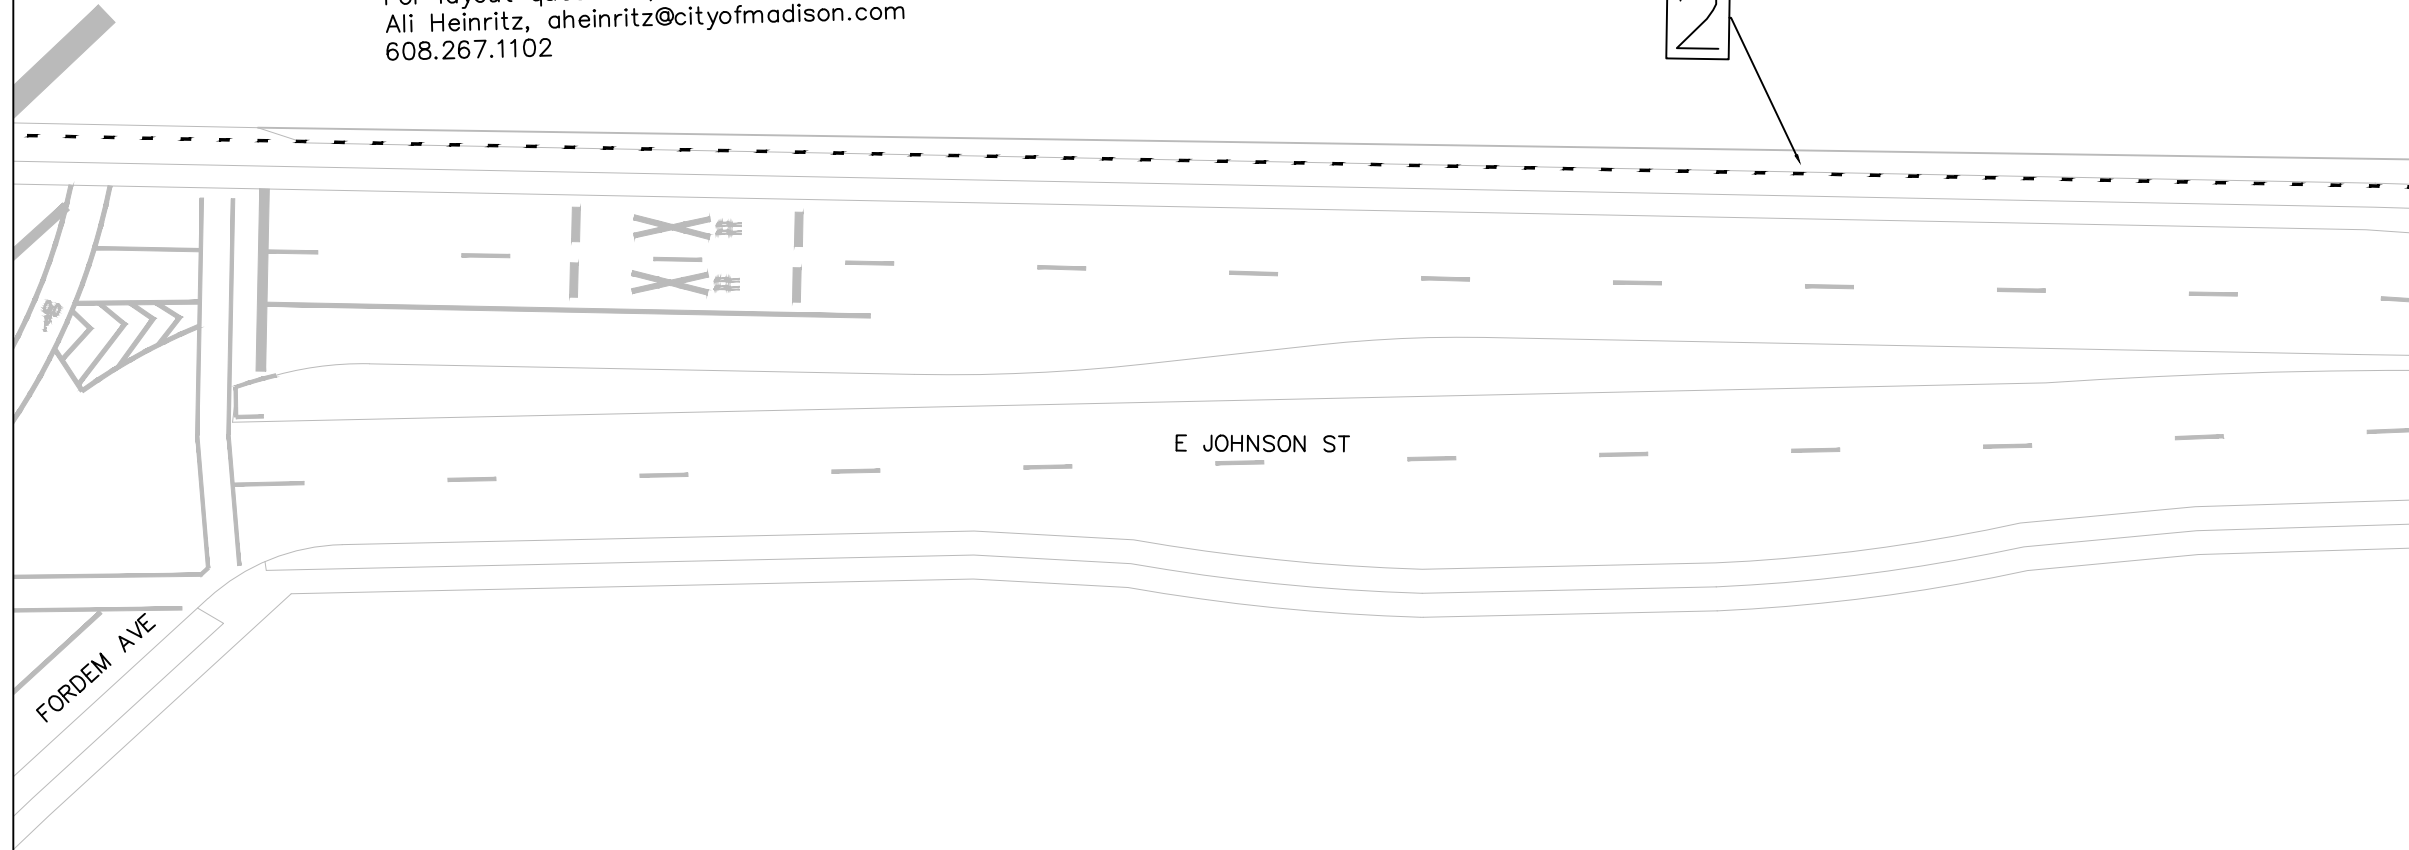

PAVEMENT MARKINGS	
1	PAVEMENT MARKING EPOXY, LINE, 6-INCH
2	PAVEMENT MARKING EPOXY, 4-INCH YELLOW SKIPS (3' LINE,9' GAP)
3	PAVEMENT MARKING EPOXY, CONTINENTAL CROSSWALK, 18-INCH
4	PAVEMENT MARKING EPOXY, SYMBOL, BIKE SHARROW
5	PAVEMENT MARKING EPOXY, SYMBOL, BIKE LANE
6	SKID/SLIP RESISTANT PREFORMED THERMOPLASTIC PAVEMENT MARKING, BIKE LANE GREEN
7	SKID/SLIP RESISTANT PREFORMED THERMOPLASTIC PAVEMENT MARKING, 6-INCH WHITE RETROREFLECTIVE LINE
8	PAVEMENT MARKING EPOXY, STOP LINE, 24-INCH
9	PAVEMENT MARKING EPOXY, SYMBOL, BIKE STRAIGHT ARROW
10	PAVEMENT MARKING EPOXY, SYMBOL, RIGHT ARROW
11	PAVEMENT MARKING EPOXY, CROSSWALK, 6-INCH

Notes: All dimensions are to center of marking and face of curb. Sharrow marking set should mark about 150 ft apart. Sharrow markings shall be 11 ft from face of curb with parking and 4 ft without parking. For layout questions, contact Ali Heinritz, aheinritz@cityofmadison.com 608.267.1102

MATCH LINE - 2
AT STATION - 0+00.00
NEXT SHEET NUMBER: ###



15327
M-20

15327TE-PAVEMENTMARKING PLANS - JOHNSON ST 2

EAST MADISON BIKEWAYS: SAFE STREETS

M:\DESIGN\Projects\15327\CAD\Traffic\15327TE-PavementMarking Plans.dwg

15327

MADISON, WI

8769

15327


CONTRACT NO:

DATE	BY
11/16/2025	11:10 AM
REVISION	
MARK	
Designed By: AJC	15327
Scale: 1" = 40'	M-20

MATCH LINE - 2
AT STATION - 0+00.00
PREVIOUS SHEET NUMBER: ###

PAVEMENT MARKINGS	
1	PAVEMENT MARKING EPOXY, LINE, 6-INCH
2	PAVEMENT MARKING EPOXY, 4-INCH YELLOW SKIPS (3' LINE,9' GAP)
3	PAVEMENT MARKING EPOXY, CONTINENTAL CROSSWALK, 18-INCH
4	PAVEMENT MARKING EPOXY, SYMBOL, BIKE SHARROW
5	PAVEMENT MARKING EPOXY, SYMBOL, BIKE LANE
6	SKID/SLIP RESISTANT PREFORMED THERMOPLASTIC PAVEMENT MARKING, BIKE LANE GREEN
7	SKID/SLIP RESISTANT PREFORMED THERMOPLASTIC PAVEMENT MARKING, 6-INCH WHITE RETROREFLECTIVE LINE
8	PAVEMENT MARKING EPOXY, STOP LINE, 24-INCH
9	PAVEMENT MARKING EPOXY, SYMBOL, BIKE STRAIGHT ARROW
10	PAVEMENT MARKING EPOXY, SYMBOL, RIGHT ARROW
11	PAVEMENT MARKING EPOXY, CROSSWALK, 6-INCH

Notes: All dimensions are to center of marking and face of curb. Sharrow marking set should mark about 150 ft apart. Sharrow markings shall be 11 ft from face of curb with parking and 4 ft without parking. For layout questions, contact Ali Heinritz, aheinritz@cityofmadison.com 608.267.1102

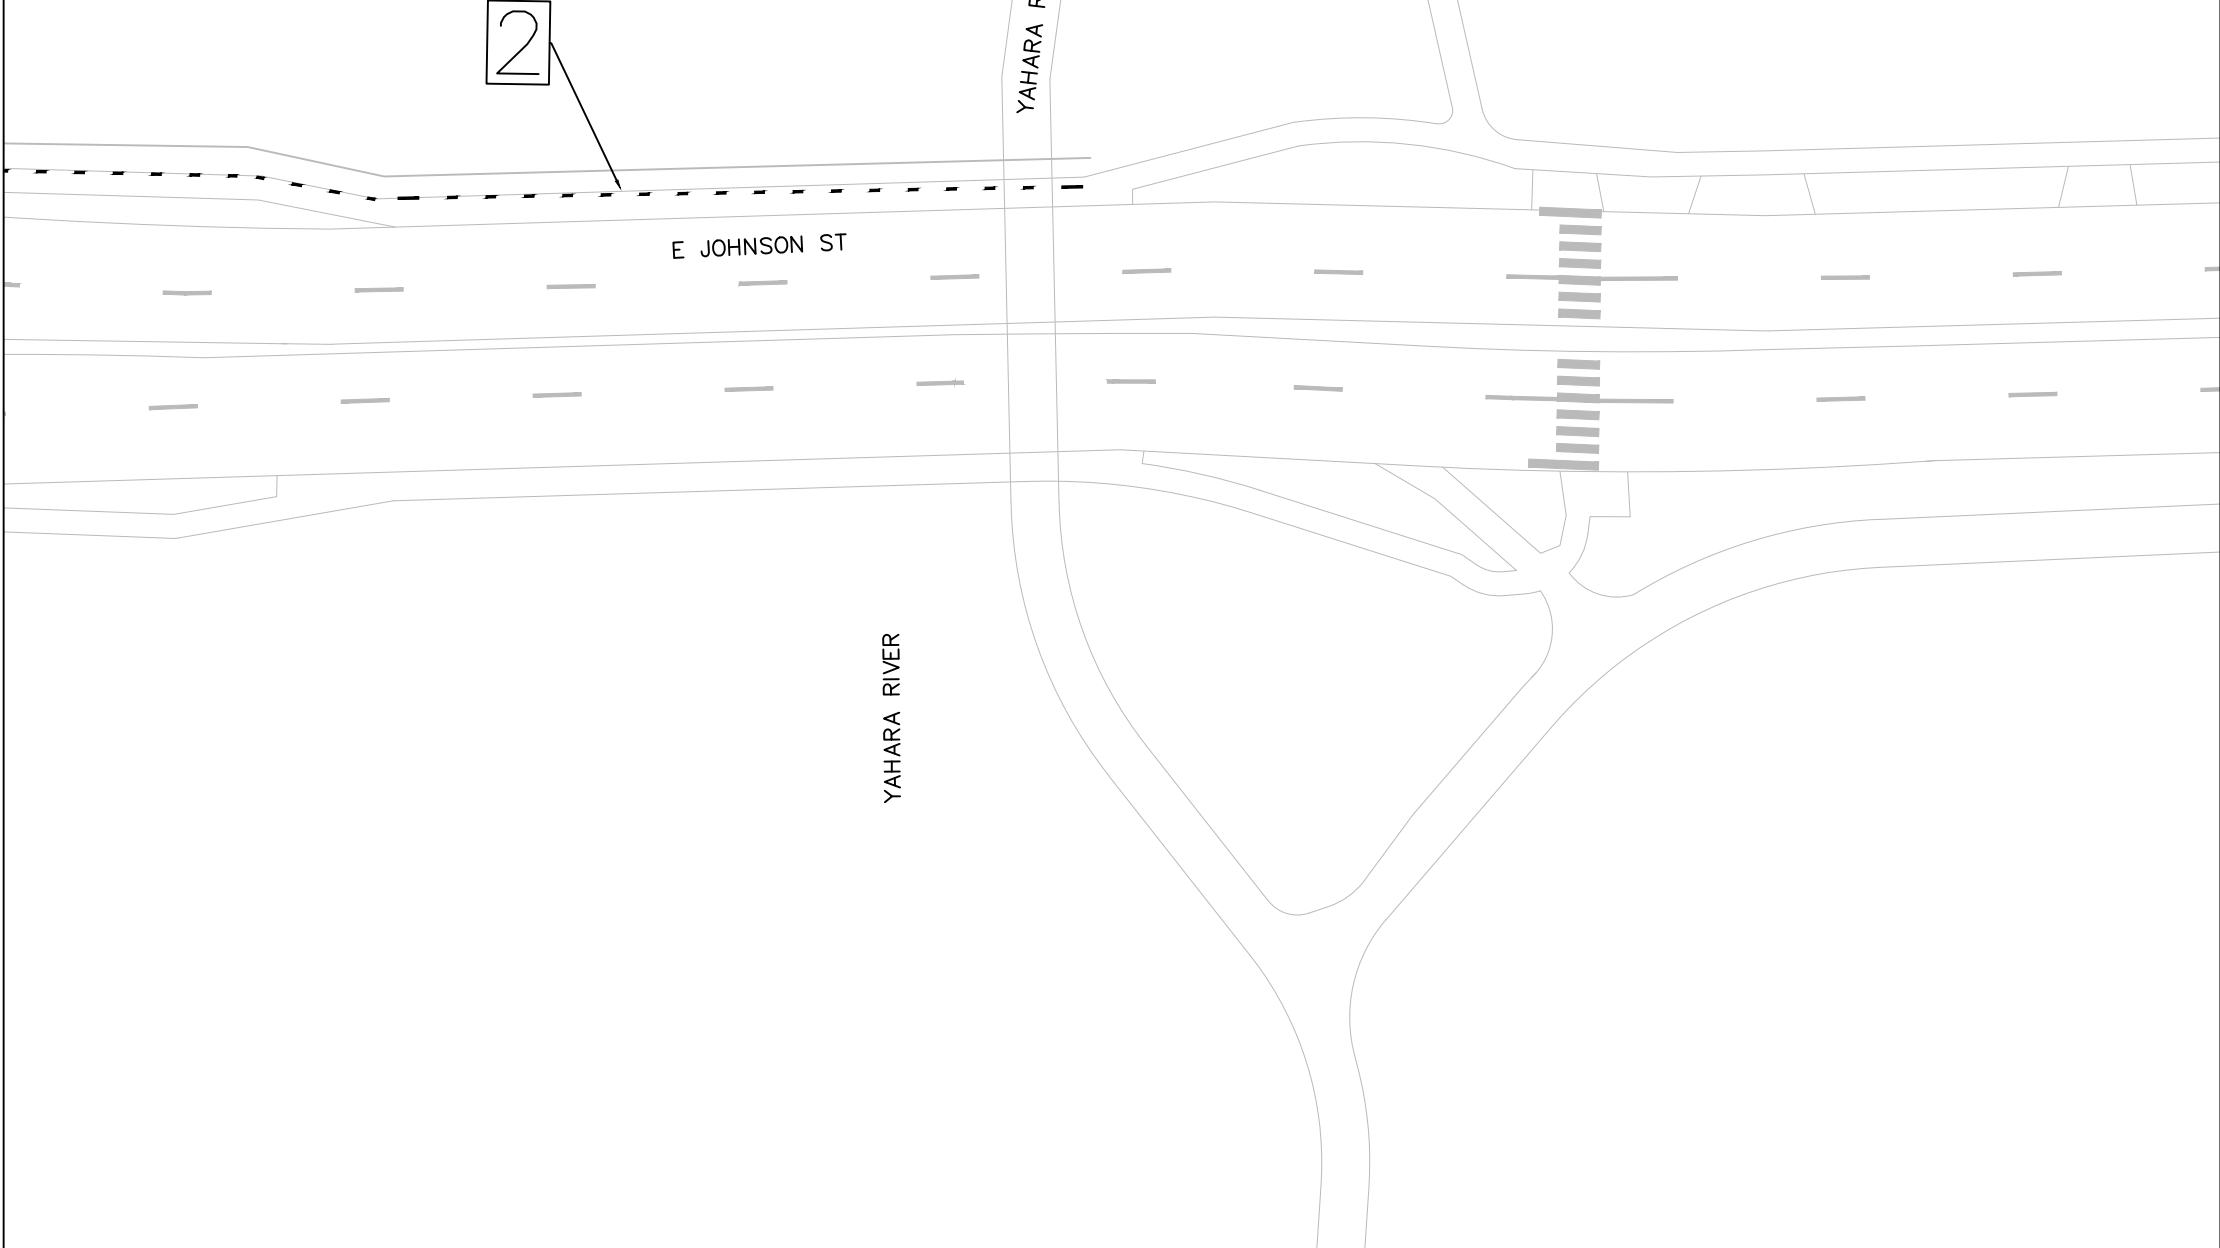



15327

M-21

15327TE-PAVEMENTMARKING PLANS - JOHNSON ST 3

EAST MADISON BIKEWAYS: SAFE STREETS

M:\DESIGN\Projects\15327\CAD\Traffic\15327TE-PavementMarking Plans.dwg

15327

MADISON, WI






8769

15327

CONTRACT NO:

MARK	REVISION	DATE	BY
15327		1/16/2025 11:13 AM	
15327		Scale: 1" = 40'	M-21

REVISION #1 04-10-2025
CROSS-SECTION UPDATES PER PATH AND PROFILE CHANGES

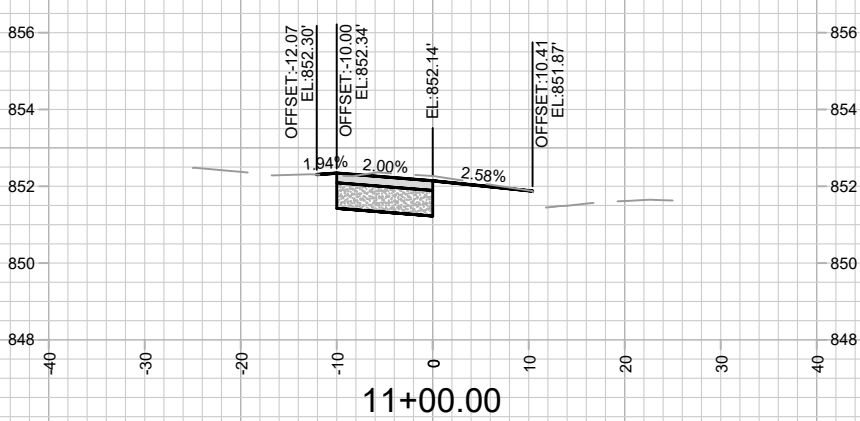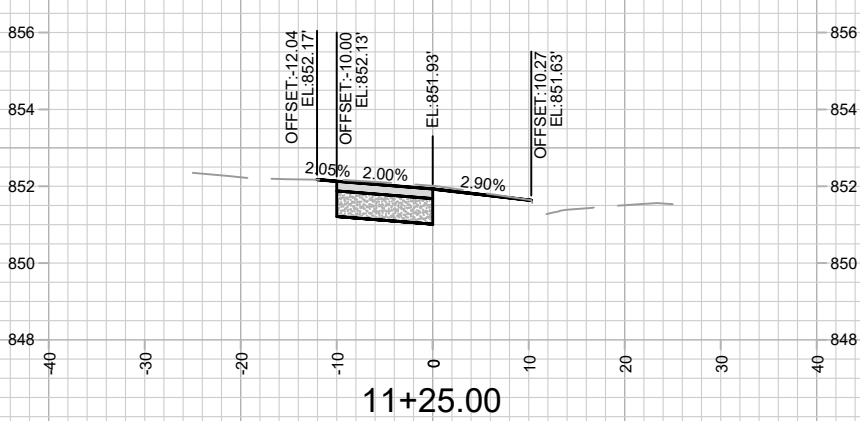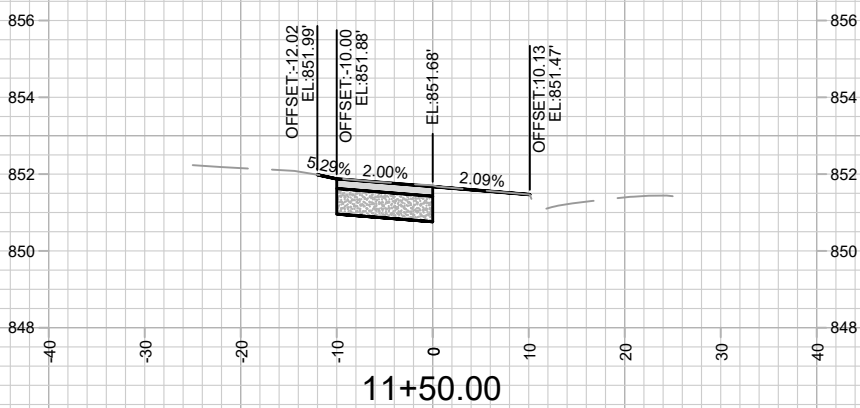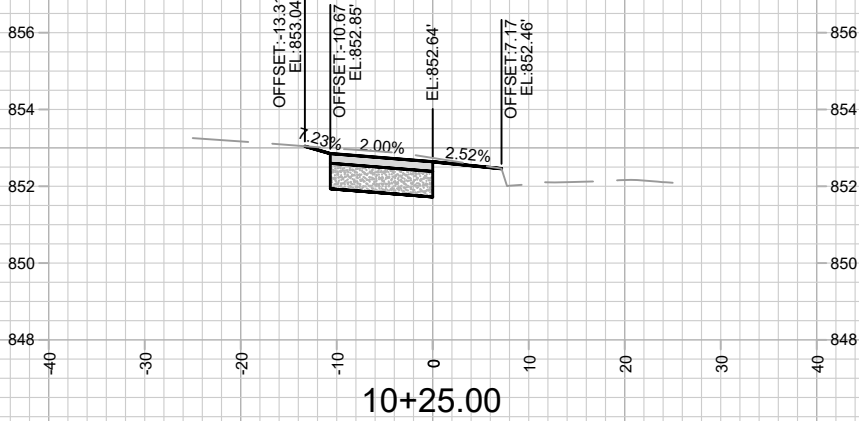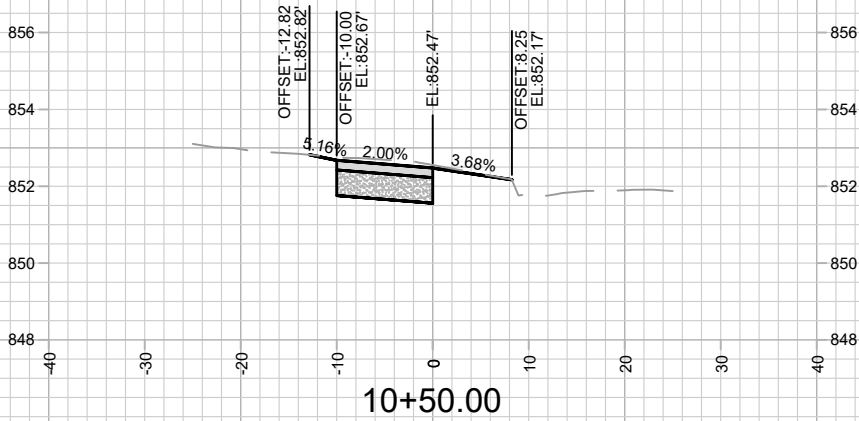



15104
X-1

NORTH SHORE DRIVE PATH - CROSS SECTIONS
NORTH SHORE DR PATH

15104
MADISON, WI
CONTRACT NO: 8769

MARK	REVISION	DATE	BY
15104	4/10/2025 12:54 PM	15104	X-1

REVISION #1 04-10-2025
CROSS-SECTION UPDATES PER PATH AND PROFILE CHANGES

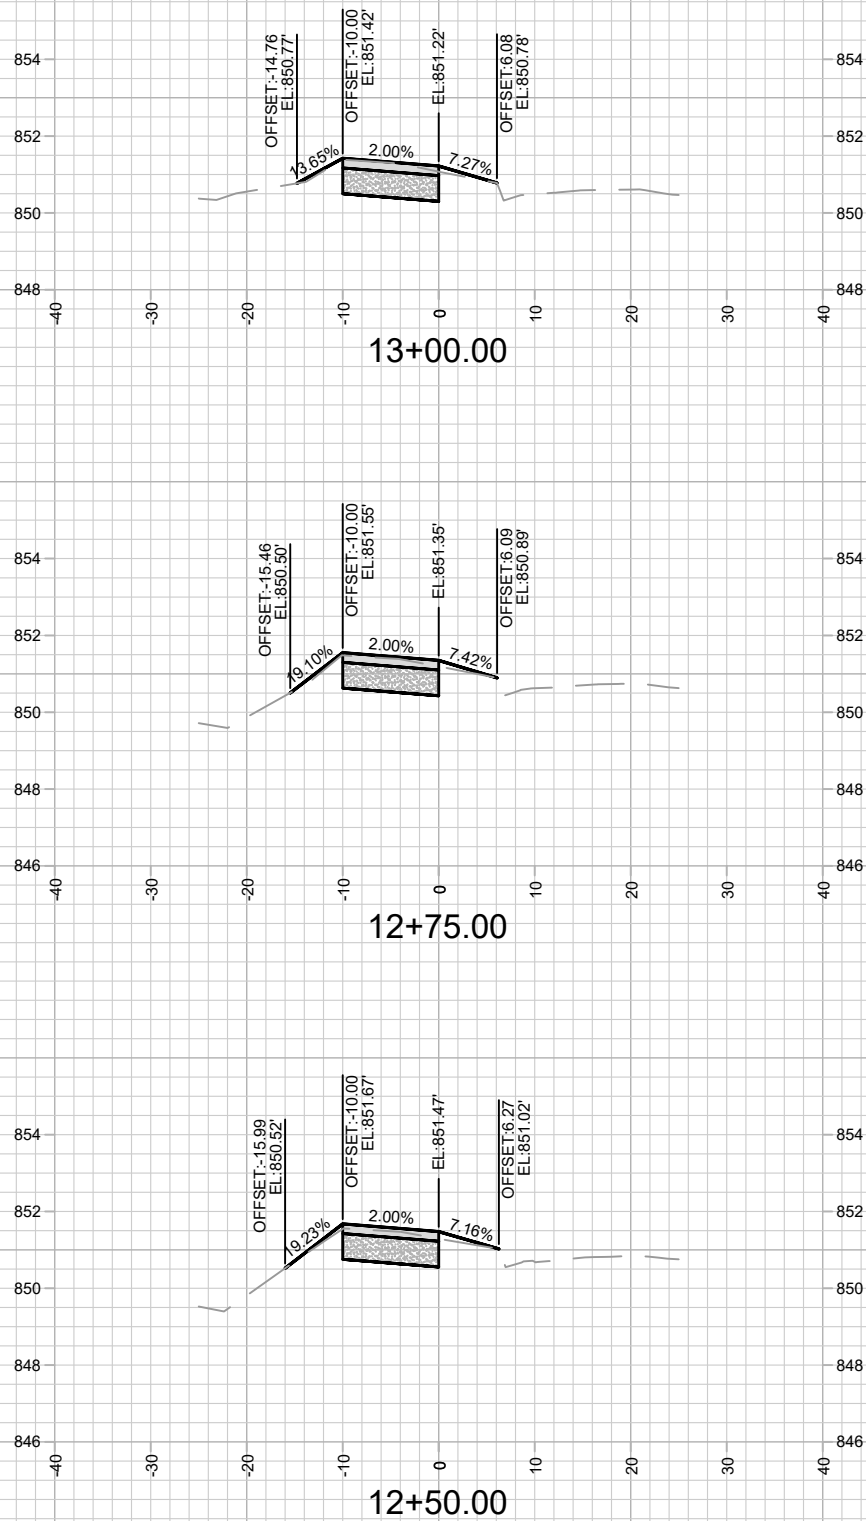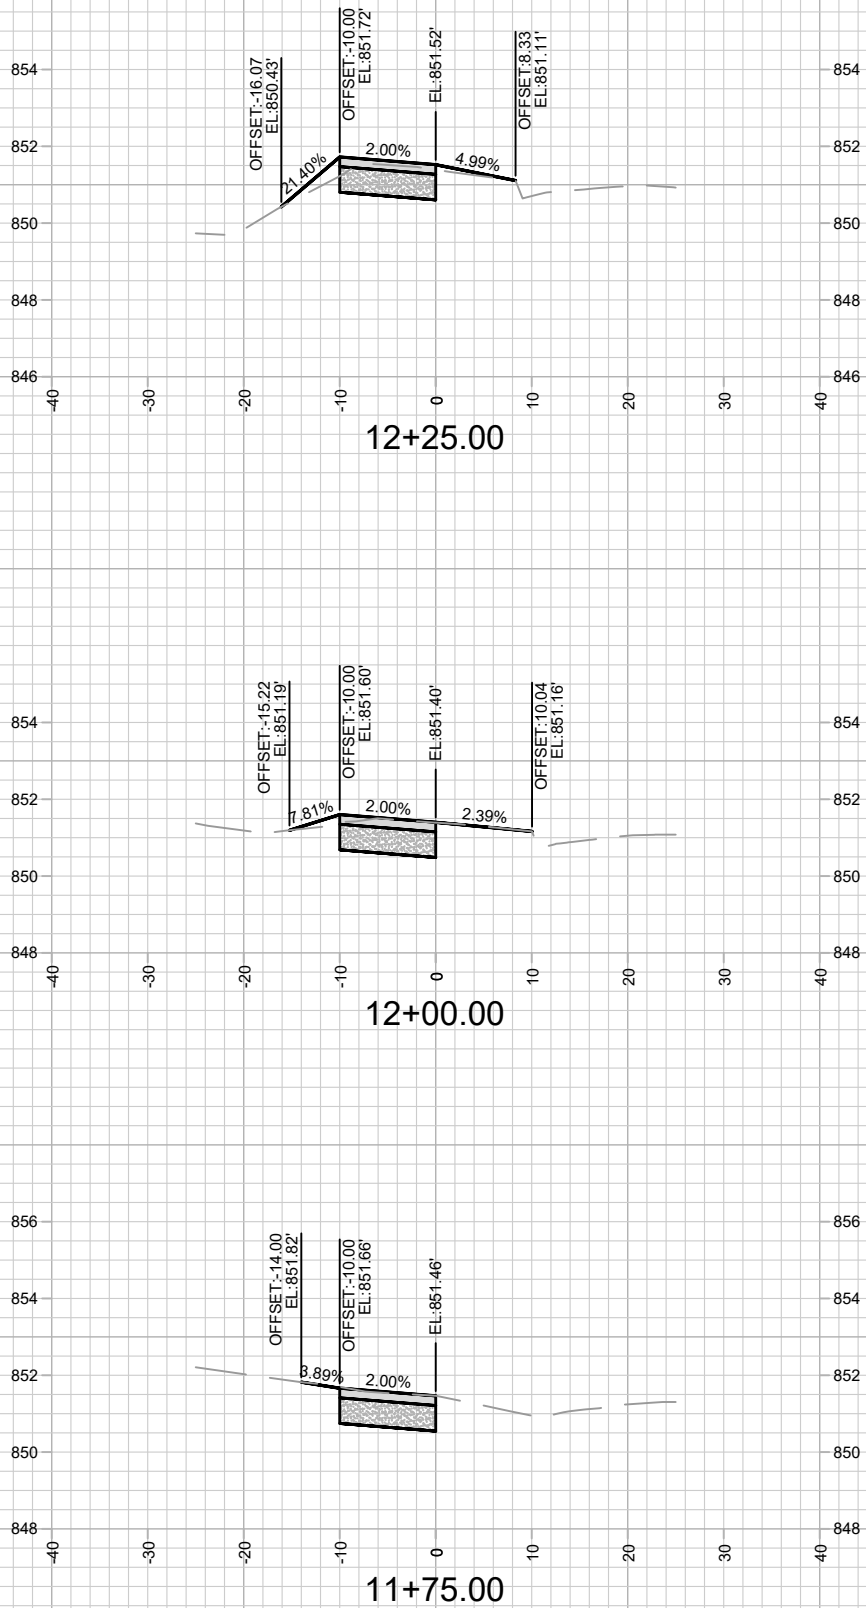

NORTH SHORE DRIVE PATH - CROSS SECTIONS
NORTH SHORE DR PATH

15104

15104







MADISON, WI

8769

CONTRACT NO:

MARK	REVISION	DATE	BY
15104	47102025 12:54 PM	1" = 20'	X-2

REVISION #1 04-10-2025
CROSS-SECTION UPDATES PER PATH AND PROFILE CHANGES

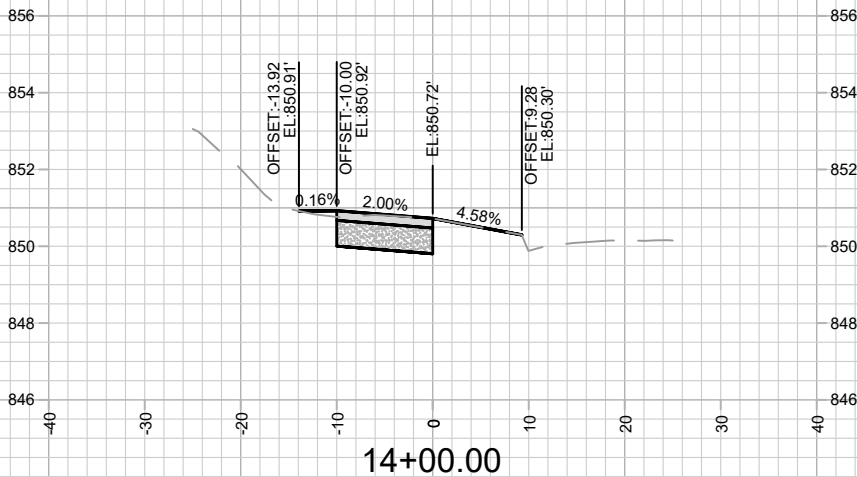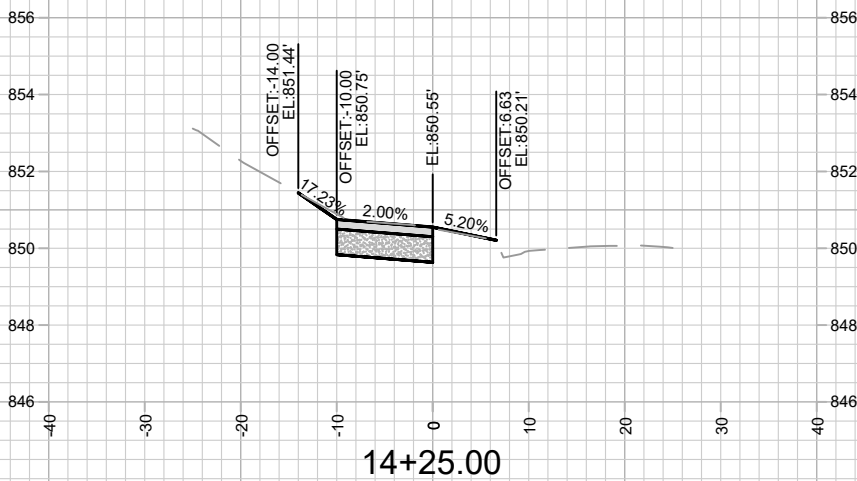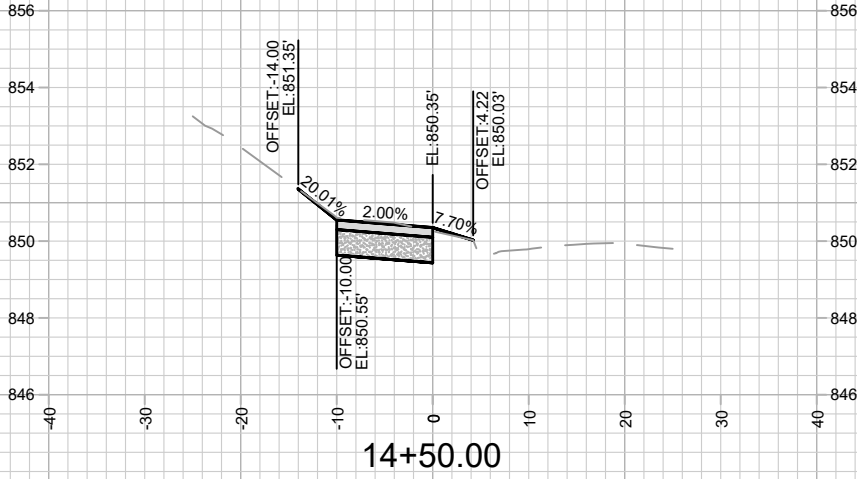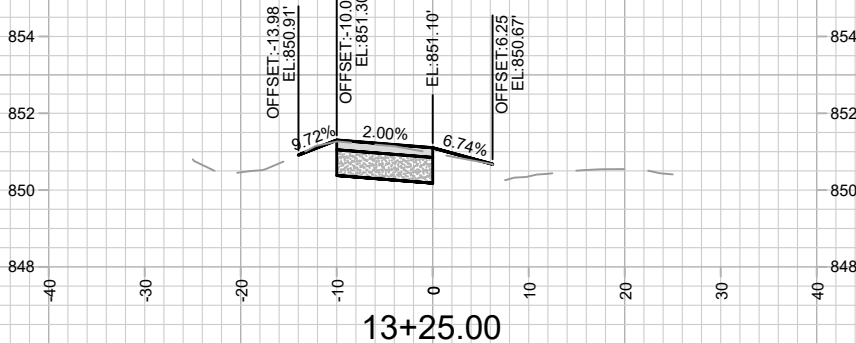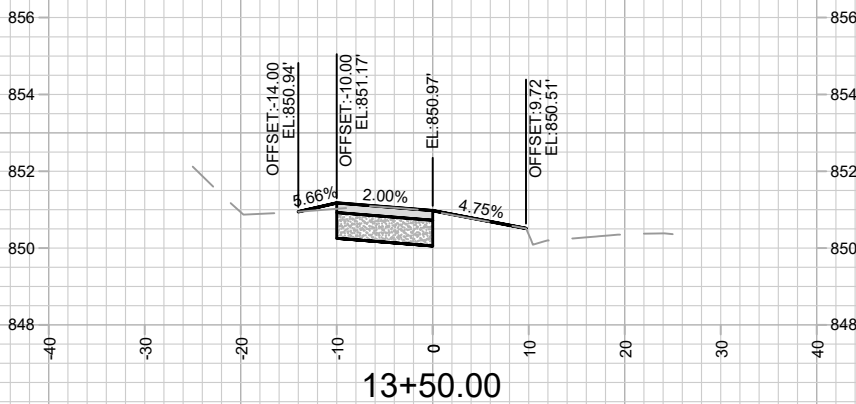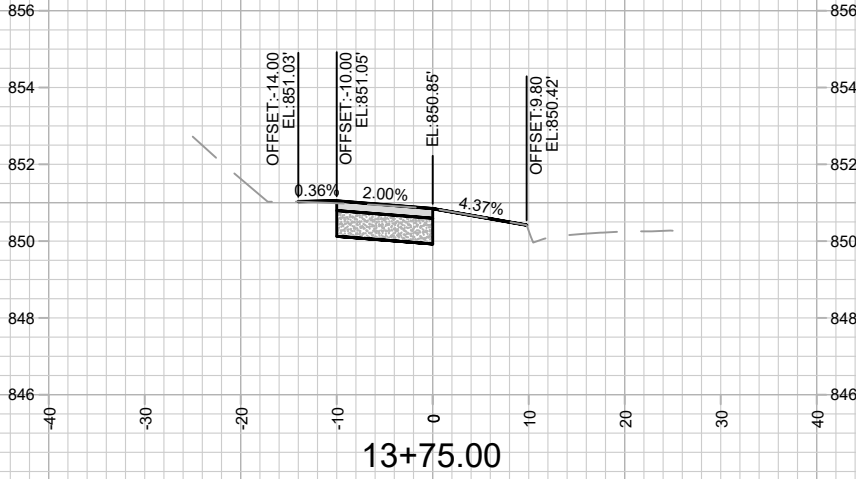

NORTH SHORE DRIVE PATH - CROSS SECTIONS

15104

MADISON, WI

8769





CONTRACT NO:









15104

X-3

MARK	REVISION	DATE	BY
15104		Date: 4/10/2025 12:54 PM	Scale: "1" = 20'
			X-3

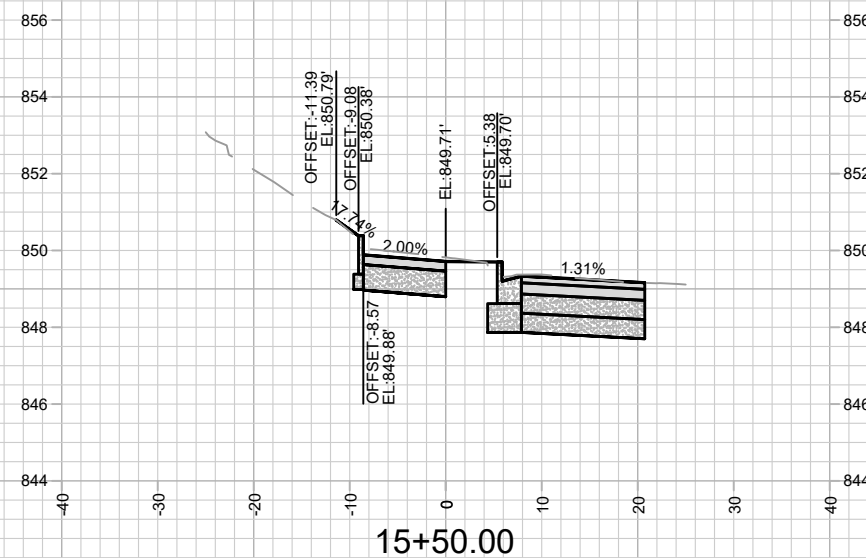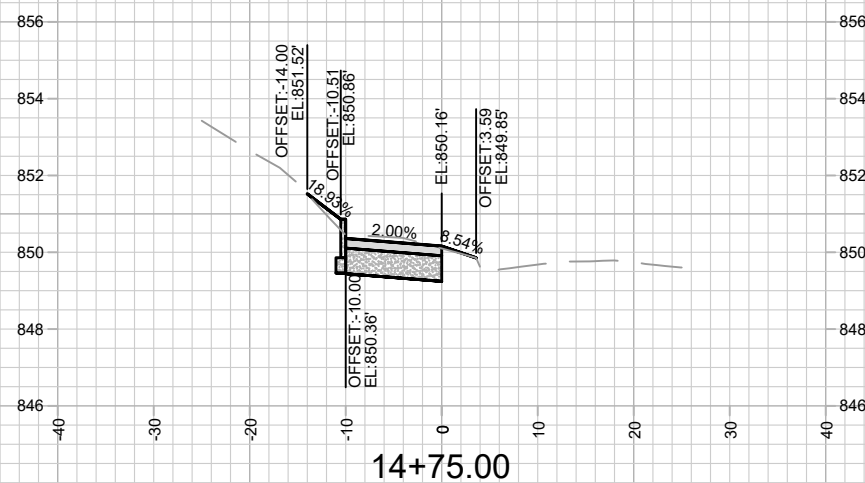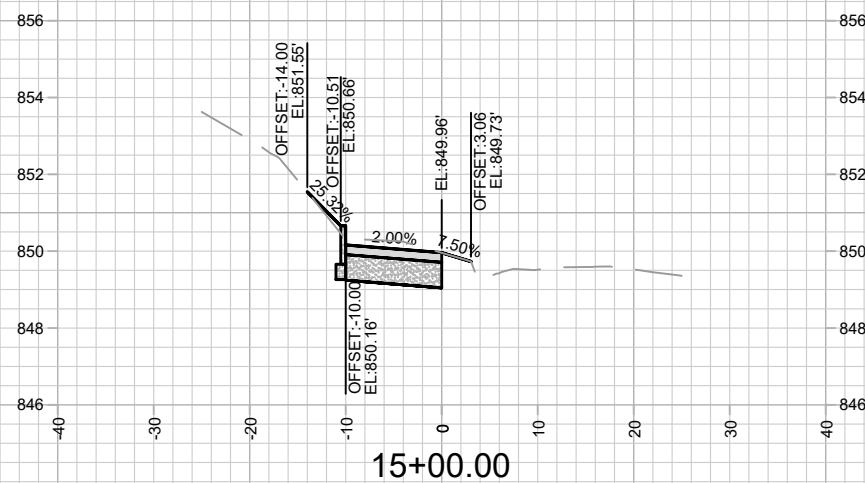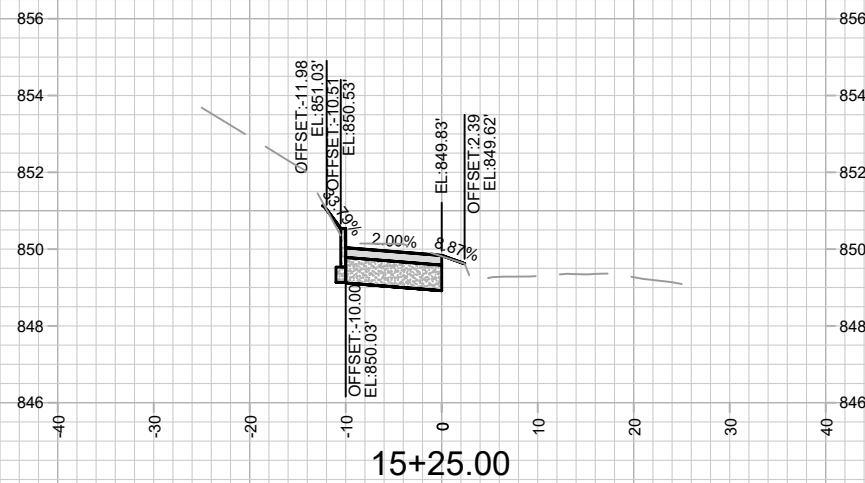

REVISION #1 04-10-2025
CROSS-SECTION UPDATES PER PATH AND PROFILE CHANGES

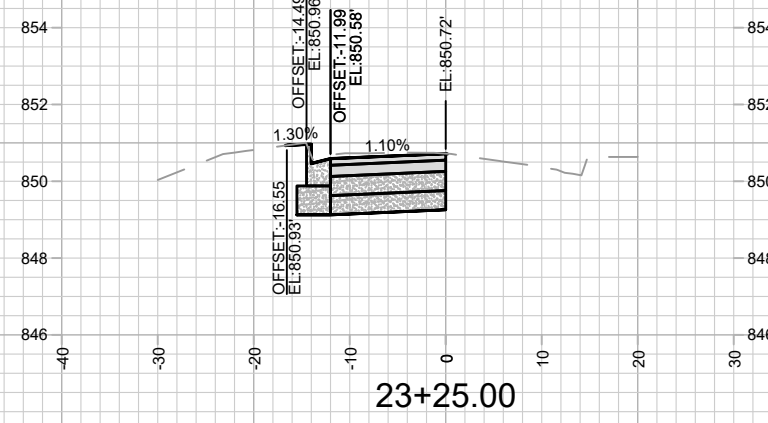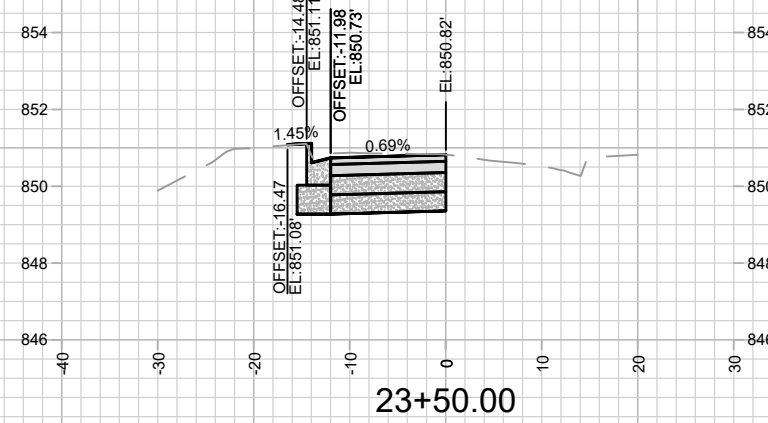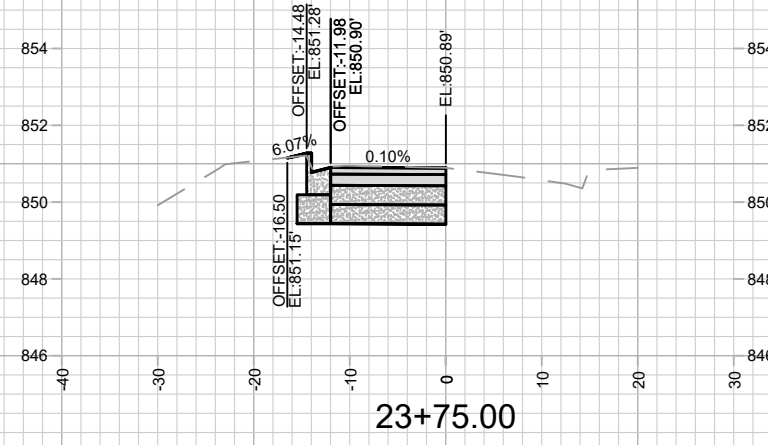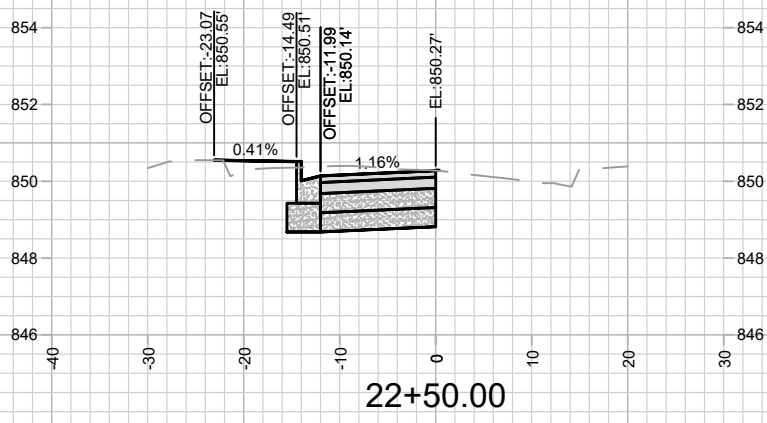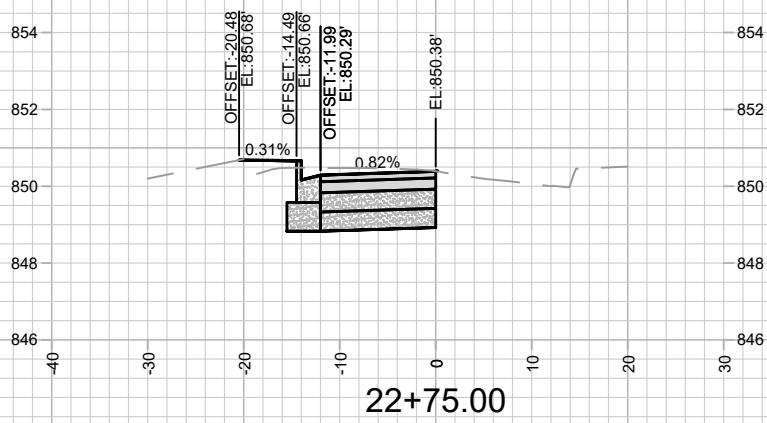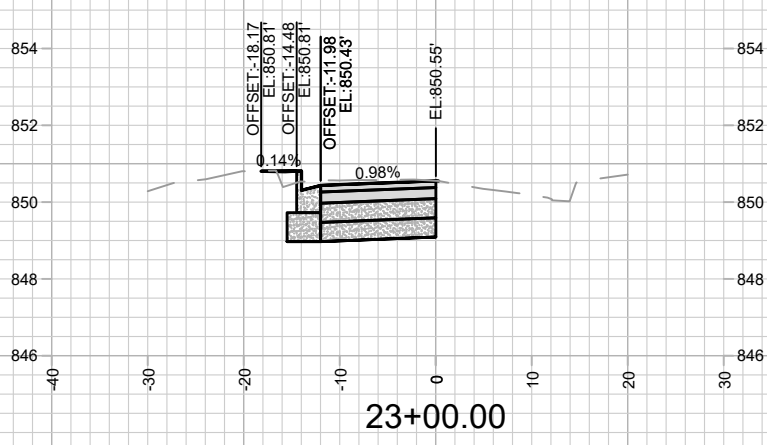



15104
X-6

NORTH SHORE DRIVE - CROSS SECTIONS
NORTH SHORE DR PATH

15104
MADISON, WI
CONTRACT NO: 8769

MARK	REVISION	DATE	BY
15104	12/16/2024 3:28 PM	15104	X-6

M:\DESIGN\Projects\15104\CAD\Streets\15104EN-XSections.dwg

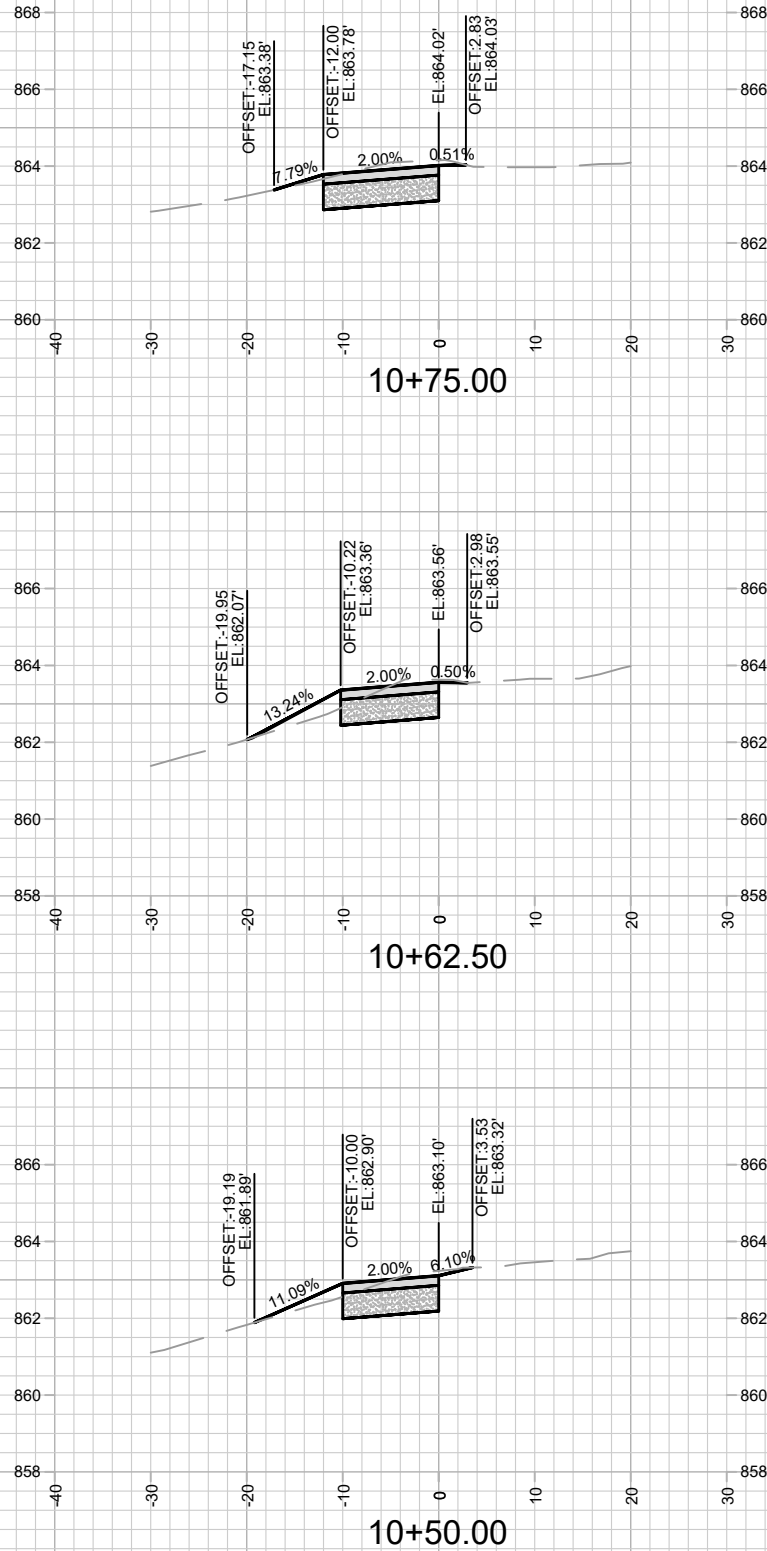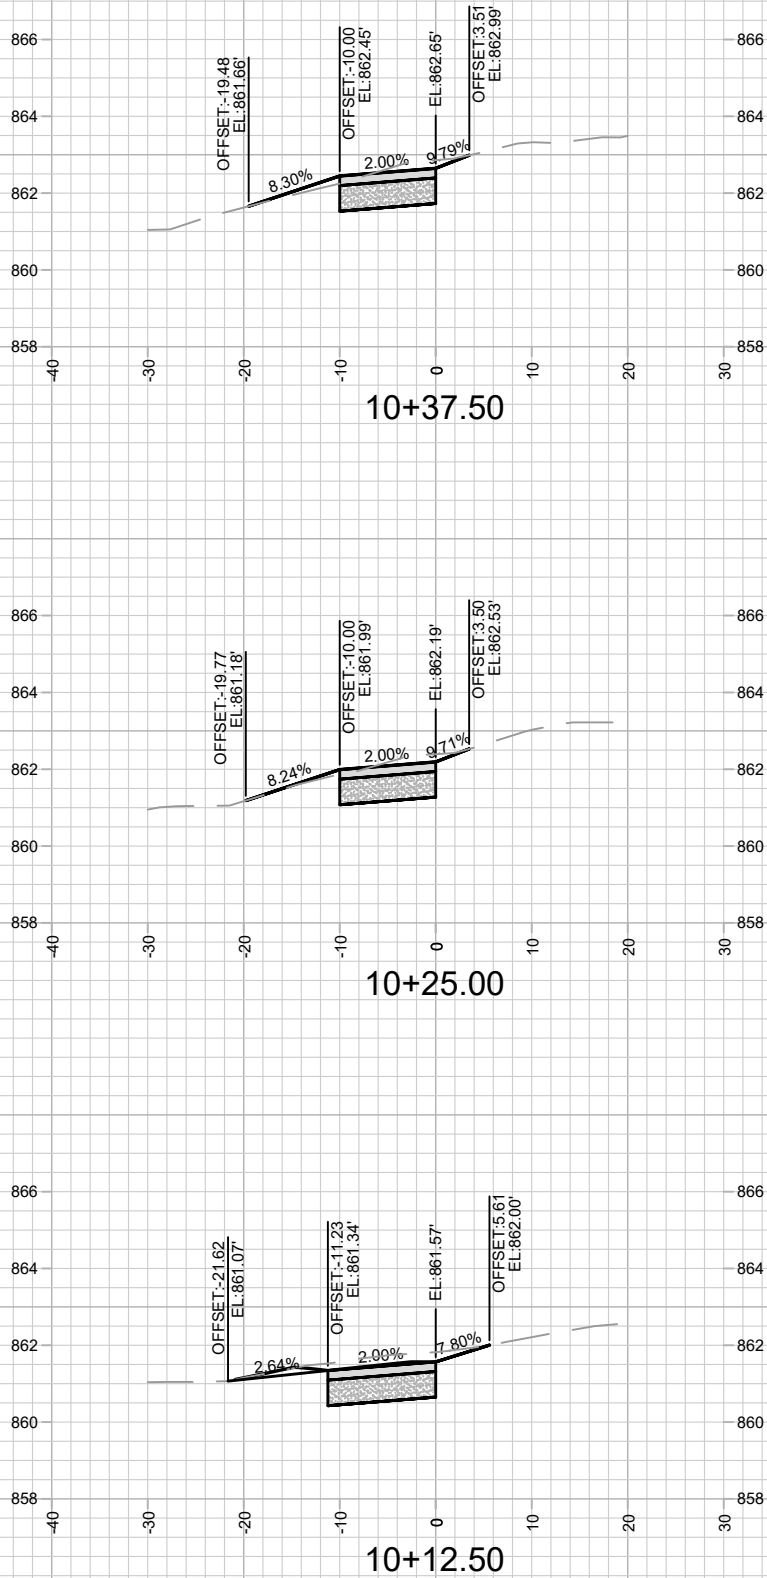

WINNEBAGO PATH - CROSS SECTIONS

EAST MADISON BIKEWAYS: SAFE STREETS




\\Gisserver\data\DESIGN\Projects\15327\CAD\Streets\15327\EN-Corridor_Winnebago.dwg










15327

MADISON, WI

CONTRACT NO: 8769

MARK	REVISION	DATE	BY
15327	Designed By: AJC	Date: 12/4/2024 12:56 PM	Scale: 1" = 20'
			X-7

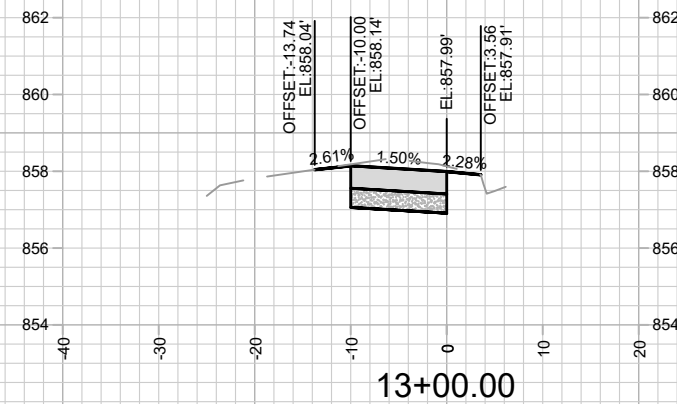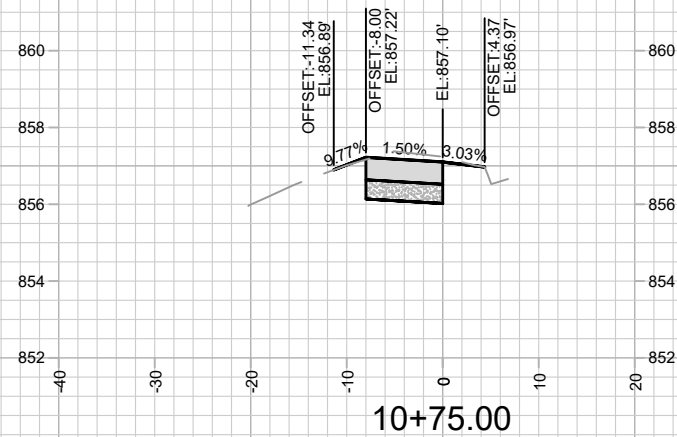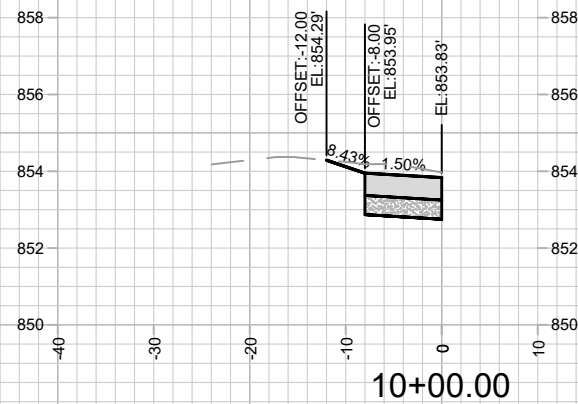

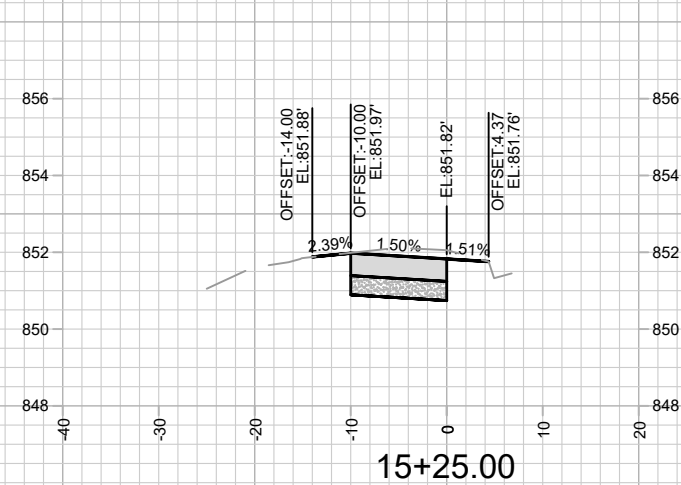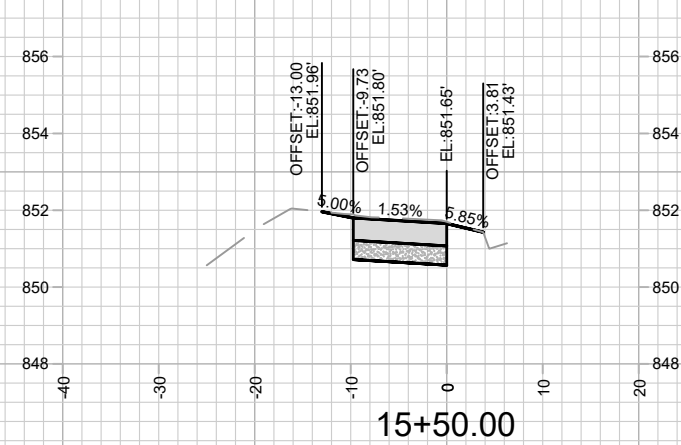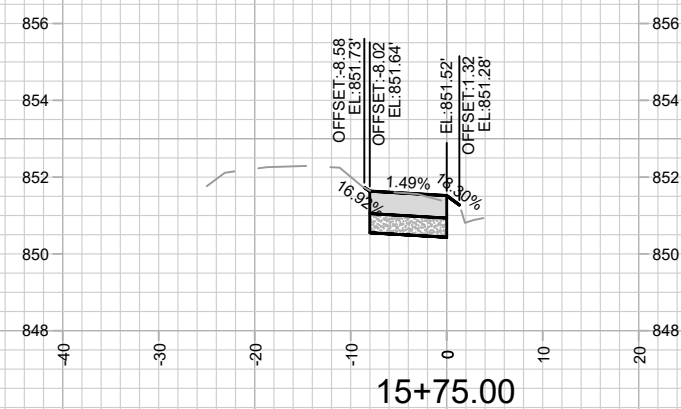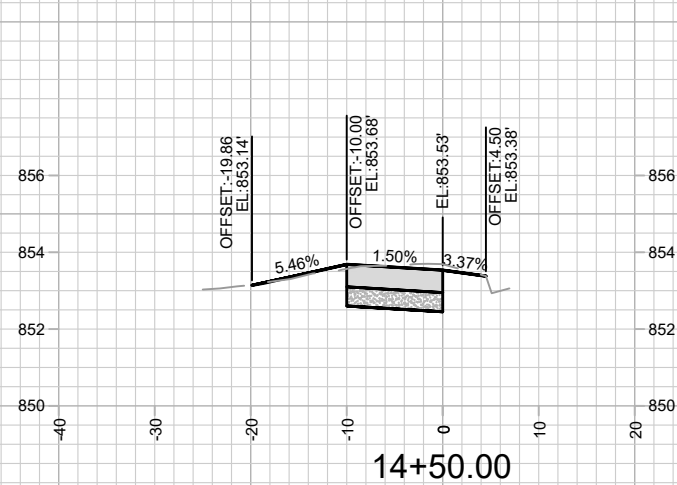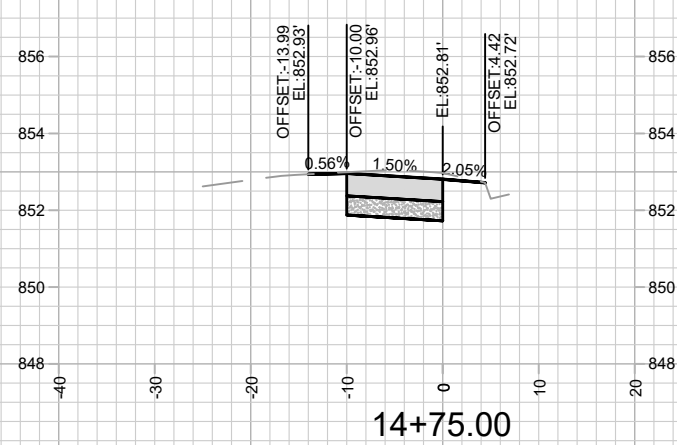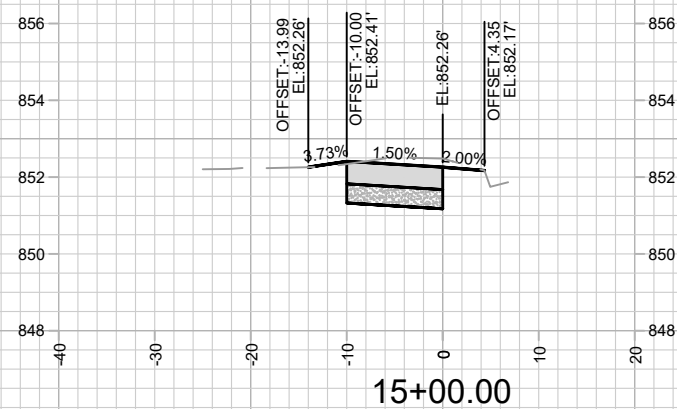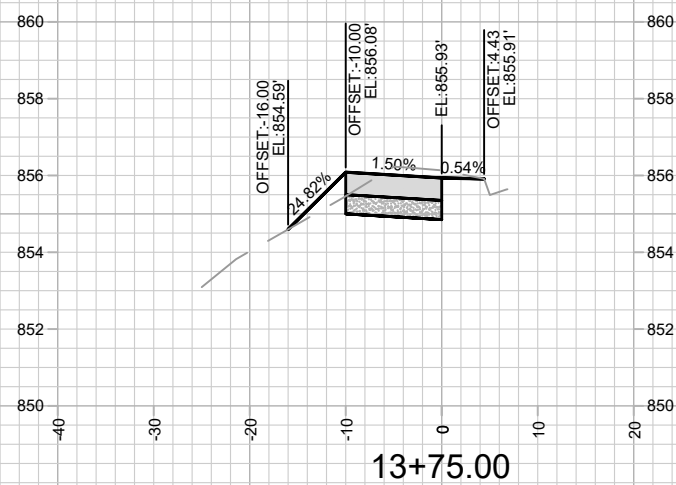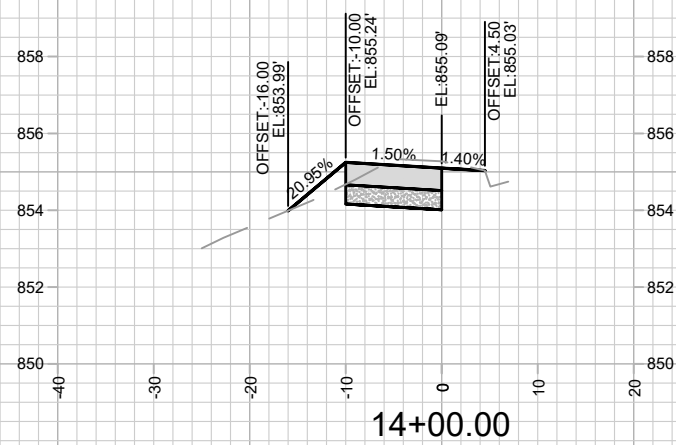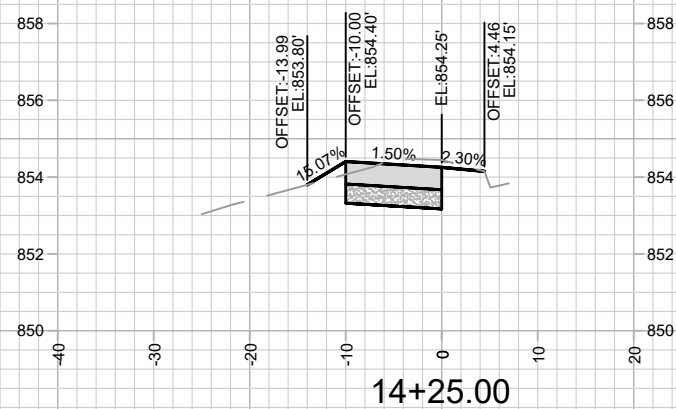

15327

X-9

E WASHINGTON AVE SIDEWALK WIDENING - CROSS SECTIONS

15327




EAST MADISON BIKEWAYS: SAFE STREETS

MADISON, WI

\\Gisserver\data\DESIGN\Projects\15327\CAD\Streets\15327\EN-X\Sections_BurrJones-EWash.dwg

CONTRACT NO:






MARK	REVISION	DATE	BY
15327		Date: 12/4/2024 12:58 PM	Scale: 1" = 20'
X-9			

   

CROSS-SECTIONS CREATED AFTER SURVEY OBTAINED AND DESIGN COMPLETED

Designed By: AJC	Date: 3/27/2025 3:19 PM	Scale: 1" = 20'
15327		X-11

REVISION #1 04-10-2025
CROSS-SECTIONS CREATED AFTER SURVEY OBTAINED AND DESIGN COMPLETED

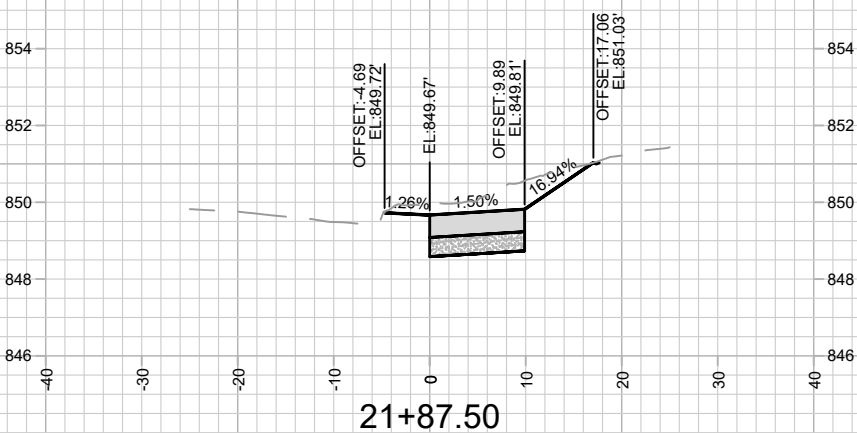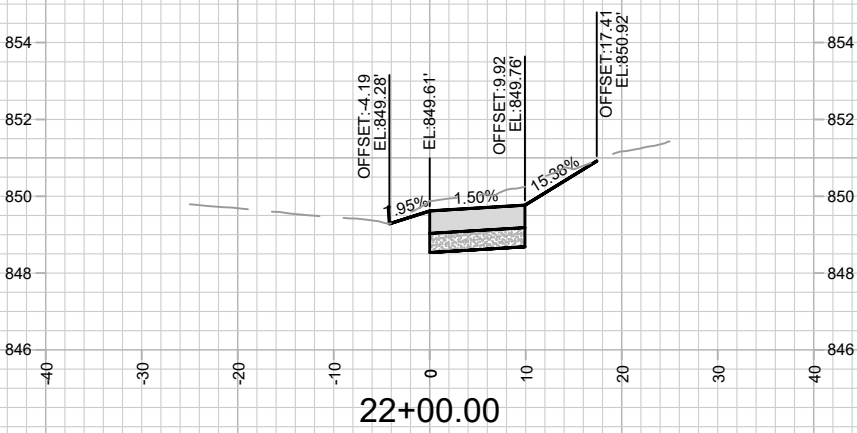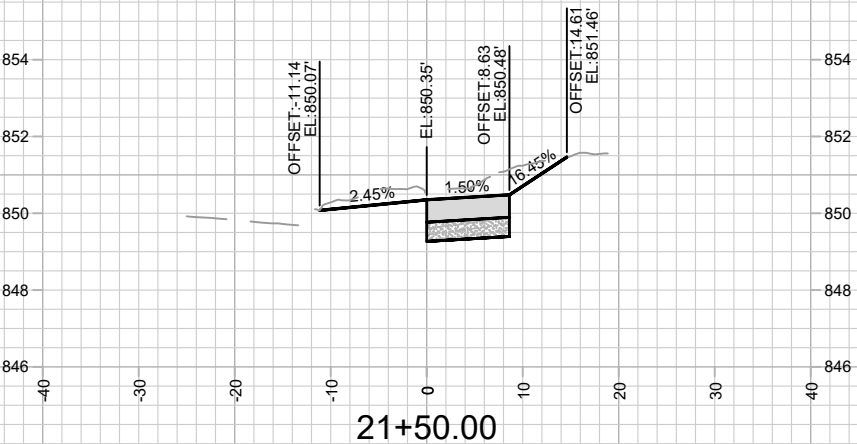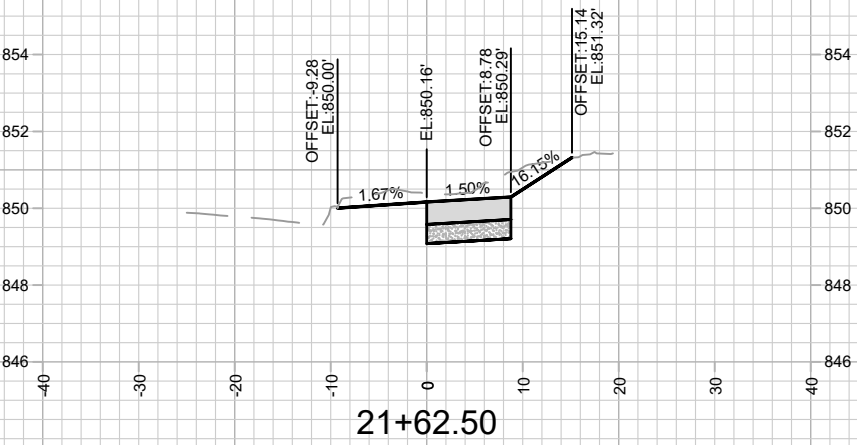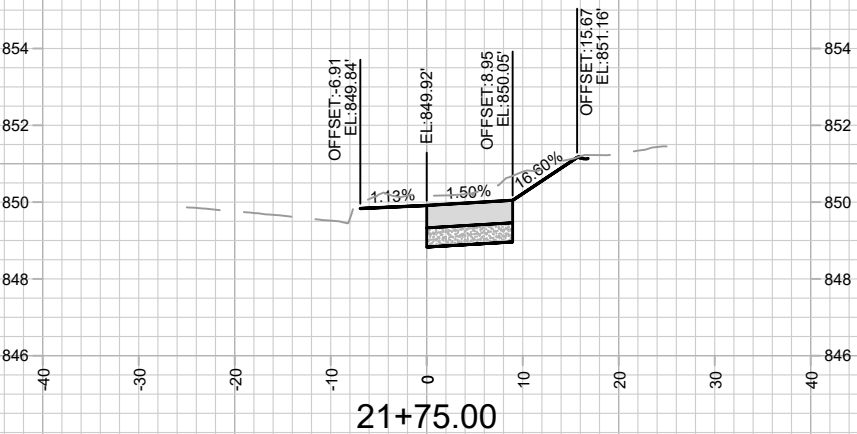


15327
X-12

N FIRST ST SIDEWALK WIDENING - CROSS SECTIONS
EAST MADISON BIKEWAYS: SAFE STREETS

15327
MADISON, WI
CONTRACT NO: 8769

MARK	REVISION	DATE	BY
15327	15327	3/27/2025 3:19 PM	X-12

SCALE 1:100

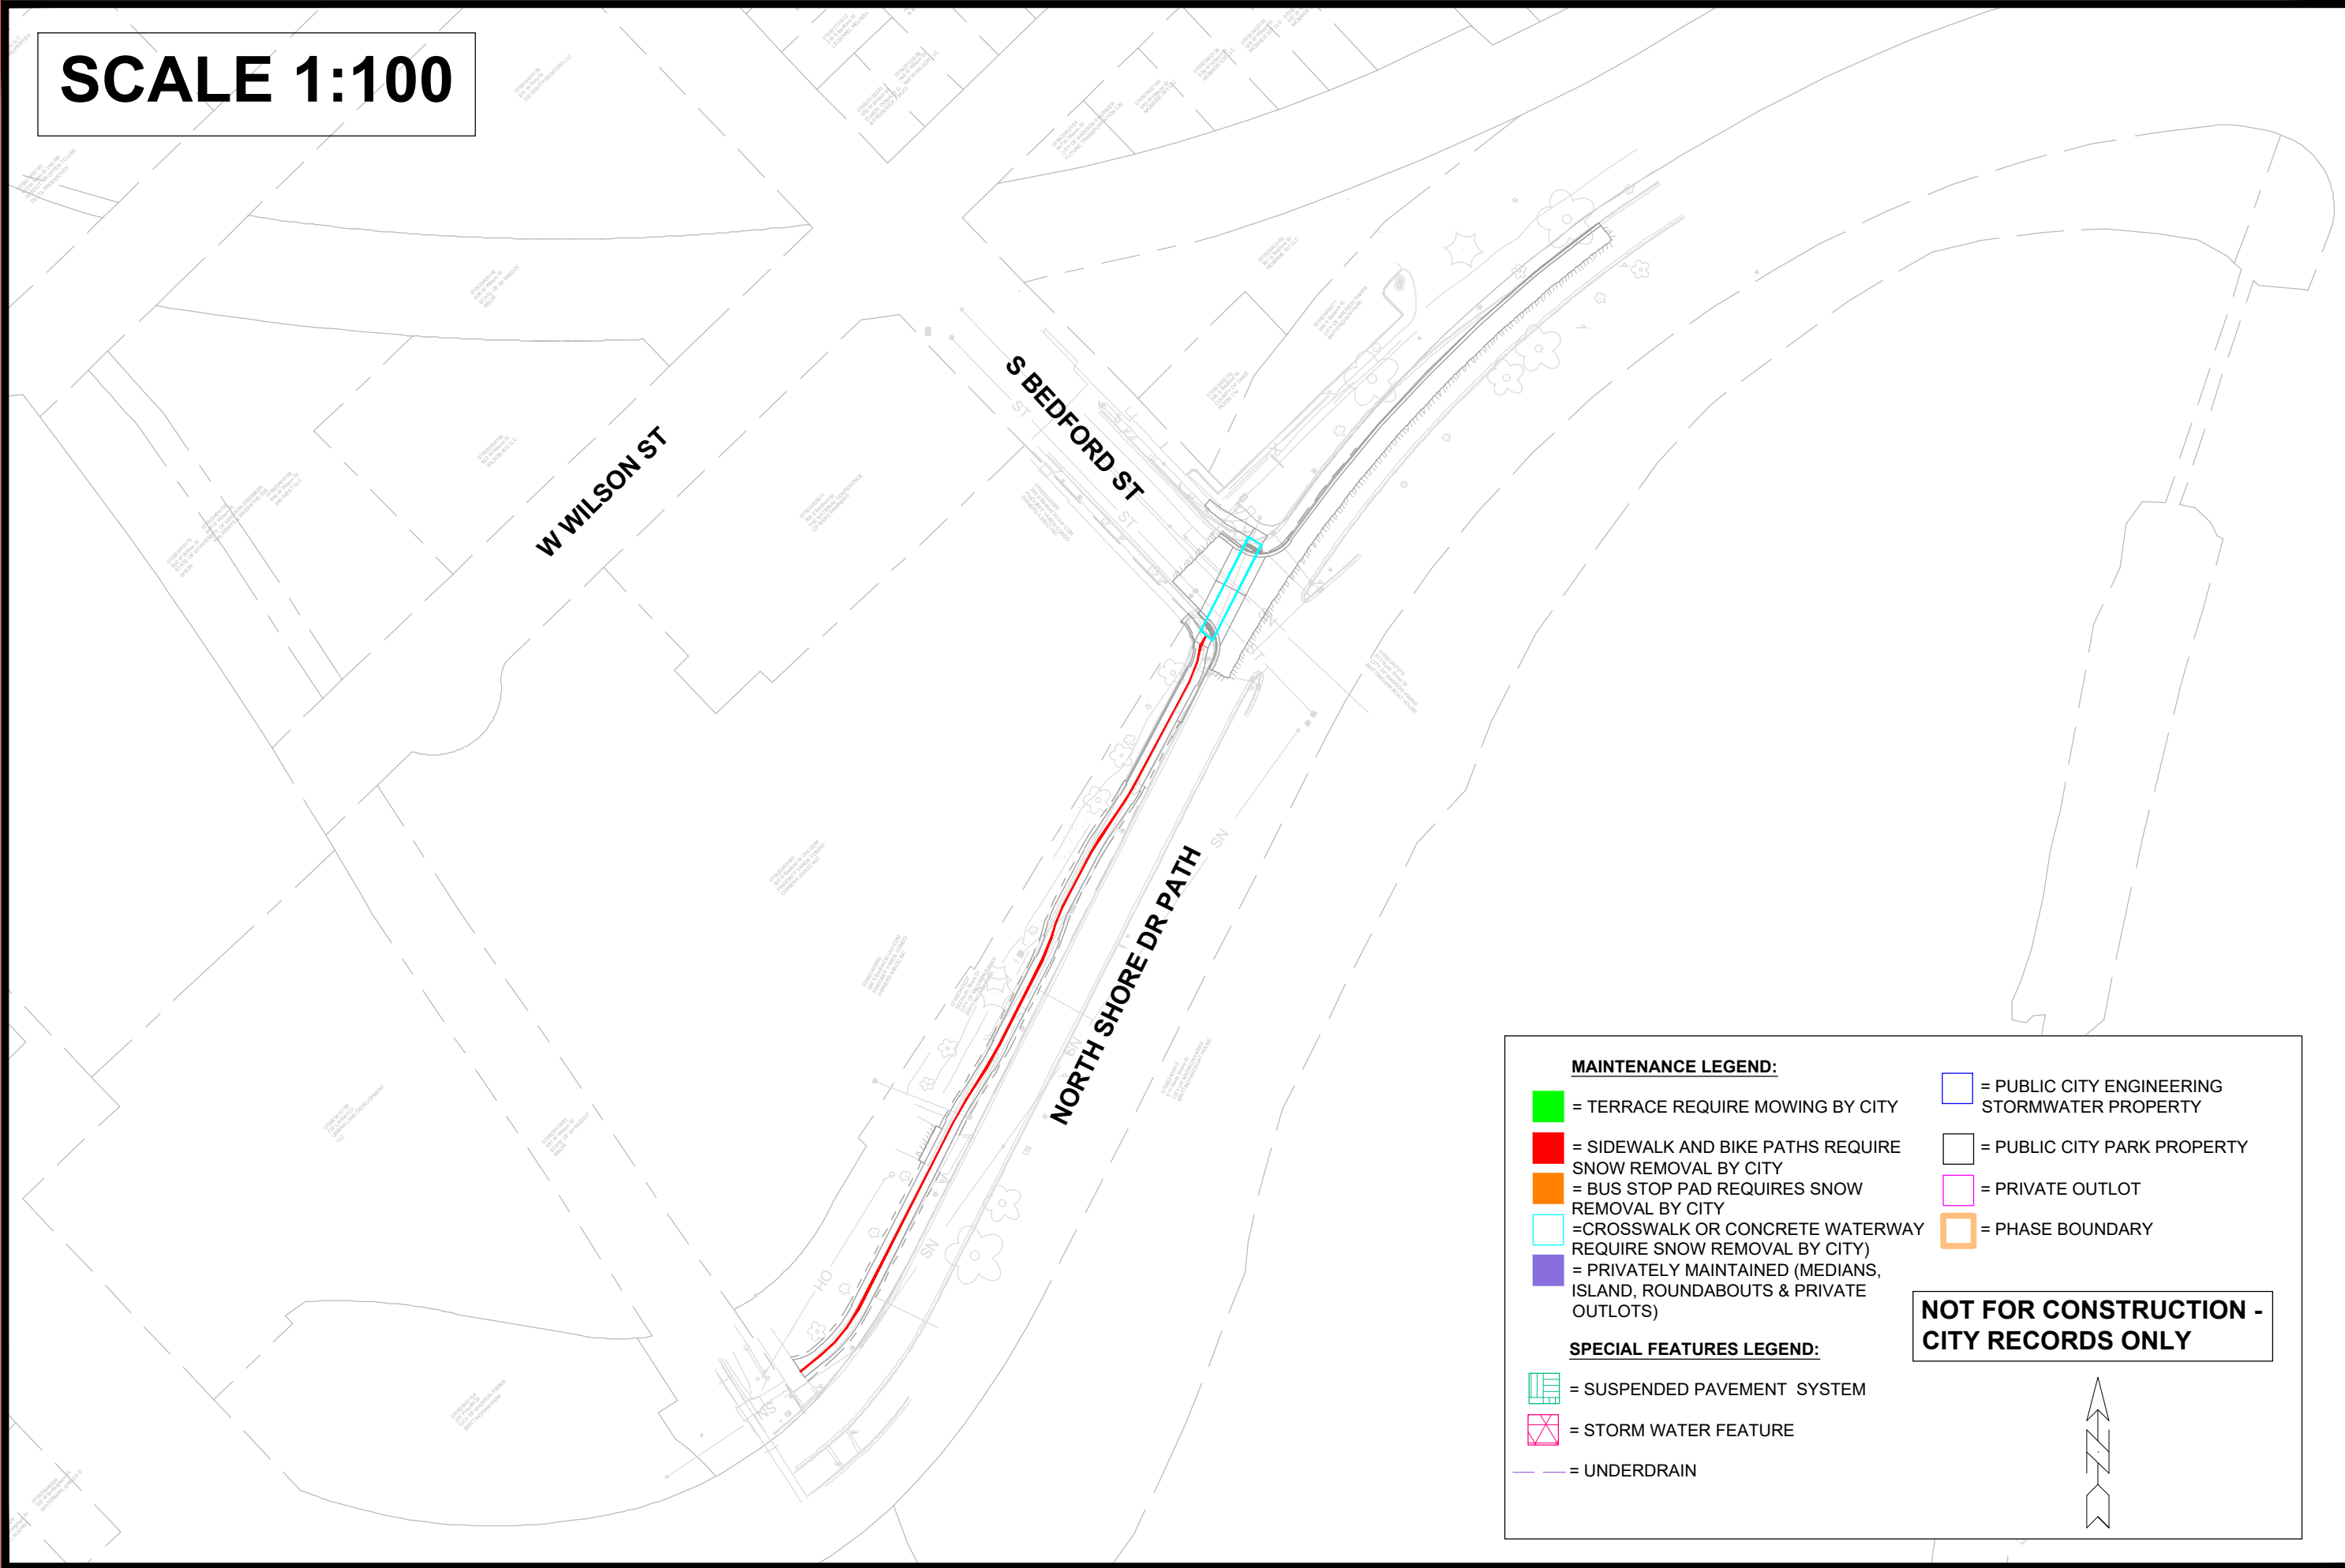

MAINTENANCE LEGEND:

- [Red Square] = TERRACE REQUIRE MOWING BY CITY
- [Red Square] = SIDEWALK AND BIKE PATHS REQUIRE SNOW REMOVAL BY CITY
- [Orange Square] = BUS STOP PAD REQUIRES SNOW REMOVAL BY CITY
- [Cyan Square] =CROSSWALK OR CONCRETE WATERWAY REQUIRE SNOW REMOVAL BY CITY)
- [Purple Square] = PRIVATELY MAINTAINED (MEDIANS, ISLAND, ROUNDABOUTS & PRIVATE OUTLOTS)

- [Blue Outline Square] = PUBLIC CITY ENGINEERING STORMWATER PROPERTY
- [Black Outline Square] = PUBLIC CITY PARK PROPERTY
- [Pink Outline Square] = PRIVATE OUTLOT
- [Orange Outline Square] = PHASE BOUNDARY

SPECIAL FEATURES LEGEND:

- [Green Hatched Box] = SUSPENDED PAVEMENT SYSTEM
- [Pink Box with X] = STORM WATER FEATURE
- [Purple Line] = UNDERDRAIN

NOT FOR CONSTRUCTION - CITY RECORDS ONLY



MARK	DESIGNED BY: AUC	REVISION	DATE	BY
15104			12/16/2024 10:23 AM	
			Scale: #####	
				MN-1

15104	15104
MADISON, WI	MADISON, WI
CONTRACT NO: 8769	CONTRACT NO: 8769
M:\DESIGN\Projects\15104\CAD\Streets\15104EN-Maintenance.dwg	



15104
MN-1

SCALE 1:20

S FIFTH ST

WINNEBAGO ST

UNION CORNERS PATH

071006134284
2507 Winnebago St
GRANDFAMILY CONDO ASSN
UC GRANDFAMILY LLC

071006403192
121 Division St
STATE OF WI WISDOT
%WSOR

071006421045
2274 Winnebago St
BARRY, MEGAN E
& JOCELYN C LUGLIO

071006420021
2301 Winnebago St
STATE OF WI WISDOT
%WSOR

MAINTENANCE LEGEND:

- = TERRACE REQUIRE MOWING BY CITY
- = SIDEWALK AND BIKE PATHS REQUIRE SNOW REMOVAL BY CITY
- = BUS STOP PAD REQUIRES SNOW REMOVAL BY CITY
- = CROSSWALK OR CONCRETE WATERWAY REQUIRE SNOW REMOVAL BY CITY)
- = PRIVATELY MAINTAINED (MEDIANS, ISLAND, ROUNDABOUTS & PRIVATE OUTLOTS)

 = PUBLIC CITY ENGINEERING STORMWATER PROPERTY = PUBLIC CITY PARK PROPERTY = PRIVATE OUTLOT = PHASE BOUNDARY

SPECIAL FEATURES LEGEND:

- = SUSPENDED PAVEMENT SYSTEM
- = STORM WATER FEATURE
- = UNDERDRAIN

NOT FOR CONSTRUCTION -
CITY RECORDS ONLY




MARK	DESIGNED BY: AUC	REVISION	DATE	BY
15327			12/16/2024 10:05 AM	
			Scale: #####	MN-2

15327	MADISON, WI	8769
CONTRACT NO:		
MAINTENANCE MAP - WINNEBAGO PATH		
EAST MADISON BIKEWAYS: SAFE STREETS		
\\Gisserver\data\DESIGN\Projects\15327\CAD\Streets\15327EN-MaintenanceMap_Winnebago.dwg		



15327
MN-2

SCALE 1:130

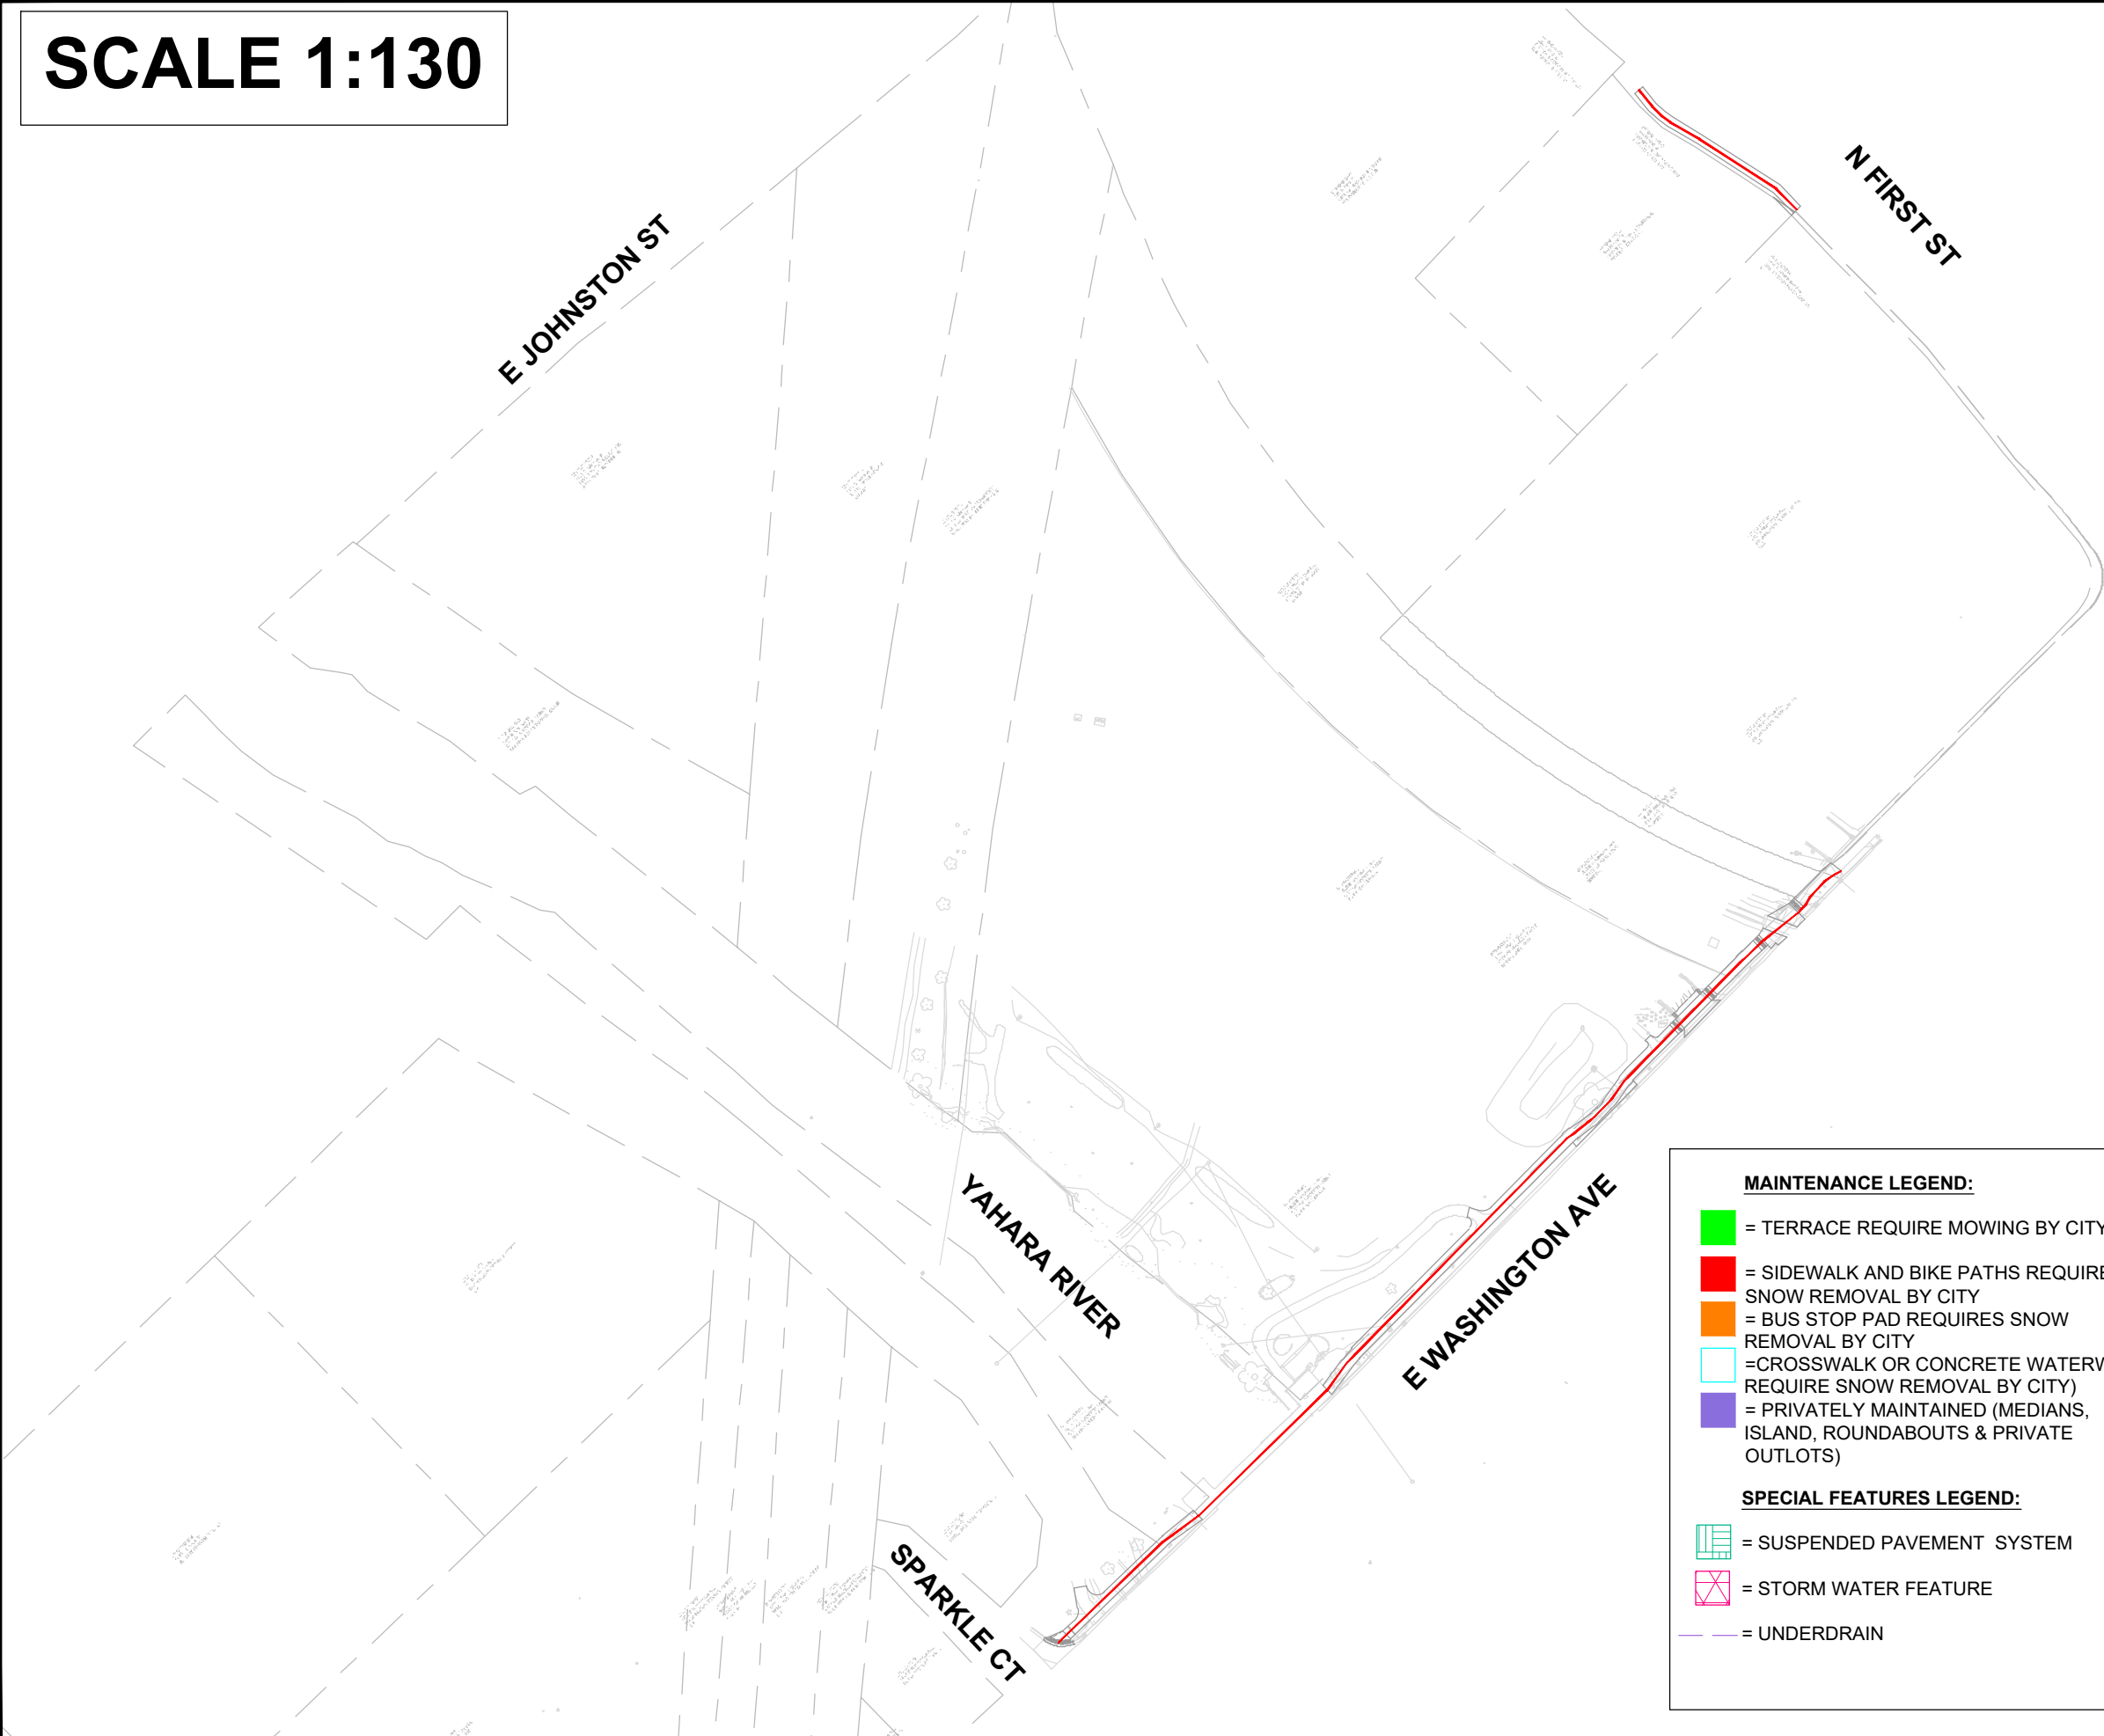

MAINTENANCE LEGEND:

- [Green Box] = TERRACE REQUIRE MOWING BY CITY
- [Red Box] = SIDEWALK AND BIKE PATHS REQUIRE SNOW REMOVAL BY CITY
- [Orange Box] = BUS STOP PAD REQUIRES SNOW REMOVAL BY CITY
- [Light Blue Box] = CROSSWALK OR CONCRETE WATERWAY REQUIRE SNOW REMOVAL BY CITY
- [Purple Box] = PRIVATELY MAINTAINED (MEDIANS, ISLAND, ROUNDABOUTS & PRIVATE OUTLOTS)

SPECIAL FEATURES LEGEND:

- [Green Hatched Box] = SUSPENDED PAVEMENT SYSTEM
- [Pink Box with X] = STORM WATER FEATURE
- [Purple Line] = UNDERDRAIN

- [Blue Box] = PUBLIC CITY ENGINEERING STORMWATER PROPERTY
- [White Box] = PUBLIC CITY PARK PROPERTY
- [Pink Box] = PRIVATE OUTLOT
- [Orange Box] = PHASE BOUNDARY

**NOT FOR CONSTRUCTION -
CITY RECORDS ONLY**



DATE	BY
12/16/2024	10:04 AM
15327	MN-3

15327	15327
MADISON, WI	8769
EAST MADISON BIKEWAYS: SAFE STREETS	CONTRACT NO:
\\Gisserver\data\DESIGN\Projects\15327\CAD\Streets\15327EN-MaintenanceMap_BurrJones-EWash.dwg	



15327
MN-3