



-50-56

Post Office Remodeling

Madison, Wisconsin



Flad & Associates, Inc.

Architects Engineers Planners
Madison and Milwaukee

6200 Mineral Point Road
Box 5098
Madison, Wisconsin 53705

Owner:

City of Madison

Project No. 78122

JUNE 20, 1979

Site Work

- L-1 Existing Site Plan
- L-2 Project Site Plan

Existing Building

- XR-1 Demolition Ground Floor—Architectural & Electrical
- XR-2 Demolition Ground Floor—Plumbing & HVAC
- XR-3 Demolition First Floor—Architectural & Electrical
- XR-4 Demolition First Floor—Plumbing & HVAC
- XR-5 Demolition Ground Floor—Photos
- XR-6 Demolition Ground Floor—Photos
- XR-7 Demolition Ground Floor—Photos
- XR-8 Demolition First Floor—Photos
- XR-9 Demolition First Floor—Photos

Architectural

- A-1 Ground Floor Plan
- A-2 First Floor Plan
- A-3 Capitol Station—First Floor Plan
- A-4 Equipment Platform / Lookout Gallery Floor Plan
- A-5 Exterior Elevations—West & South
- A-6 Exterior Elevations—East & North
- A-7 Reflected Ceiling Plan—Ground Floor
- A-8 Reflected Ceiling Plan—First Floor 8'-6" Ht.
- A-9 Reflected Ceiling Plan—First Floor 12'-9" Ht.
- A-10 Furniture Systems—Ground Floor Plan
- A-11 Furniture Systems—First Floor Plan

Structural

- S-1 Foundation Plan & First Floor Column Plan
- S-2 Equipment Platform Plan & Electrical Vault Plans

Plumbing

- P-1 Foundation Plan
- P-2 Ground Floor Plan
- P-3 First Floor Plan
- P-4 Riser Diagrams

HVAC


- HV-1 Ground Floor Plan
- HV-2 First Floor Plan
- HV-3 Equipment Platform Plan
- HV-4 Mechanical Equipment Room Plan
- HV-5 Schematic Flow Diagram

Electrical

- E-1 Ground Floor Plan—Lighting
- E-2 Ground Floor Plan—Power & Systems
- E-3 First Floor Plan—Lighting
- E-4 First Floor Plan—Power & Systems
- E-5 Power Riser Diagram

OFFICE COPY
PETER BLOSSOM

Stamps & Approvals

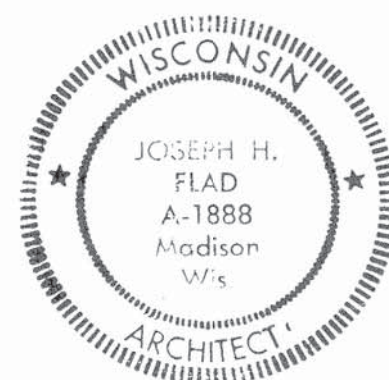


I hereby certify that this plan, specification, or report was prepared by me or under my direct supervision, and that I am a duly Registered Architect under the Statutes of the State of Wisconsin.

[Signature]
Date 6/20/79 Registration No. 1888

General Notes

- EXISTING WALLS OR MATERIAL TO REMAIN.
 - NEW WORK.
 - WALLS FULL HT. TO STRUCTURE.
 - WALLS TO 4" ABOVE CEILING.
- FOR WALL TYPES SEE DETAILS 0-1 THRU 0-4.

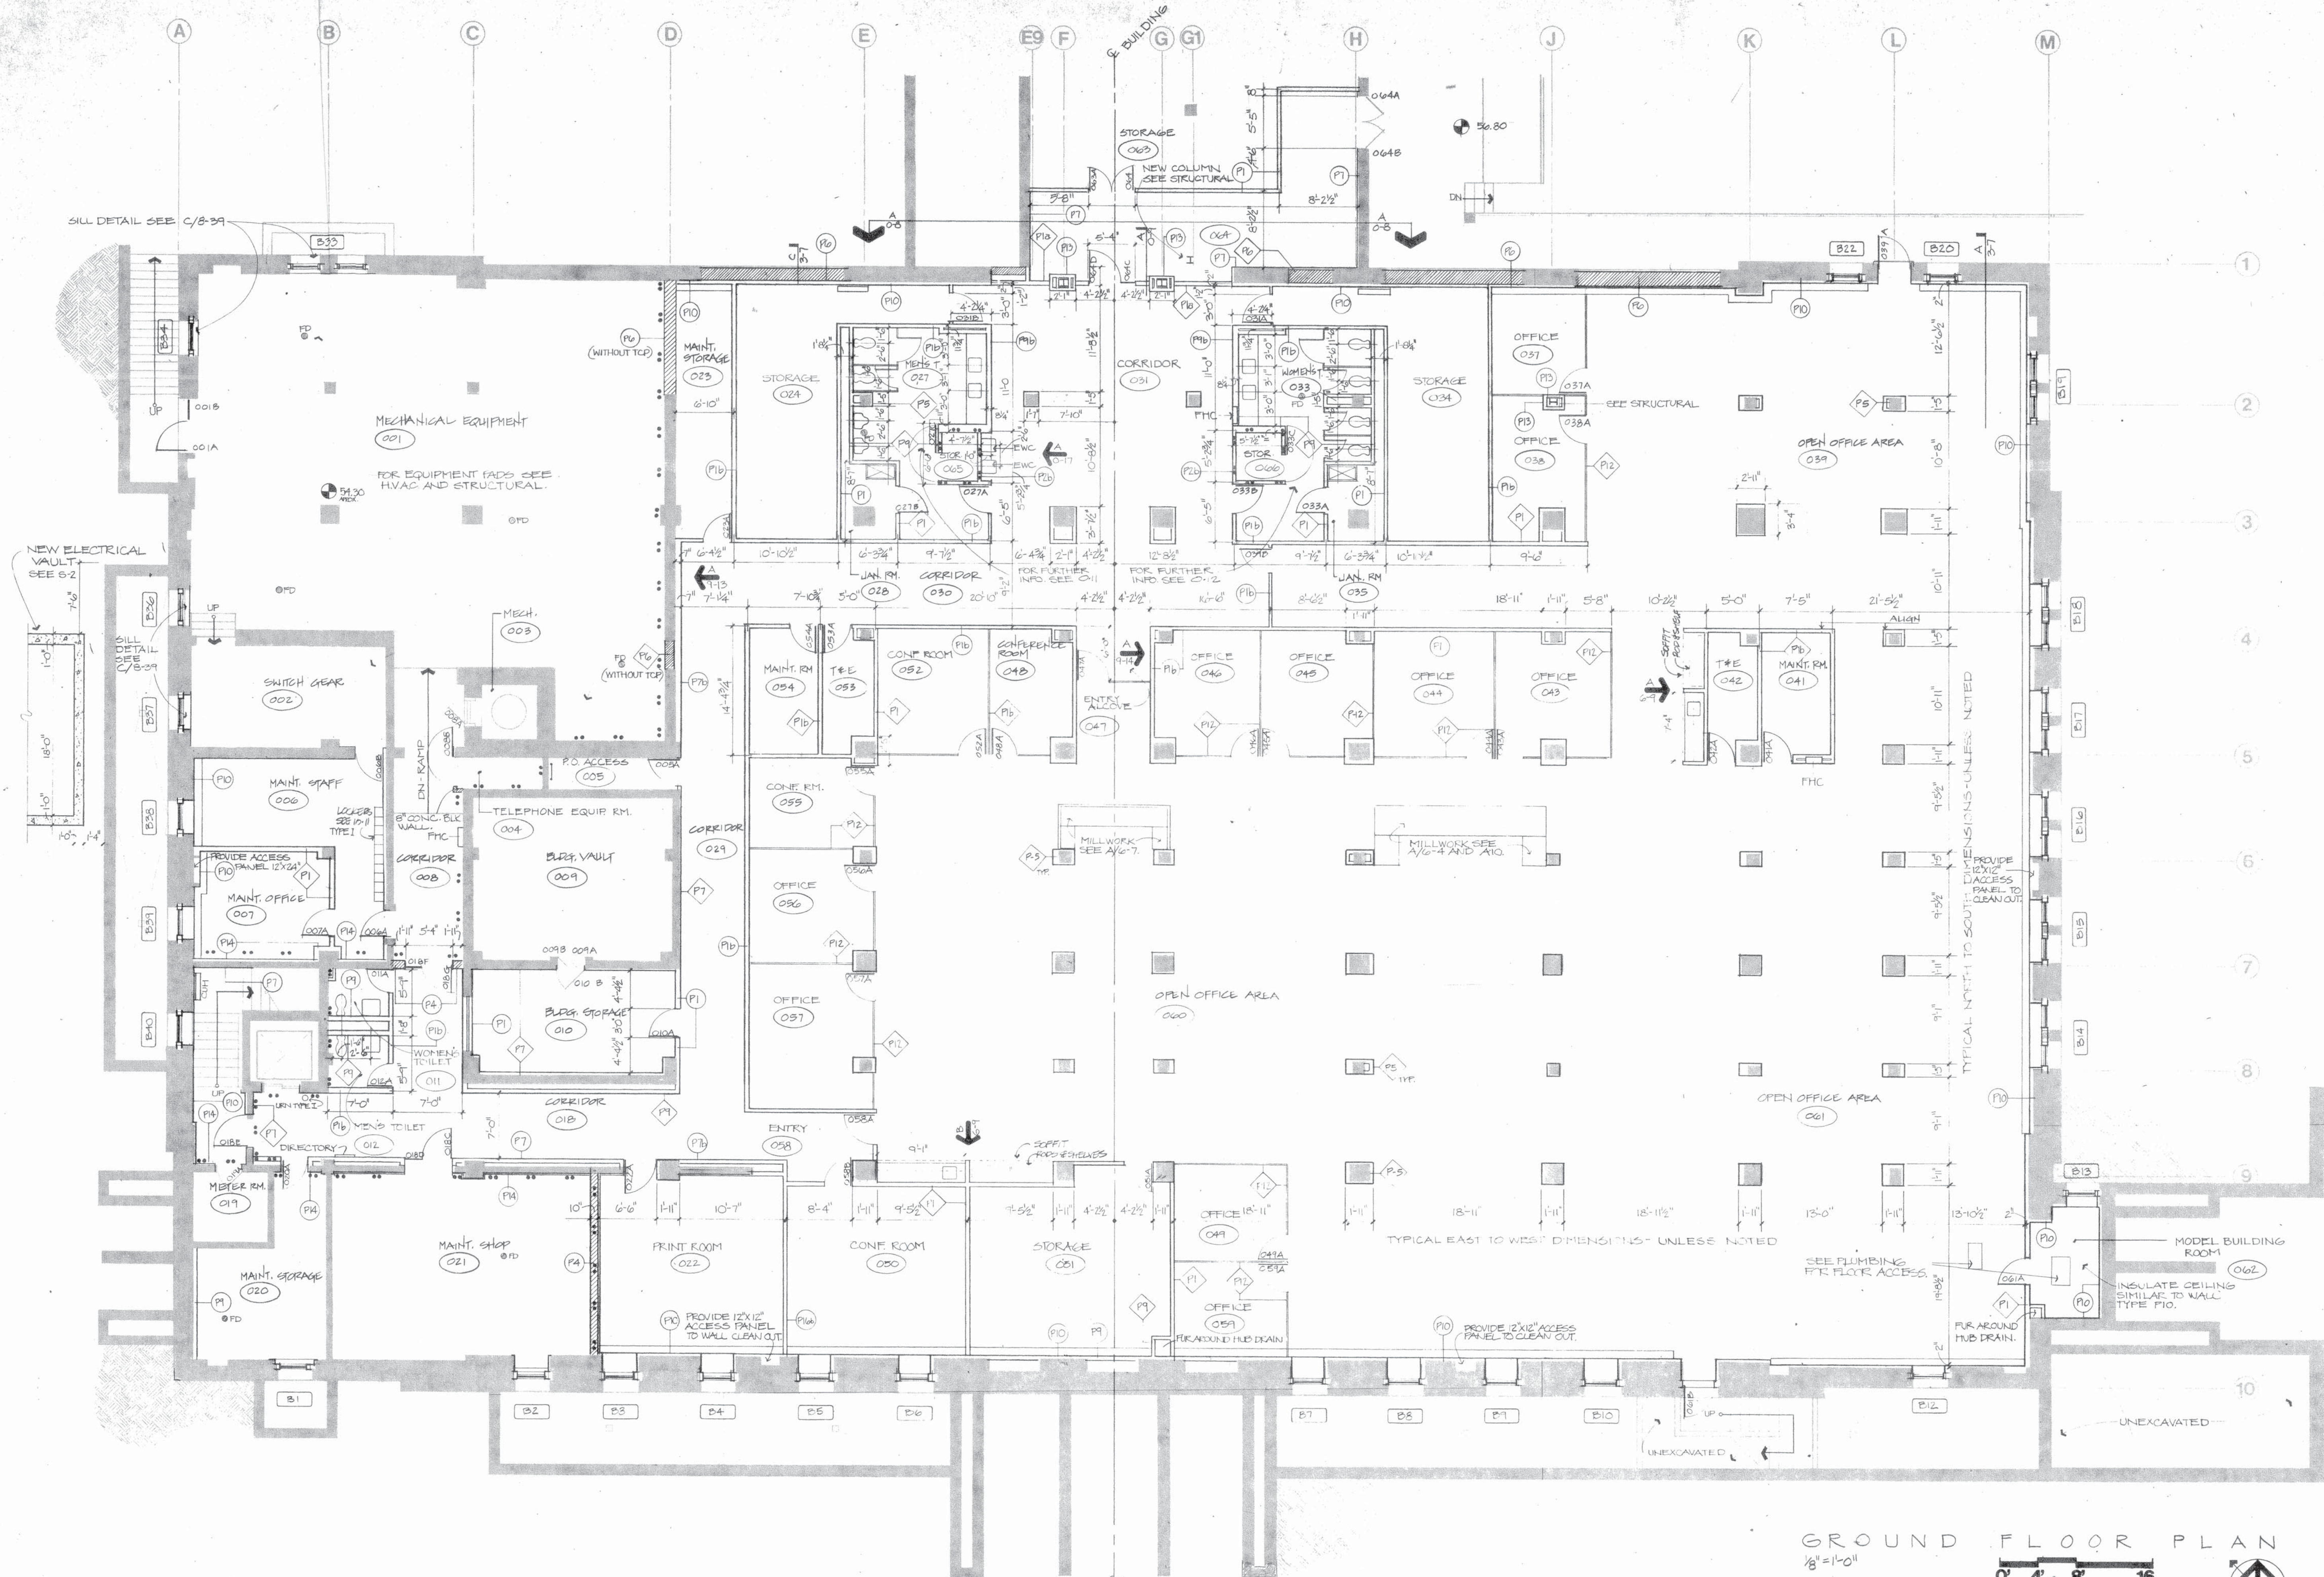

Project
Post Office Remodeling
City of Madison
Madison, Wisconsin

Sheet Title
GROUND FLOOR PLAN

Date
JUNE 20, 79

Project No.
78122-00

Sheet No.
A.1


SHEET A-1
Exterior rail between walkway and drive at north side of building, add horizontal material to match existing as required so as not to allow a 9" sphere from going through the existing railing full length of the rail.

SHEETS A-1 and A-2
Exterior stairs to north of building, remove existing railing and install two rails each stair as shown on Detail 5-37.

General Notes

- EXISTING WALLS OR MATERIAL TO REMAIN.
- NEW WORK.
- WALLS FULL HT. TO STRUCTURE.
- WALLS TO 4' ABOVE CEILING.
- FOR WALL TYPES SEE DETAILS 0-1 THRU 0-4.
- POSTAL STATION OCCUPANCY AFTER RELOCATION.
- ACCESS / EXIT

1. SEE SHEET A-3 FOR LIMIT OF ALTERNATE BIDS

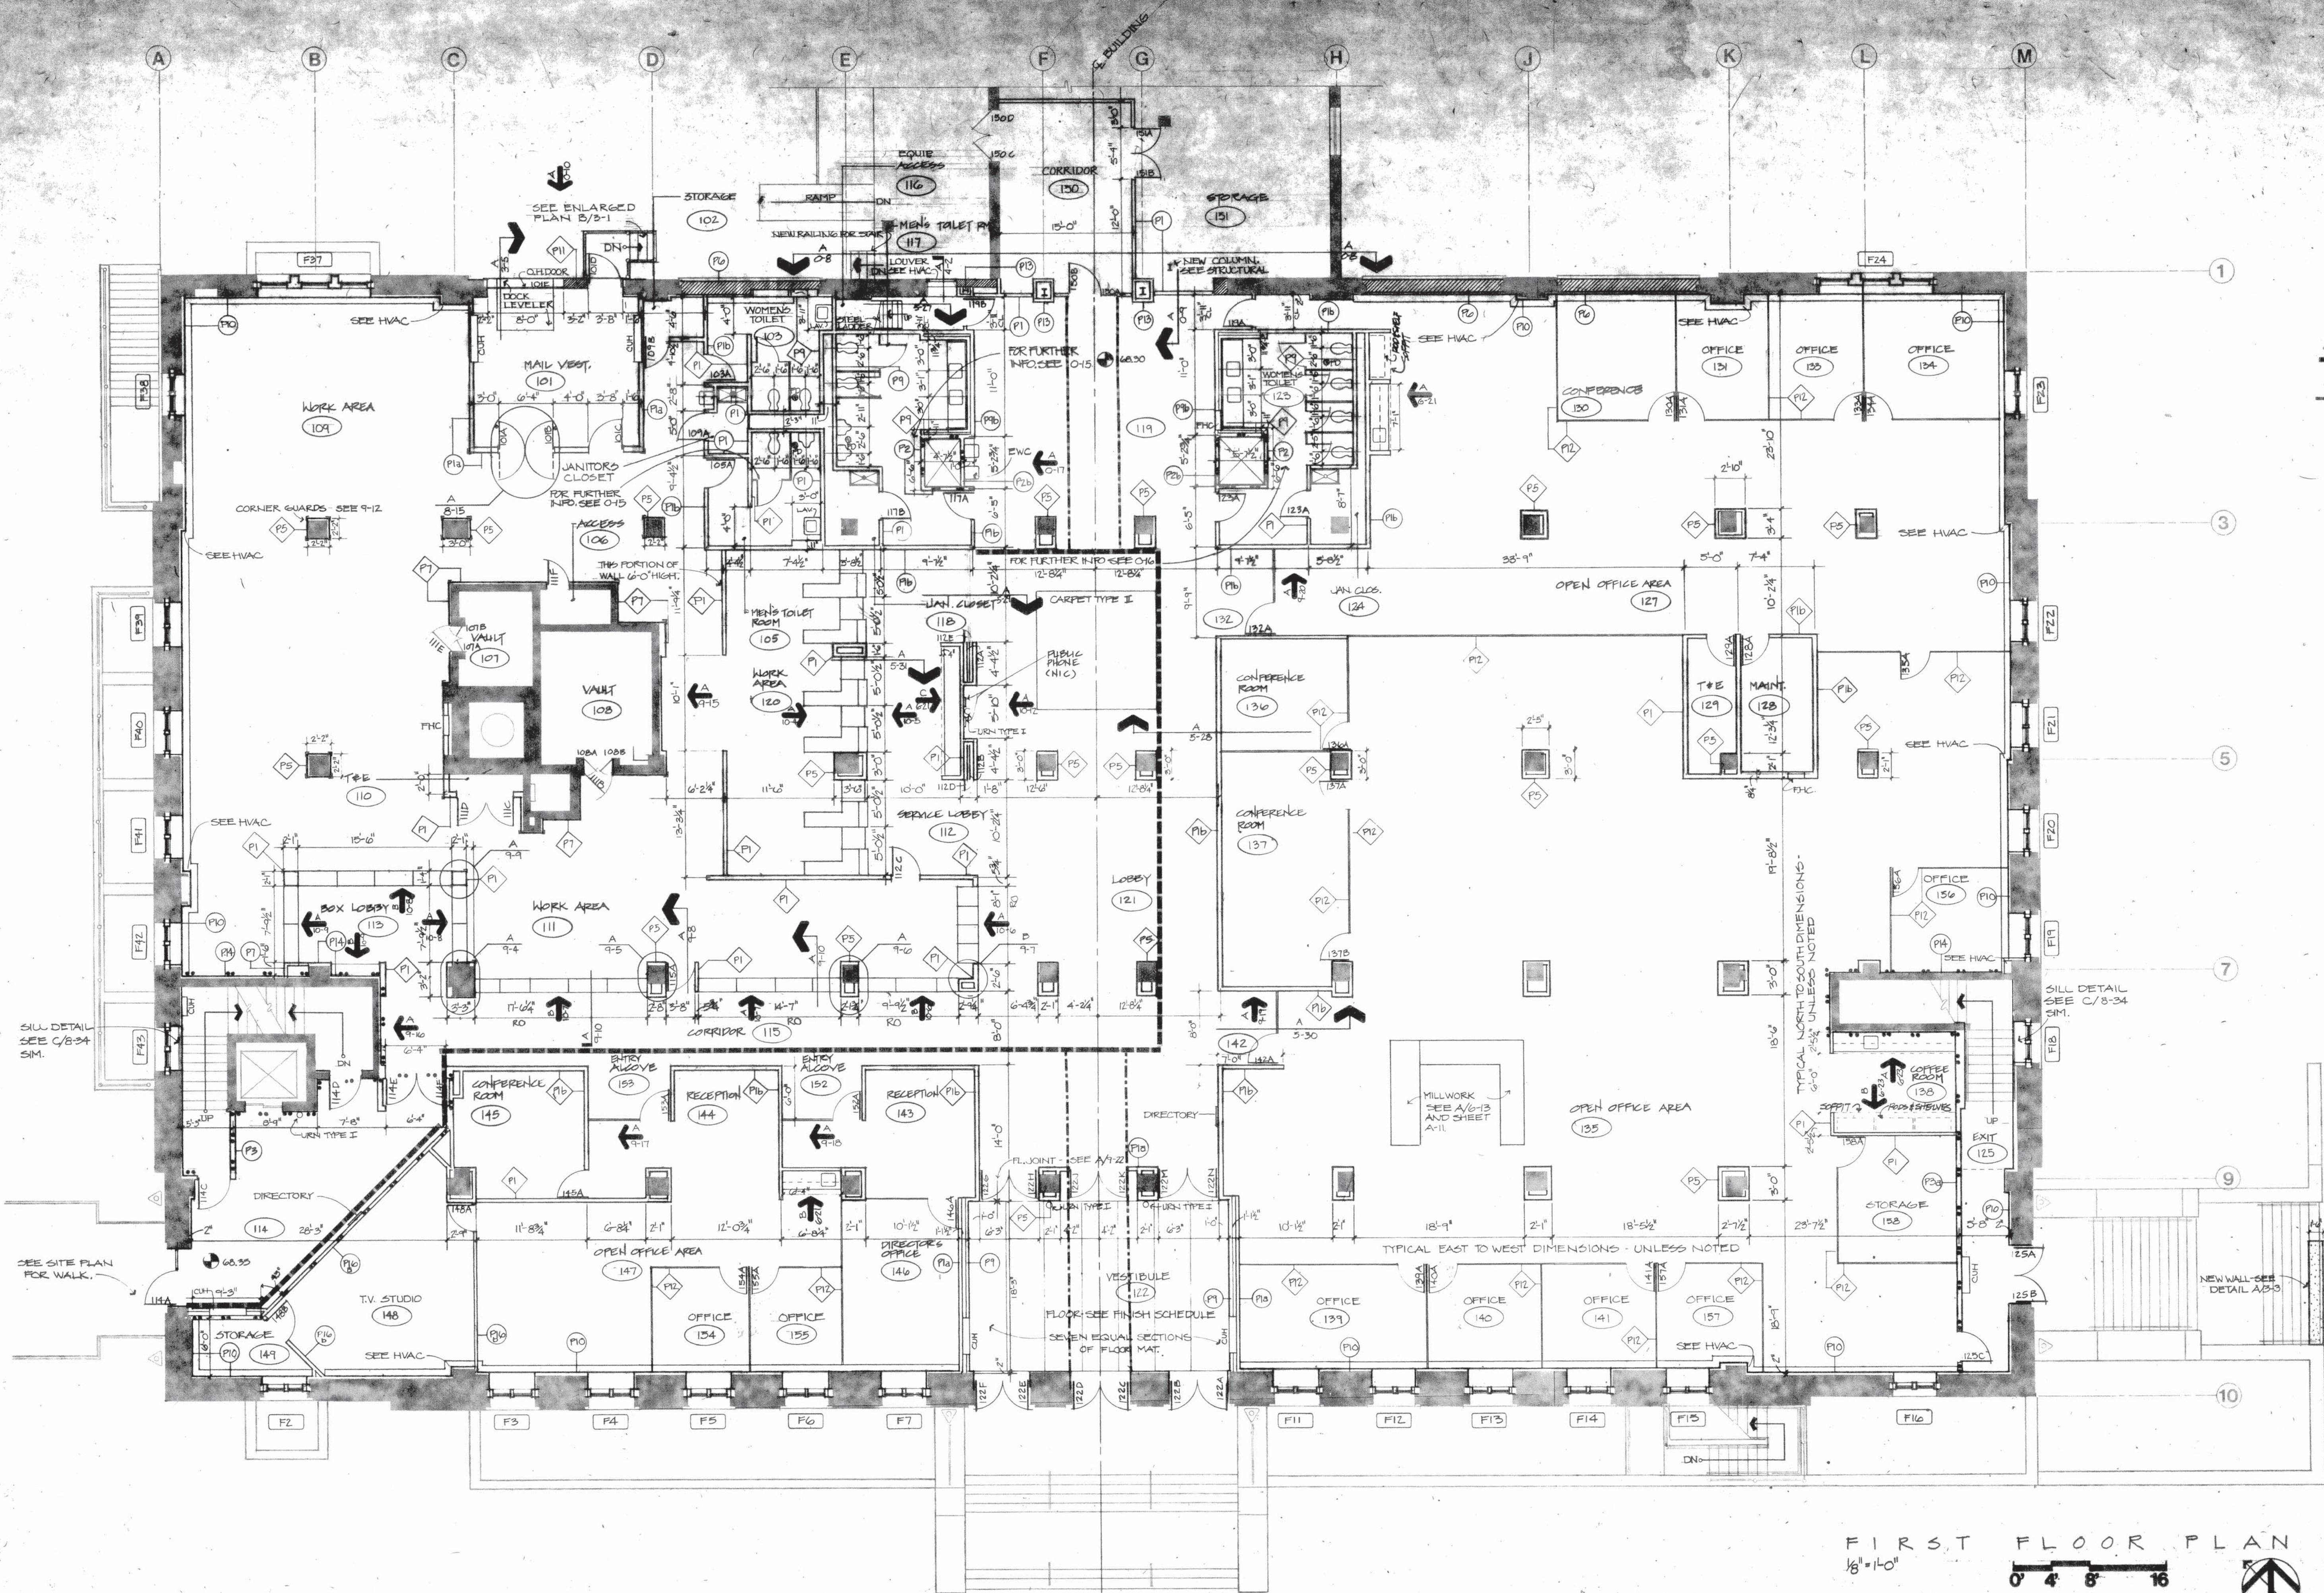

Project
Post Office Remodeling
City of Madison
Madison, Wisconsin

Sheet Title

FIRST FLOOR PLAN

Date

JUNE 20, 79

Project No.

78122-00

Sheet No.

A-2

FIRST FLOOR PLAN

1/8" = 1'-0"

0 4 8 16



General Notes

●●●● LIMIT OF ALTERNATE BIDS

■■■■ POSTAL STATION OCCUPANCY LIMITS

--- ACCESS / EXIT

POSTAL NOTES

1. The United States Post Office shall maintain occupancy of the area designated on this plan. Adequate security, exit paths, circulation routes, structural and mechanical integrity of all existing systems shall be maintained as required free of debris and dust in this area.
2. This area will become available for contract work when the postal facility is relocated to its new location within the cost separation line. Provide a temporary partition.
3. See Sheet A-2 for demarcation of work limits after relocation. All work within the new area shall be substantially complete upon relocation. Provide a temporary partition.
4. Alternate G-1: This alternate includes all materials indicated within the area defined from first floor slab to the underside of the second floor slab including all work within the exterior wall (i.e., windows, OH door, etc.).


Project
Post Office Remodeling
 City of Madison
 Madison, Wisconsin

Sheet Title
CAPITOL STATION FIRST FLOOR PLAN

Date **JUNE 20, 1979**

Project No.
78122-00

Sheet No.
A-3

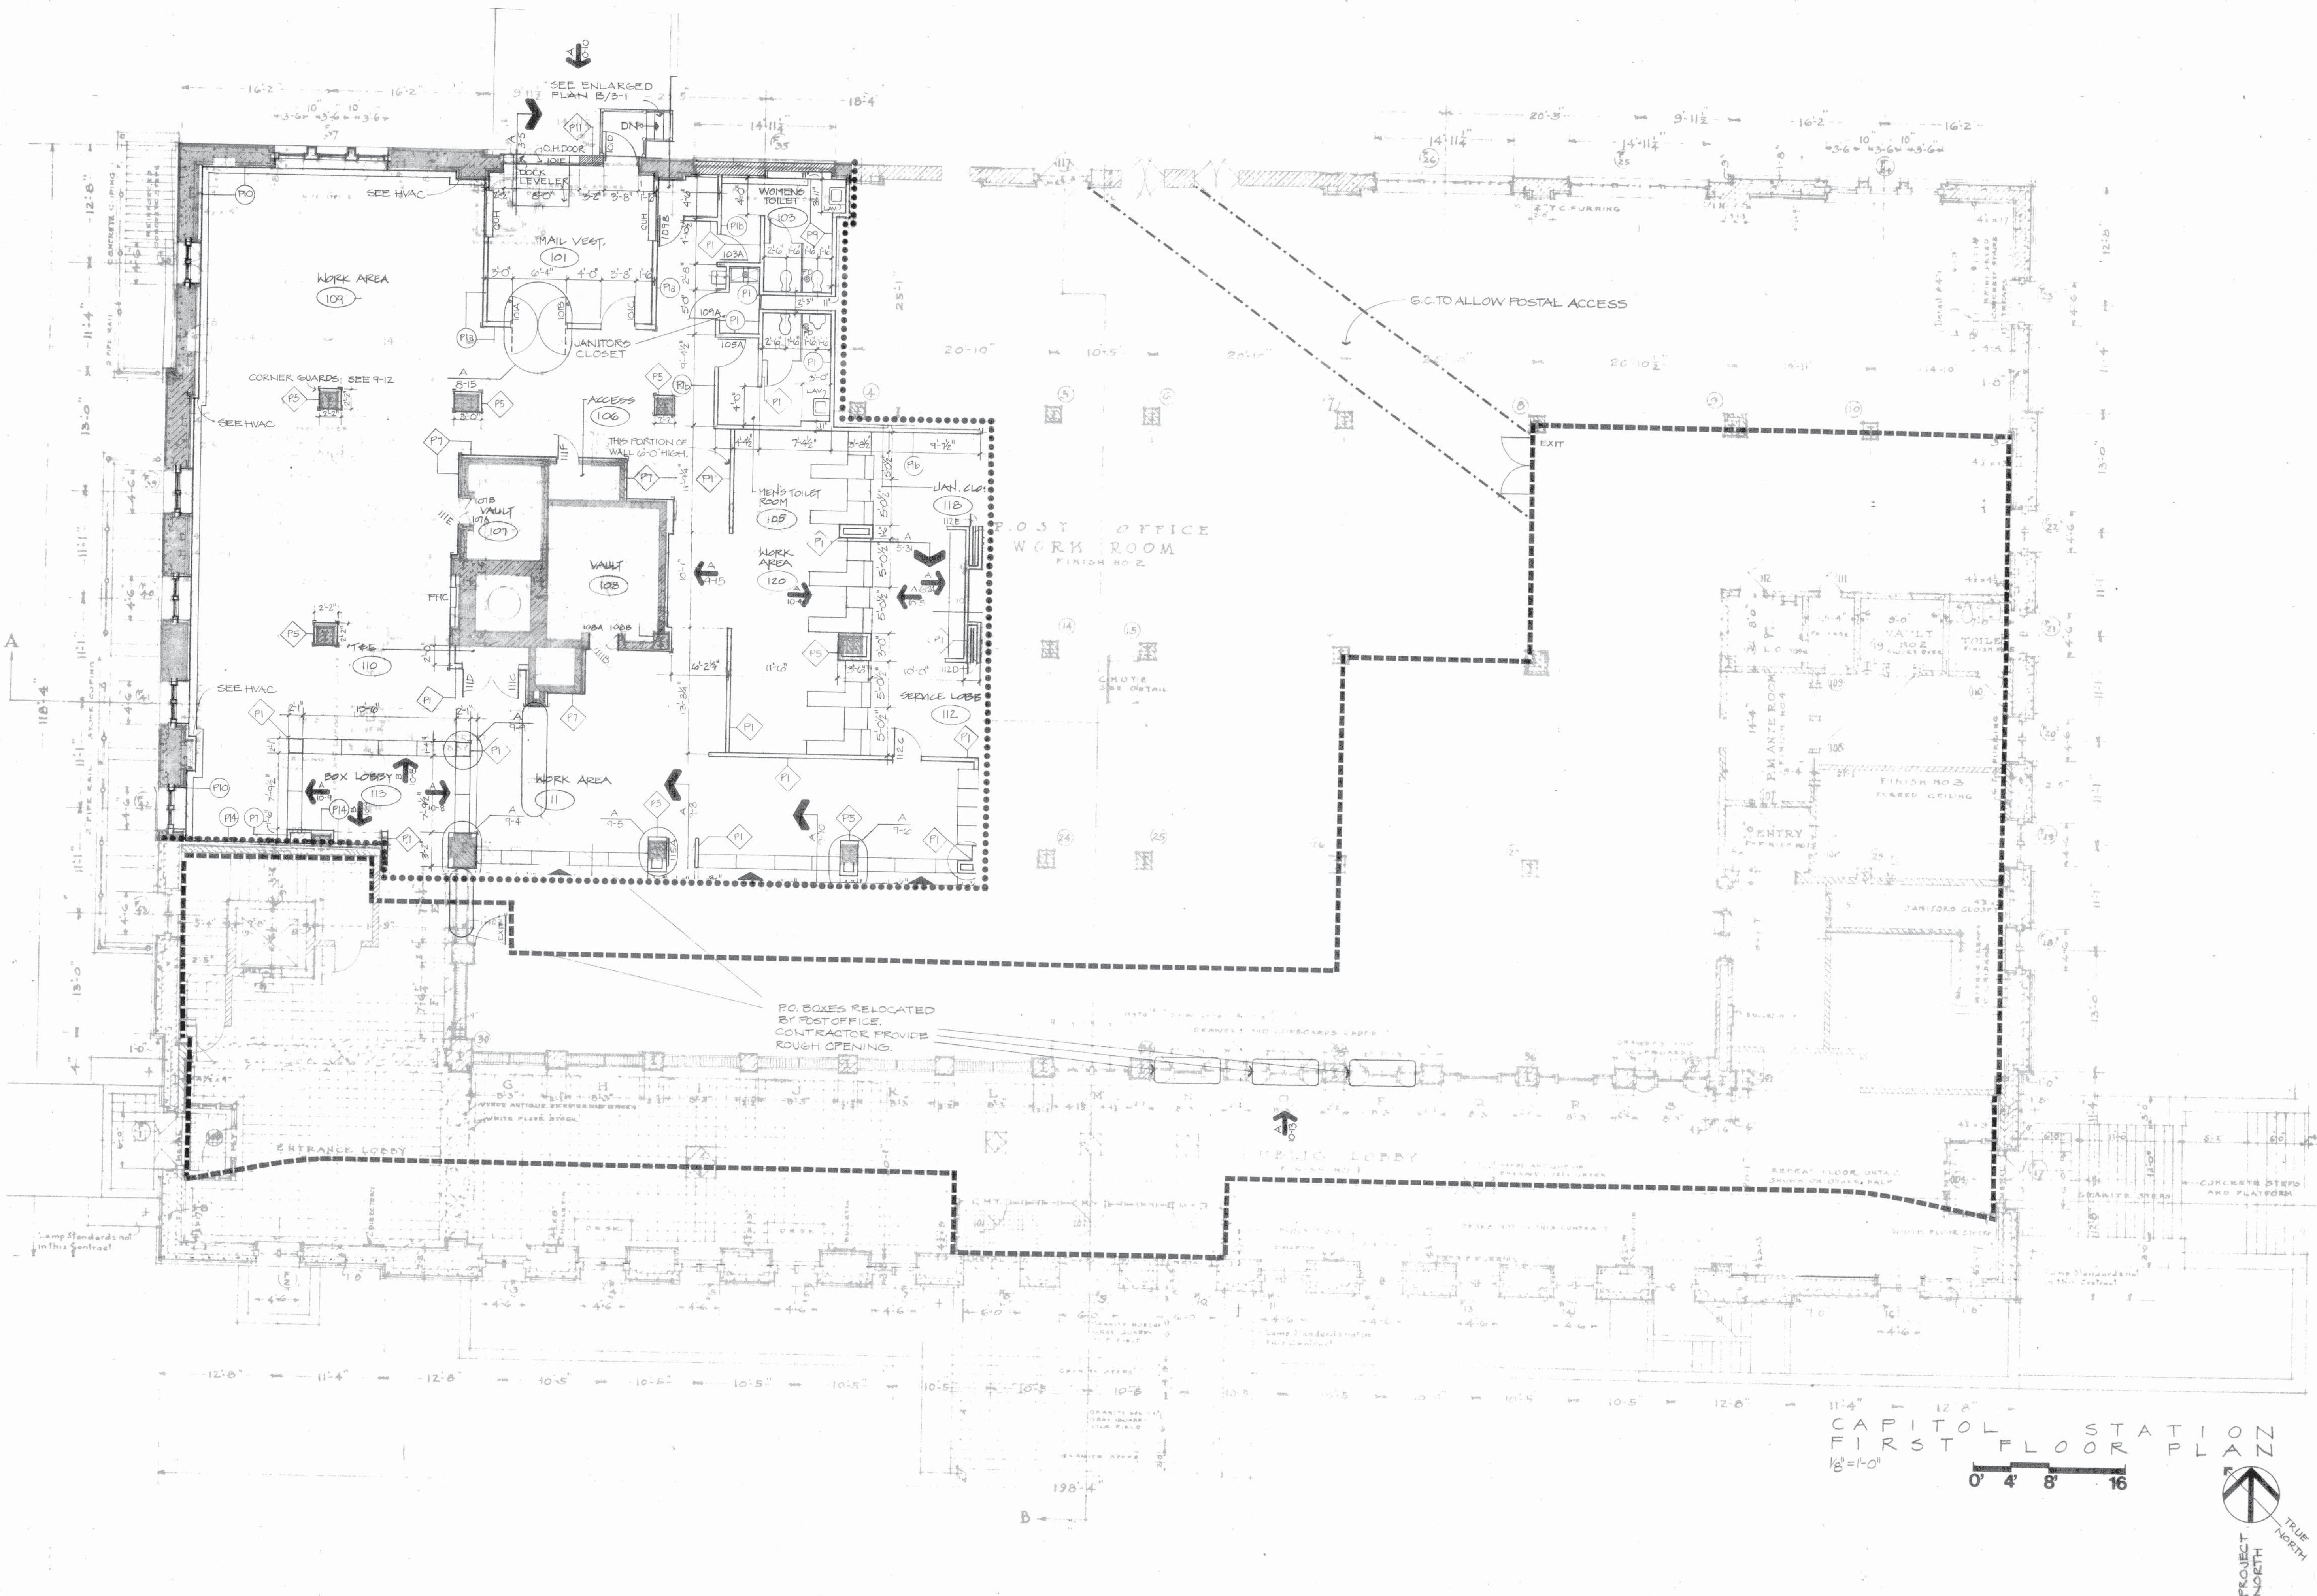


General Notes

EXISTING WALLS OR MATERIAL
TO REMAIN

NEW WORK

WALLS FULL HT. TO STRUCTURE

WALLS TO 4' ABOVE CEILING
FOR WALL TYPES SEE DETAILS
0-1 THRU 0-4

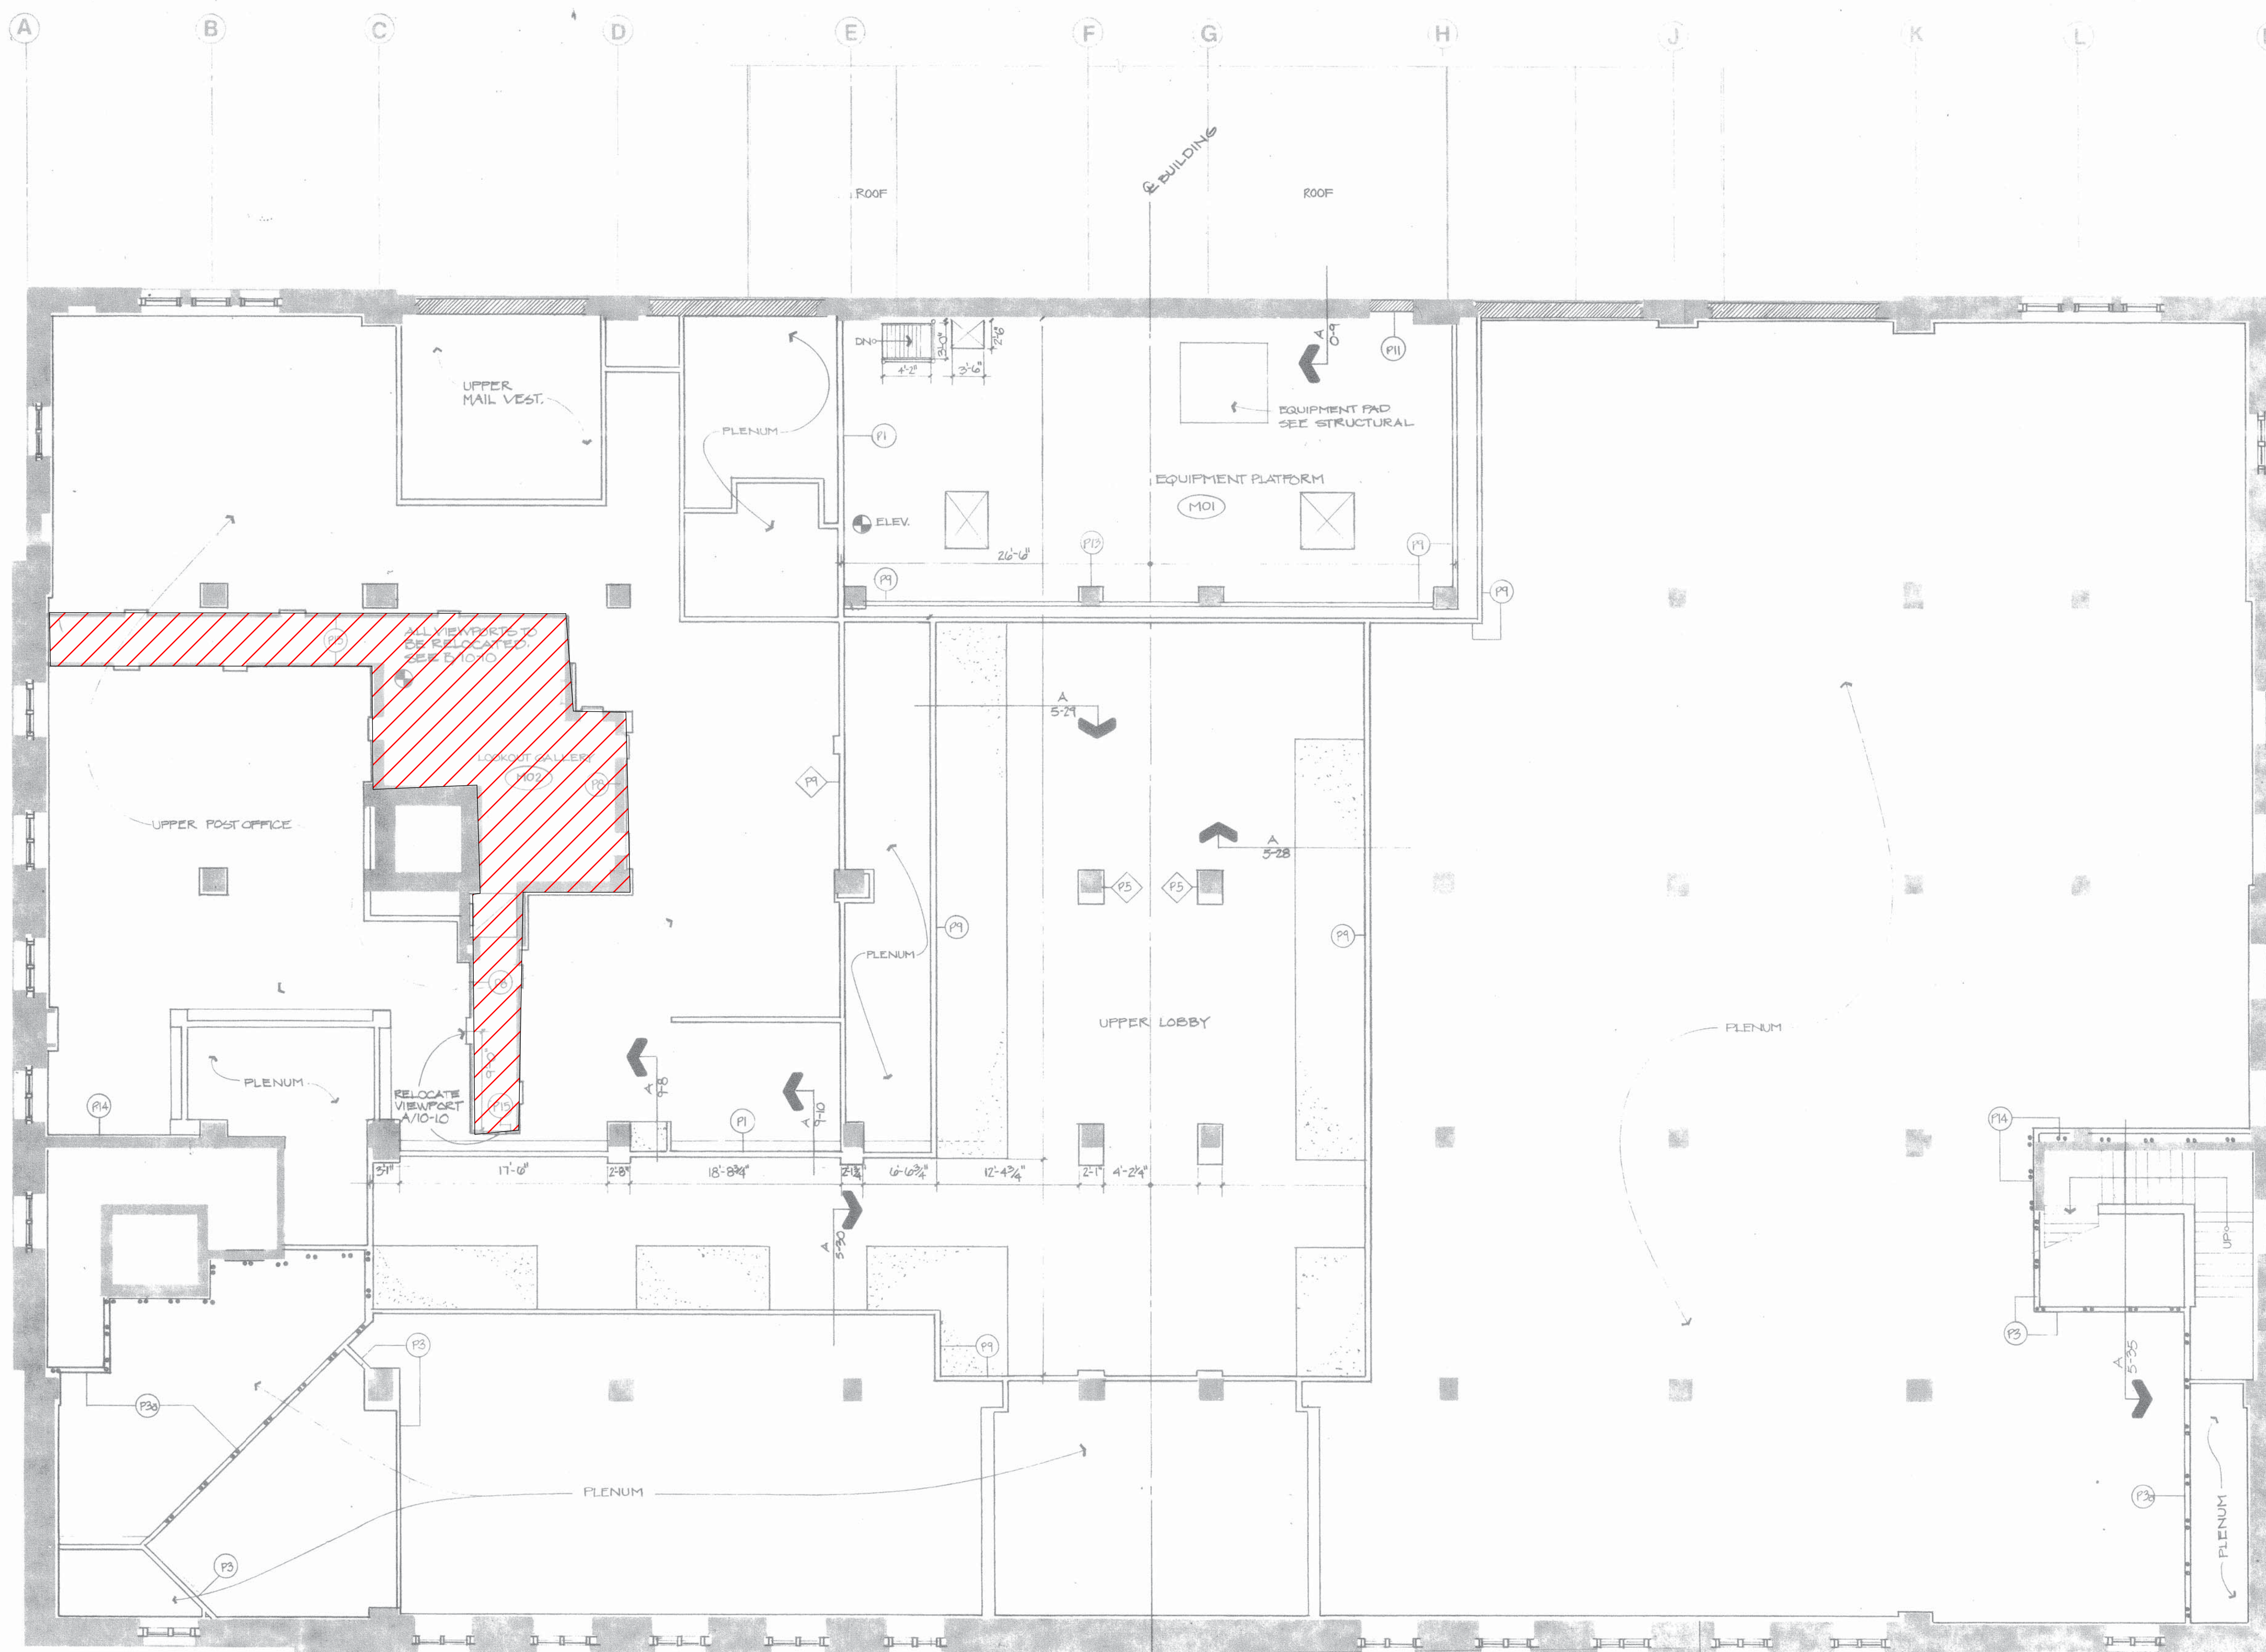

EQUIPMENT PLATFORM -
LOOKOUT GALLERY PLAN
1/8" = 1'-0"

0' 4' 8' 16'



Project

Post
Office
Remodeling

City of Madison
Madison, Wisconsin

Sheet Title

EQUIPMENT PLATFORM -
LOOKOUT GALLERY PLAN

Date

JUNE 20, 79

Project No.

78122-00

Sheet No.

A-4

General Notes

1. REFRESH & PAINT ALL EXTERIOR METAL BELOW THE 2ND FL. LINE - GRIT BLAST ALL BUT TIN UPPER PORTION OF DECORATIVE LIGHT FIXTURE, THIS WORK TO INCLUDE EXISTING METAL FRAMES & GRILLWORK, FLAGPOLE, WINDOW HOOKS, HANDRAILS, RETAINING RAILS ETC. SOUTH OF THE LINE DESIGNATED 'A' ON EAST & WEST ELEV.

2. FOR OPENING DESIGNATIONS () THIS ON PLAN SEE WINDOW SCHEDULE

3. TUCK POINT BUTTRESS


Project
Post Office Remodeling
City of Madison
Madison, Wisconsin

Sheet Title
EXTERIOR ELEVATION WEST AND SOUTH


Date
JUNE 20, 1978

Project No.
78122-00

Sheet No.
A-5

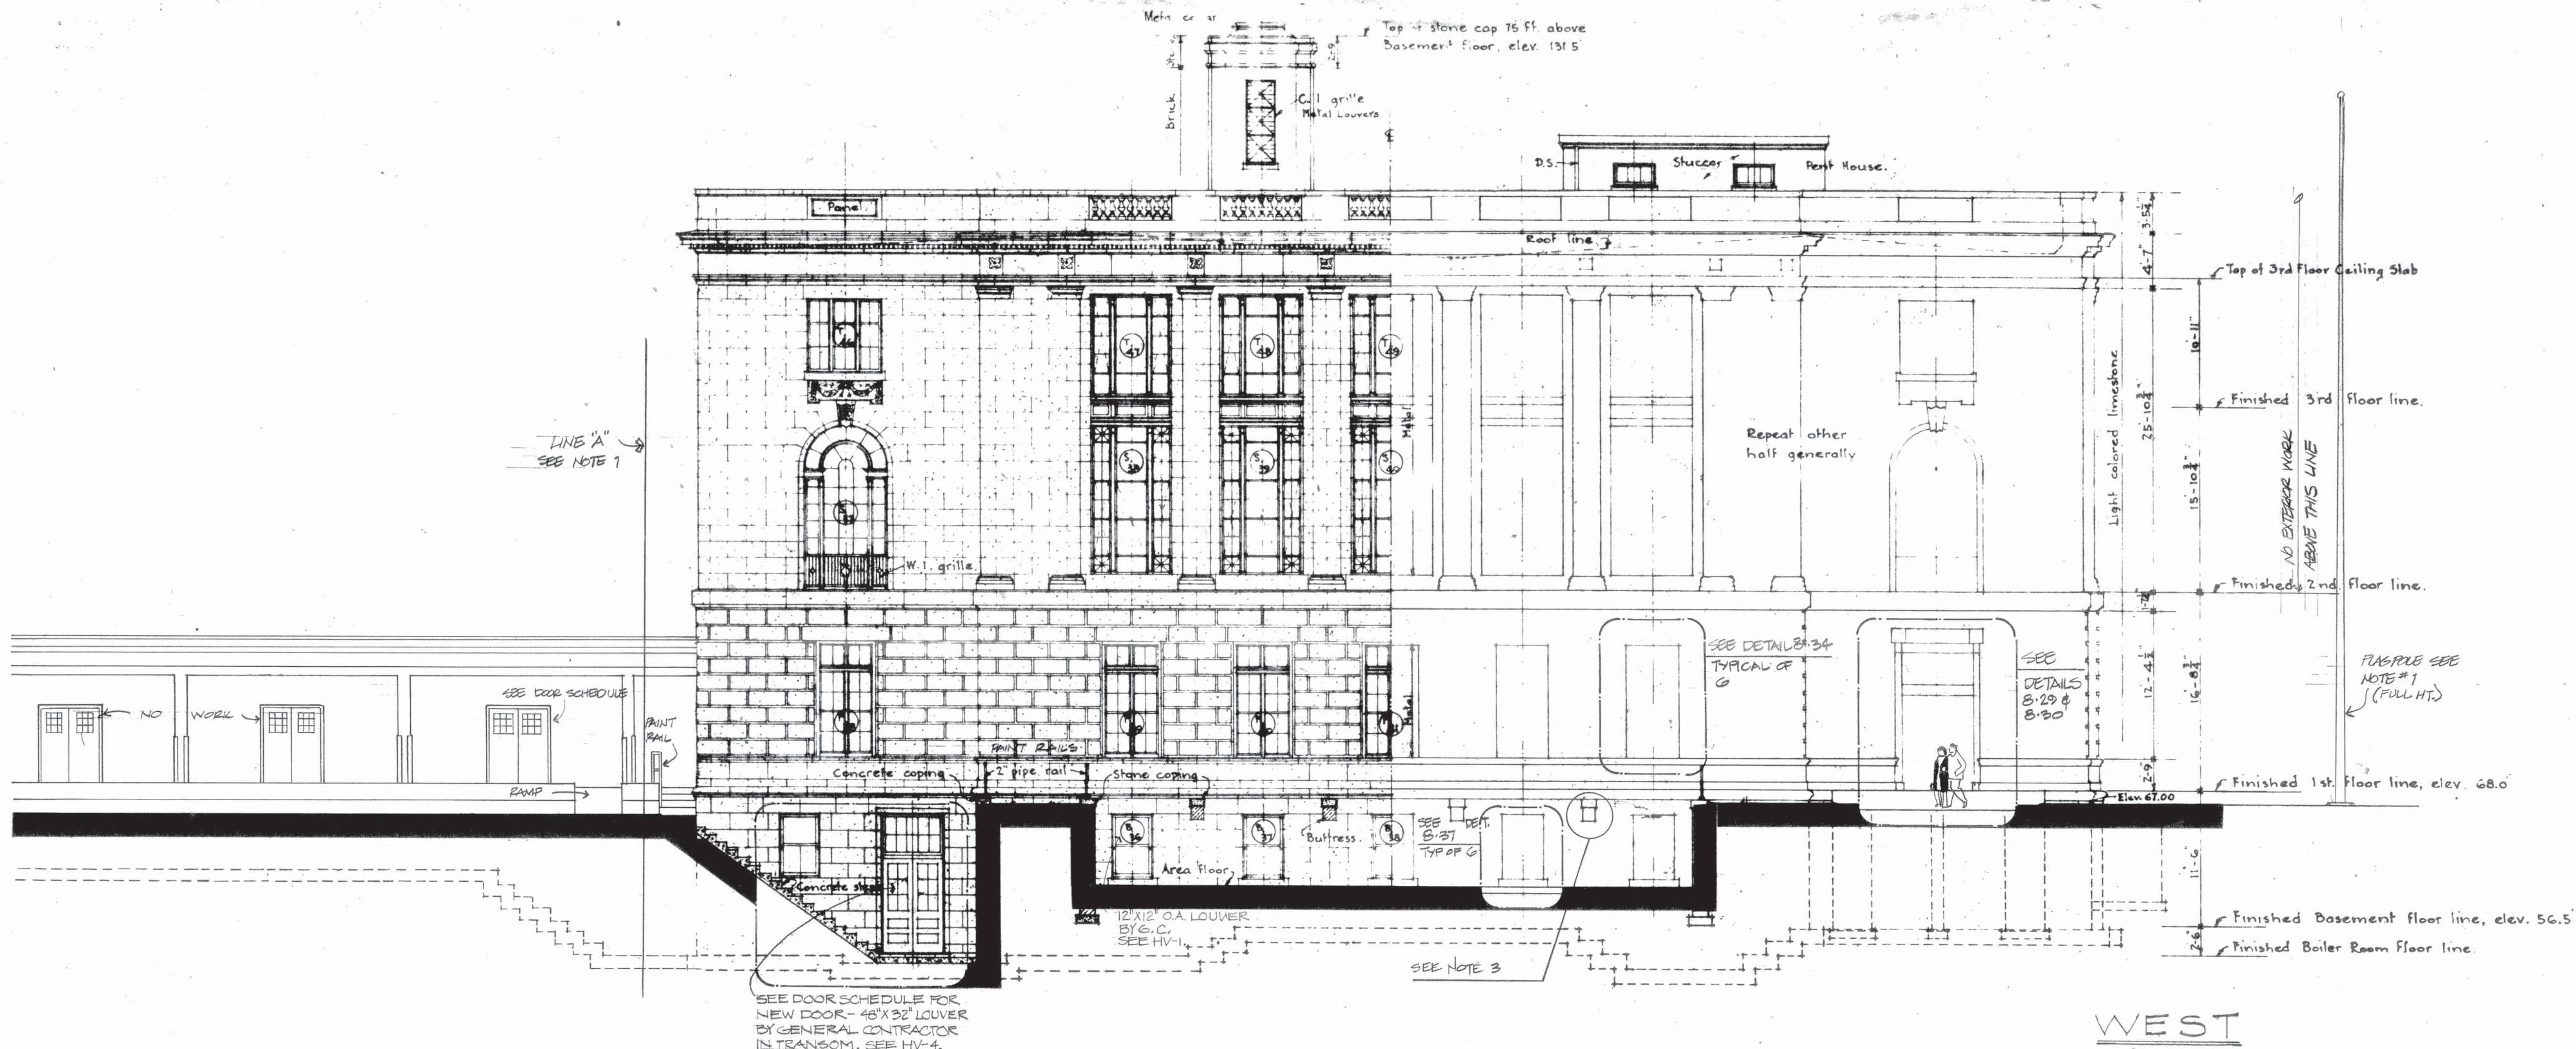

WEST

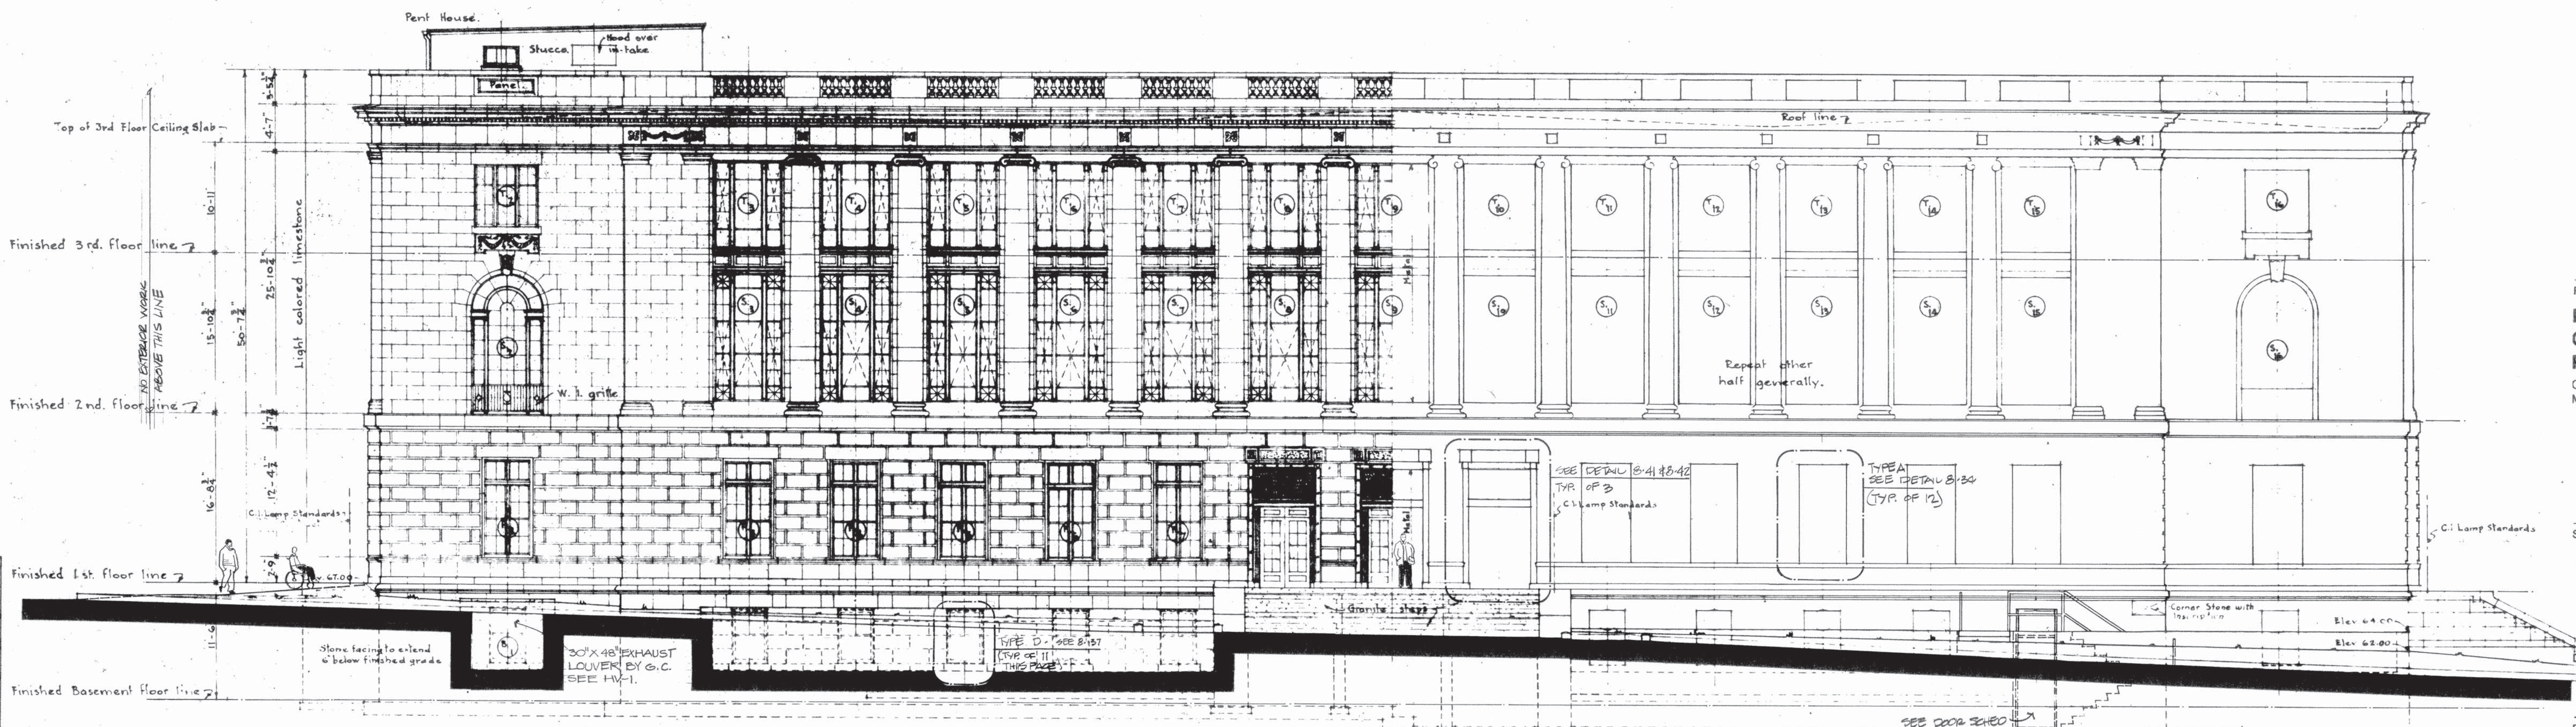

EXTERIOR ELEVATION


1/8" = 1'-0"

0' 4' 8' 16'

SOUTH

Final
Overlay
Screen

2. FOR OPENING DESIGNATIONS
(☐ THUS ON PLAN) SEE
WINDOW SCHEDULE

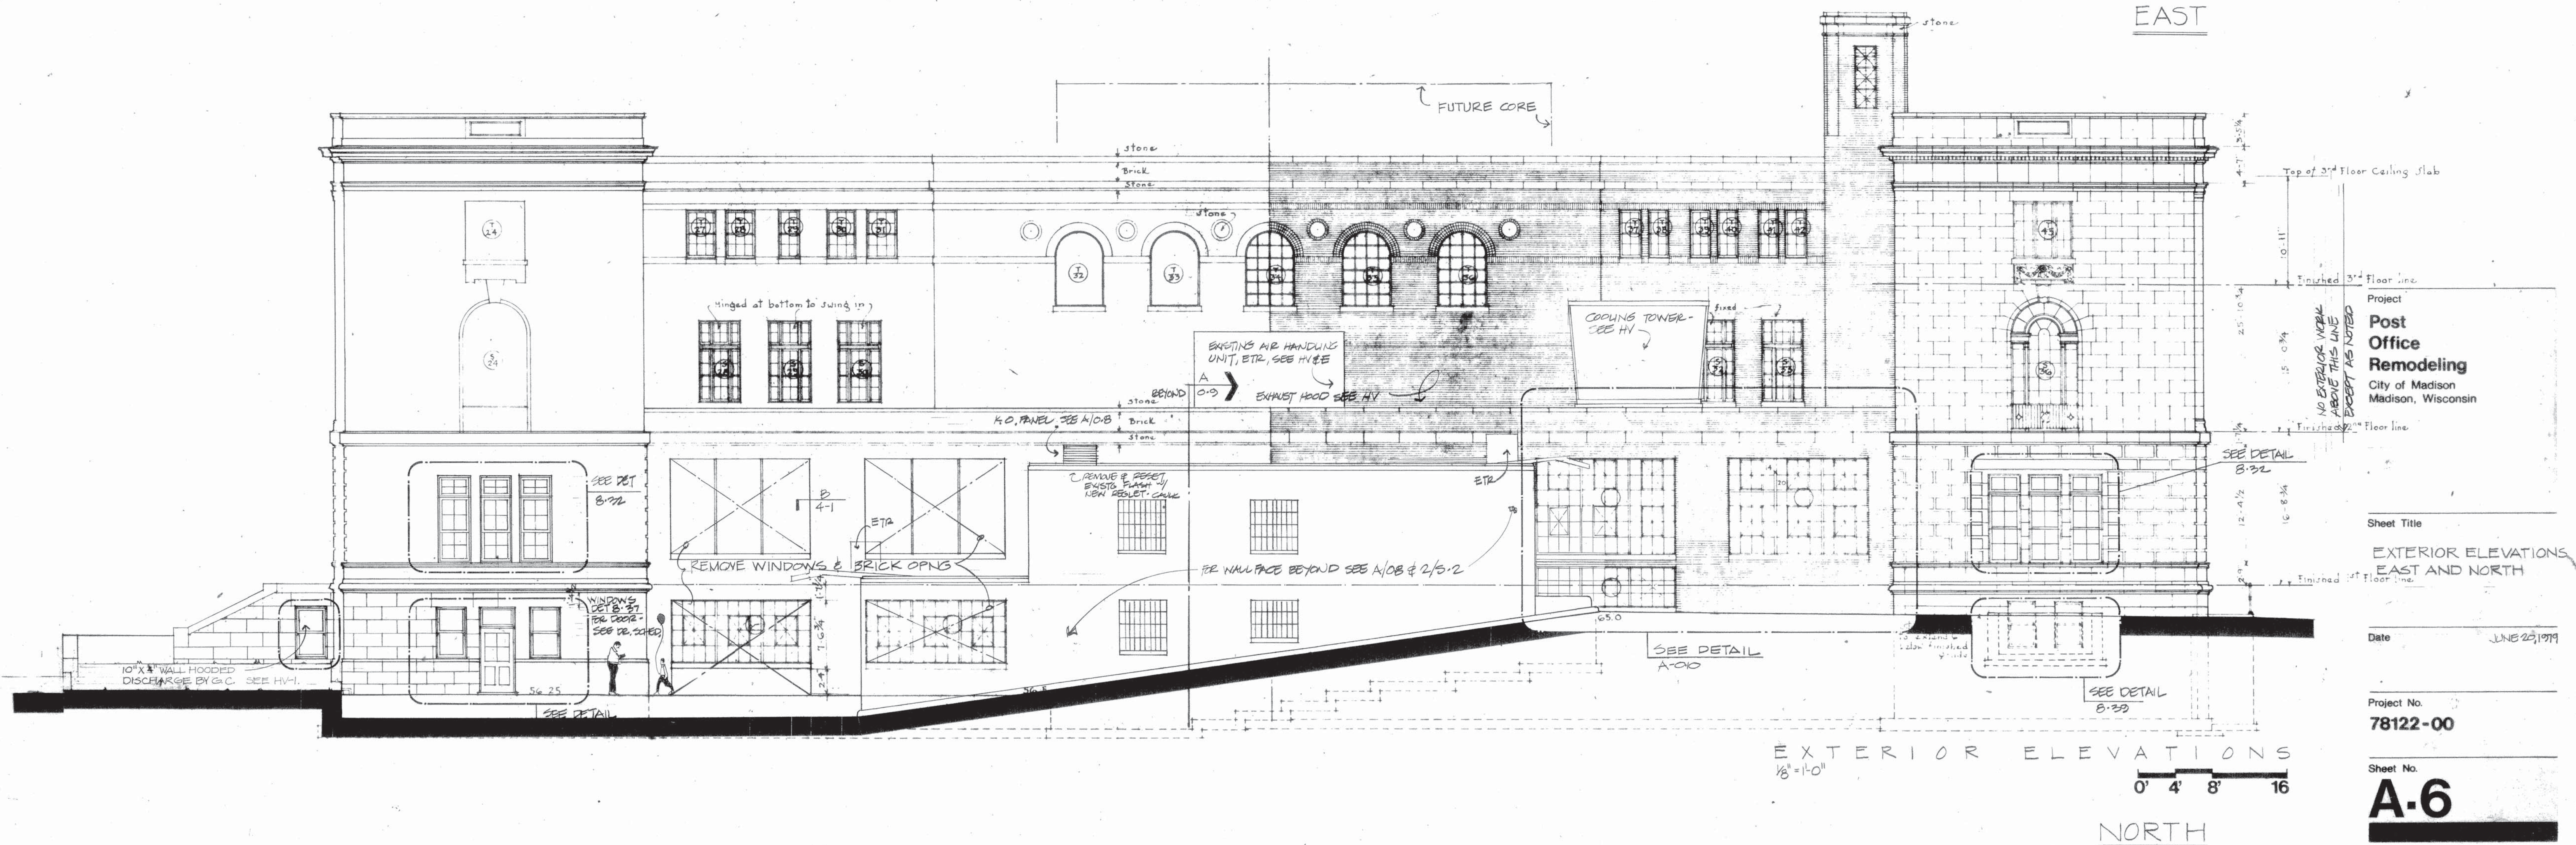

General Notes
SYMBOL SCHEDULE

- CEILING GRID
- ☒ EXHAUST GRILLE
 - ☒ SUPPLY DIFFUSER
 - ☐ RECESSED FLUORESCENT
 - ☐ WALL WASHER
 - ☐ SURFACE INCANDESCENT
 - ☐ RECESSED INCANDESCENT
 - ☐ SURFACE FLUORESCENT
 - ☐ SPEAKER
 - ☐ SMOKE DETECTOR

- NOTES
1. ALL DESIGNATIONS OF PLASTER SHALL BE TOP.
 2. SEE MECHANICAL PLANS FOR FURTHER INFORMATION.


Project
Post Office Remodeling
City of Madison
Madison, Wisconsin

Sheet Title
**REFLECTED CEILING PLAN
GROUND FLOOR**

Date
JUNE 20, 79

Project No.
78122-00

Sheet No.
A-7

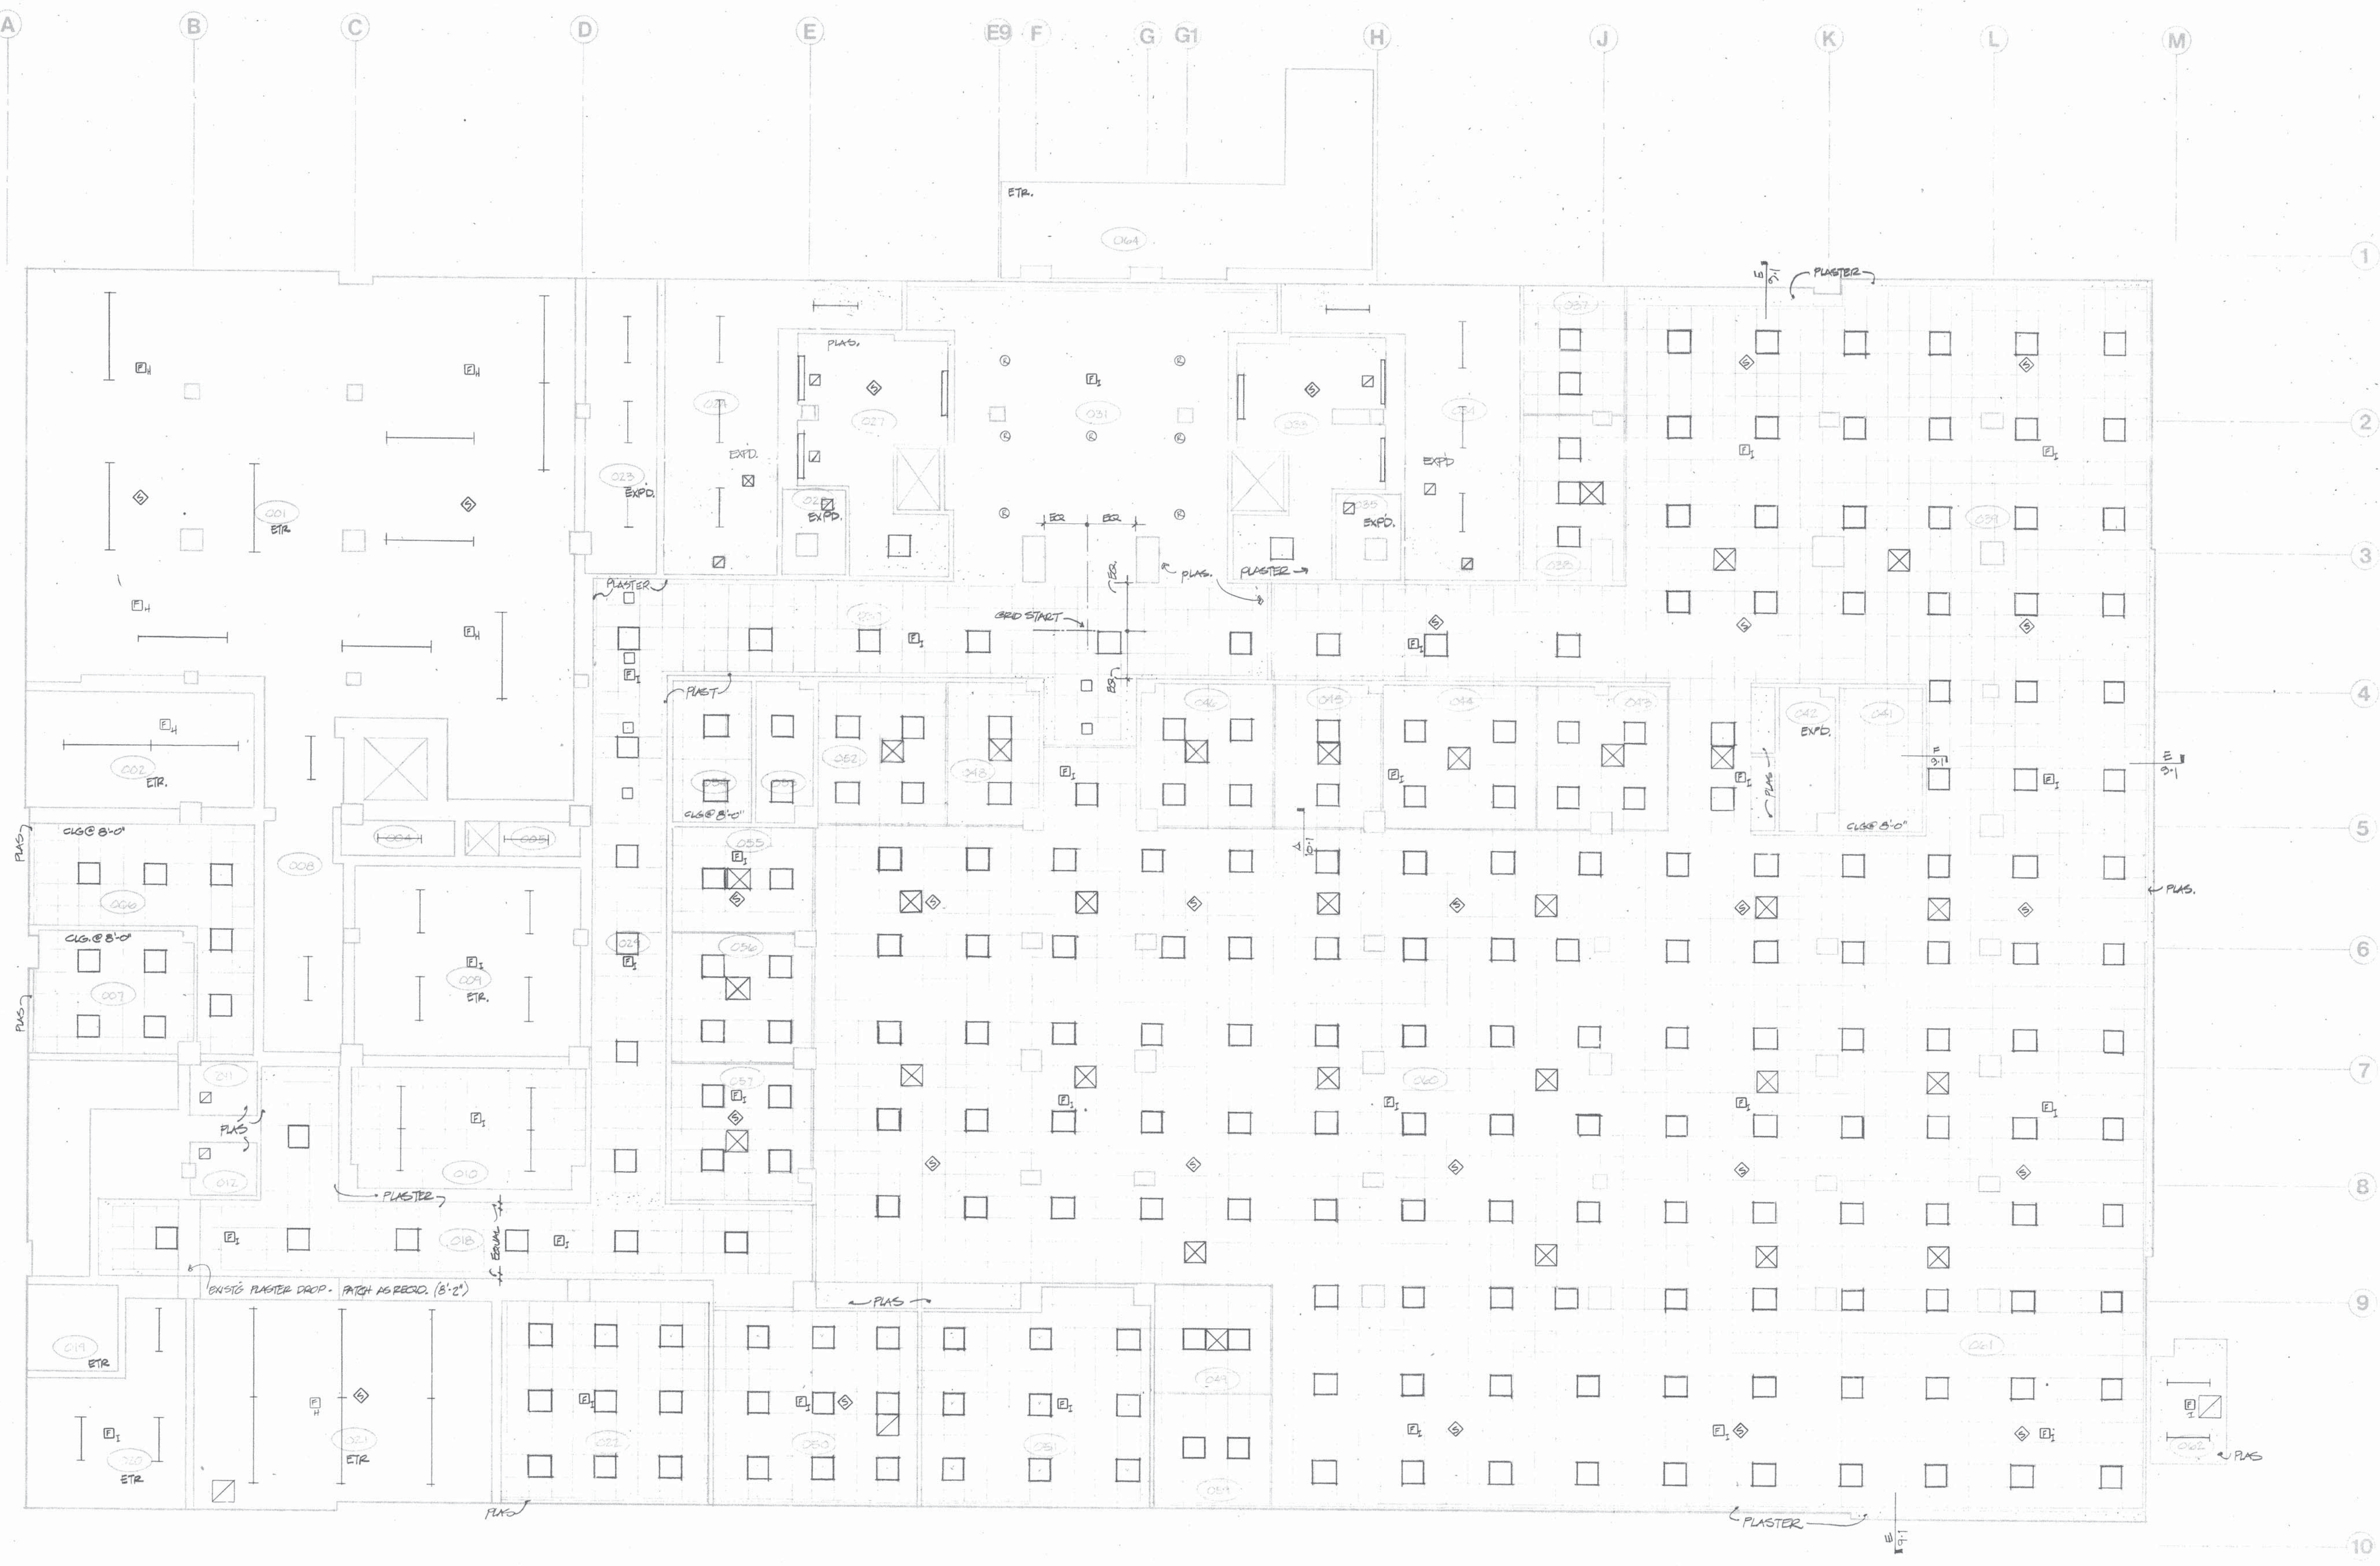

REFLECTED CEILING PLAN
GROUND FLOOR
1/8" = 1'-0"

0' 4' 8' 16'



MAY 15 79
Final
Overlay
Screen
Screen

General Notes
SYMBOL SCHEDULE

- CEILING GRID
- EXHAUST GRILLE
 - SUPPLY DIFFUSER
 - RECESSED FLUORESCENT
 - WALL WASHER
 - SURFACE INCANDESCENT
 - RECESSED INCANDESCENT
 - SURFACE FLUORESCENT
 - ◇ CRAWLER
 - SMOKE DETECTOR

- NOTES**
1. ALL DESIGNATIONS OF PLASTER SHALL BE TYPED
 2. SEE MECHANICAL PLANS FOR FURTHER INFORMATION


Project
Post Office Remodeling
City of Madison
Madison, Wisconsin

Sheet Title
REFLECTED CEILING PLAN - FIRST FLOOR
8'-0" HT. UNLESS NOTED

Date
JUNE 20, 79

Project No.
78122-00

Sheet No.
A-8

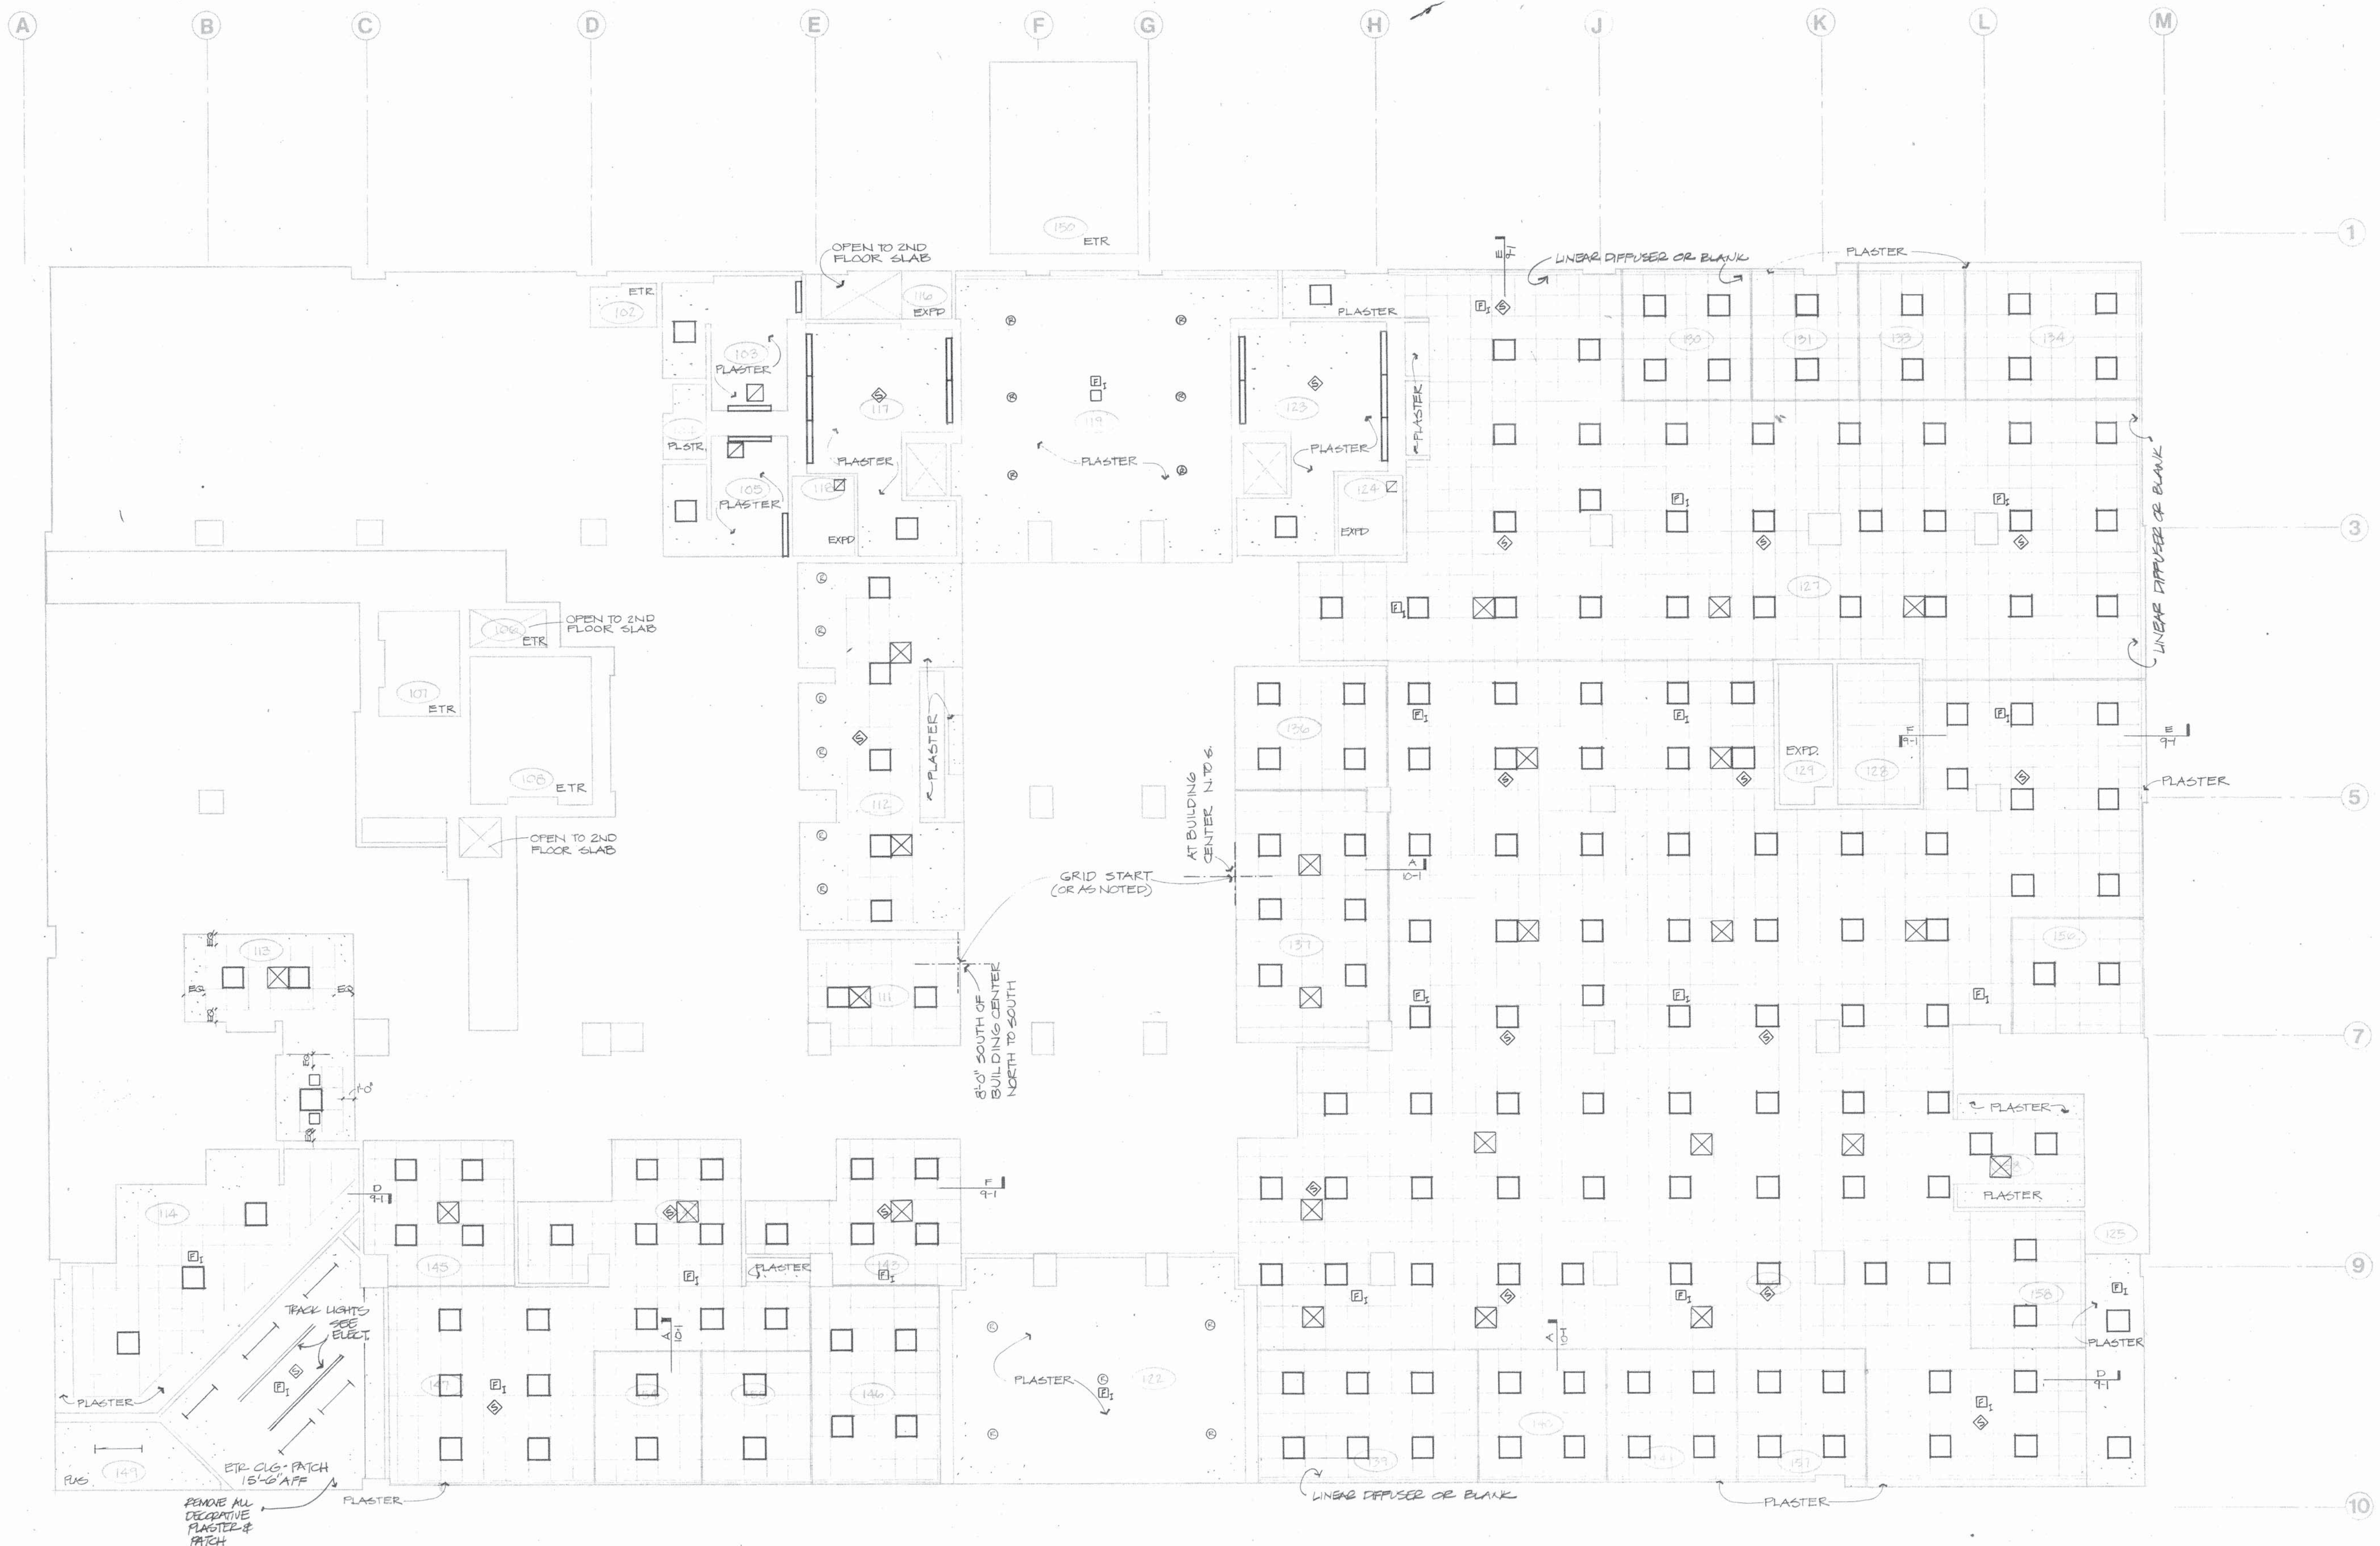

REFLECTED CEILING PLAN
1/8" = 1'-0" FIRST FLOOR 8'-0" HT.

0' 4' 8' 16'



MAY 15 79
Final Overlay
Final Screen
Screen

Project
**Post
Office
Remodeling**
City of Madison
Madison, Wisconsin

Date JUNE 20, 79

Sheet No.

A-9




Final	Overlay
green	13
Screen	

Flad & Associates, Inc.
Architects Engineers Planners
Madison and Milwaukee
Offices:
6200 Mineral Point Road
Box 5258
Madison, Wisconsin 53705
608 238 2861
110 East Wisconsin Avenue
Milwaukee, Wisconsin 53202
414 271 4080

General Notes

Panel Specifications

- Denotes panels with prewired power raceways
- Denotes 75'H Steelcase panels
80'H Herman Miller panels
- Denotes 65'H Steelcase panels
62'H Herman Miller

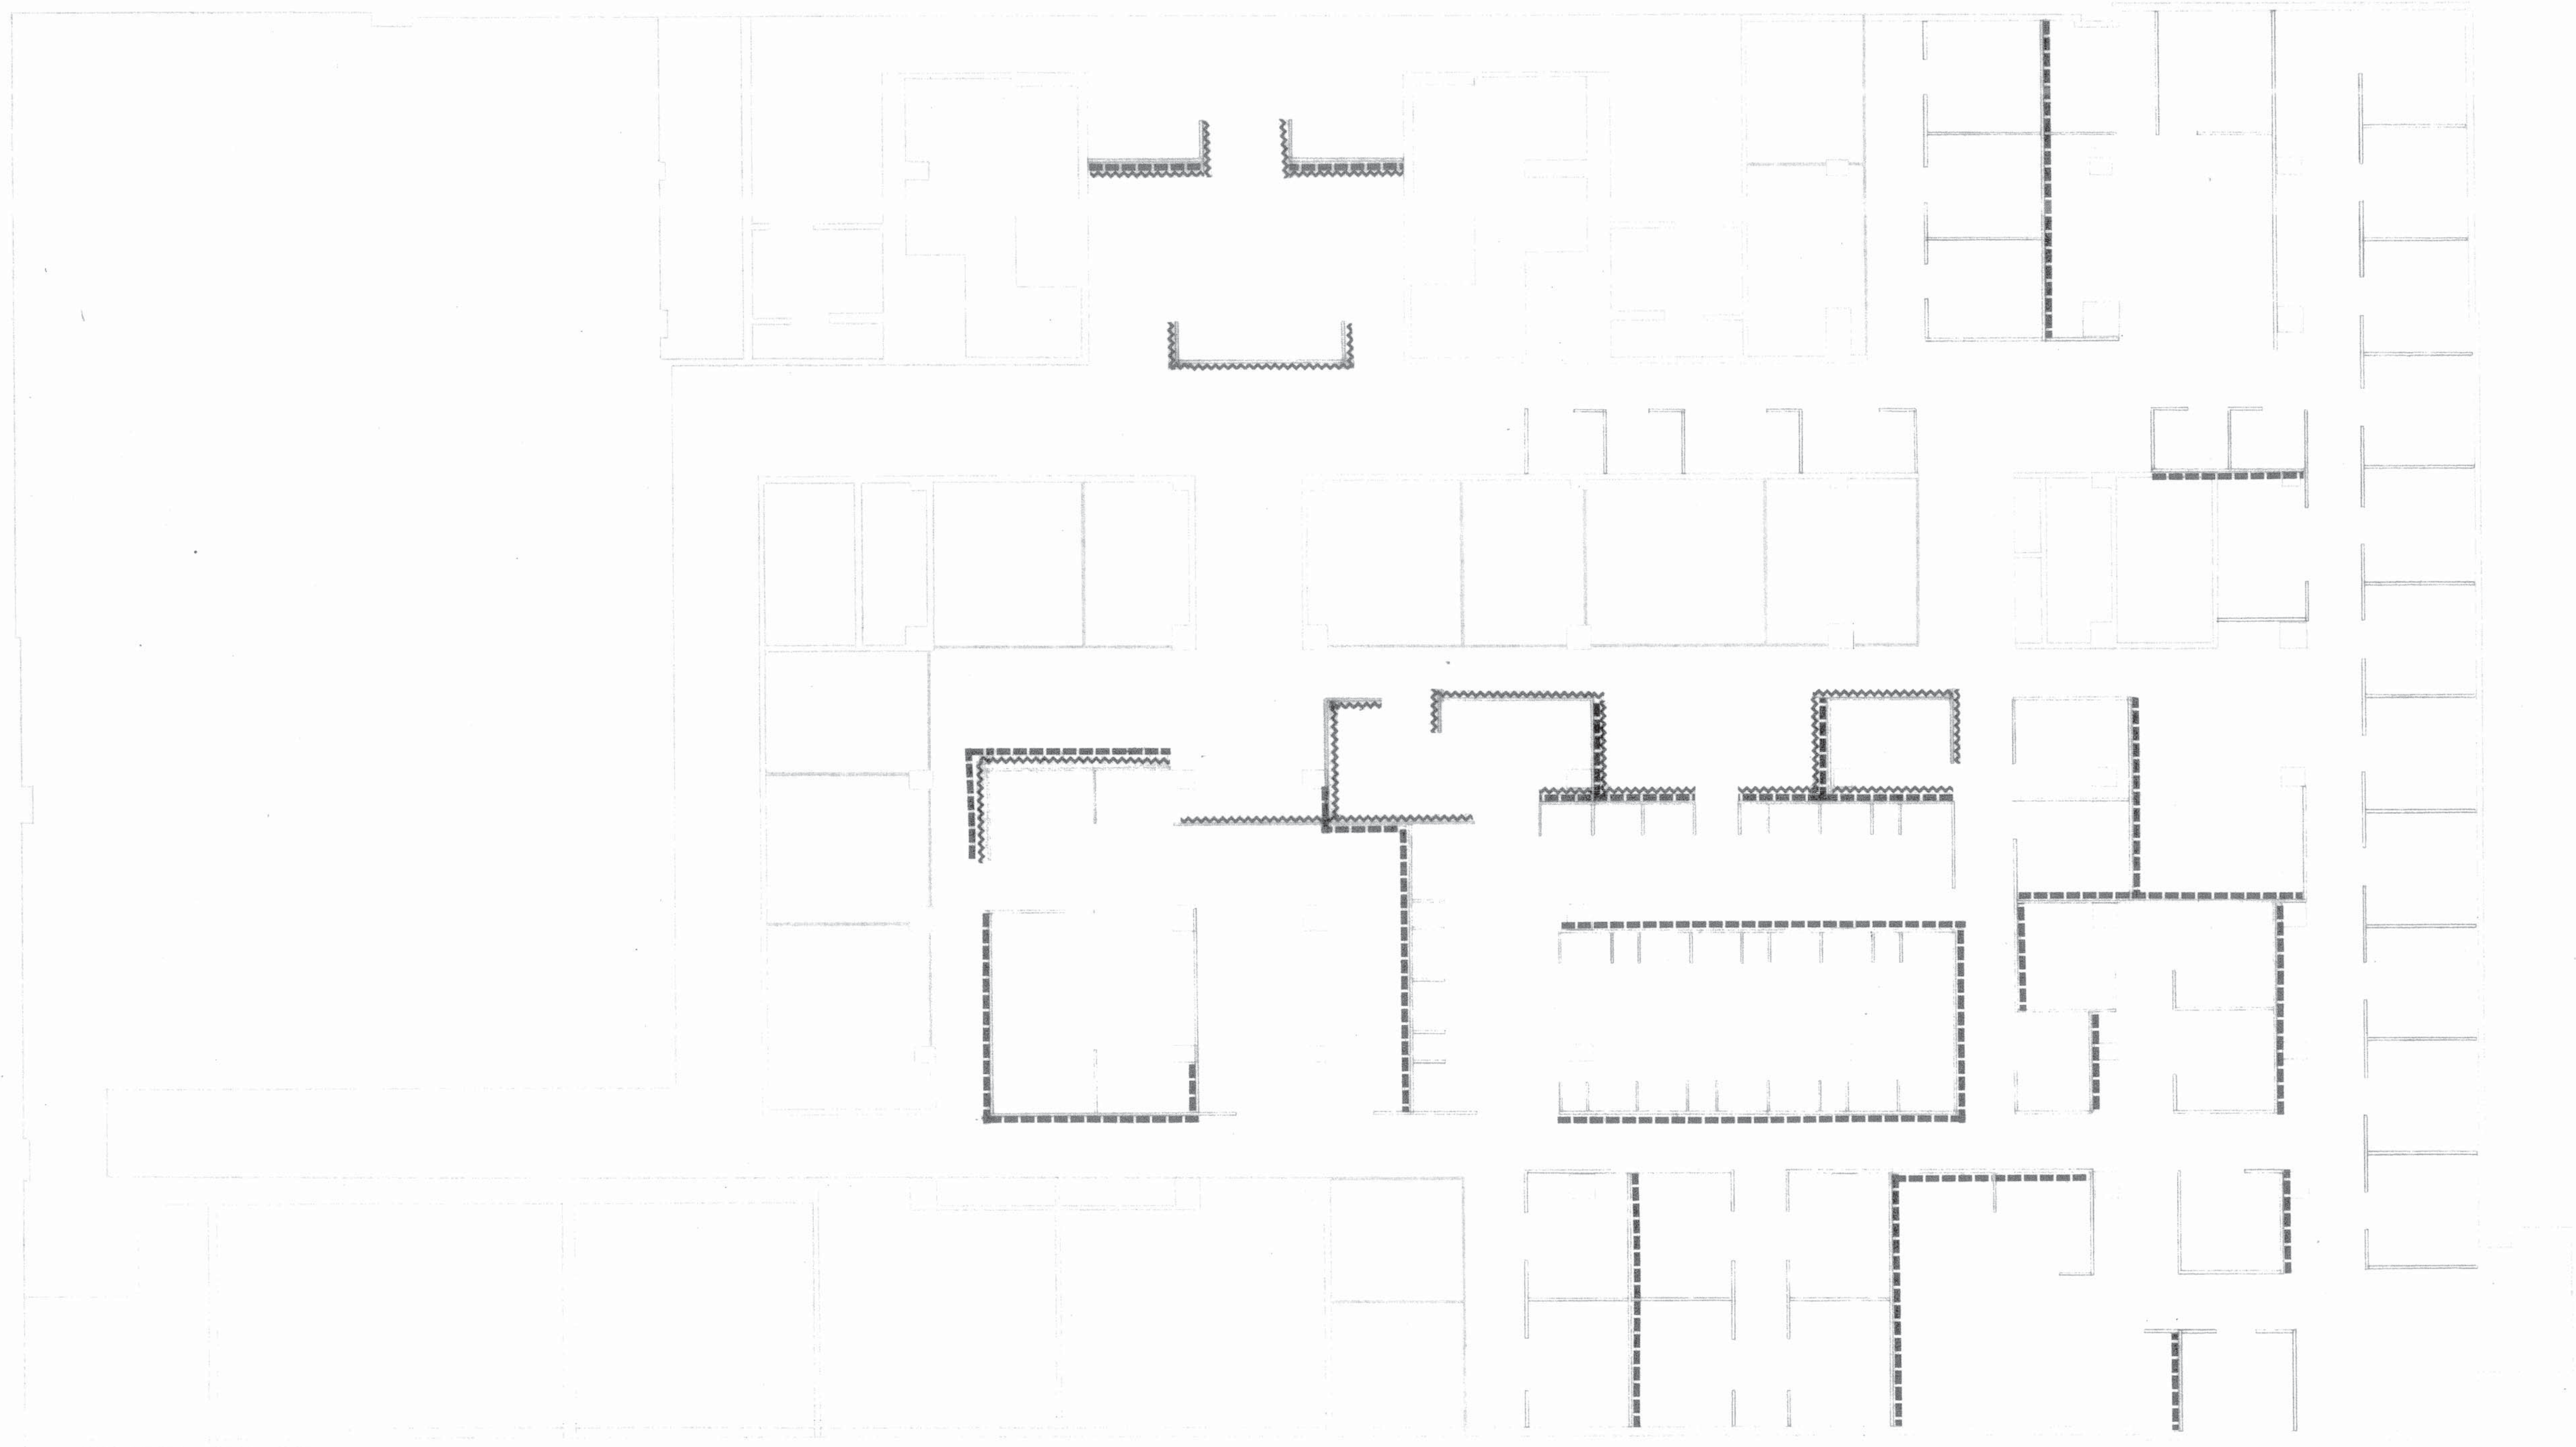

Project

**Post
Office
Remodeling**
City of Madison
Madison, Wisconsin

Sheet Title

**FURNITURE SYSTEMS PLAN
GROUND FLOOR**

Date

JUNE 20 1979

Project No.

78122-00

Sheet No.

A-10

FURNITURE SYSTEMS PLAN GROUND FLOOR
1/8" = 1'-0"


0' 4' 8' 16'



Final	Overlay
Final	Overlay
Screen	Screen
Screen	Screen

Panel Specifications

-  - Denotes panels with prewired power raceways
-  - Denotes 75"H Steelcase panels
80"H Herman Miller panels
-  - Denotes 65"H Steelcase panels
62"H Herman Miller

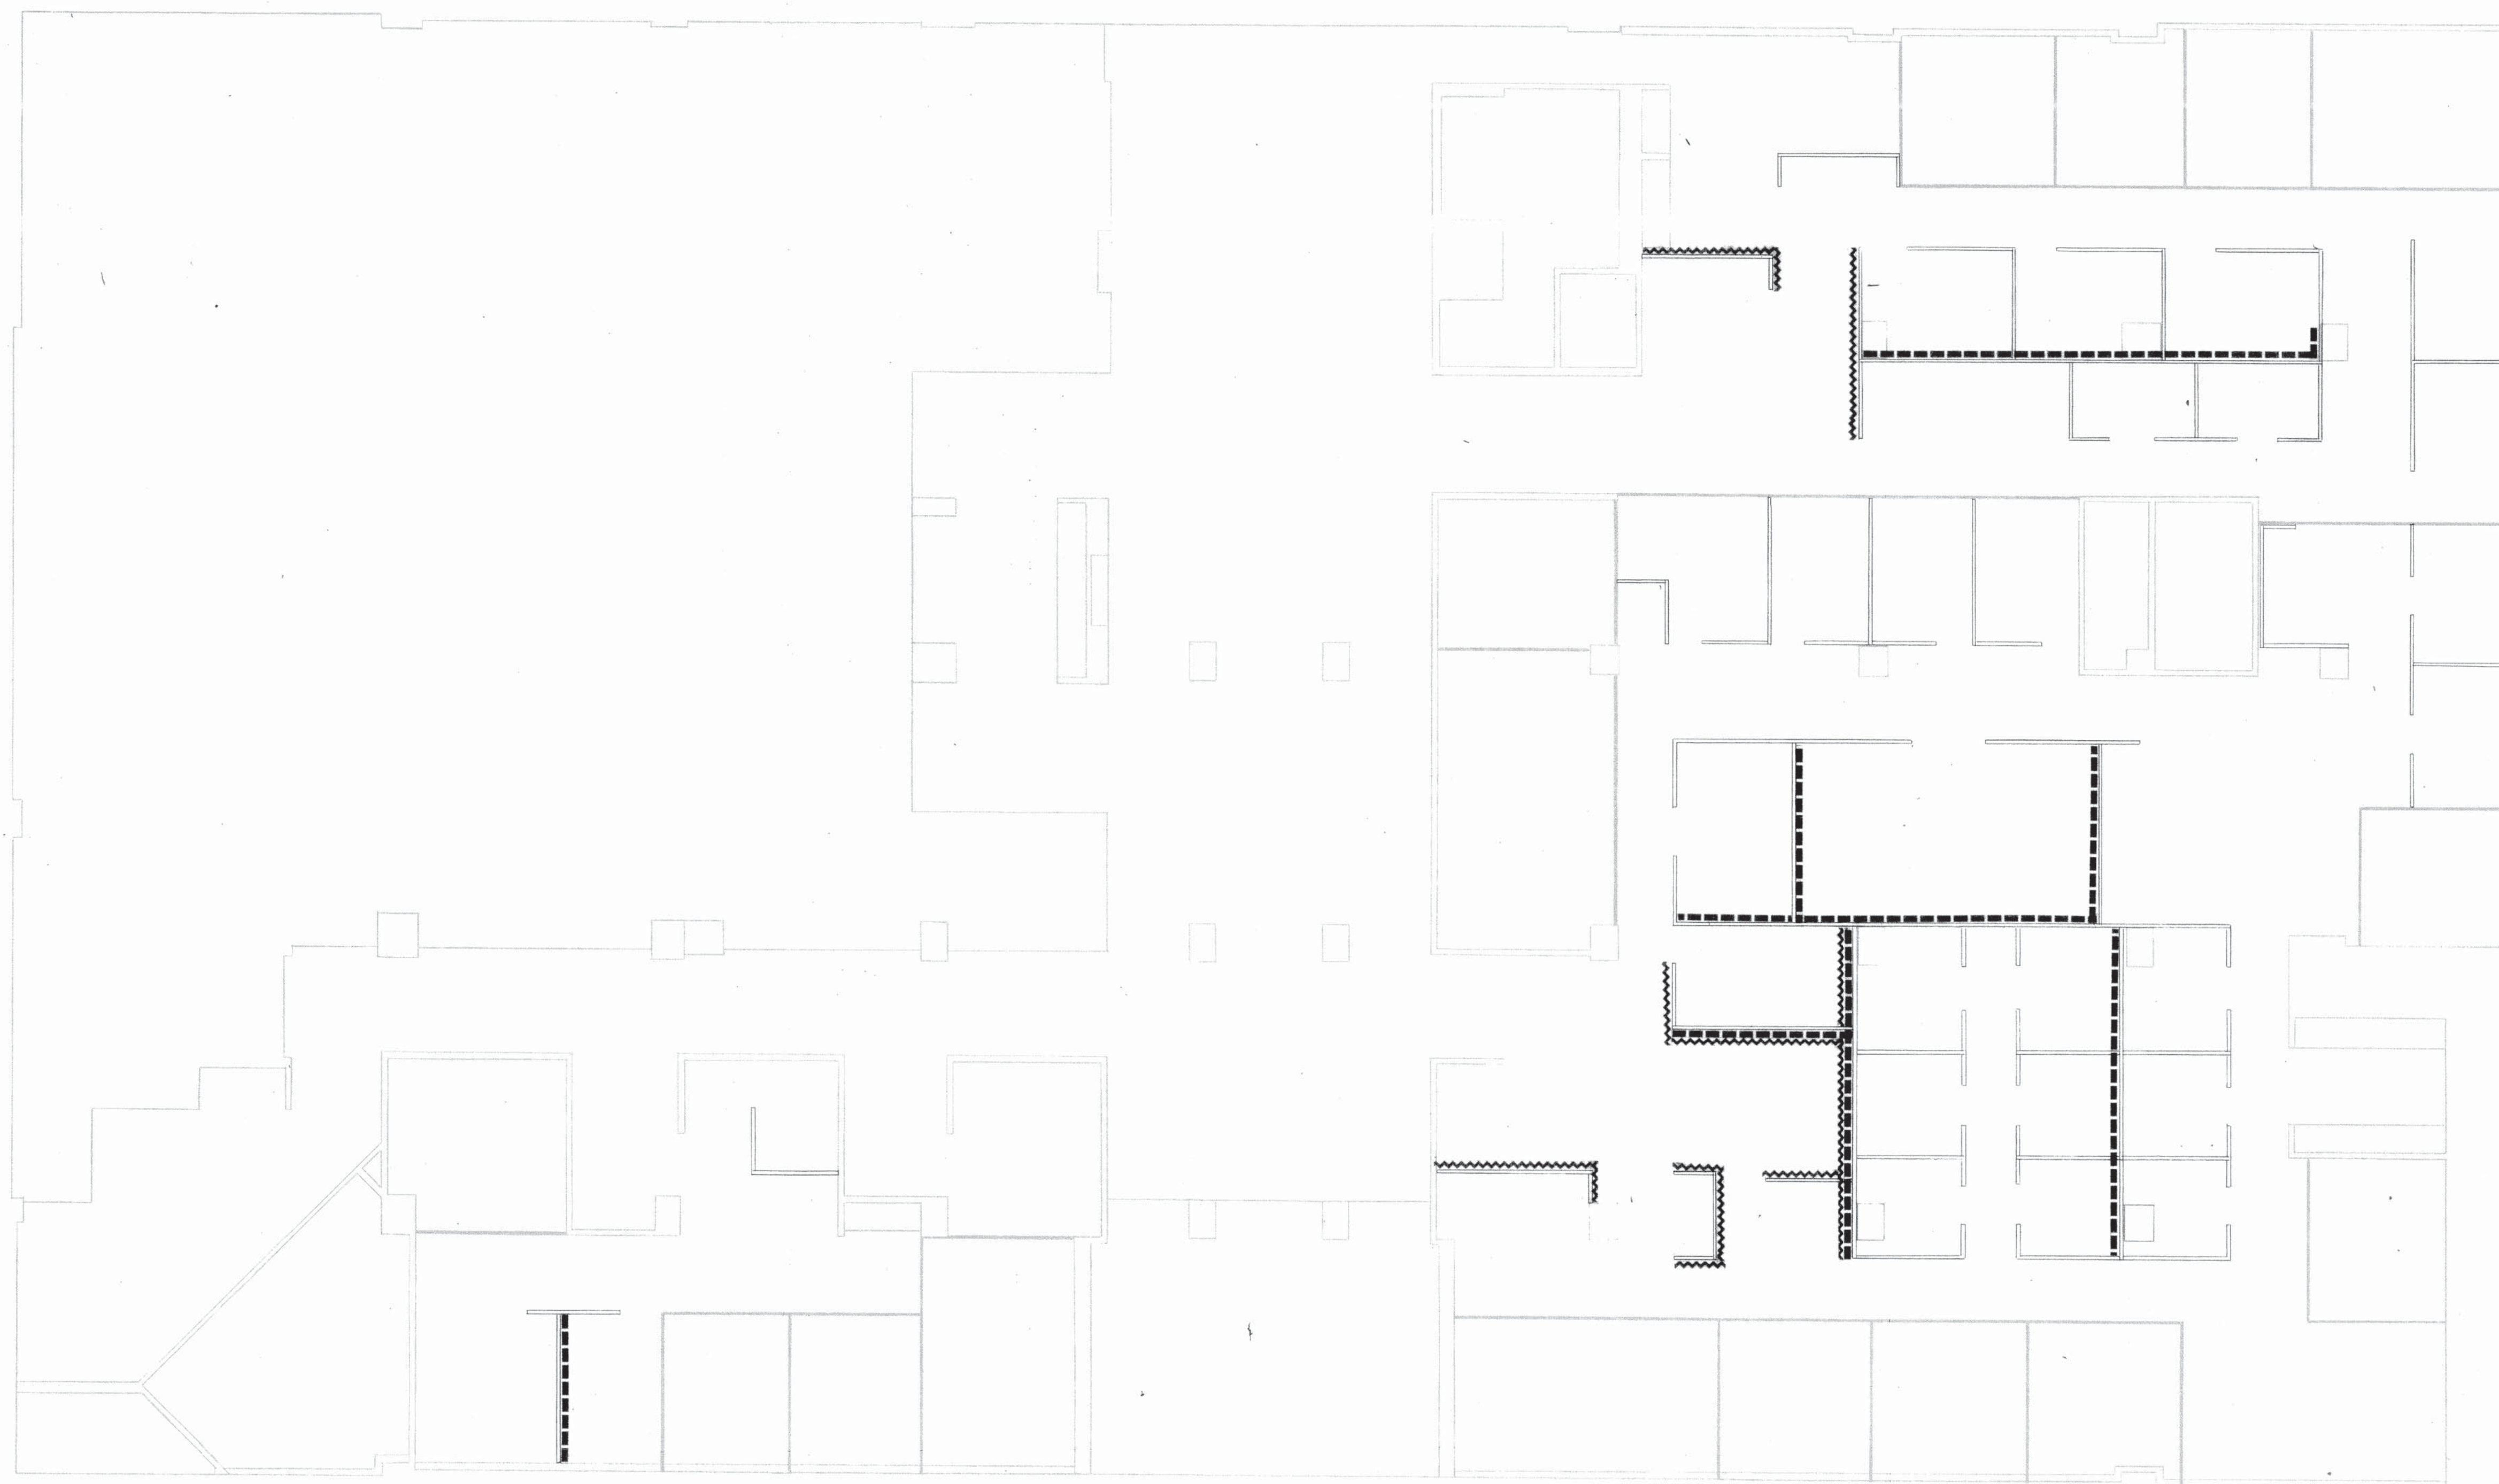

Project

Post Office Remodeling

City of Madison
Madison, Wisconsin

Sheet Title

FURNITURE SYSTEMS PLAN
FIRST FLOOR

Date JUNE 20, 1979

Project No.
78122-00

Sheet No.

A-11

FURNITURE SYSTEMS PLAN
1/8" = 1'-0"

FIRST FLOOR



GENERAL NOTES

1. VERIFY SIZES, LOCATION, AND CONDITION OF ALL ITEMS ON PLANS AND DETAILS MARKED "EXISTING" BEFORE STARTING THE WORK. REPORT DISCREPANCIES THAT WOULD PREVENT CONFORMANCE TO DESIGN DRAWINGS TO THE ARCHITECT.
2. ELEVATIONS SHOWN ON PLANS AND DETAILS ARE TO TOP OF CONCRETE AND TOP OF STEEL UNLESS NOTED.
3. SIZE AND LOCATION OF ALL ROOF, WALL, AND FLOOR OPENINGS TO BE VERIFIED WITH MECHANICAL AND ELECTRICAL CONTRACTORS. OPENINGS LESS THAN 12" IN DIAMETER ARE NOT SHOWN.
4. CENTER COLUMN FOOTINGS ON COLUMN CL'S UNLESS NOTED.
5. ALL FOOTING TOP REINFORCING SHALL BE ADEQUATELY SUPPORTED BY STEEL SUPPORT FROM GRADE BELOW.
6. REINFORCE ALL SLABS ON GRAVEL FILL WITH 6x6-1/2 W/WF. TOPPING, AND CONCRETE FLOOR FILL WITH 6x6-1/2 W/WF UN.
7. ALL STRUCTURAL STEEL BELOW SLAB ON FILL SHALL HAVE A MINIMUM OF 3" CONCRETE PROTECTION ALL AROUND.
8. COLUMN AND WALL FOOTINGS SHALL BEAR ON ORIGINAL UNDISTURBED SOIL.
9. CONTRACTOR SHALL DESIGN HIS METHOD OF UNDERPINNING AND FURNISH UNDERPINNING DRAWINGS TO ARCHITECT. UNDERPINNING SHALL BE DESIGNED BY A LICENSED STRUCTURAL ENGINEER WHO WILL SUPERVISE CONSTRUCTION.
10. CONCRETE CURBS AND PADS 1'-0" OR NARROWER SHALL BE REINFORCED WITH #5 CONT IN CENTER UNLESS SHOWN OTHERWISE.
11. LINTELS AT OPENINGS IN MASONRY WALLS SHALL BE FURNISHED AS PER LOOSE LINTEL SCHEDULE UNLESS NOTED. ALL LINTELS TO HAVE MINIMUM 8" BEARING LENGTH AT EACH END. SEE A/3-1.

MATERIAL STRENGTHS

CONCRETE (28 DAY)	f _c = 3,000 PSI
REINFORCING STEEL (COLTIES)	f _y = 60,000 PSI
REINFORCING STEEL (ALL OTHER)	f _y = 60,000 PSI
STRUCTURAL STEEL	f _y = 36,000 PSI
SOIL BEARING (N-SITU SOILS)	1,000 PSF (4.3 FEET OVERBURDEN)
	7,000 PSF (2.3 FEET OVERBURDEN)

DESIGN LOADS
EQUIPMENT PLATFORM LIVE LOAD 50 PSF


Project
Post Office Remodeling
City of Madison
Madison, Wisconsin

Sheet Title
FOUNDATION PLAN AND FIRST FLOOR COLUMN PLAN



Date **JUNE 20 1979**

Project No.
78122-00

Sheet No.
S-1

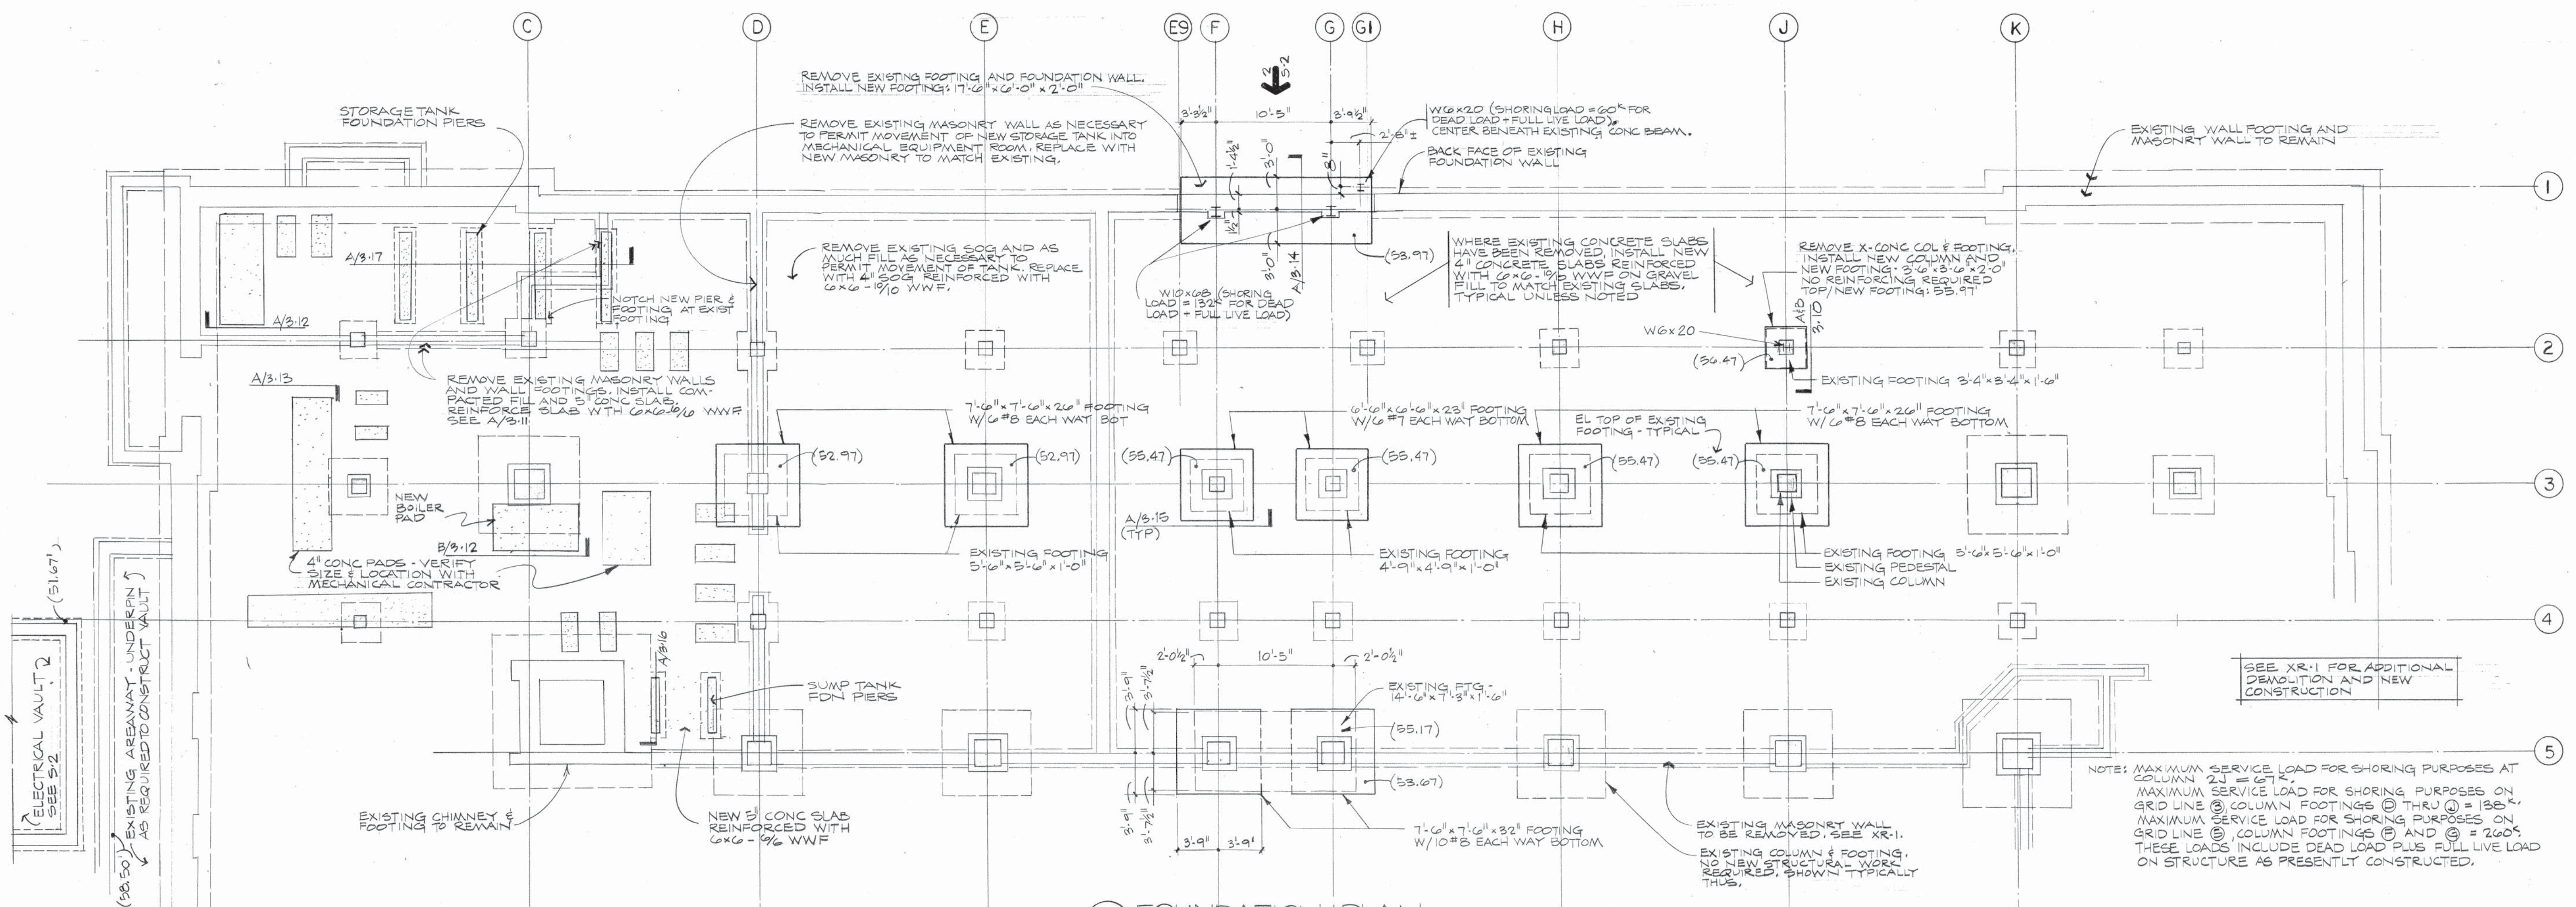




1 FOUNDATION PLAN
1/8" = 1'-0"

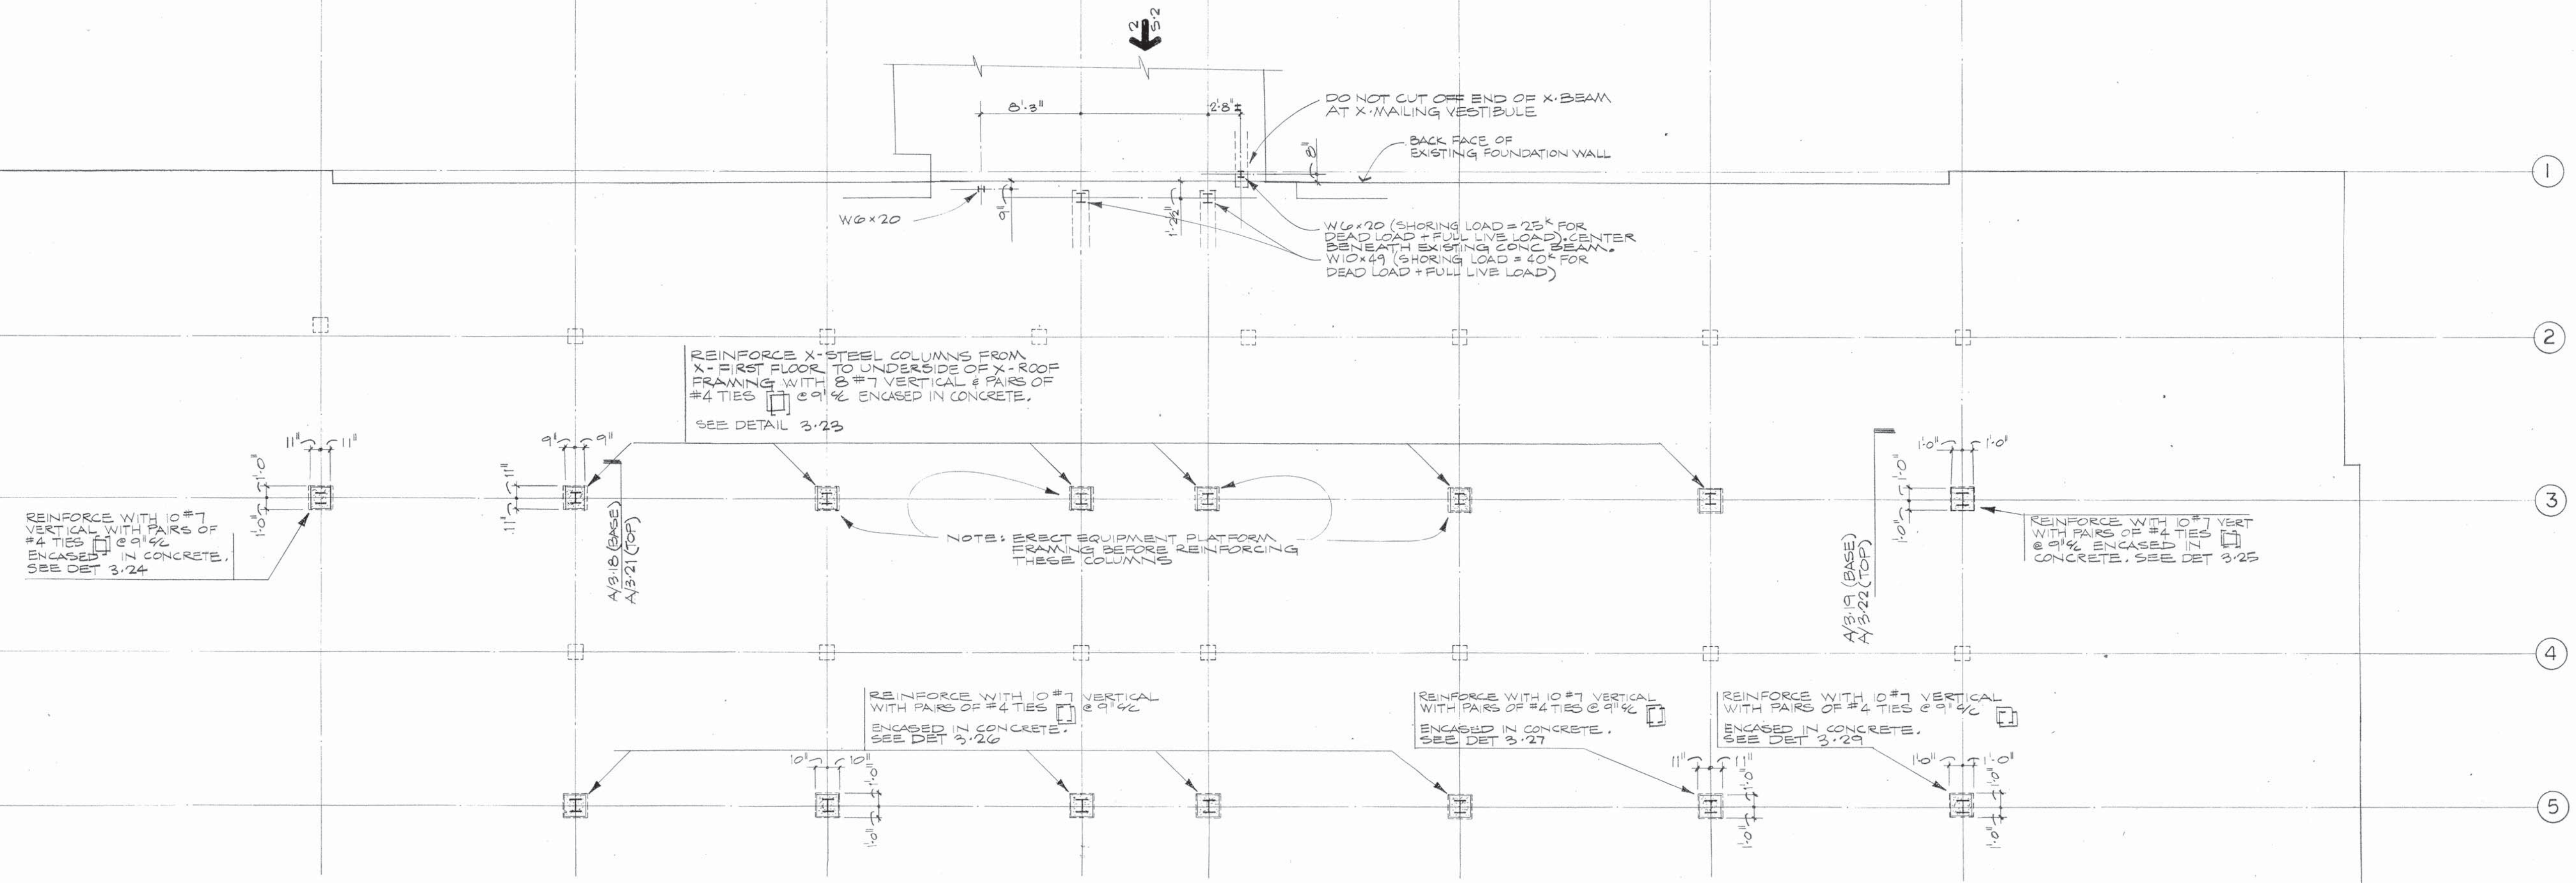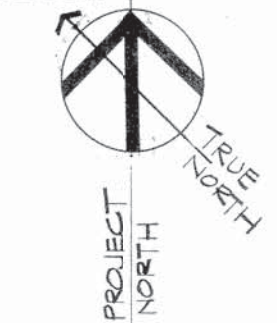

2 FIRST FLOOR COLUMN PLAN
1/8" = 1'-0"



General Notes

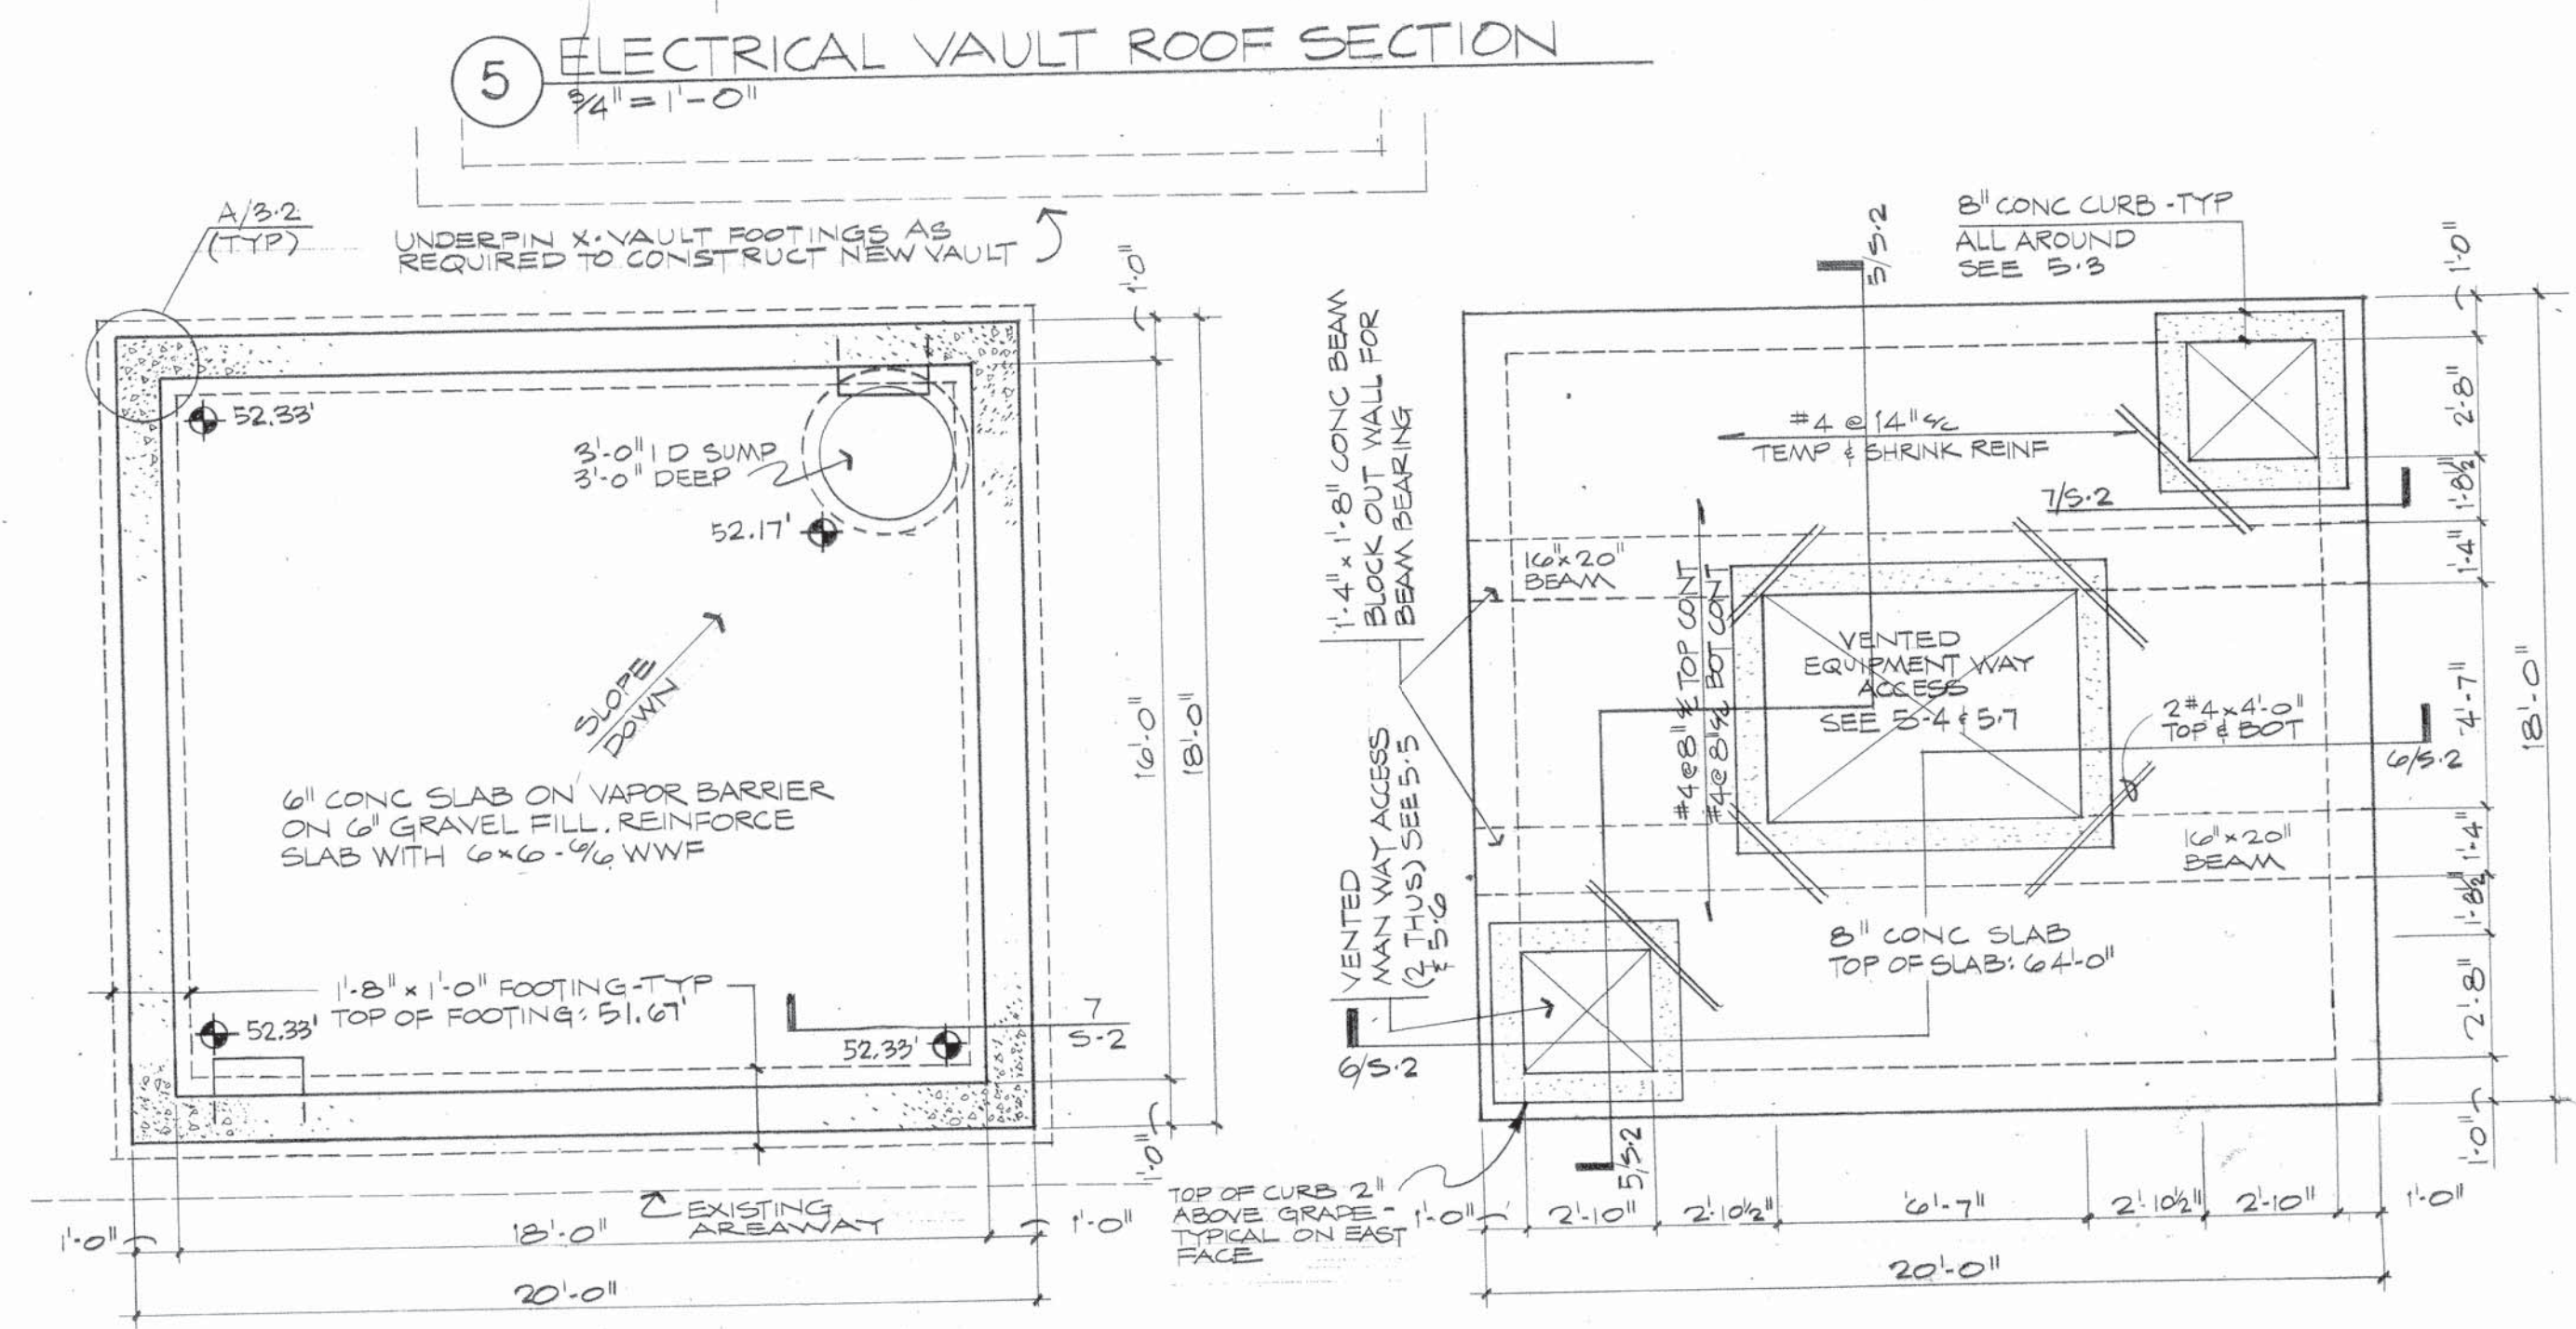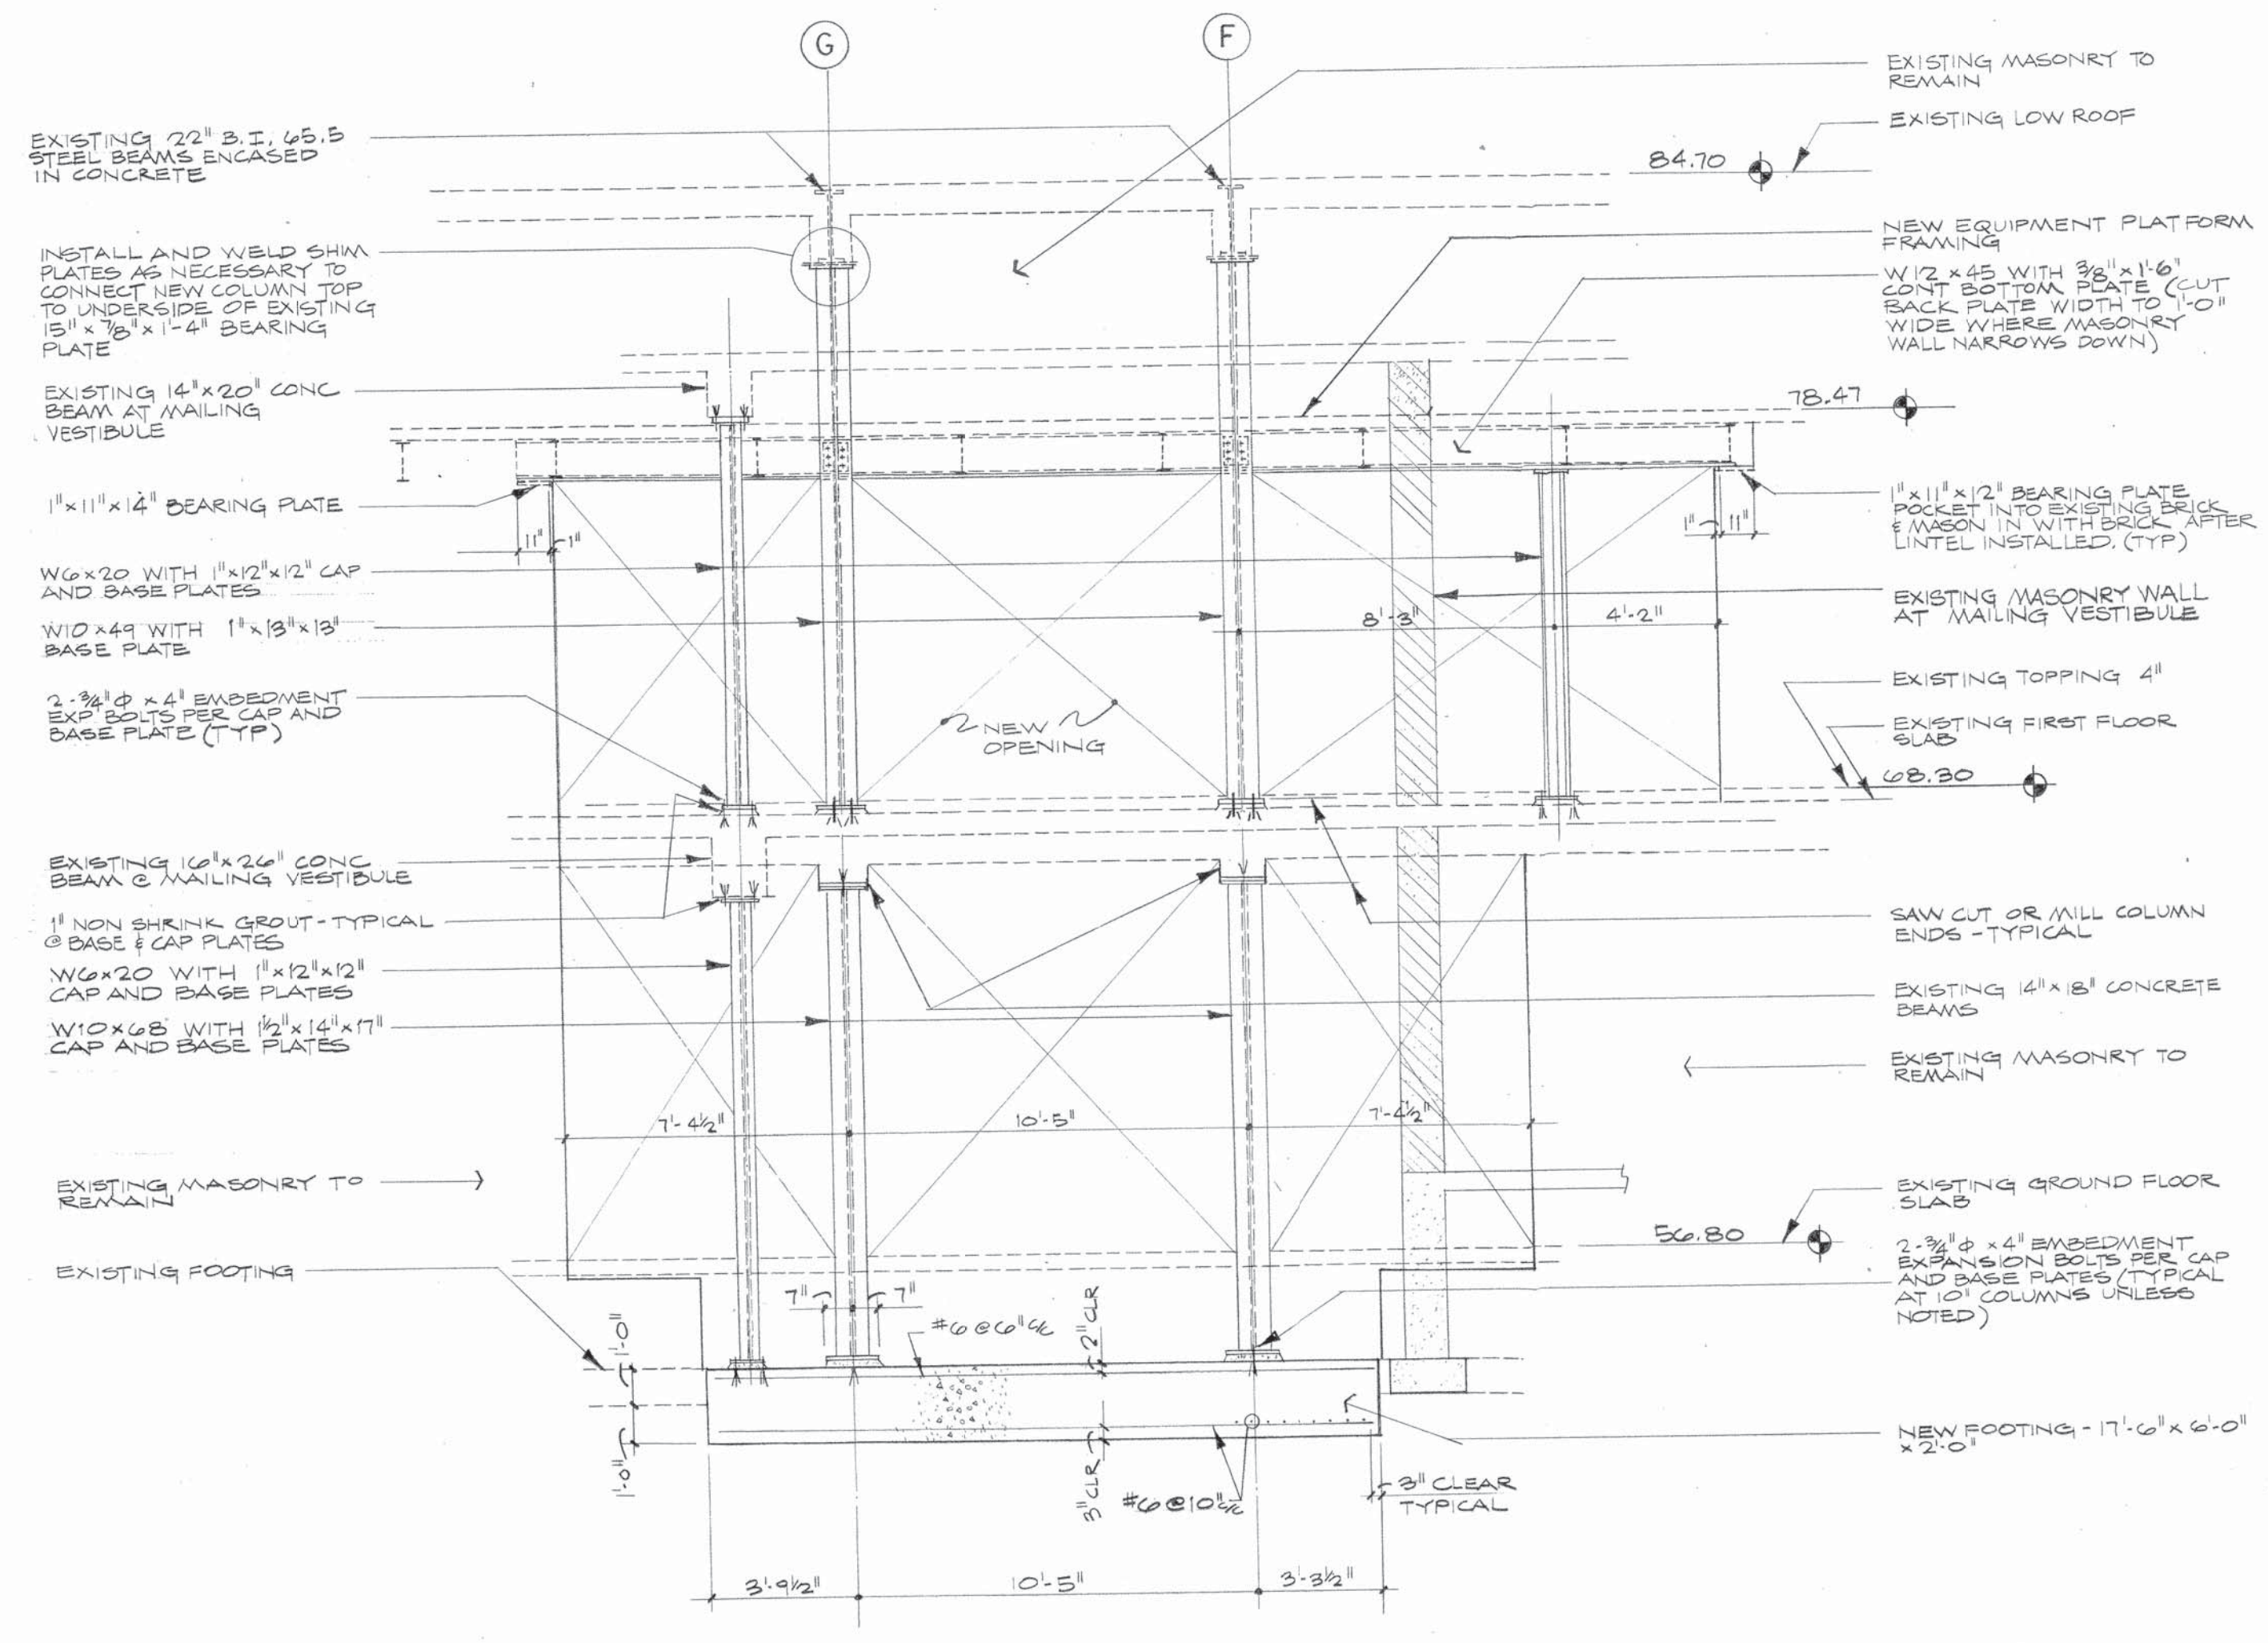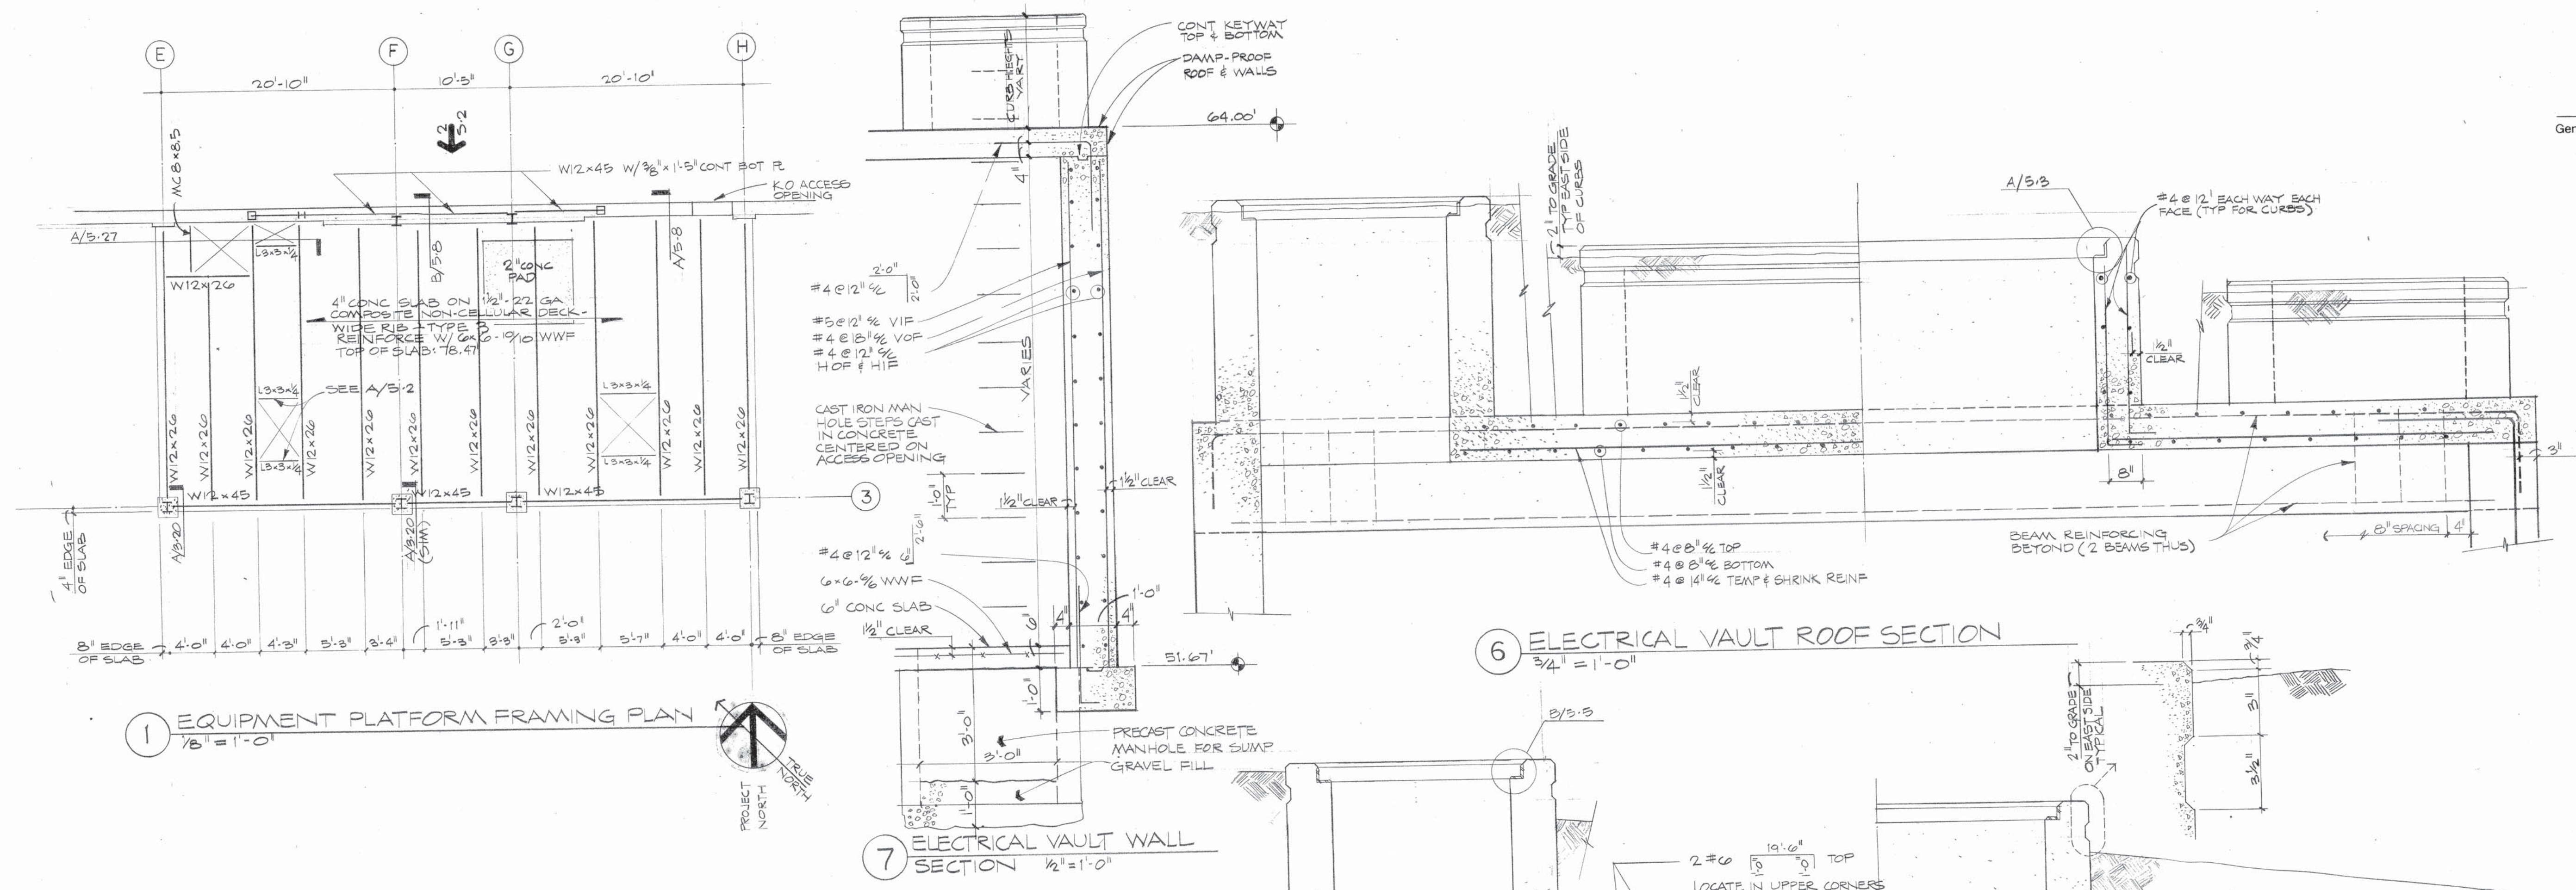


Project
Post Office Remodeling
City of Madison
Madison, Wisconsin

Sheet Title
EQUIPMENT PLATFORM AND ELECTRICAL VAULT FRAMING PLANS

Date
JUNE 20, 1979

Project No.
78122-00

Sheet No.
S-2

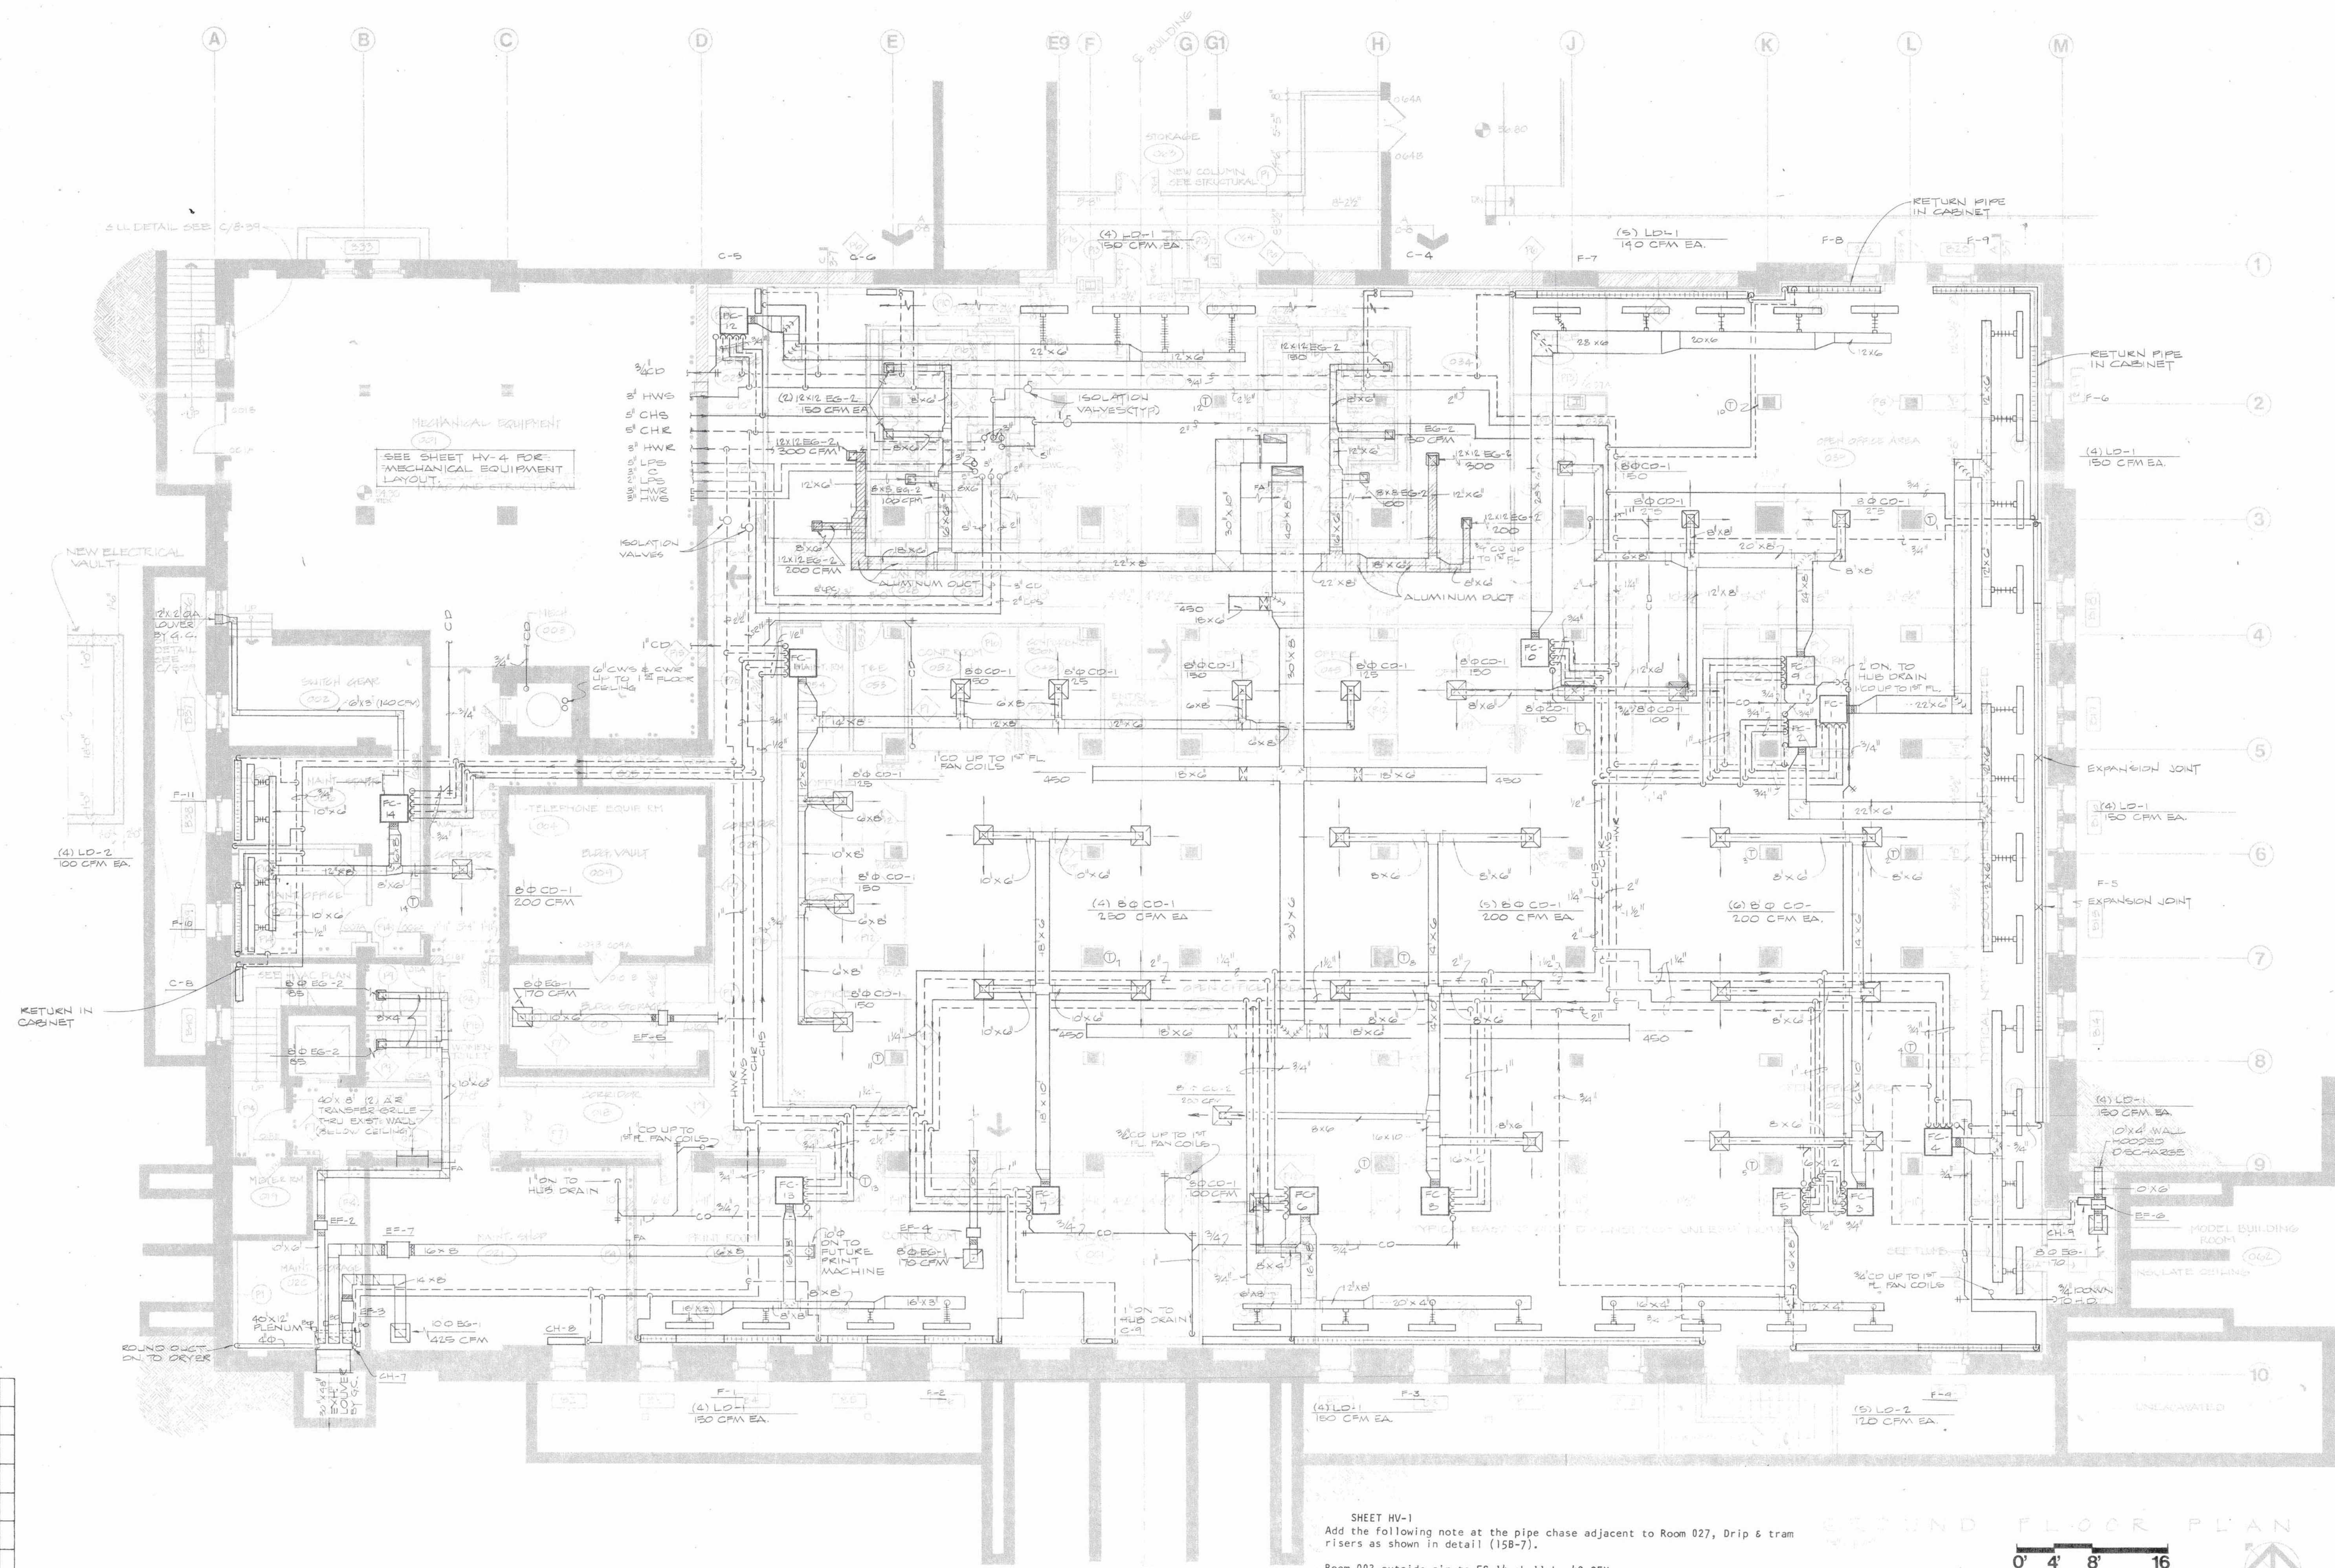

Room 003 outside air to FC-14 shall be 40 CFM.

Room 021 add a class A fire damper to the 40 x 18 air transfer grille.

Room 020 add a flexible connections to the outlet side of EF-3.

Room 23 at FC-12 change (2) 90° elbows in duct to (2) 45° elbows.

Rooms 24 & 34 change aluminum duct to sheet metal duct.

Final	Overlay	Final	Overlay
Screen	$b-h$		
Screen			


- et

Title


No.

lo.


V-2

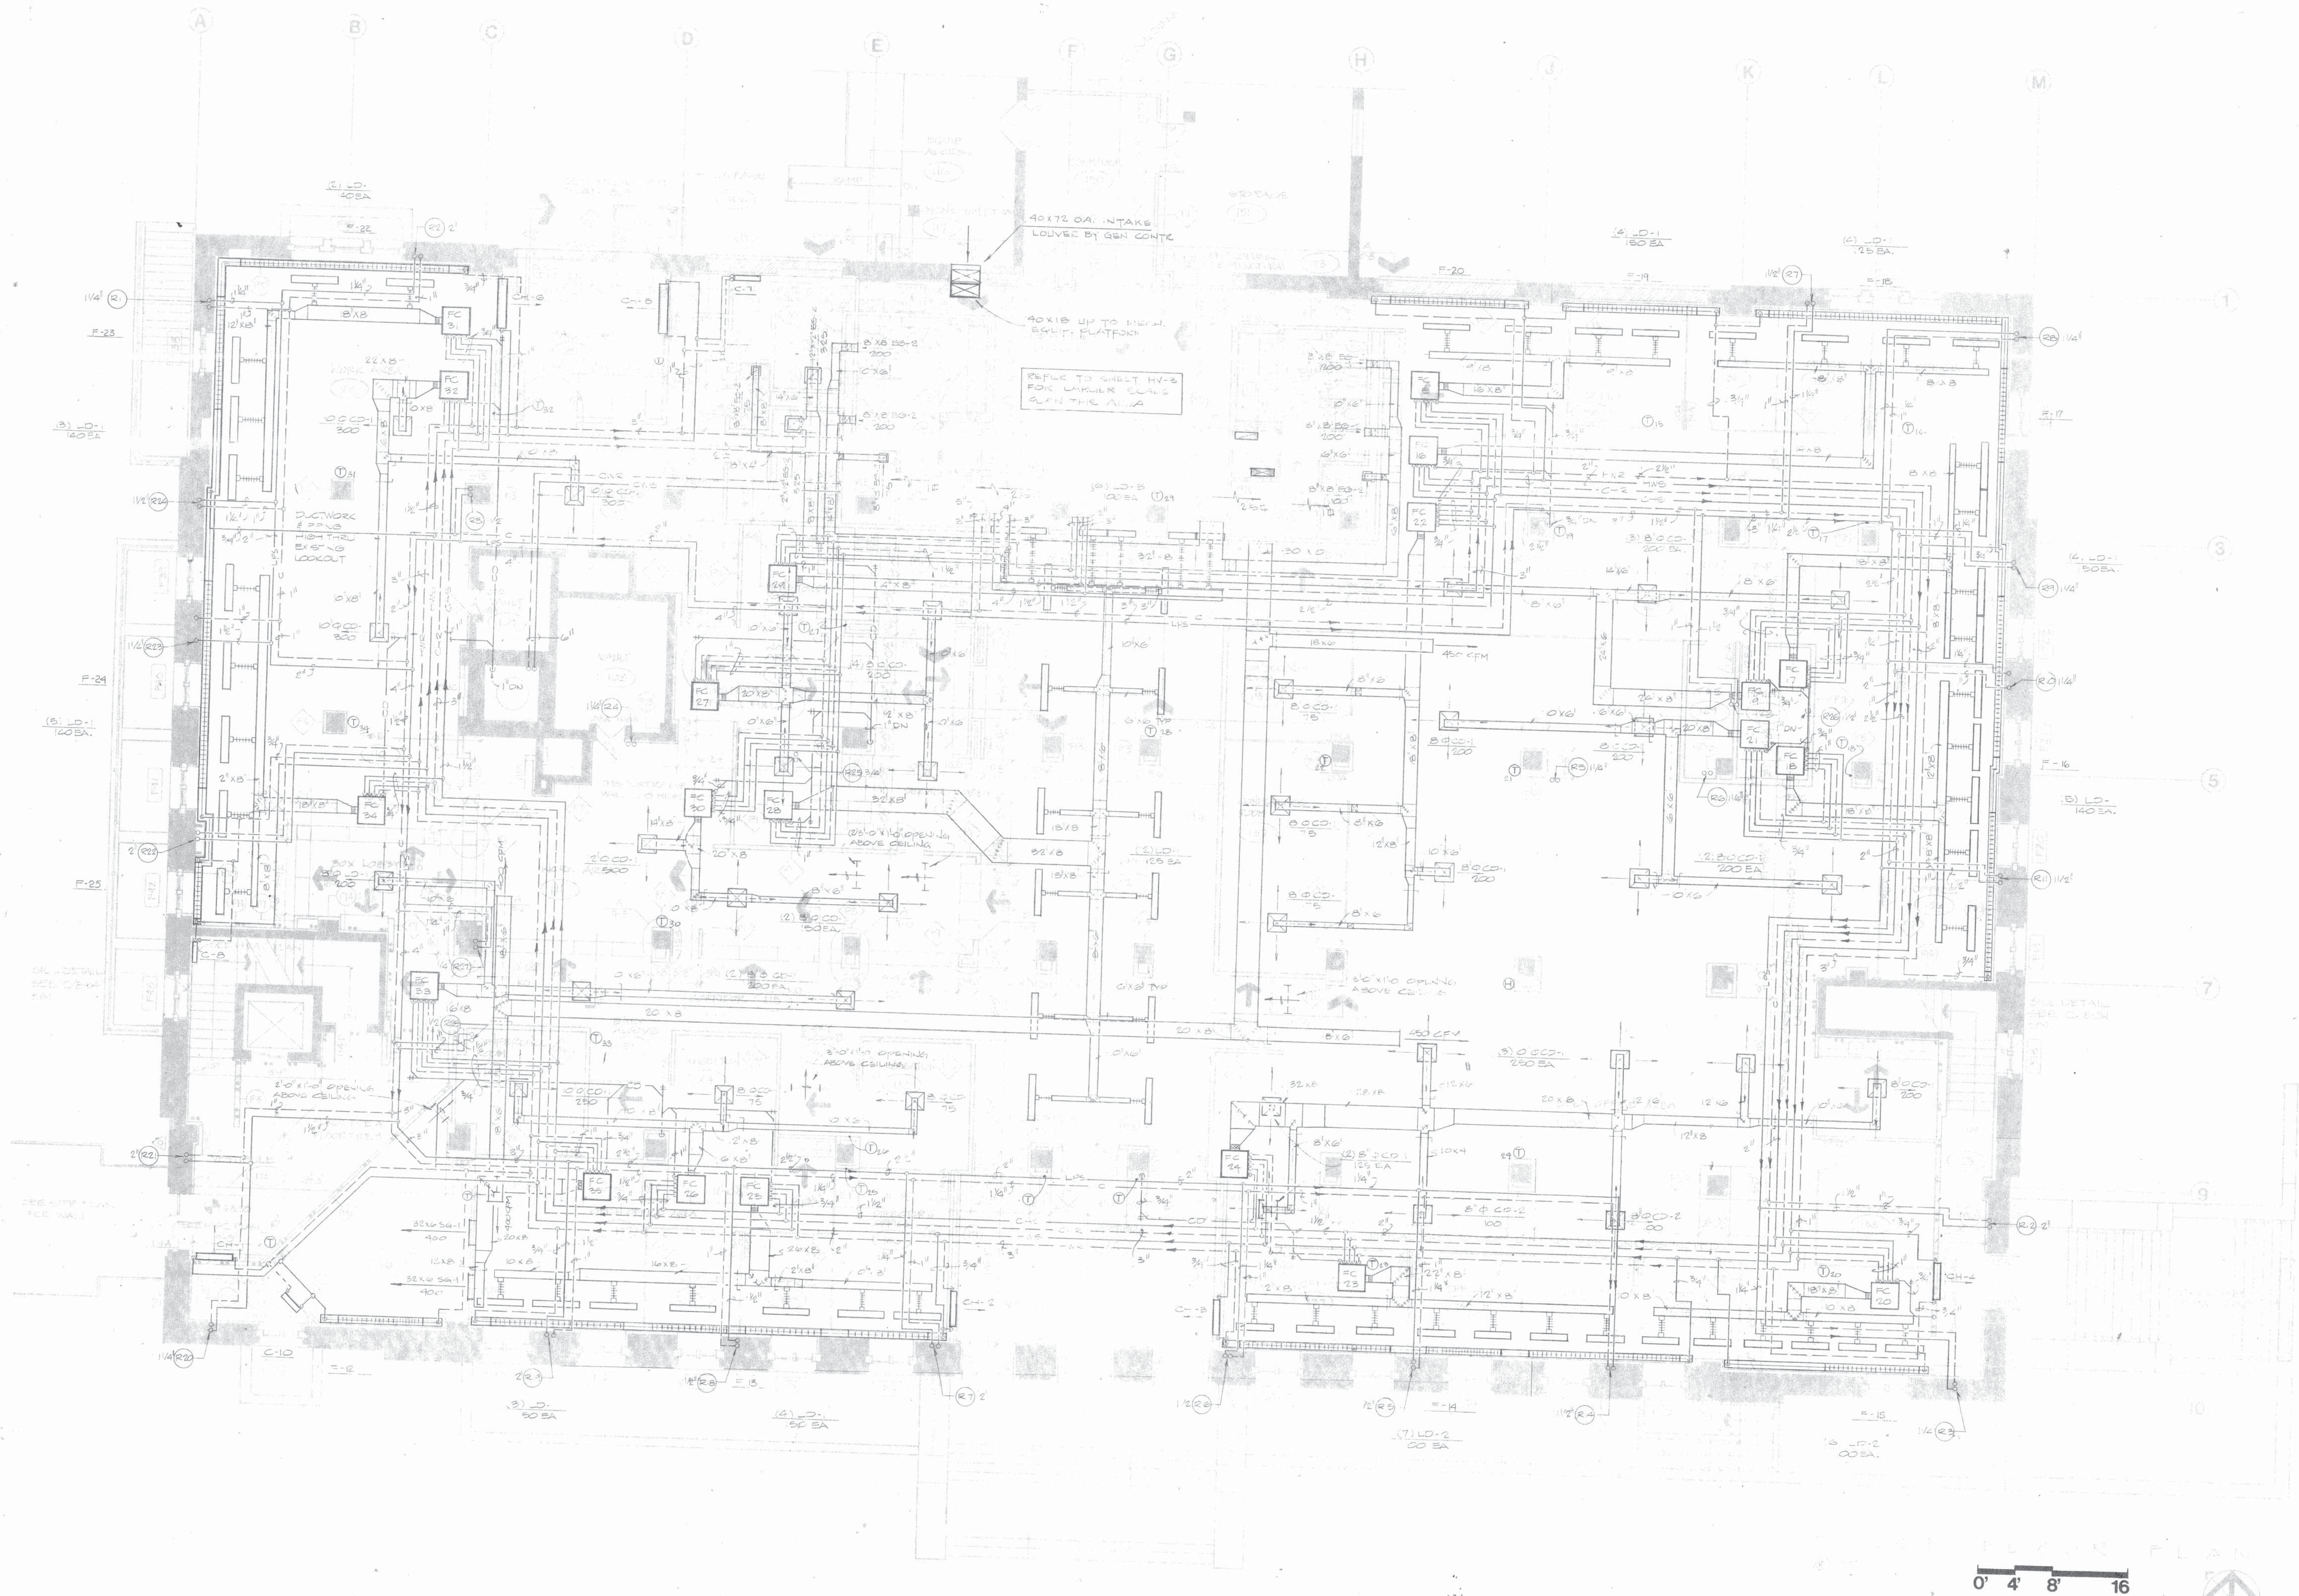


General Notes

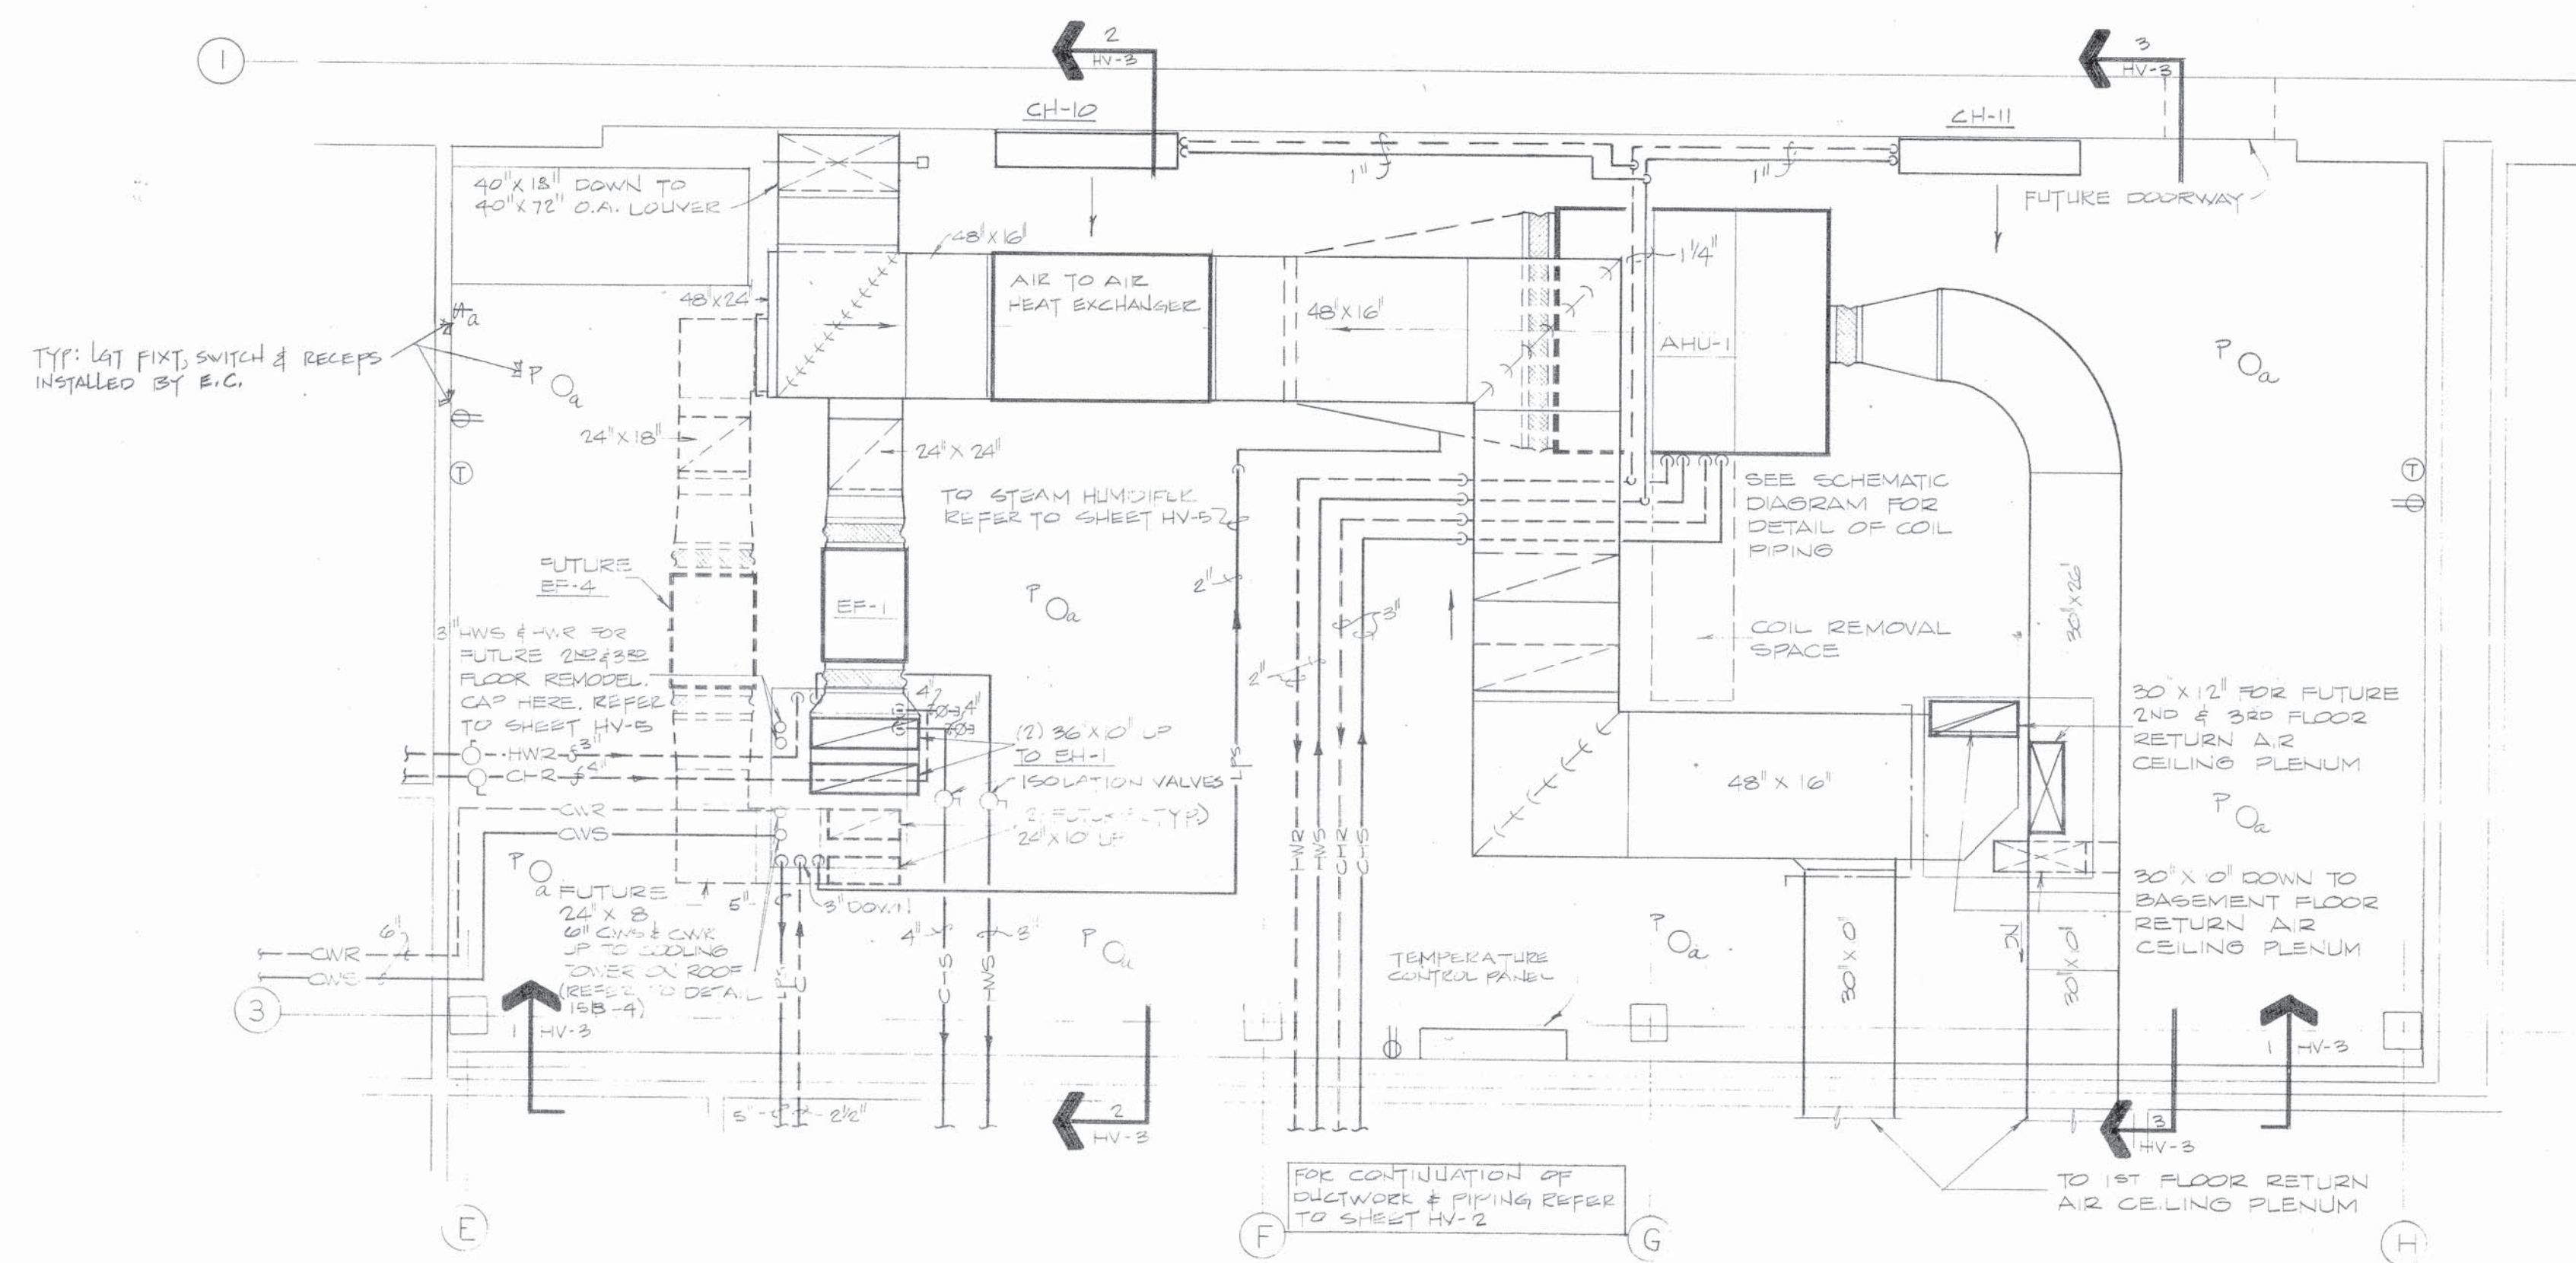


MECHANICAL EQUIPMENT PLATFORM
SCALE: 1/4" = 1'-0"
ROOM 119

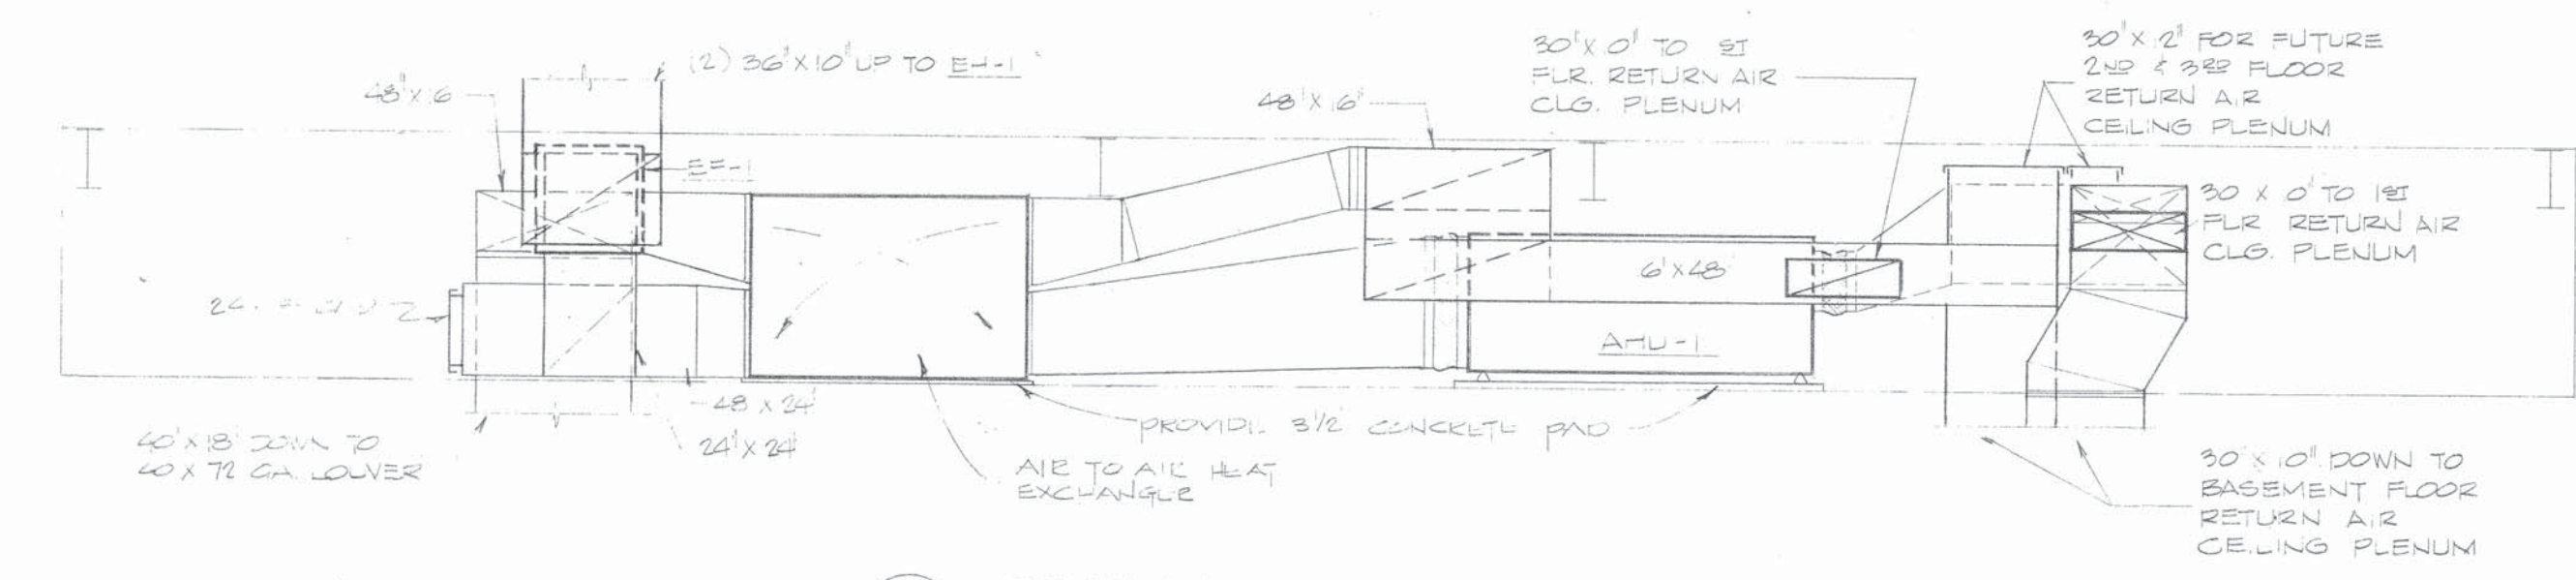

SECTION 1
1/4" = 1'-0"

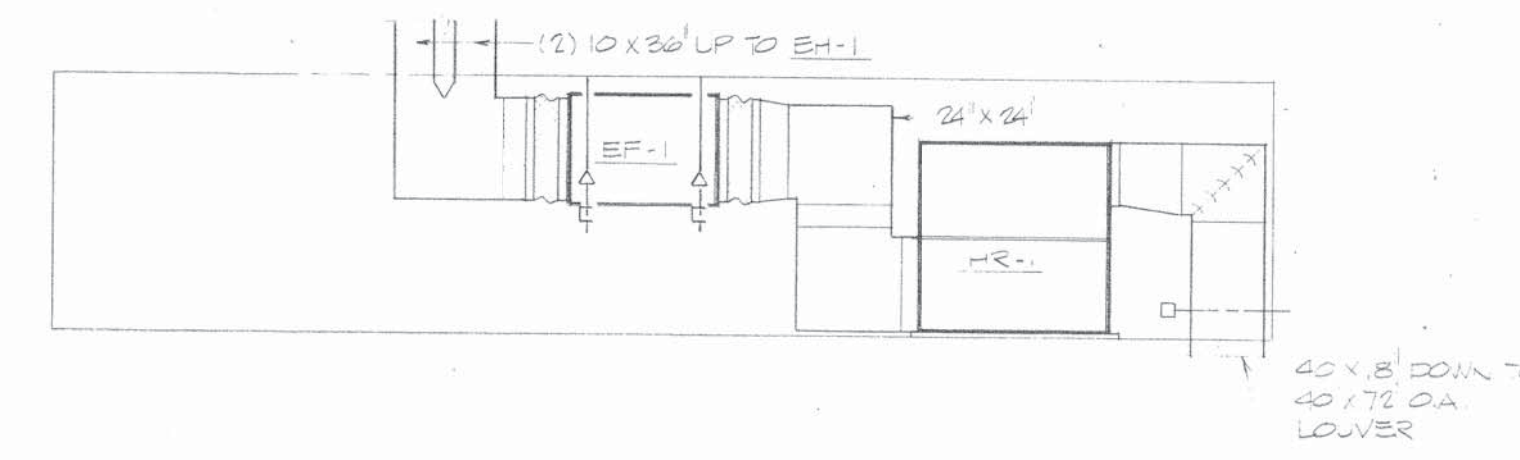

SECTION 2
1/4" = 1'-0"

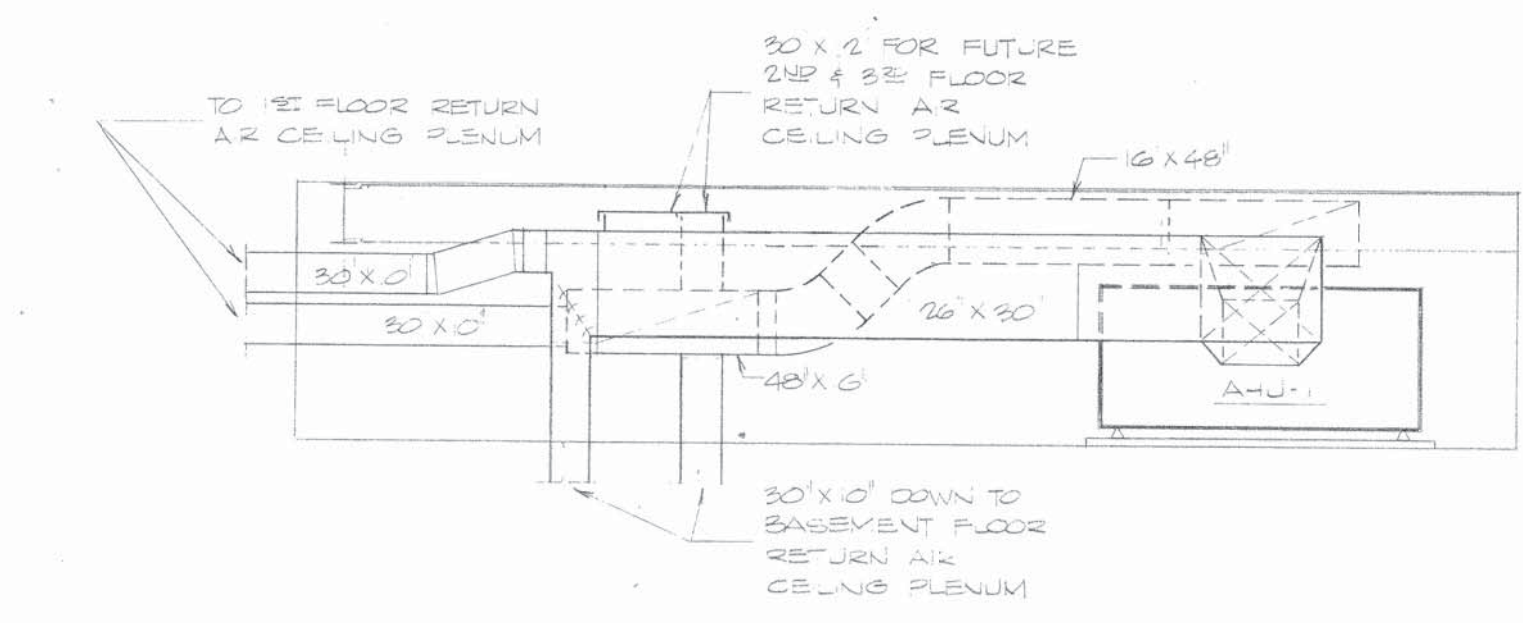

SECTION 3
1/4" = 1'-0"

Project
Post Office Remodeling
City of Madison
Madison, Wisconsin


Sheet Title
EQUIPMENT PLATFORM
PLAN & SECTIONS

Date
JUNE 20, 79

Project No.
78122-00

Sheet No.
HV-3

Final	Overlay
Screen	

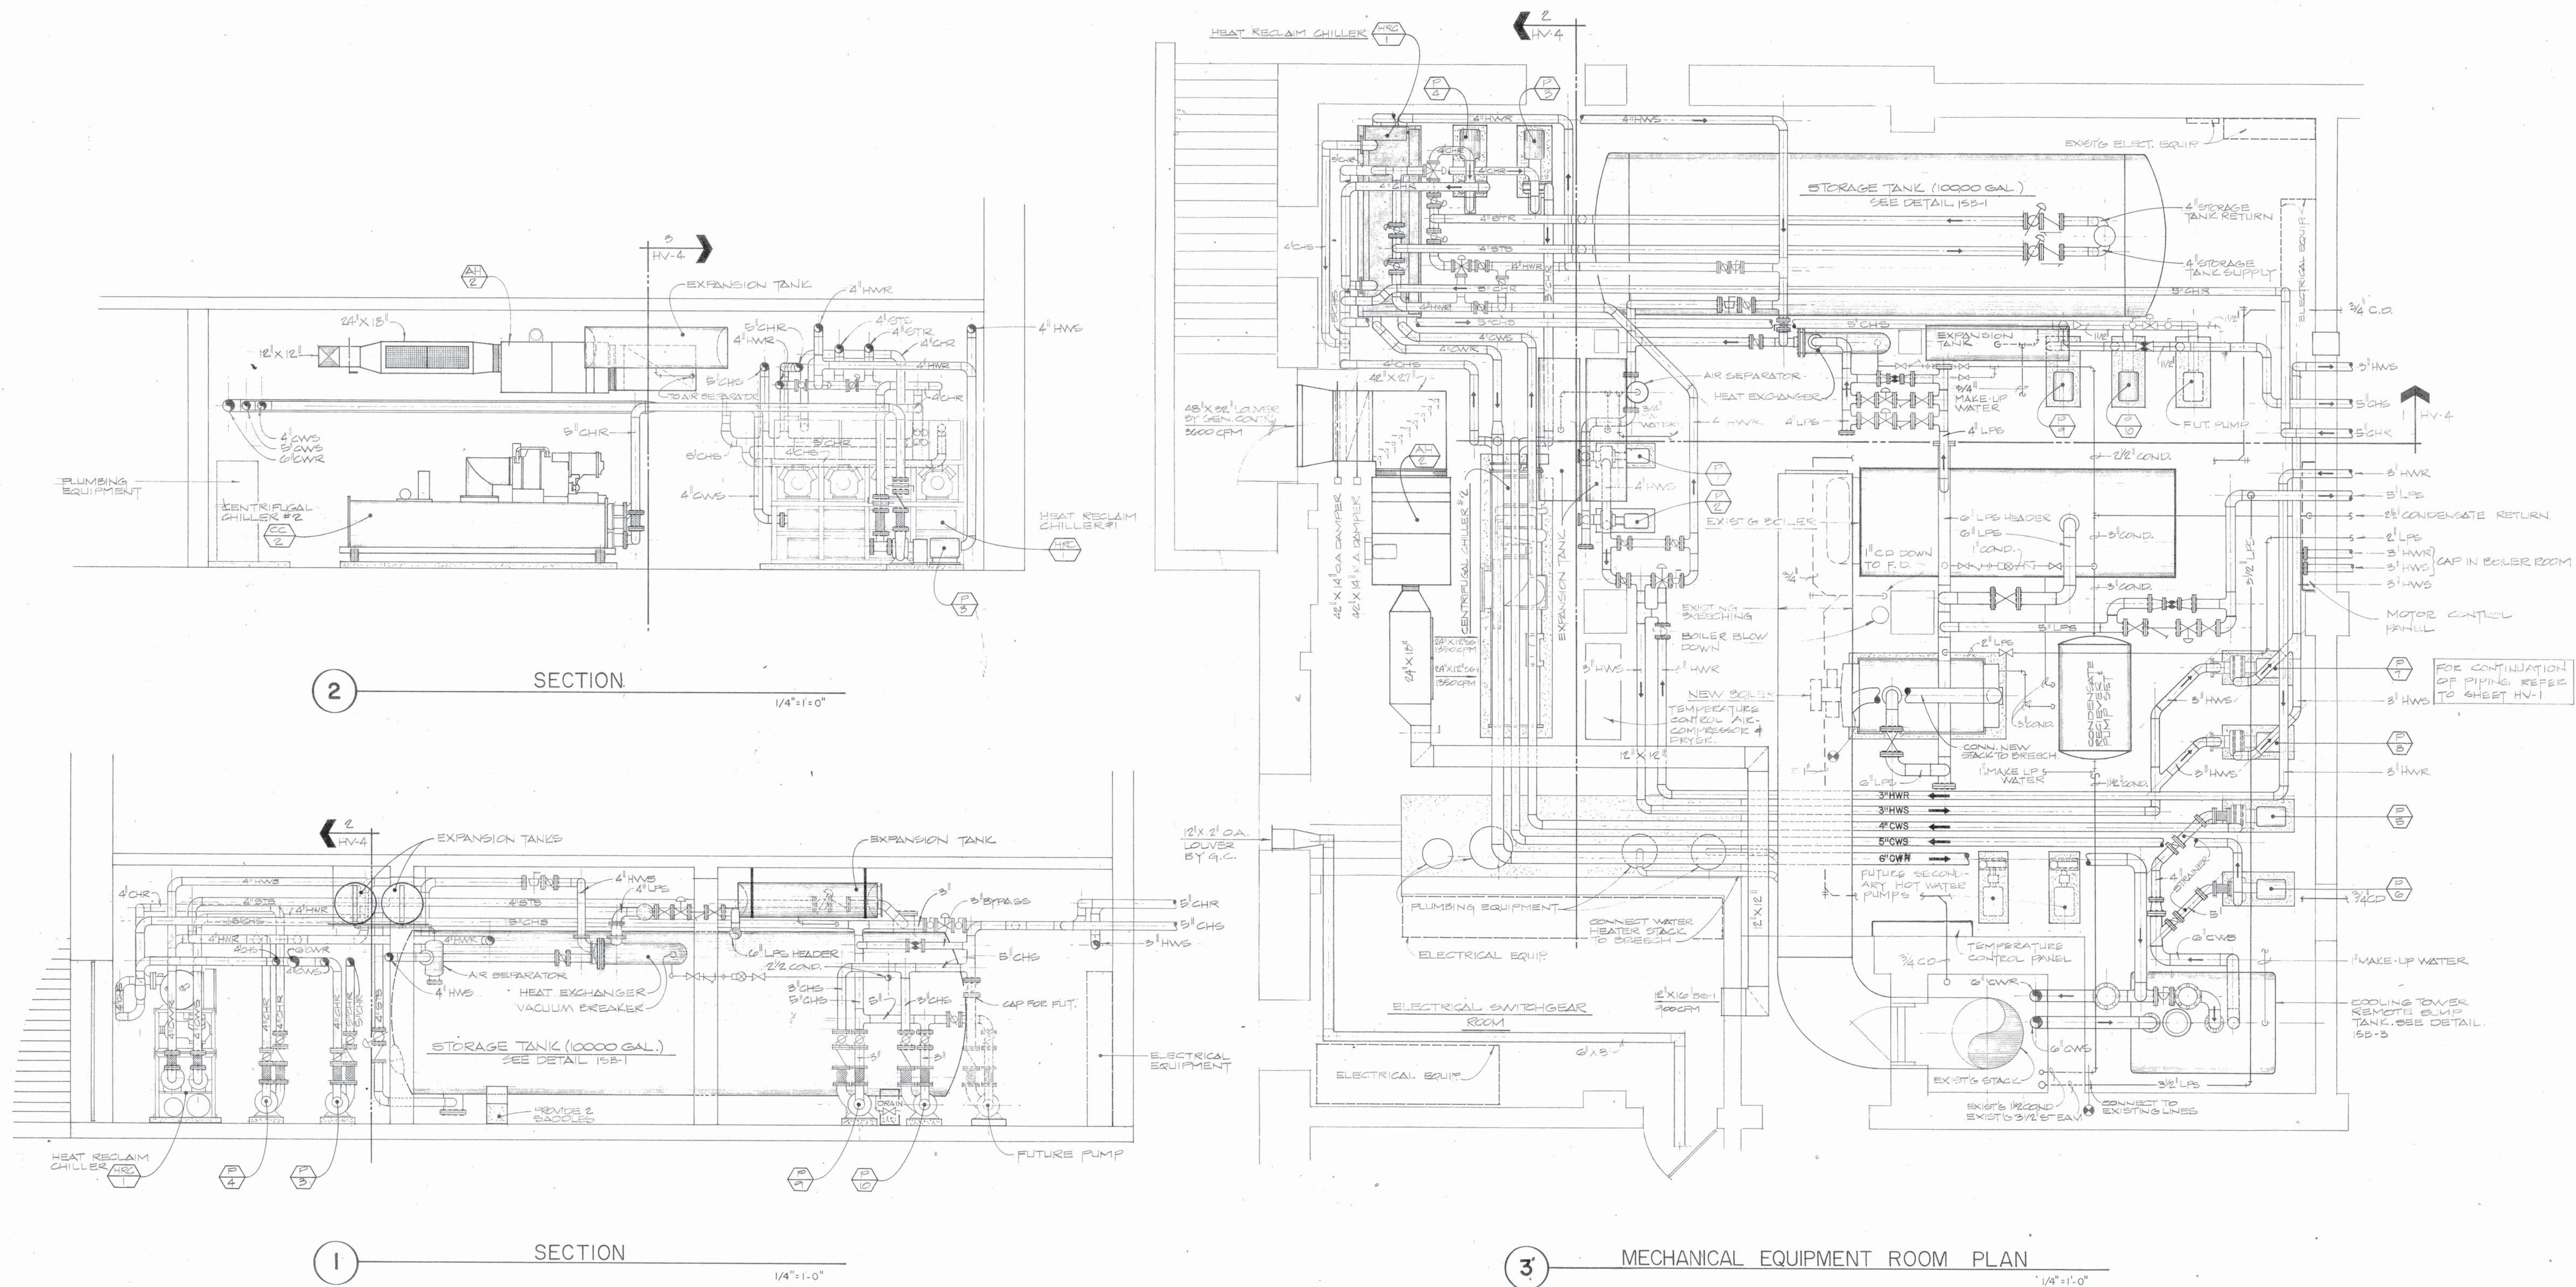

Project
Post
Office
Remodeling
City of Madison
Madison, Wisconsin


Sheet Title
MECHANICAL
EQUIPMENT
ROOM PLAN
1/4" = 1'-0"

Date
JUNE 20, 79


Project No.
78122-00

Sheet No.
HV-4

SHEET HV-4 Section 1
Change note at storage tank to read, "Provide 4 saddles."
See sheet A attached for gas piping in mechanical equipment room.

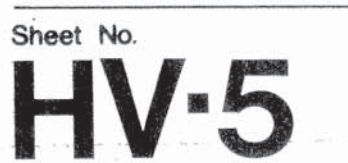

General Notes
THIS SHEET PROVIDED FOR
INFORMATION PURPOSES
ONLY. SEE SHT L-2 FOR
NEW WORK

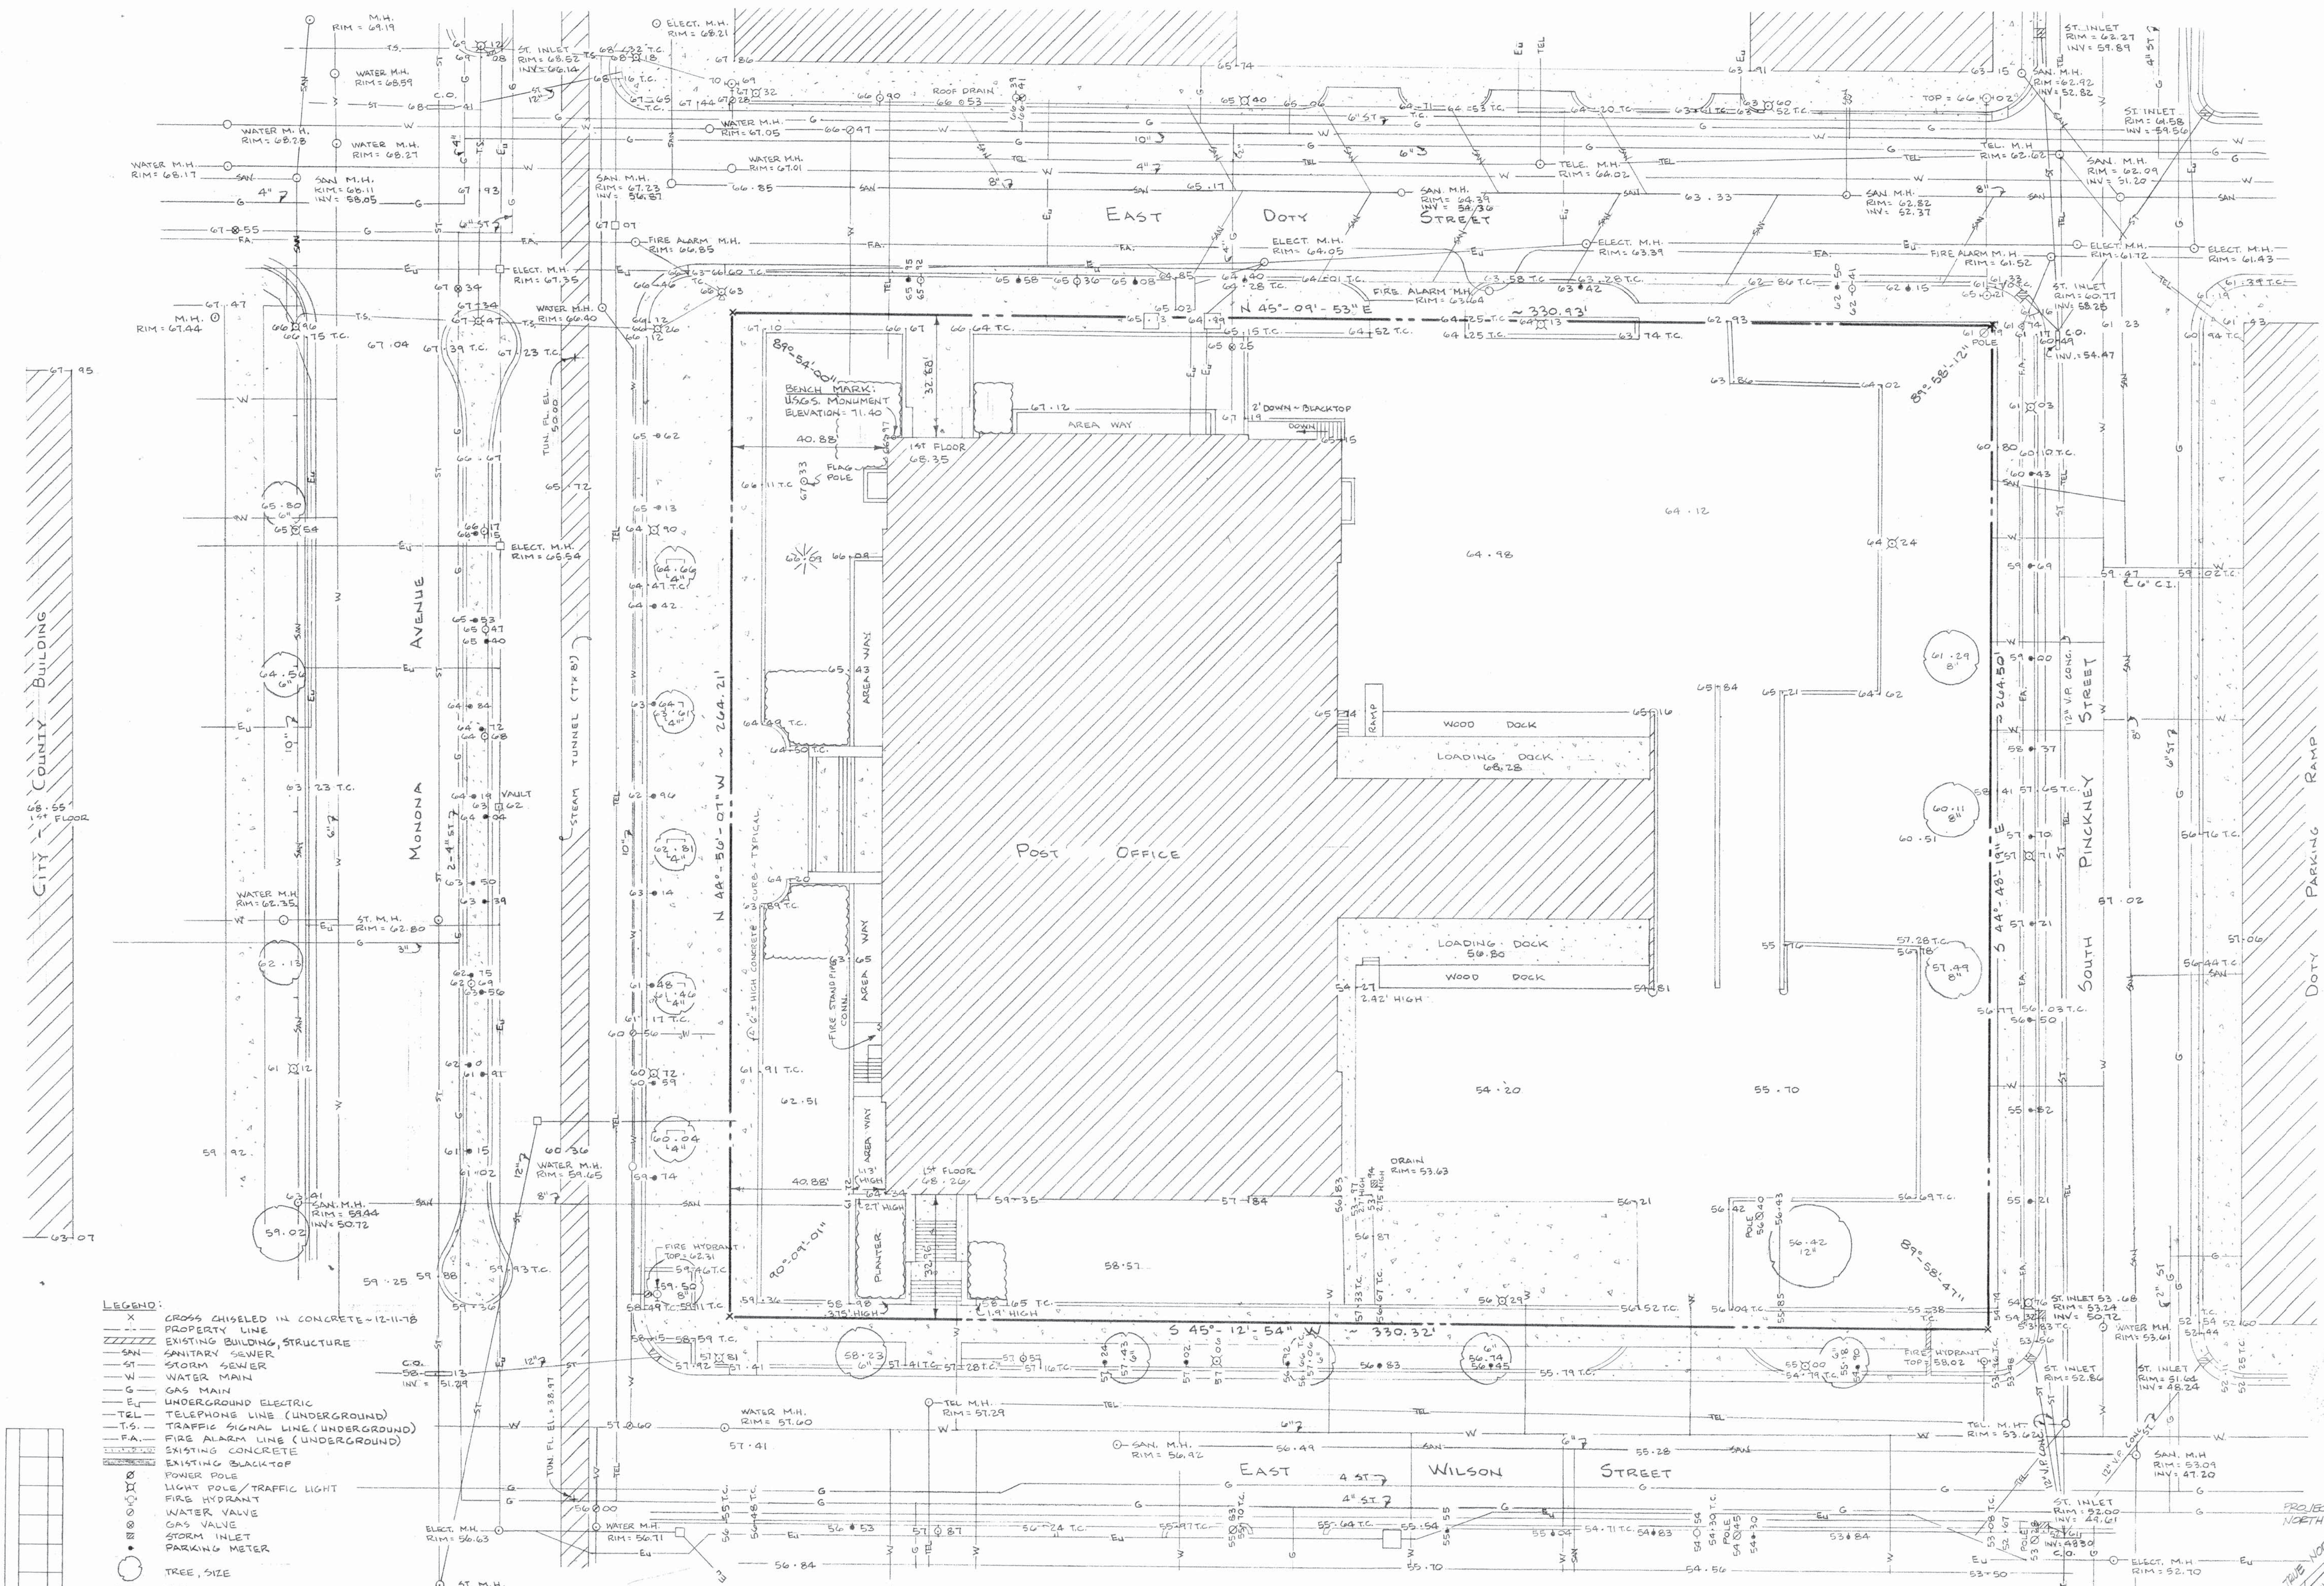

- LEGEND:**
- X CROSS CHISELED IN CONCRETE - 12-11-78
 - PROPERTY LINE
 - EXISTING BUILDING STRUCTURE
 - SANITARY SEWER
 - STORM SEWER
 - WATER MAIN
 - GAS MAIN
 - UNDERGROUND ELECTRIC
 - TELEPHONE LINE (UNDERGROUND)
 - TRAFFIC SIGNAL LINE (UNDERGROUND)
 - FIRE ALARM LINE (UNDERGROUND)
 - EXISTING CONCRETE
 - EXISTING BACKSTOP
 - POWER POLE
 - LIGHT POLE/TRAFFIC LIGHT
 - FIRE HYDRANT
 - WATER VALVE
 - GAS VALVE
 - STORM INLET
 - PARKING METER
 - TREE, SIZE
 - CLEAN-OUT BOX
 - TOP OF CURB
 - FIRE ALARM BOX
 - EVERGREEN BUSHES
 - PINE TREE

DESCRIPTION:
BLOCK 88
CITY OF MADISON
DANE COUNTY, WISCONSIN
AREA = 87,403 SQUARE FEET

- NOTES:**
- ELEVATIONS ARE CITY OF MADISON DATUM.
 - BENCH MARK IS THE U.S.G.S. MONUMENT LOCATED AT THE S.W. CORNER OF EXISTING POST OFFICE. ELEVATION = 71.40.
 - SANITARY AND STORM SEWER INFORMATION OBTAINED FROM THE CITY OF MADISON ENGINEER'S OFFICE.
 - WATER INFORMATION OBTAINED FROM MADISON WATER UTILITY.
 - GAS AND UNDERGROUND ELECTRIC OBTAINED FROM MADISON GAS AND ELECTRIC CO. & CARL C. CRANE CONSULTING ENGINEER FOR MADISON GAS & ELECTRIC CO.
 - TELEPHONE INFORMATION OBTAINED FROM WISCONSIN TELEPHONE CO.
 - TRAFFIC SIGNAL AND STREET LIGHT CABLE INFORMATION OBTAINED FROM THE CITY OF MADISON TRAFFIC ENGINEER.
 - EXISTING VALVES SHOWN WERE LOCATED IN THE FIELD.
 - CAPITAL VIEW RESTRICTIONS LIMIT BUILDING HEIGHT TO ELEVATION 187.2

I HEREBY CERTIFY THAT I HAVE SURVEYED THE PROPERTY DESCRIBED ABOVE ACCORDING TO THE DESCRIPTION FURNISHED AND LOCATED THE IMPROVEMENTS AS SHOWN AND THAT THIS MAP IS A CORRECT REPRESENTATION THEREOF.

Donald L. Paulson
DONALD L. PAULSON
LAND SURVEYOR # 5728

ARNOLD & O'SHERIDAN, INC.		SITE PLAN		SHT. NO.	
CONSULTING ENGINEERS		BLOCK 88		1	
815 FORWARD DRIVE MADISON, WISCONSIN 53711		CITY OF MADISON DANE COUNTY, WISCONSIN		OF 1	
DR. C.A.F.	CHK. D.W.P.	DATE: 12-13-78	JOB NO. 5-78-142		

Project
Post Office Remodeling
City of Madison
Madison, Wisconsin

Sheet Title
EXISTING SITE PLAN

Date
JUNE 22 1978

Project No.
78122-00

Sheet No.
L-1

General Notes

1. NO PLUMBING SITE WORK REQD.
2. NO HVAC SITE WORK REQD.

Project

Post
Office
Remodeling
City of Madison
Madison, Wisconsin

Sheet Title

PROJECT
SITE PLAN

Date


JUNE 29, 1973

Project No.

78122-00

Sheet No.

L-2

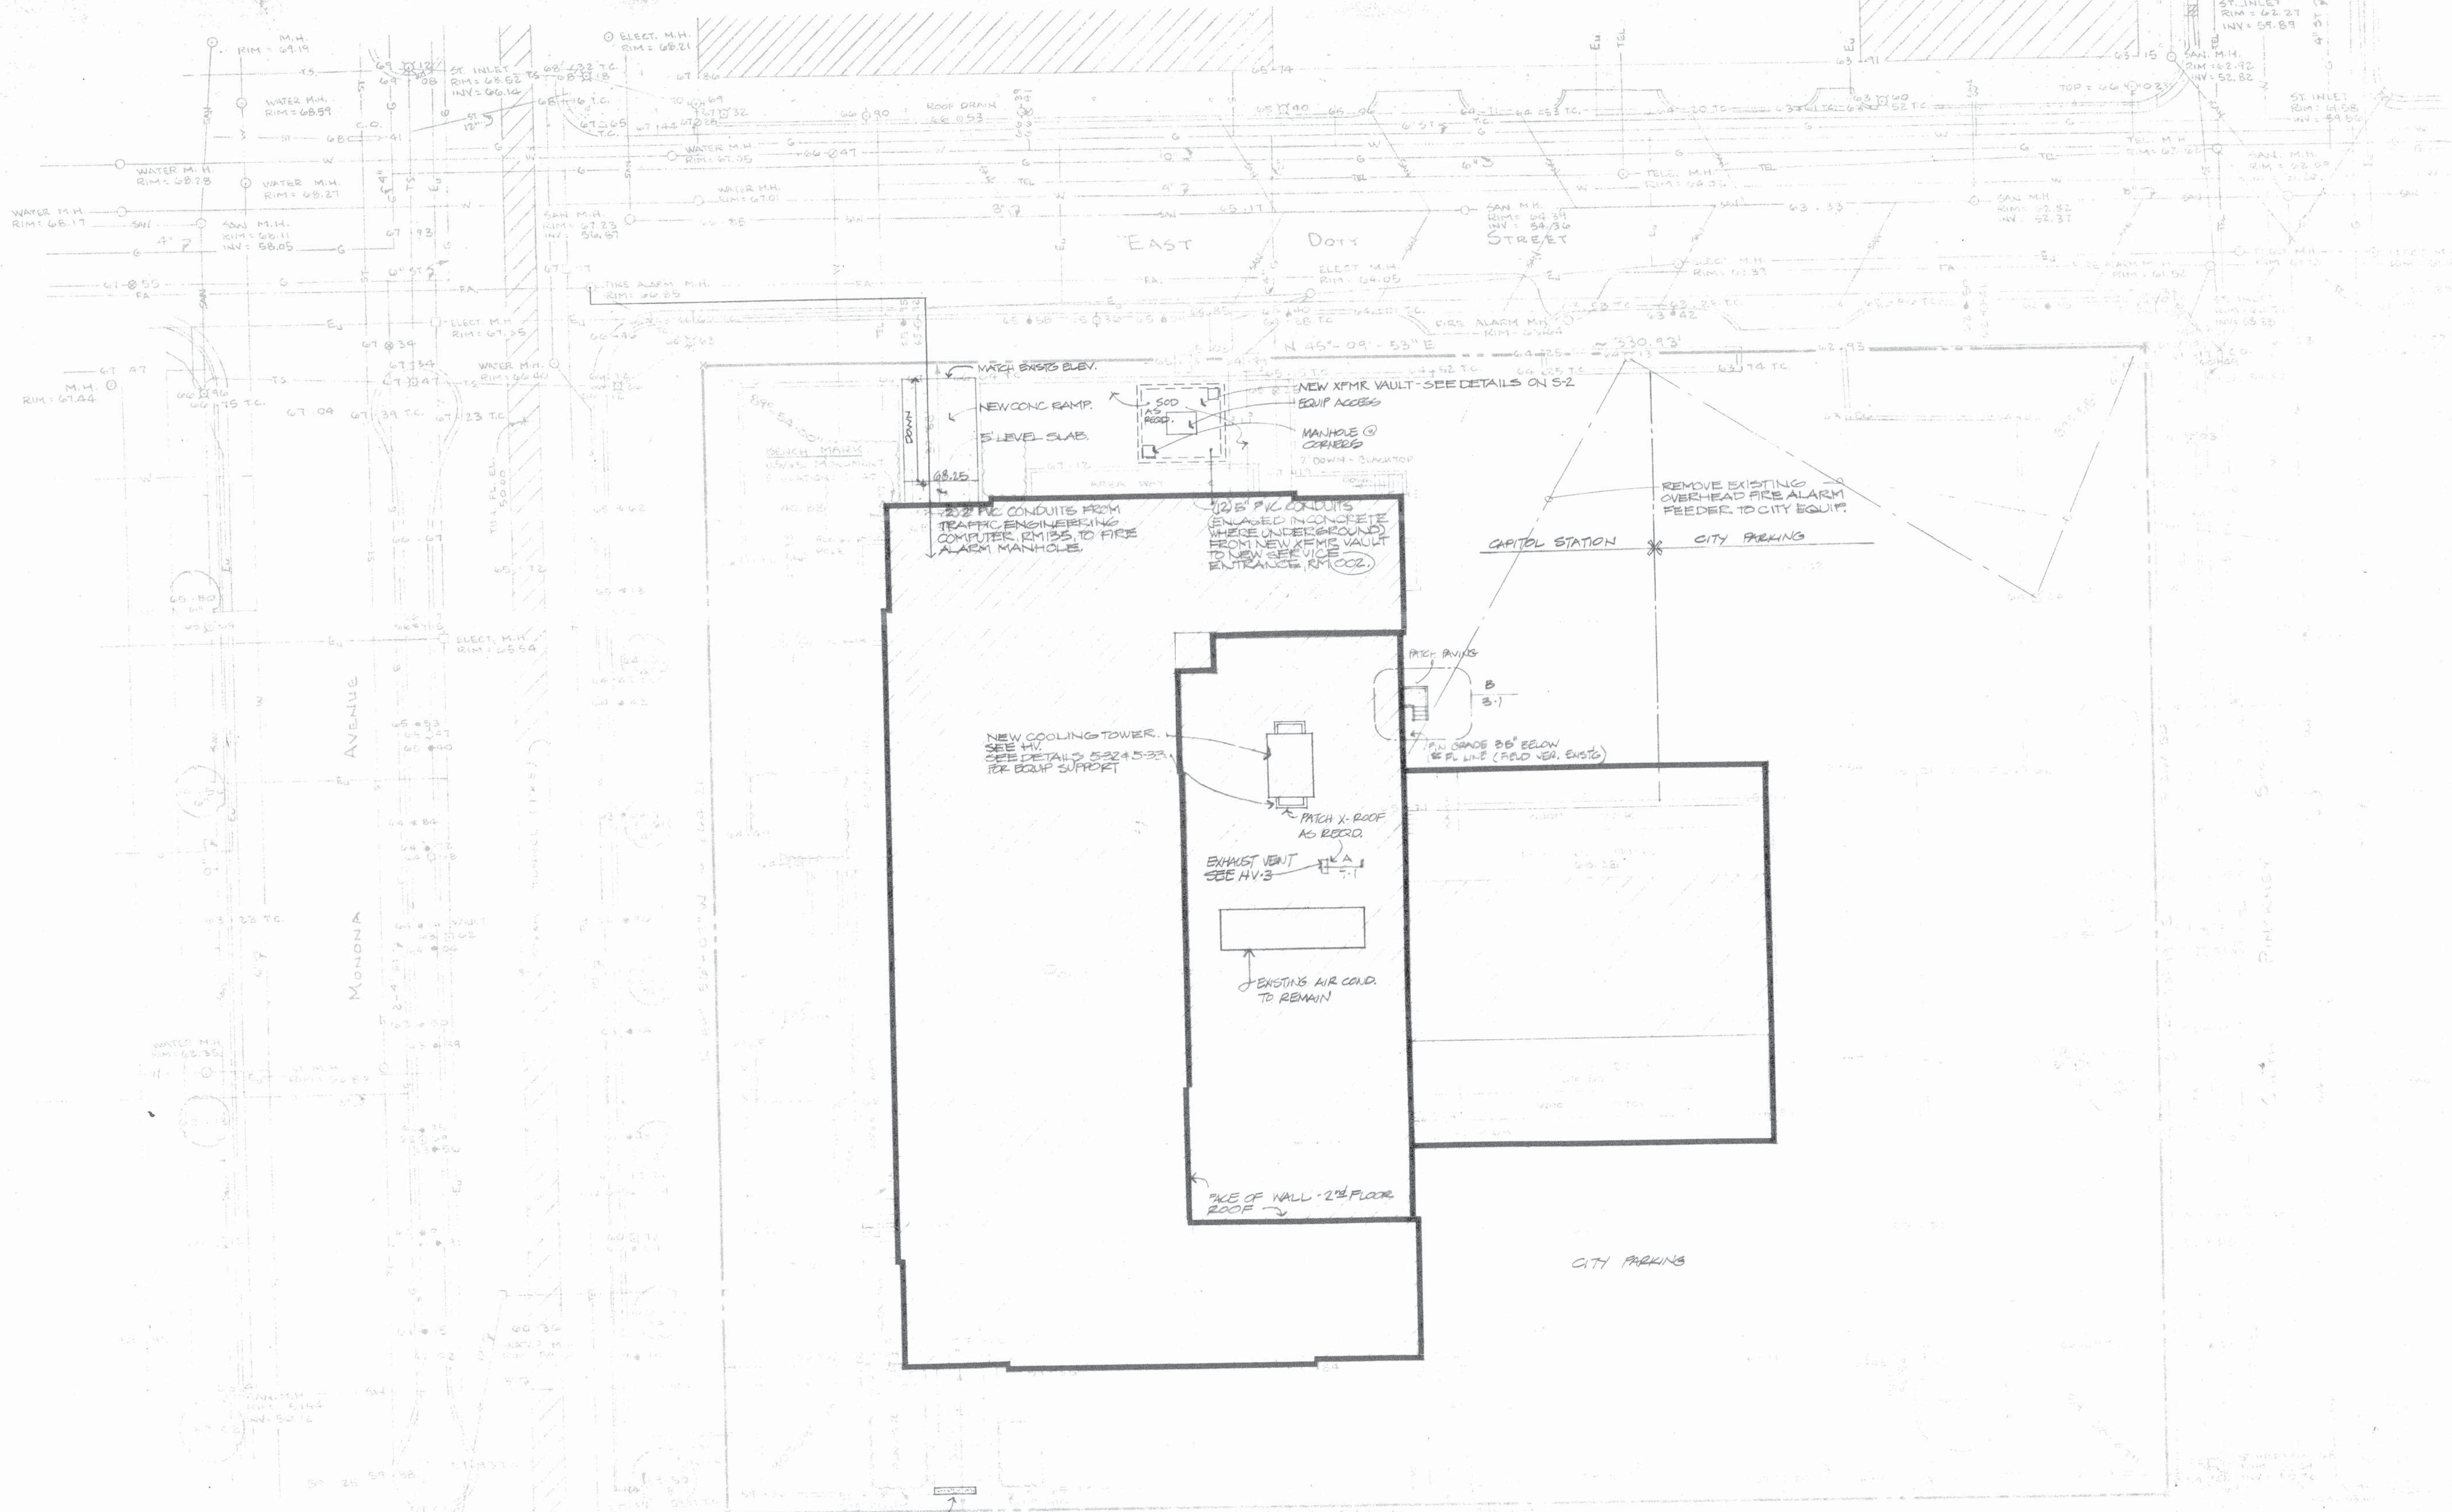


- LEGEND:
- 1. EXISTING BUILDING
 - 2. NEW BUILDING
 - 3. EXISTING PARKING
 - 4. NEW PARKING
 - 5. EXISTING DRIVEWAY
 - 6. NEW DRIVEWAY
 - 7. EXISTING SIDEWALK
 - 8. NEW SIDEWALK
 - 9. EXISTING CURB
 - 10. NEW CURB
 - 11. EXISTING STREET
 - 12. NEW STREET
 - 13. EXISTING FENCE
 - 14. NEW FENCE
 - 15. EXISTING SIGN
 - 16. NEW SIGN
 - 17. EXISTING LIGHT
 - 18. NEW LIGHT
 - 19. EXISTING TREE
 - 20. NEW TREE
 - 21. EXISTING LANDSCAPE
 - 22. NEW LANDSCAPE
 - 23. EXISTING UTILITY
 - 24. NEW UTILITY
 - 25. EXISTING ELEVATION
 - 26. NEW ELEVATION
 - 27. EXISTING DRAINAGE
 - 28. NEW DRAINAGE
 - 29. EXISTING FLOOD
 - 30. NEW FLOOD
 - 31. EXISTING WIND
 - 32. NEW WIND
 - 33. EXISTING SOIL
 - 34. NEW SOIL
 - 35. EXISTING VEGETATION
 - 36. NEW VEGETATION
 - 37. EXISTING ANIMALS
 - 38. NEW ANIMALS
 - 39. EXISTING PLANTS
 - 40. NEW PLANTS
 - 41. EXISTING TREES
 - 42. NEW TREES
 - 43. EXISTING SHRUBS
 - 44. NEW SHRUBS
 - 45. EXISTING FLOWERS
 - 46. NEW FLOWERS
 - 47. EXISTING GRASS
 - 48. NEW GRASS
 - 49. EXISTING MULCH
 - 50. NEW MULCH
 - 51. EXISTING SAND
 - 52. NEW SAND
 - 53. EXISTING GRAVEL
 - 54. NEW GRAVEL
 - 55. EXISTING ASPHALT
 - 56. NEW ASPHALT
 - 57. EXISTING CONCRETE
 - 58. NEW CONCRETE
 - 59. EXISTING BRICK
 - 60. NEW BRICK
 - 61. EXISTING STONE
 - 62. NEW STONE
 - 63. EXISTING METAL
 - 64. NEW METAL
 - 65. EXISTING WOOD
 - 66. NEW WOOD
 - 67. EXISTING PLASTER
 - 68. NEW PLASTER
 - 69. EXISTING GYPSUM
 - 70. NEW GYPSUM
 - 71. EXISTING CEMENT
 - 72. NEW CEMENT
 - 73. EXISTING LIME
 - 74. NEW LIME
 - 75. EXISTING SALT
 - 76. NEW SALT
 - 77. EXISTING OIL
 - 78. NEW OIL
 - 79. EXISTING FUEL
 - 80. NEW FUEL
 - 81. EXISTING WATER
 - 82. NEW WATER
 - 83. EXISTING SEWER
 - 84. NEW SEWER
 - 85. EXISTING GAS
 - 86. NEW GAS
 - 87. EXISTING ELECTRIC
 - 88. NEW ELECTRIC
 - 89. EXISTING TELEPHONE
 - 90. NEW TELEPHONE
 - 91. EXISTING CABLE
 - 92. NEW CABLE
 - 93. EXISTING RAILROAD
 - 94. NEW RAILROAD
 - 95. EXISTING HIGHWAY
 - 96. NEW HIGHWAY
 - 97. EXISTING AIRPORT
 - 98. NEW AIRPORT
 - 99. EXISTING PORT
 - 100. NEW PORT

DESCRIPTION:
CITY OF MADISON
COUNTY BUILDING
AREA = 87,403 SQUARE FEET

NOTES:
1. EXISTING BUILDING TO BE REMODELED.
2. NEW BUILDING TO BE ADDED TO EXISTING BUILDING.
3. EXISTING PARKING TO BE REMOVED AND NEW PARKING TO BE ADDED.
4. EXISTING DRIVEWAY TO BE REMOVED AND NEW DRIVEWAY TO BE ADDED.
5. EXISTING SIDEWALK TO BE REMOVED AND NEW SIDEWALK TO BE ADDED.
6. EXISTING CURB TO BE REMOVED AND NEW CURB TO BE ADDED.
7. EXISTING STREET TO BE REMOVED AND NEW STREET TO BE ADDED.
8. EXISTING FENCE TO BE REMOVED AND NEW FENCE TO BE ADDED.
9. EXISTING SIGN TO BE REMOVED AND NEW SIGN TO BE ADDED.
10. EXISTING LIGHT TO BE REMOVED AND NEW LIGHT TO BE ADDED.
11. EXISTING TREE TO BE REMOVED AND NEW TREE TO BE ADDED.
12. EXISTING LANDSCAPE TO BE REMOVED AND NEW LANDSCAPE TO BE ADDED.
13. EXISTING UTILITY TO BE REMOVED AND NEW UTILITY TO BE ADDED.
14. EXISTING ELEVATION TO BE REMOVED AND NEW ELEVATION TO BE ADDED.
15. EXISTING DRAINAGE TO BE REMOVED AND NEW DRAINAGE TO BE ADDED.
16. EXISTING FLOOD TO BE REMOVED AND NEW FLOOD TO BE ADDED.
17. EXISTING WIND TO BE REMOVED AND NEW WIND TO BE ADDED.
18. EXISTING SOIL TO BE REMOVED AND NEW SOIL TO BE ADDED.
19. EXISTING VEGETATION TO BE REMOVED AND NEW VEGETATION TO BE ADDED.
20. EXISTING ANIMALS TO BE REMOVED AND NEW ANIMALS TO BE ADDED.
21. EXISTING PLANTS TO BE REMOVED AND NEW PLANTS TO BE ADDED.
22. EXISTING TREES TO BE REMOVED AND NEW TREES TO BE ADDED.
23. EXISTING SHRUBS TO BE REMOVED AND NEW SHRUBS TO BE ADDED.
24. EXISTING FLOWERS TO BE REMOVED AND NEW FLOWERS TO BE ADDED.
25. EXISTING GRASS TO BE REMOVED AND NEW GRASS TO BE ADDED.
26. EXISTING MULCH TO BE REMOVED AND NEW MULCH TO BE ADDED.
27. EXISTING SAND TO BE REMOVED AND NEW SAND TO BE ADDED.
28. EXISTING GRAVEL TO BE REMOVED AND NEW GRAVEL TO BE ADDED.
29. EXISTING ASPHALT TO BE REMOVED AND NEW ASPHALT TO BE ADDED.
30. EXISTING CONCRETE TO BE REMOVED AND NEW CONCRETE TO BE ADDED.
31. EXISTING BRICK TO BE REMOVED AND NEW BRICK TO BE ADDED.
32. EXISTING STONE TO BE REMOVED AND NEW STONE TO BE ADDED.
33. EXISTING METAL TO BE REMOVED AND NEW METAL TO BE ADDED.
34. EXISTING WOOD TO BE REMOVED AND NEW WOOD TO BE ADDED.
35. EXISTING PLASTER TO BE REMOVED AND NEW PLASTER TO BE ADDED.
36. EXISTING GYPSUM TO BE REMOVED AND NEW GYPSUM TO BE ADDED.
37. EXISTING CEMENT TO BE REMOVED AND NEW CEMENT TO BE ADDED.
38. EXISTING LIME TO BE REMOVED AND NEW LIME TO BE ADDED.
39. EXISTING SALT TO BE REMOVED AND NEW SALT TO BE ADDED.
40. EXISTING OIL TO BE REMOVED AND NEW OIL TO BE ADDED.
41. EXISTING FUEL TO BE REMOVED AND NEW FUEL TO BE ADDED.
42. EXISTING WATER TO BE REMOVED AND NEW WATER TO BE ADDED.
43. EXISTING SEWER TO BE REMOVED AND NEW SEWER TO BE ADDED.
44. EXISTING GAS TO BE REMOVED AND NEW GAS TO BE ADDED.
45. EXISTING ELECTRIC TO BE REMOVED AND NEW ELECTRIC TO BE ADDED.
46. EXISTING TELEPHONE TO BE REMOVED AND NEW TELEPHONE TO BE ADDED.
47. EXISTING CABLE TO BE REMOVED AND NEW CABLE TO BE ADDED.
48. EXISTING RAILROAD TO BE REMOVED AND NEW RAILROAD TO BE ADDED.
49. EXISTING HIGHWAY TO BE REMOVED AND NEW HIGHWAY TO BE ADDED.
50. EXISTING AIRPORT TO BE REMOVED AND NEW AIRPORT TO BE ADDED.
51. EXISTING PORT TO BE REMOVED AND NEW PORT TO BE ADDED.

ARNOLD & SHERIDAN, INC.		CONSULTING ENGINEERS		DATE: JUNE 29, 1973	
610 FORWARD DRIVE		MADISON, WISCONSIN		DATE: JUNE 29, 1973	
DR	OP	CH	BY	DATE	NO

General Notes
1. VERIFY EXISTING INVERT ELEVATIONS PRIOR TO INSTALLING NEW SANITARY SEWER.

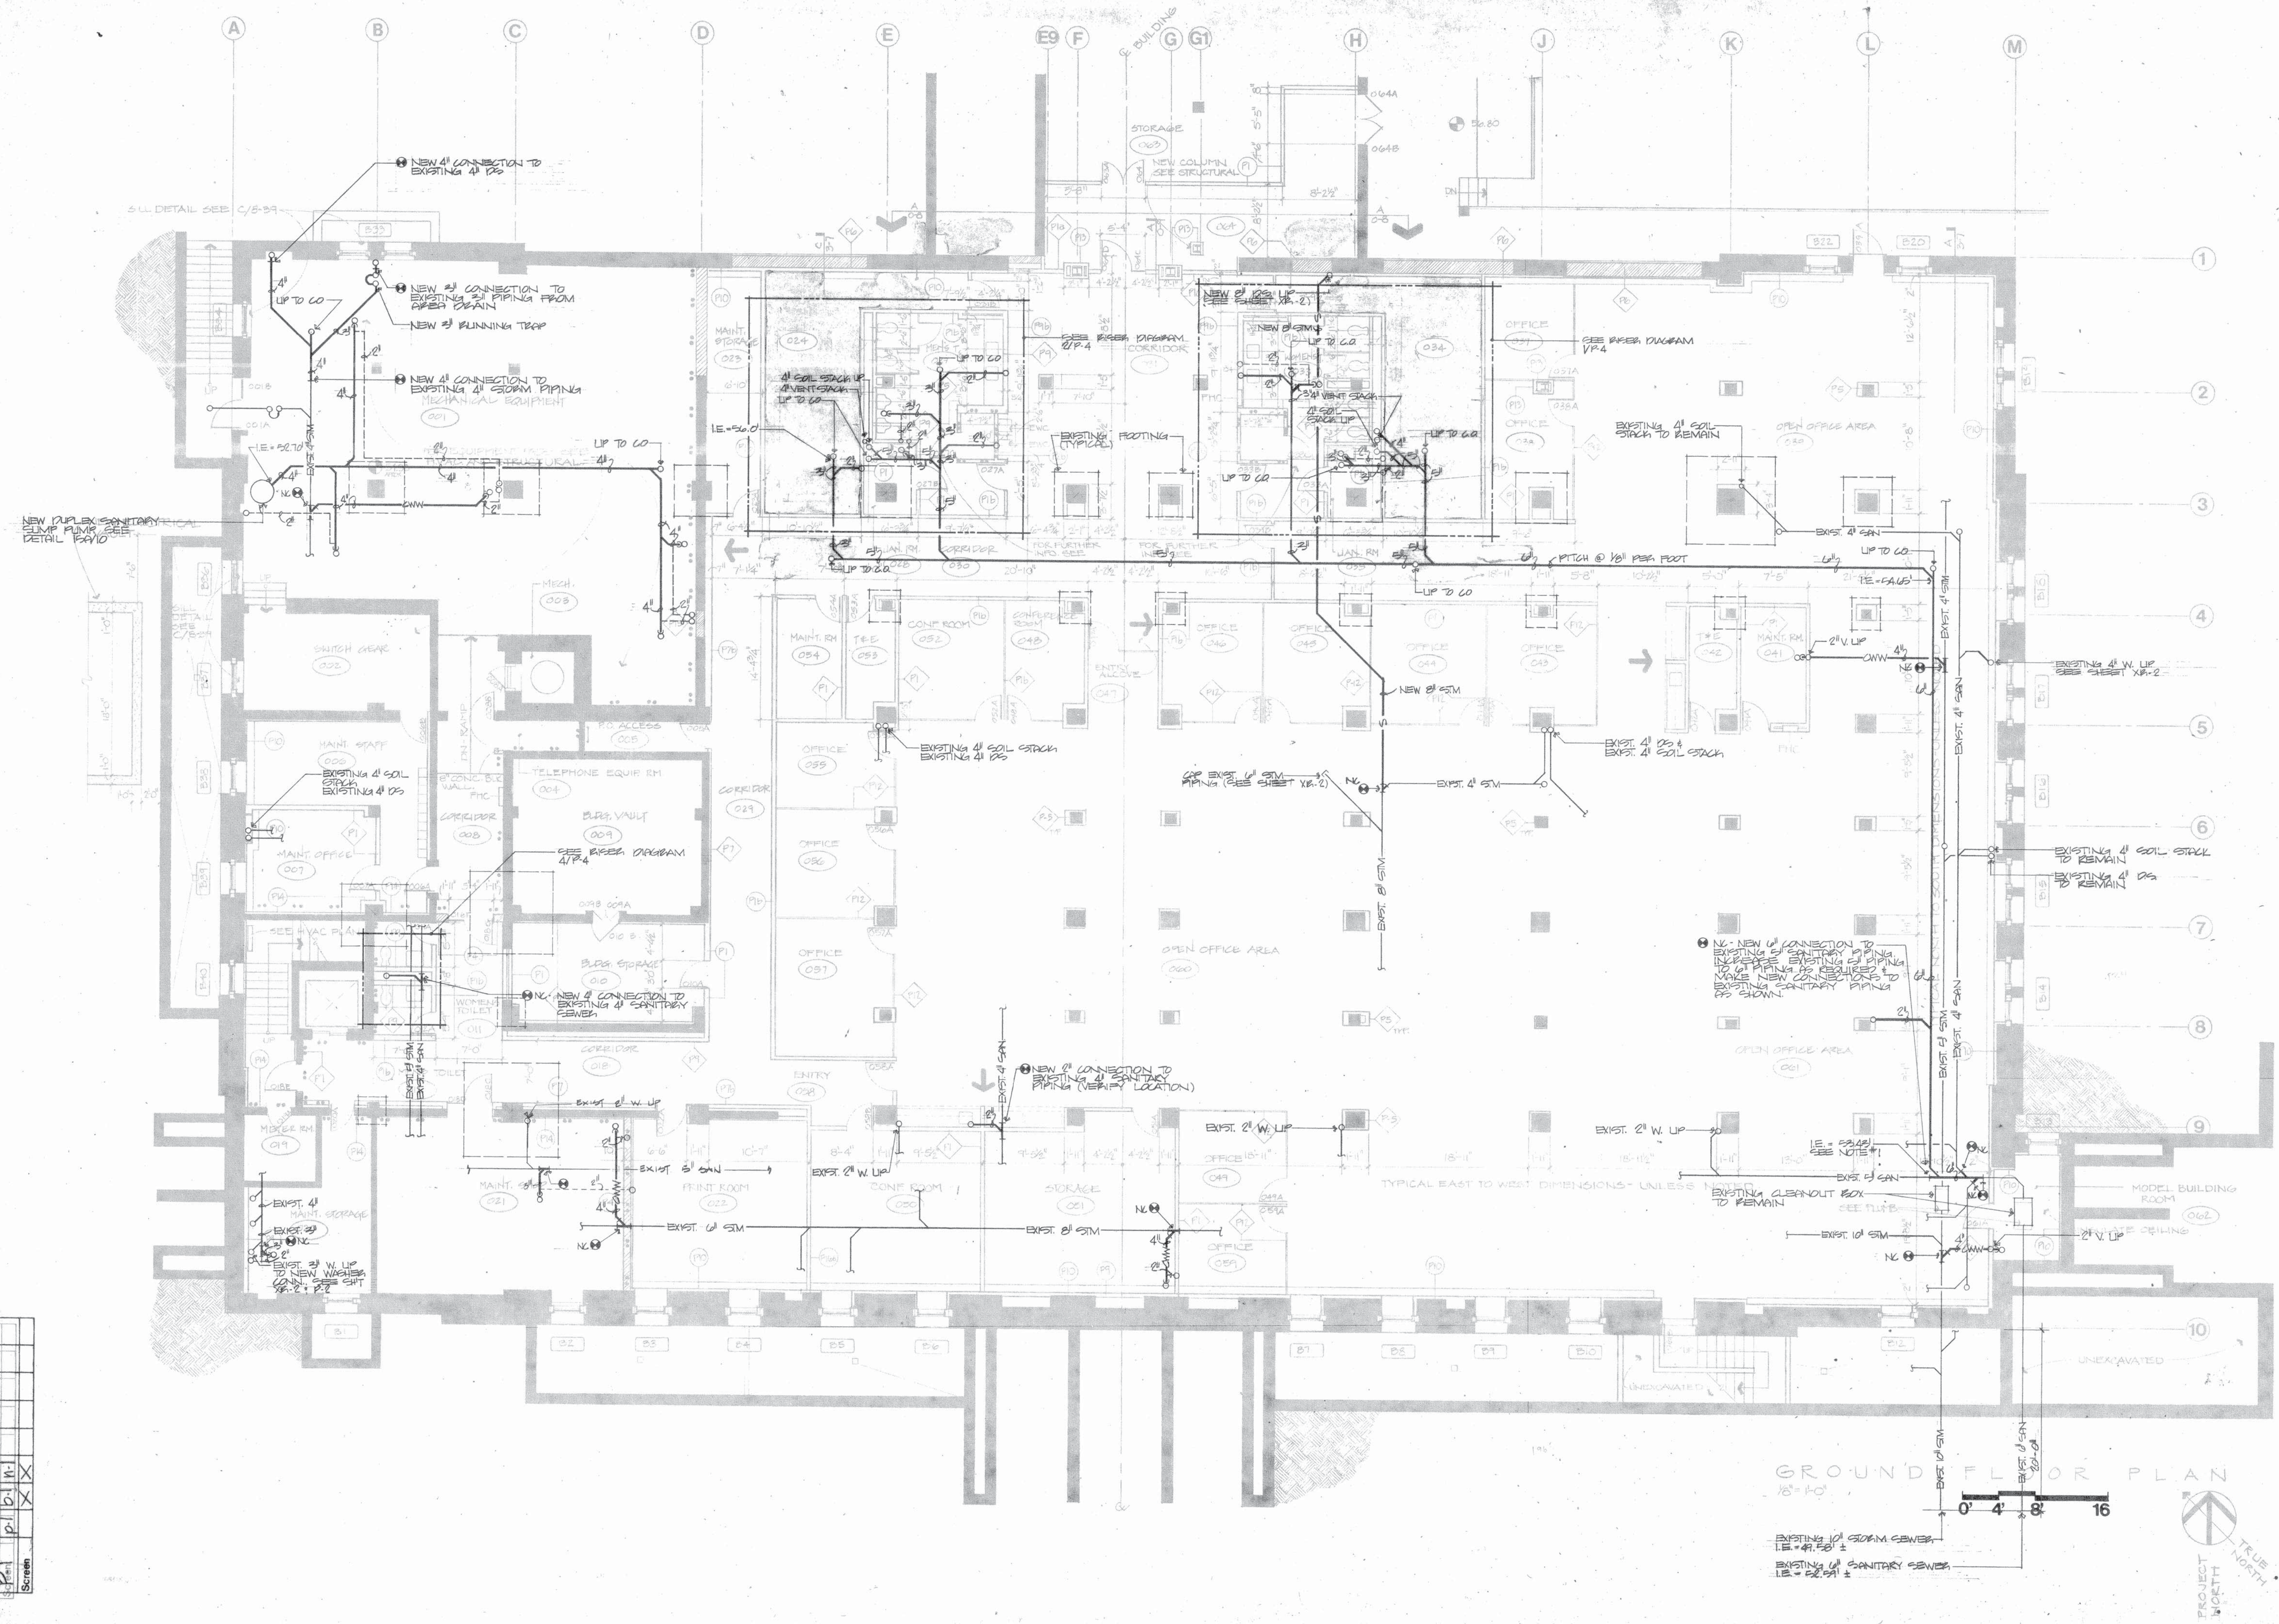

Project
Post Office Remodeling
City of Madison
Madison, Wisconsin


Sheet Title
FOUNDATION PLAN

1/8" = 1'-0"

Date
JUNE 20, 79

Project No.
78122-00

Sheet No.
P.1

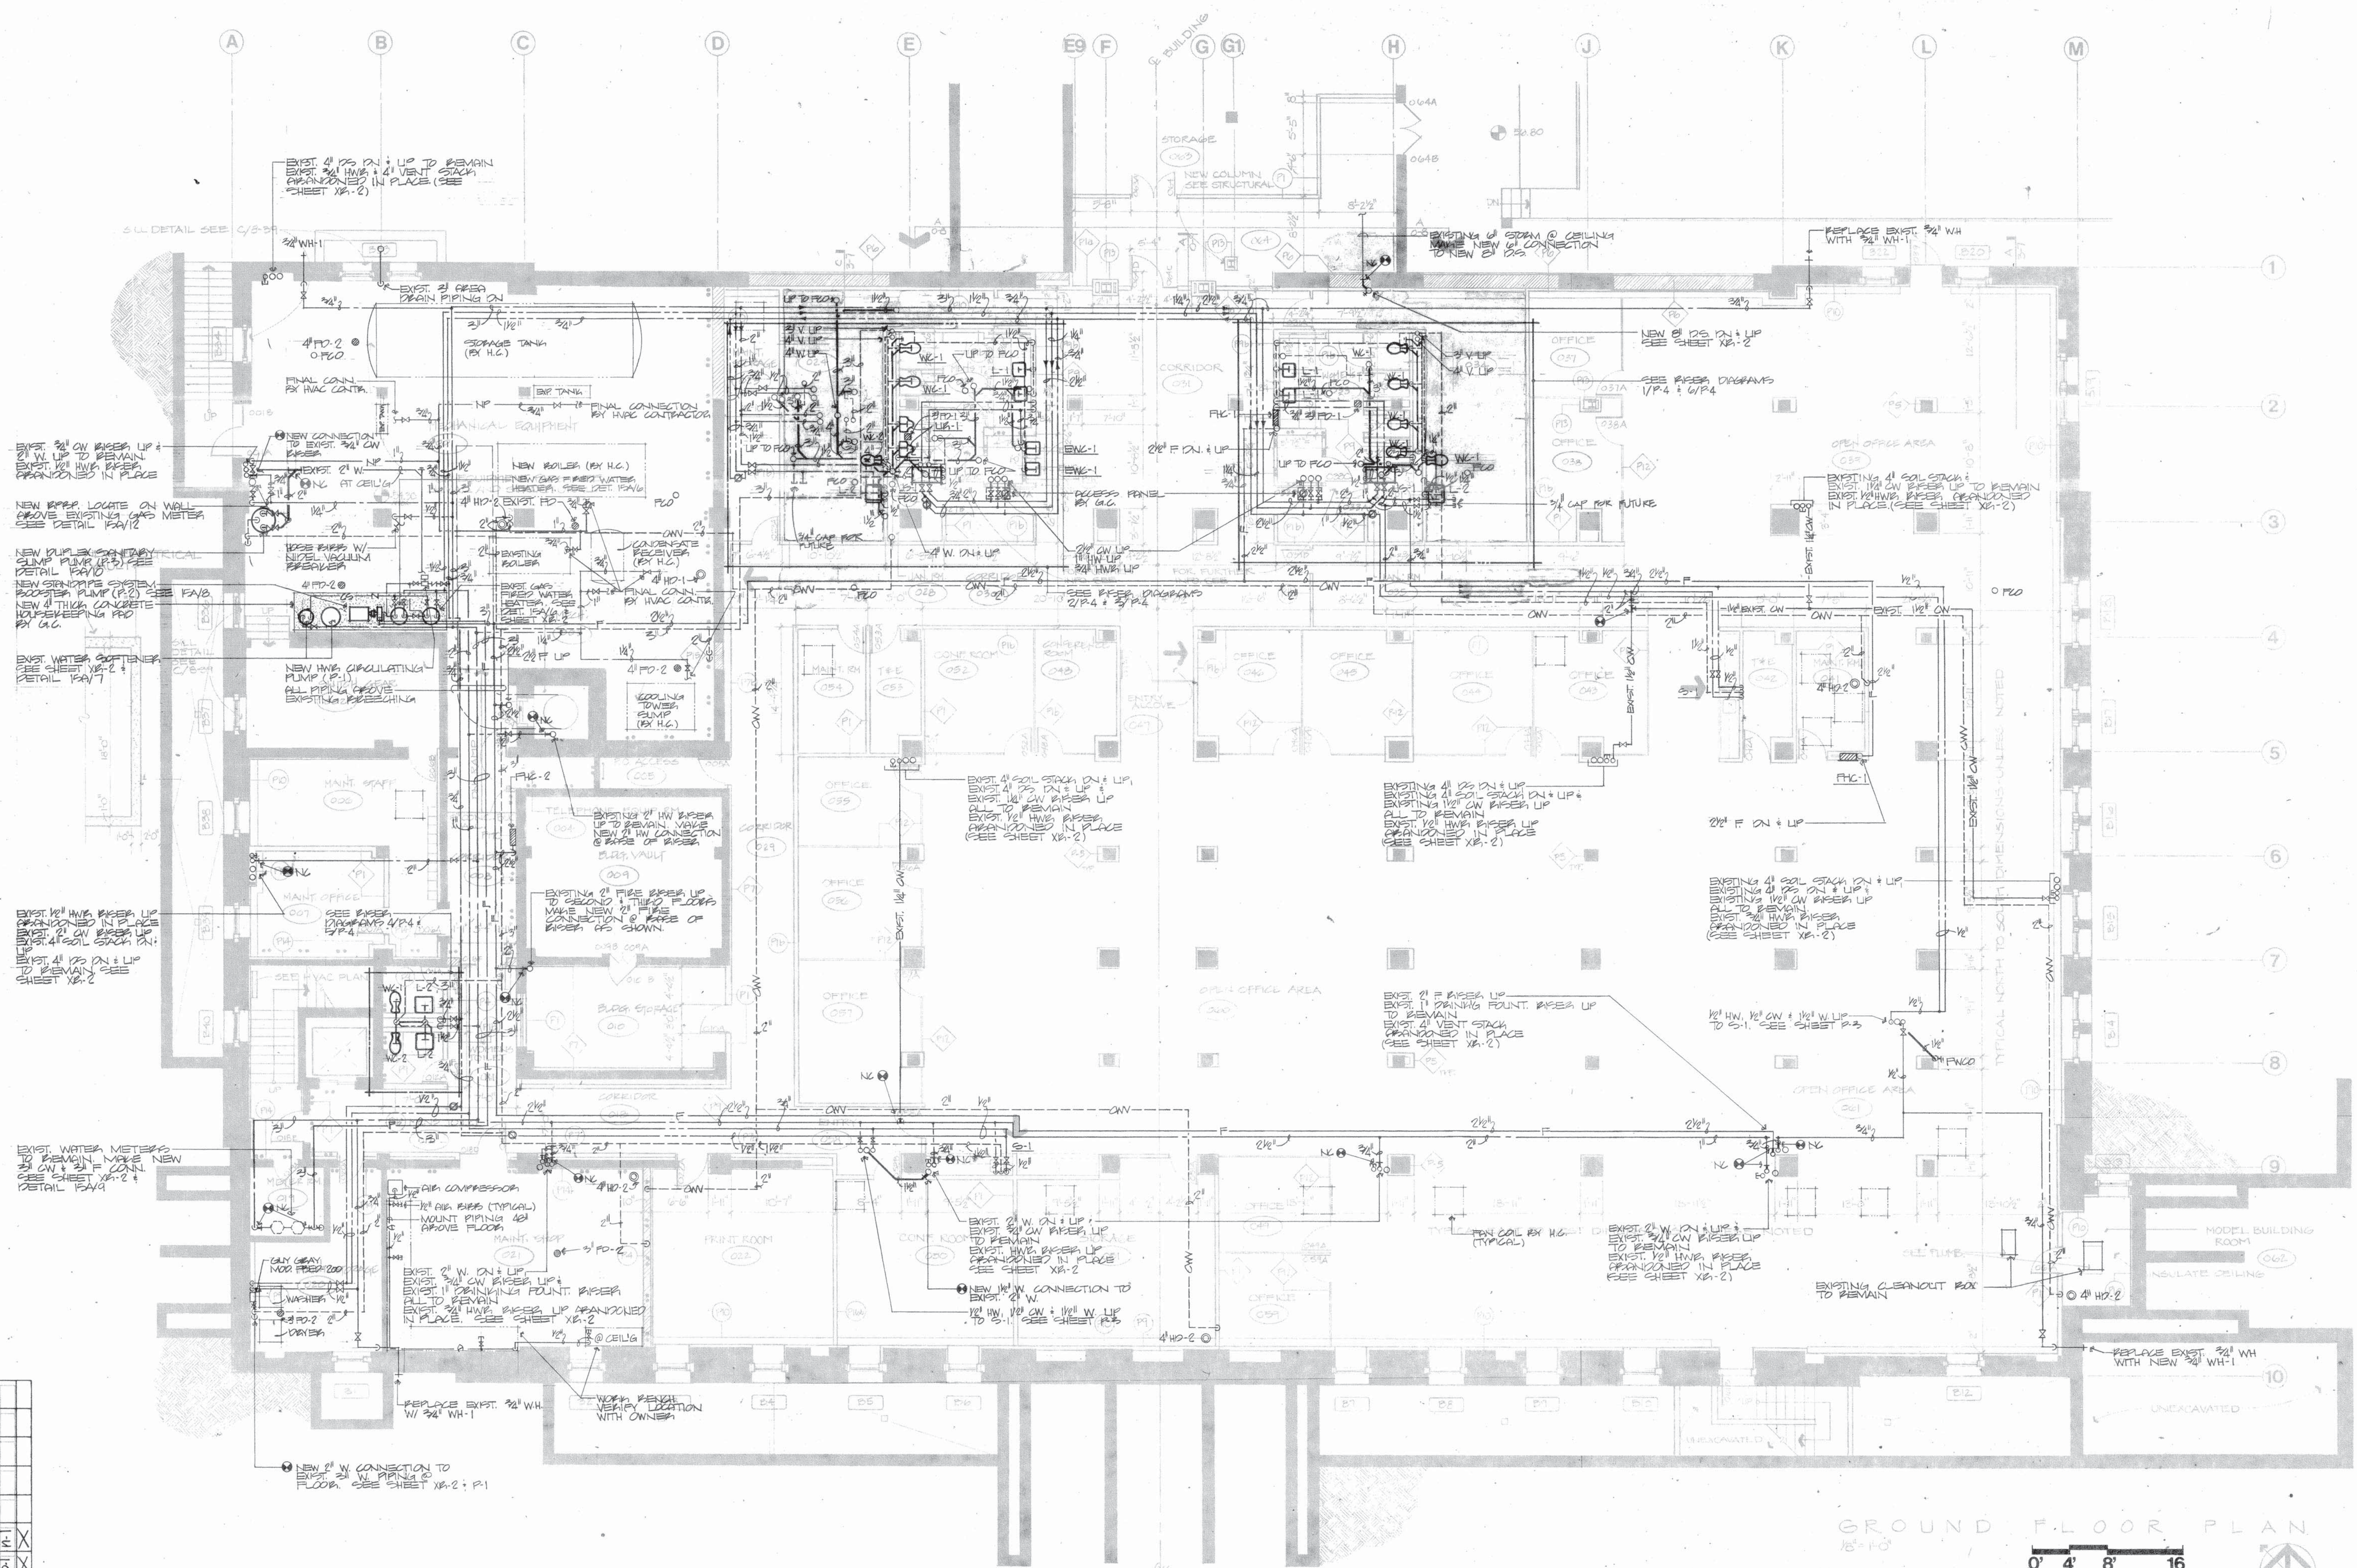

Project
Post Office Remodeling
City of Madison
Madison, Wisconsin

Sheet Title
GROUND FLOOR PLAN
1/8" = 1'-0"
Date
JUNE 20, 79

Project No.
78122-00

Sheet No.
P.2

SHEET P-2
Room 024 & 034, delete water closet & lavatory and all associated waste, vent & water piping for these fixtures in each room.

GROUND FLOOR PLAN
1/8" = 1'-0"



Final	Overlay	1	2	
-------	---------	---	---	---	---	---	---	---	---	---	----	----	-----

ALTERNATE BID FOR POSTAL AREA... PLUMBING ALTERNATE BID #1
STATE AMOUNT TO BE ADDED TO THE CONTRACT FOR ALL PLUMBING WORK INVOLVED IN COMPLETING THE POSTAL STATION AREA AS OUTLINED ON SHEET A-3. INCLUDED SHALL BE ALL LABOR & MATERIALS FOR INSTALLATION OF ALL FIXTURES & SYSTEMS IN ROOMS 103, 104, 105 AND FOR THE E.W.C. OUTSIDE OF ROOM 104 & FOR THE FIRE HOSE CABINET IN ROOM 109.


Project
Post Office Remodeling
City of Madison
Madison, Wisconsin

Sheet Title
FIRST FLOOR PLAN


1/8" = 1'-0"
Date
JUNE 20, 79

Project No.
78122-00

Sheet No.
P.3

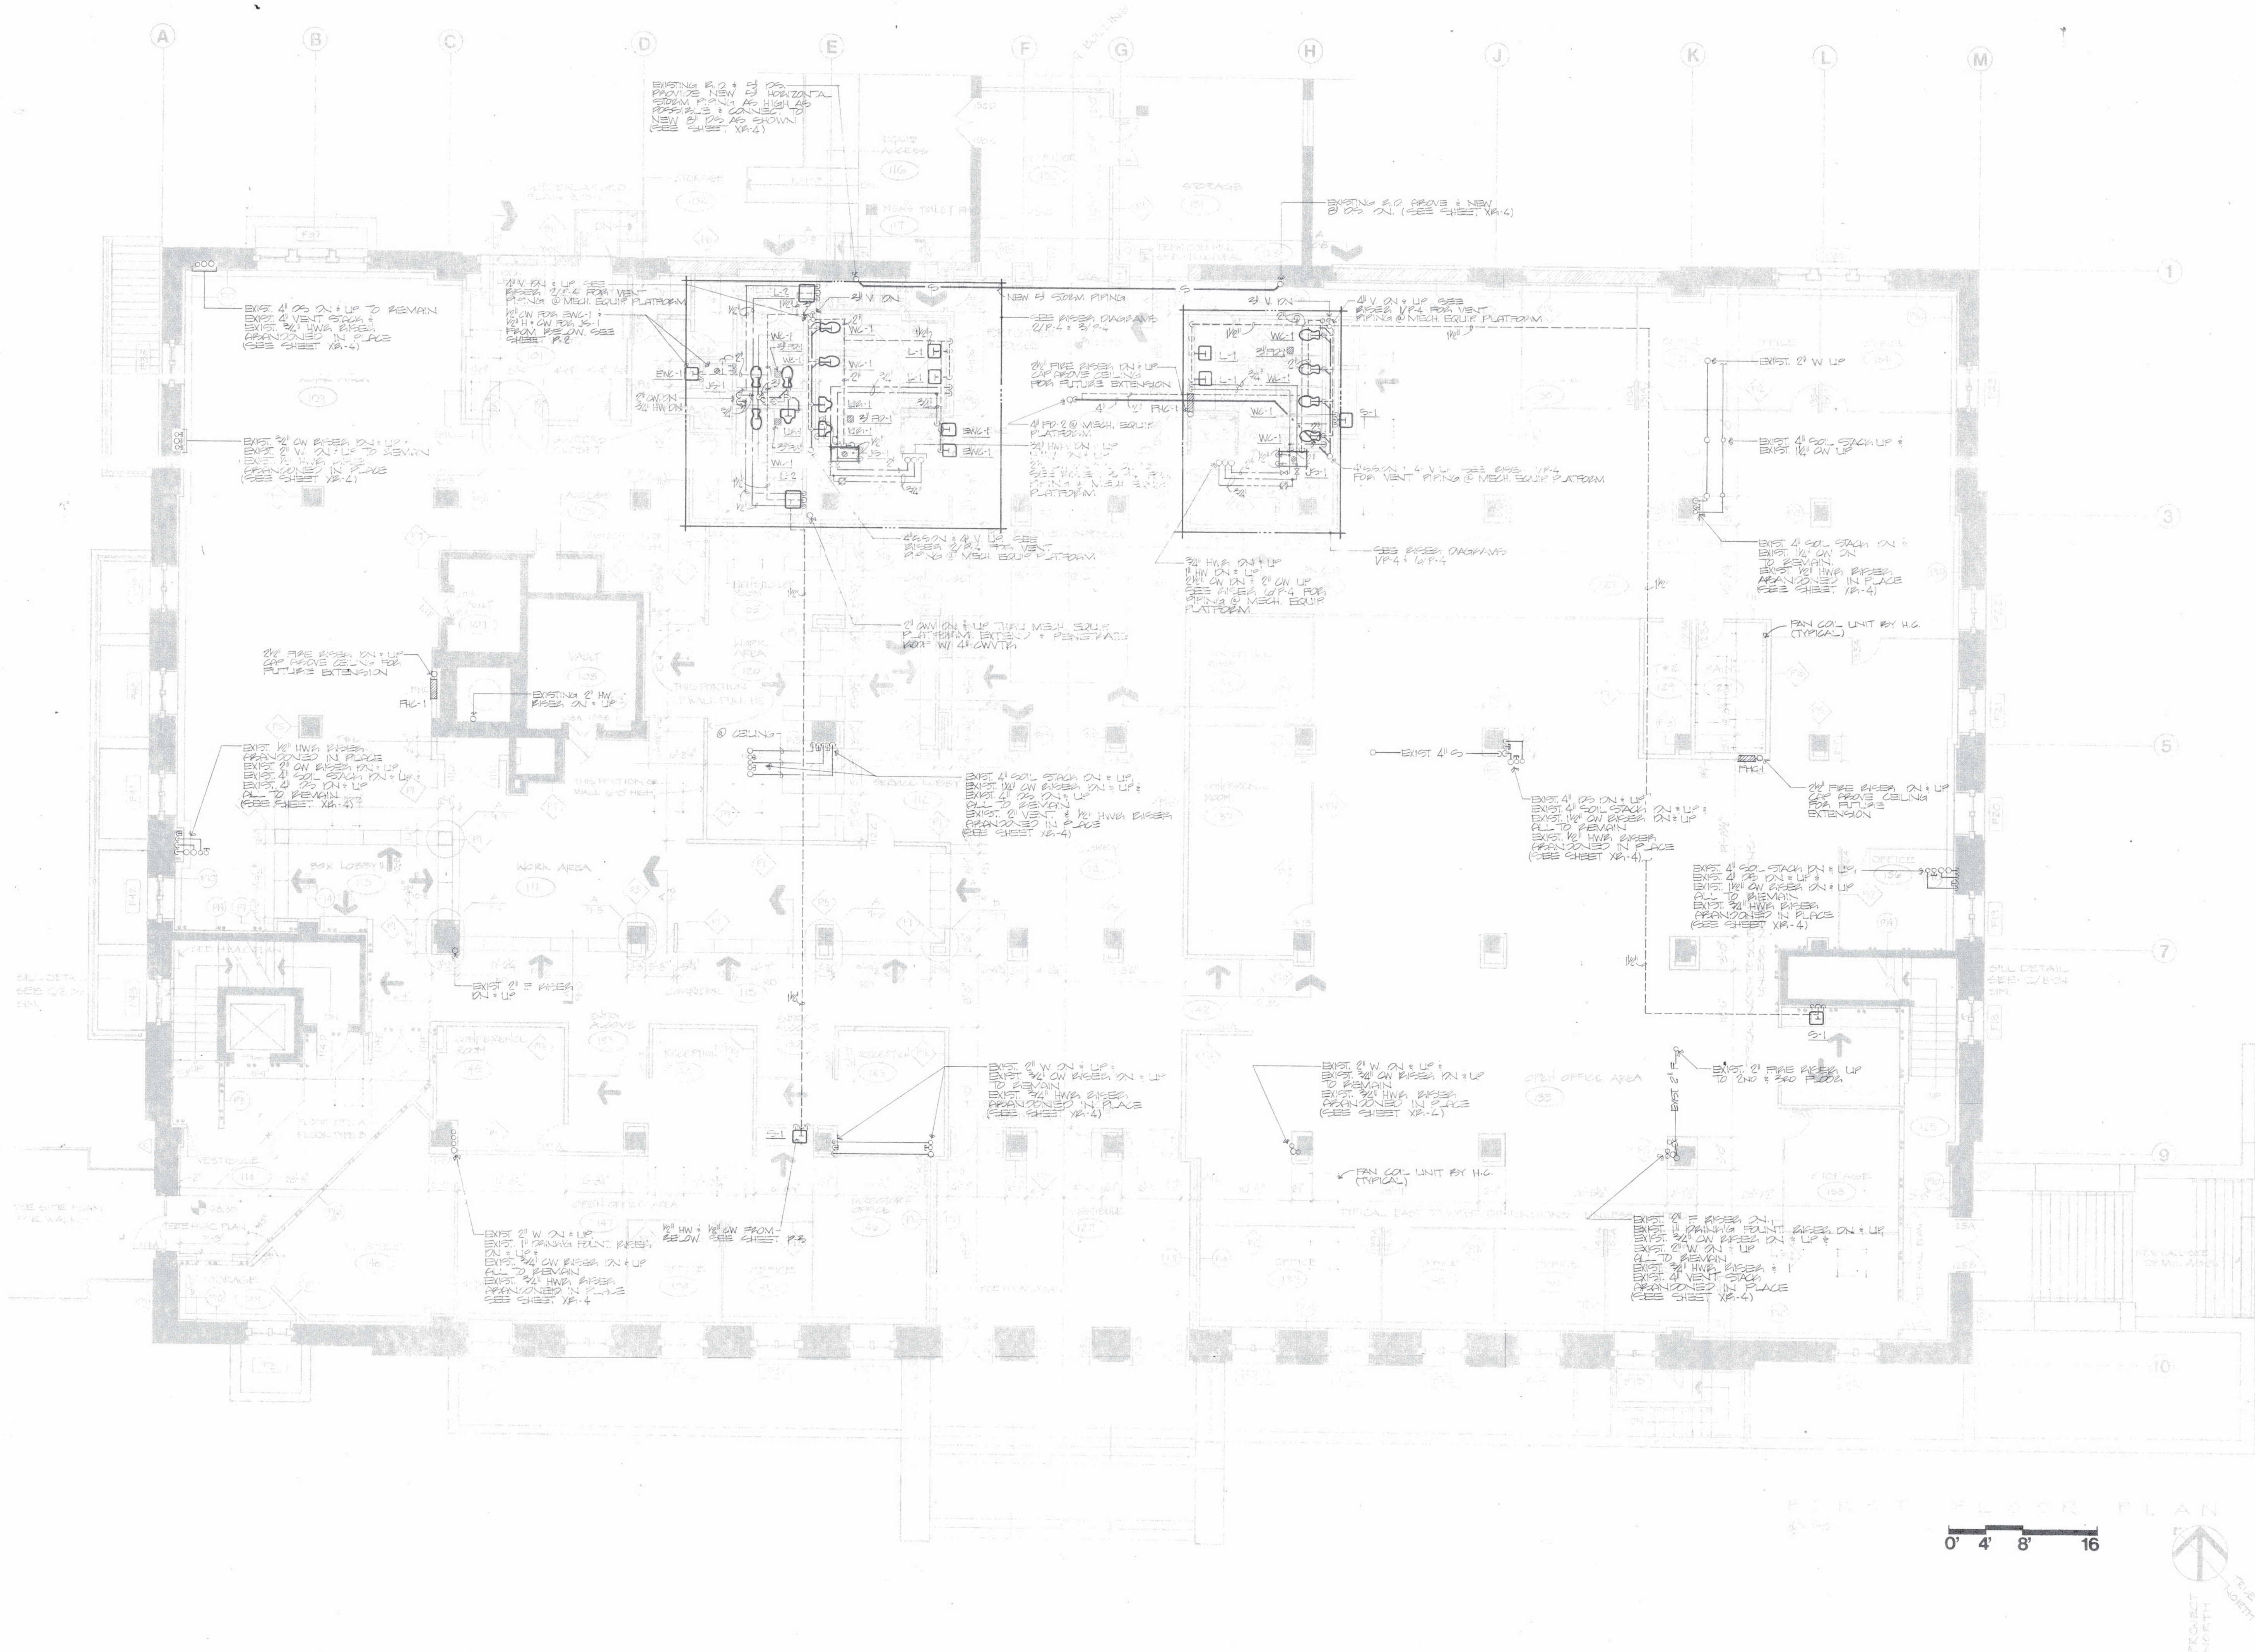

General Notes

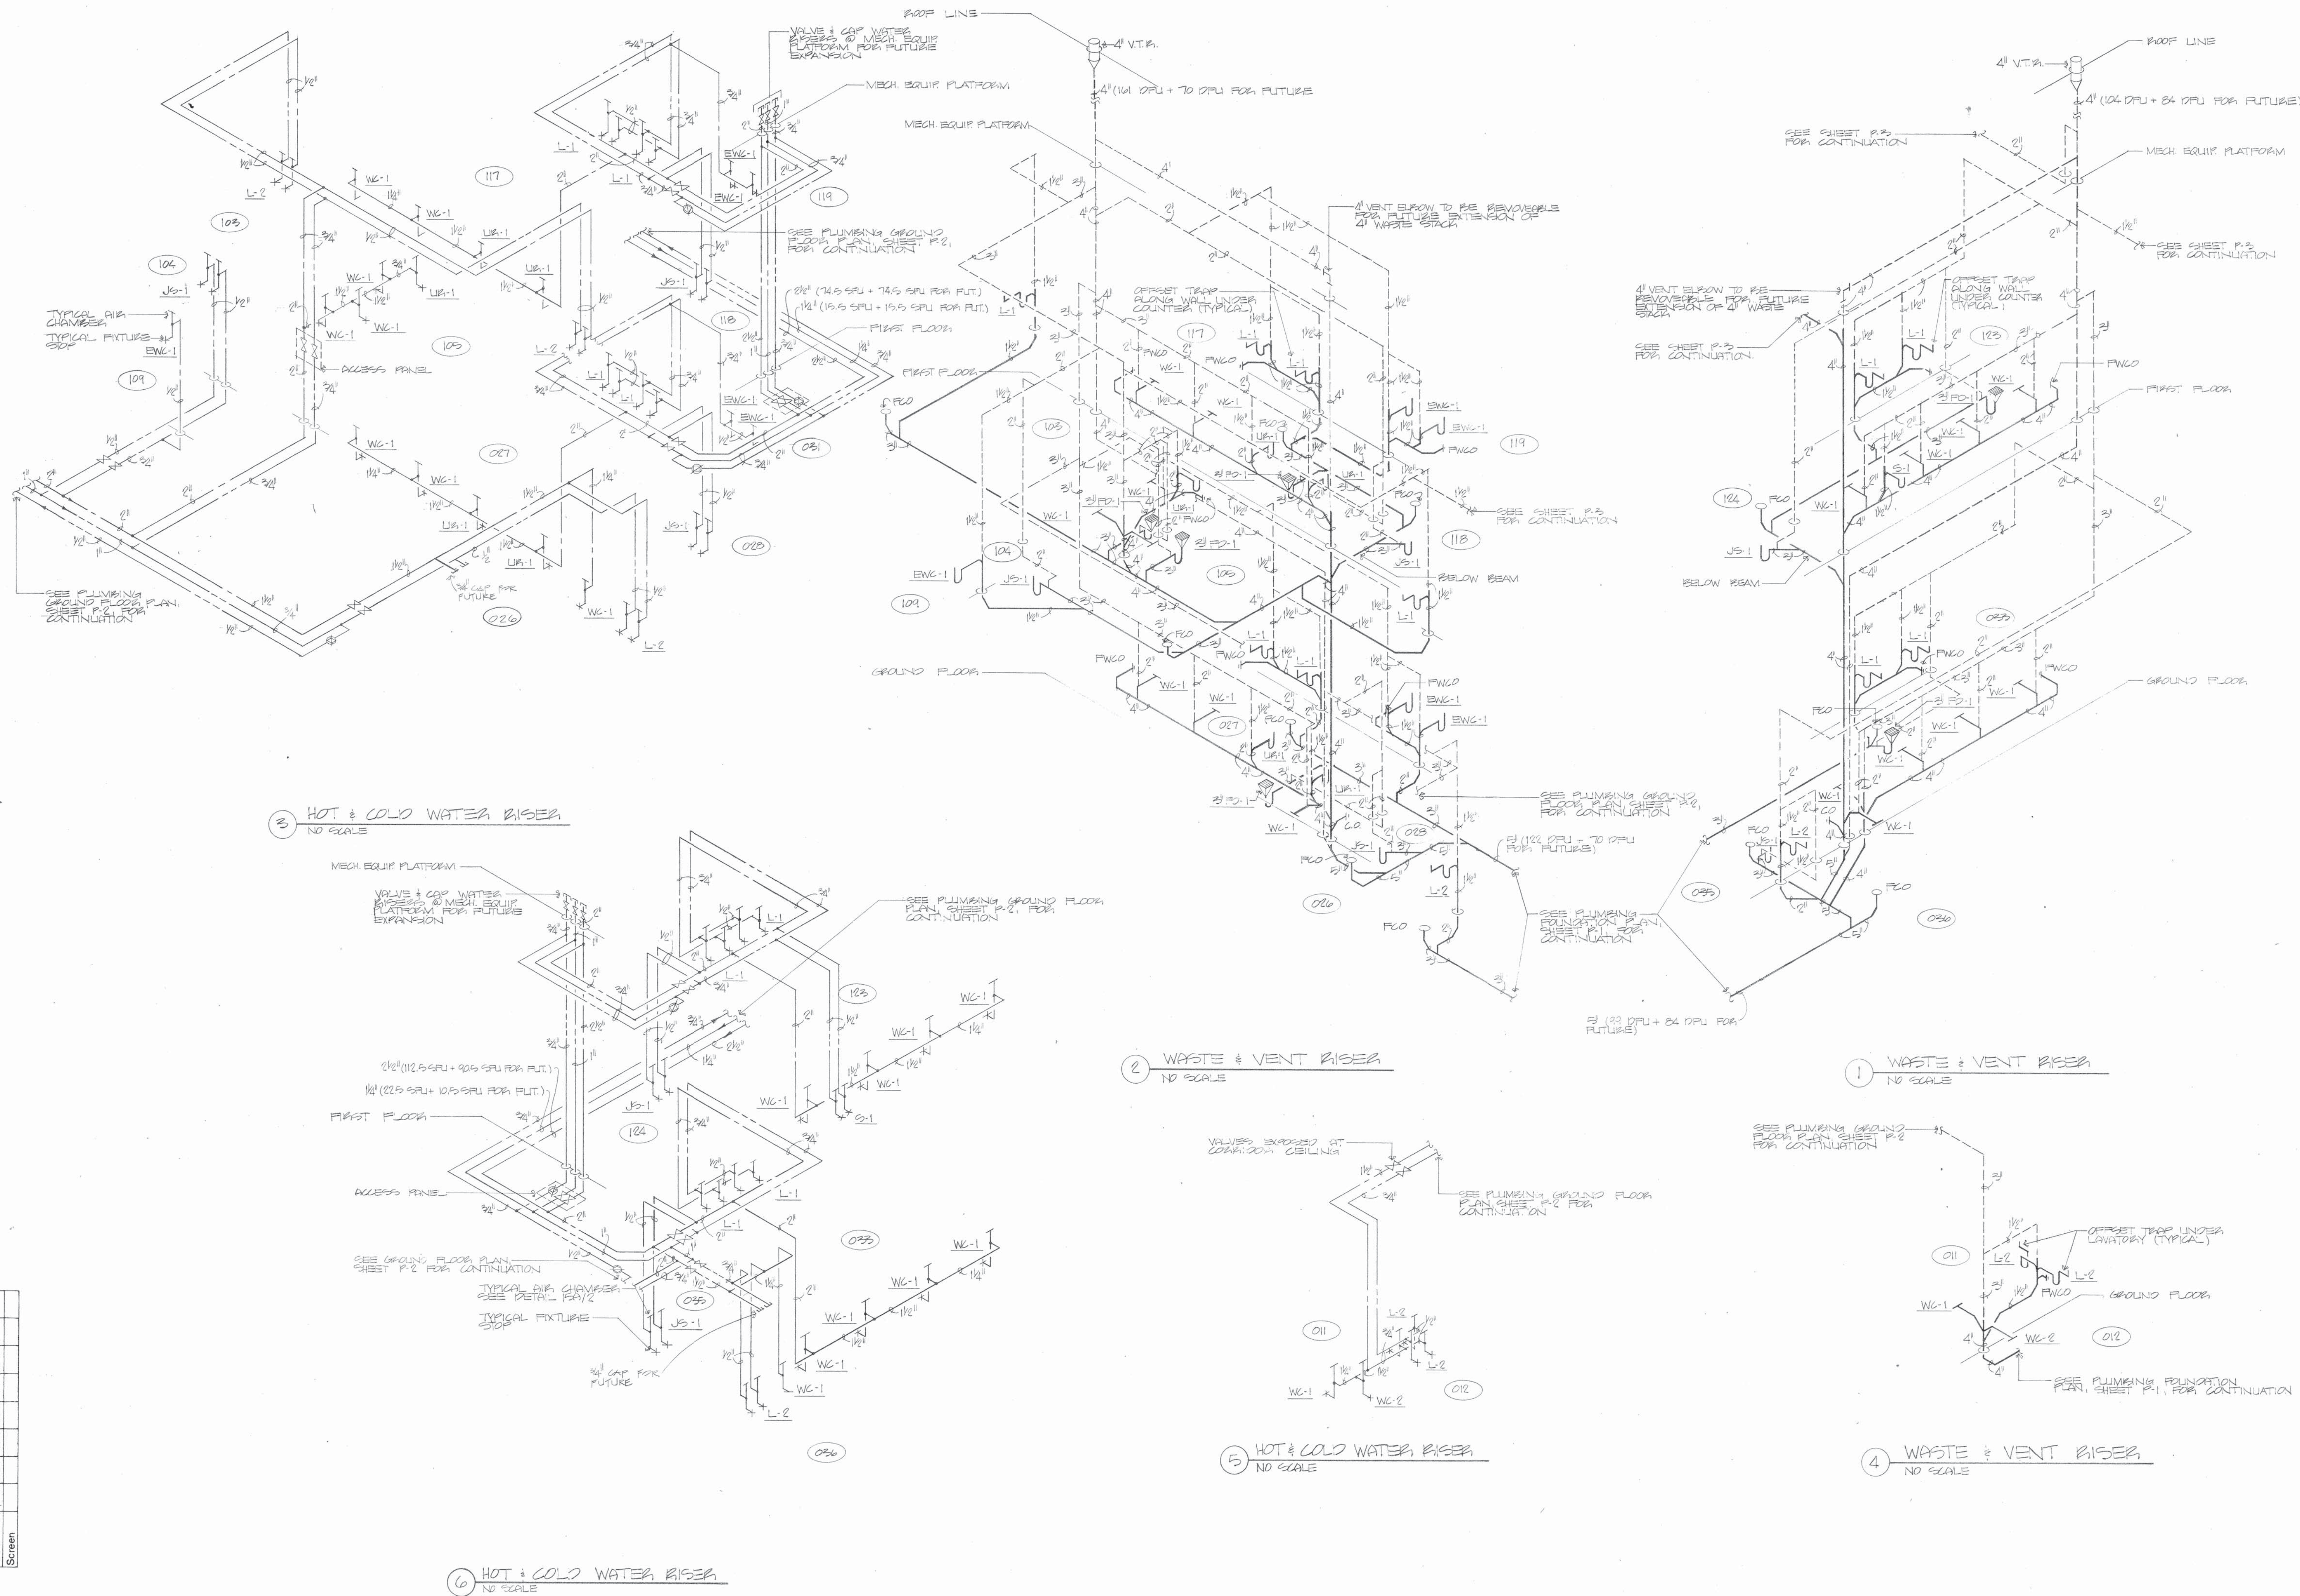

Project

Post
Office
Remodeling
City of Madison
Madison, Wisconsin

Sheet Title

RISE R DIAGRAMS

NO SCALE

Date

JUNE 20, 79

Project No.

78122-00

Sheet No.

P.4

Final	Overlay	
P.4		
Screen		

- ## ELECTRICAL NOTES

- NOTE:
GENERAL CONTRACTOR
SEE SHEET 4.2 FOR
ADDITIONAL NOTES.


Remodeling
City of Madison
Madison, Wisconsin

DEMOLITION GROUND
FLOOR- ARCHITECTURAL
& ELECTRICAL.

Date JUNE 20, 1979

Project No.
78122-00

XR-1

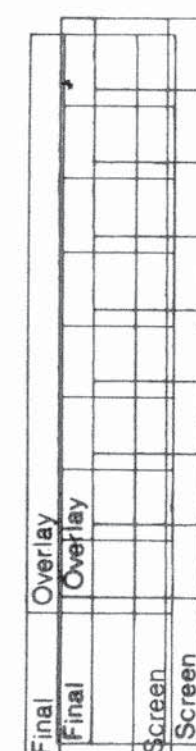

General Notes

GENERAL SCHEDULE

- PLUMBING NOTES
- HVAC NOTES

PLUMBING NOTES

EXISTING PIPING TO REMAIN
EXISTING PIPING TO BE
REMOVED
SEE PLUMBING SCHEDULE
SHEET FOR NEW CONNECTION
EQUIPMENT TO REMAIN

REMOVE EXISTING SPRINKLER VAN
TO WALLING VERTICAL
REMOVE SPRINKLER IN
PLACE IN WALLING VERTICAL
ALL OTHER SPRINKLERS TO BE
DISCONNECTED & REMOVED

EXISTING WALLS & MATERIAL
TO BE REMOVED

EXISTING WALLS & MATERIAL
TO REMAIN - AS NOTED

HVAC NOTES

REMOVE ALL STEAM &
CONDENSATE PIPING
REMOVE VALVES & GASKETS
REMOVE RADATION UNLESS
NOTED OTHERWISE

Project

**Post
Office
Remodeling**
City of Madison
Madison, Wisconsin

Sheet Title

**DEMOLITION
FOUNDATION &
GROUND FLOOR
PLUMBING & HVAC**
1/8" = 1'-0"

Date


JUNE 20, 1977

Project No.

78122-00

Sheet No.

XR-2

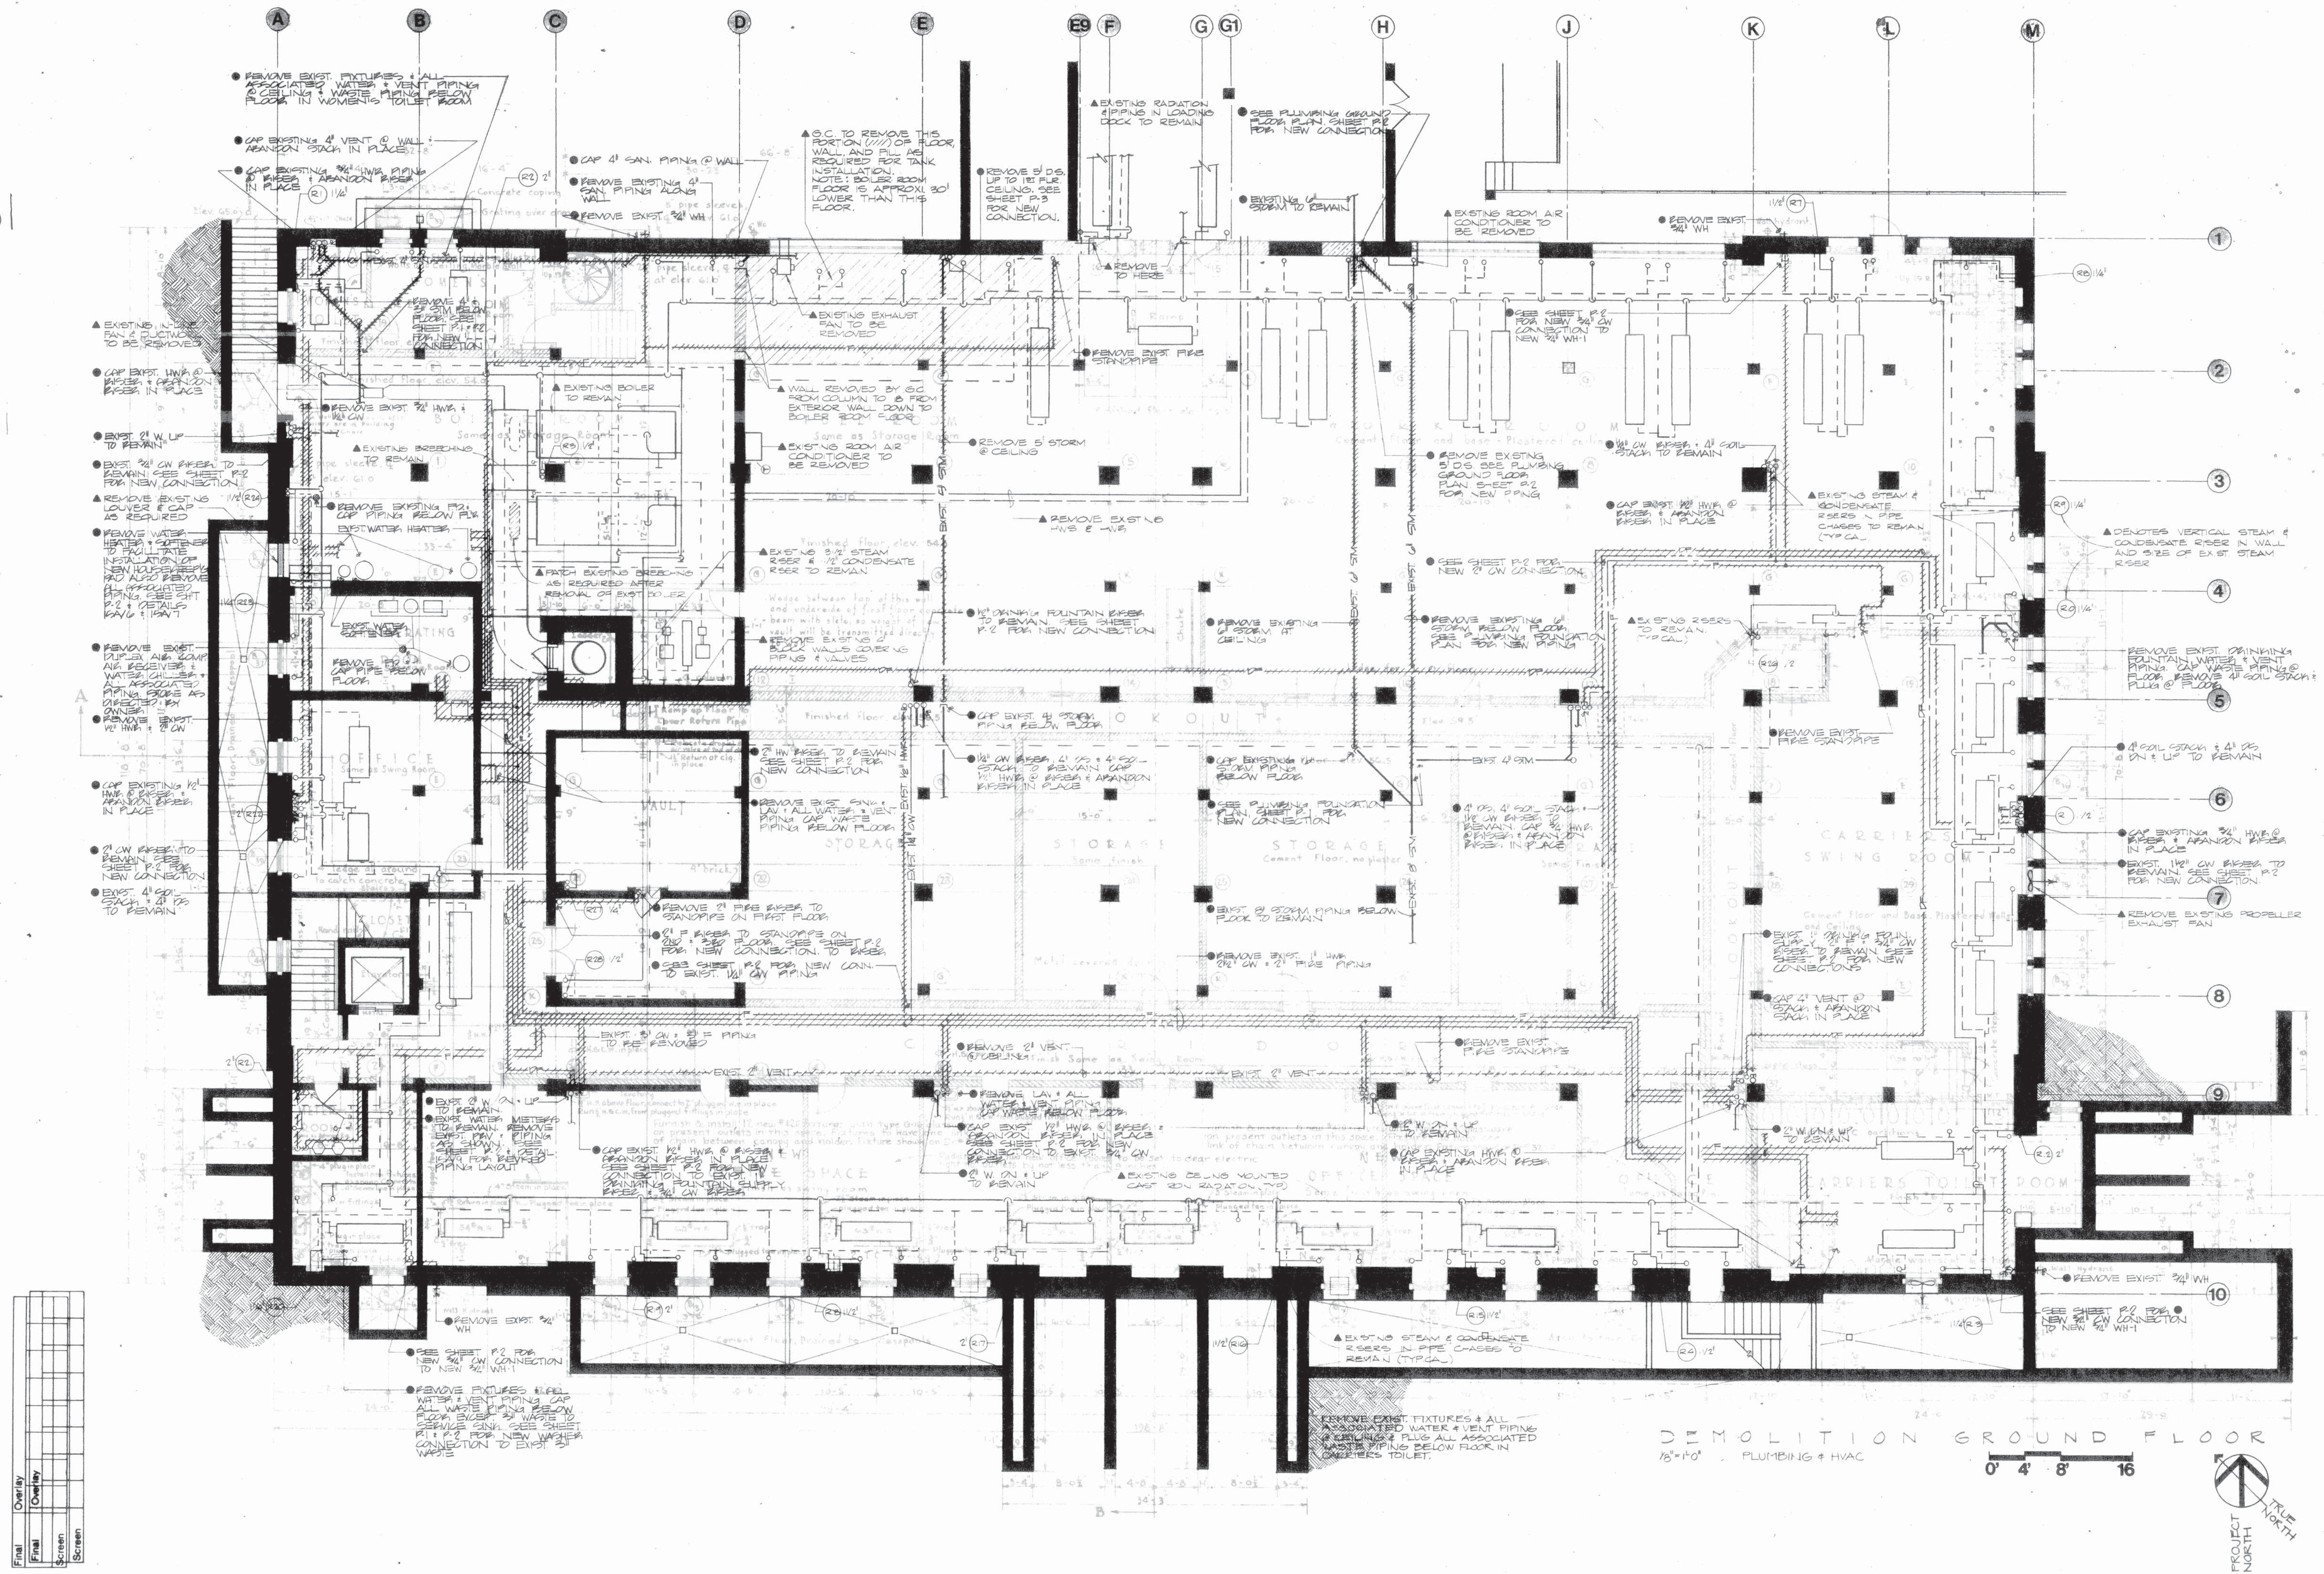

Final	Overlay	Overlay	Screen	Screen

ELECTRICAL NOTES

NOTE:
GENERAL CONTRACTOR SEE
SHEET XR4 FOR
ADDITIONAL WORK.

Project

Sheet Title

Date _____


JUNE 20, 79

Project No. _____

78122-00

Sheet No.

XR-3

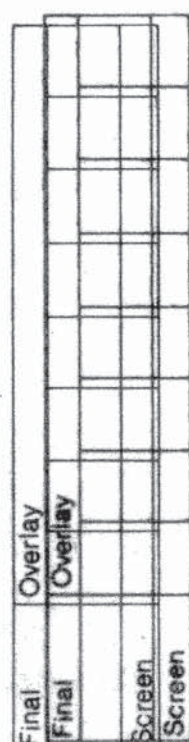

General Notes

SYNOPSIS SCHEDULE

- PLUMBING NOTES
- ▲ HVAC NOTES

PLUMBING NOTES

- EXISTING PIPING TO REMAIN
- EXISTING PIPING REMOVED
- SEE APPLICABLE PLUMBING SHEETS FOR NEW CONNECTIONS TO EXISTING PIPING & EQUIPMENT TO REMAIN
- DISCONNECT SPRINKLER MAIN TO VENTILATING VENTILATOR & REMAINING VENTILATOR SPRINKLER IN PLACE. ALL OTHER SPRINKLERS TO BE DISCONNECTED & REMOVED
- EXISTING WALLS OR MATERIAL TO BE REMOVED
- EXISTING WALLS OR MATERIAL TO REMAIN OR AS NOTED

HVAC NOTES

- REMOVE ALL STEAM & CONDENSATE PIPING OUTSIDE BUILDING AND CAP & REMOVED
- REMOVE EXIST. TOILET ROOM FURNITURE & COINING FOUNTAIN. ALL ASSOCIATED WASTE VENTS & WATER PIPING CAP & REMOVED. SEE SHEET 18-2

Project

Post Office Remodeling
City of Madison
Madison, Wisconsin

Sheet Title

DEMOLITION FIRST FLOOR - PLUMBING & HVAC

1/8" = 1'-0"

Date


JUNE 20, 79

Project No.

78122-00

Sheet No.

XR-4







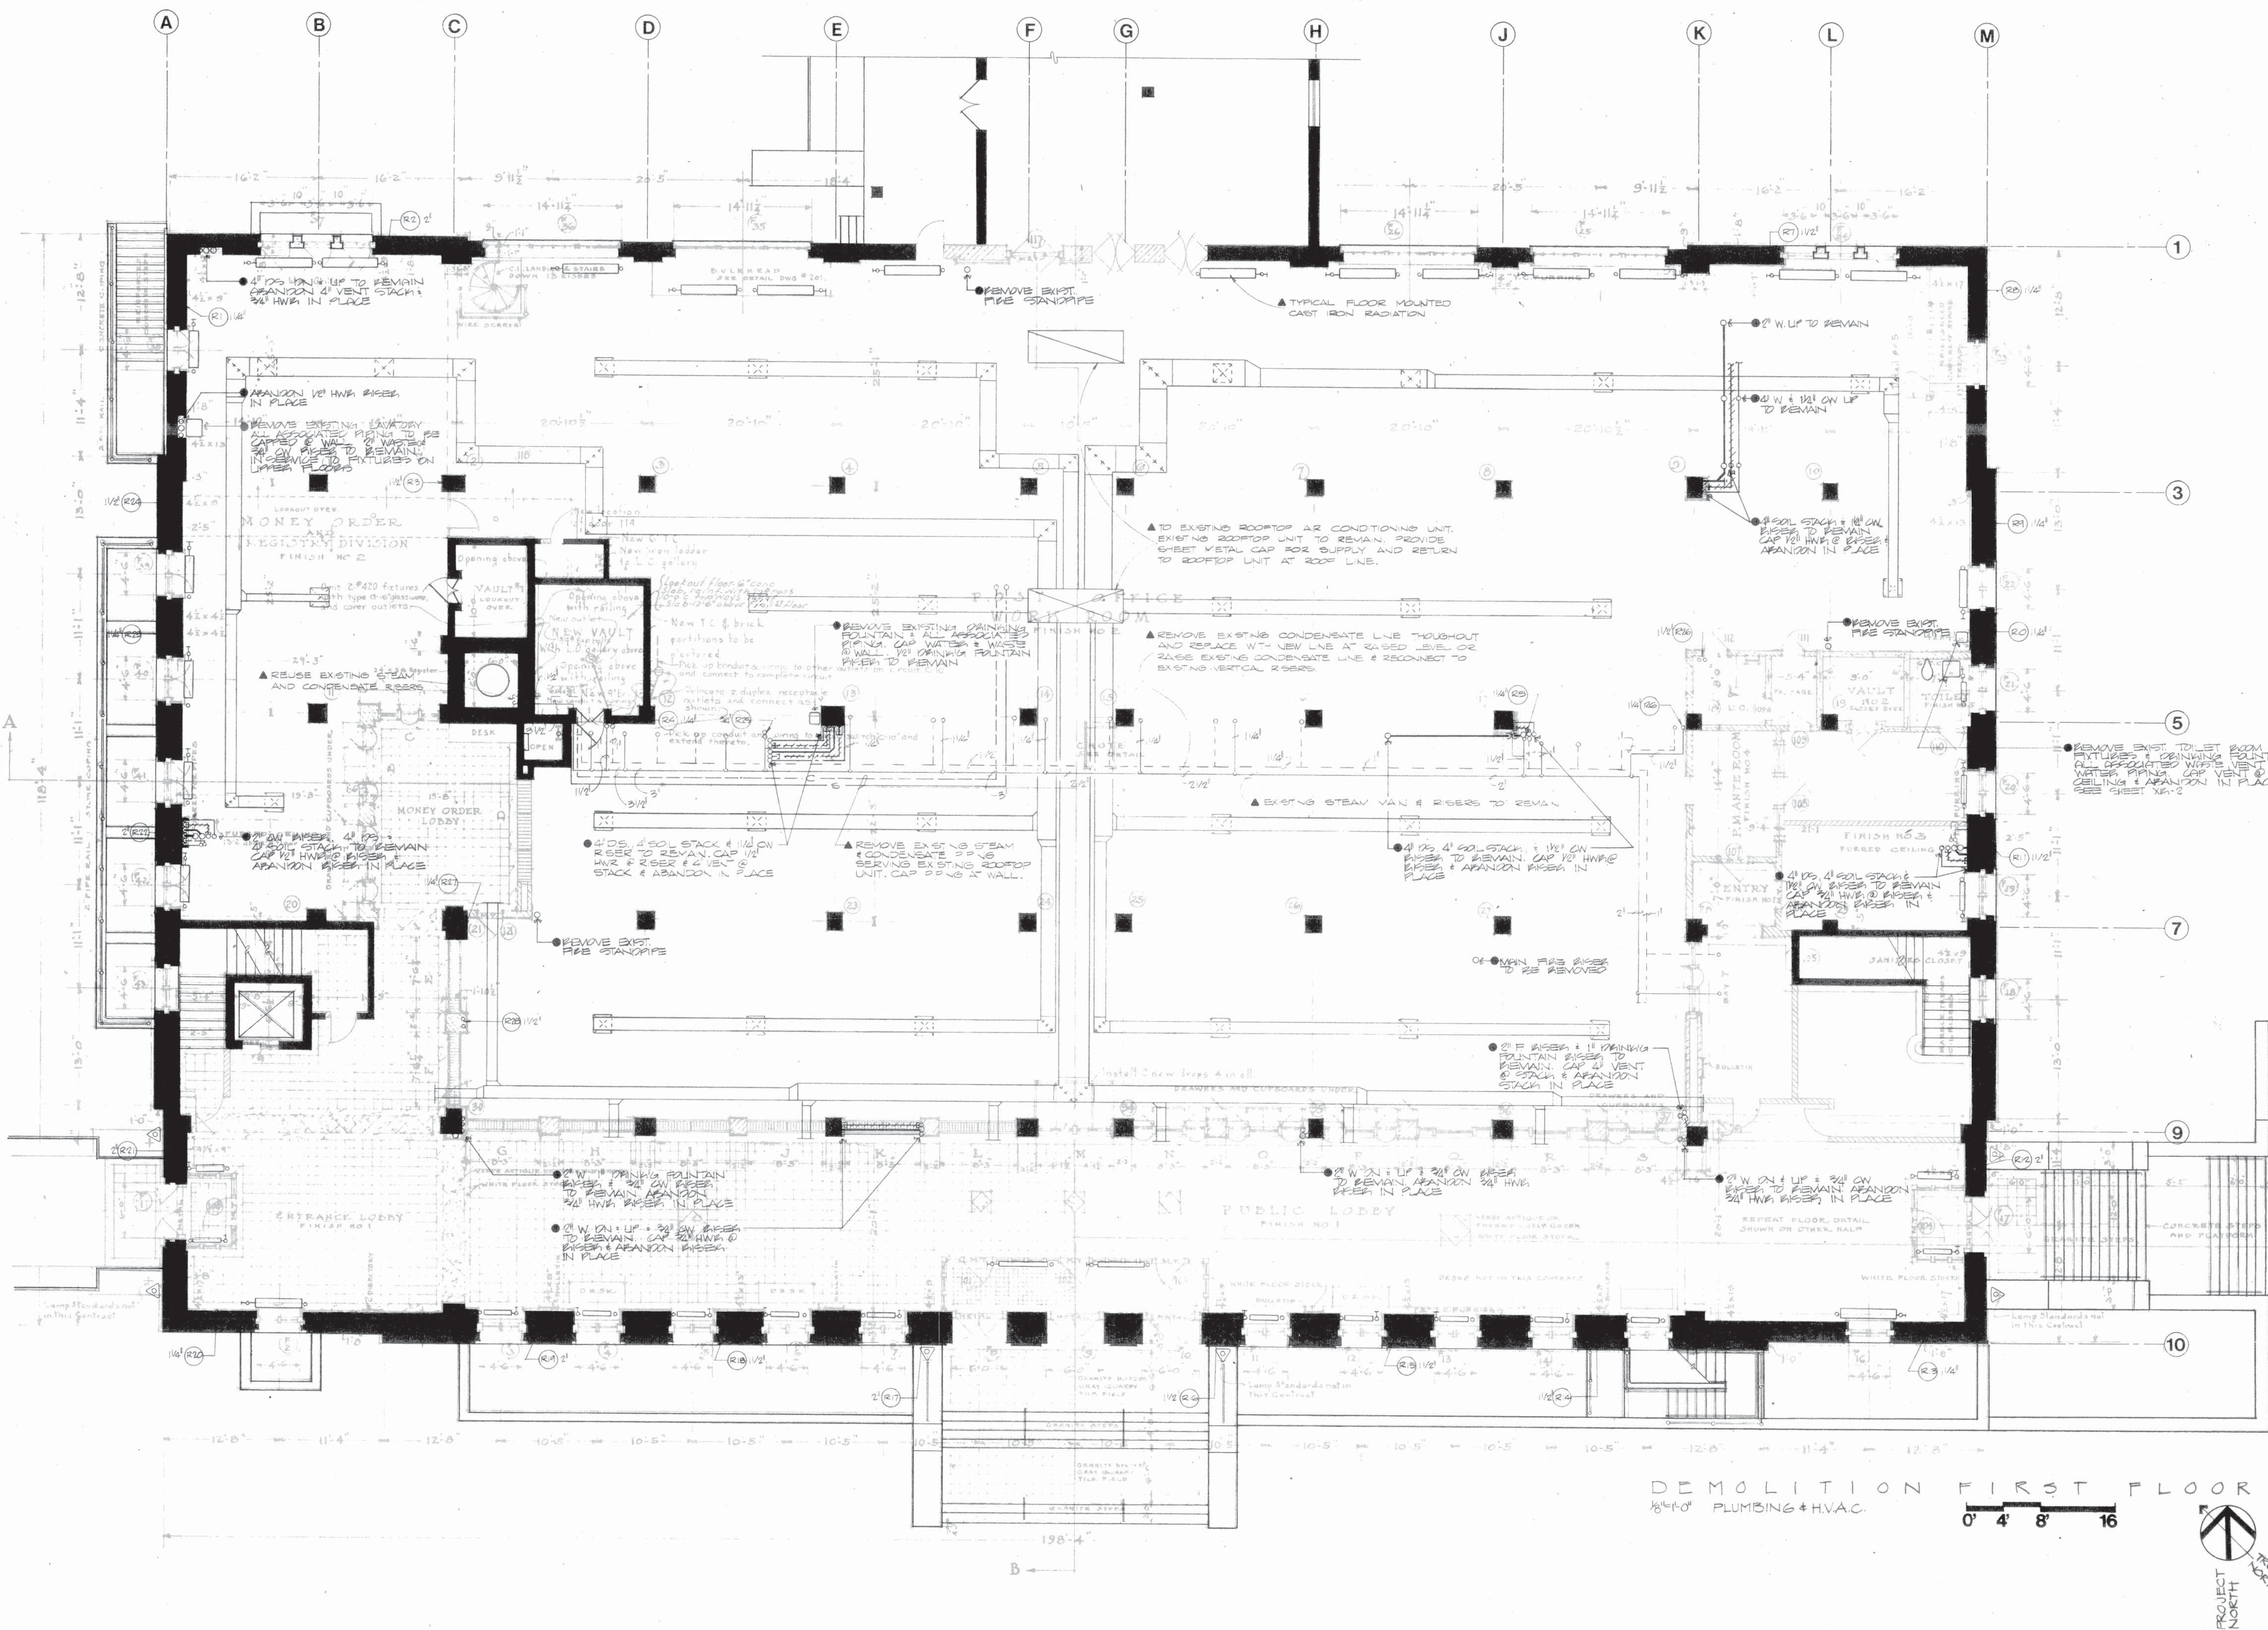


DEMOLITION FIRST FLOOR
1/8" = 1'-0" PLUMBING & HVAC

0' 4' 8' 16'




Final	Overlay	Overlay
Final	Overlay	Overlay
Screen	Screen	Screen
Screen	Screen	Screen

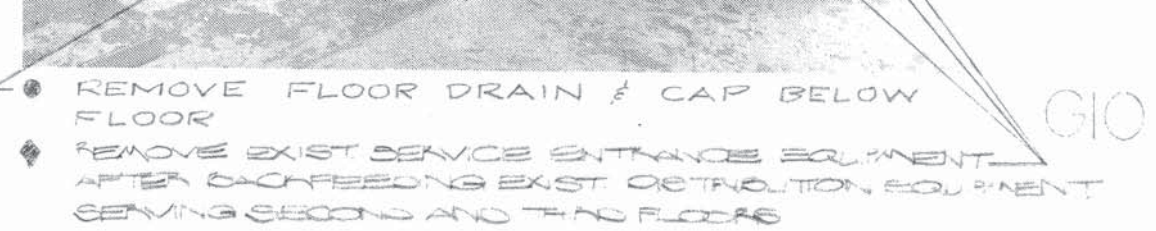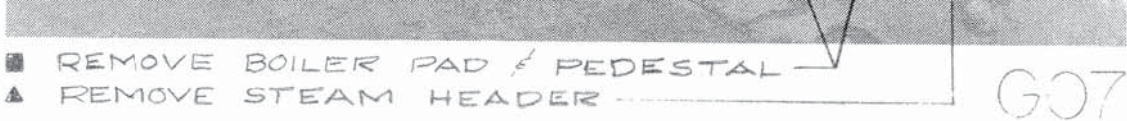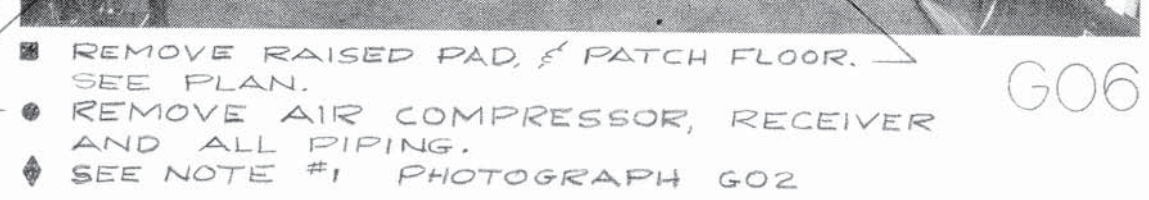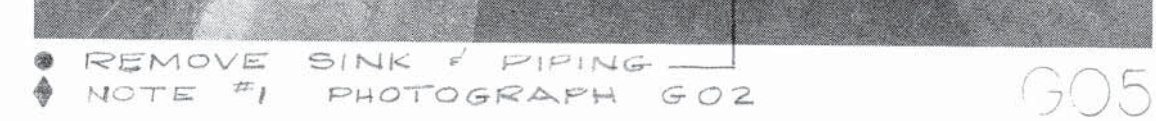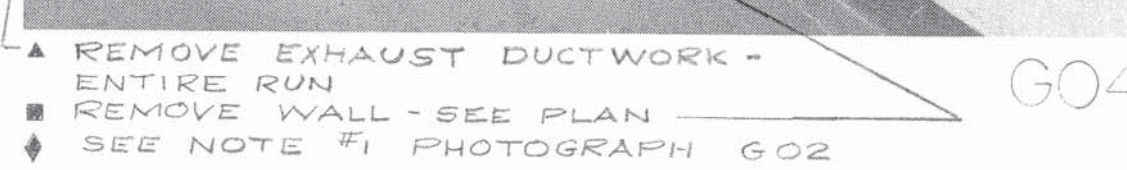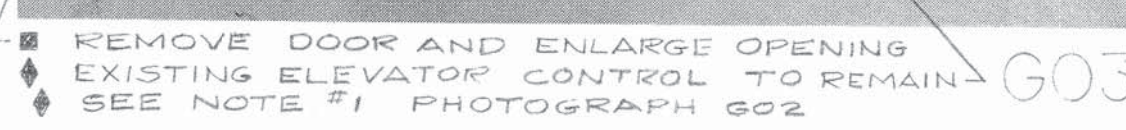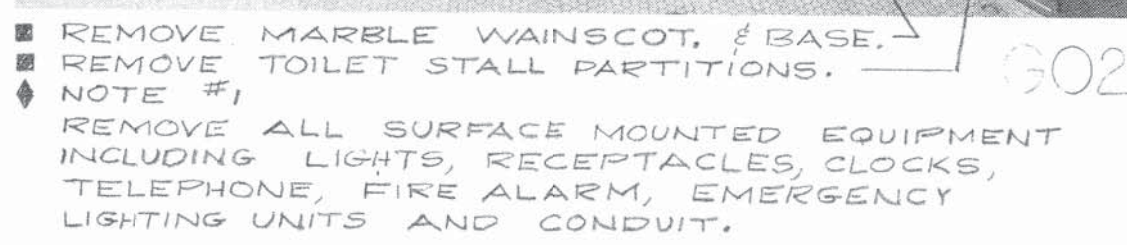


General Notes

- SEE DOOR SCHEDULE
- ▲ REMOVE STEAM LINES

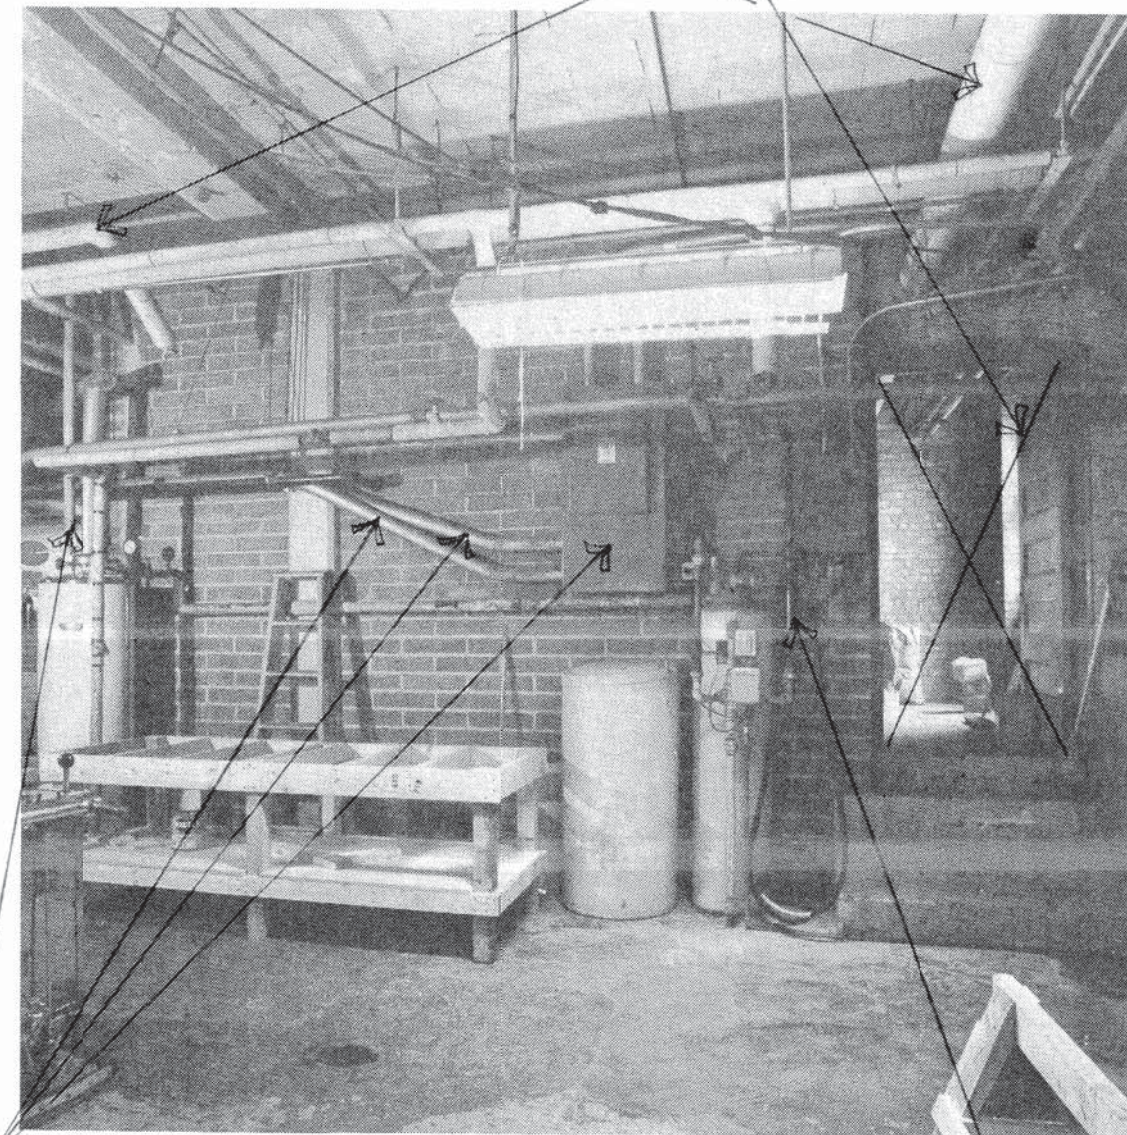


- ◆ REMOVE 600 A. DISCONNECT SWITCH, FEEDER FROM SERVICE ENTRANCE AND FEEDER TO ROOFTOP AIR CONDITIONING UNIT.
- REMOVE PIPING TO WATER HEATER AND SOFTENER. SEE XR-1, P-2 & DETAILS 15A/6 & 15A/7 FOR FURTHER NOTES.
- ◆ NOTE #1
- REMOVE ALL SURFACE MOUNTED EQUIPMENT INCLUDING LIGHTS, RECEPTACLES, THERMOSTATS, CLOCKS, EMERGENCY LIGHTING UNITS AND CONDUIT.

- ▲ REMOVE VACUUM PUMPS AND CONDENSATE PIPING.
- REMOVE PULSED FEEDER FROM 225 A. PNL SOURCE AND FEEDERS TO PUMPS.

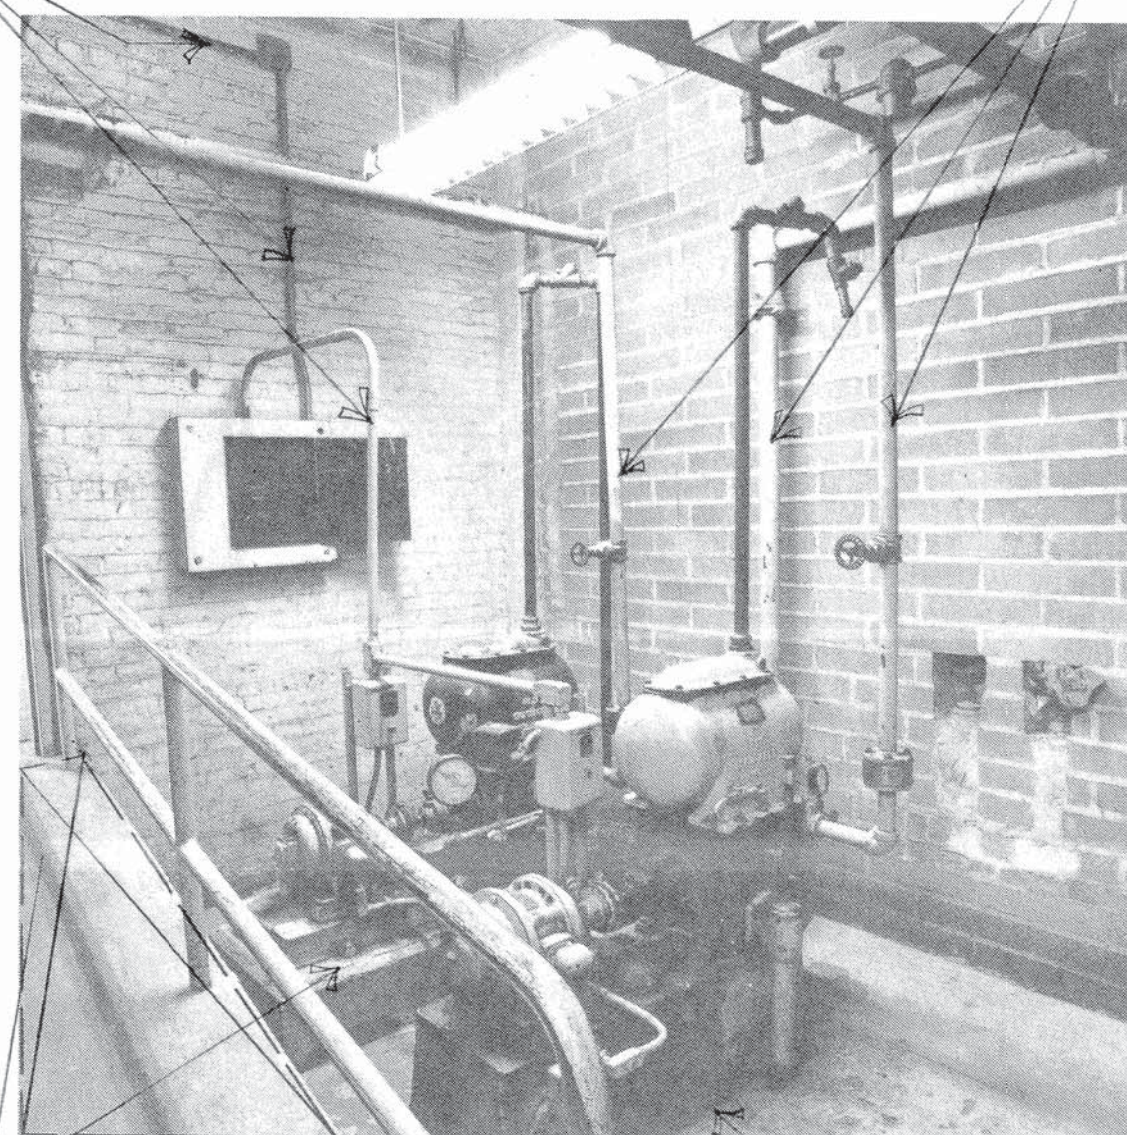


- ◆ VACUUM PUMP PADS TO BE REMOVED BY G.C.
- REMOVE RAMP RAIL / DOOR - BRICK IN OPENING AND PATCH WALL AT SILL AS REQ'D.

- ◆ EXISTING CONDUITS WHICH SERVE UPPER FLOORS TO REMAIN. PROTECT WHEN WALL IS REMOVED.
- ◆ REMOVE EXISTING FIRE ALARM EQUIPMENT MAINTAIN FEEDERS TO UPPER TWO FLOORS. NEW FIRE ALARM EQUIPMENT TO BE IN THIS LOCATION.

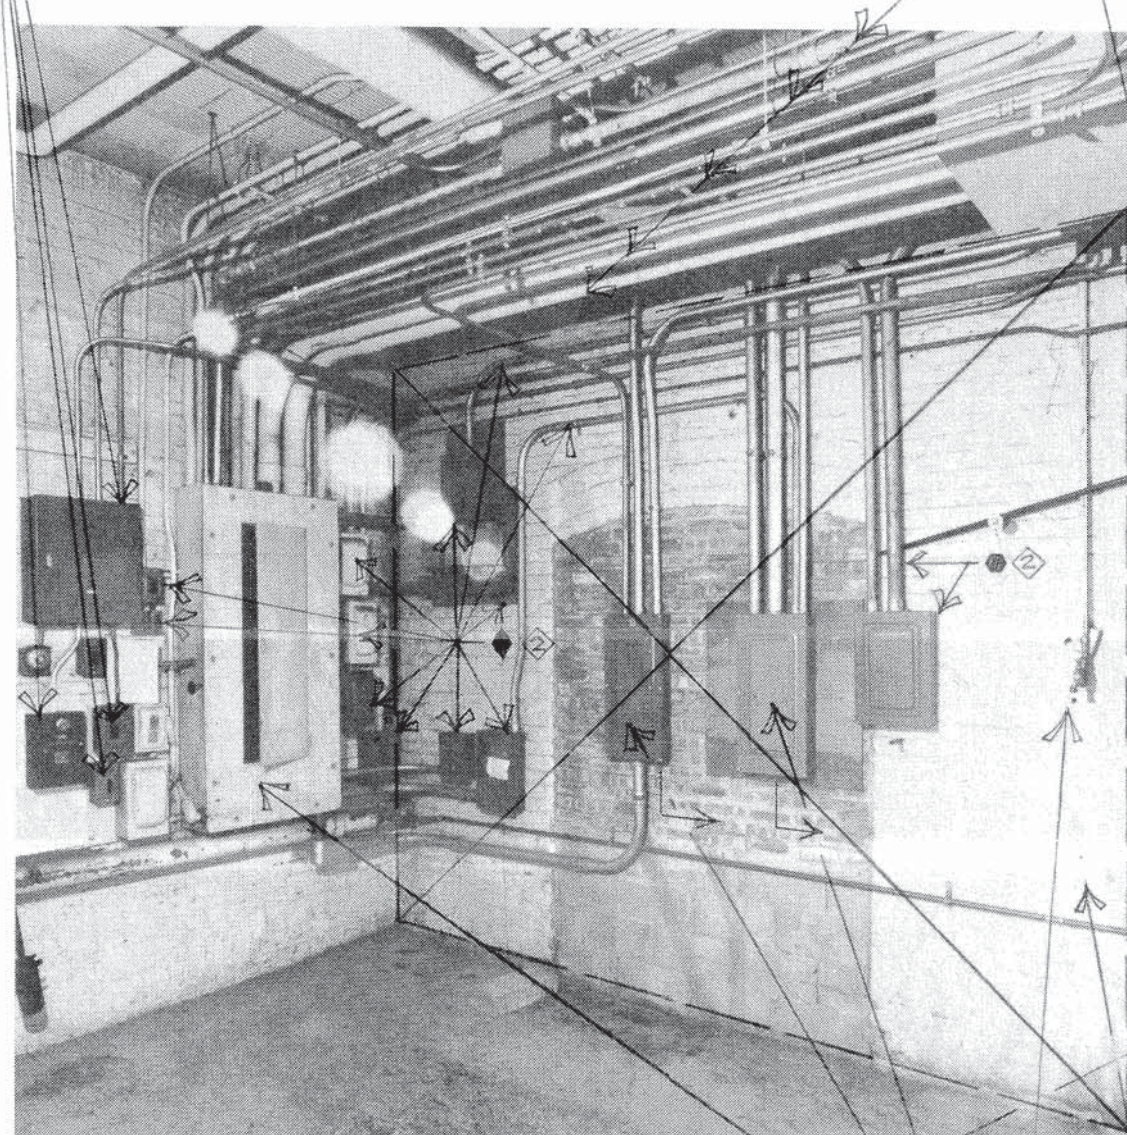


- ◆ EXISTING 800A PNL. TO REMAIN. REFEED WITH NEW CONDUCTORS FROM NEW SERVICE ENTRANCE, UTILIZING EXISTING CONDUIT WHEN POSSIBLE.
- ◆ RELOCATE TO EAST ON SAME WALL AS SHOWN ON PLANS TO MAINTAIN SERVICE WHEN THIS SECTION OF WALL IS REMOVED.
- REMOVE HOSE BIB AND PIPING
- ◆ REMOVE DEVICE AND ALL FEEDERS.

- REMOVE EXISTING WALL. SEE PLAN
- DOCK LEVELER ABOVE. SEE DETAIL A/3-5
- ▲ REMOVE STEAM PIPING.

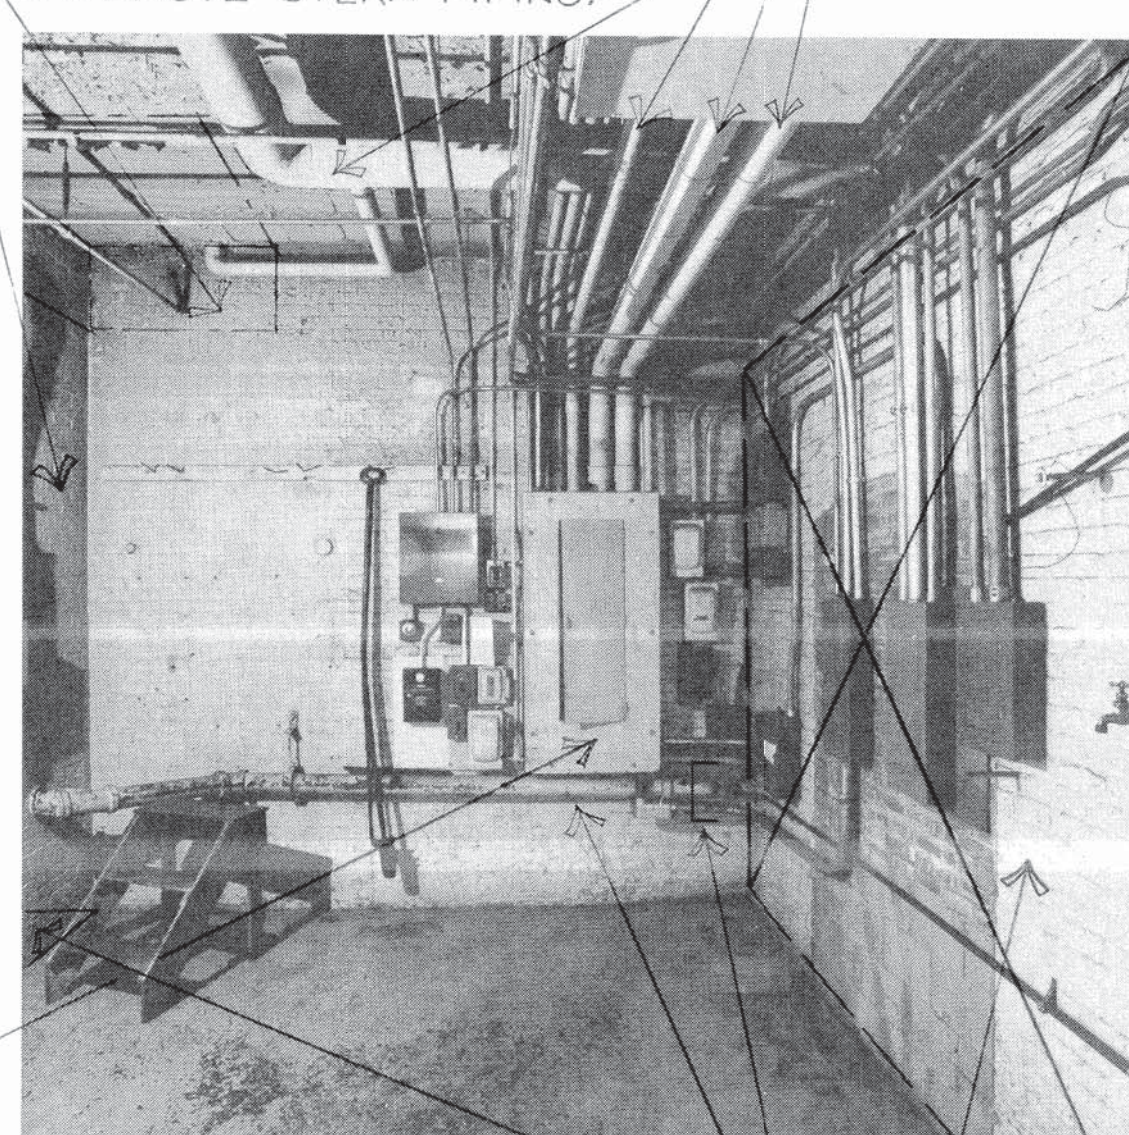


- PATCH FLOOR, SEE PLAN
- REMOVE WASTE LINE AND CAP AT EAST WALL.
- CAP
- REMOVE PORTION OF WALL AS NECESSARY. SEE HVAC.


- STORE AS DIRECTED BY OWNER
- FOR WINDOW SEE DETAIL A/8-9

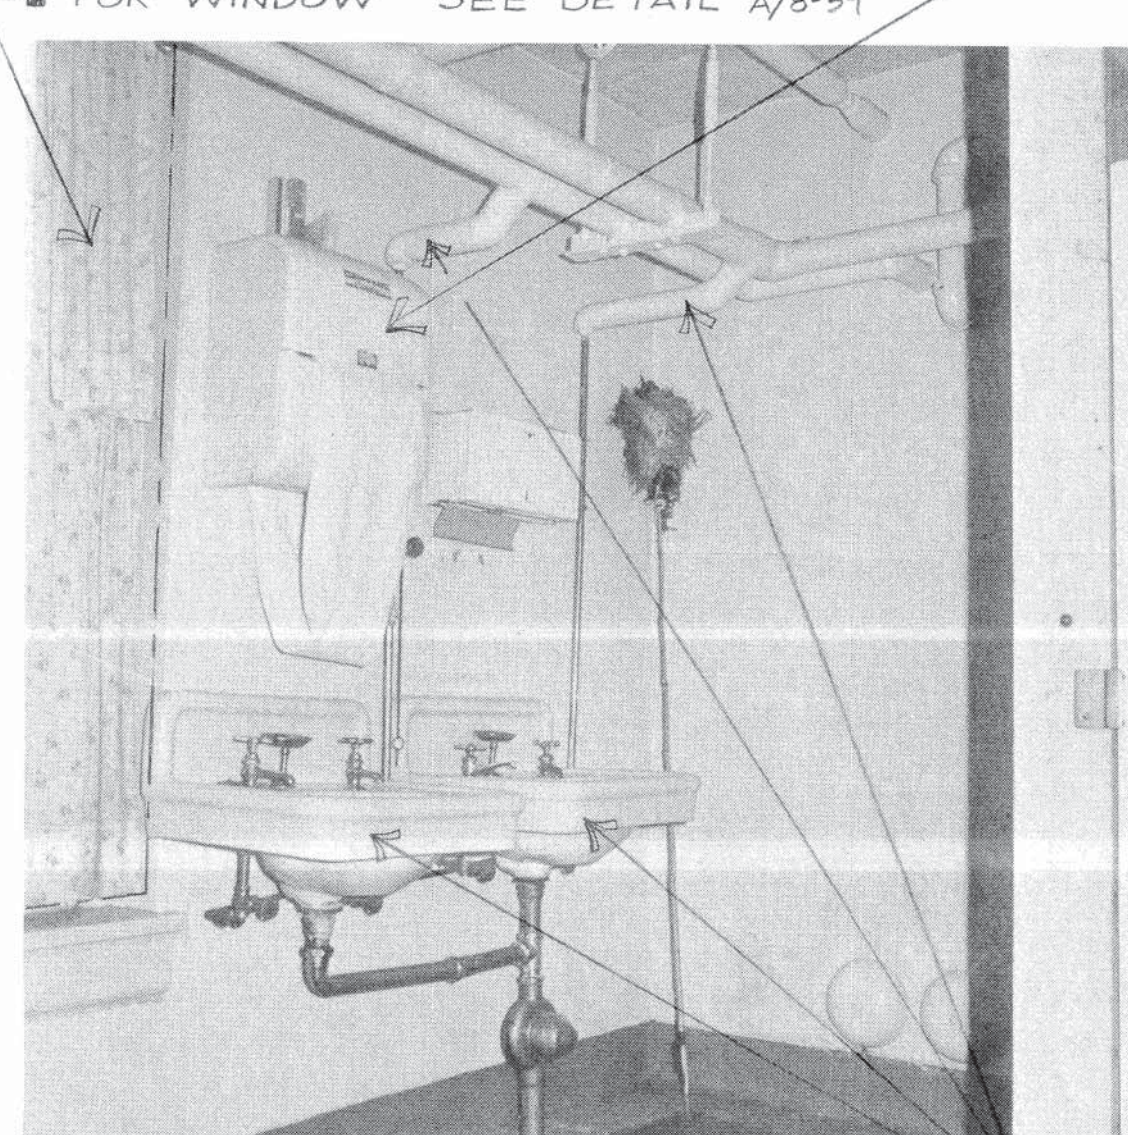

- REMOVE FIXTURES AND ALL EXPOSED PIPING.
- ◆ SEE NOTE #1 - PHOTOGRAPH G11

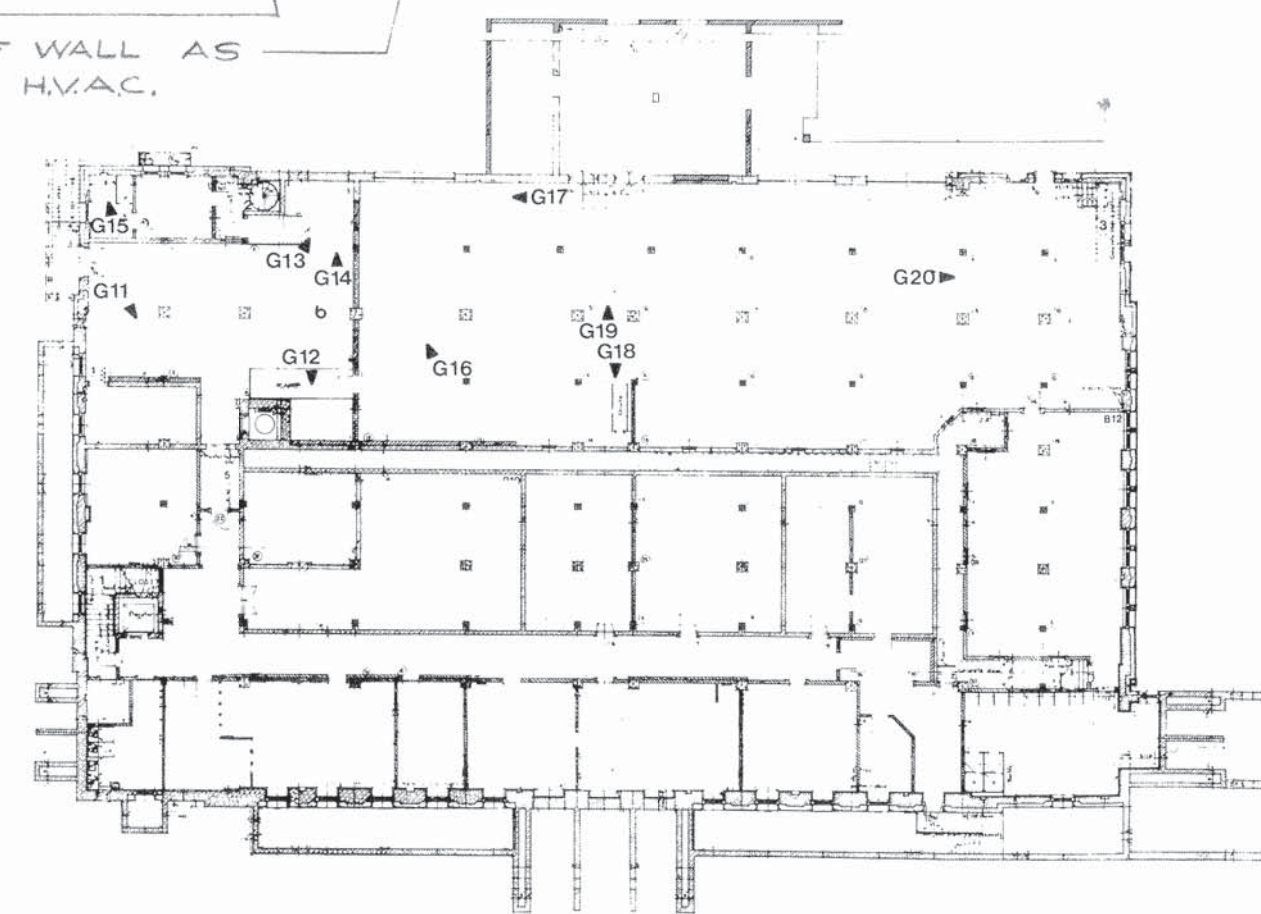


- ▲ REMOVE AIR CONDITIONING UNIT AND REFRIGERANT PIPING.
- ▲ REMOVE EXHAUST FAN AND DUCTWORK.

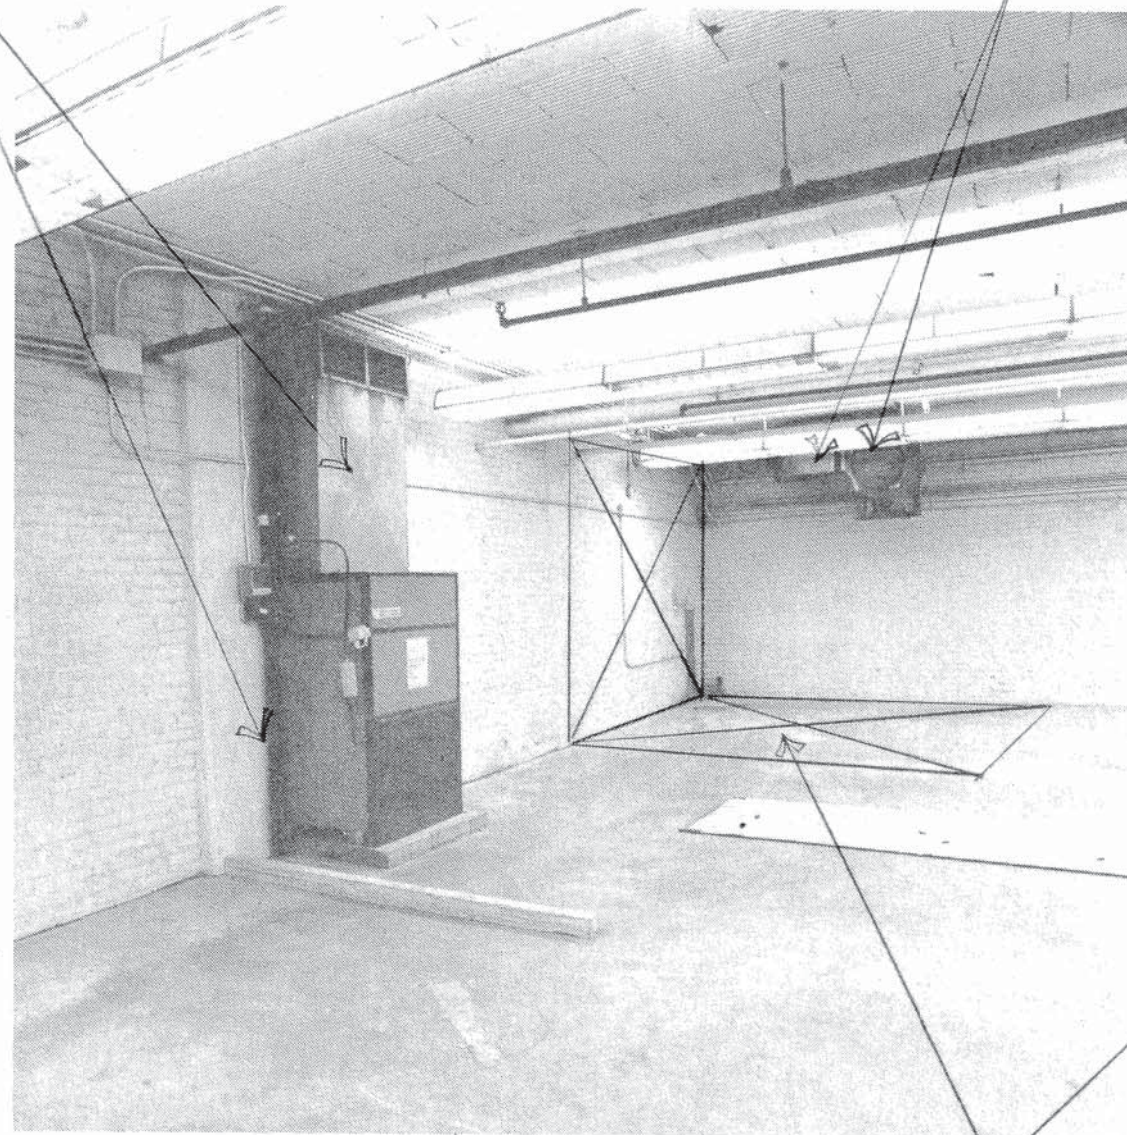

- REMOVE PORTION OF WALL AND FLOOR SLAB. SEE H.V.A.C. PLAN.
- ◆ SEE NOTE #1 PHOTOGRAPH G11

- REMOVE WOOD FLOOR FRAMING - FRAME IN OPENING. SEE DETAIL A/3-8
- ▲ REMOVE STEAM PIPING

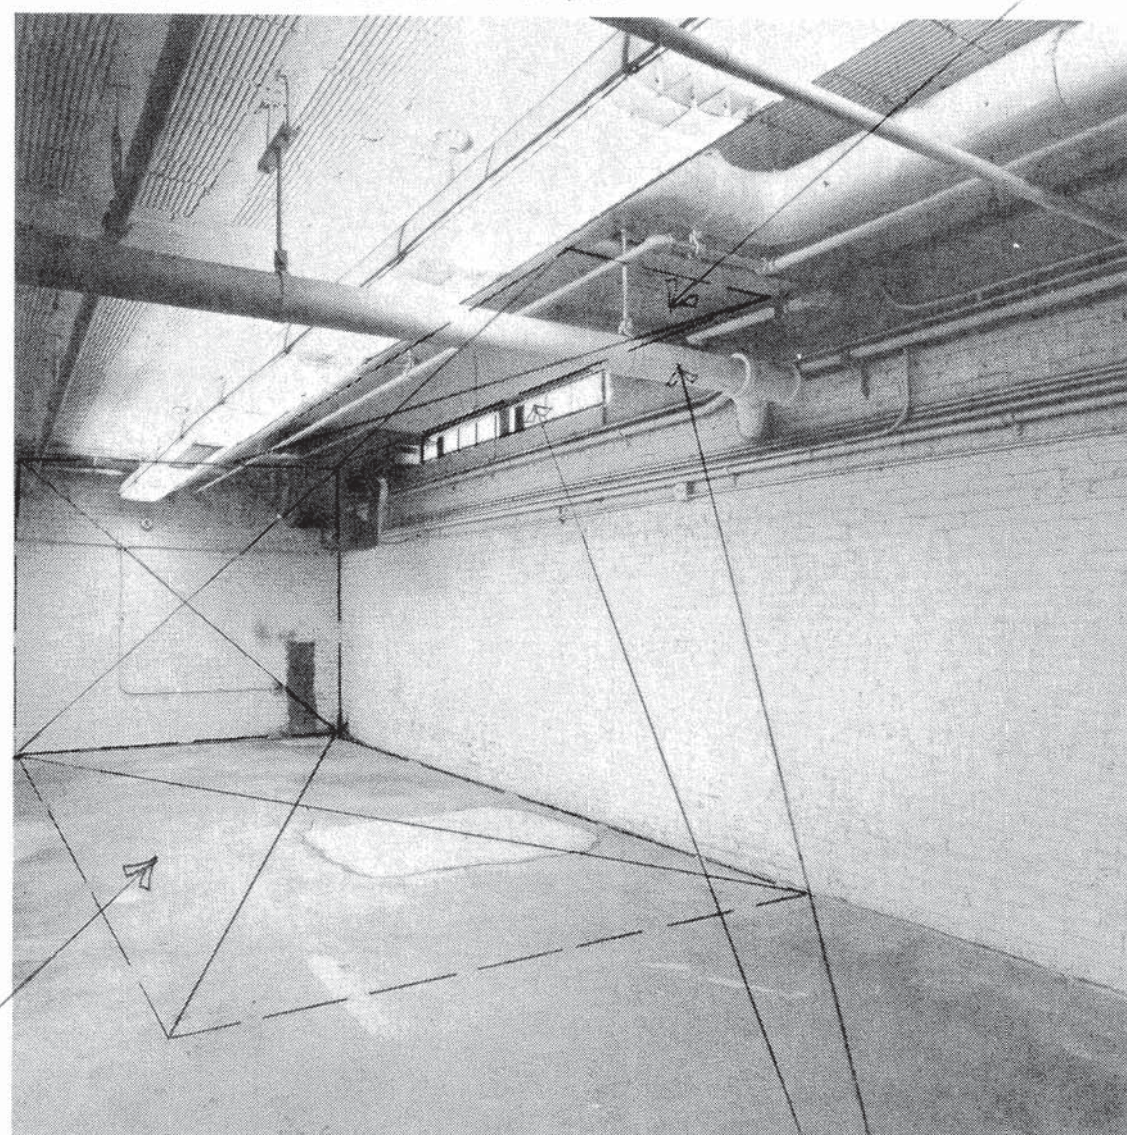

- REMOVE WINDOW AND BRICK IN OPENING.
- REMOVE DOWNSPOUT. SEE XR-1
- ◆ SEE NOTE #1 PHOTOGRAPH G11

- REMOVE WALL
- REMOVE SPRINKLER PIPING




- REMOVE CHUTE - FRAME IN OPENING IN FIRST FLOOR SLAB. SEE DETAIL C/3-7
- ◆ SEE NOTE #1 PHOTOGRAPH G11

- REMOVE WINDOW - BRICK IN OPENING.
- REMOVE FIRE STANDPIPE.



- REMOVE PORTION OF WALL. SEE DETAIL 2/5-2
- REMOVE METAL COLUMN GUARDS - TYPICAL
- ◆ SEE NOTE #1 PHOTOGRAPH G11.
- ◆ SEE NOTE PHOTOGRAPH G20.

- REMOVE WINDOW - BRICK IN OPENING
- ▲ REMOVE CEILING CAST IRON RADIATORS AND STEAM PIPING.
- REMOVE WINDOWS - SEE DETAIL B/4-1

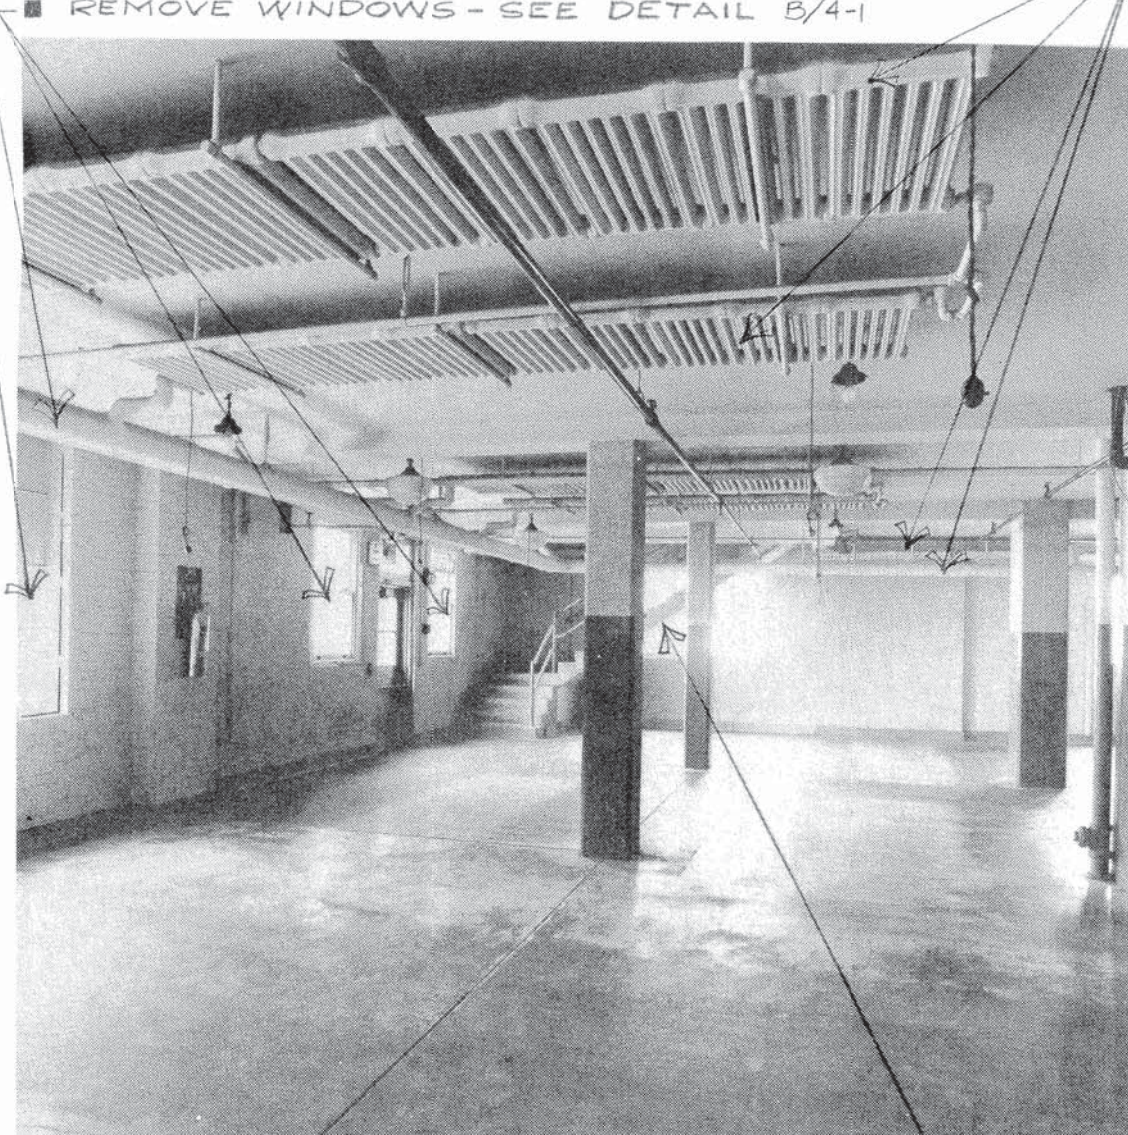

- REMOVE STAIR - FRAME IN OPENING IN FIRST FLOOR SLAB. SEE DETAIL A/3-7
- ◆ SEE NOTE #1 PHOTOGRAPH G11

Project

Post Office Remodeling
City of Madison
Madison, Wisconsin

Sheet Title

DEMOLITION
GROUND FLOOR -
PHOTOS

NO SCALE

Date 6-20-79

Project No.

78122-00

Sheet No.

XR-6

General Notes


SYMBOL SCHEDULE

■ ARCHITECTURAL NOTES

● PLUMBING NOTES

▲ HVAC NOTES


◆ ELECTRICAL NOTES

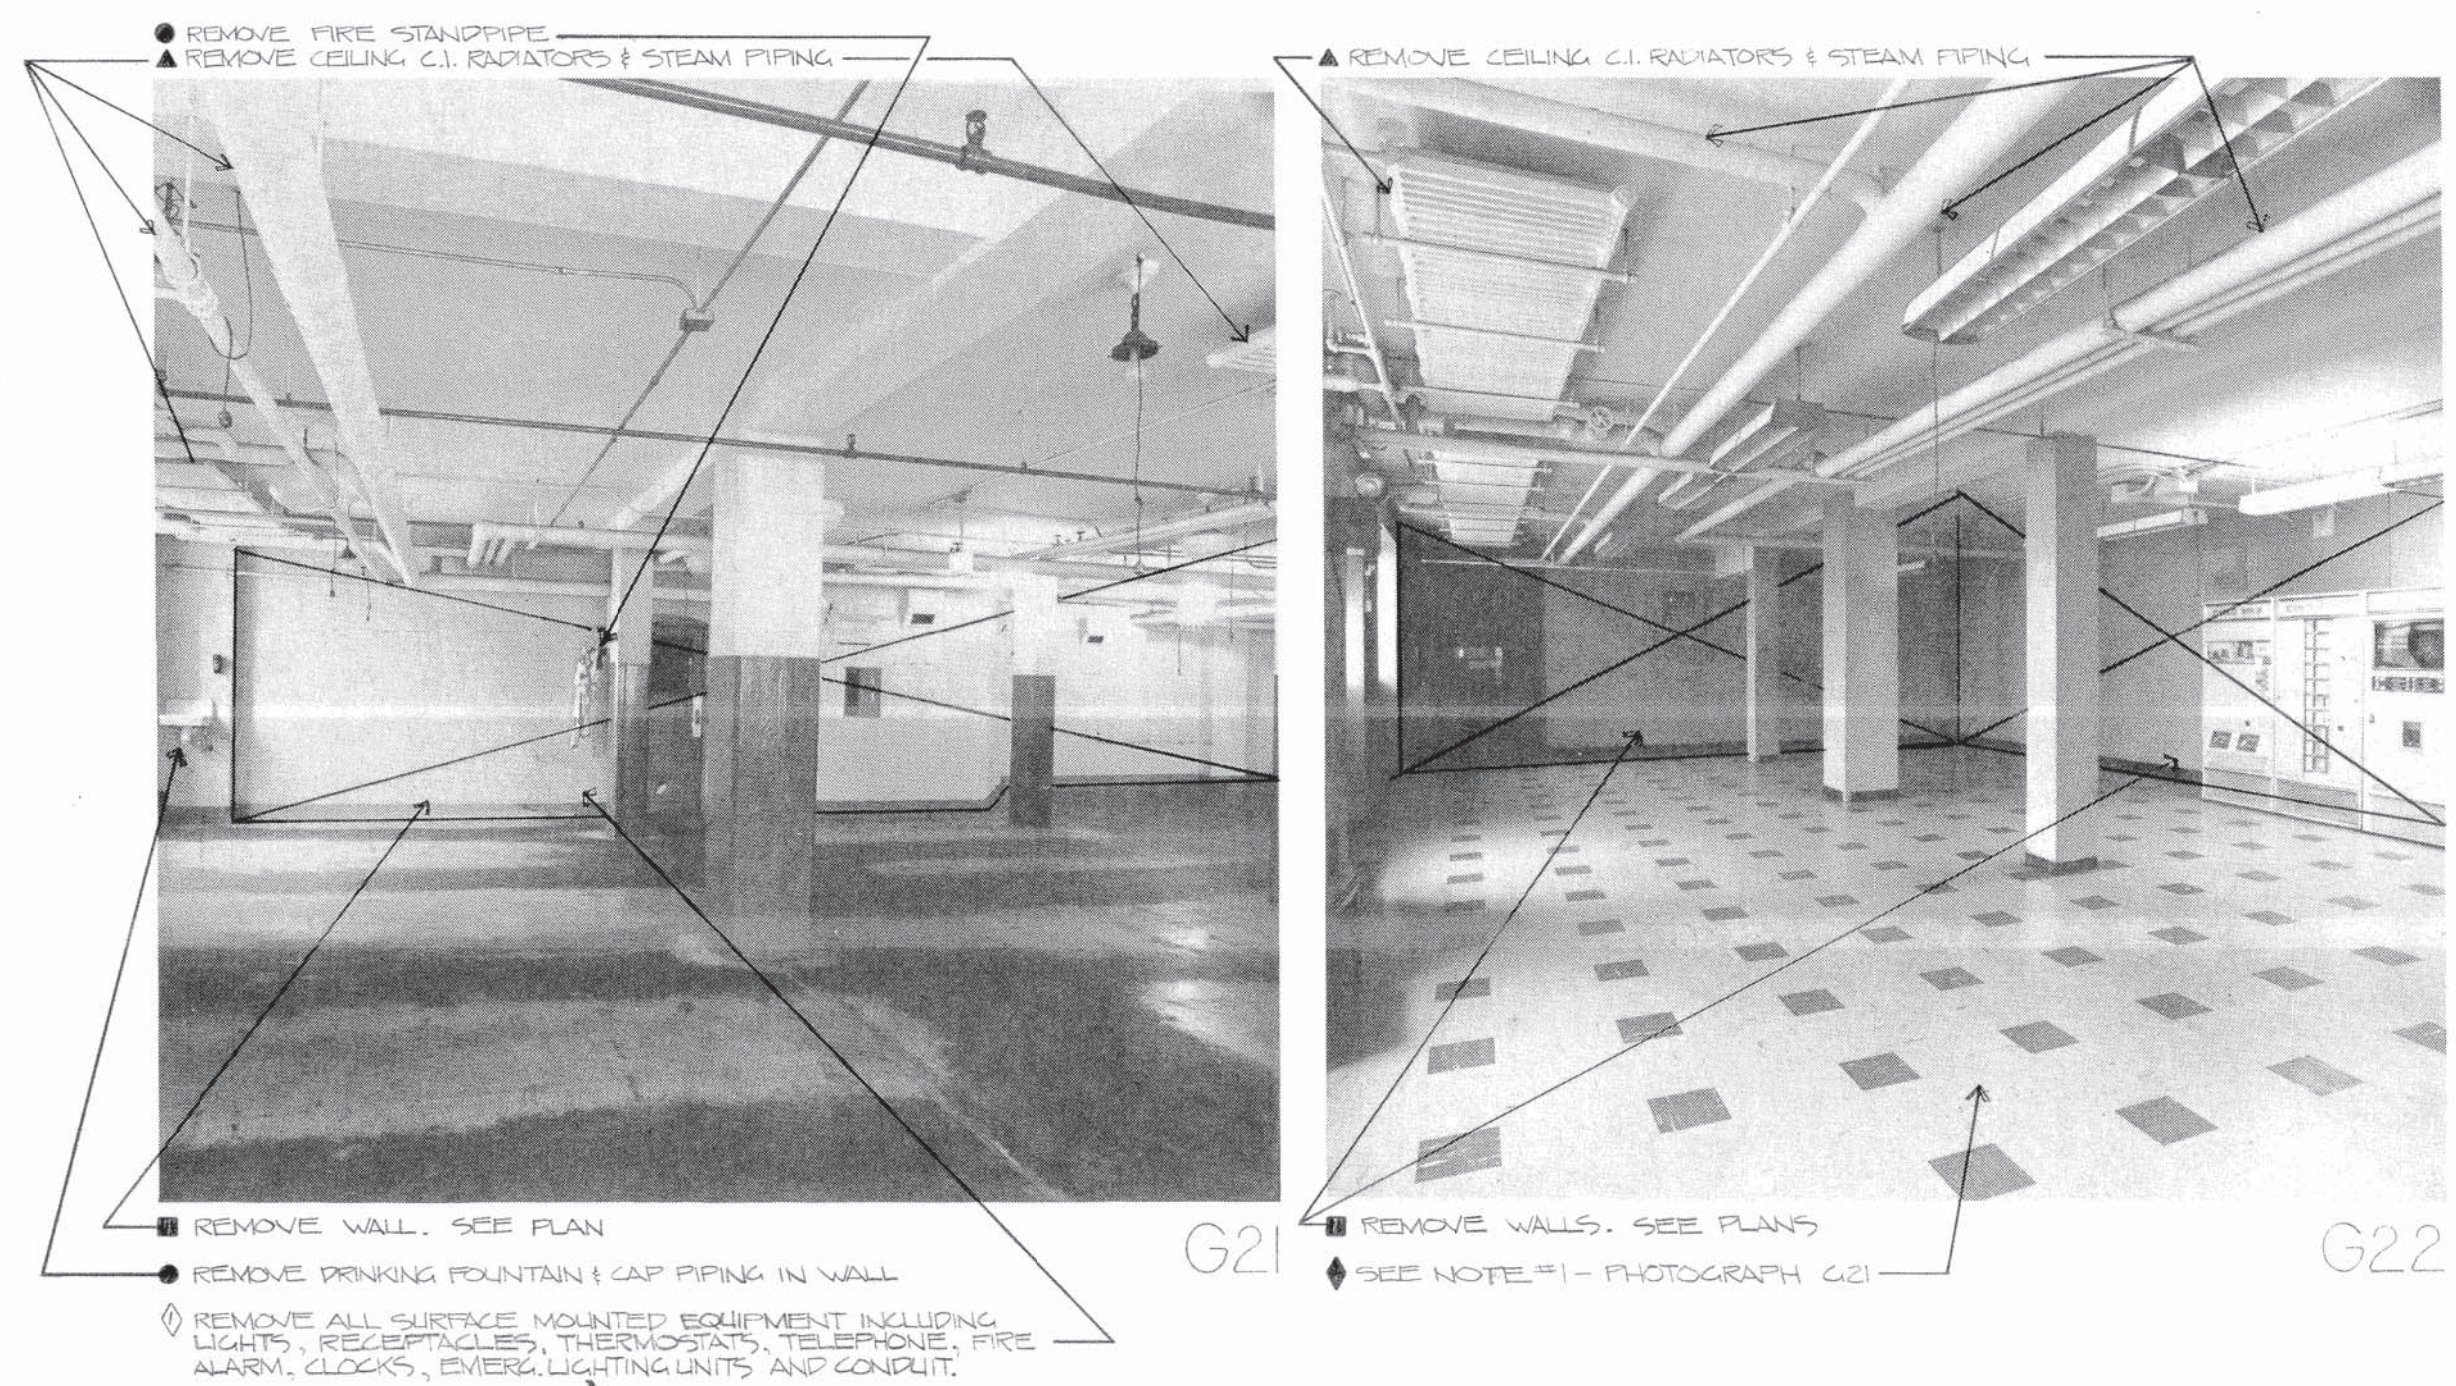


G21




G22

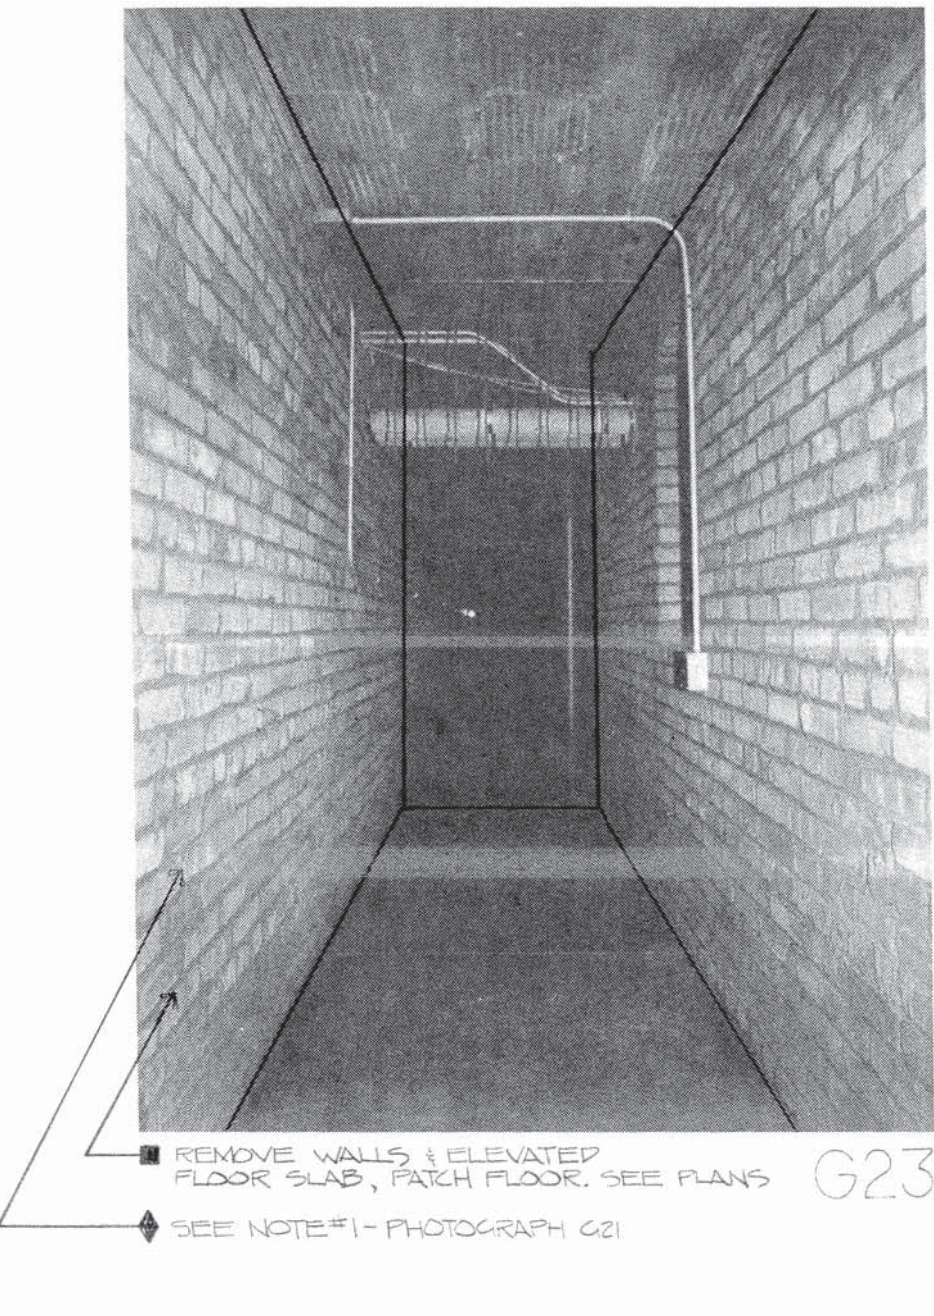



G23

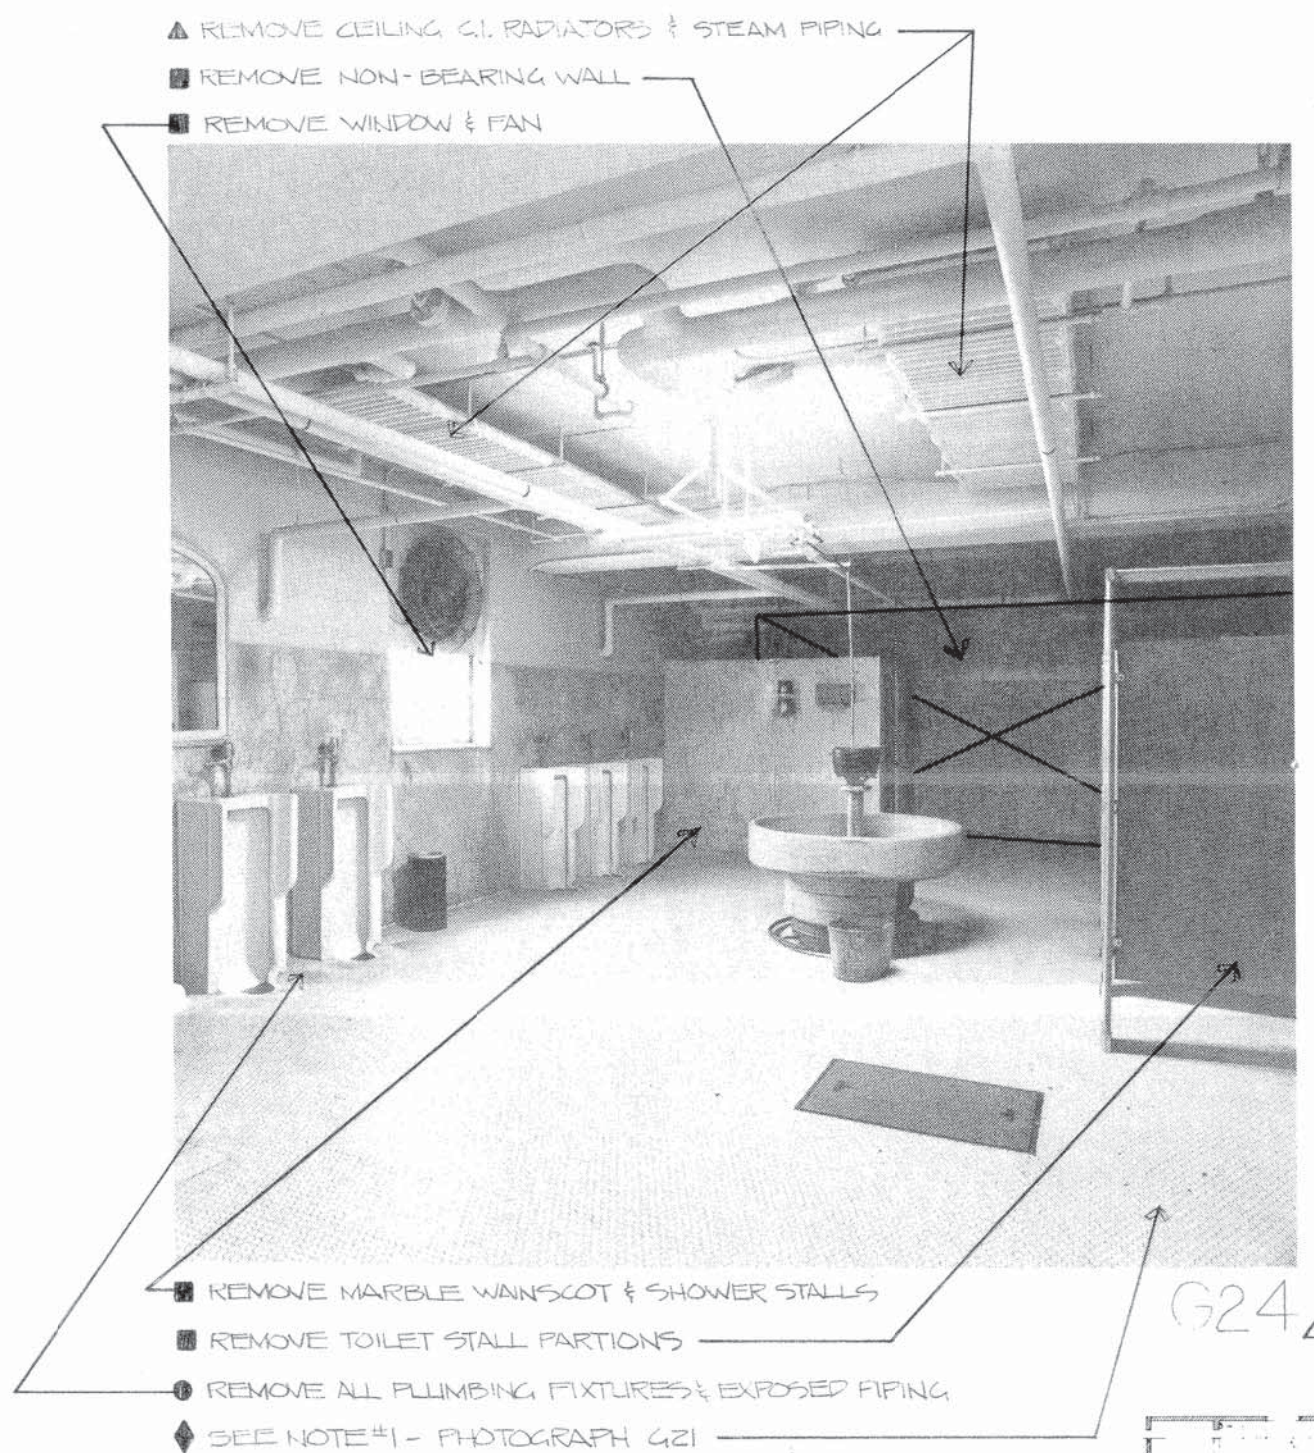


G24

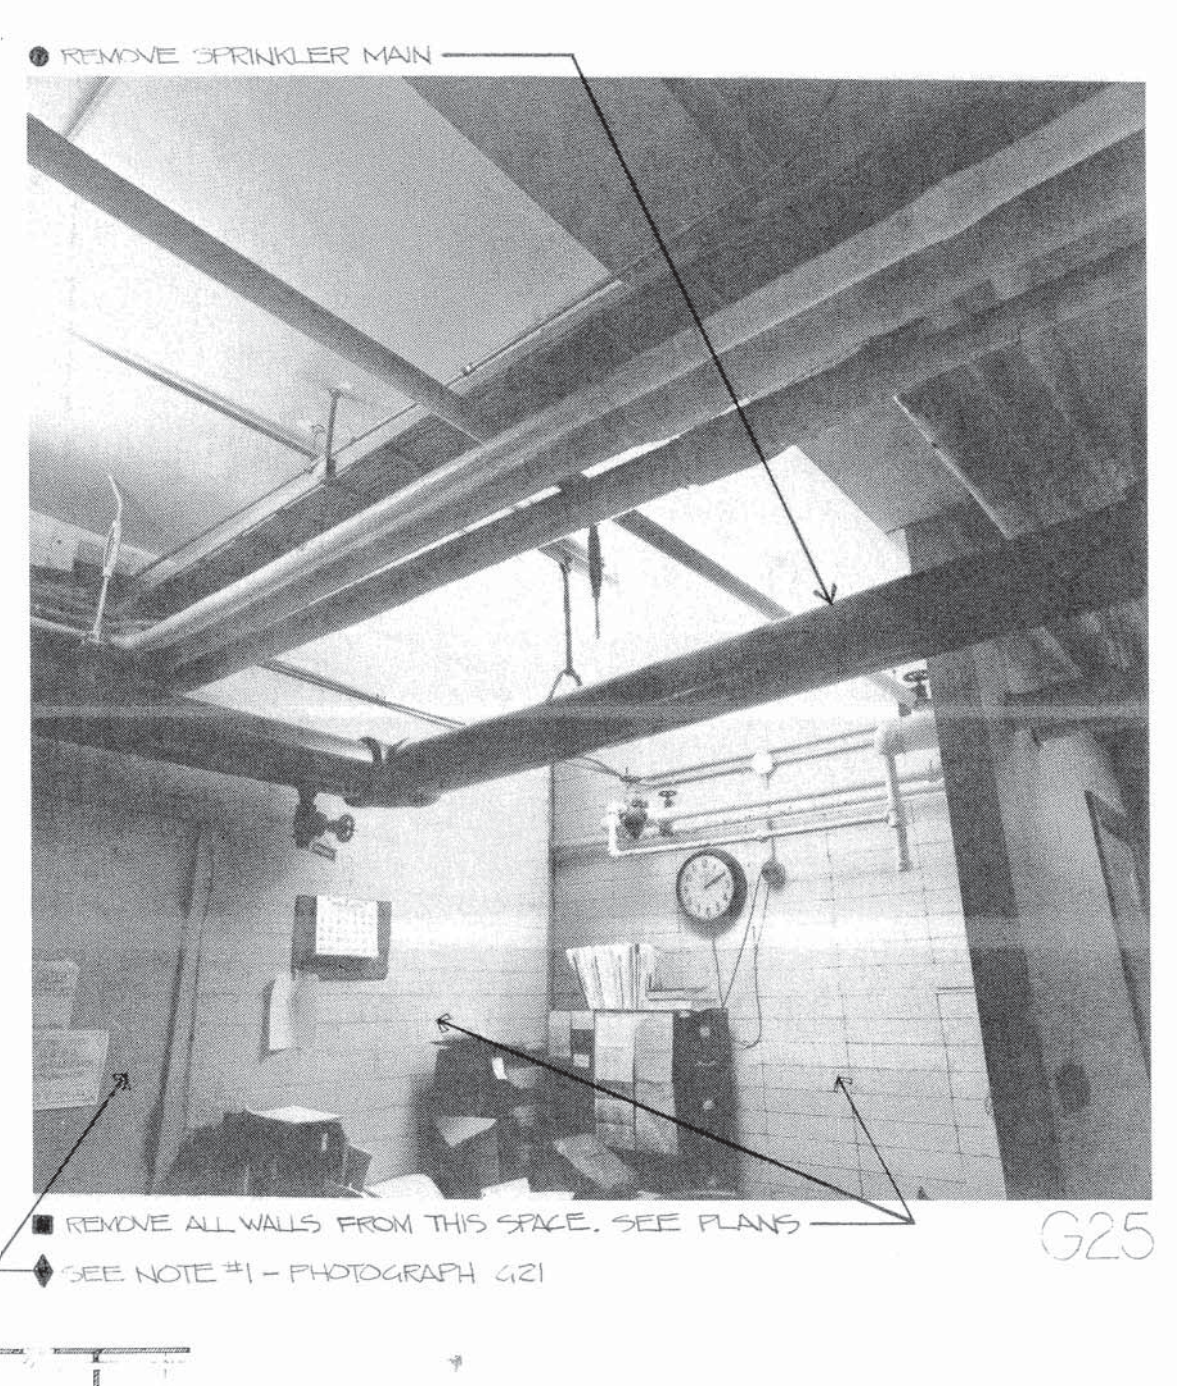


G25

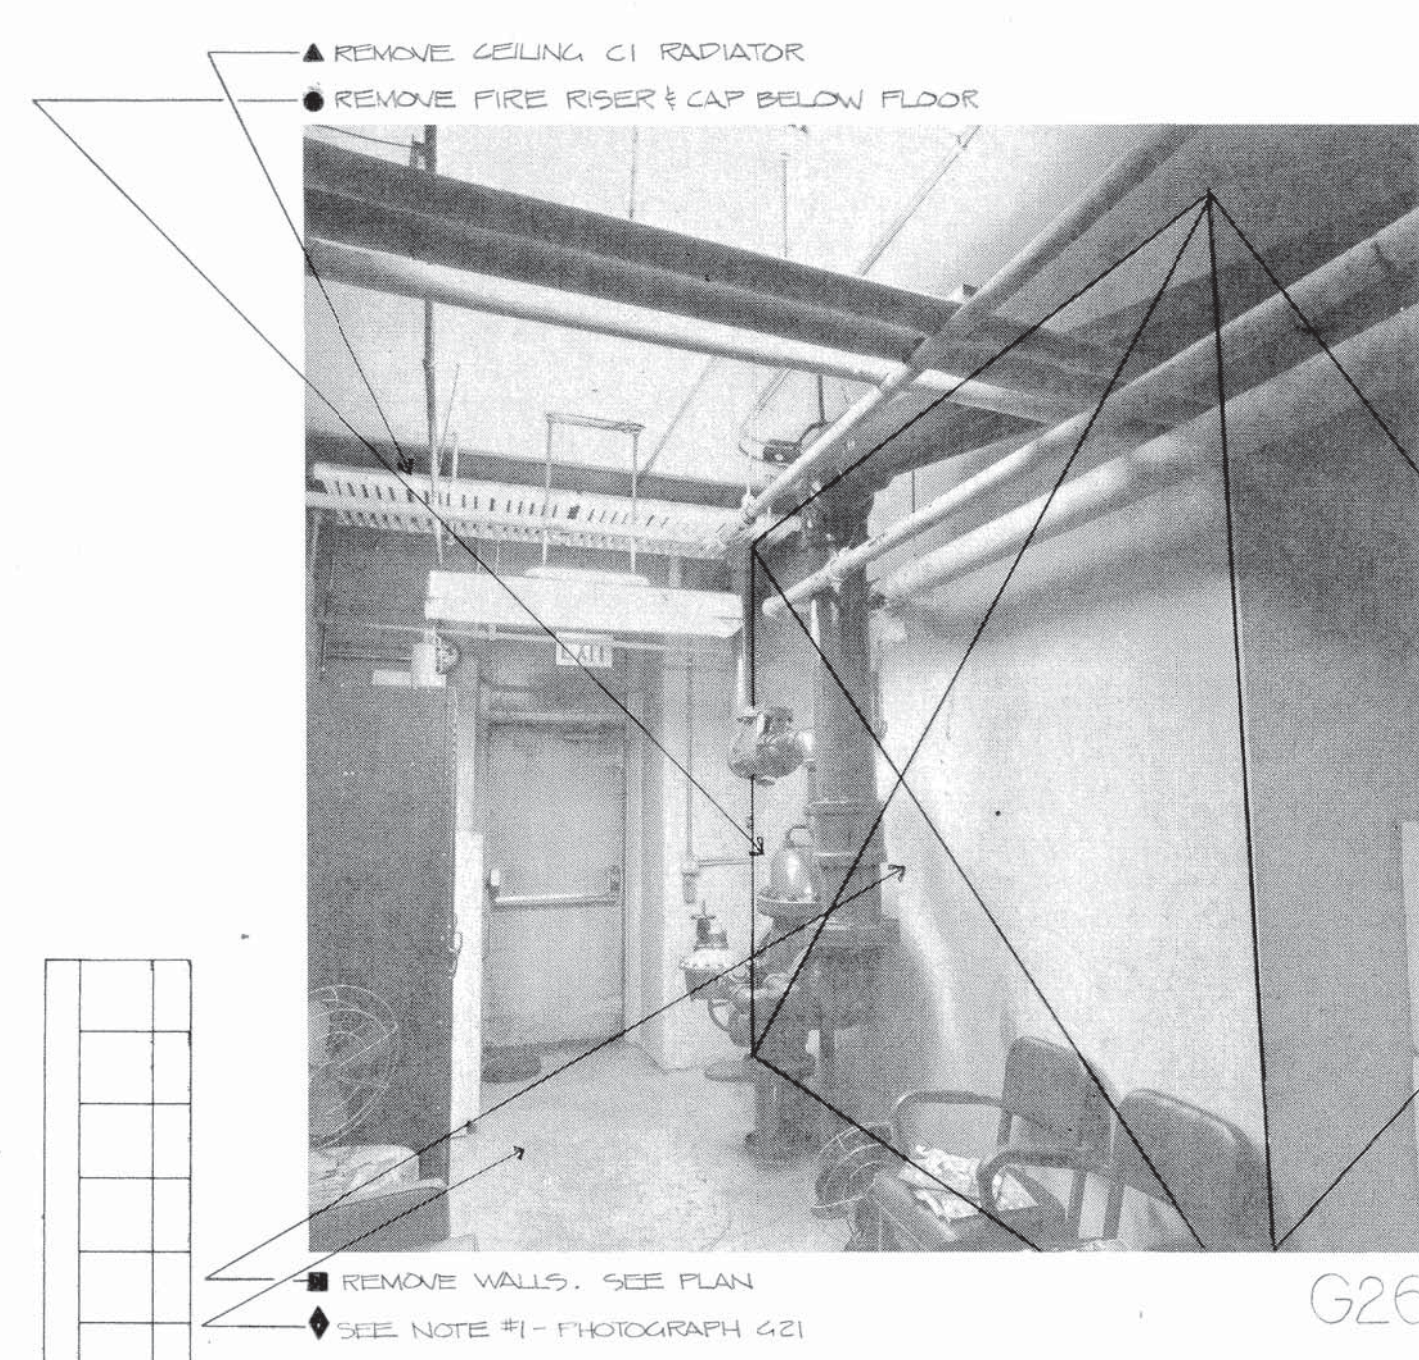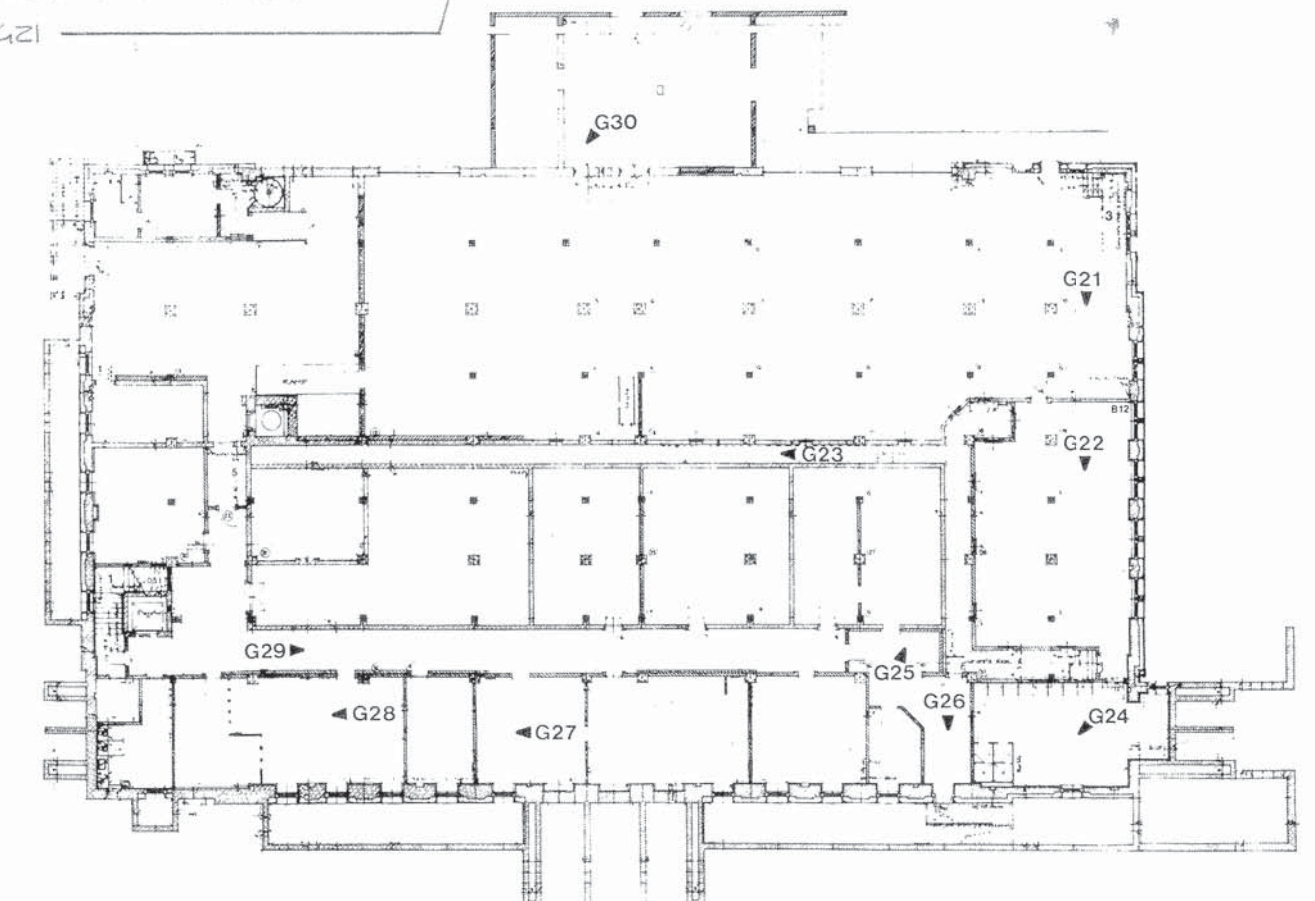


G26

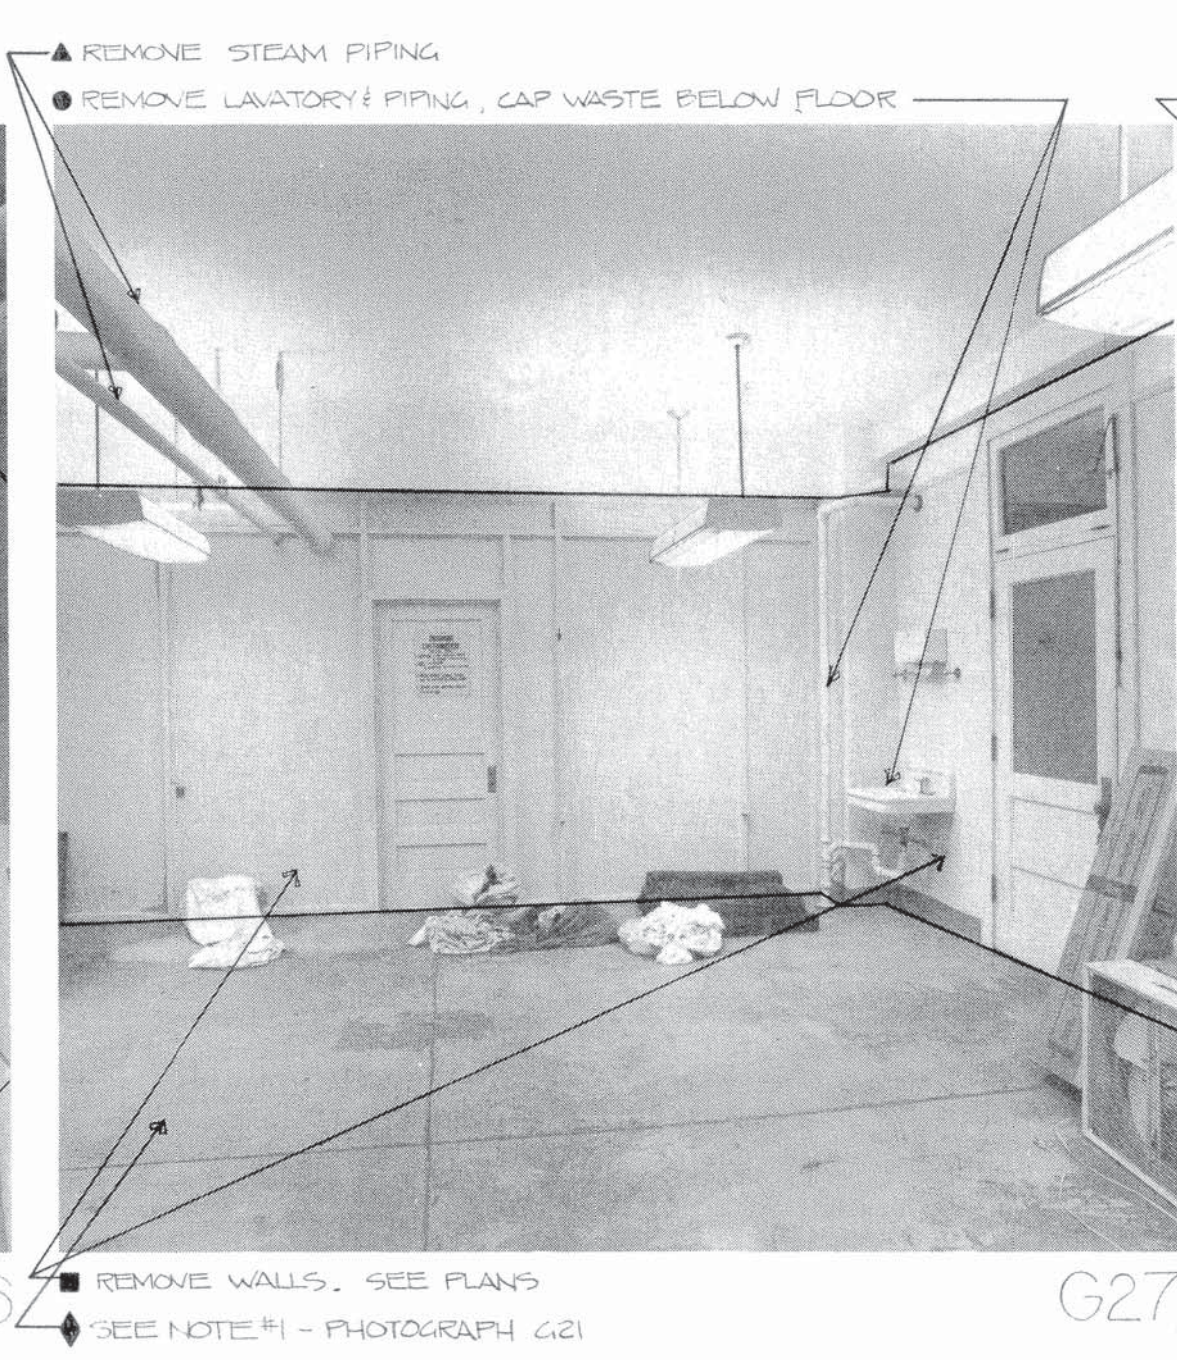


G27

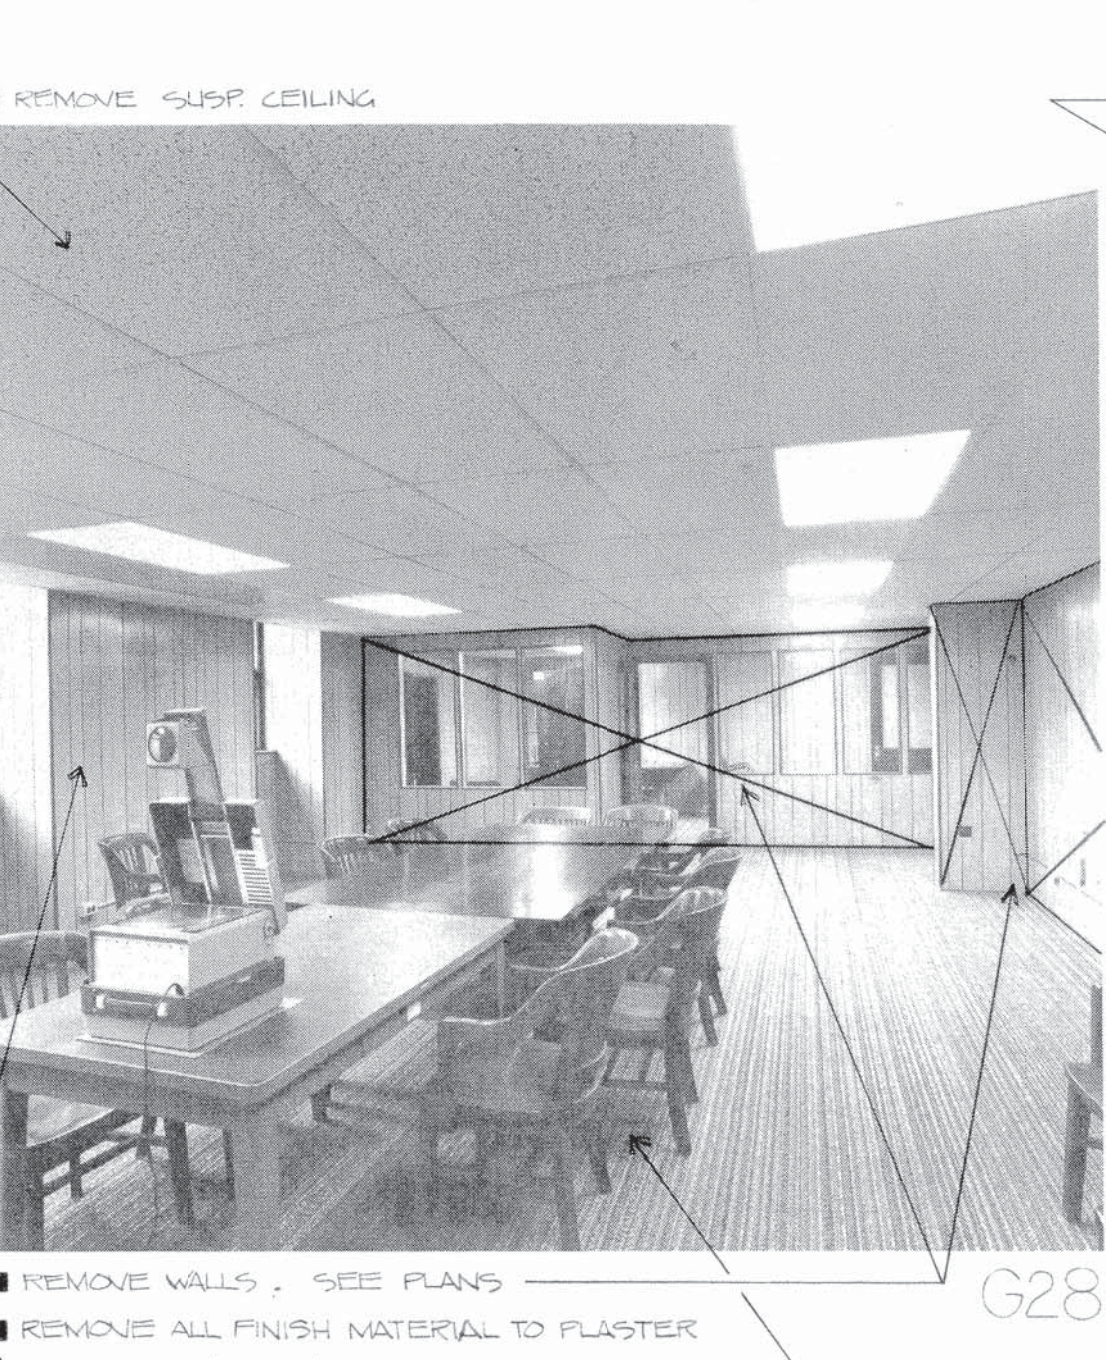

G28

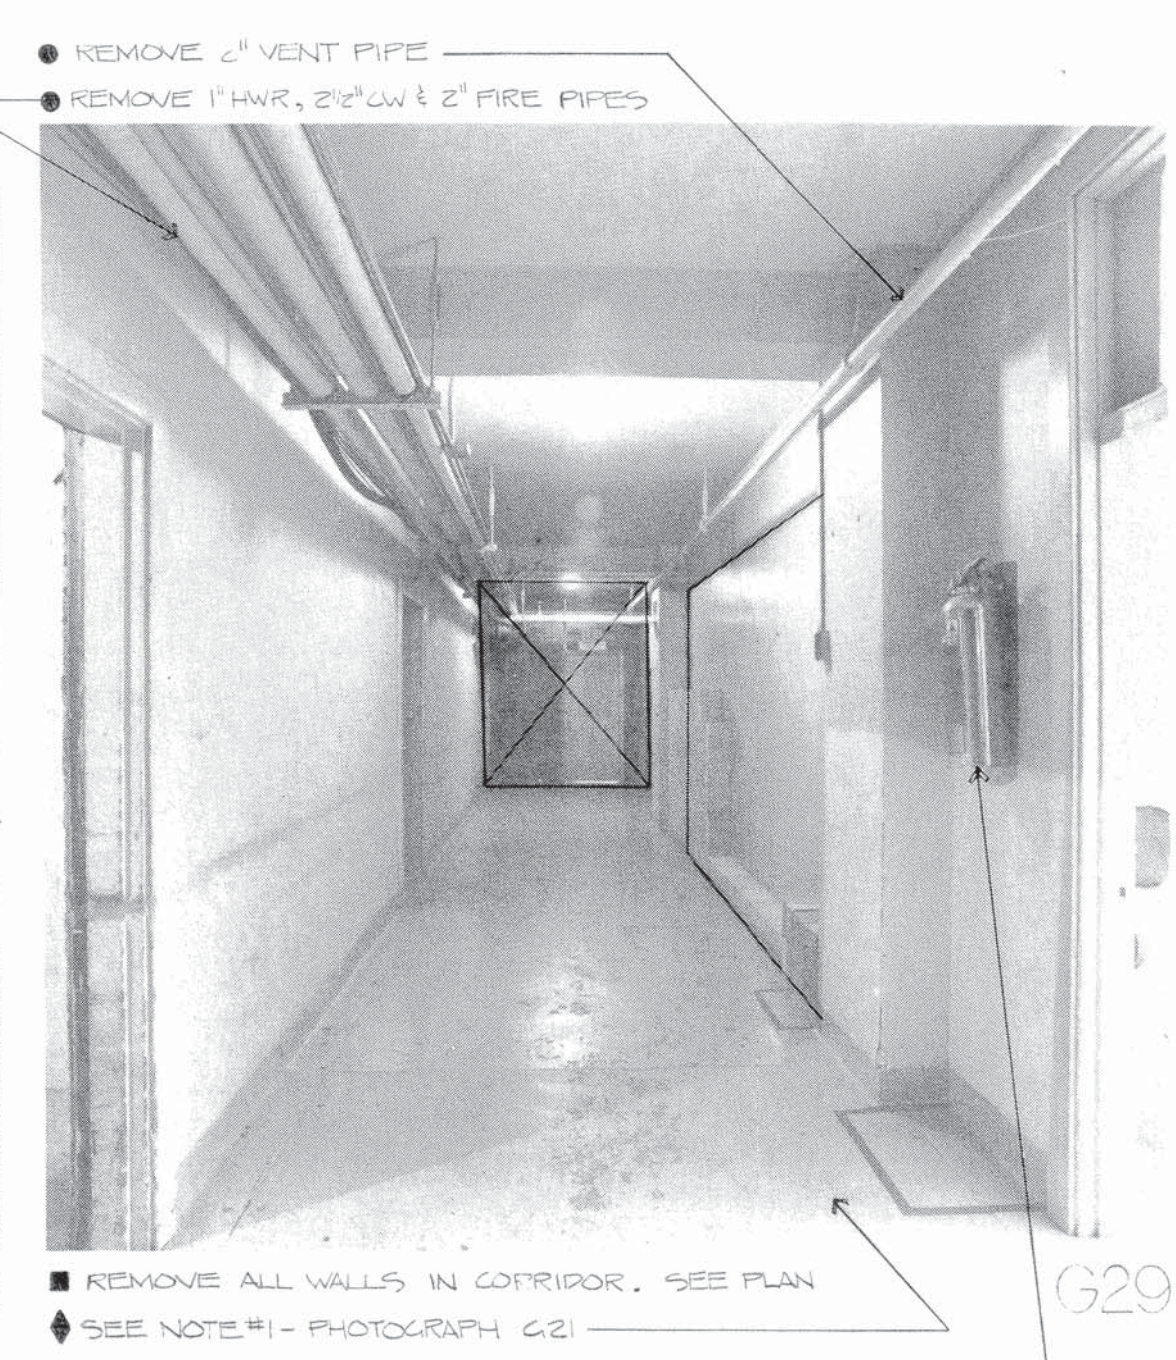

G29

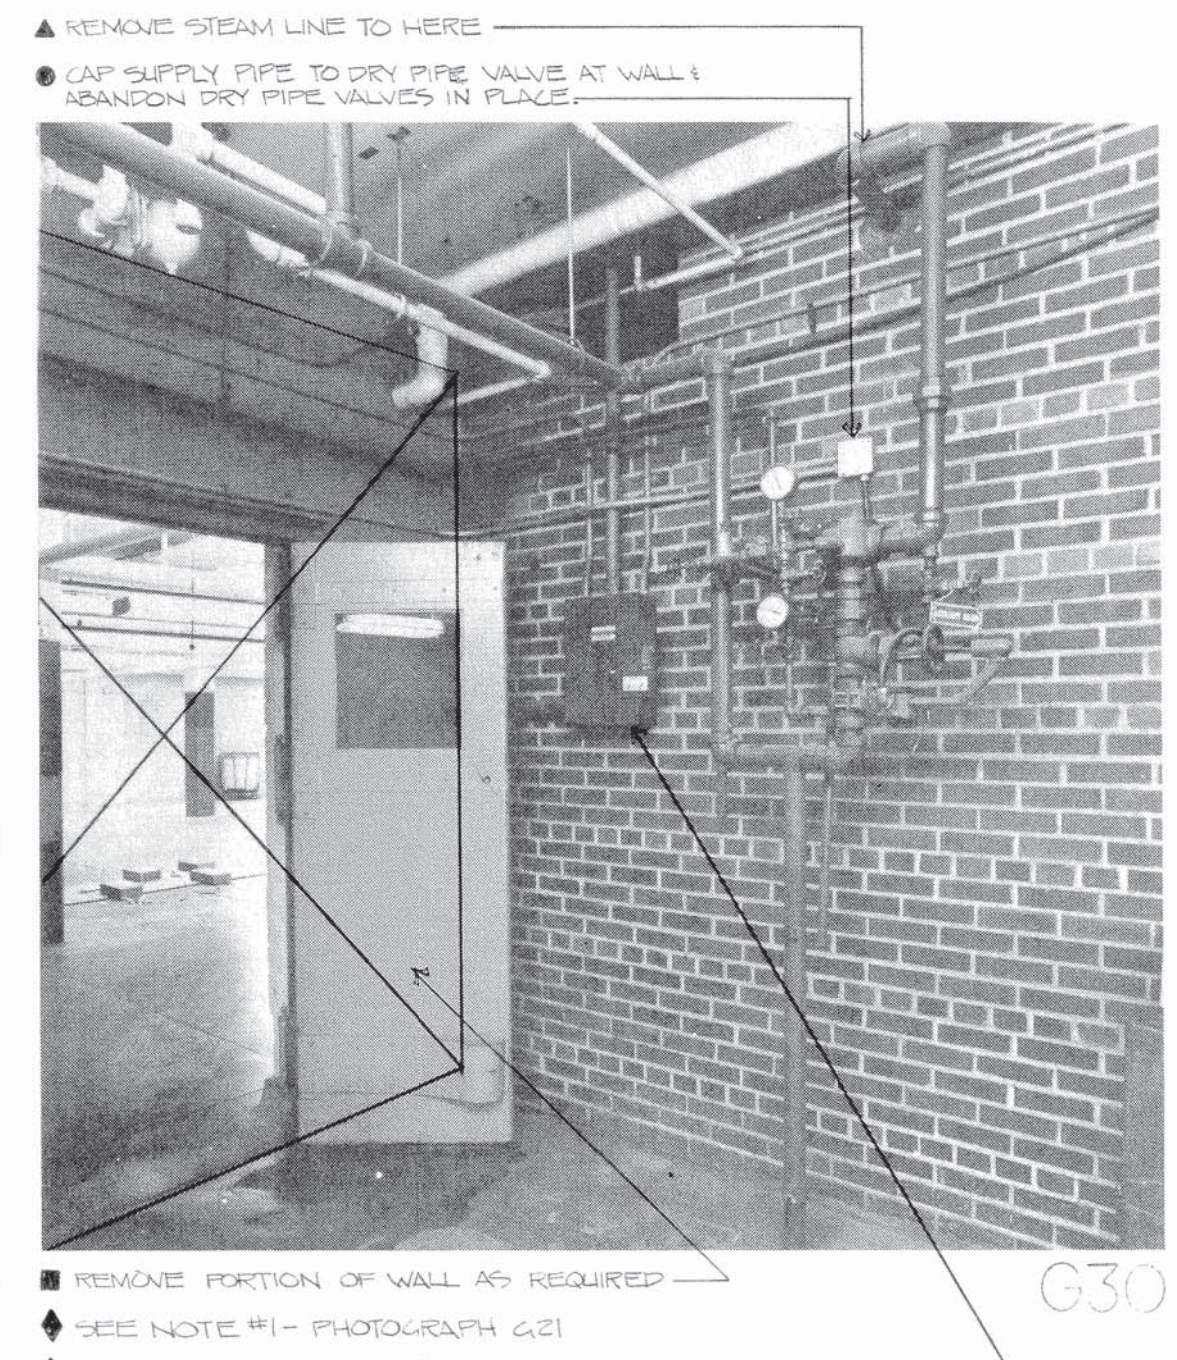

G30

Final	Overlay	Screen

Project

**Post
Office
Remodeling**
City of Madison
Madison, Wisconsin

Sheet Title

DEMOLITION
GROUND FLOOR -
PHOTOS

NO SCALE

Date 6-20-79

Project No.

78122-00

Sheet No.

XR-7

- General Notes**
- SYMBOL SCHEDULE
- ARCHITECTURAL NOTES
 - PLUMBING NOTES
 - ▲ HVAC NOTES
 - ◆ ELECTRICAL NOTES

▲ REMOVE G.I. RADIATOR & ASSOCIATED PIPING
▲ REMOVE PORTION OF WALL AS REQUIRED
▲ REMOVE LIGHT FIXTURES & STORE AS DIRECTED BY OWNER
▲ REMOVE METAL FRAME & GLASS VESTIBULE

■ REMOVE MARBLE WAINSCOT & BASE (TYPICAL)
■ REMOVE ANY & ALL LOOSE FLOORING THAT IS NOT SUITABLE TO SUBSTITUTE NEW SCHEDULED MATERIAL (TYPICAL) FIRST FLOOR

NOTE #1:
REMOVE ALL SURFACE MOUNTED EQUIPMENT INCLUDING RECEPTACLES, CLOCKS, TELEPHONES, FIRE ALARMS, EMERGENCY LIGHTING UNITS & CONDUIT.

F01

■ WALL OF ROOM, R-02 TO BE VAN
■ REMOVE LIGHT FIXTURES & W/OUT IRON GRILLED
■ REMOVE WALLS - SEE SHEET XE-20

■ REMOVE LOWER PORTION OF WALL BELOW LOOKOUT
■ SEE NOTE #1 - PHOTOGRAPH F01

F02

▲ REMOVE DUCTWORK
▲ RELOCATE VIEWPOINTS. SEE SHEET A-4 & DET. 10-10

■ REMOVE DOOR & WALL
■ REMOVE LOWER PORTION OF WALL BELOW
LOOKOUT GALLERY
■ REMOVE FIRE STANDPIPE
■ SEE NOTE #1 - PHOTOGRAPH F01

F03

▲ REMOVE DUCTWORK
▲ REMOVE WOOD T+G WAINSCOT & BASE (TYPICAL)


■ SEE NOTE #1 - PHOTOGRAPH F01
■ REMOVE PANELBOARD, BRANCH CIRCUIT FEEDERS & FEED FROM BOOR DISTRIBUTION PANEL ON GROUND FLOOR

F04

▲ REMOVE STEAM & CONDENSATE PIPE TO ROOF TOP AHU
▲ REMOVE DUCTWORK
▲ REMOVE CONDENSATE PIPING

■ REMOVE DRINKING FOUNTAIN & PIPING
■ REMOVE SPRINKLER PIPING (TYPICAL)
■ SEE NOTE #1 - PHOTOGRAPH F01

F05

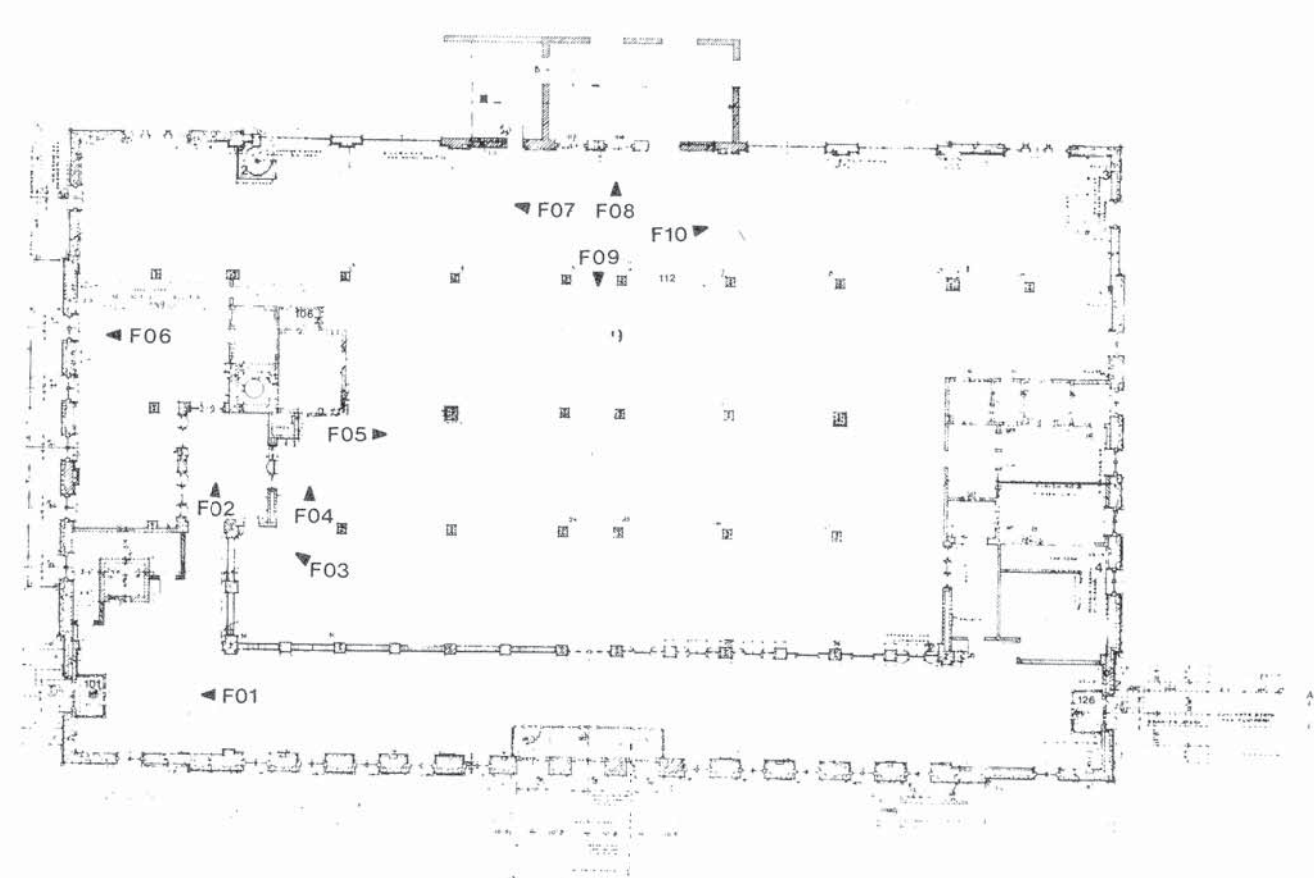

▲ REMOVE WOOD T+G WAINSCOT (TYPICAL)

■ REMOVE WINDOW - SEE DETAIL A/3-4
▲ REMOVE G.I. RADIATOR & ASSOCIATED PIPING
◆ SEE NOTE #1 - PHOTOGRAPH F01

F06

● REMOVE LAVATORY & ASSOCIATED PIPING
▲ REMOVE DUCTWORK
▲ REMOVE WOOD PARTITION FRAMING, INCLUDING DOOR & FRAME (NOT SHOWN)
▲ REMOVE CIRCULAR STAIR, FRAME & RAIL ETC., IN FLOOR OPENING. SEE DETAIL B/3-4

■ CUT HOLES IN SLAB FOR NEW ROOM LEVELS - SEE DETAIL A/3-5
■ REMOVE LARGE WINDOWS & BRICK IN OPENINGS - SEE DETAIL A/4-1
■ REMOVE WOOD FLOOR SYSTEM IN THIS AREA & FRAME IN OPENING - SEE DETAIL A/2-A
■ REMOVE BURNISHED TILE FLOOR
■ REMOVE G.I. RADIATOR & ASSOCIATED PIPING
◆ SEE NOTE #1 - PHOTOGRAPH F01

F07

▲ REMOVE SPRINKLER & PIPING (TYPICAL)
▲ REMOVE WOOD T+G WAINSCOT & BASE (TYPICAL)
▲ REMOVE FIRE STANDPIPE
▲ REMOVE DUCTWORK

■ REMOVE WOOD VESTIBULE & DOOR - SEE DETAIL A/4-1
■ REMOVE PORTION OF BRICKING WALL - SEE DETAIL A/4-1
◆ SEE NOTE #1 - PHOTOGRAPH F01
◆ REMOVE PORTABLE ANNUNCIATOR

F08

▲ REMOVE DUCTWORK
▲ REMOVE QUOTE ENCLOSURE & QUOTE FRAME IN FLOOR OPENING

■ REMOVE METAL COLUMN GUARDS & BASE (TYPICAL)
◆ SEE NOTE #1 - PHOTOGRAPH F01

F09

▲ REMOVE DUCTWORK
▲ REMOVE STAINLESS SYSTEM. CAP REMAINING PIPE TO MAINTAIN VENTILATION
▲ REMOVE LARGE WINDOWS & BRICK IN OPENINGS

■ REMOVE PORTION OF BRICKING WALL - SEE DETAIL A/4-1
■ REMOVE BURNISHED TILE FLOOR
■ REMOVE G.I. RADIATOR & ASSOCIATED PIPING
◆ SEE NOTE #1 - PHOTOGRAPH F01

F10

Project
Post Office Remodeling
City of Madison
Madison, Wisconsin

Sheet Title
RENOVATION FIRST FLOOR - PHOTOS

Date 6-20-79

Project No.
78122-00

Sheet No.
XR-8

General Notes
 SYMBOL SCHEDULE
 ■ ARCHITECTURAL NOTES
 ● PLUMBING NOTES
 ▲ HVAC NOTES
 ◆ ELECTRICAL NOTES

● REMOVE ALL AIR PIPING & DROPS
 ■ REMOVE METAL COLUMN GUARDS (BASE-TYPICAL)
 ■ REMOVE WALLS. SEE PLANS

● REMOVE DRINKING FOUNTAIN & PIPING
 ● REMOVE FIRE STANDPIPE
 ◆ REMOVE FAN, BR, FEEDER AND BRANCH CIRCUIT WIRING
 ◆ REMOVE ALL LIGHTS, SURFACE CONDUIT AND SURFACE MTD. DEVICES INCLUDING THERMOSTATS, FIRE ALARM, TELEPHONE, CLOCKS, RECEPTABLES & EMERGENCY LIGHTING UNITS. (NOTE ONE)


▲ REMOVE PLUMBING
 ■ REMOVE WINDOWS - SEE DETAIL

■ REMOVE STAIR & FRAME IN OPENING - SEE DETAIL A/3-7
 ■ REMOVE RUBBERIZED TILE FLOOR
 ▲ REMOVE C.I. RADIATORS
 ◆ SEE NOTE ONE, PHOTOGRAPH F-11

▲ REMOVE PLUMBING
 ● REMOVE SPRINKLER SYSTEM

■ REMOVE PORTION OF WALL AS REQUIRED
 ■ REMOVE WINDOW & BRICK IN OPENING
 ▲ REMOVE C.I. RADIATORS
 ◆ SEE NOTE ONE, PHOTOGRAPH F-11

■ REMOVE WALLS. SEE PLANS
 ■ REMOVE VAULT EQUIP. & STORE AS DIRECTED BY OWNER
 ◆ SEE NOTE ONE, PHOTOGRAPH F-11

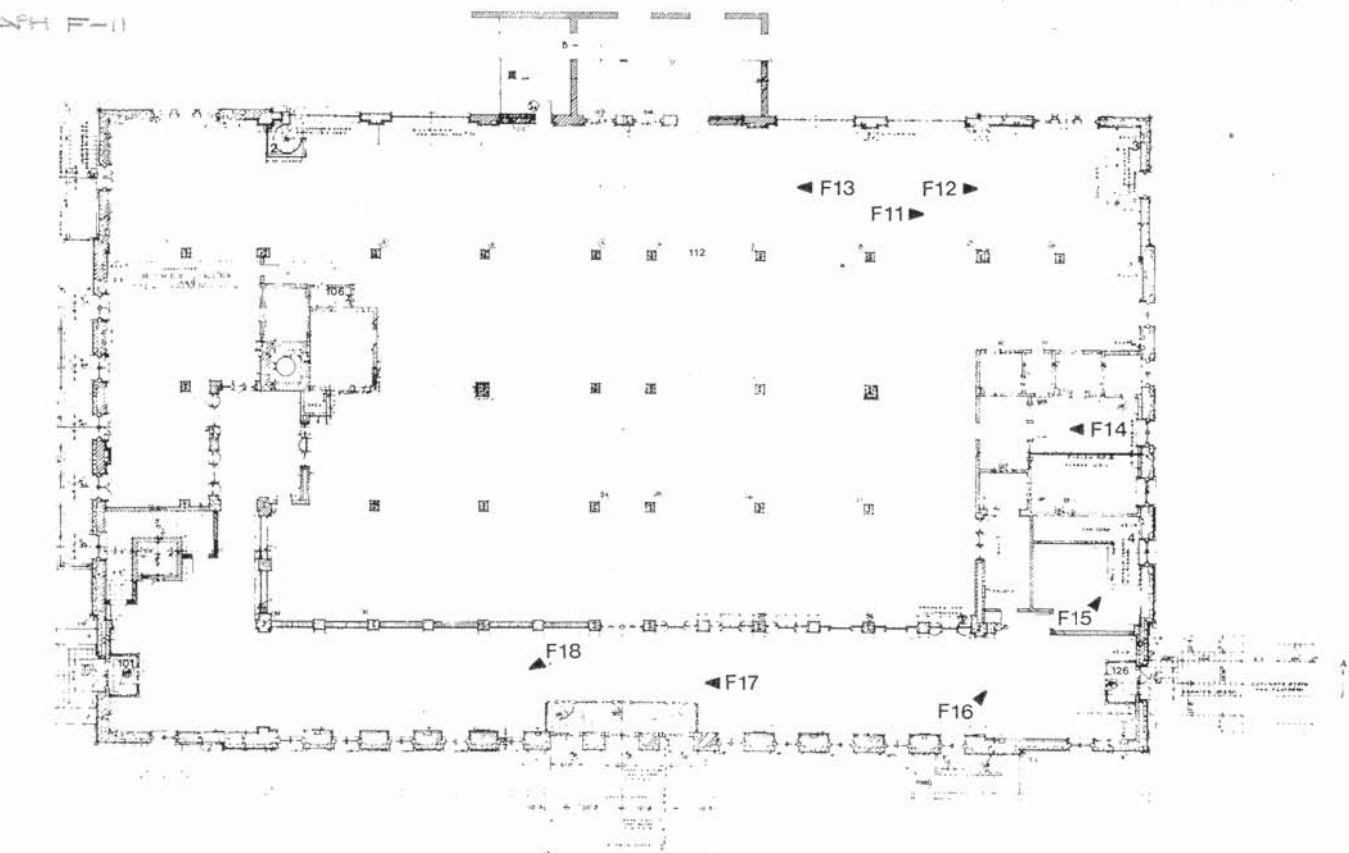

■ REMOVE METAL GRILL & GATE. PATCH EXIST. TO REMAIN

■ REMOVE MARBLE WAINSCOT & BASE. REPLACE HANDRAIL
 ◆ SEE NOTE ONE, PHOTOGRAPH F-11

■ REMOVE LIGHT FIXTURES. STORE AS DIRECTED BY OWNER
 ■ REMOVE WALL. SEE PLAN

■ REMOVE METAL FRAME & GLASS VESTIBULE
 ◆ REMOVE ALL SURFACE MTD. DEVICES INCLUDING FIRE ALARM, TELEPHONE, CLOCKS, RECP, EMERGENCY LIGHTING UNITS AND CONDUIT

▲ REMOVE GRILLS
 ■ REMOVE LIGHT FIXTURES. STORE AS DIRECTED BY OWNER
 ■ REMOVE WROUGHT IRON GRILLS. STORE AS DIRECTED BY CITY

■ REMOVE WALL
 ■ FOR TEMPORARY LOCATION OF POSTAL BOXES & STAMP MACHINE SEE A/10-13

■ REMOVE LIGHT FIXTURES. STORE AS DIRECTED BY OWNER

■ REMOVE MARBLE WAINSCOT & BASE - TYPICAL
 ▲ REMOVE C.I. RADIATORS

Project
Post Office Remodeling
 City of Madison
 Madison, Wisconsin

Sheet Title
 DEVOLUTION
 FIRST FLOOR -
 PHOTOS

Date 6-20-79

Project No.
78122-00

Sheet No.
XR-9

Final	Overlay
Screen	

- Project

Sheet Title

Date JUNE 20, 79

Project No. _____

78122-00

Sheet No. _____

E



PROJECT NORTH
TRUE NORTH

SHEET E-1

Add (1) type "V" fixture under cabinet on south wall, room 000. Connect to nearly receptacle circuit.

Add (1) type "V" fixture under cabinet under cabinet on east wall of
kitchen. Connect to nearby receptacle circuit.

General note #11: change "Receps, and demountable partitions" to read, "Lighting Fixtures".

Room 064: Change fixture type foam "U" to "T".

SHEETS E1 and E2
Rooms 049, 059 shall have light fixtures and receptacles connected with flexible wiring per specification Section 1615.

Final		Overlay	
Final		Overlay	
Screen		Screen	
Screen		Screen	

General Notes

- 1 MOUNT RECEPTACLES & TELEPHONE OUTLETS ON ALL EXTERIOR WALLS EXCEPT AS NOTED. 12" A.F.F. COORDINATE MOUNTING W/ FIN TUBE RADIATION.
- 2 TYPICAL - ALL RECEPTACLES & TELEPHONE OUTLETS W/ AN ASTERISK (*) SHALL HAVE A BLANK COVER PLATE BE FOR FUTURE USE.
- 3 FLUSH CEILING INTO JUNCTION BOX W/ BLANK COVER FOR FUTURE PRINT MACHINE. PROVIDE EMPTY 3/4" G. TO FILL.
- 4 WIREMOLD SERIES #226A90 W/ RECEPTACLES 18" O.C.
- 5 CONNECT TO LANDSCAPE PARTITION FROM THIS POINT.
- 6 RECEPT. & DEMOUNTABLE PARTITIONS IN ROOMS 037, 038, 039, 043, 044, 045, 046, 048, 049, 050, 052, 053, 055, 056, 057, 060 TO BE CONNECTED WITH FLEXIBLE WIRING PER SPEC. SCT. 1615.
- 7 JUNCTION BOX FOR J.C.-80 COMPUTER TERMINAL. PNL. C, C.T. 23 FIELD VERIFY LOCATION.
- 8 TYP. SEE DETAILS 8-25 & 8-32 FOR LOCATION OF SECURITY SYSTEM J BOX. ONE BOX FOR EACH WINDOW PANE.
- 9 SEE DTL. 16-4 FOR CONTROL OF MTR.
- 10 TYPICAL - INSULATE BEHIND ALL EXTERIOR DEVICES.

Project

Post Office Remodeling
City of Madison
Madison, Wisconsin

Sheet Title

**GROUND FLOOR PLAN
POWER & SYSTEMS**

Date


JUNE 20, 79

Project No.

78122-00

Sheet No.

E-2

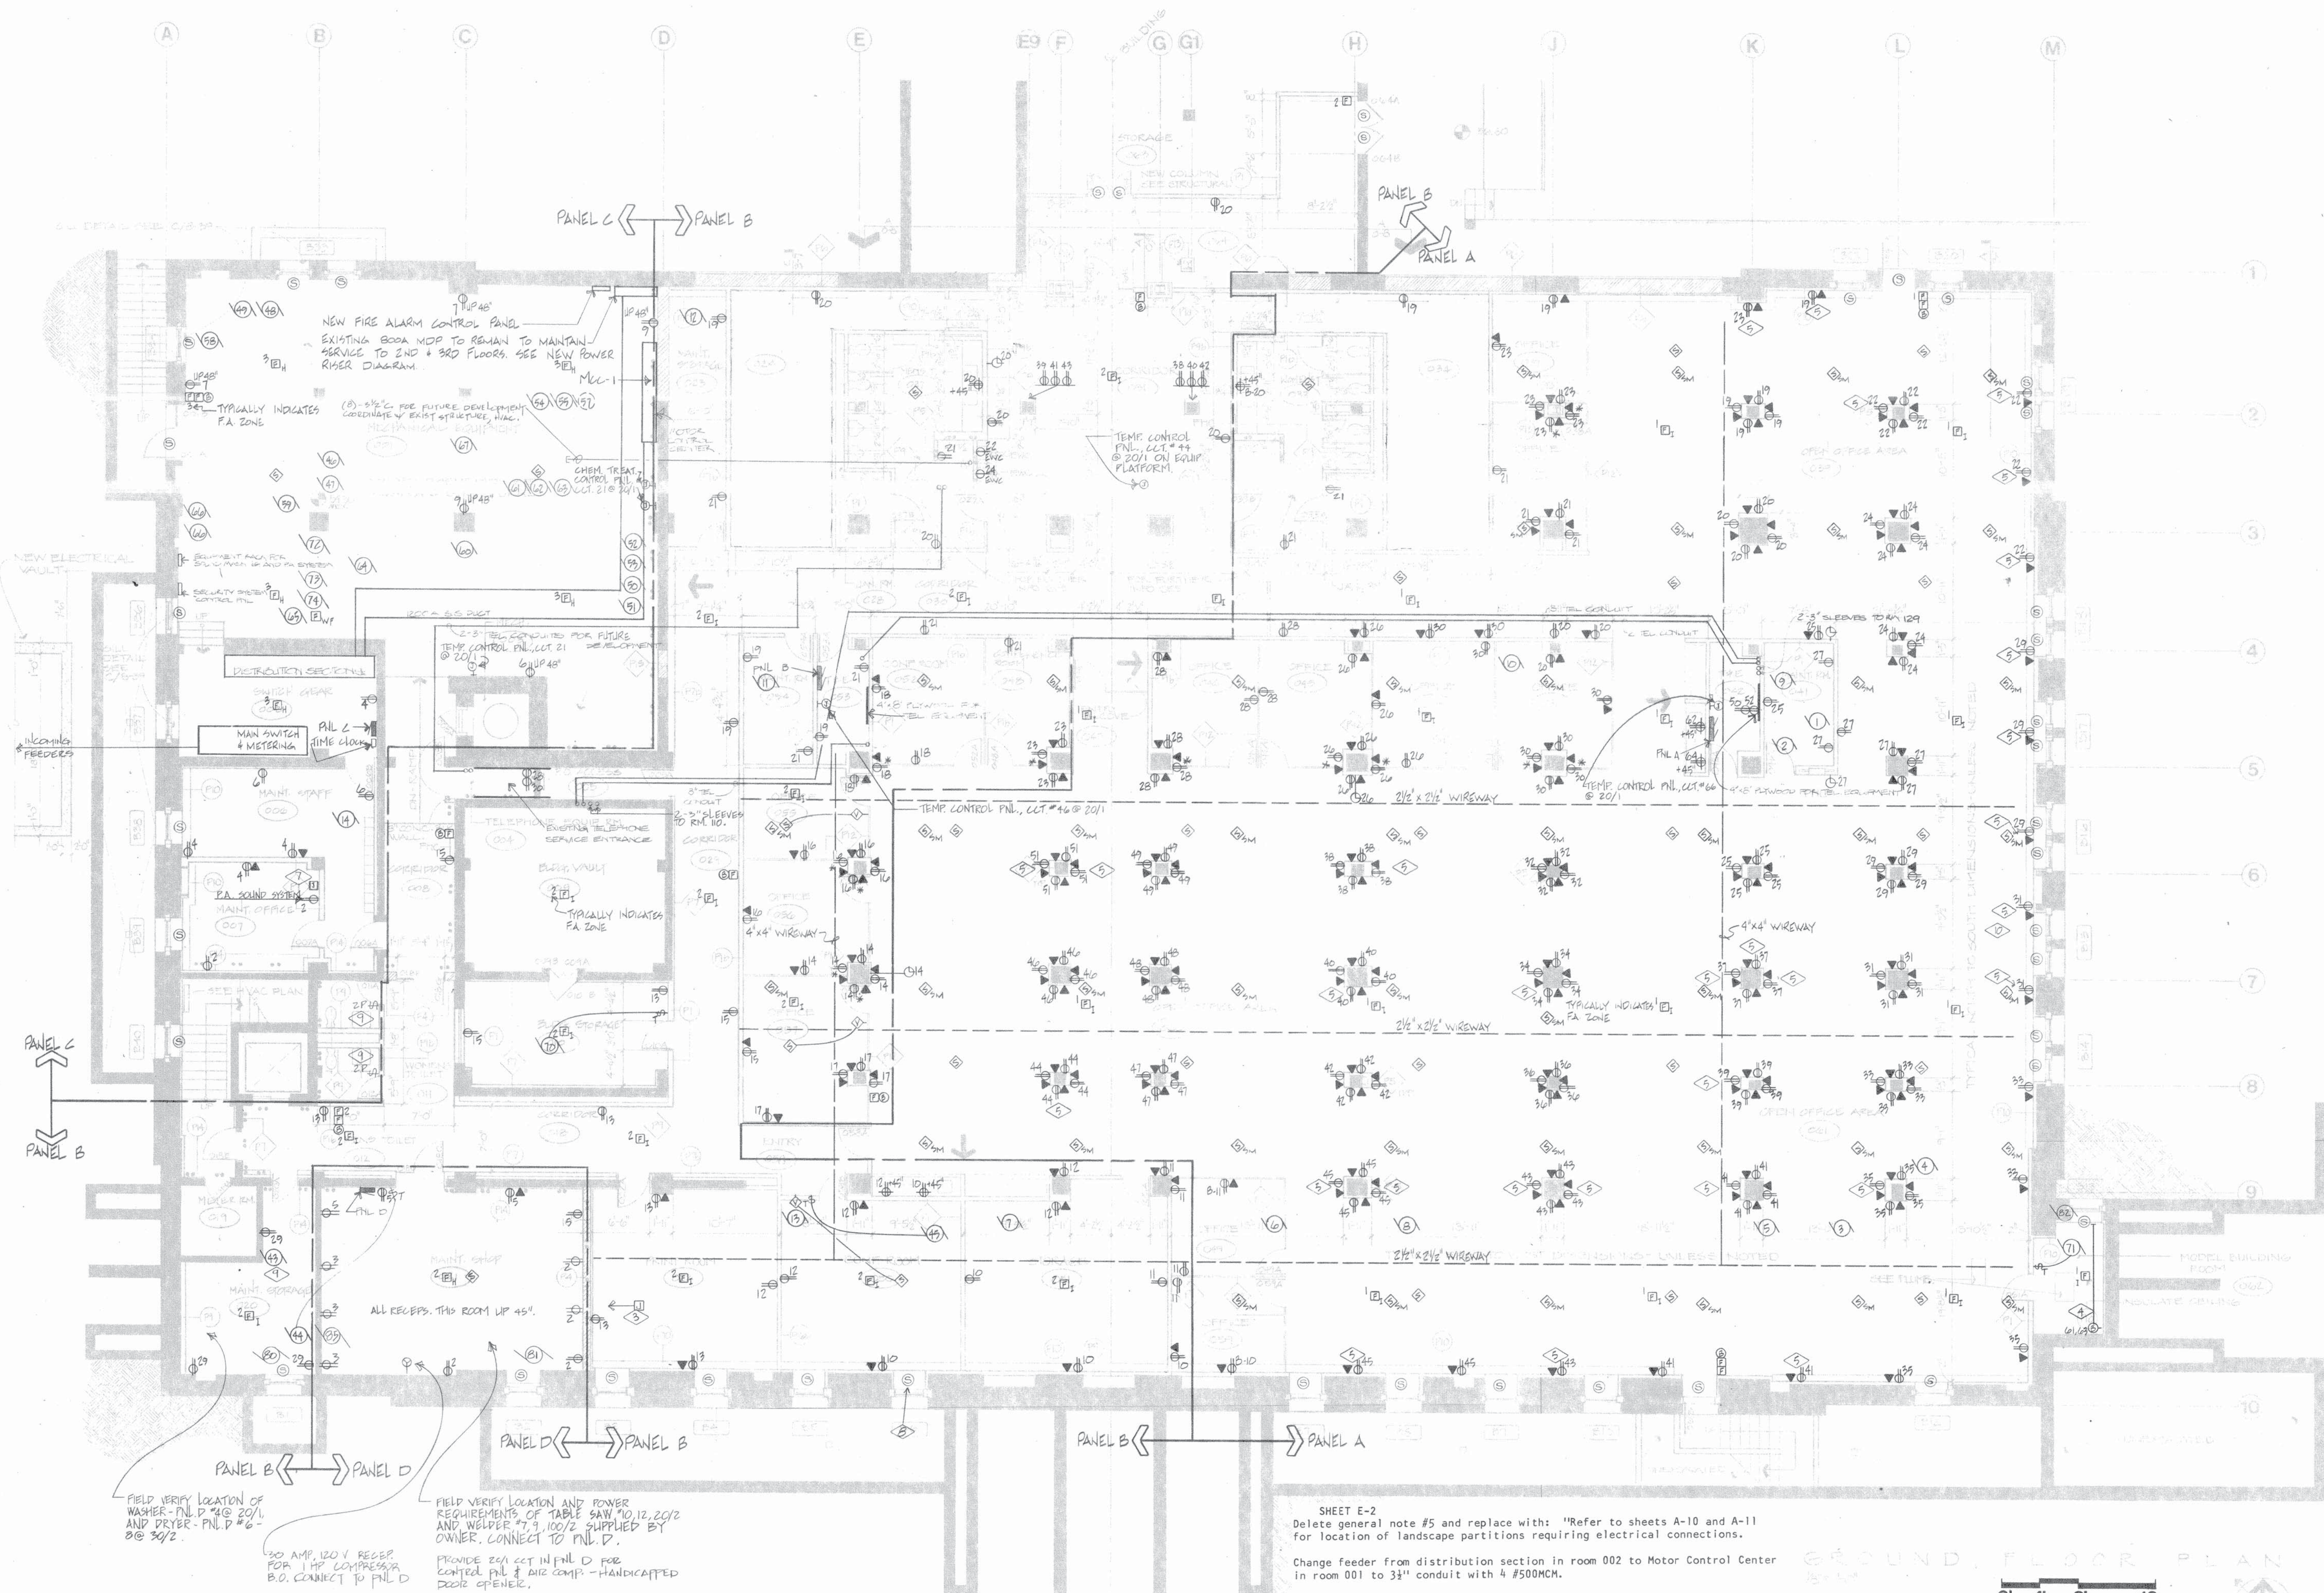

SHEET E-2
Delete general note #5 and replace with: "Refer to sheets A-10 and A-11 for location of landscape partitions requiring electrical connections."

Change feeder from distribution section in room 002 to Motor Control Center in room 001 to 3/4" conduit with 4 #500MCM.

SHEET E-2
Room 001: Extend (8)-3/4" C. for future development from room 001 into electrical distribution section, room 002.

Room 002: add, Security system "broken glass" detector to window, this room. Connect to security system.

SHEET E2 and E4
Wireway in ceiling space (2 1/2" x 2 1/2" and 4" x 4") is intended for telephone wiring. Provide conduit from telephone outlets to wireway per section 1651.

FIELD VERIFY LOCATION OF WASHER - PNL. D #20/1 AND DRYER - PNL. D #6-8 @ 30/2.

30 AMP, 120 V. RESER. FOR 1 HP COMPRESSOR B.O. CONNECT TO PNL. D

FIELD VERIFY LOCATION AND POWER REQUIREMENTS OF TABLE SAW #10, 12, 20/2 AND WELDER #7, 3, 100/2 SUPPLIED BY OWNER. CONNECT TO PNL. D.

PROVIDE 20/1 C.T. IN PNL. D FOR CONTROL PNL. & AIR COMP. - HANDICAPPED DOOR OPENING.

General Notes

- 1 MOUNT RECEPTACLES & TELEPHONE OUTLETS ON ALL EXTERIOR WALLS, EXCEPT AS NOTED, 12" AFF. COORDINATE MOUNTING W/ FIN TUBE RADIATION.
- 2 TYPICAL - ALL RECEPTACLES & TELEPHONE OUTLETS W/ AN ASTERISK (*) SHALL HAVE A BLANK COVER PLATE & BE FOR FUTURE USE.
- 3 TYPICAL - MAKE FINAL CONNECTIONS TO OWNER-SUPPLIED RECEPTACLES & COUNTER LIGHT.
- 4 LOCATED IN MECHANICAL PLATFORM ABOVE.
- 5 RYS 145, 147, 153 LABEL RECEPTACLES COT. TO PANEL K AS "TV LIGHTING OUTLET."
- 6 CONNECT TO LANDSCAPE PARTITION FROM THIS POINT.
- 7 CORE DRILL FOR (2) 2" CONDUITS INTO GROUND FLOOR CEILING SPACE. EXTEND CONDUIT TO MANHOLE - SEE SITE PLAN.
- 8 PROVIDE & INSTALL ONE (1) DUPLEX RECEPTACLE NEAR LADDER IN MECH. PLATFORM ABOVE. COT. TO RAIL F COT. 54.
- 9 FIRE ALARM ANNUNCIATOR PANEL.
- 10 SECURITY ALARM ANNUNCIATOR PANEL.
- 11 TYP. SEE DTL. 8-25 & 8-32 FOR LOCATION OF SECURITY SYSTEM J BOX. 1 BOX FOR EACH WINDOW PANE.
- 12 EXIST. PNL'S. TO REMAIN ENERGIZED.
- 13 TYPICAL - INSULATE BEHIND ALL EXTERIOR DEVICES.

SHEET E-4
Note 8, add at end: "In addition to receptacles shown on Sheet HV-3."
Notes 9 and 10: Fire alarm and security alarm annunciator panels shall be in one enclosure per specification Section 1658.


Project
Post Office Remodeling
City of Madison
Madison, Wisconsin

Sheet Title
**FIRST FLOOR PLAN
POWER & SYSTEMS**

Date
JUNE 20, 79

Project No.
78122-00

Sheet No.
E-4

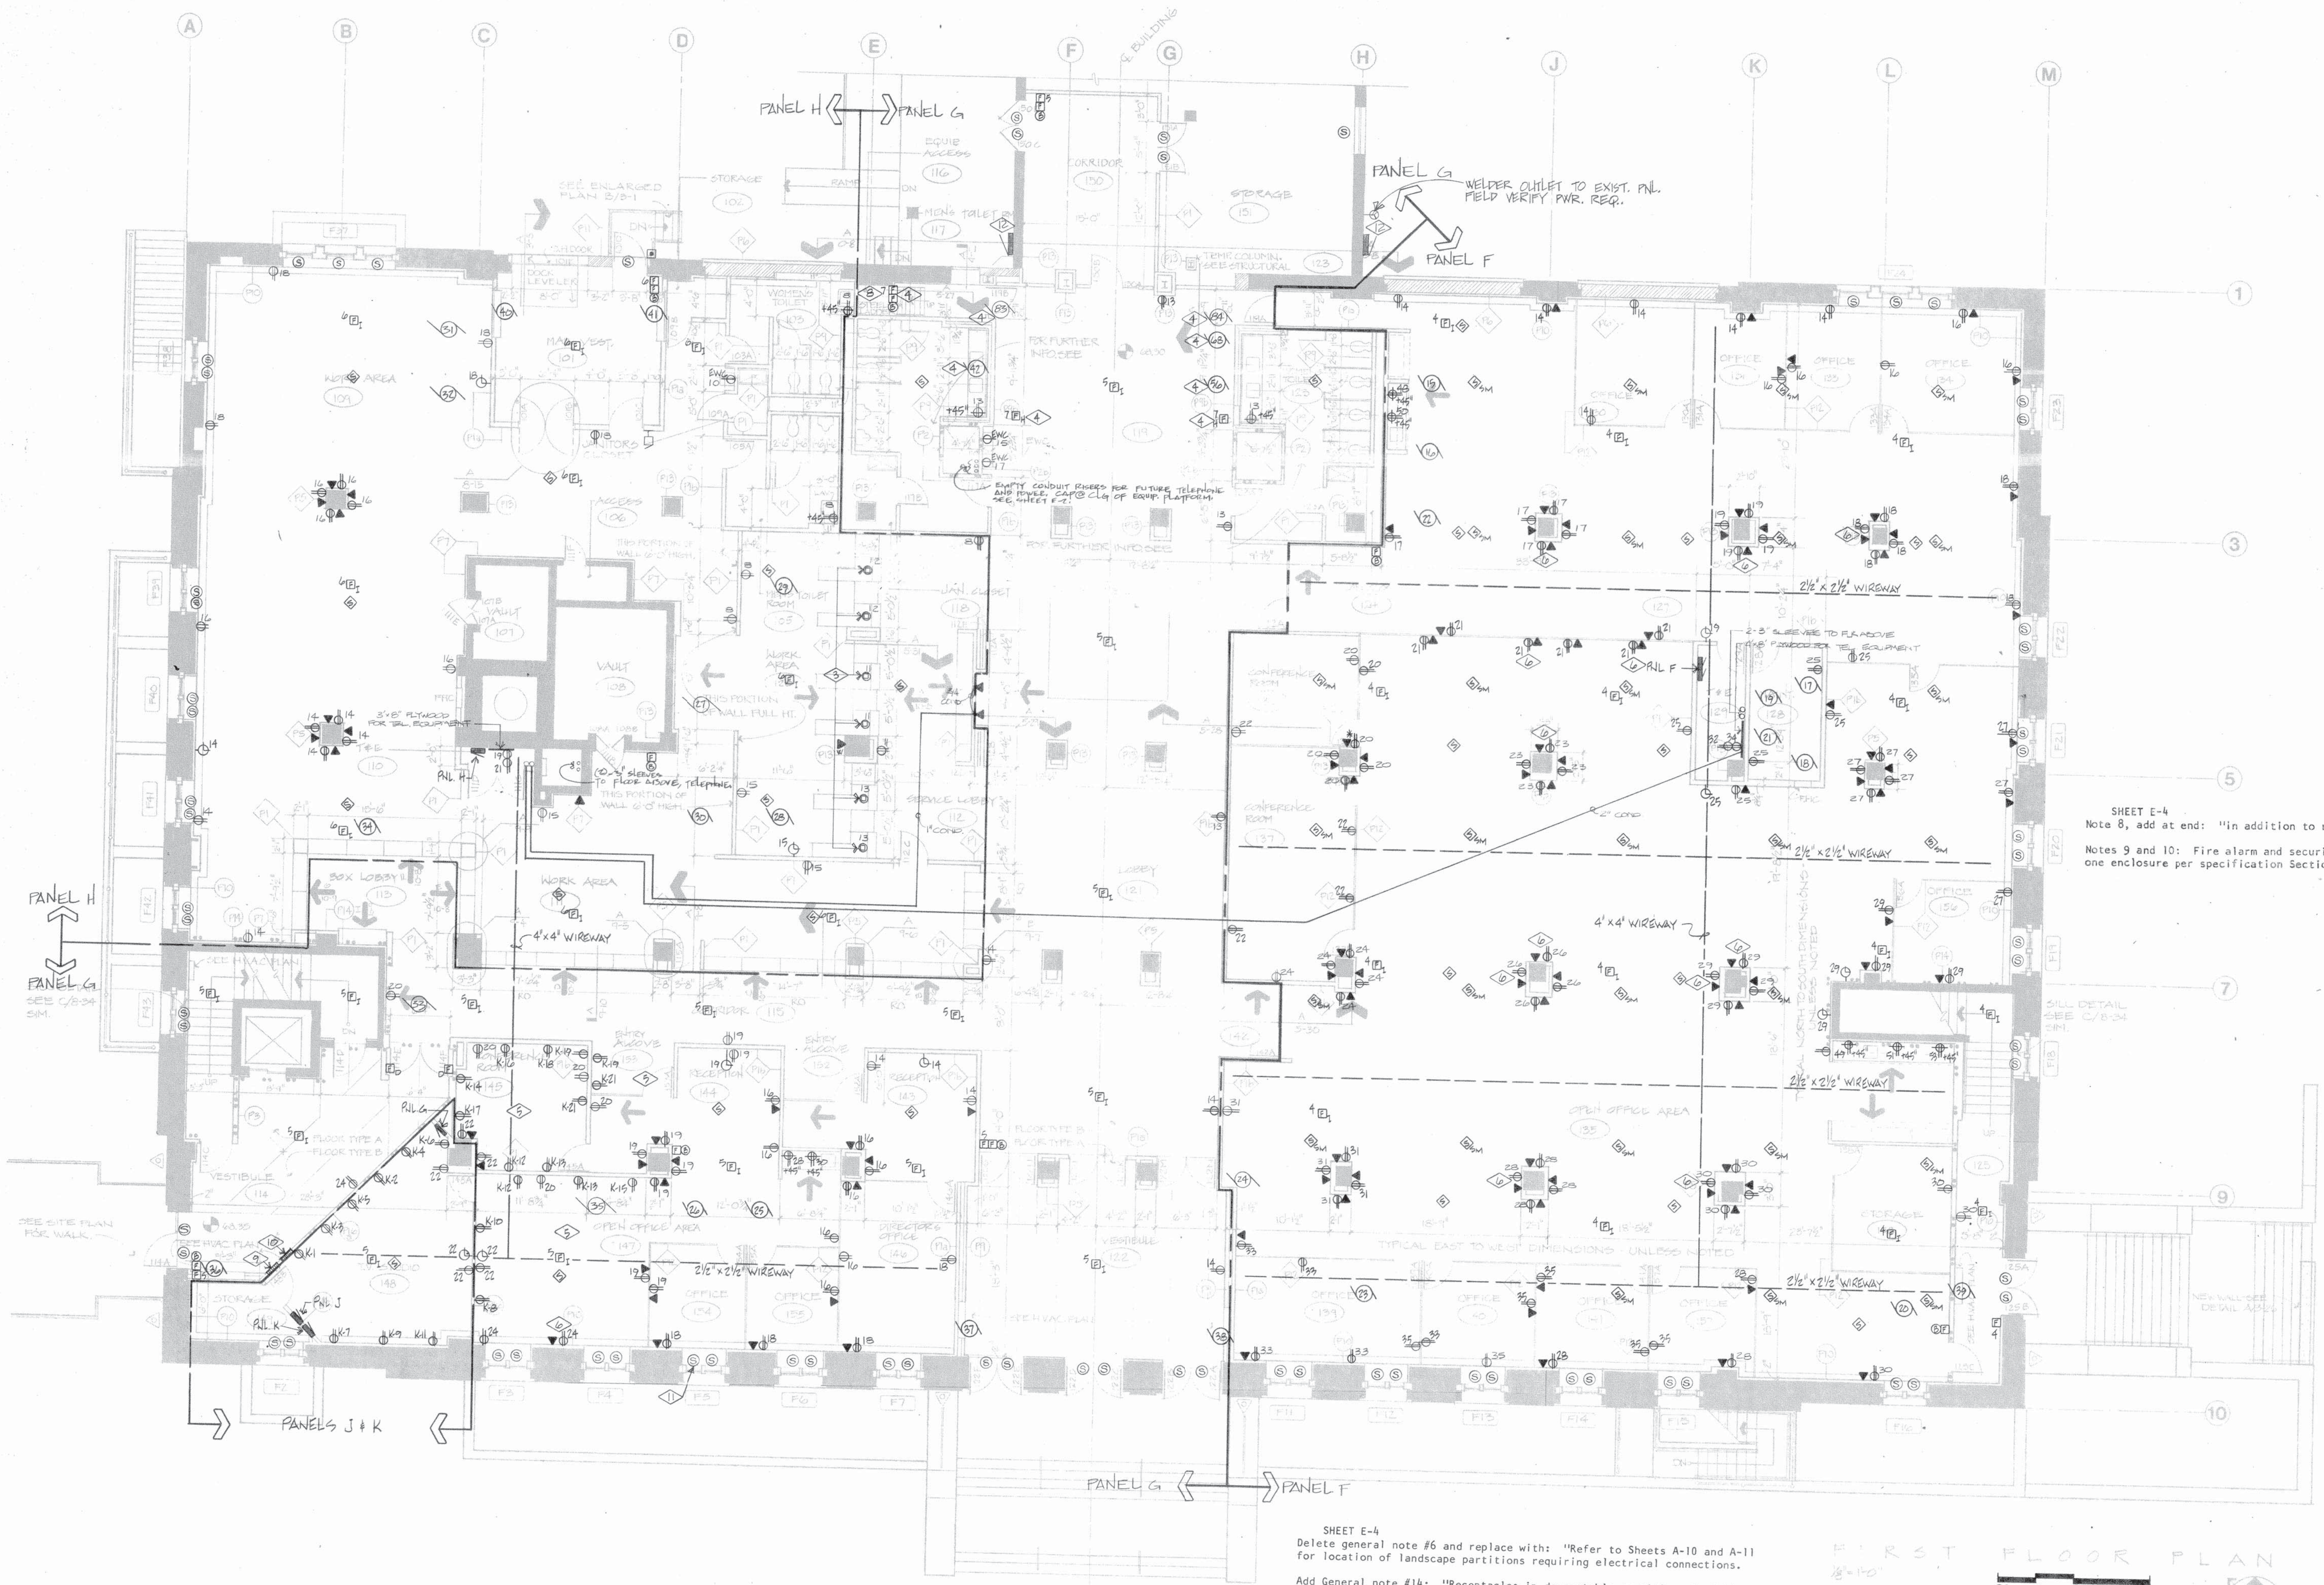

SHEET E-4
Delete general note #6 and replace with: "Refer to Sheets A-10 and A-11 for location of landscape partitions requiring electrical connections."
Add General note #14: "Receptacles in demountable partitions in following rooms to be connected via the flexible electrical wiring system per specification Section 1615: Rooms 127, 130, 131, 133, 134, 136, 137, 135, 156, 158, 139, 140, 141, 157, 145, 144, 143, 146, 155, 154, 147. See detail 16-3."

