

CITY OF MADISON

CITY ENGINEERING DIVISION

DEPARTMENT OF PUBLIC WORKS

PLAN OF PROPOSED IMPROVEMENT

INDEX OF SHEETS

SHEET NO.	1	TITLE
SHEET NO.	PO1	PROJECT OVERVIEW
SHEET NO.	D1	TYPICAL SECTIONS & DETAILS
SHEET NO.	EC1-EC16	EROSION CONTROL PLAN & PROFILES
SHEET NO.	P1-P14	STREET PLAN & PROFILES
SHEET NO.	U1-U15	SEWERS PLAN & PROFILES
SHEET NO.	U16-U17	STORM & SANITARY SEWER SCHEDULE
SHEET NO.	W1	WATER PLAN & PROFILE
SHEET NO.	W2	WATER IMPACT PLAN
SHEET NO.	W3	WATER ESTIMATE OF MATERIALS
SHEET NO.	E1-E12	ELECTRICAL PLANS
SHEET NO.	M1-M3	PAVEMENT MARKING PLAN
SHEET NO.	X1-X44	CROSS SECTIONS
SHEET NO.	MN1	MAINTENANCE PLAN (CITY USE ONLY)

CONVENTIONAL SIGNS	
FIELD VERIFY ALL UTILITY LOCATIONS	
GAS	— G —
STORM SEWER	— ST —
SANITARY SEWER	— SAN —
WATER	— W —
BURIED ELECTRIC	— E —
OVERHEAD ELECTRIC	— OH —
POWER POLE	
ADA COMPLIANT RAMP W/ DETECTABLE WARNING FIELD	
COMBUSTIBLE FLUIDS	


NOTES:

- ALL GUTTERS SHALL DRAIN WITH A MINIMUM GRADE OF 0.50% TOWARD STORM SEWER INLETS.
- SIDEWALK RAMPS SHALL HAVE A MAXIMUM SLOPE OF 1" PER 12", SIDEWALK AND CURB RAMPS SHALL BE CONSTRUCTED WITH A SIDE SLOPE OF 2.00%. SIDEWALK SHALL HAVE A MINIMUM LONGITUDINAL SLOPE OF 0.50% AND A MAXIMUM LONGITUDINAL SLOPE OF 5.00% EXCEPT HERE STREET GRADES EXCEED 5.00%.

BLUE HARVEST LANE, FEATHER EDGE DRIVE, & SOARING SKY RUN ASSESSMENT DISTRICT - 2023

PROJECT LOCATION

CITY PROJECT NO. 13893
CONTRACT NO. 8317

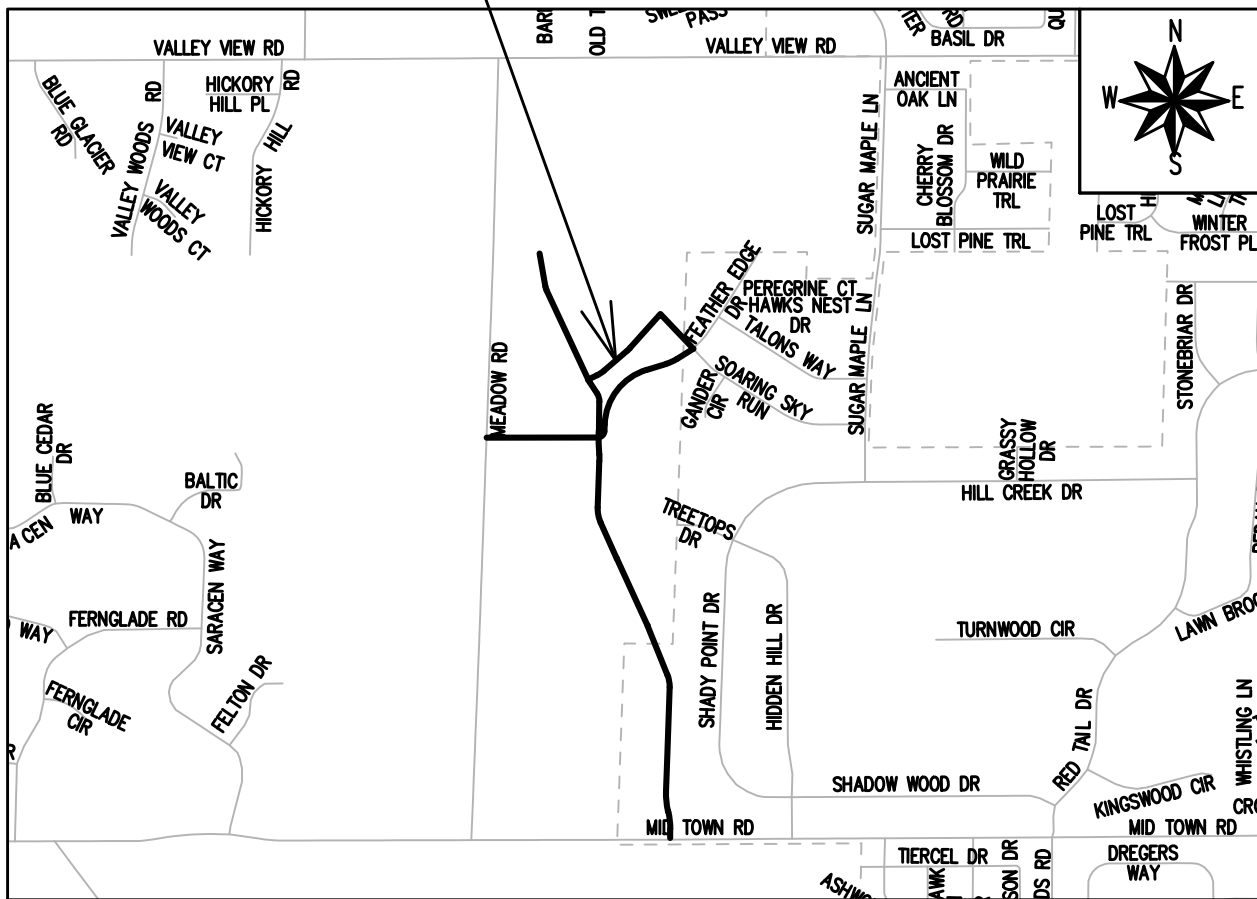

EARTH WORK SUMMARY:

EXCAVATION CUT(MEASURED PLAN QUANTITY) = 5,220 C.Y.

ESTIMATED UNDISTRIBUTED UNDERCUT = 880 C.Y.

TOTAL UNCLASSIFIED EXCAVATION CUT = 6,100 C.Y.

PUBLIC IMPROVEMENT PROJECT
APPROVED

APPROVED DATE: FEBRUARY 7, 2023

BY THE COMMON COUNCIL
OF MADISON, WISCONSIN

PUBLIC IMPROVEMENT DESIGN
APPROVED BY:

Apr 12, 2024

City Engineer

Date

LIGHTING DESIGNED
BY:




Apr 12, 2024

STREET
DESIGNED BY:




Apr 12, 2024

WATER MAIN
DESIGNED BY:

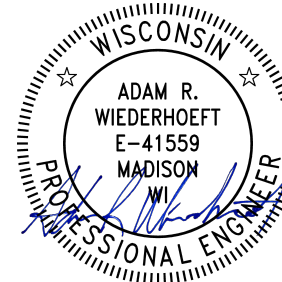


Apr 12, 2024

SANITARY SEWER
DESIGNED BY:

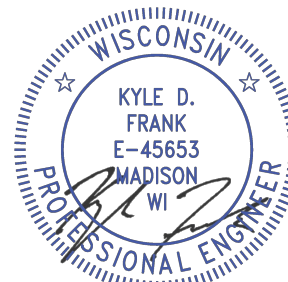


Apr 12, 2024

PAVEMENT MARKINGS
& TRAFFIC CONTROL
DESIGNED BY:

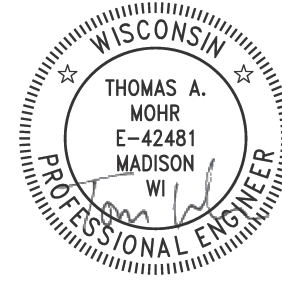


Apr 12, 2024

STORM SEWER
DESIGNED BY:

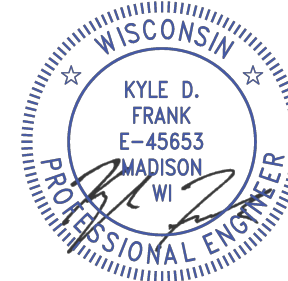

Apr 12, 2024

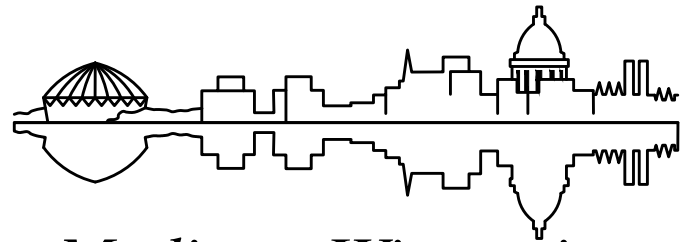

CITY OF MADISON

CITY ENGINEERING DIVISION

DEPARTMENT OF PUBLIC WORKS

PLAN OF PROPOSED IMPROVEMENT

INDEX OF SHEETS

SHEET NO.	1	TITLE
SHEET NO.	PO1	PROJECT OVERVIEW
SHEET NO.	D1	TYPICAL SECTIONS & DETAILS
SHEET NO.	EC1-EC16	EROSION CONTROL PLAN & PROFILES
SHEET NO.	P1-P14	STREET PLAN & PROFILES
SHEET NO.	U1-U15	SEWERS PLAN & PROFILES
SHEET NO.	U16-U17	STORM & SANITARY SEWER SCHEDULE
SHEET NO.	W1	WATER PLAN & PROFILE
SHEET NO.	W2	WATER IMPACT PLAN
SHEET NO.	W3	WATER ESTIMATE OF MATERIALS
SHEET NO.	E1-E12	ELECTRICAL PLANS
SHEET NO.	M1-M3	PAVEMENT MARKING PLAN
SHEET NO.	X1-X44	CROSS SECTIONS
SHEET NO.	MN1	MAINTENANCE PLAN (CITY USE ONLY)

CONVENTIONAL SIGNS	
FIELD VERIFY ALL UTILITY LOCATIONS	
GAS	— G —
STORM SEWER	— ST —
SANITARY SEWER	— SAN —
WATER	— W —
BURIED ELECTRIC	— E —
OVERHEAD ELECTRIC	— OH —
POWER POLE	
ADA COMPLIANT RAMP W/ DETECTABLE WARNING FIELD	
COMBUSTIBLE FLUIDS	

NOTES:

- ALL GUTTERS SHALL DRAIN WITH A MINIMUM GRADE OF 0.50% TOWARD STORM SEWER INLETS.
- SIDEWALK RAMPS SHALL HAVE A MAXIMUM SLOPE OF 1" PER 12", SIDEWALK AND CURB RAMPS SHALL BE CONSTRUCTED WITH A SIDE SLOPE OF 2.00%. SIDEWALK SHALL HAVE A MINIMUM LONGITUDINAL SLOPE OF 0.50% AND A MAXIMUM LONGITUDINAL SLOPE OF 5.00% EXCEPT HERE STREET GRADES EXCEED 5.00%.

BLUE HARVEST LANE, FEATHER EDGE DRIVE, & SOARING SKY RUN ASSESSMENT DISTRICT - 2023


PROJECT LOCATION

CITY PROJECT NO. 13893
CONTRACT NO. 8317

ADDENDUM 1 - 4/23/2024
UPDATED: U15-U16

REVISION 1 - 8/12/2024
UPDATED: U5, U15, U17

REVISION 2 - 4/29/2025
UPDATED: P1-P2, P5, X2-X4

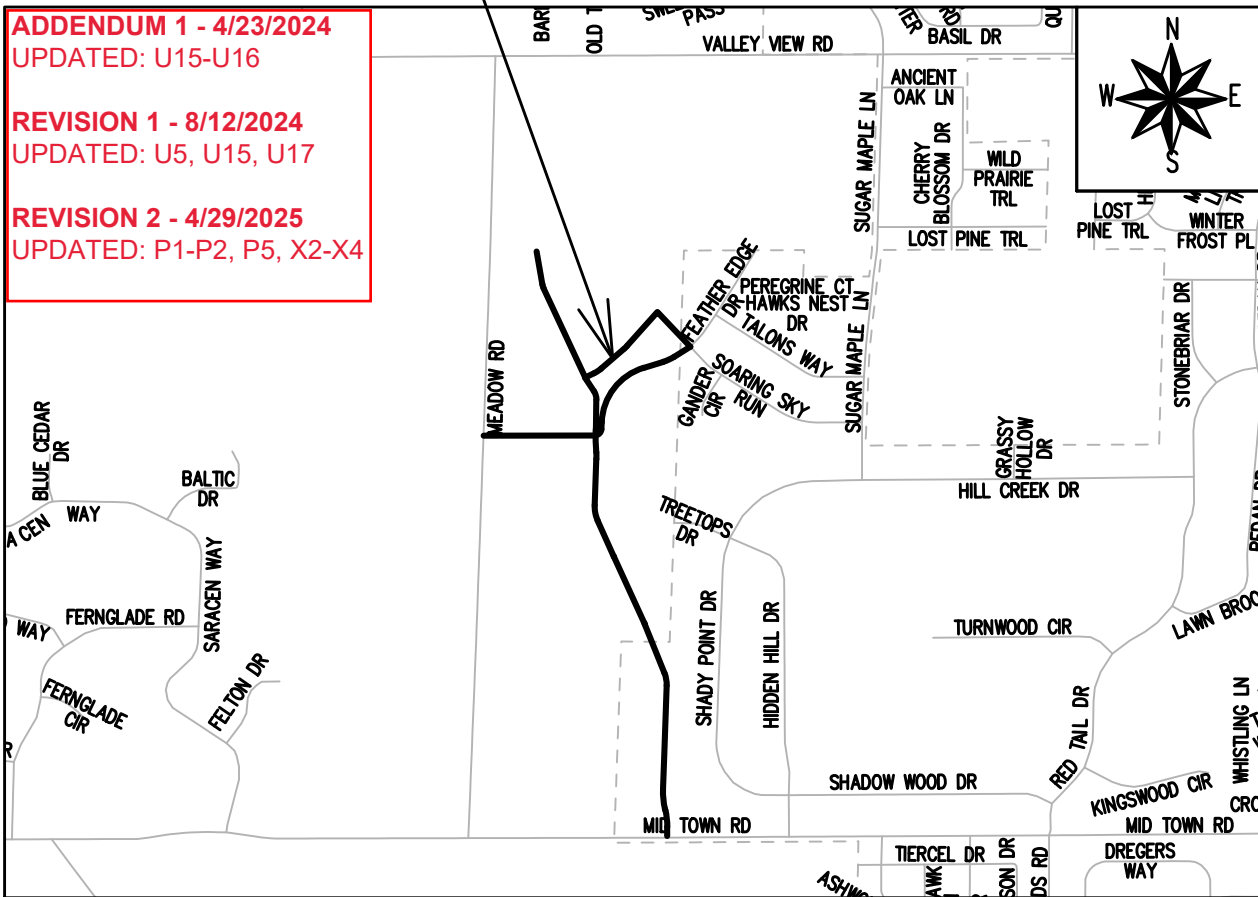

EARTH WORK SUMMARY:

EXCAVATION CUT(MEASURED PLAN QUANTITY) = 5,220 C.Y.
ESTIMATED UNDISTRIBUTED UNDERCUT = 880 C.Y.
TOTAL UNCLASSIFIED EXCAVATION CUT = 6,100 C.Y.

PUBLIC IMPROVEMENT PROJECT
APPROVED

APPROVED DATE: FEBRUARY 7, 2023

BY THE COMMON COUNCIL
OF MADISON, WISCONSIN

PUBLIC IMPROVEMENT DESIGN
APPROVED BY:

 Apr 12, 2024

City Engineer

Date

LIGHTING DESIGNED
BY:



Apr 12, 2024

STREET
DESIGNED BY:



Apr 12, 2024

WATER MAIN
DESIGNED BY:




Apr 12, 2024

SANITARY SEWER
DESIGNED BY:




Apr 12, 2024

PAVEMENT MARKINGS
& TRAFFIC CONTROL
DESIGNED BY:

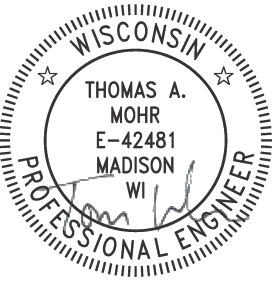


Apr 12, 2024

STORM SEWER
DESIGNED BY:

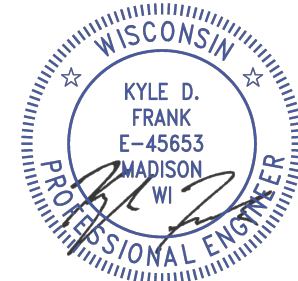

Apr 12, 2024

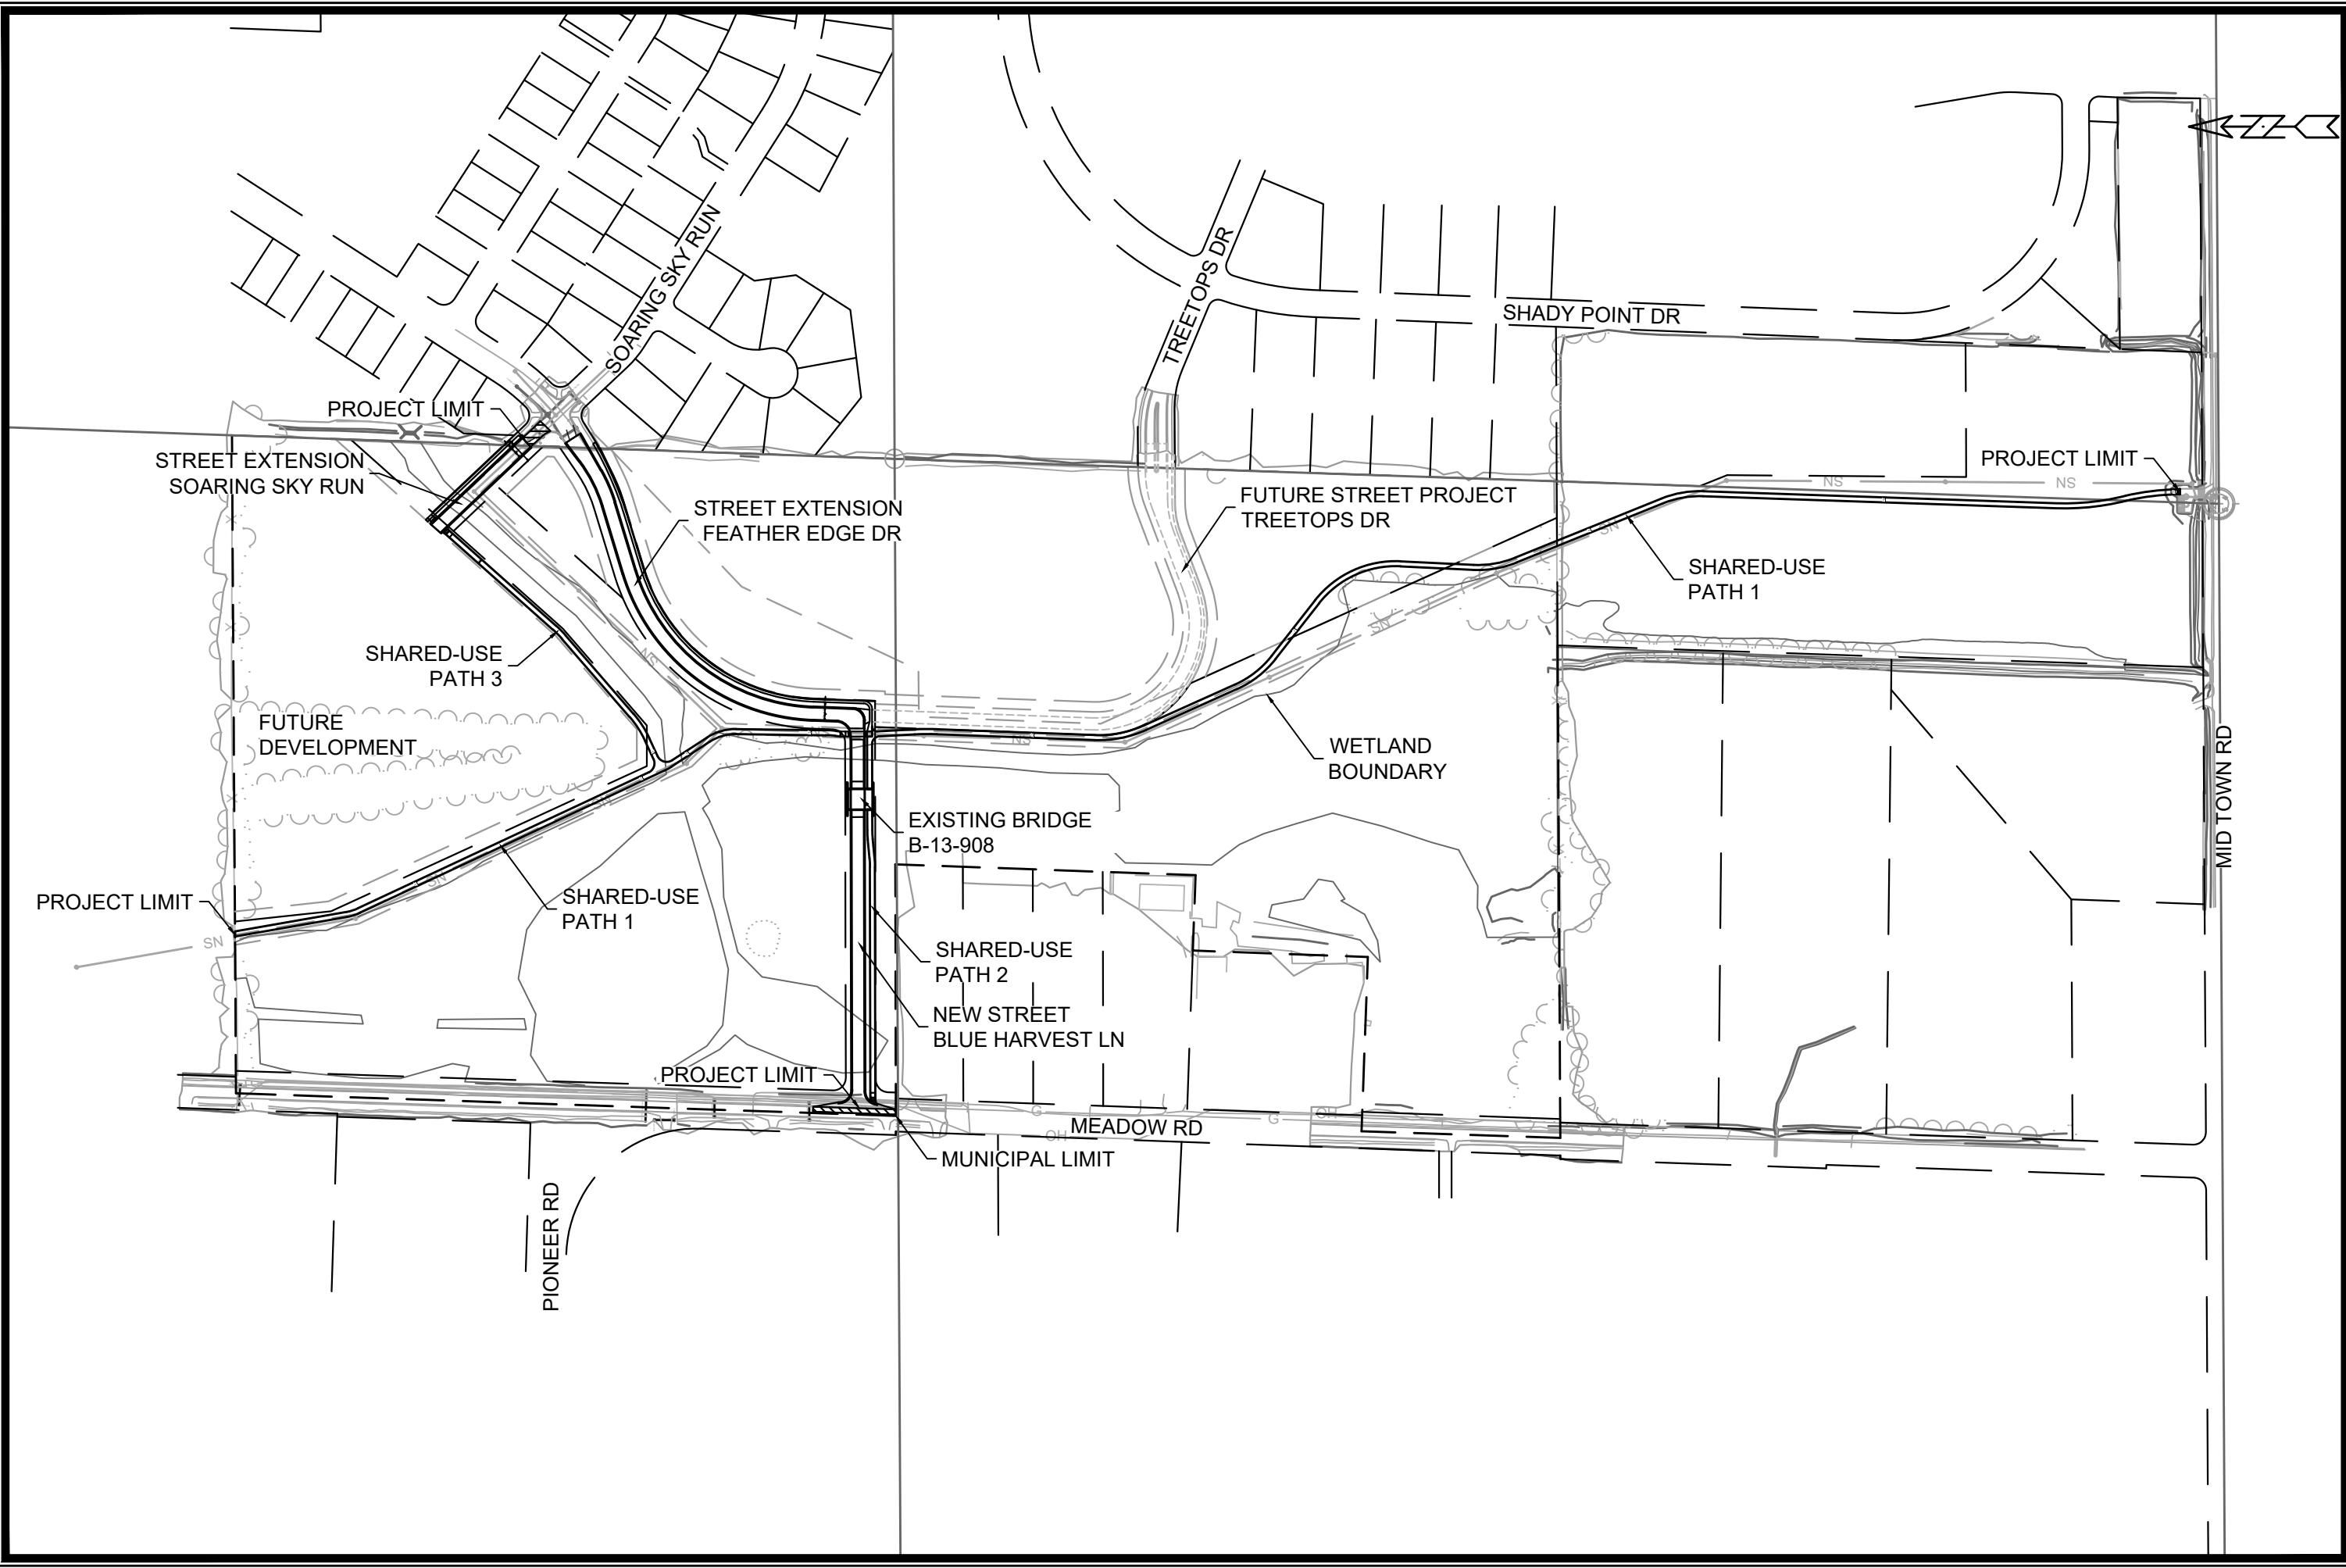

PROJECT OVERVIEW

BLUE HARVEST LANE, FEATHER EDGE DRIVE, & SOARING SKY RUN ASSESSMENT DISTRICT - 2023

M:\DESIGN\Projects\13893\CAD\Streets\13893EN-PnP.dwg



13893

PO-1

13893

MADISON, WI


CONTRACT NO: 8317


MARK	REVISION	DATE	BY

Designed By: RES
13893

Date: 4/11/2024 3:56 PM
Scale: 1:300 XREF
PO-1



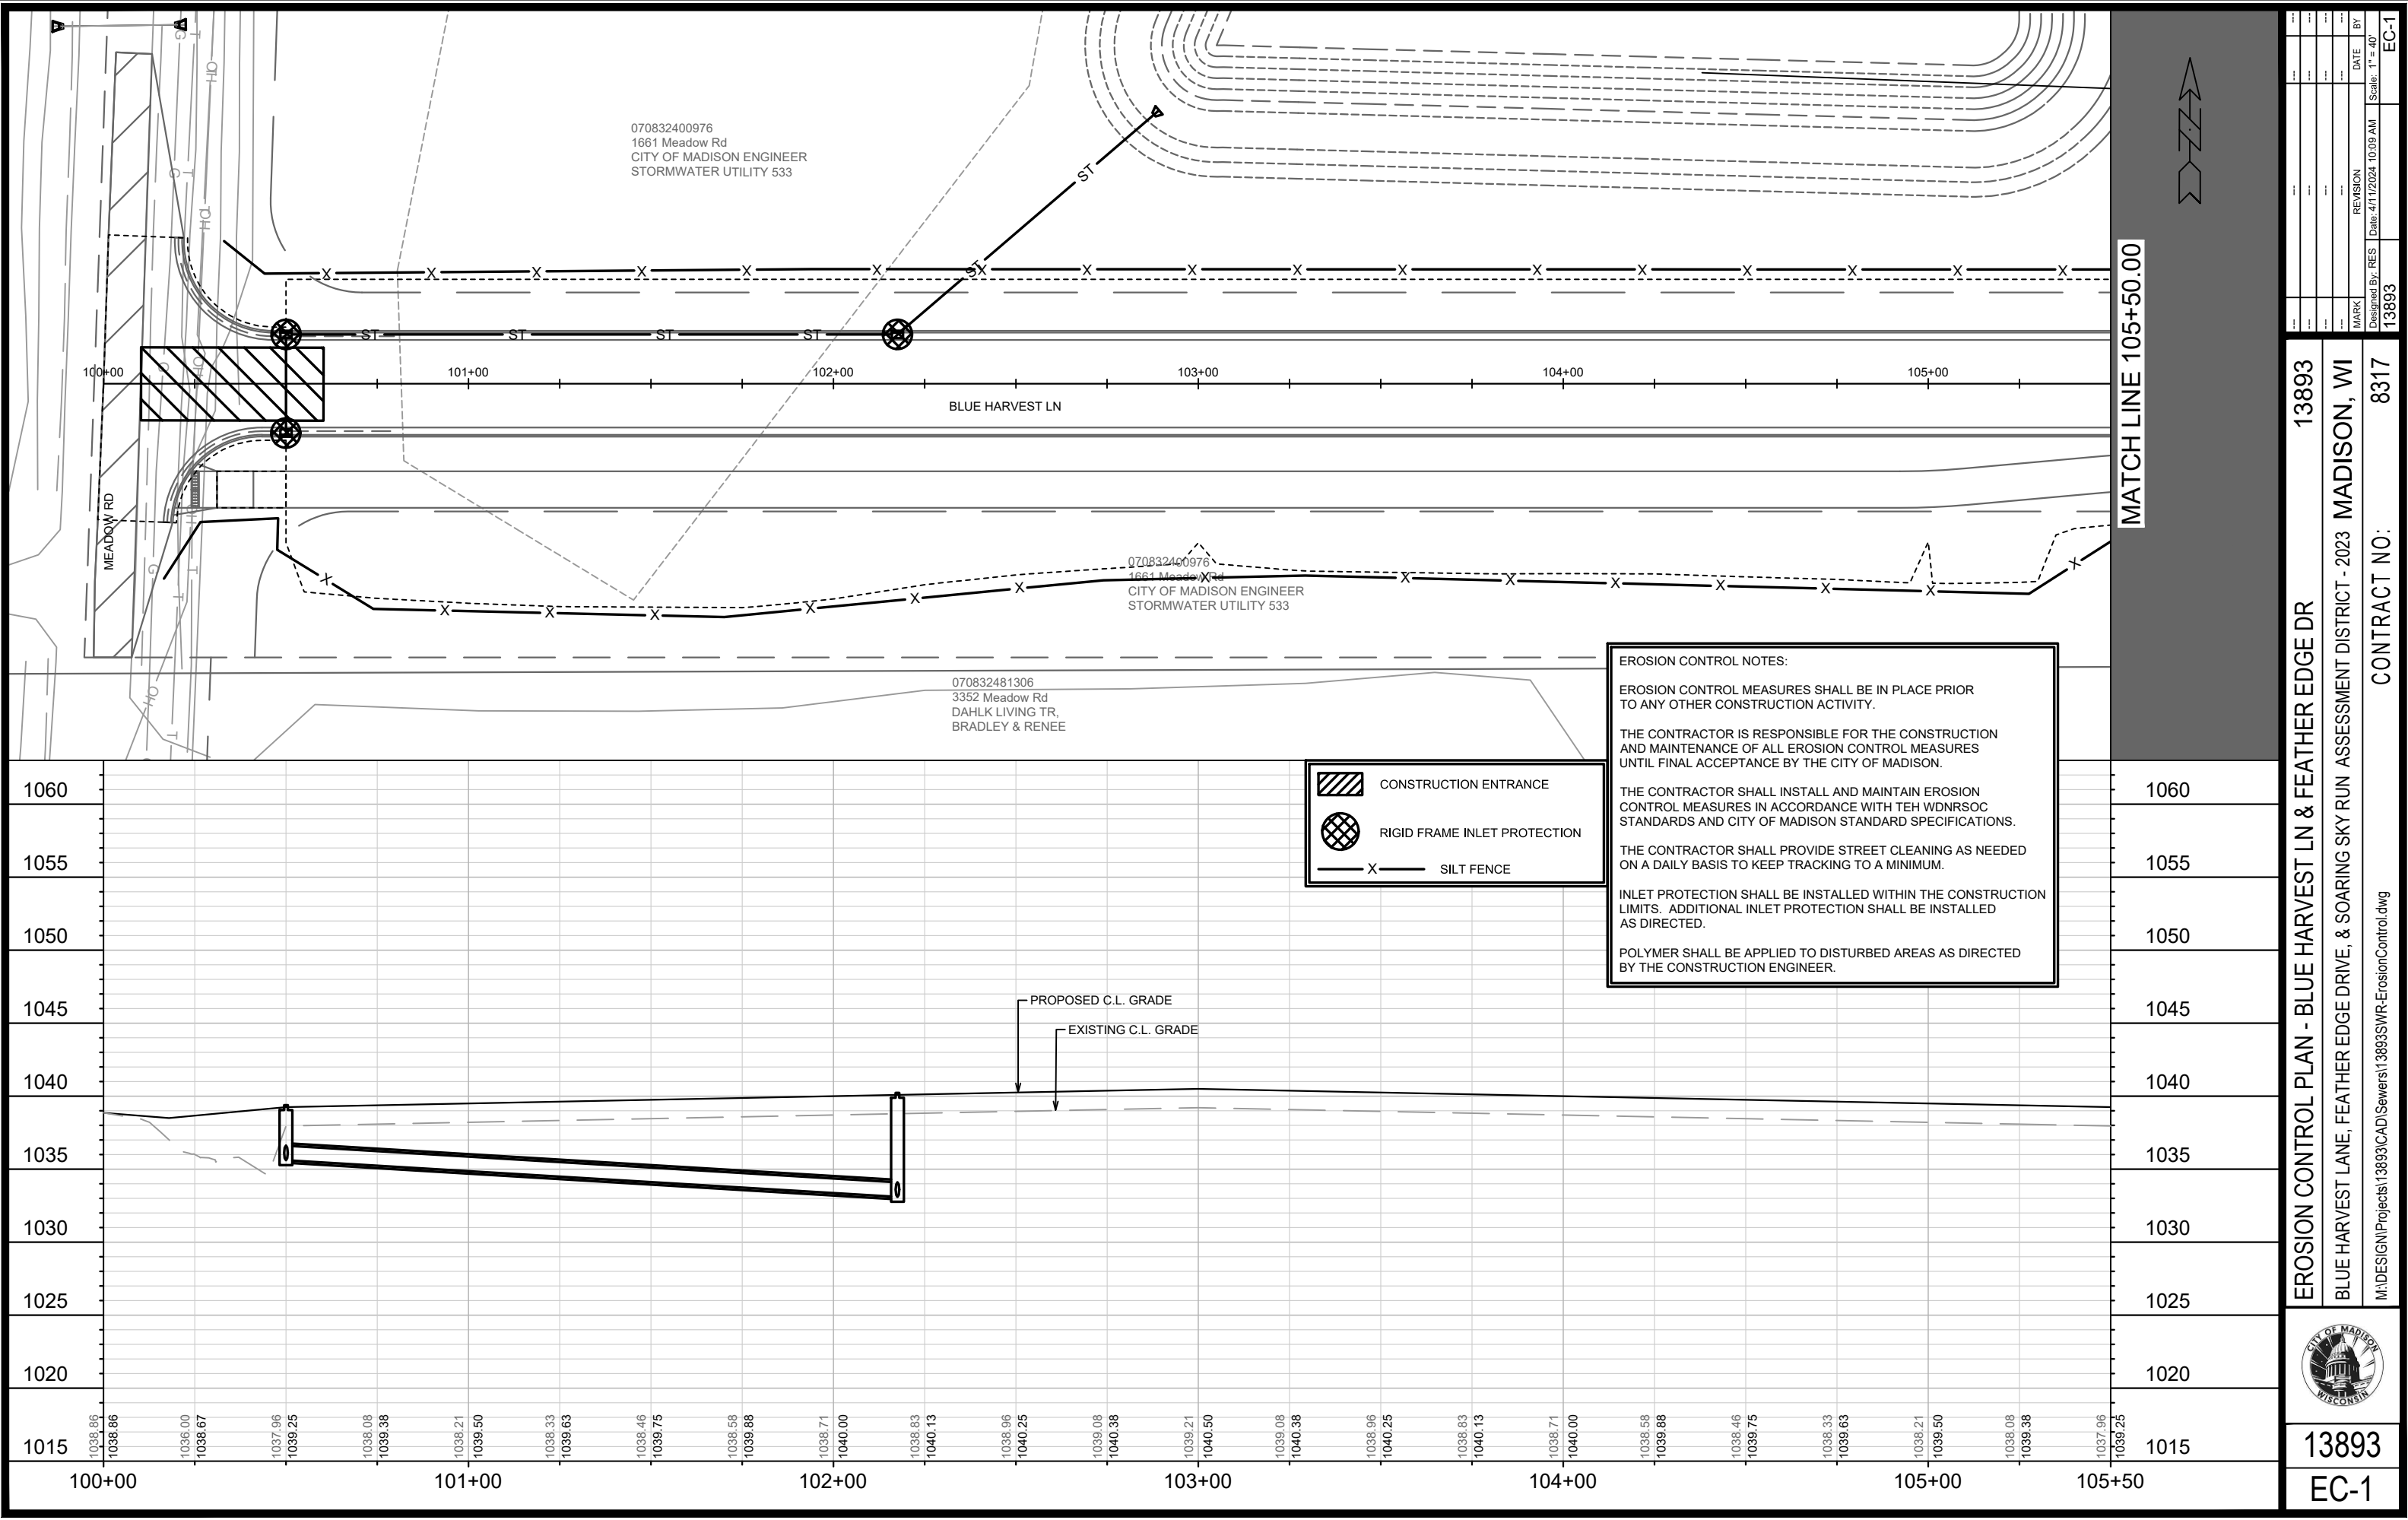

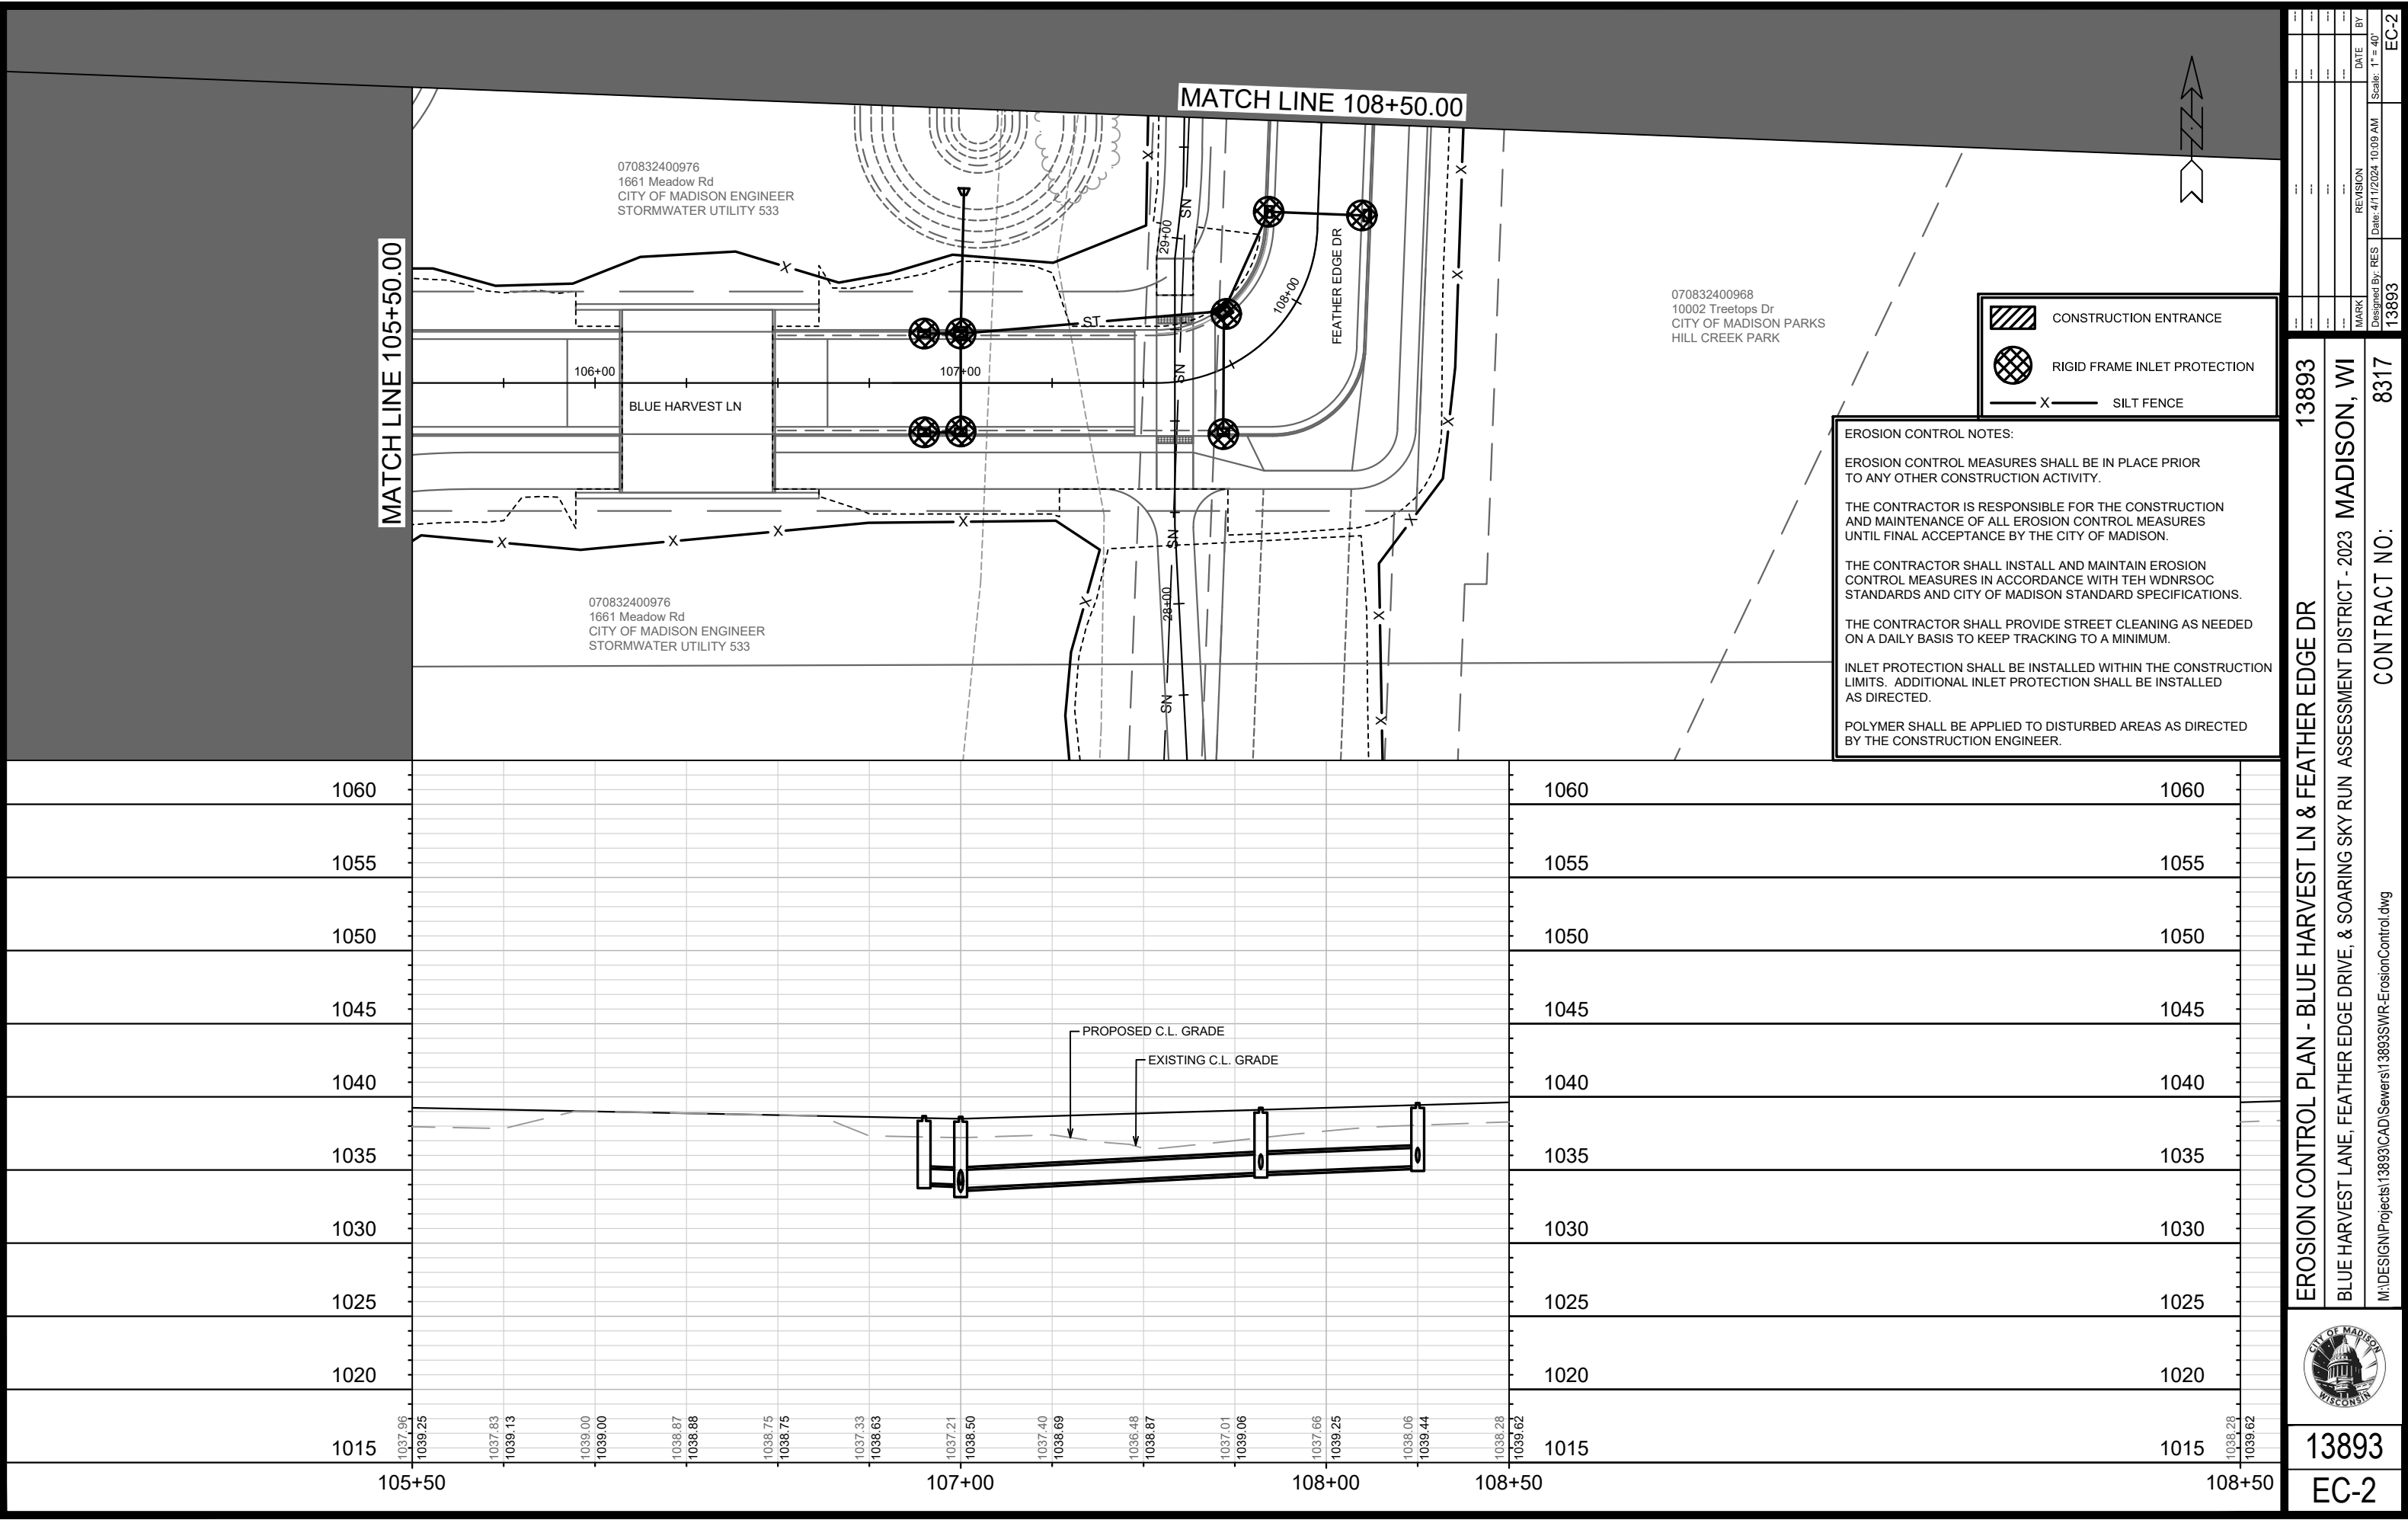

EROSION CONTROL NOTES:

EROSION CONTROL MEASURES SHALL BE IN PLACE PRIOR TO ANY OTHER CONSTRUCTION ACTIVITY.

THE CONTRACTOR IS RESPONSIBLE FOR THE CONSTRUCTION AND MAINTENANCE OF ALL EROSION CONTROL MEASURES UNTIL FINAL ACCEPTANCE BY THE CITY OF MADISON.

THE CONTRACTOR SHALL INSTALL AND MAINTAIN EROSION CONTROL MEASURES IN ACCORDANCE WITH TEH WDNRSOC STANDARDS AND CITY OF MADISON STANDARD SPECIFICATIONS.

THE CONTRACTOR SHALL PROVIDE STREET CLEANING AS NEEDED ON A DAILY BASIS TO KEEP TRACKING TO A MINIMUM.

INLET PROTECTION SHALL BE INSTALLED WITHIN THE CONSTRUCTION LIMITS. ADDITIONAL INLET PROTECTION SHALL BE INSTALLED AS DIRECTED.

POLYMER SHALL BE APPLIED TO DISTURBED AREAS AS DIRECTED BY THE CONSTRUCTION ENGINEER.

CONSTRUCTION ENTRANCE

RIGID FRAME INLET PROTECTION

SILT FENCE

13893

EROSION CONTROL PLAN - BLUE HARVEST LN & FEATHER EDGE DR

BLUE HARVEST LANE, FEATHER EDGE DRIVE, & SOARING SKY RUN ASSESSMENT DISTRICT - 2023 MADISON, WI

M:\DESIGN\Projects\13893\CAD\Sewers\13893SWR-ErosionControl.dwg

8317

CONTRACT NO:


13893


EC-2

13893

EC-2

BY	DATE	REVISION	DATE	REVISION
EC-2	4/11/2024	10:09 AM	13893	13893
MARK	DESIGNED BY: RES	13893	13893	13893

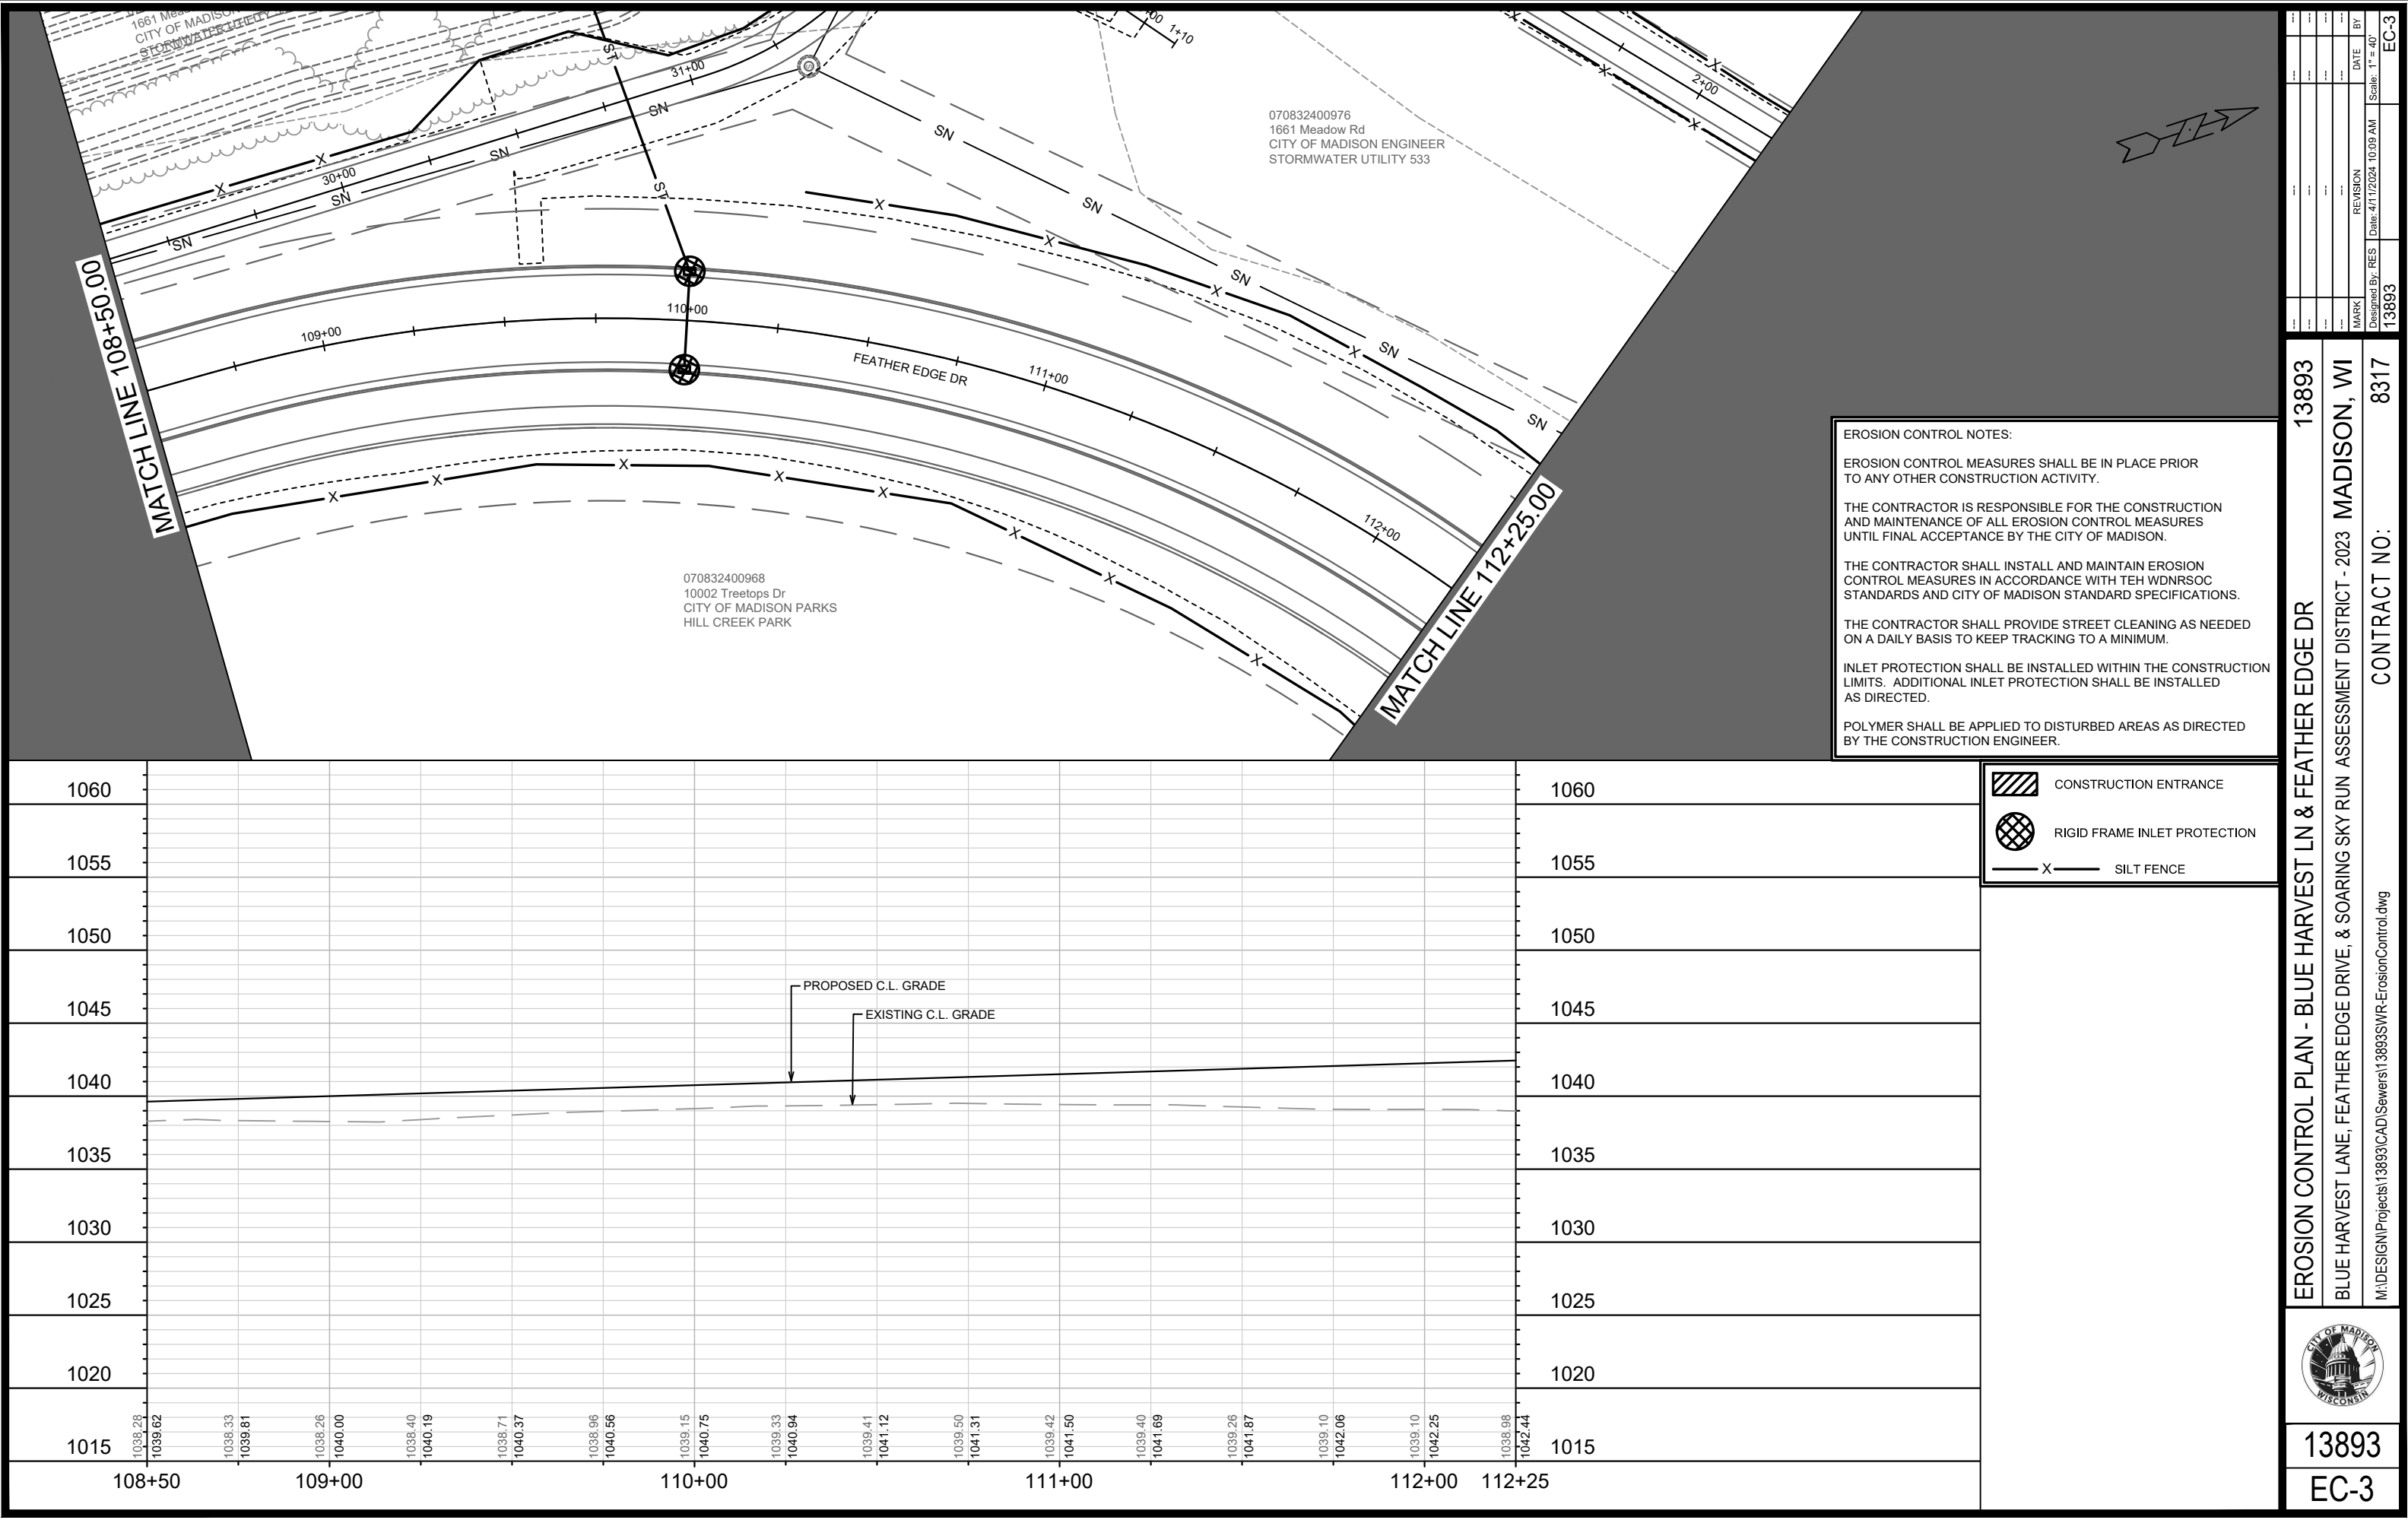

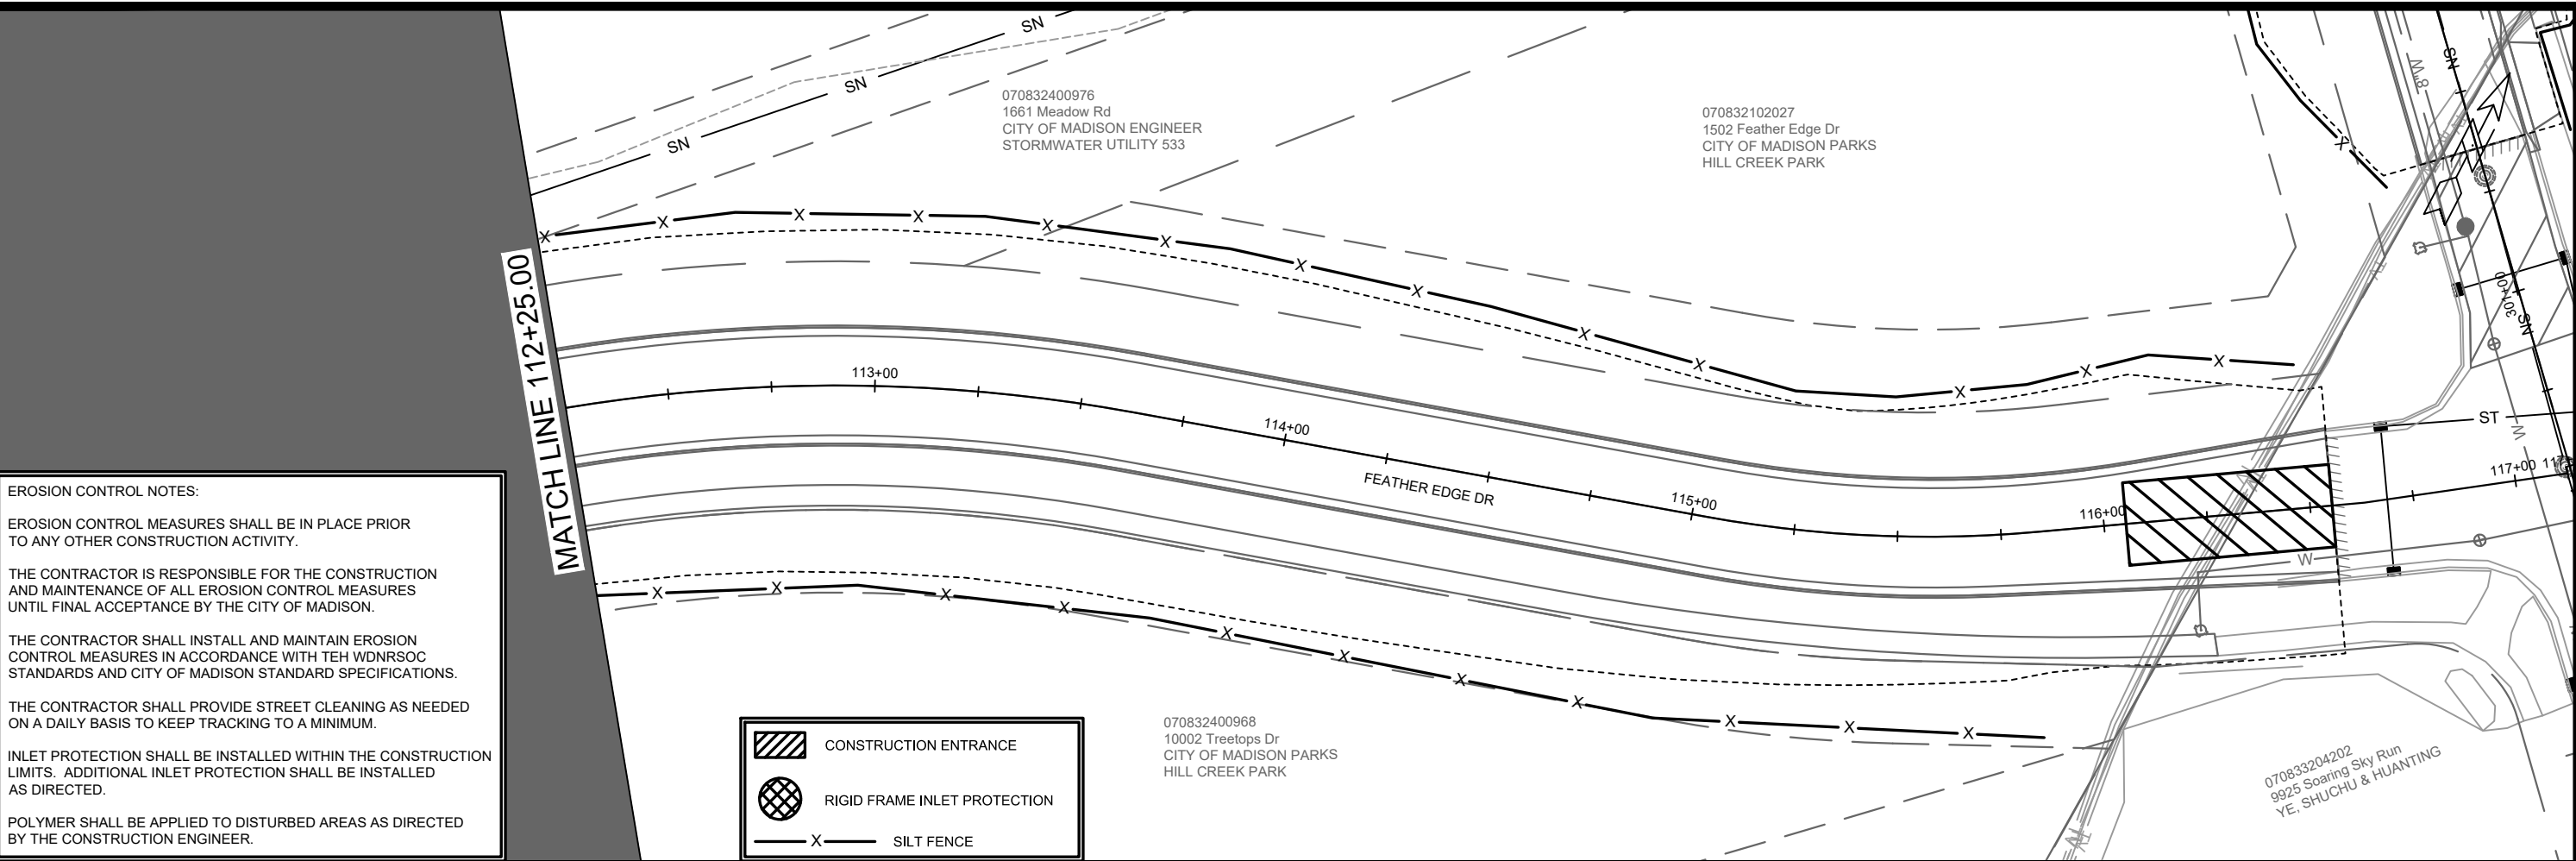

EROSION CONTROL NOTES:

EROSION CONTROL MEASURES SHALL BE IN PLACE PRIOR TO ANY OTHER CONSTRUCTION ACTIVITY.


THE CONTRACTOR IS RESPONSIBLE FOR THE CONSTRUCTION AND MAINTENANCE OF ALL EROSION CONTROL MEASURES UNTIL FINAL ACCEPTANCE BY THE CITY OF MADISON.

THE CONTRACTOR SHALL INSTALL AND MAINTAIN EROSION CONTROL MEASURES IN ACCORDANCE WITH TEH WDNR SOC STANDARDS AND CITY OF MADISON STANDARD SPECIFICATIONS.


THE CONTRACTOR SHALL PROVIDE STREET CLEANING AS NEEDED ON A DAILY BASIS TO KEEP TRACKING TO A MINIMUM.



INLET PROTECTION SHALL BE INSTALLED WITHIN THE CONSTRUCTION LIMITS. ADDITIONAL INLET PROTECTION SHALL BE INSTALLED AS DIRECTED.

POLYMER SHALL BE APPLIED TO DISTURBED AREAS AS DIRECTED BY THE CONSTRUCTION ENGINEER.

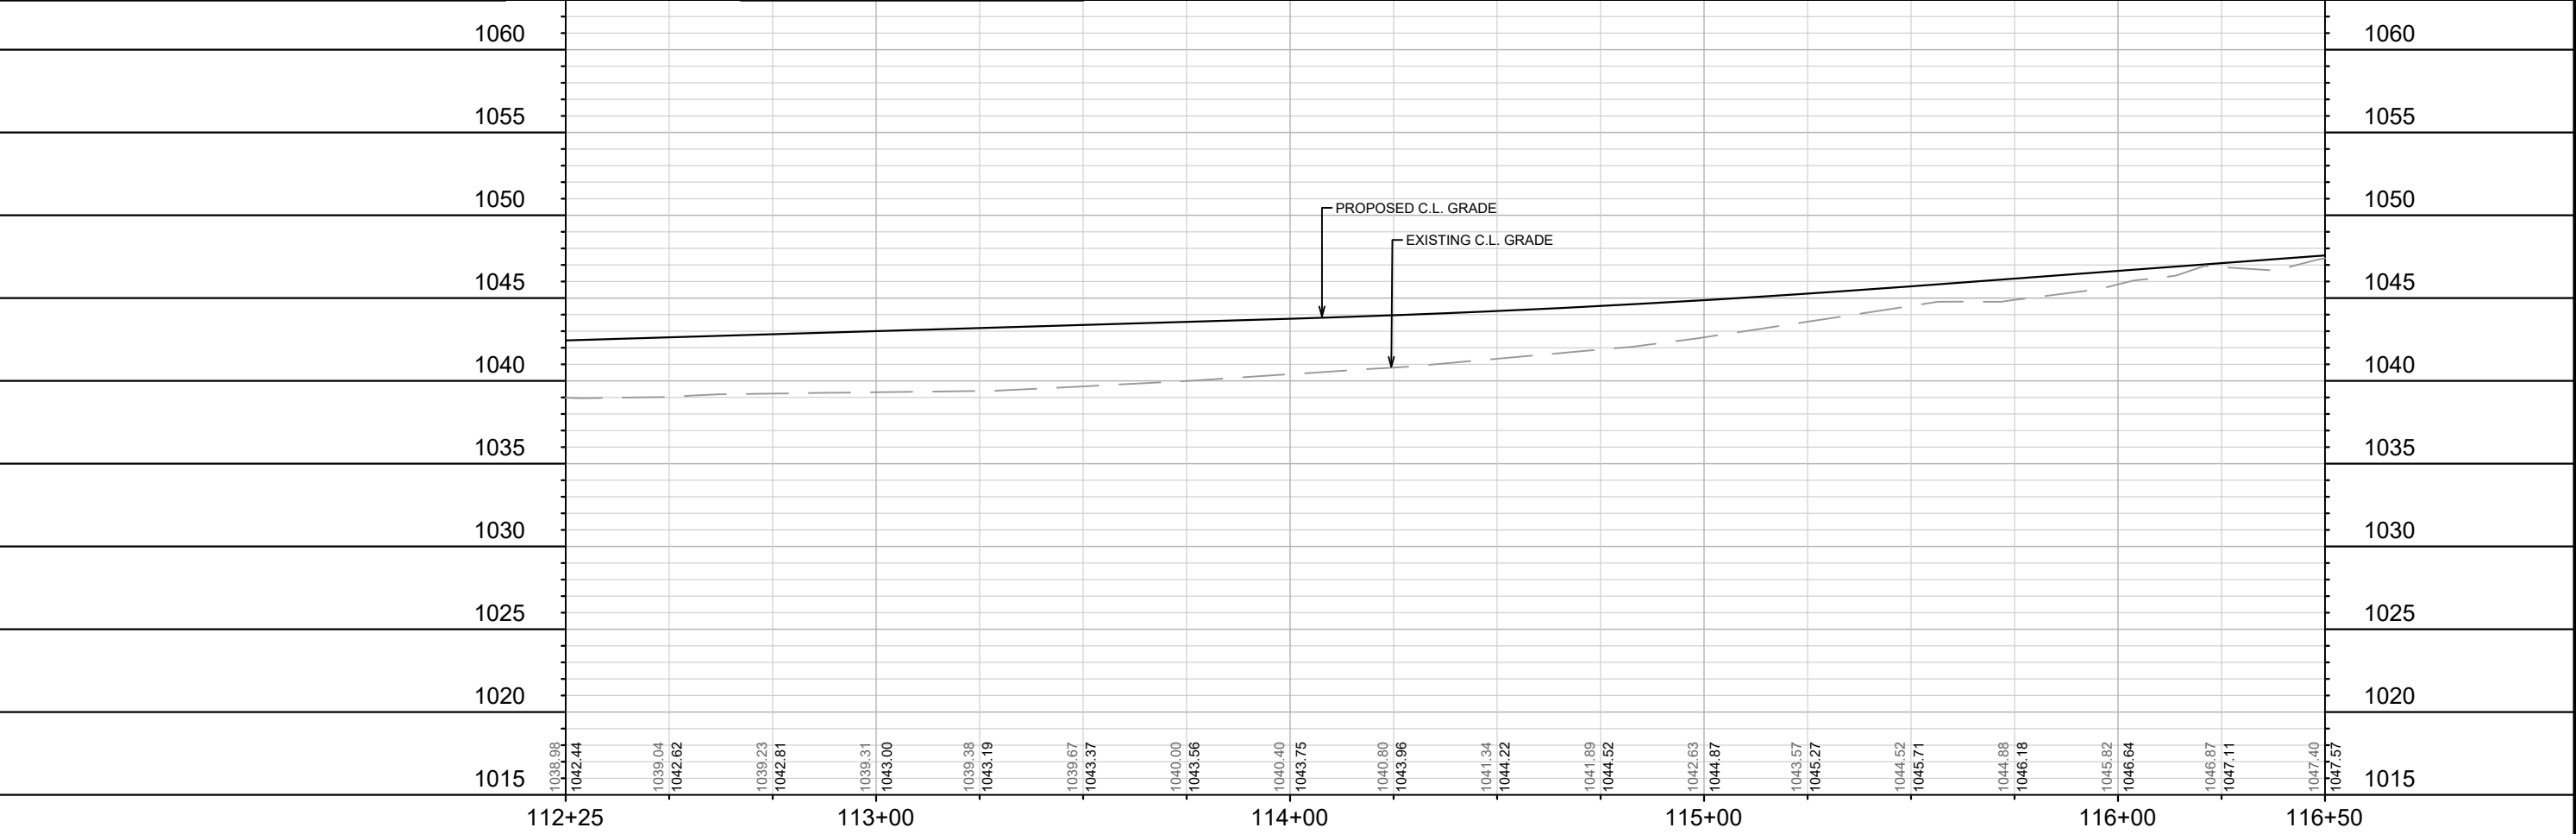

13893		8317		EC-4	
EROSION CONTROL PLAN - BLUE HARVEST LN & FEATHER EDGE DR		CONTRACT NO:		BY	
BLUE HARVEST LANE, FEATHER EDGE DRIVE, & SOARING SKY RUN ASSESSMENT DISTRICT - 2023 MADISON, WI		DESIGNED BY: RES		DATE	
M:\DESIGN\Projects\13893\CAD\Sewers\13893SWR-ErosionControl.dwg		REVISION		Scale: 1" = 40'	
CITY OF MADISON WISCONSIN		MARK		EC-4	
13893		8317		BY	
EC-4		13893		DATE	
13893		8317		Scale: 1" = 40'	
EC-4		13893		BY	
13893		8317		DATE	
EC-4		13893		Scale: 1" = 40'	
13893		8317		BY	
EC-4		13893		DATE	
13893		8317		Scale: 1" = 40'	
EC-4		13893		BY	
13893		8317		DATE	
EC-4		13893		Scale: 1" = 40'	
13893		8317		BY	
EC-4		13893		DATE	
13893		8317		Scale: 1" = 40'	

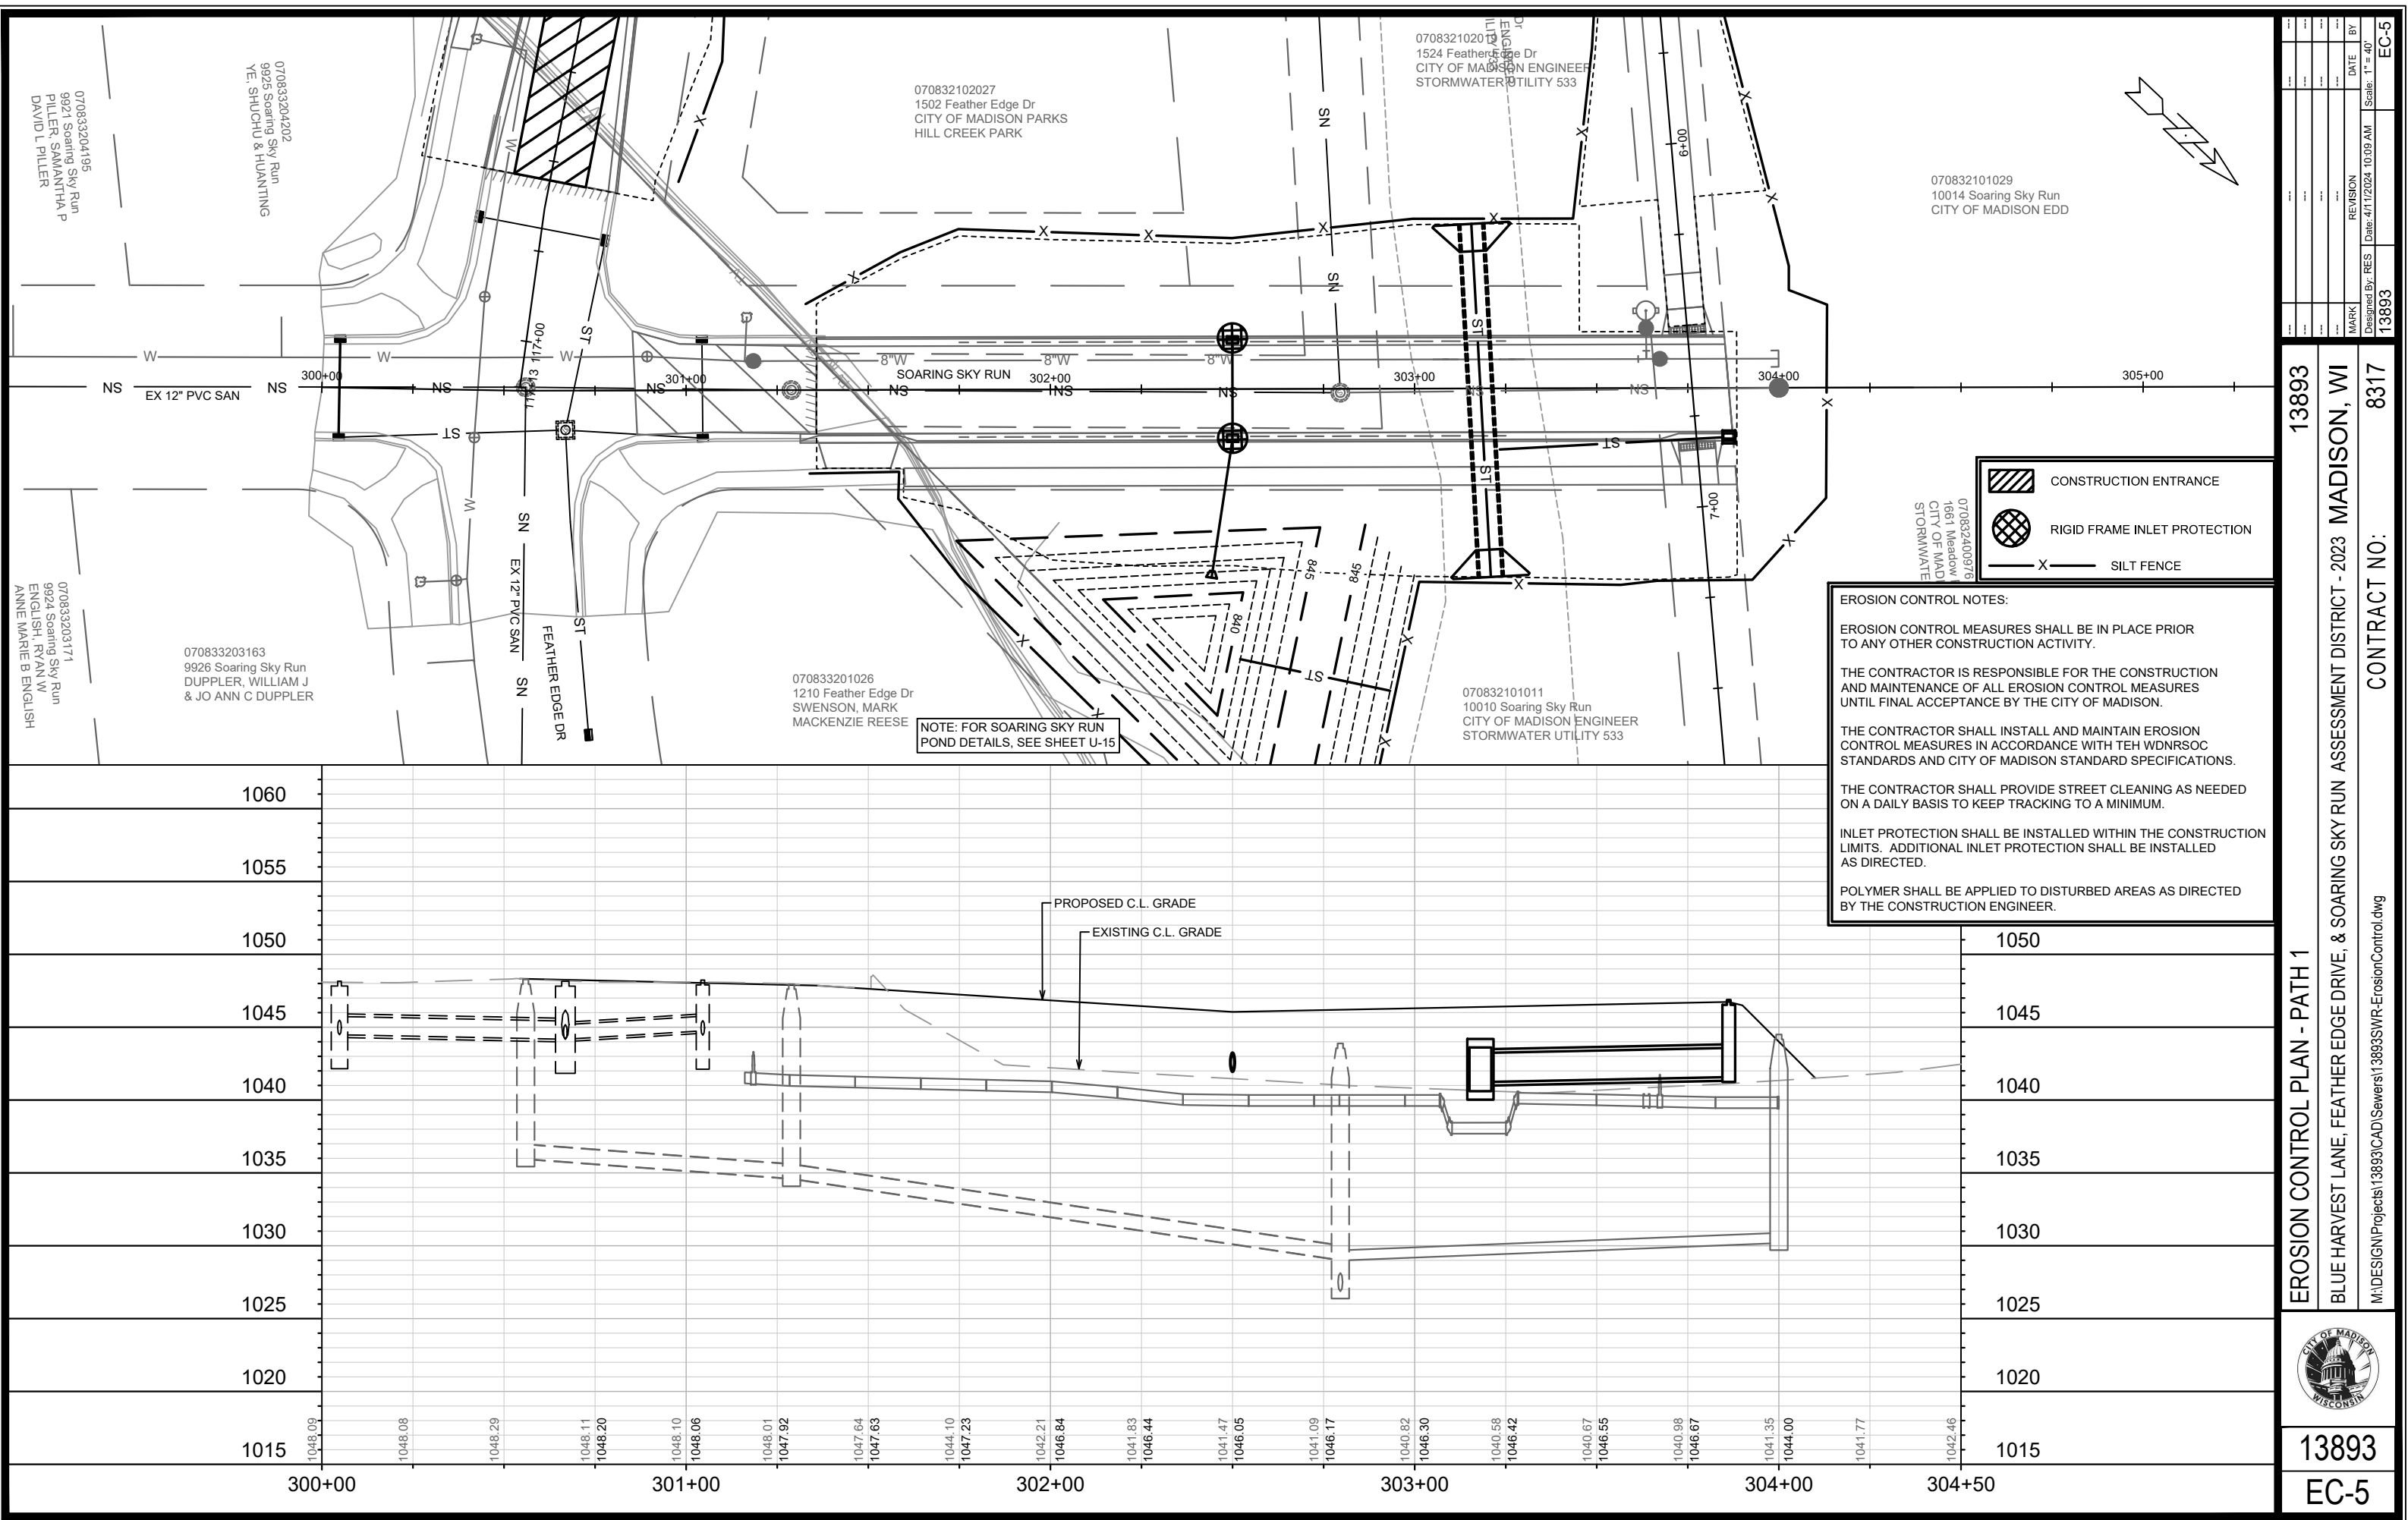

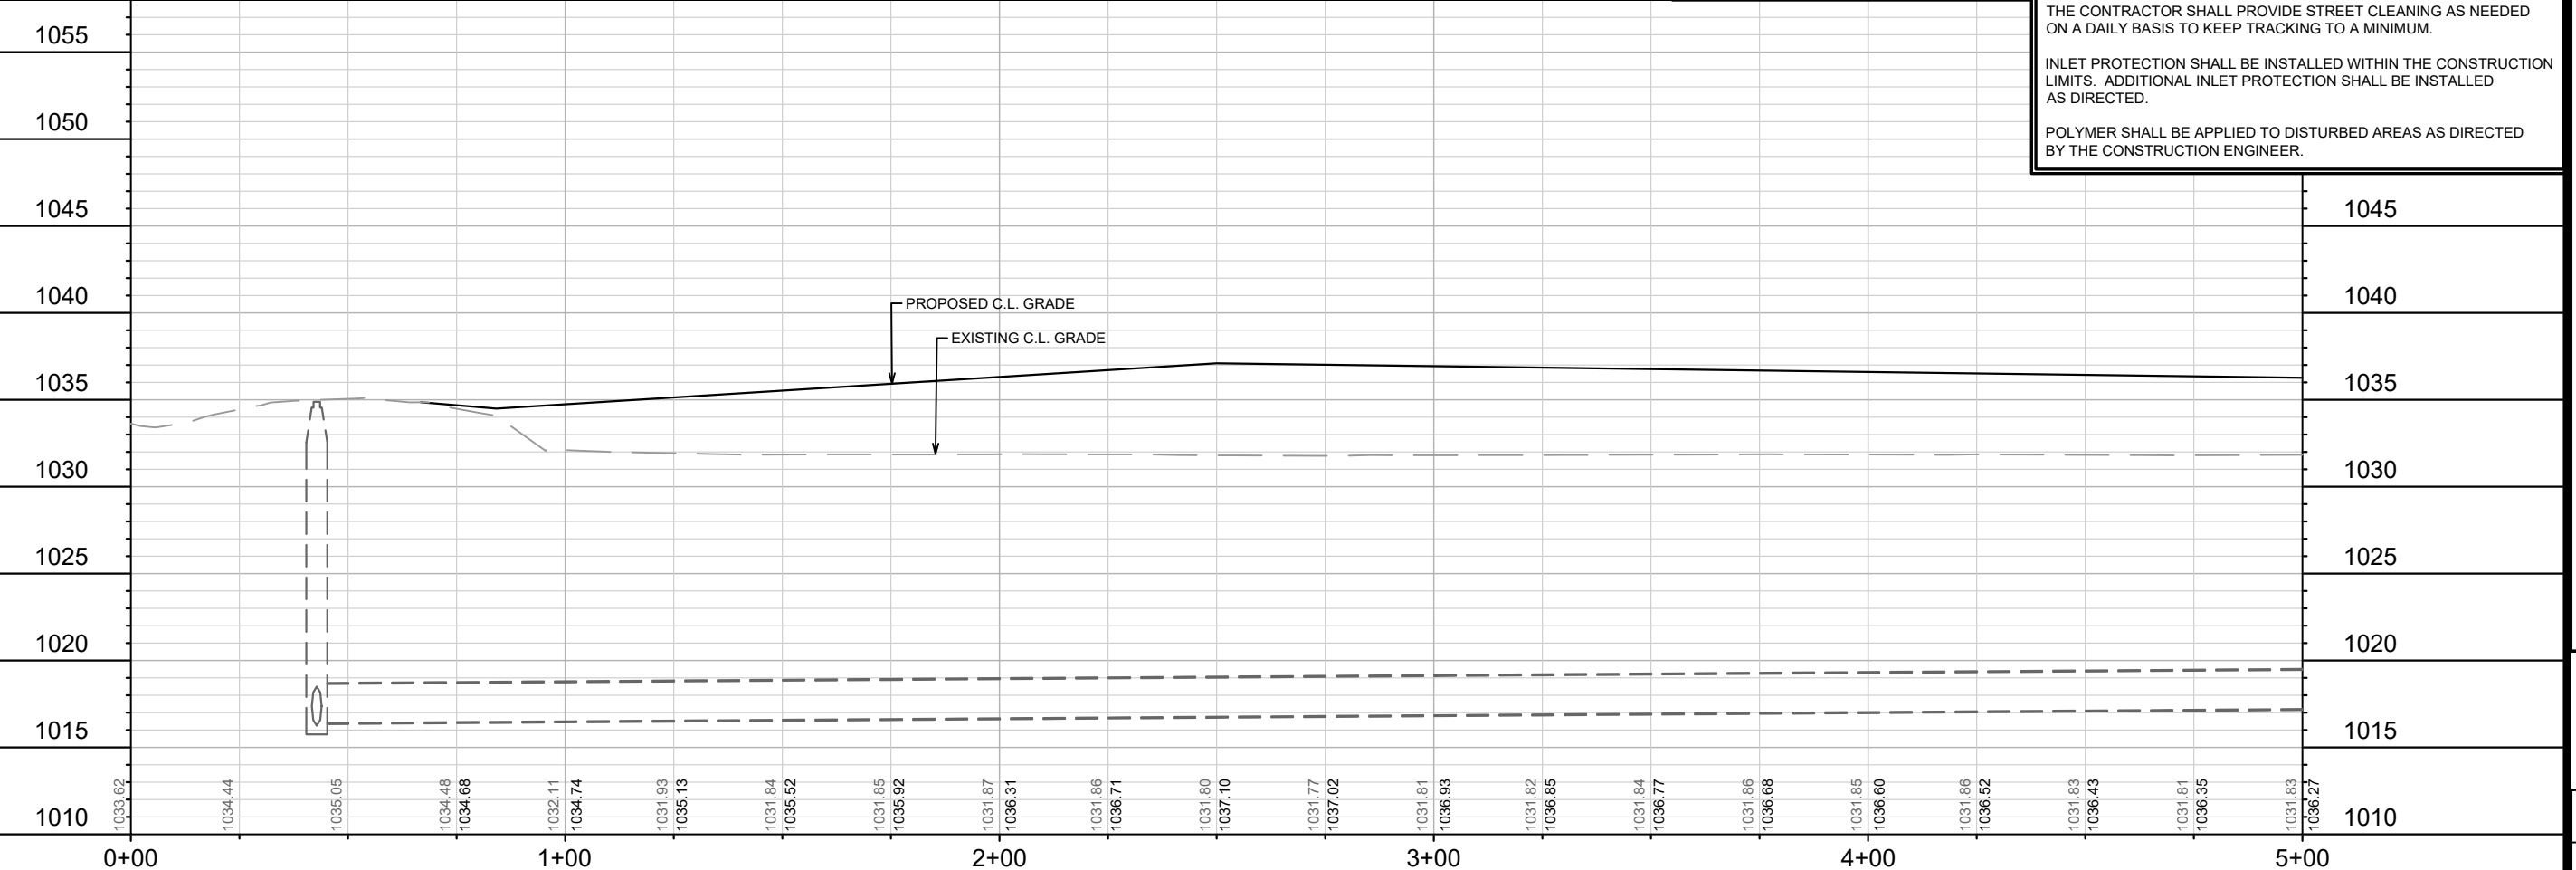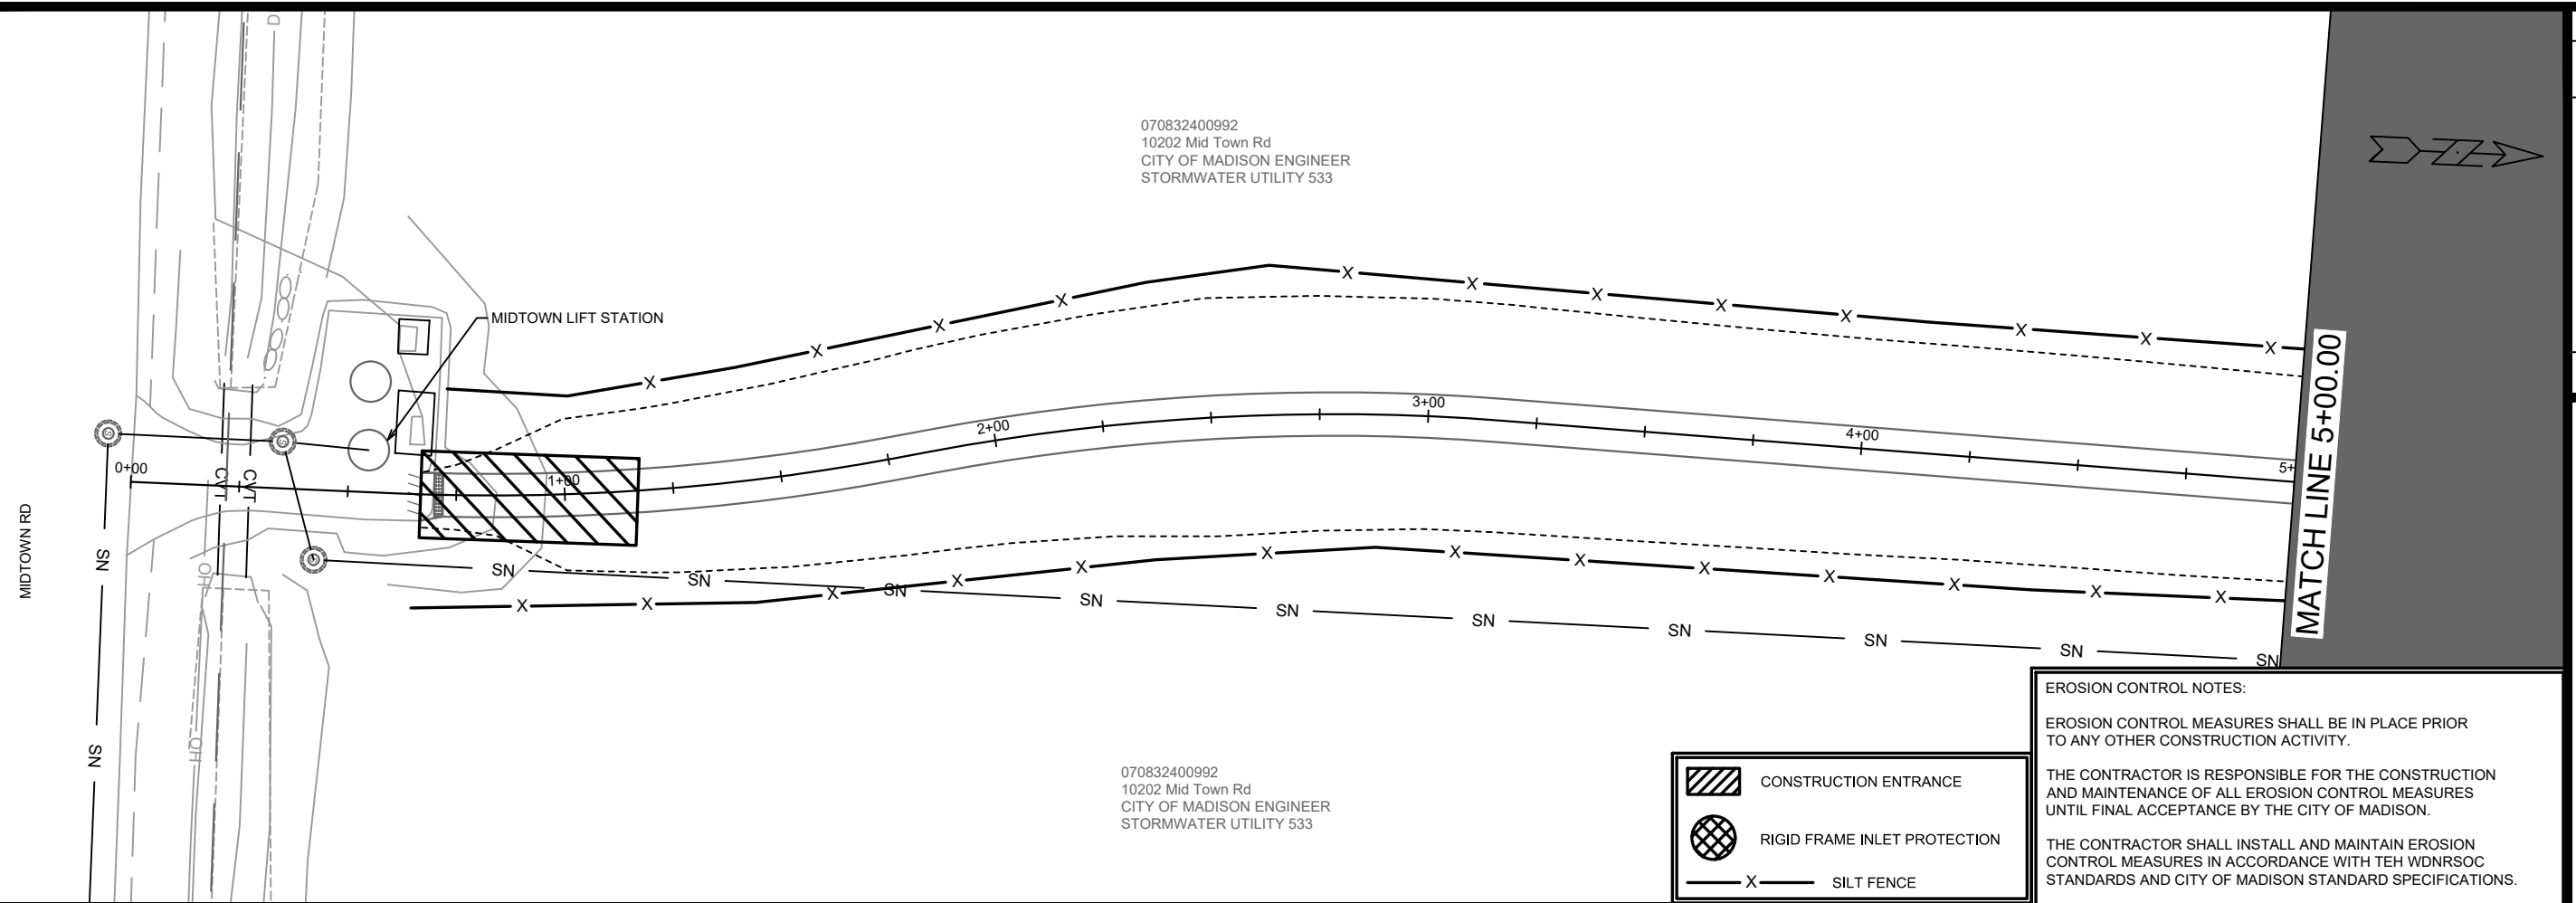

EROSION CONTROL NOTES:

EROSION CONTROL MEASURES SHALL BE IN PLACE PRIOR TO ANY OTHER CONSTRUCTION ACTIVITY.


THE CONTRACTOR IS RESPONSIBLE FOR THE CONSTRUCTION AND MAINTENANCE OF ALL EROSION CONTROL MEASURES UNTIL FINAL ACCEPTANCE BY THE CITY OF MADISON.

THE CONTRACTOR SHALL INSTALL AND MAINTAIN EROSION CONTROL MEASURES IN ACCORDANCE WITH THE WDNRSOC STANDARDS AND CITY OF MADISON STANDARD SPECIFICATIONS.

THE CONTRACTOR SHALL PROVIDE STREET CLEANING AS NEEDED ON A DAILY BASIS TO KEEP TRACKING TO A MINIMUM.


INLET PROTECTION SHALL BE INSTALLED WITHIN THE CONSTRUCTION LIMITS. ADDITIONAL INLET PROTECTION SHALL BE INSTALLED AS DIRECTED.


POLYMER SHALL BE APPLIED TO DISTURBED AREAS AS DIRECTED BY THE CONSTRUCTION ENGINEER.

 	13893	EROSION CONTROL PLAN - PATH 1	13893
	EC-6	BLUE HARVEST LANE, FEATHER EDGE DRIVE, & SOARING SKY RUN ASSESSMENT DISTRICT - 2023 MADISON, WI	
M:\DESIGN\Projects\13893\CAD\Sewers\13893SWR-ErosionControl.dwg		CONTRACT NO:	8317
MARK: _____ REVISION: _____ DATE: _____ BY: _____		Designed By: RES Date: 4/11/2024 10:09 AM Scale: 1" = 40' 13893	EC-6





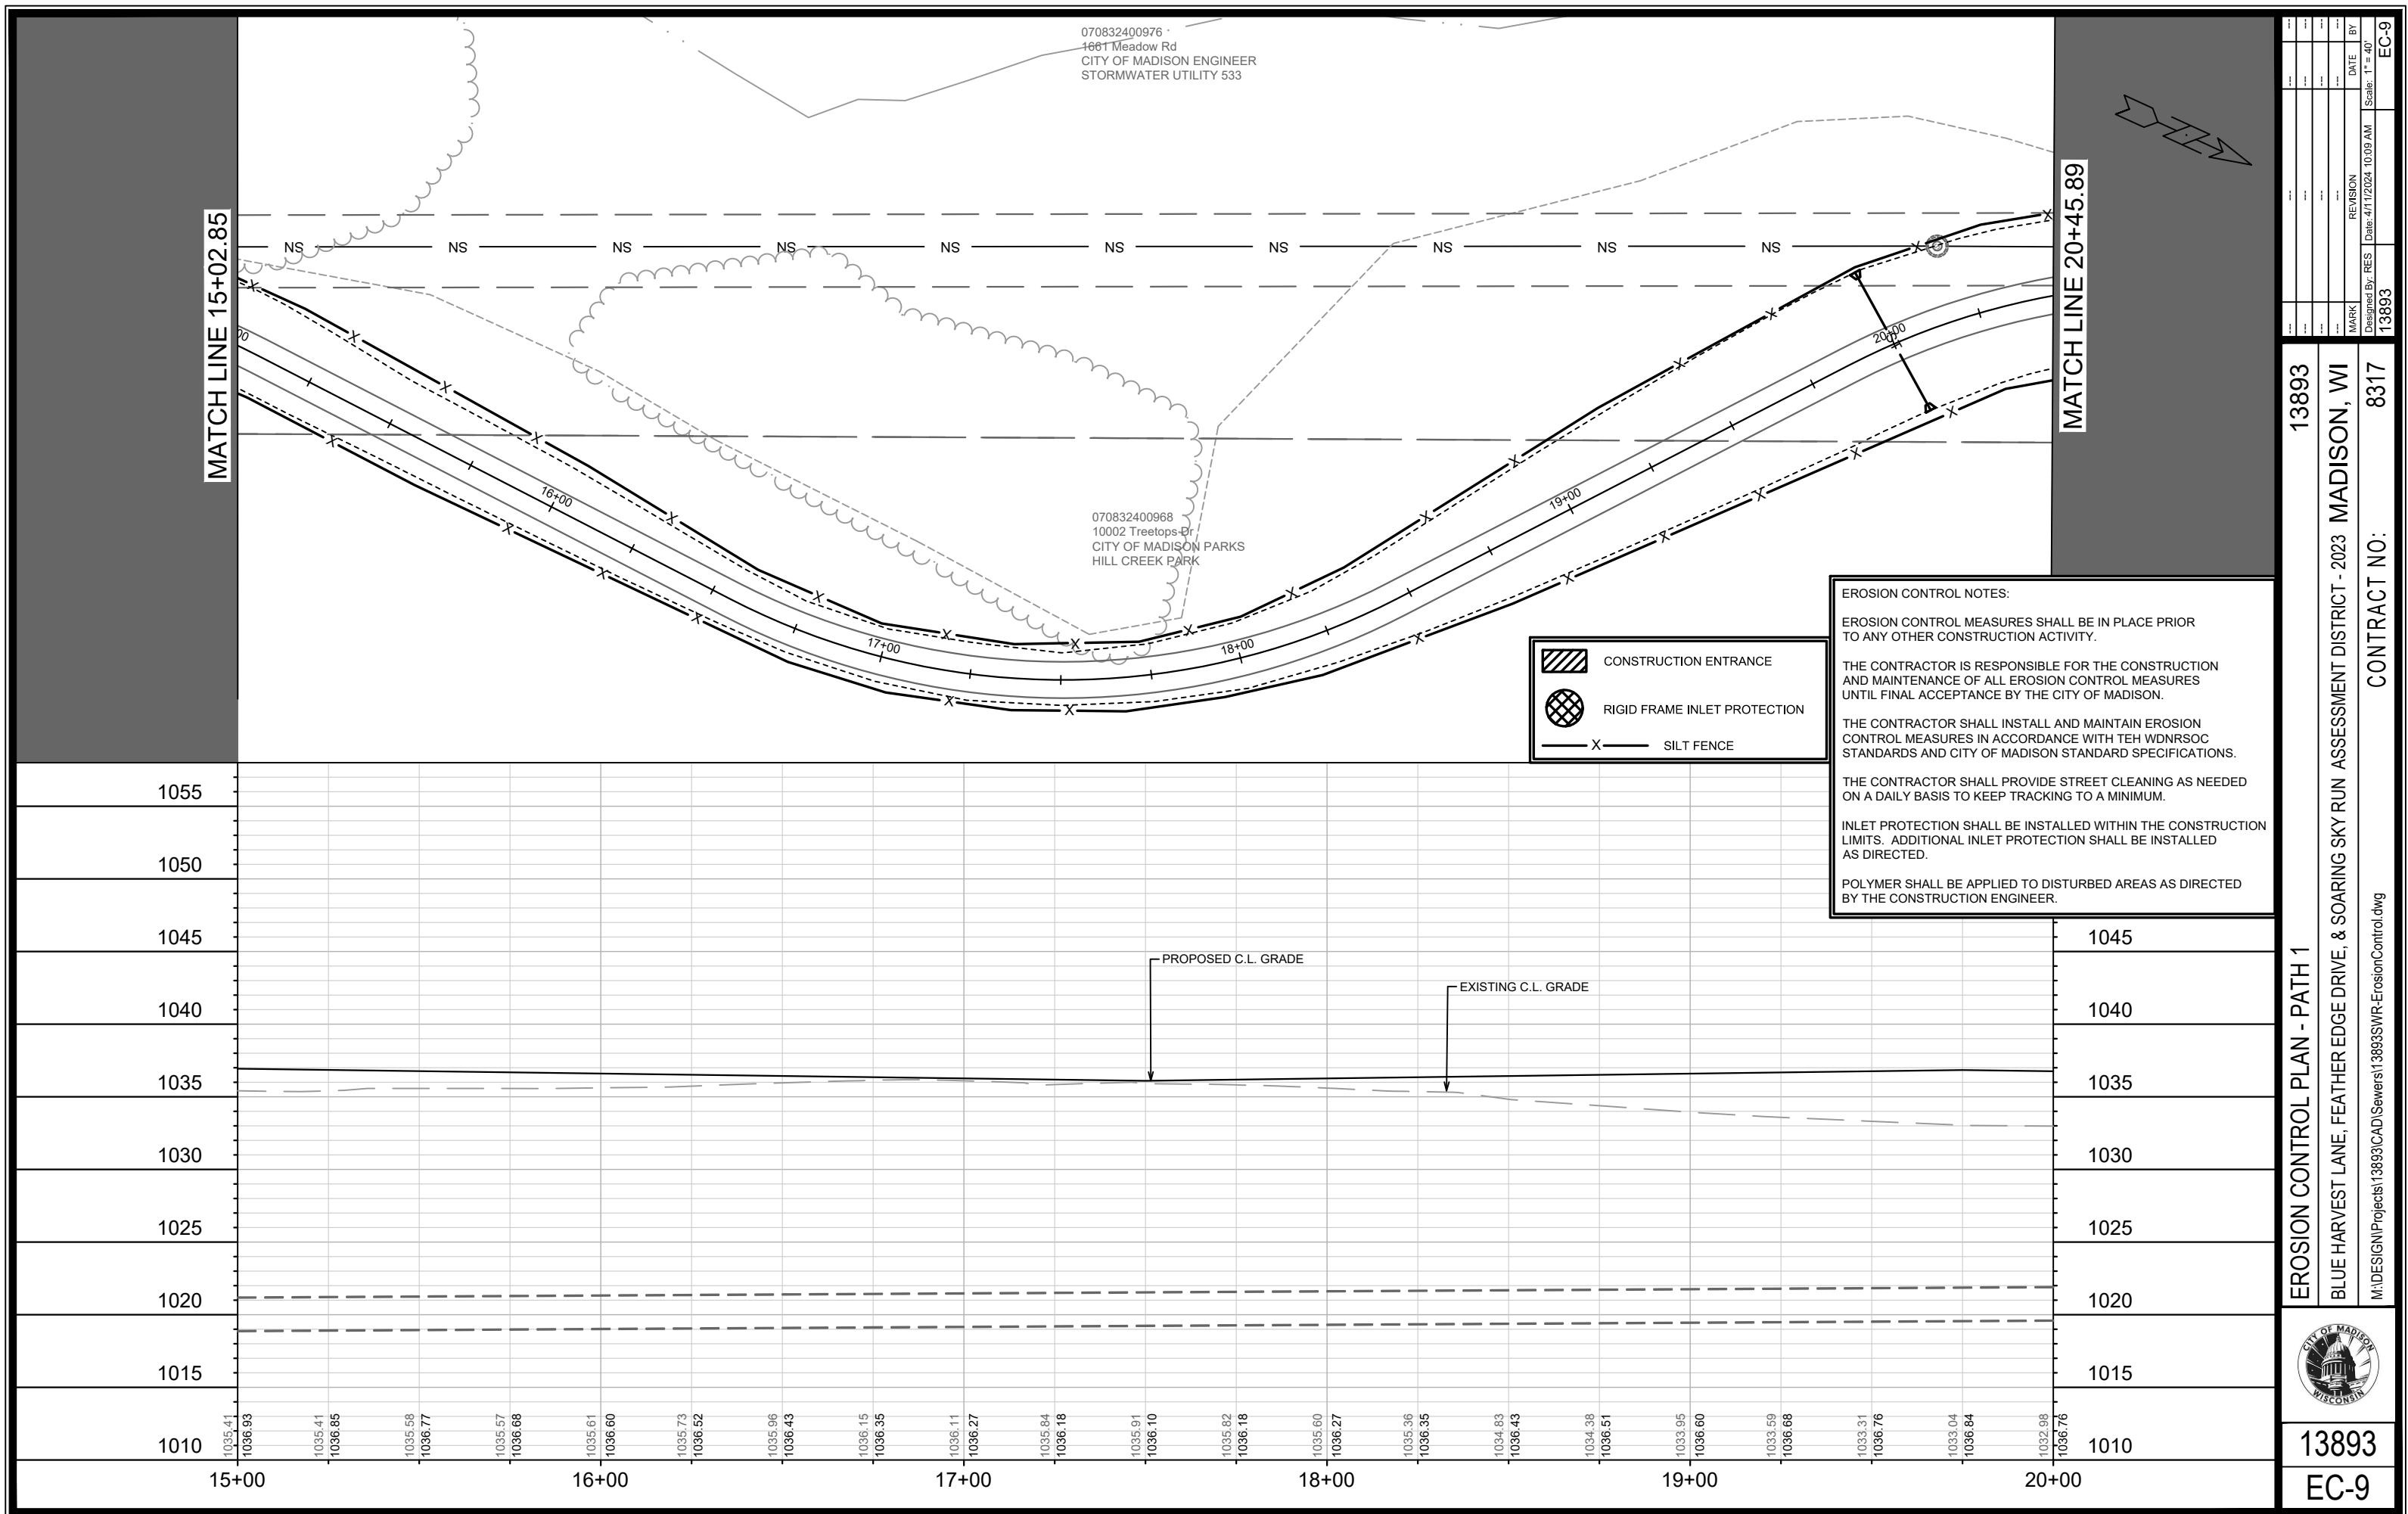

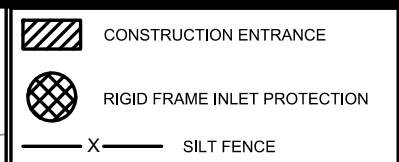

070832400976
1661 Meadow Rd
CITY OF MADISON ENGINEER
STORMWATER UTILITY 533

070832400968
10002 Treetops Dr
CITY OF MADISON PARKS
HILL CREEK PARK

EROSION CONTROL NOTES:

EROSION CONTROL MEASURES SHALL BE IN PLACE PRIOR TO ANY OTHER CONSTRUCTION ACTIVITY.


THE CONTRACTOR IS RESPONSIBLE FOR THE CONSTRUCTION AND MAINTENANCE OF ALL EROSION CONTROL MEASURES UNTIL FINAL ACCEPTANCE BY THE CITY OF MADISON.

THE CONTRACTOR SHALL INSTALL AND MAINTAIN EROSION CONTROL MEASURES IN ACCORDANCE WITH THE WDNRSOC STANDARDS AND CITY OF MADISON STANDARD SPECIFICATIONS.

THE CONTRACTOR SHALL PROVIDE STREET CLEANING AS NEEDED ON A DAILY BASIS TO KEEP TRACKING TO A MINIMUM.

INLET PROTECTION SHALL BE INSTALLED WITHIN THE CONSTRUCTION LIMITS. ADDITIONAL INLET PROTECTION SHALL BE INSTALLED AS DIRECTED.

POLYMER SHALL BE APPLIED TO DISTURBED AREAS AS DIRECTED BY THE CONSTRUCTION ENGINEER.

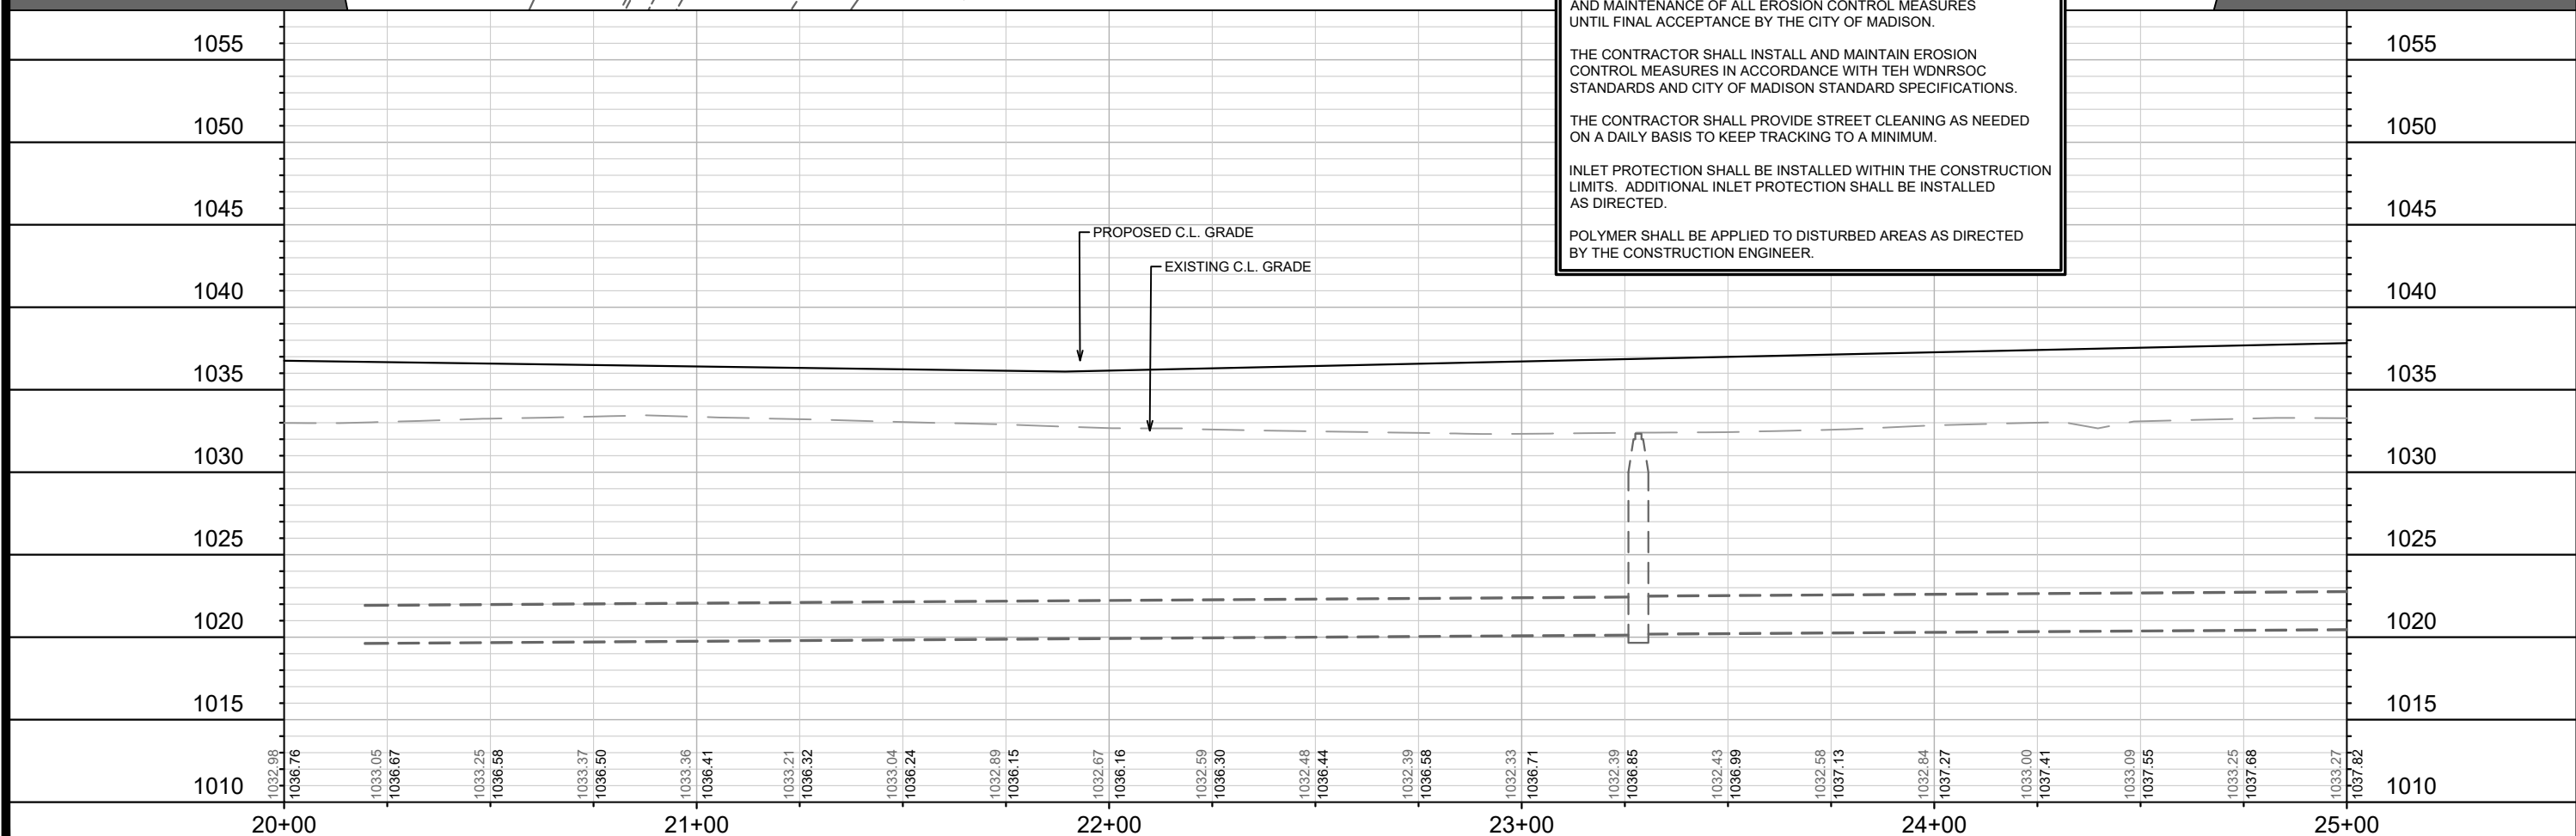


MARK	REVISION	DATE	BY
13893	Date: 4/11/2024	10:10 AM	Scale: 1" = 40'
EC-10			

EROSION CONTROL PLAN - PATH 1	13893
BLUE HARVEST LANE, FEATHER EDGE DRIVE, & SOARING SKY RUN ASSESSMENT DISTRICT - 2023	MADISON, WI
M:\MID\DESIGN\Projects\13893\CAD\Sewers\13893SWR-ErosionControl.dwg	CONTRACT NO: 8317



13893
EC-10

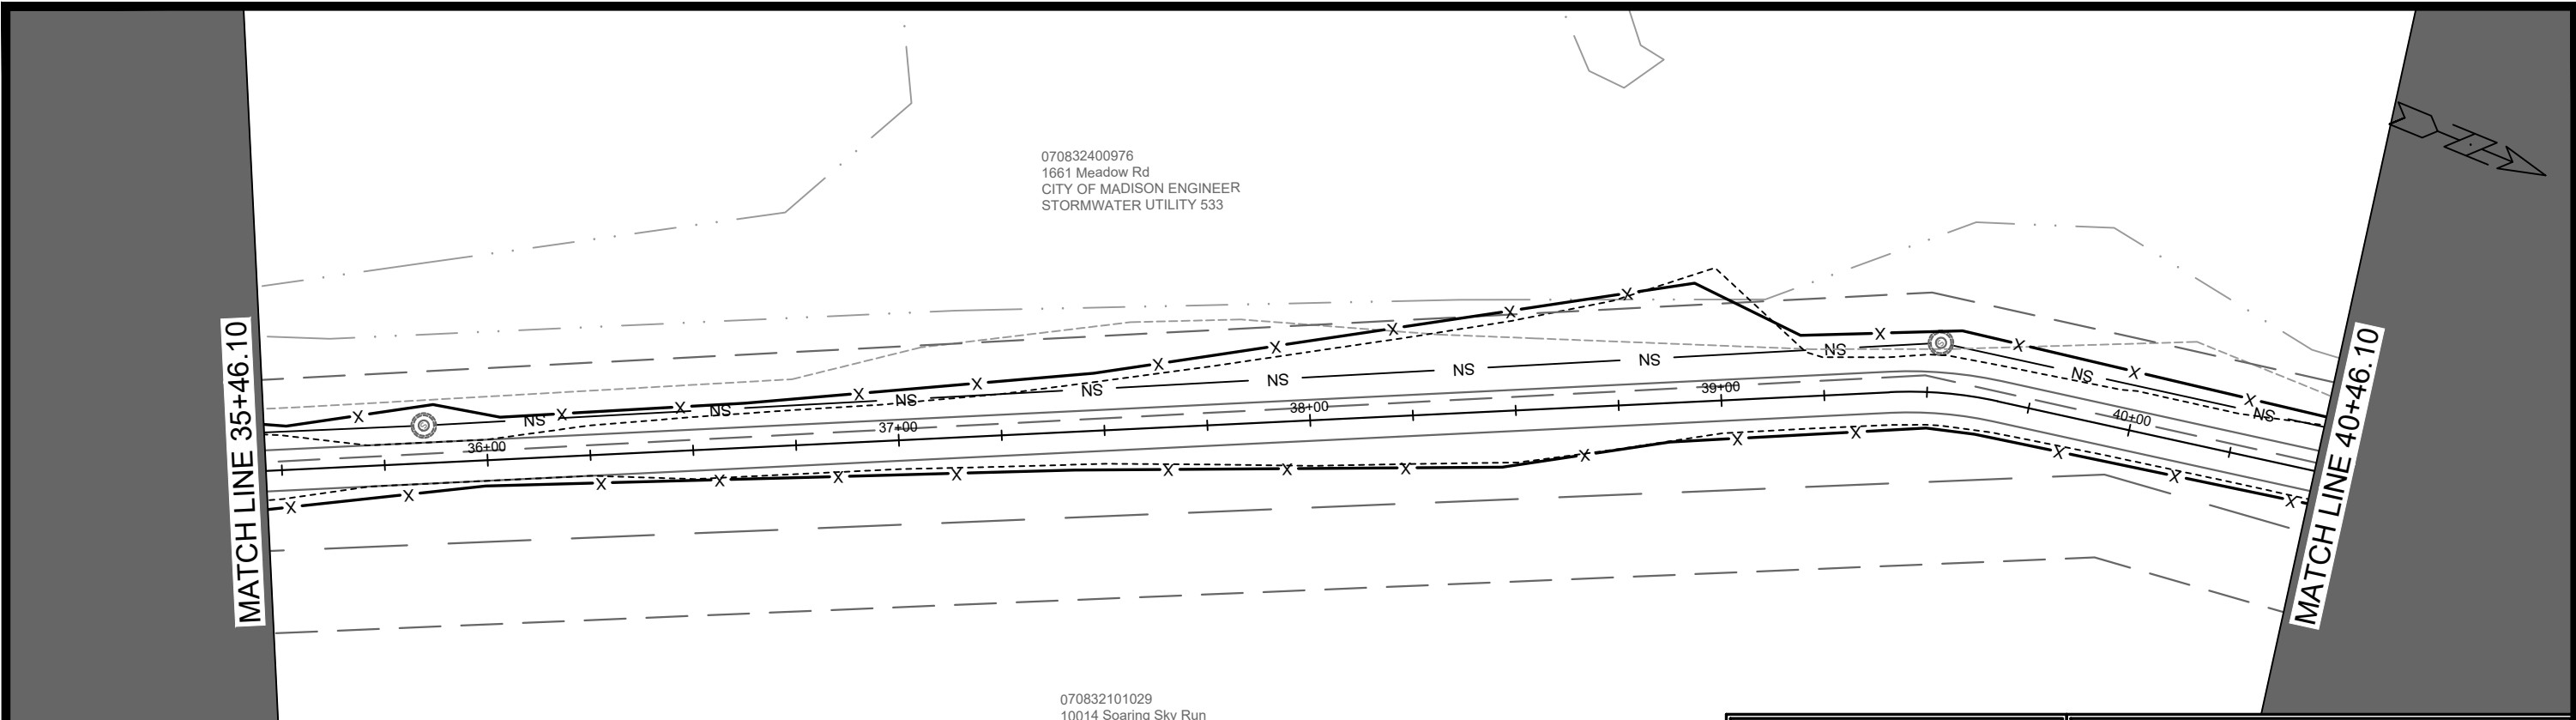

070832400976
1661 Meadow Rd
CITY OF MADISON ENGINEER
STORMWATER UTILITY 533

070832101029
10014 Soaring Sky Run
CITY OF MADISON EDD

CONSTRUCTION ENTRANCE

RIGID FRAME INLET PROTECTION

X

SILT FENCE

EROSION CONTROL NOTES:

EROSION CONTROL MEASURES SHALL BE IN PLACE PRIOR TO ANY OTHER CONSTRUCTION ACTIVITY.


THE CONTRACTOR IS RESPONSIBLE FOR THE CONSTRUCTION AND MAINTENANCE OF ALL EROSION CONTROL MEASURES UNTIL FINAL ACCEPTANCE BY THE CITY OF MADISON.

THE CONTRACTOR SHALL INSTALL AND MAINTAIN EROSION CONTROL MEASURES IN ACCORDANCE WITH TEH WDNRSOC STANDARDS AND CITY OF MADISON STANDARD SPECIFICATIONS.

THE CONTRACTOR SHALL PROVIDE STREET CLEANING AS NEEDED ON A DAILY BASIS TO KEEP TRACKING TO A MINIMUM.

INLET PROTECTION SHALL BE INSTALLED WITHIN THE CONSTRUCTION LIMITS. ADDITIONAL INLET PROTECTION SHALL BE INSTALLED AS DIRECTED.

POLYMER SHALL BE APPLIED TO DISTURBED AREAS AS DIRECTED BY THE CONSTRUCTION ENGINEER.

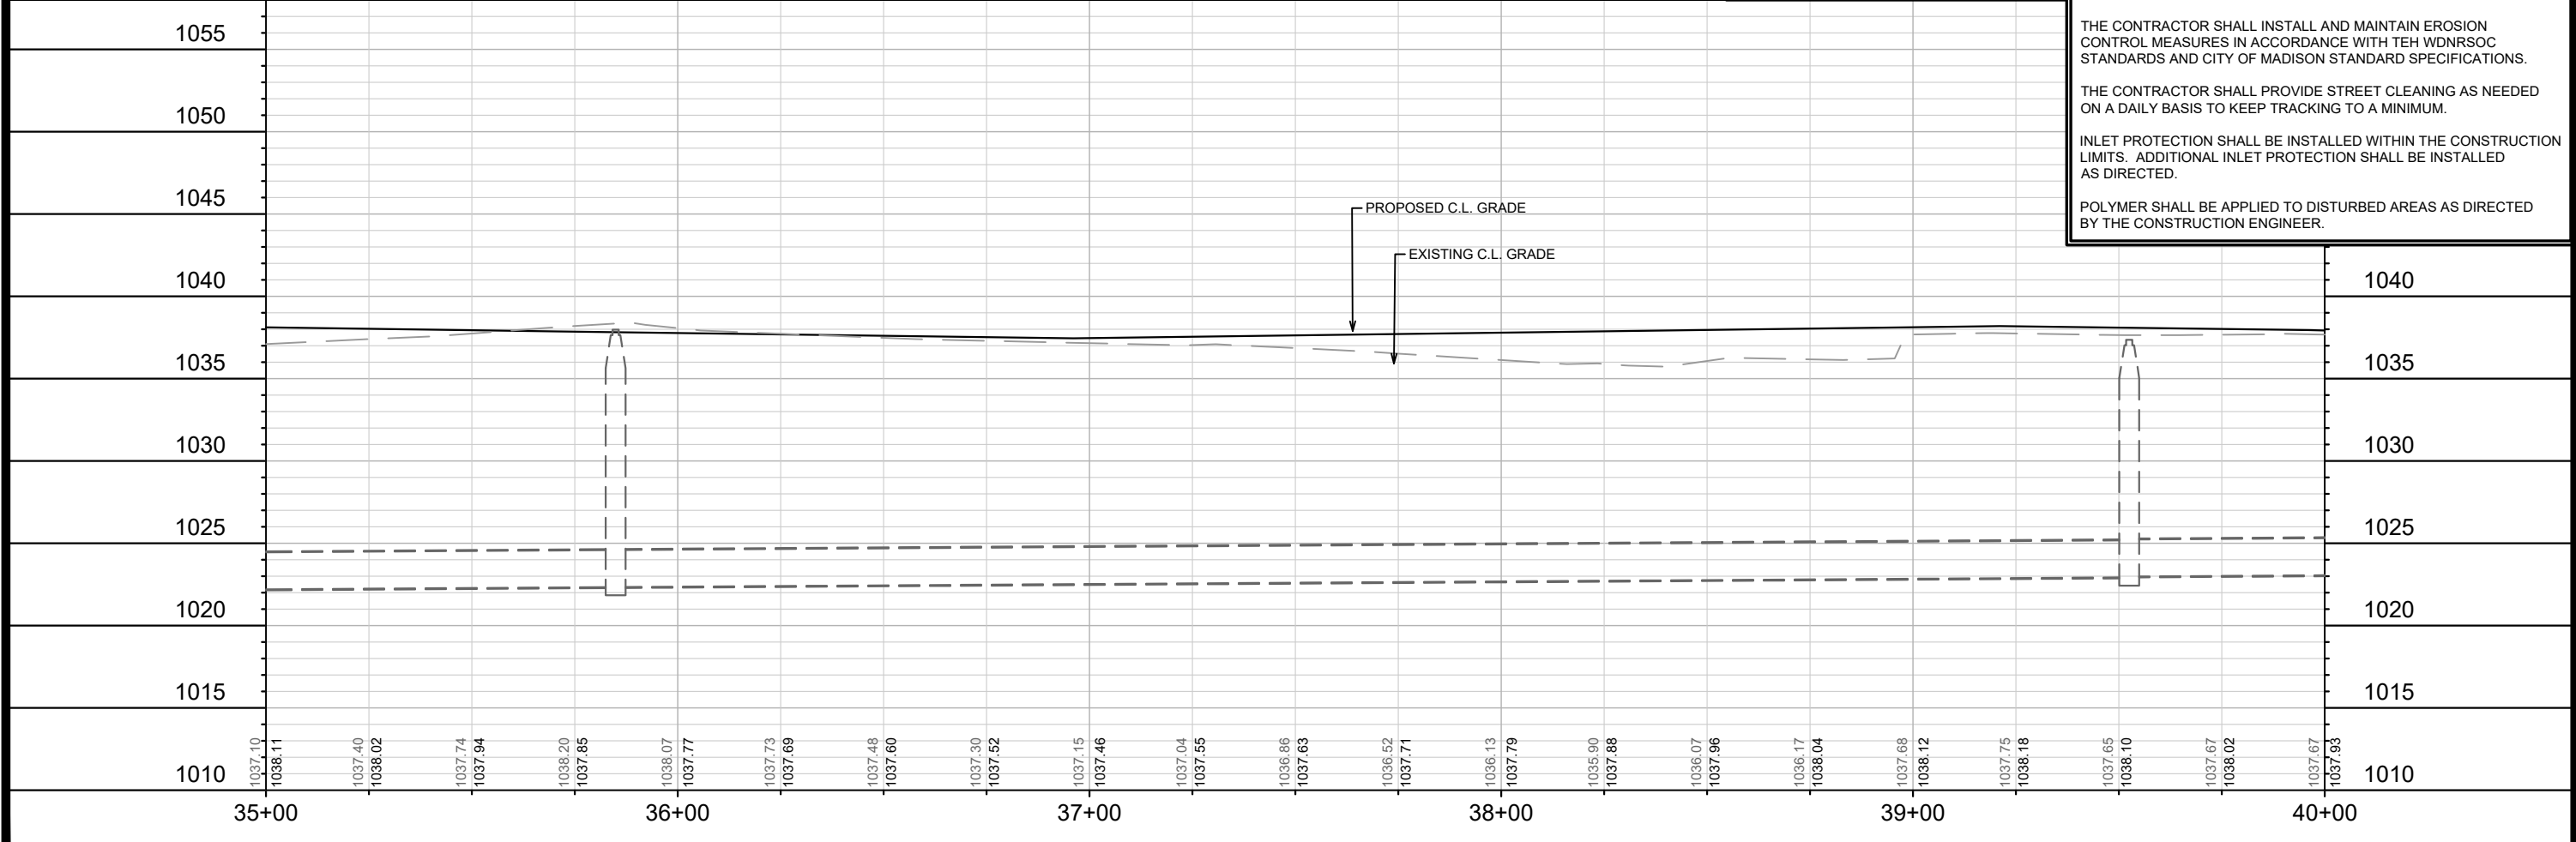

13893

EROSION CONTROL PLAN - PATH 1

BLUE HARVEST LANE, FEATHER EDGE DRIVE, & SOARING SKY RUN ASSESSMENT DISTRICT - 2023 MADISON, WI

M:\DESIGN\Projects\13893\CAD\Sewers\13893SWR-ErosionControl.dwg

8317


CONTRACT NO:

13893

EC-13

CITY OF MADISON
WISCONSIN

MARK	REVISION	DATE	BY
13893	13893	4/11/2024	10:10 AM

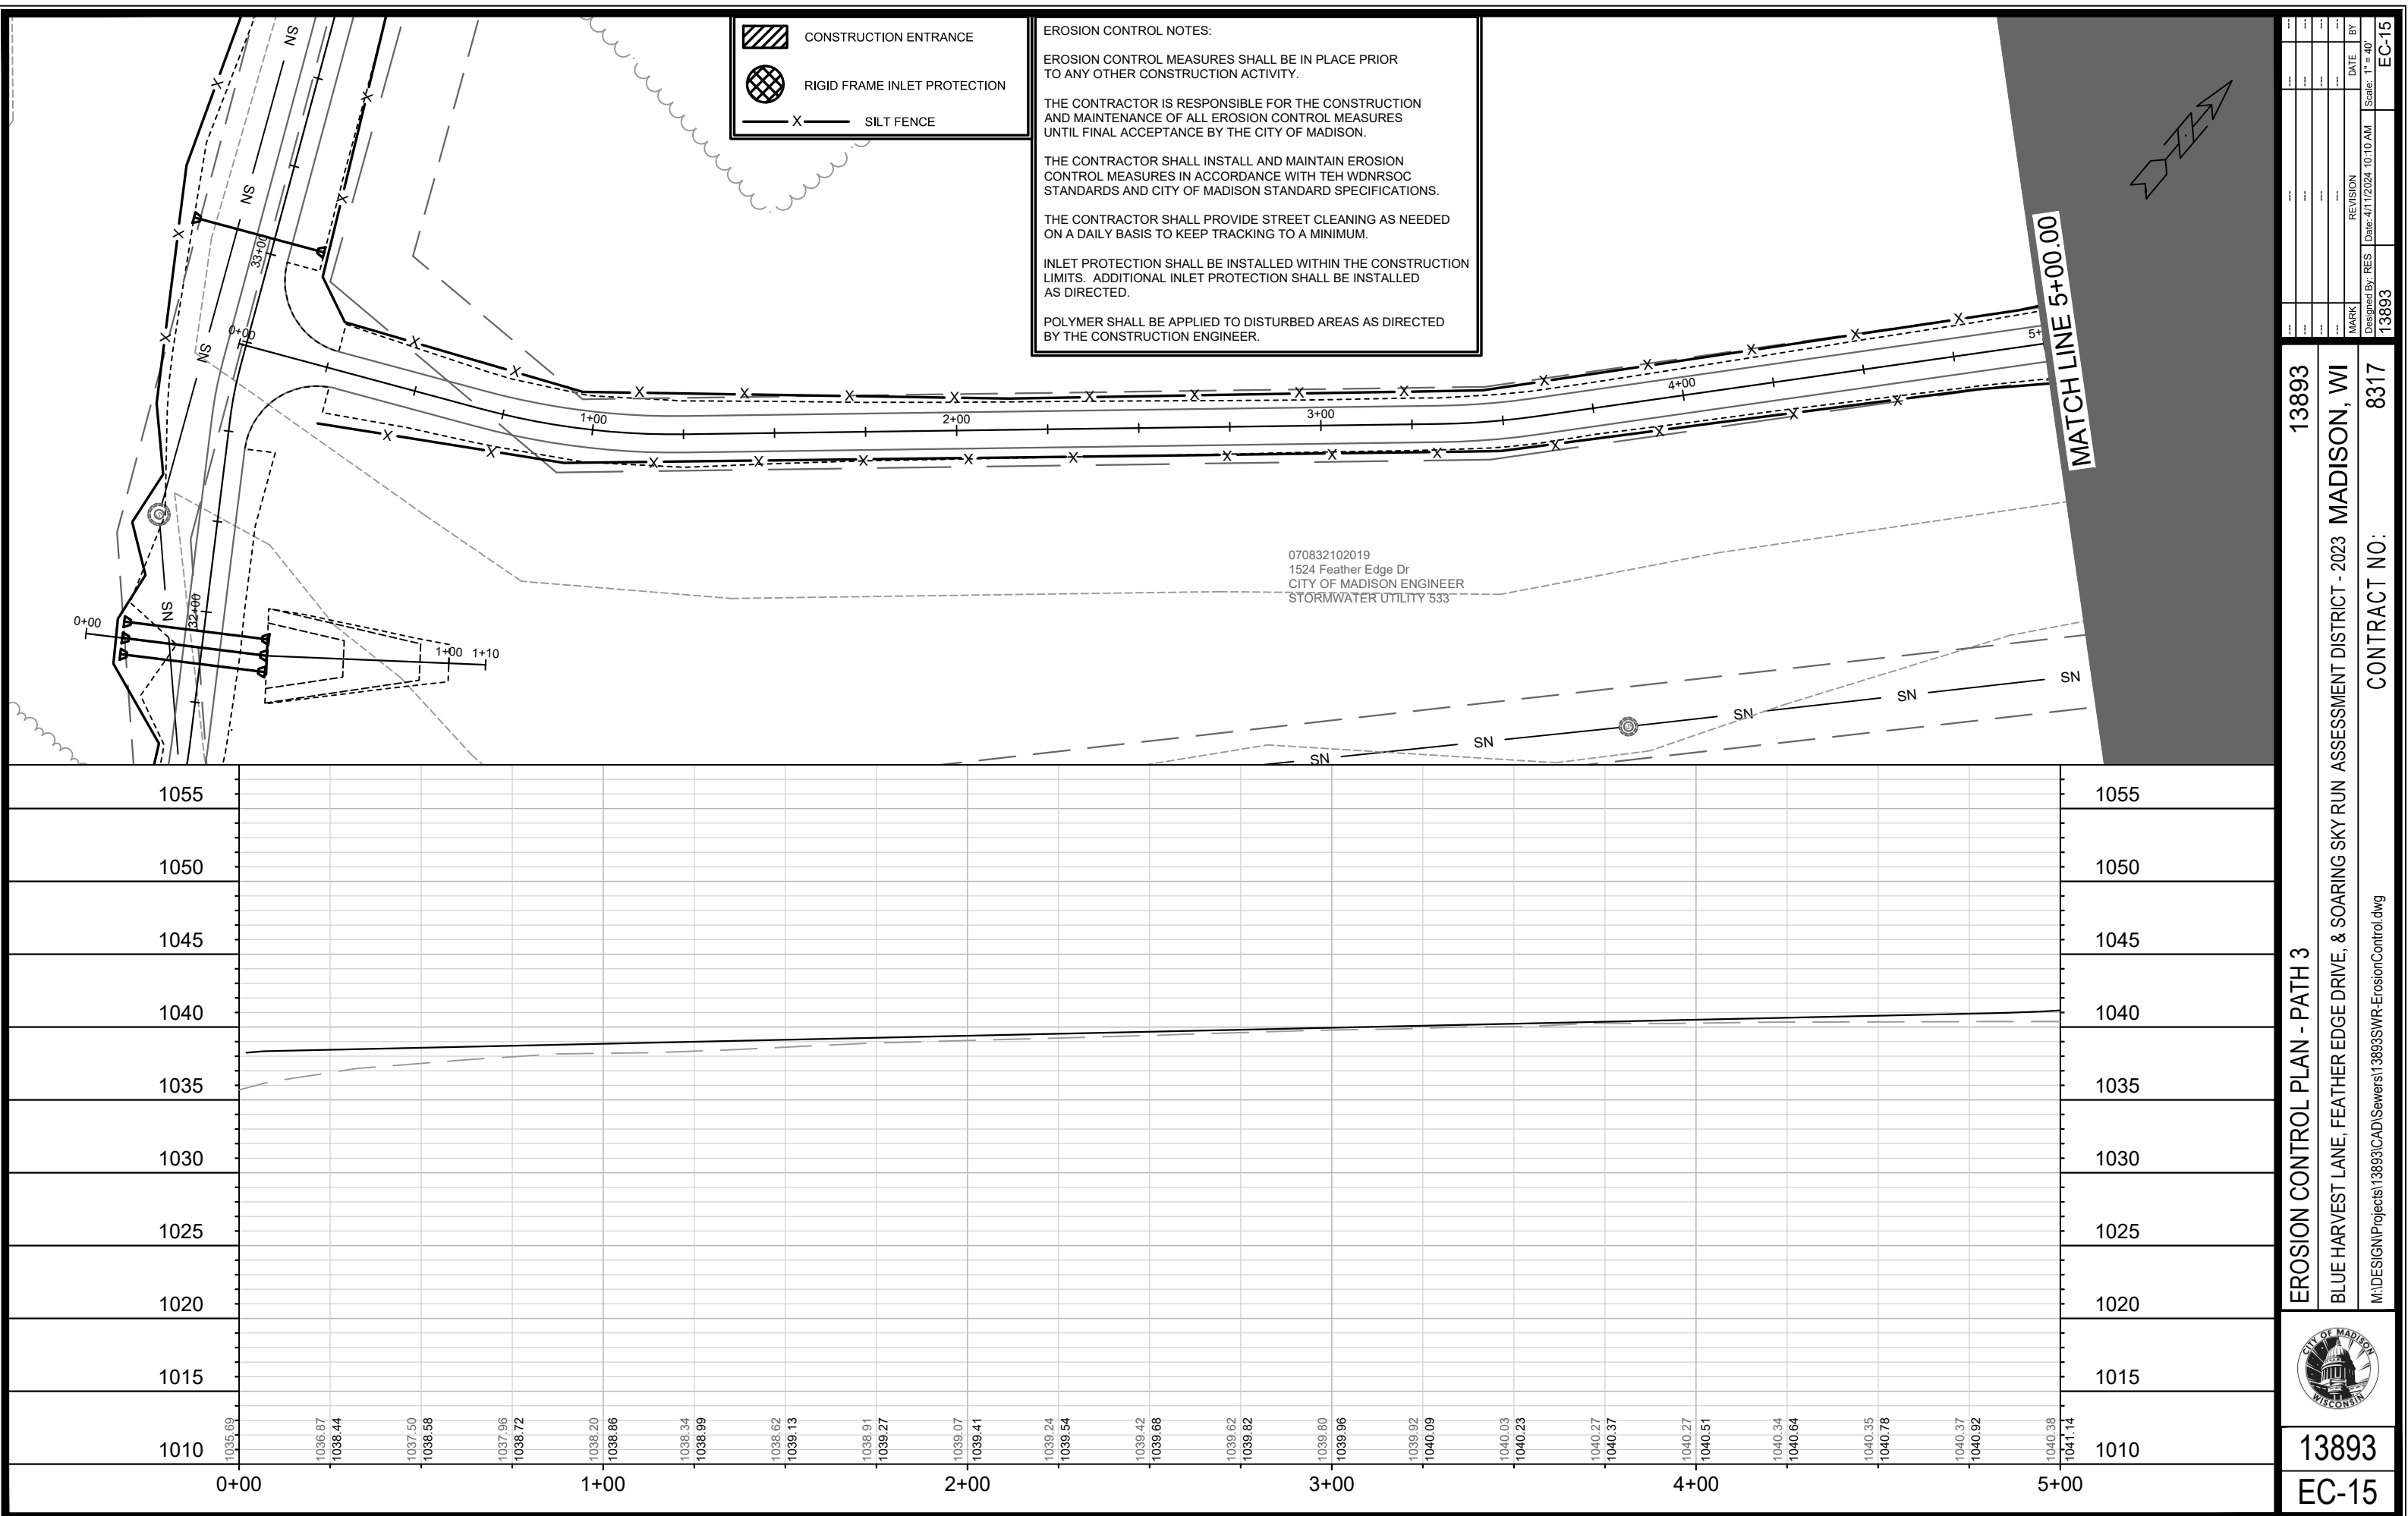

EROSION CONTROL NOTES:

EROSION CONTROL MEASURES SHALL BE IN PLACE PRIOR TO ANY OTHER CONSTRUCTION ACTIVITY.

THE CONTRACTOR IS RESPONSIBLE FOR THE CONSTRUCTION AND MAINTENANCE OF ALL EROSION CONTROL MEASURES UNTIL FINAL ACCEPTANCE BY THE CITY OF MADISON.

THE CONTRACTOR SHALL INSTALL AND MAINTAIN EROSION CONTROL MEASURES IN ACCORDANCE WITH TEH WDNR SOC STANDARDS AND CITY OF MADISON STANDARD SPECIFICATIONS.

THE CONTRACTOR SHALL PROVIDE STREET CLEANING AS NEEDED ON A DAILY BASIS TO KEEP TRACKING TO A MINIMUM.

INLET PROTECTION SHALL BE INSTALLED WITHIN THE CONSTRUCTION LIMITS. ADDITIONAL INLET PROTECTION SHALL BE INSTALLED AS DIRECTED.


POLYMER SHALL BE APPLIED TO DISTURBED AREAS AS DIRECTED BY THE CONSTRUCTION ENGINEER.

CONSTRUCTION ENTRANCE

RIGID FRAME INLET PROTECTION

X

SILT FENCE

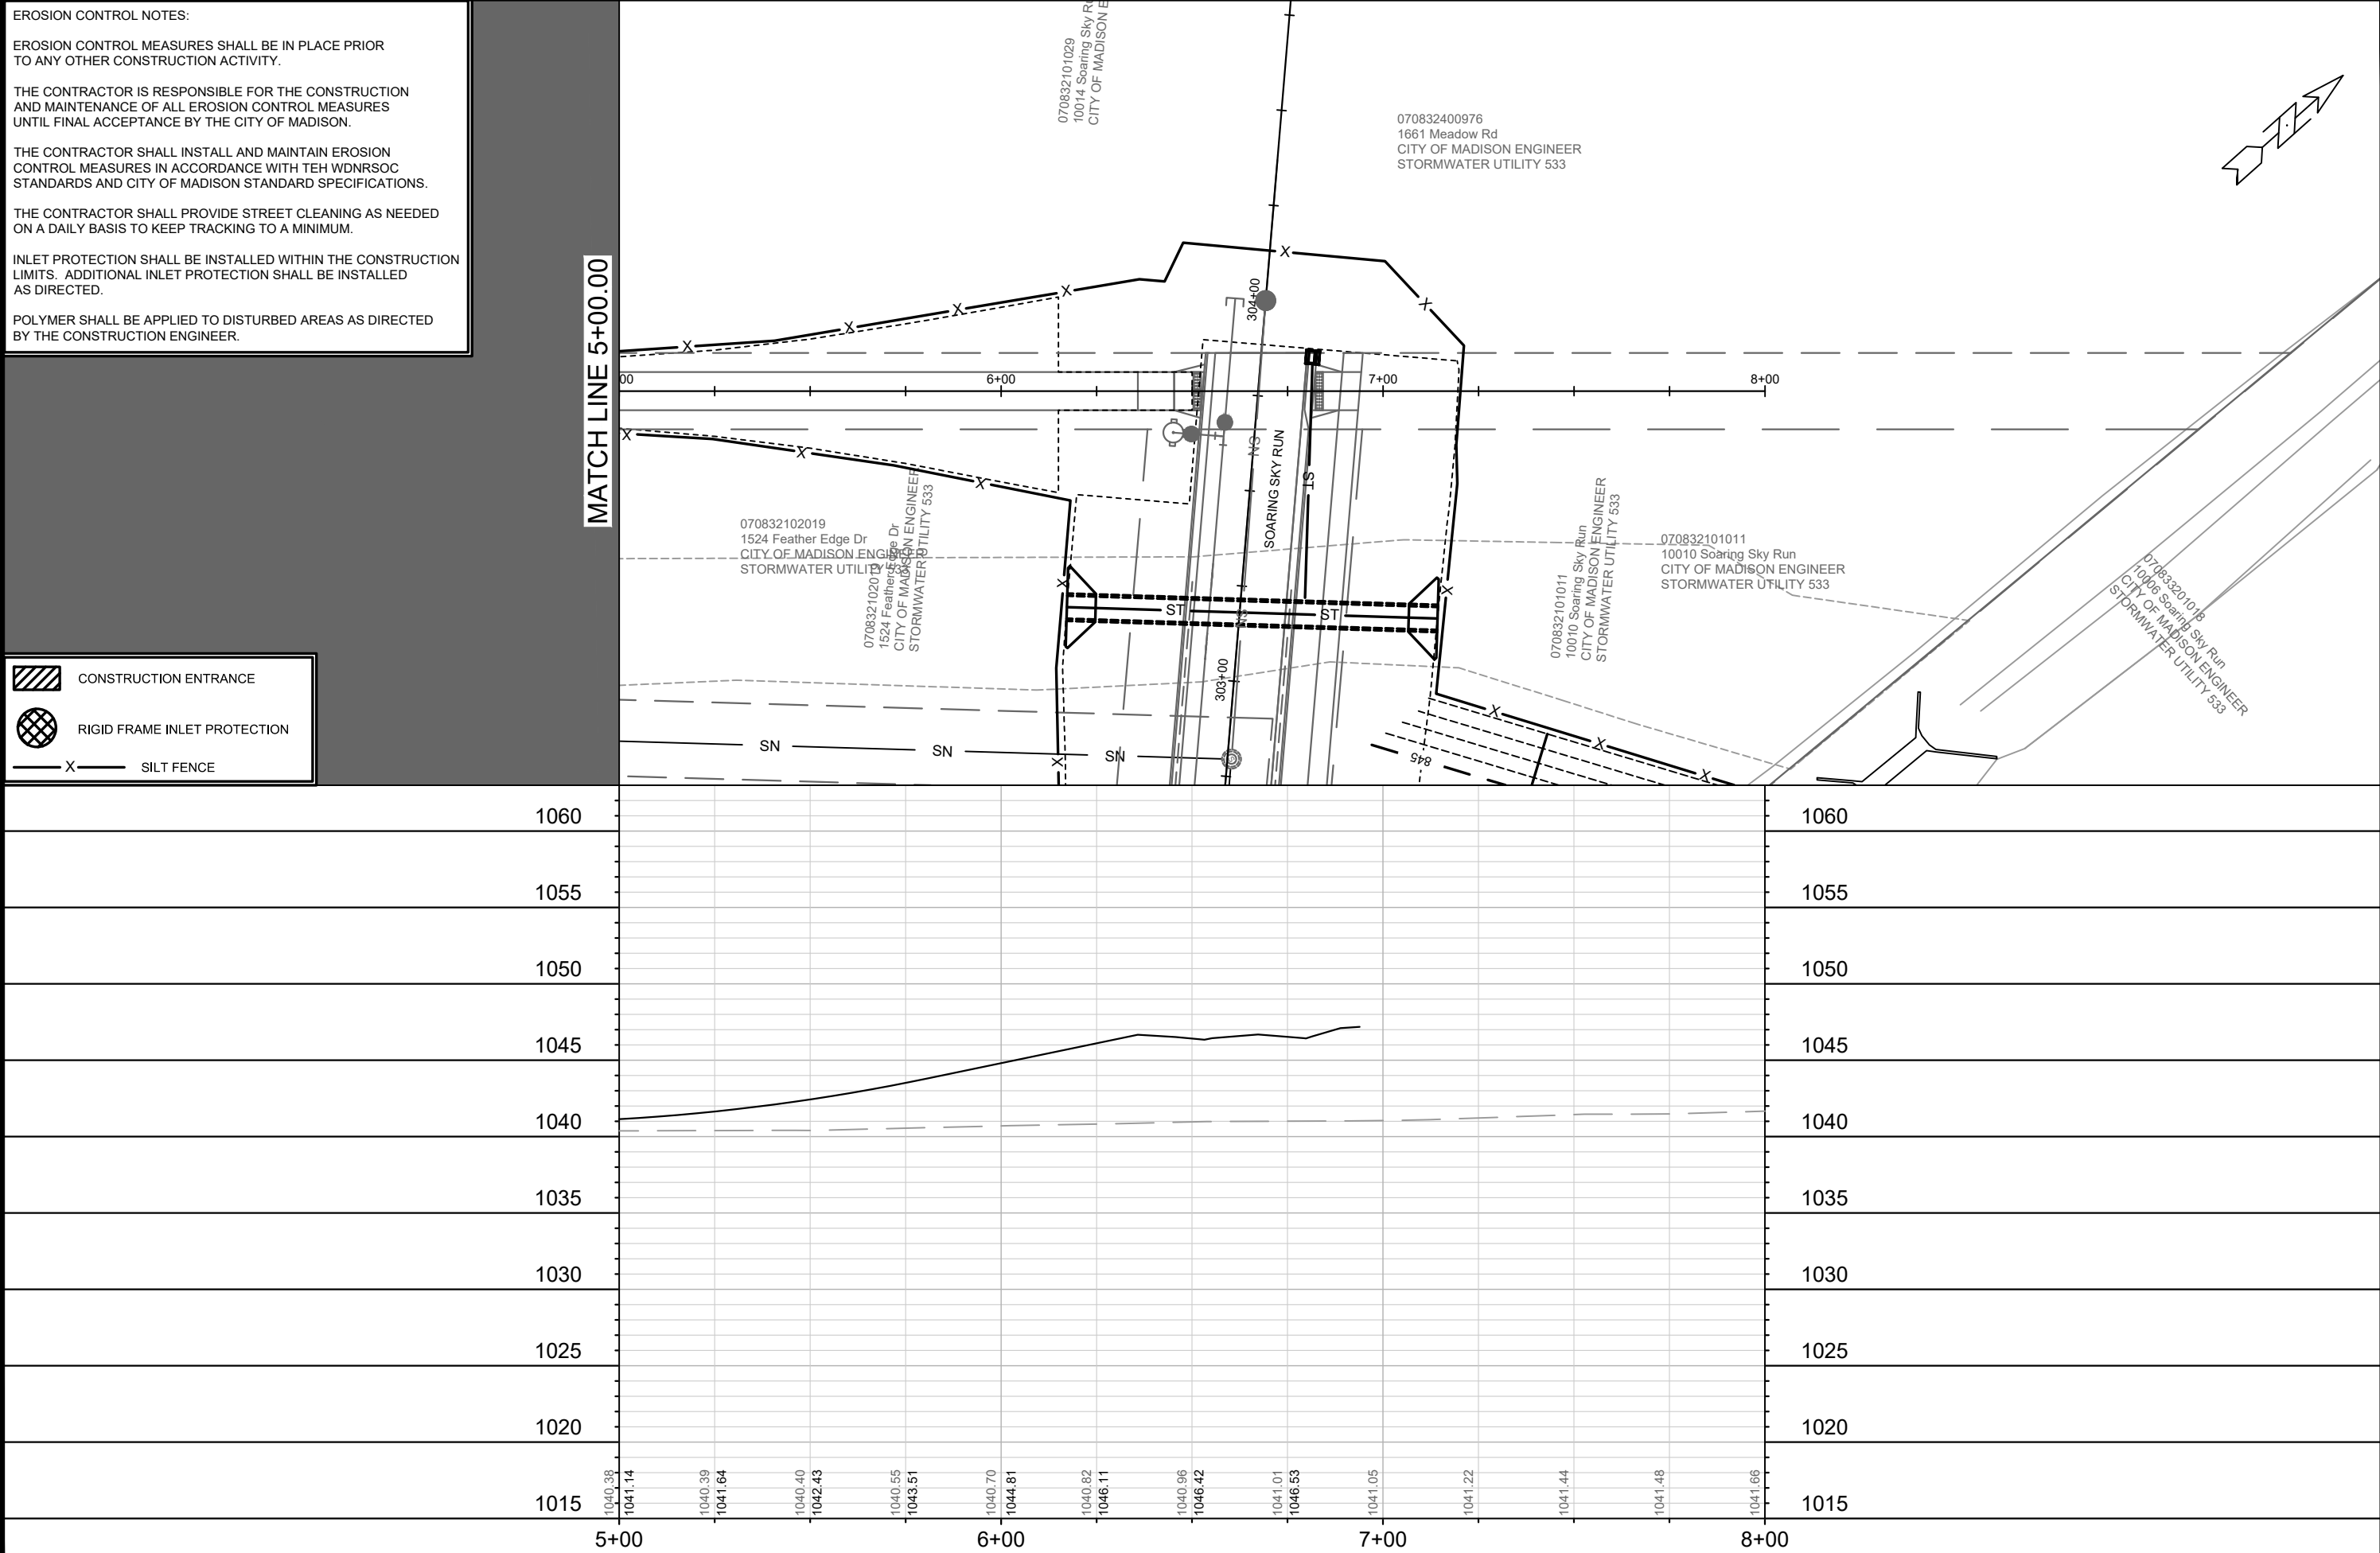

13893

EROSION CONTROL PLAN - PATH 3

BLUE HARVEST LANE, FEATHER EDGE DRIVE, & SOARING SKY RUN ASSESSMENT DISTRICT - 2023 MADISON, WI

M:\DESIGN\Projects\13893\CAD\Sewers\13893SWR-ErosionControl.dwg

8317

CONTRACT NO:

13893

EC-16

BY

DATE

REVISION

MARK


Desiged By: RES


Date: 4/11/2024 10:10 AM

Scale: 1" = 40'

EC-16

CITY OF MADISON WISCONSIN

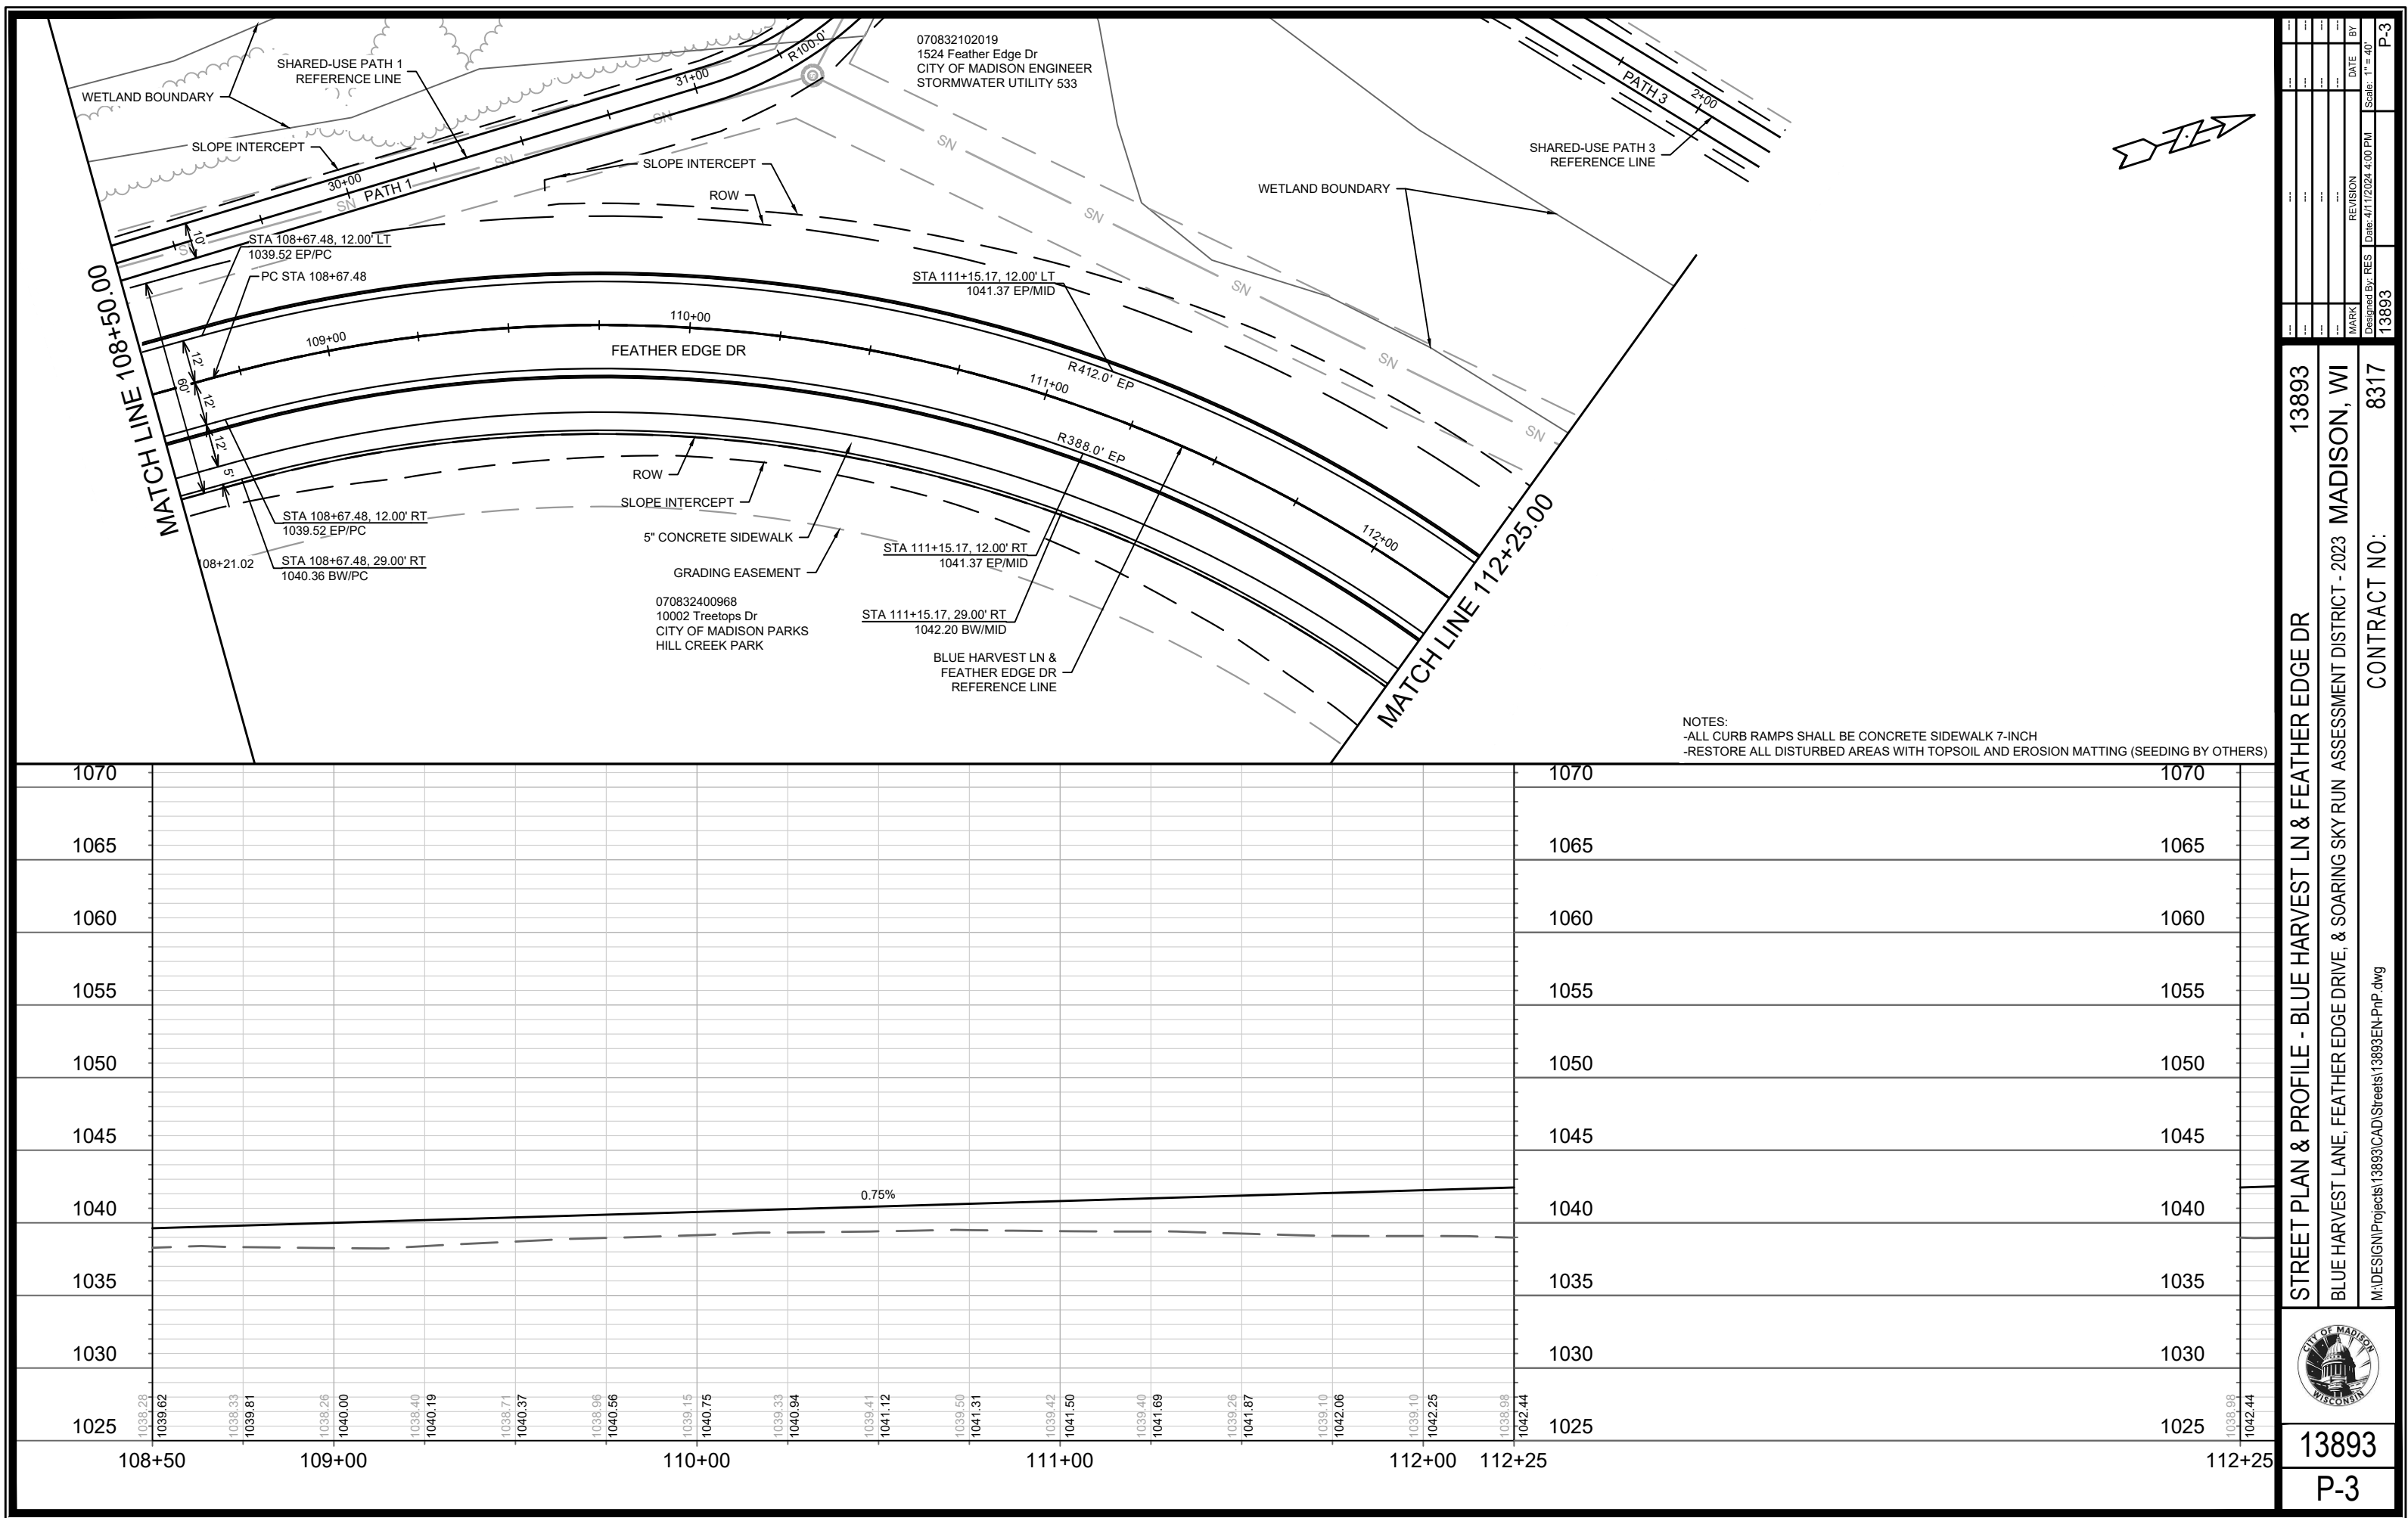


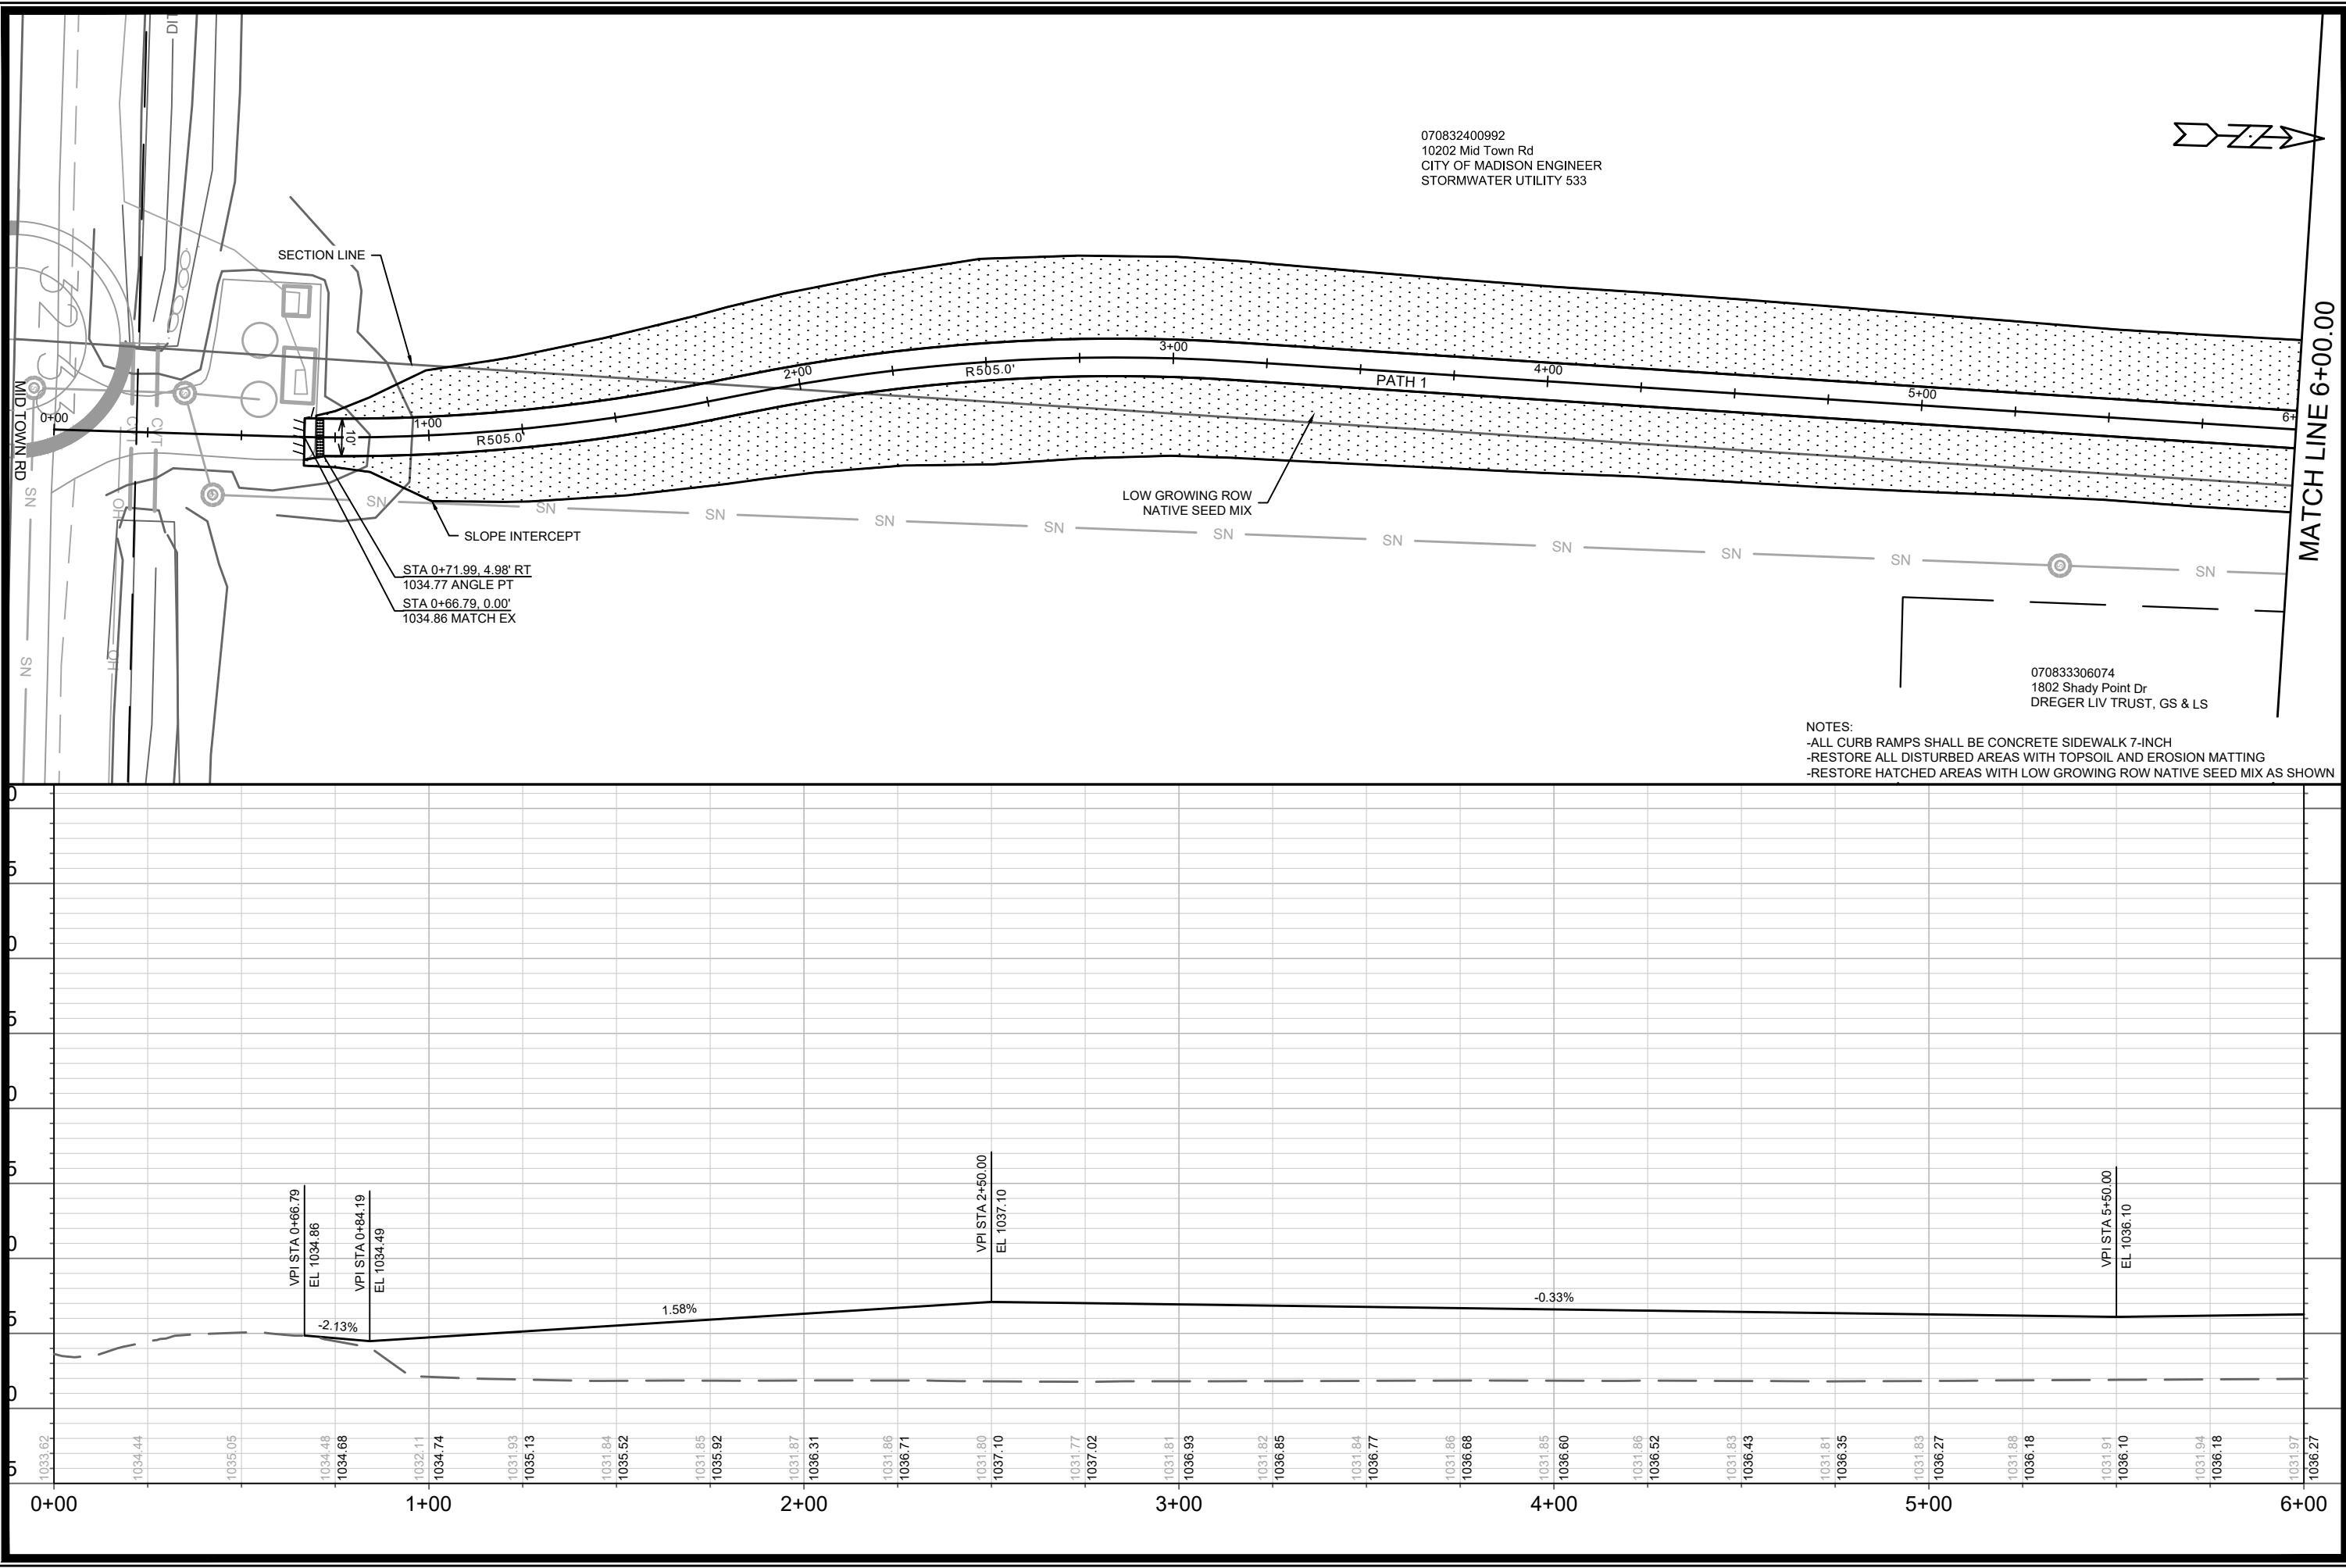


070832400992
10202 Mid Town Rd
CITY OF MADISON ENGINEER
STORMWATER UTILITY 533

070833306074
1802 Shady Point Dr
DREGER LIV TRUST, GS & LS

- NOTES:
- ALL CURB RAMPS SHALL BE CONCRETE SIDEWALK 7-INCH
 - RESTORE ALL DISTURBED AREAS WITH TOPSOIL AND EROSION MATTING
 - RESTORE HATCHED AREAS WITH LOW GROWING ROW NATIVE SEED MIX AS SHOWN

13893		13893		13893	
PATH PLAN & PROFILE - PATH 1		BLUE HARVEST LANE, FEATHER EDGE DRIVE, & SOARING SKY RUN ASSESSMENT DISTRICT - 2023 MADISON, WI		CONTRACT NO: 8317	
M:\DESIGN\Projects\13893\CAD\Streets\13893EN-PnP.dwg		M:\DESIGN\Projects\13893\CAD\Streets\13893EN-PnP.dwg		M:\DESIGN\Projects\13893\CAD\Streets\13893EN-PnP.dwg	
CITY OF MADISON WISCONSIN		CITY OF MADISON WISCONSIN		CITY OF MADISON WISCONSIN	
13893		13893		13893	
P-6		P-6		P-6	

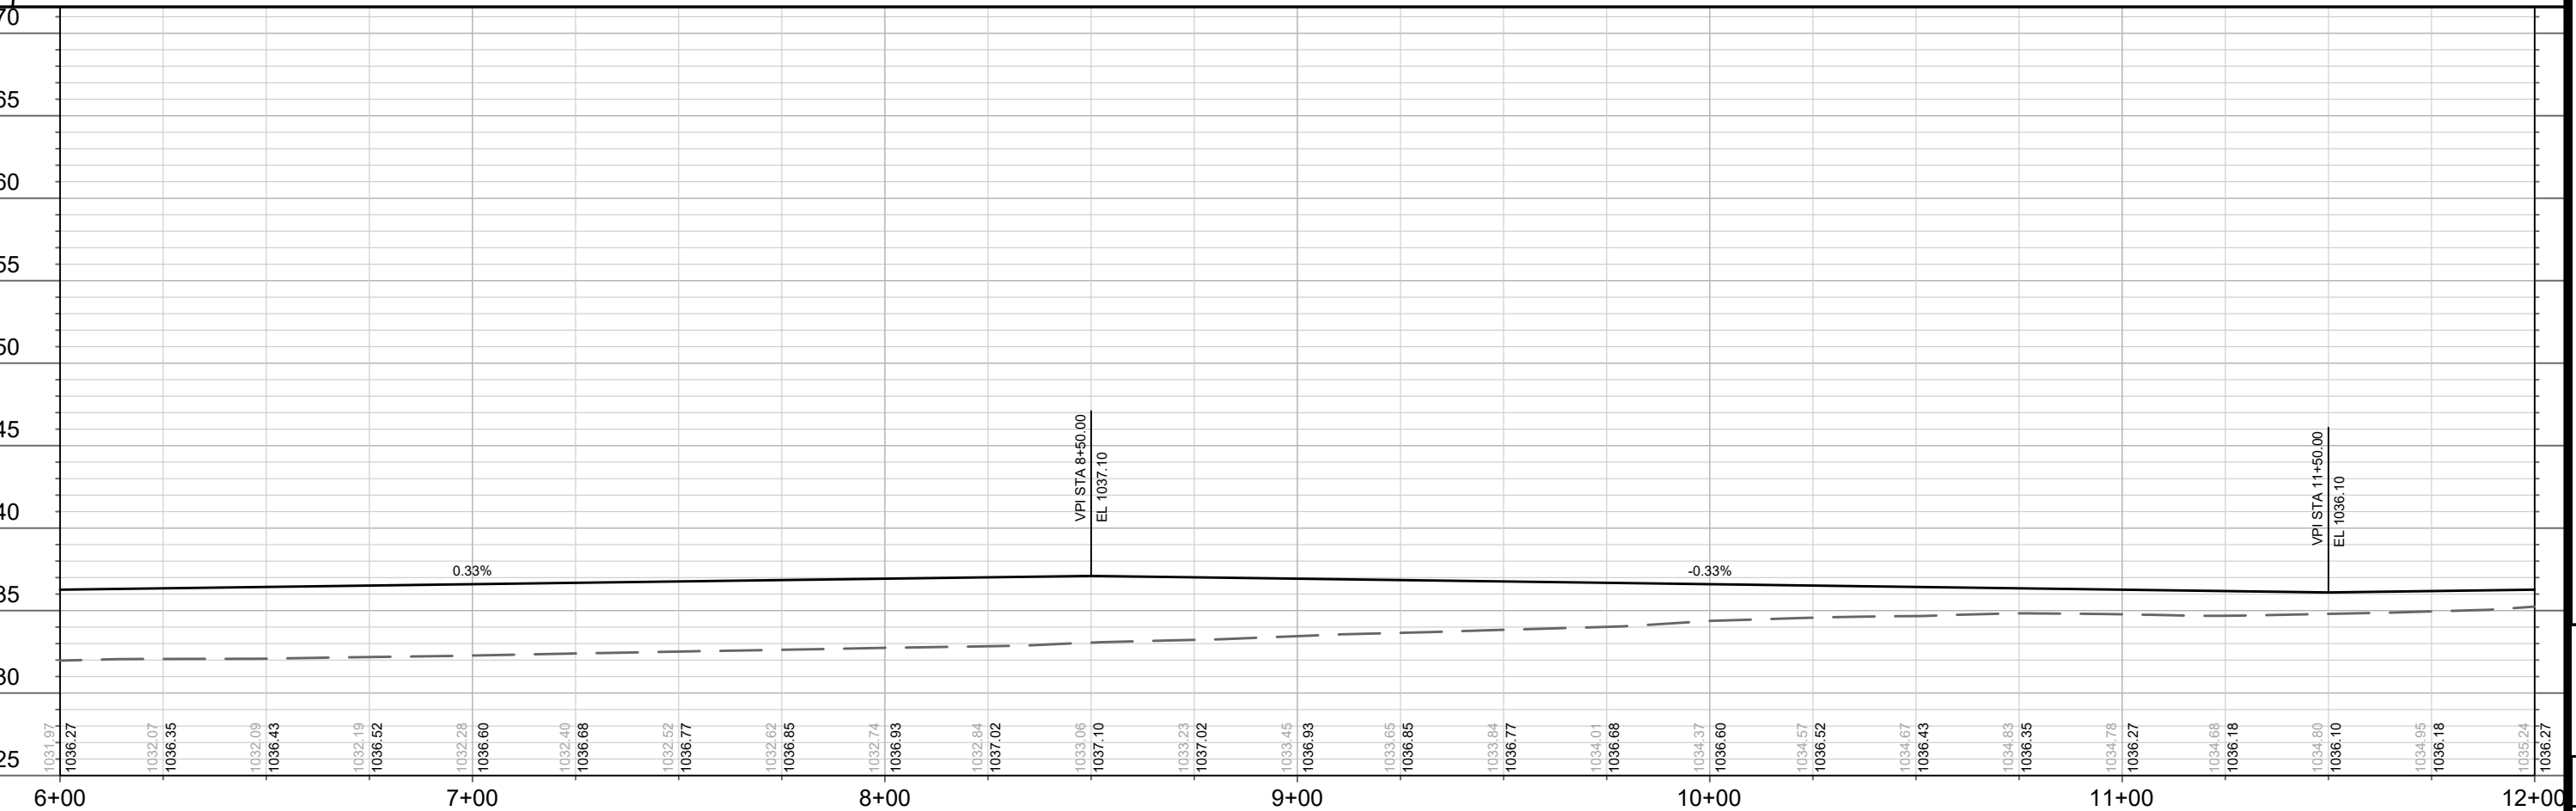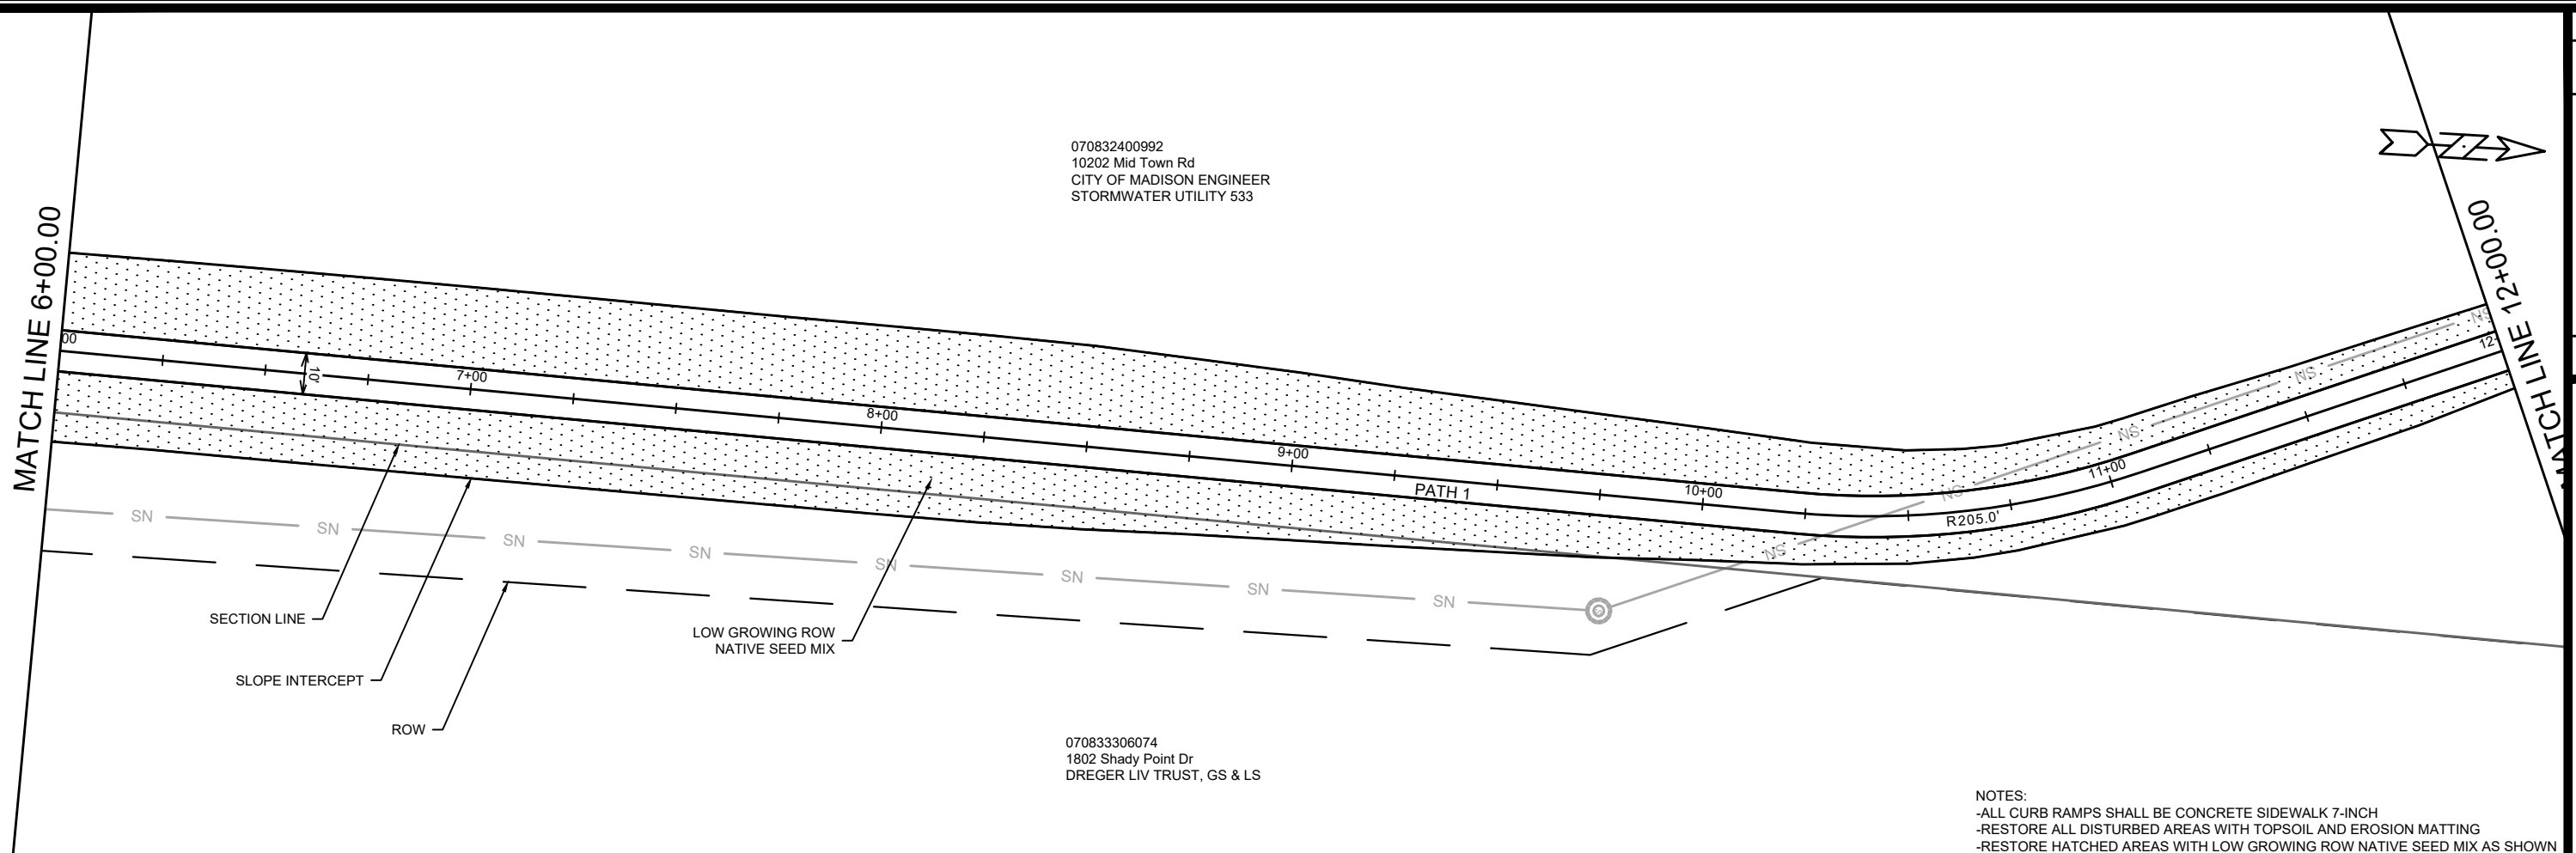

13893

PATH PLAN & PROFILE - PATH 1

BLUE HARVEST LANE, FEATHER EDGE DRIVE, & SOARING SKY RUN ASSESSMENT DISTRICT - 2023 MADISON, WI

M:\DESIGN\Projects\13893\CAD\Streets\13893EN-PnP.dwg

CONTRACT NO: 8317


8317

8317




13893



P-7

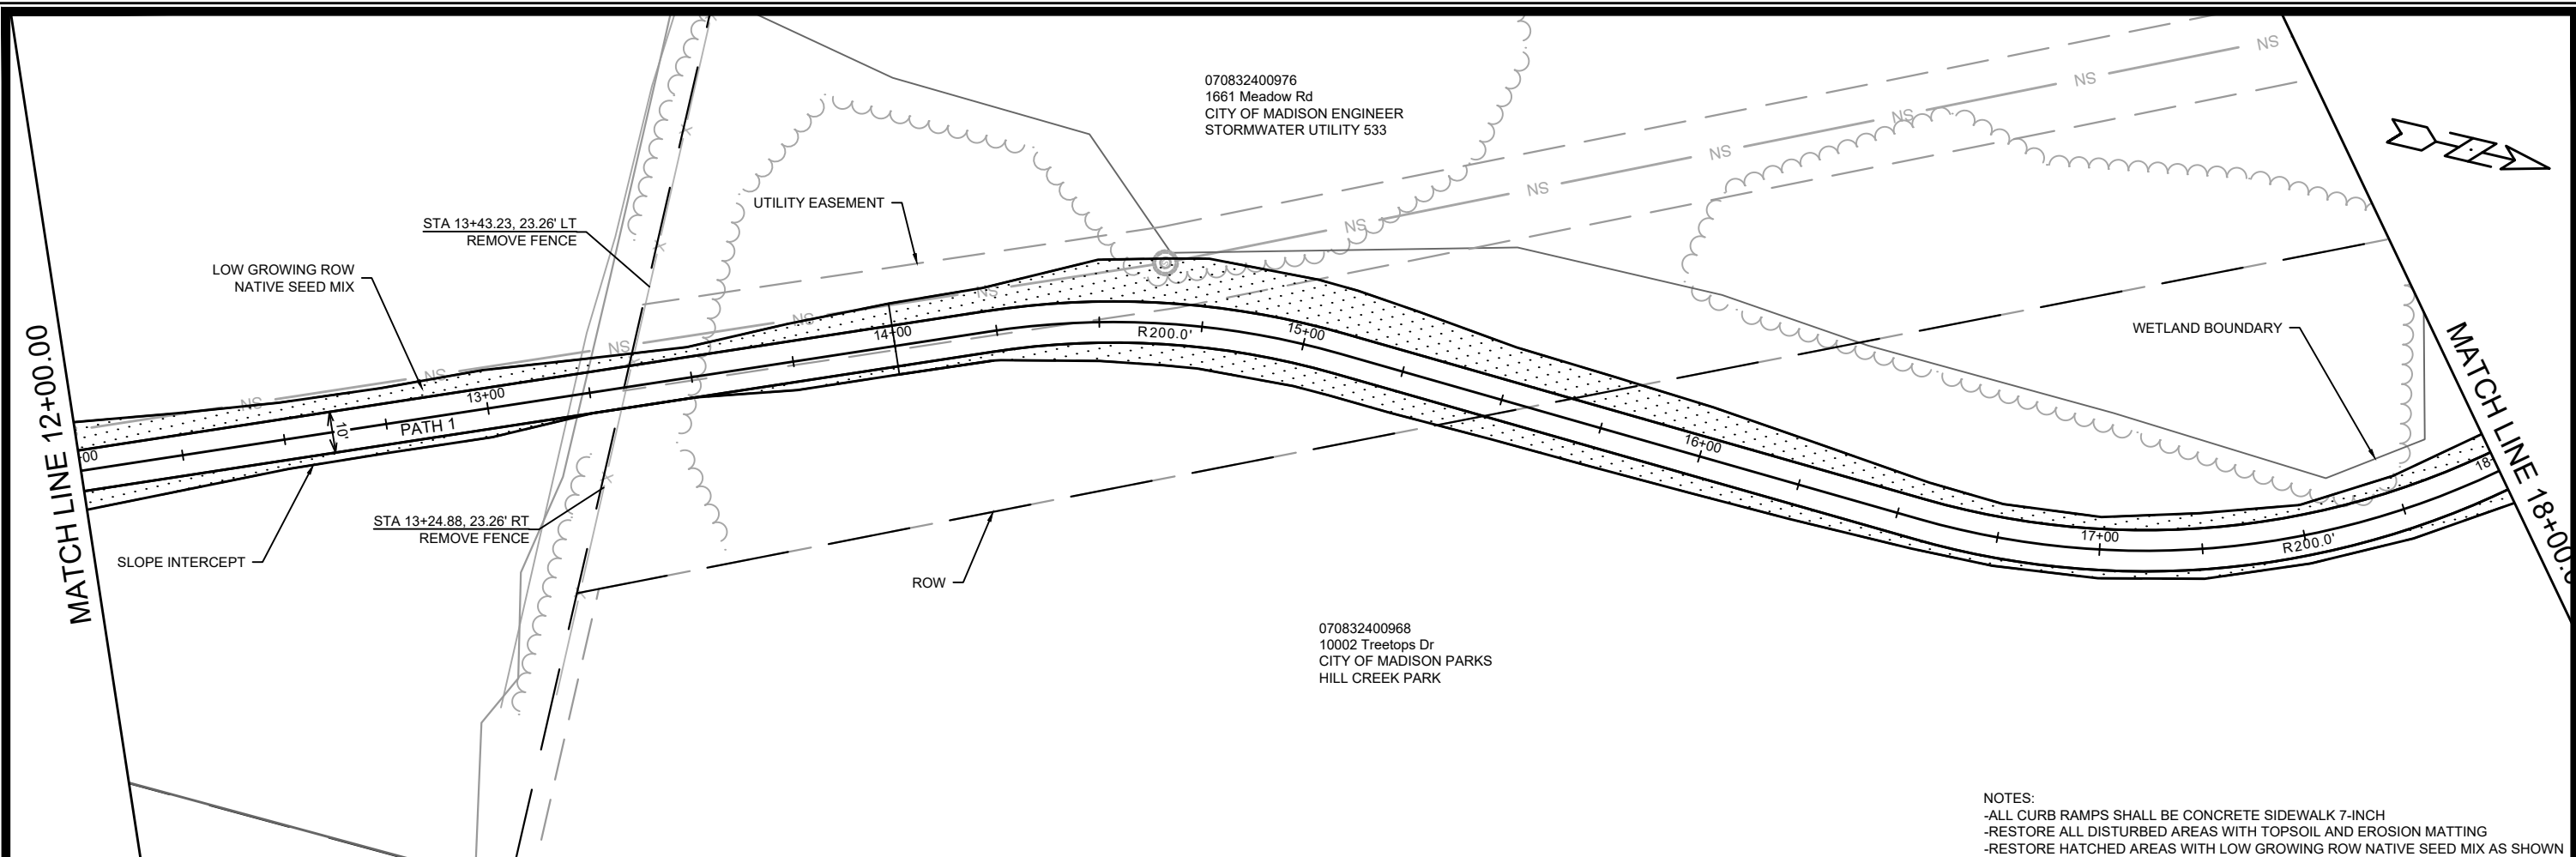

NOTES:
-ALL CURB RAMPS SHALL BE CONCRETE SIDEWALK 7-INCH
-RESTORE ALL DISTURBED AREAS WITH TOPSOIL AND EROSION MATTING
-RESTORE HATCHED AREAS WITH LOW GROWING ROW NATIVE SEED MIX AS SHOWN

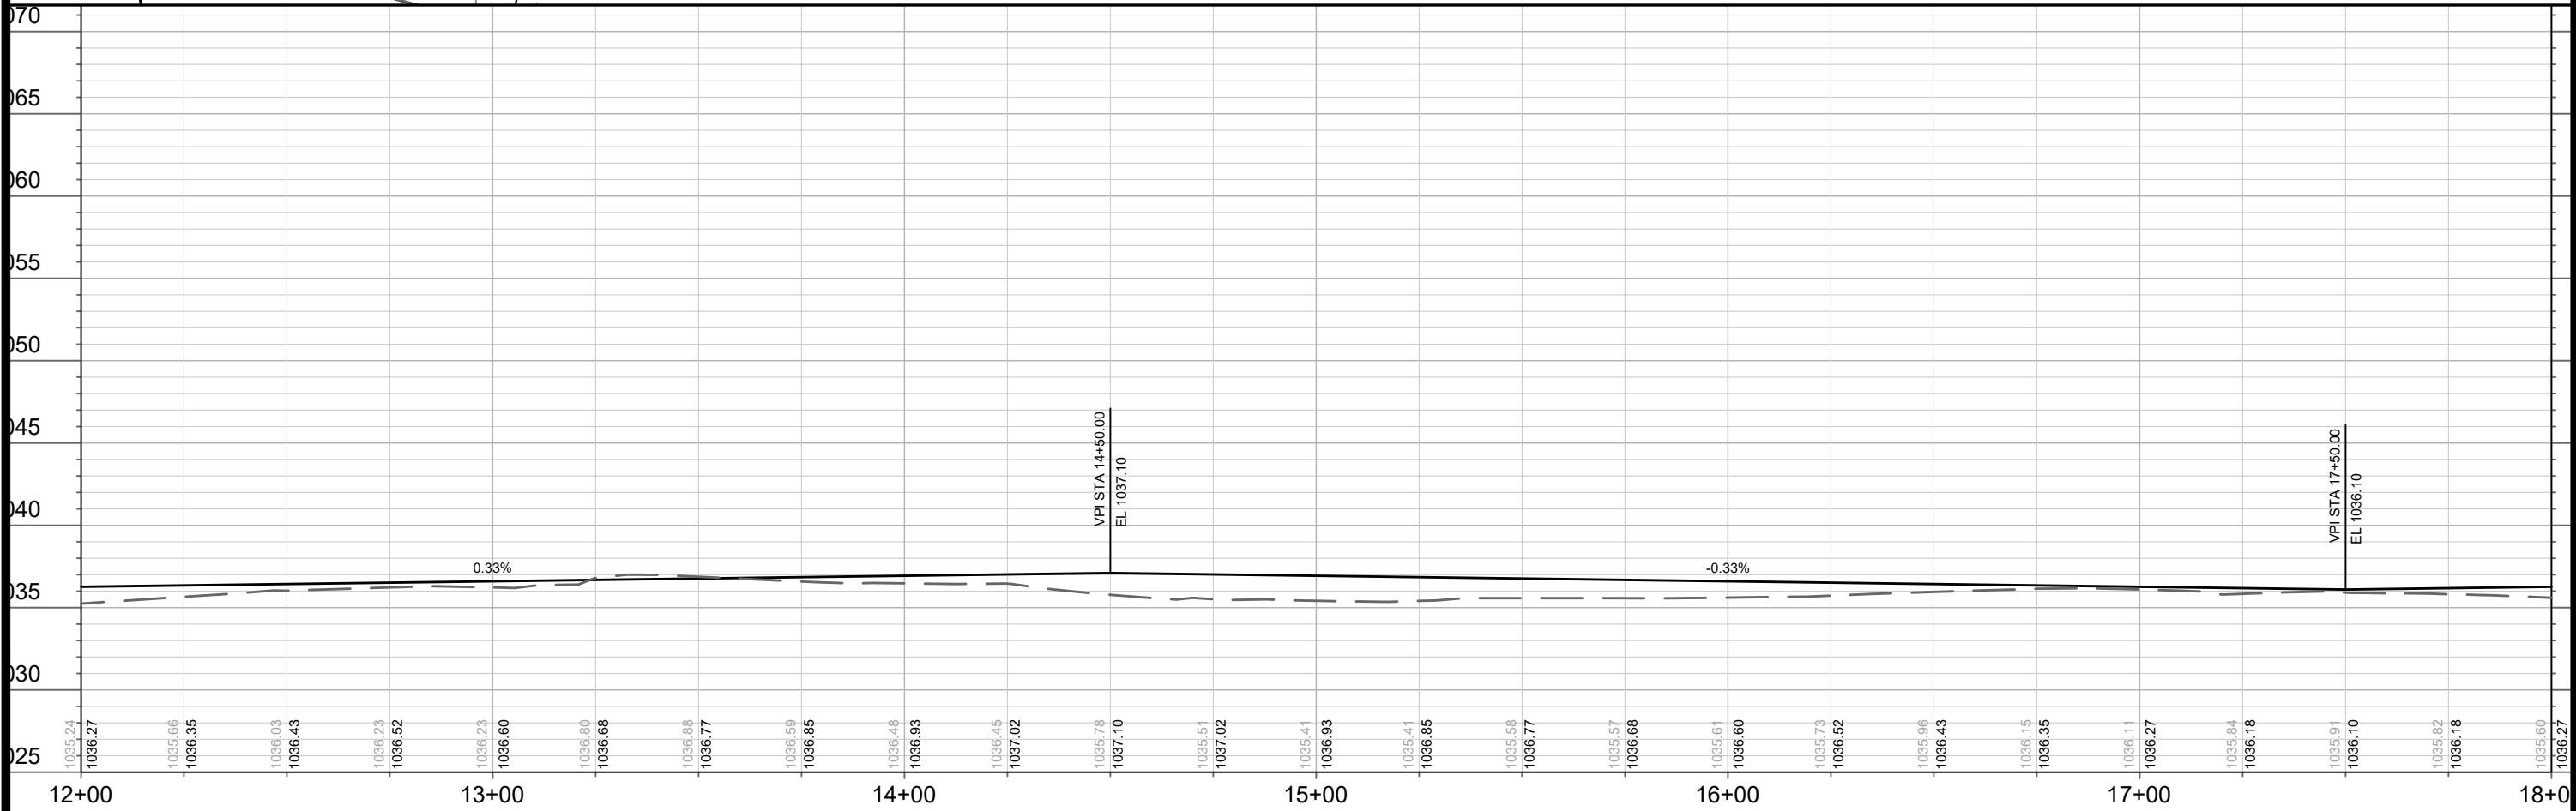

13893		8317		P-8	
PATH PLAN & PROFILE - PATH 1		CONTRACT NO:		P-8	
BLUE HARVEST LANE, FEATHER EDGE DRIVE, & SOARING SKY RUN ASSESSMENT DISTRICT - 2023 MADISON, WI					
M:\DESIGN\Projects\13893\CAD\Streets\13893EN-PnP.dwg					
					
13893					
P-8					

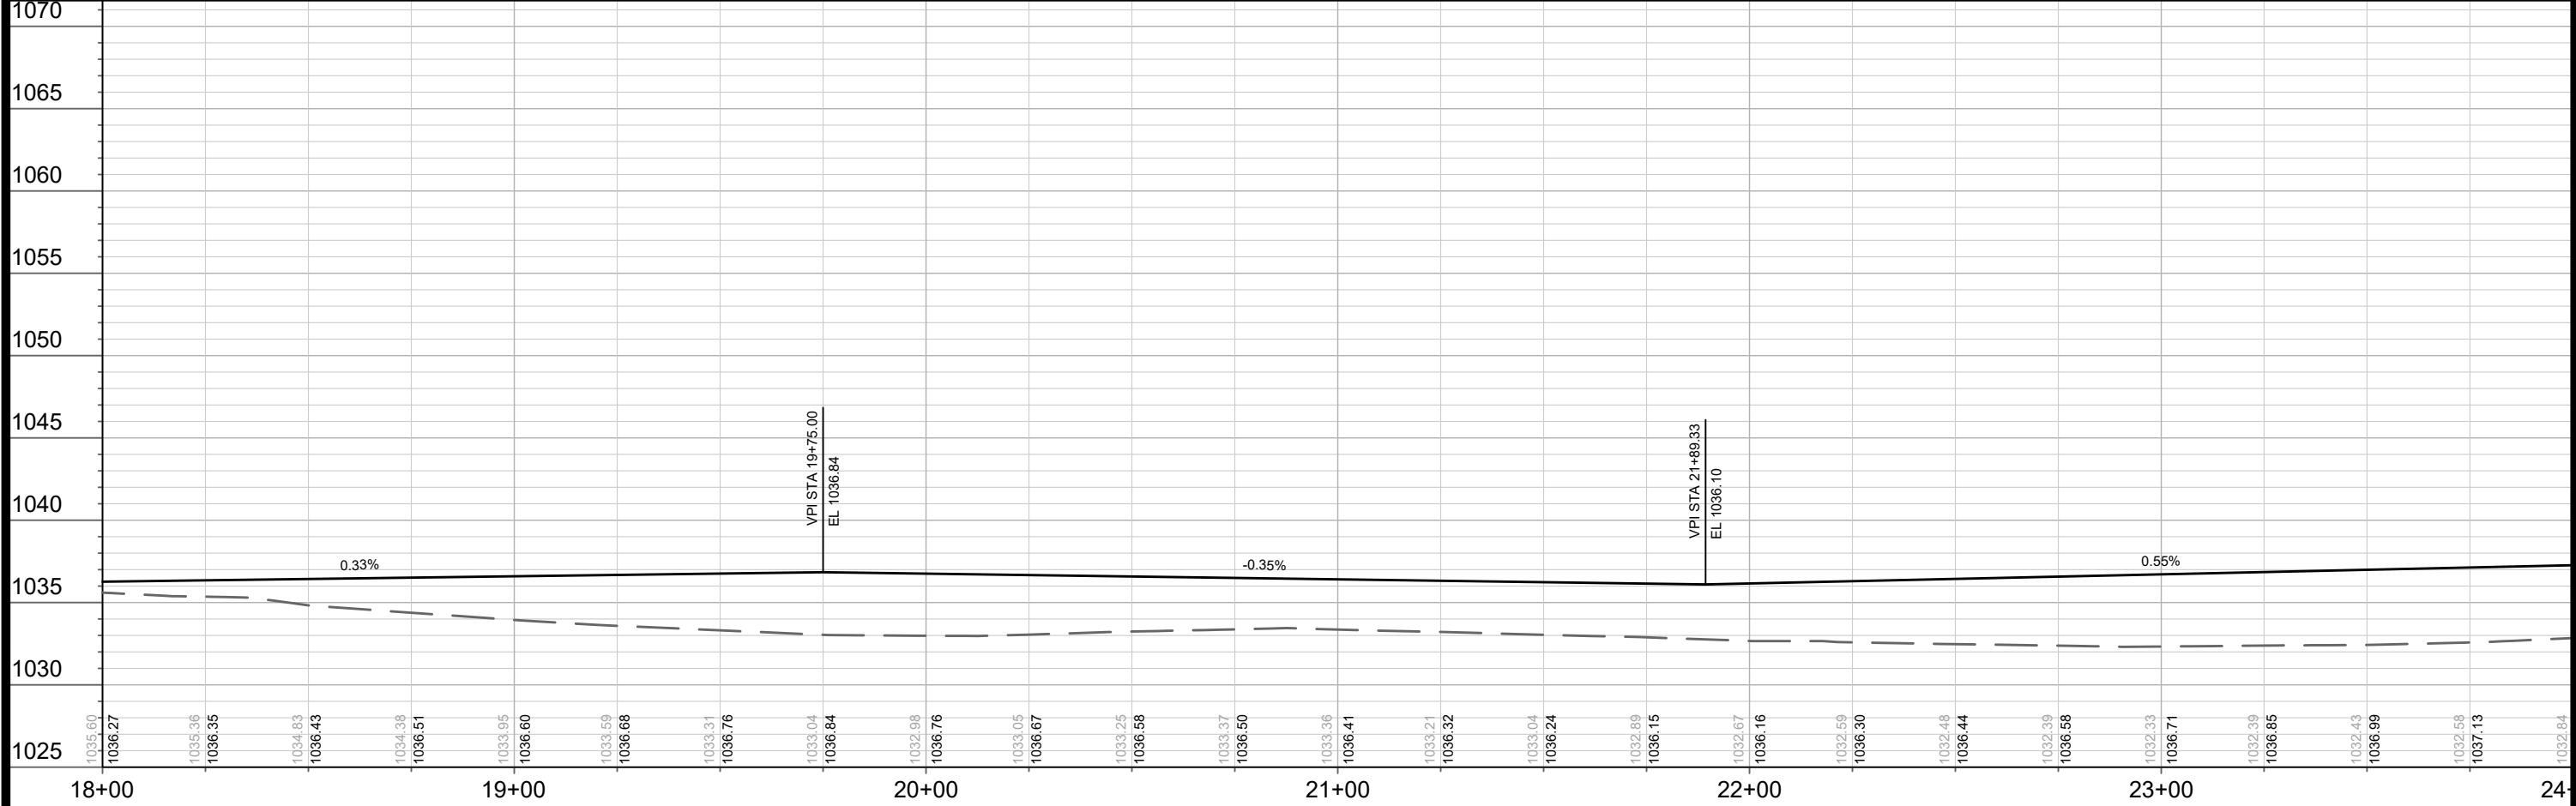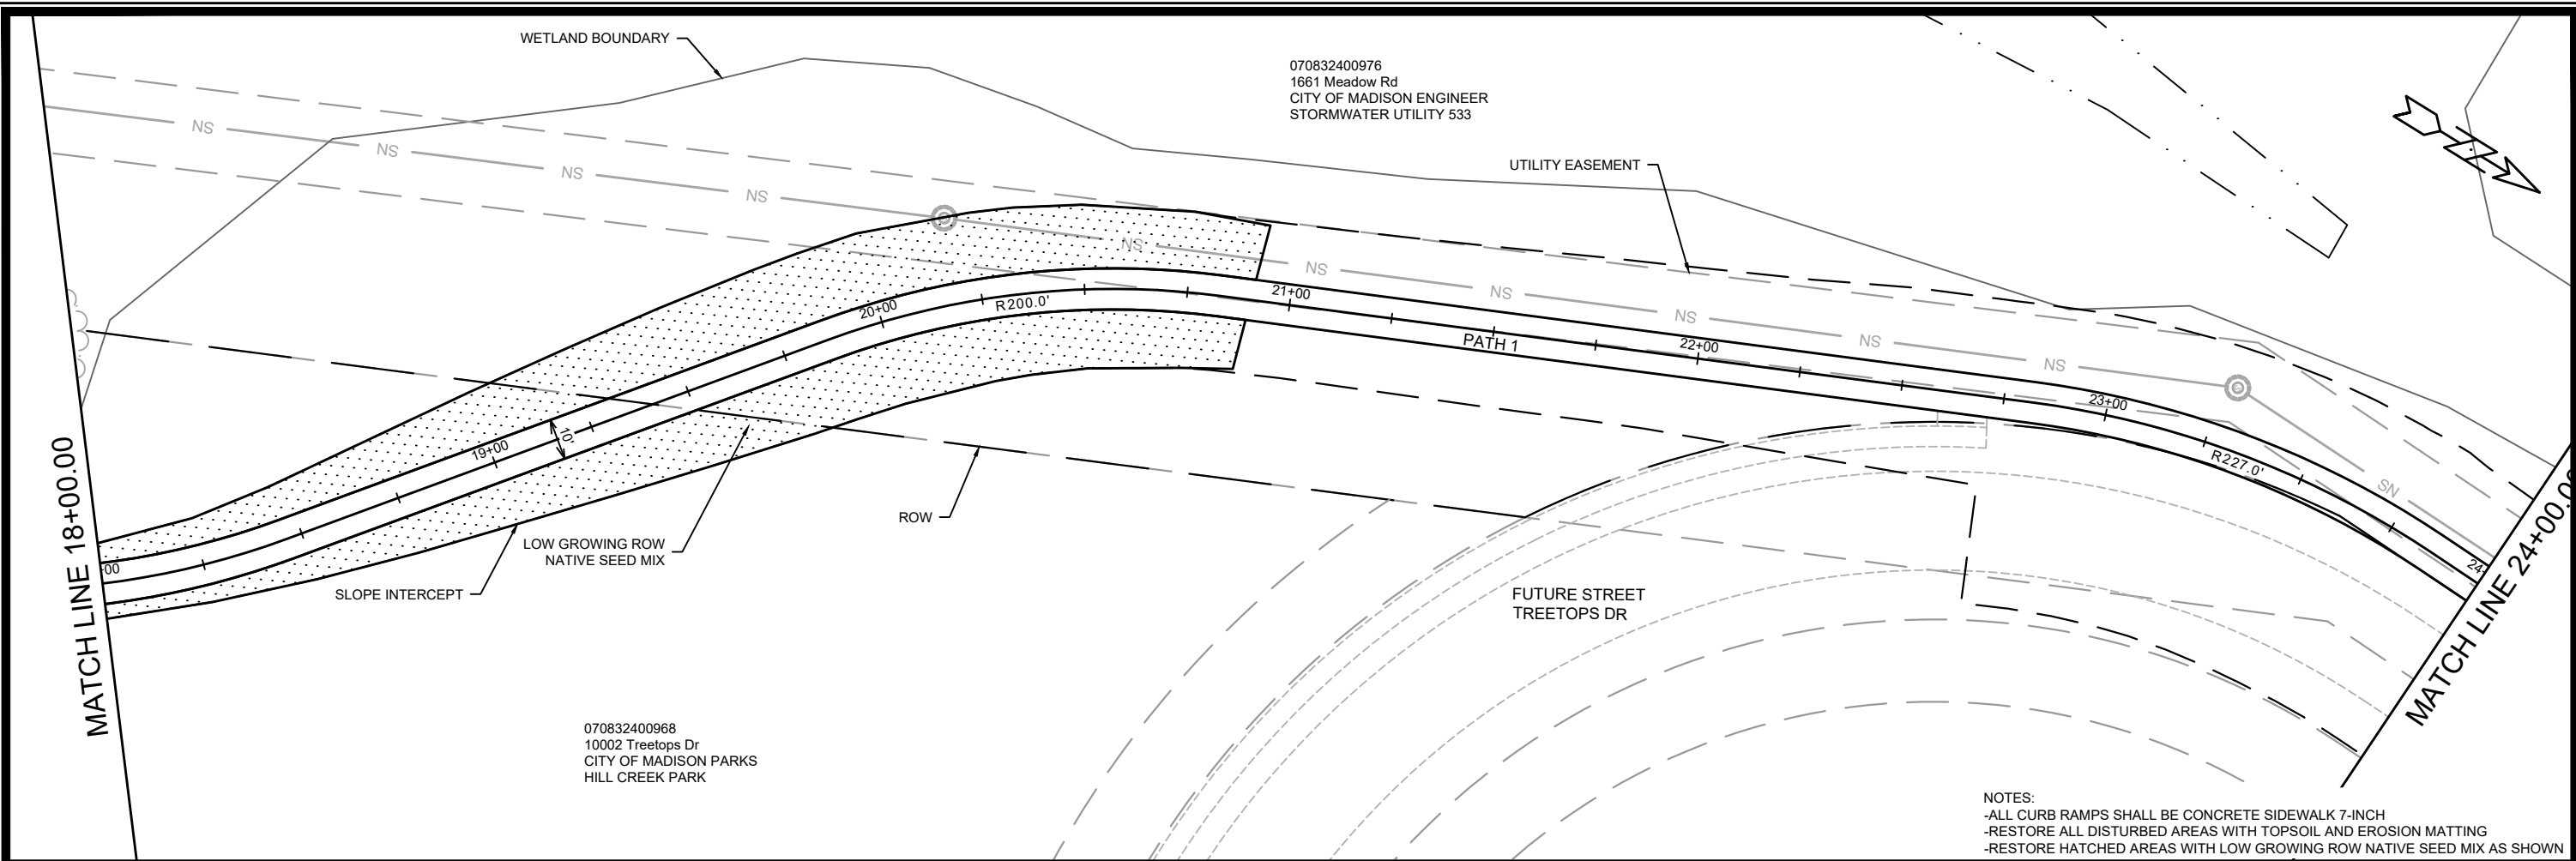



NOTES:
-ALL CURB RAMPS SHALL BE CONCRETE SIDEWALK 7-INCH
-RESTORE ALL DISTURBED AREAS WITH TOPSOIL AND EROSION MATTING
-RESTORE HATCHED AREAS WITH LOW GROWING ROW NATIVE SEED MIX AS SHOWN

070832400976
1661 Meadow Rd
CITY OF MADISON ENGINEER
STORMWATER UTILITY 533



070832400968
10002 Treetops Dr
CITY OF MADISON PARKS
HILL CREEK PARK

BY	DATE	REVISION	DATE	DESIGNED BY	RES	DATE	17/2024	4:01 PM	Scale: 1" = 40'	P-9
MARK										
13893										


13893
PATH PLAN & PROFILE - PATH 1
BLUE HARVEST LANE, FEATHER EDGE DRIVE, & SOARING SKY RUN ASSESSMENT DISTRICT - 2023 MADISON, WI
CONTRACT NO: 8317
M:\DESIGN\Projects\13893\CAD\Streets\13893EN-PnP.dwg

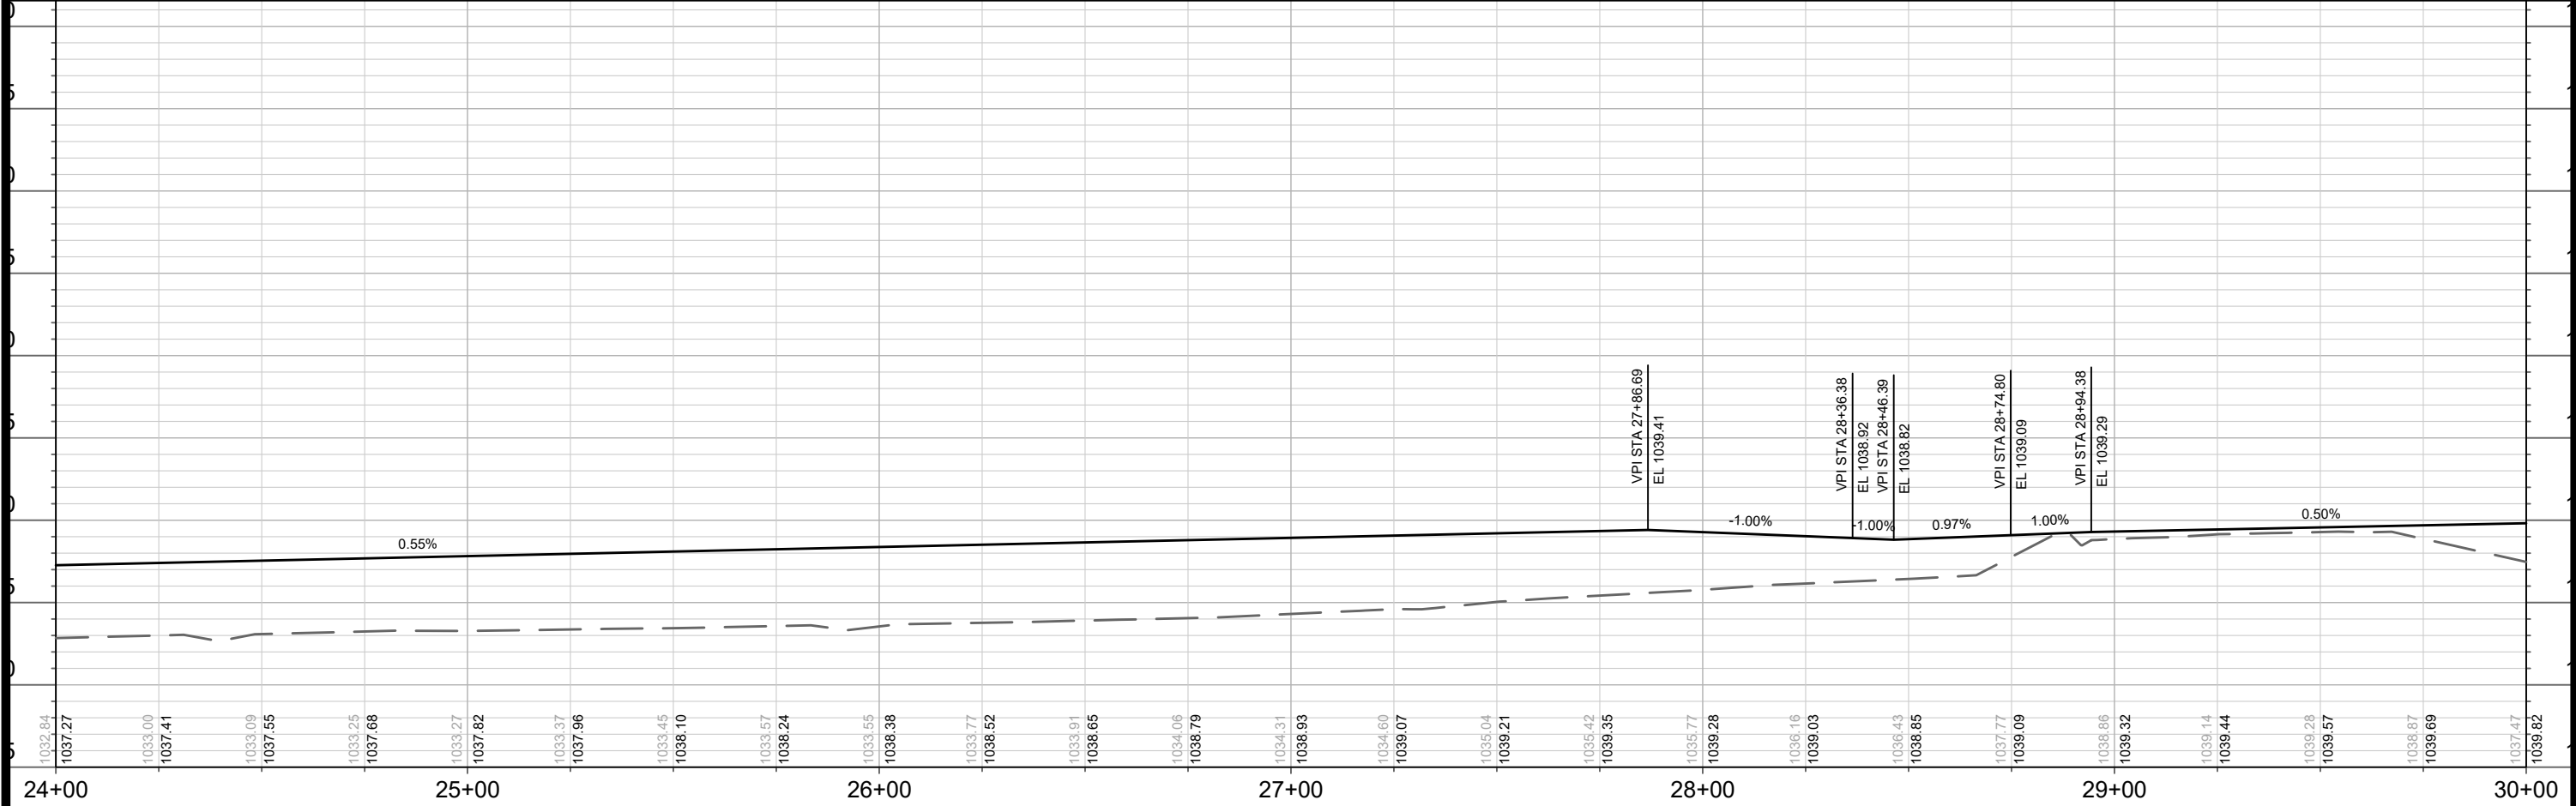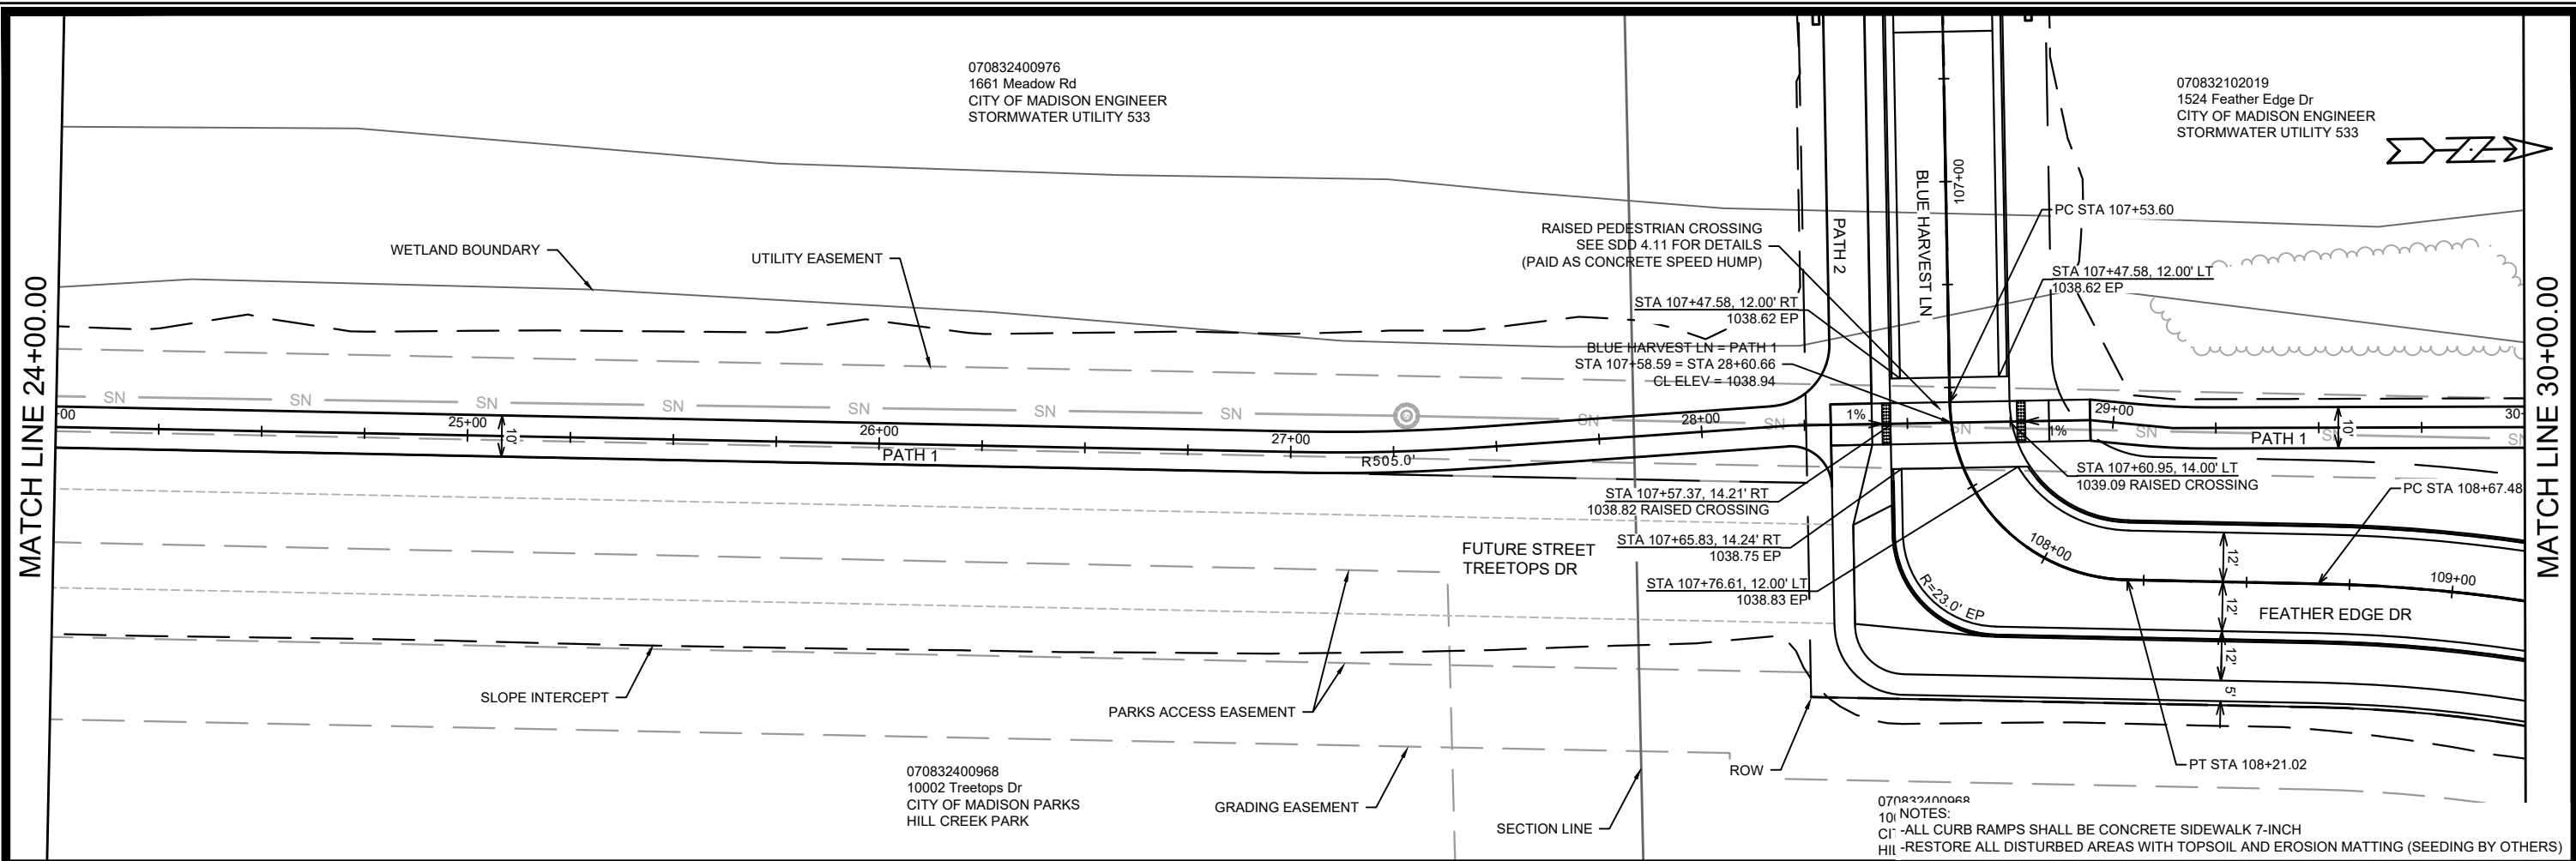


070832400976 1661 Meadow Rd CITY OF MADISON ENGINEER STORMWATER UTILITY 533		070832102019 1524 Feather Edge Dr CITY OF MADISON ENGINEER STORMWATER UTILITY 533	
MATCH LINE 24+00.00		MATCH LINE 30+00.00	
WETLAND BOUNDARY		RAISED PEDESTRIAN CROSSING SEE SDD 4.11 FOR DETAILS (PAID AS CONCRETE SPEED HUMP)	
UTILITY EASEMENT		BLUE HARVEST LN = PATH 1 STA 107+58.59 = STA 28+60.66 CL ELEV = 1038.94	
SLOPE INTERCEPT		FUTURE STREET TREETOPS DR	
PARKS ACCESS EASEMENT		RAISED CROSSING	
GRADING EASEMENT		ROW	
SECTION LINE		FEATHER EDGE DR	
070832400968 10002 Treetops Dr CITY OF MADISON PARKS HILL CREEK PARK		NOTES: C1 - ALL CURB RAMPS SHALL BE CONCRETE SIDEWALK 7-INCH H1 - RESTORE ALL DISTURBED AREAS WITH TOPSOIL AND EROSION MATTING (SEEDING BY OTHERS)	
13893		13893	
PATH PLAN & PROFILE - PATH 1		BLUE HARVEST LANE, FEATHER EDGE DRIVE, & SOARING SKY RUN ASSESSMENT DISTRICT - 2023 MADISON, WI	
P-10		CONTRACT NO: 8317	
M:\DESIGN\Projects\13893\CAD\Streets\13893EN-PnP.dwg		M:\DESIGN\Projects\13893\CAD\Streets\13893EN-PnP.dwg	

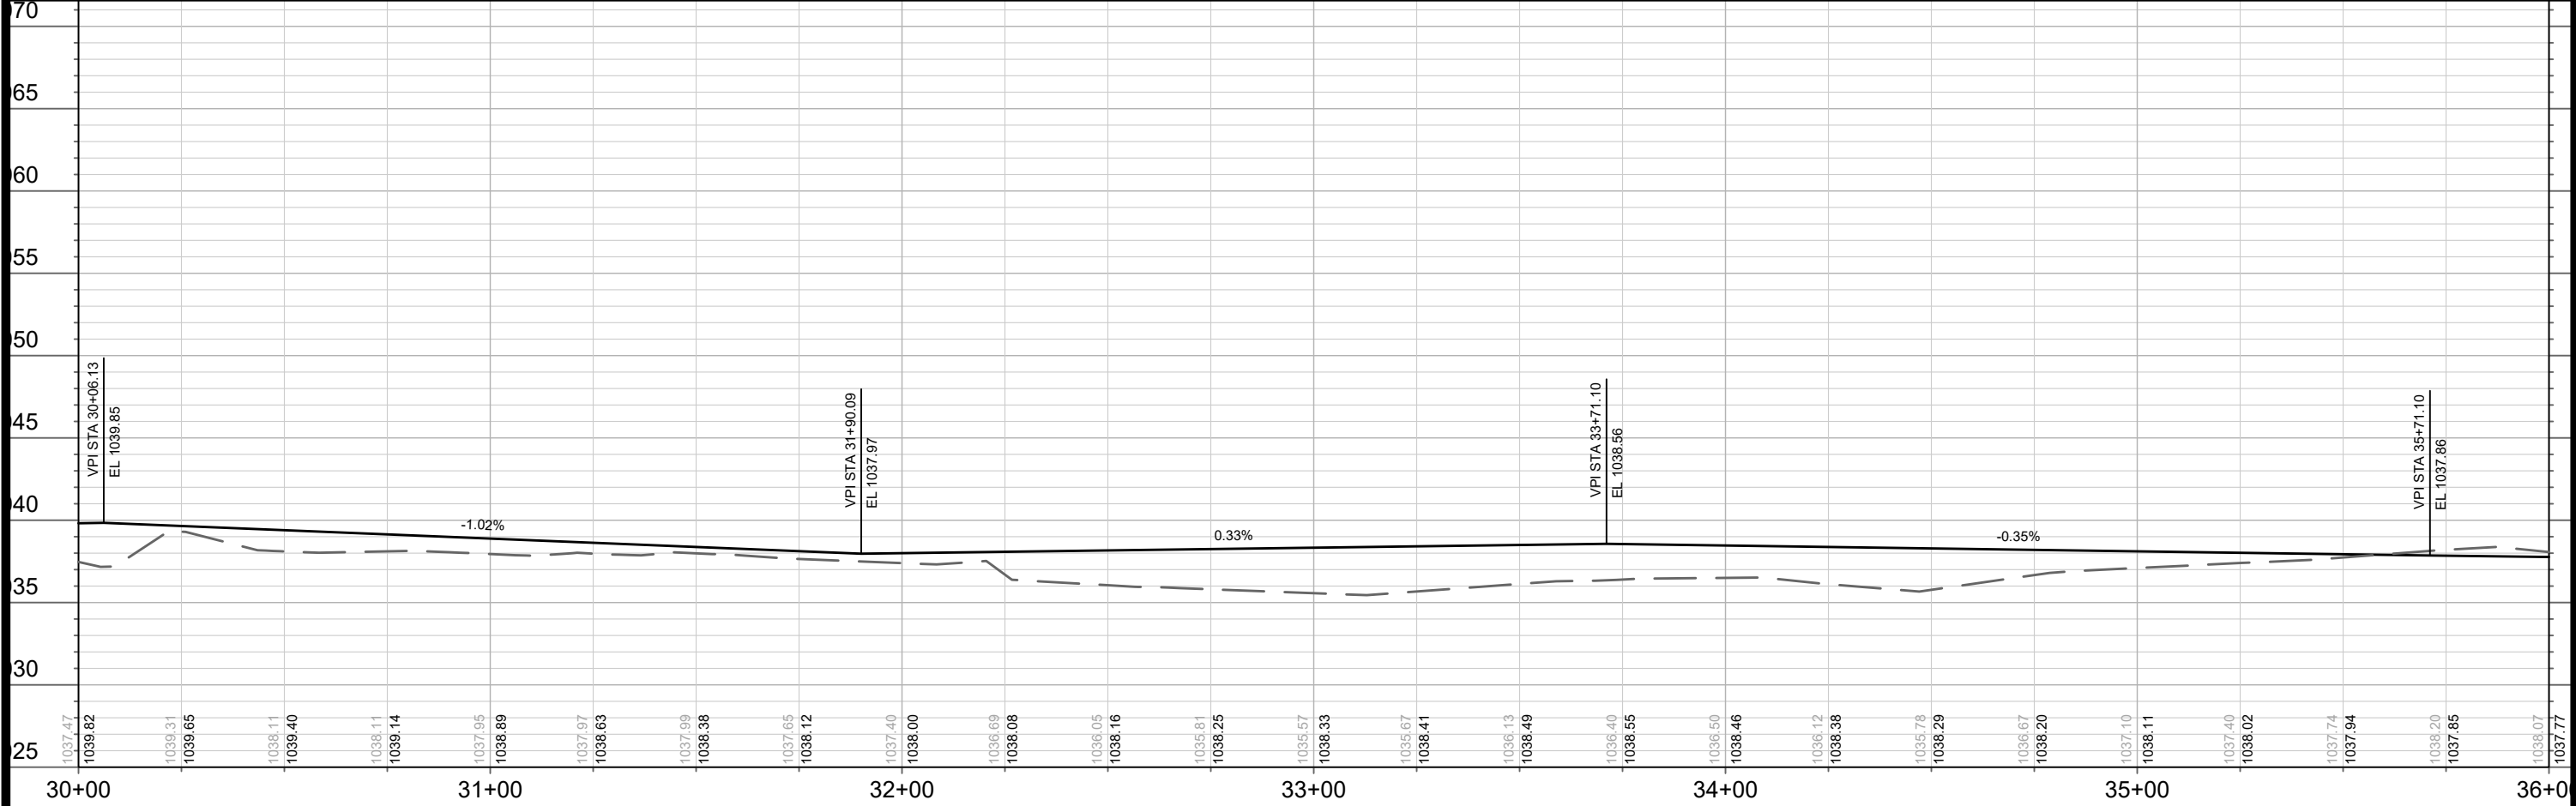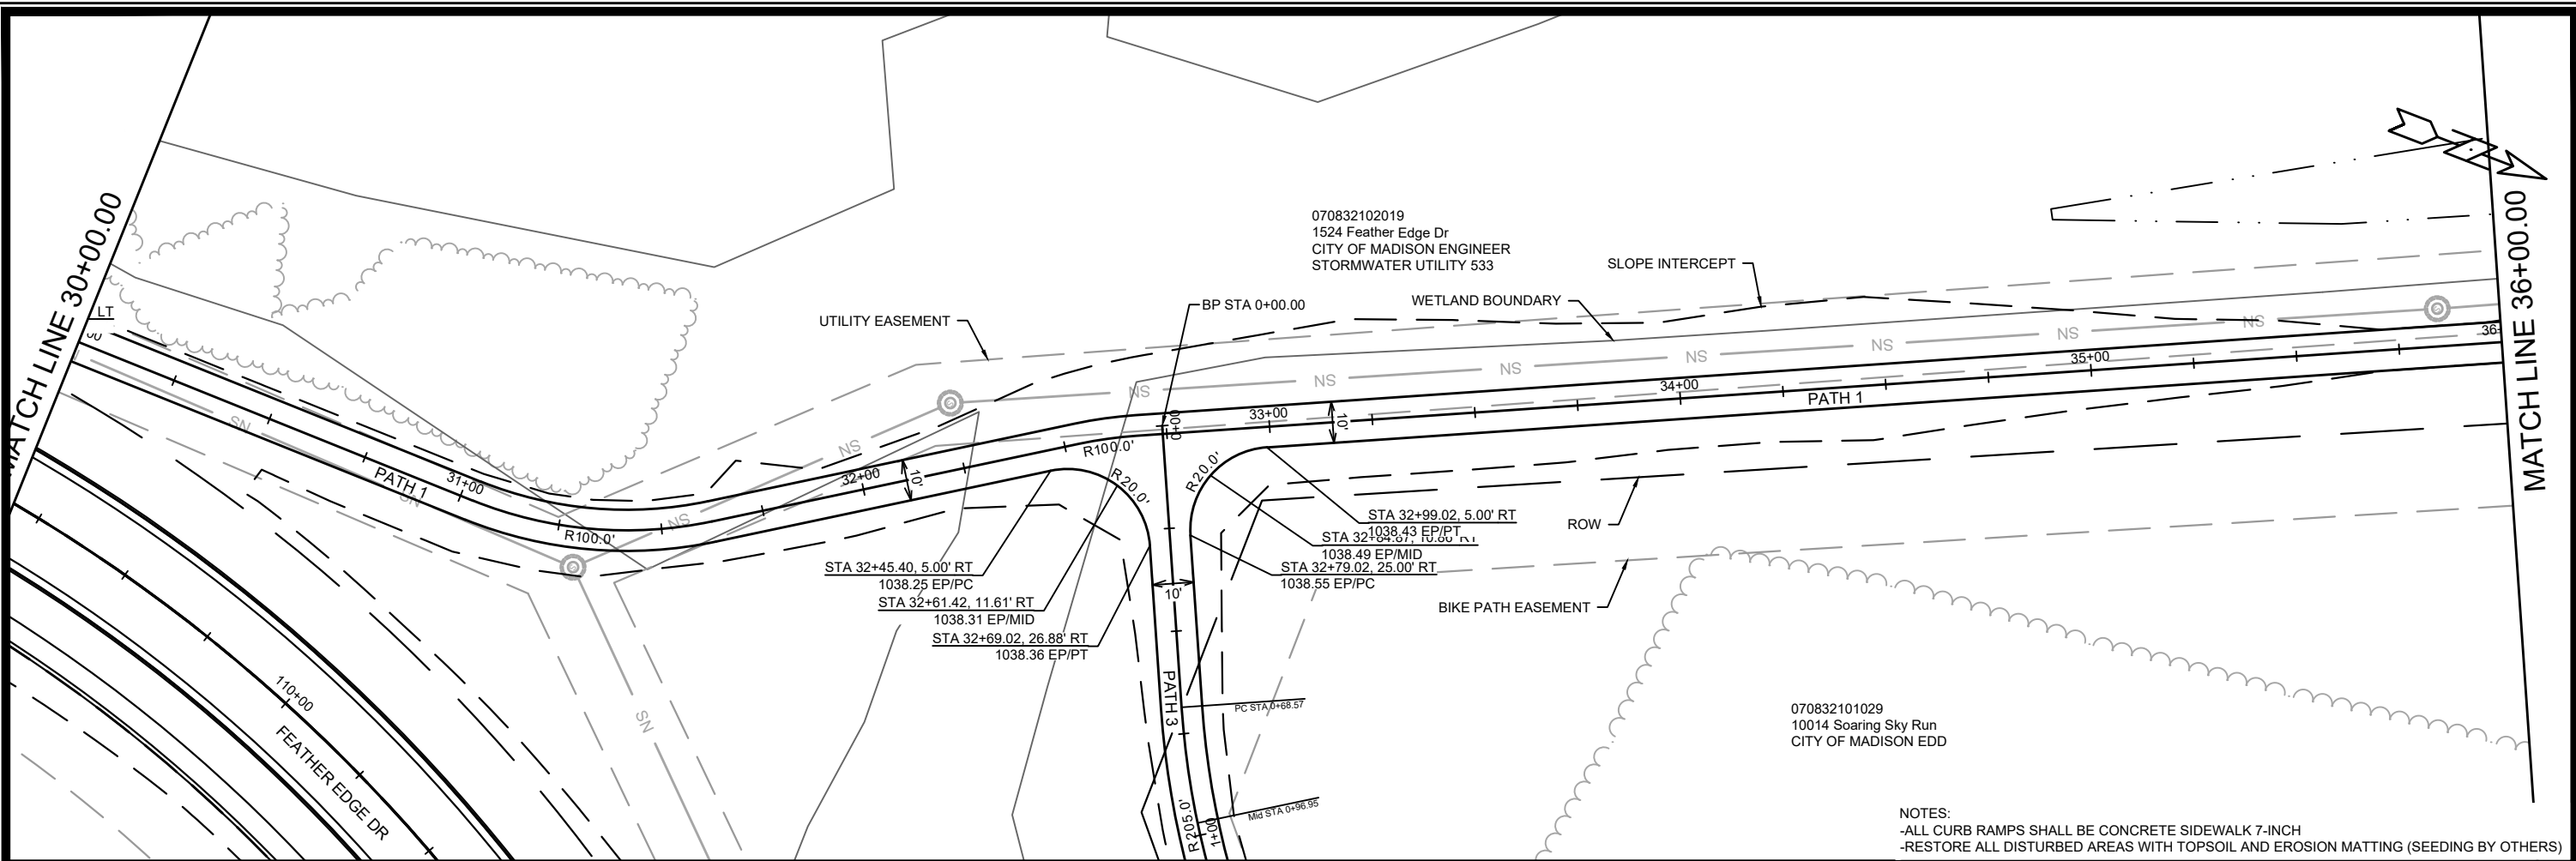


070832102019 1524 Feather Edge Dr CITY OF MADISON ENGINEER STORMWATER UTILITY 533		070832101029 10014 Soaring Sky Run CITY OF MADISON EDD	
UTILITY EASEMENT		WETLAND BOUNDARY	
SLOPE INTERCEPT		ROW	
BIKE PATH EASEMENT		MATCH LINE 30+00.00	
MATCH LINE 36+00.00		NOTES: -ALL CURB RAMPS SHALL BE CONCRETE SIDEWALK 7-INCH -RESTORE ALL DISTURBED AREAS WITH TOPSOIL AND EROSION MATTING (SEEDING BY OTHERS)	
PATH PLAN & PROFILE - PATH 1			
BLUE HARVEST LANE, FEATHER EDGE DRIVE, & SOARING SKY RUN ASSESSMENT DISTRICT - 2023 MADISON, WI			
M:\DESIGN\Projects\13893\CAD\Streets\13893EN-PnP.dwg			
13893		8317	
P-11		P-11	

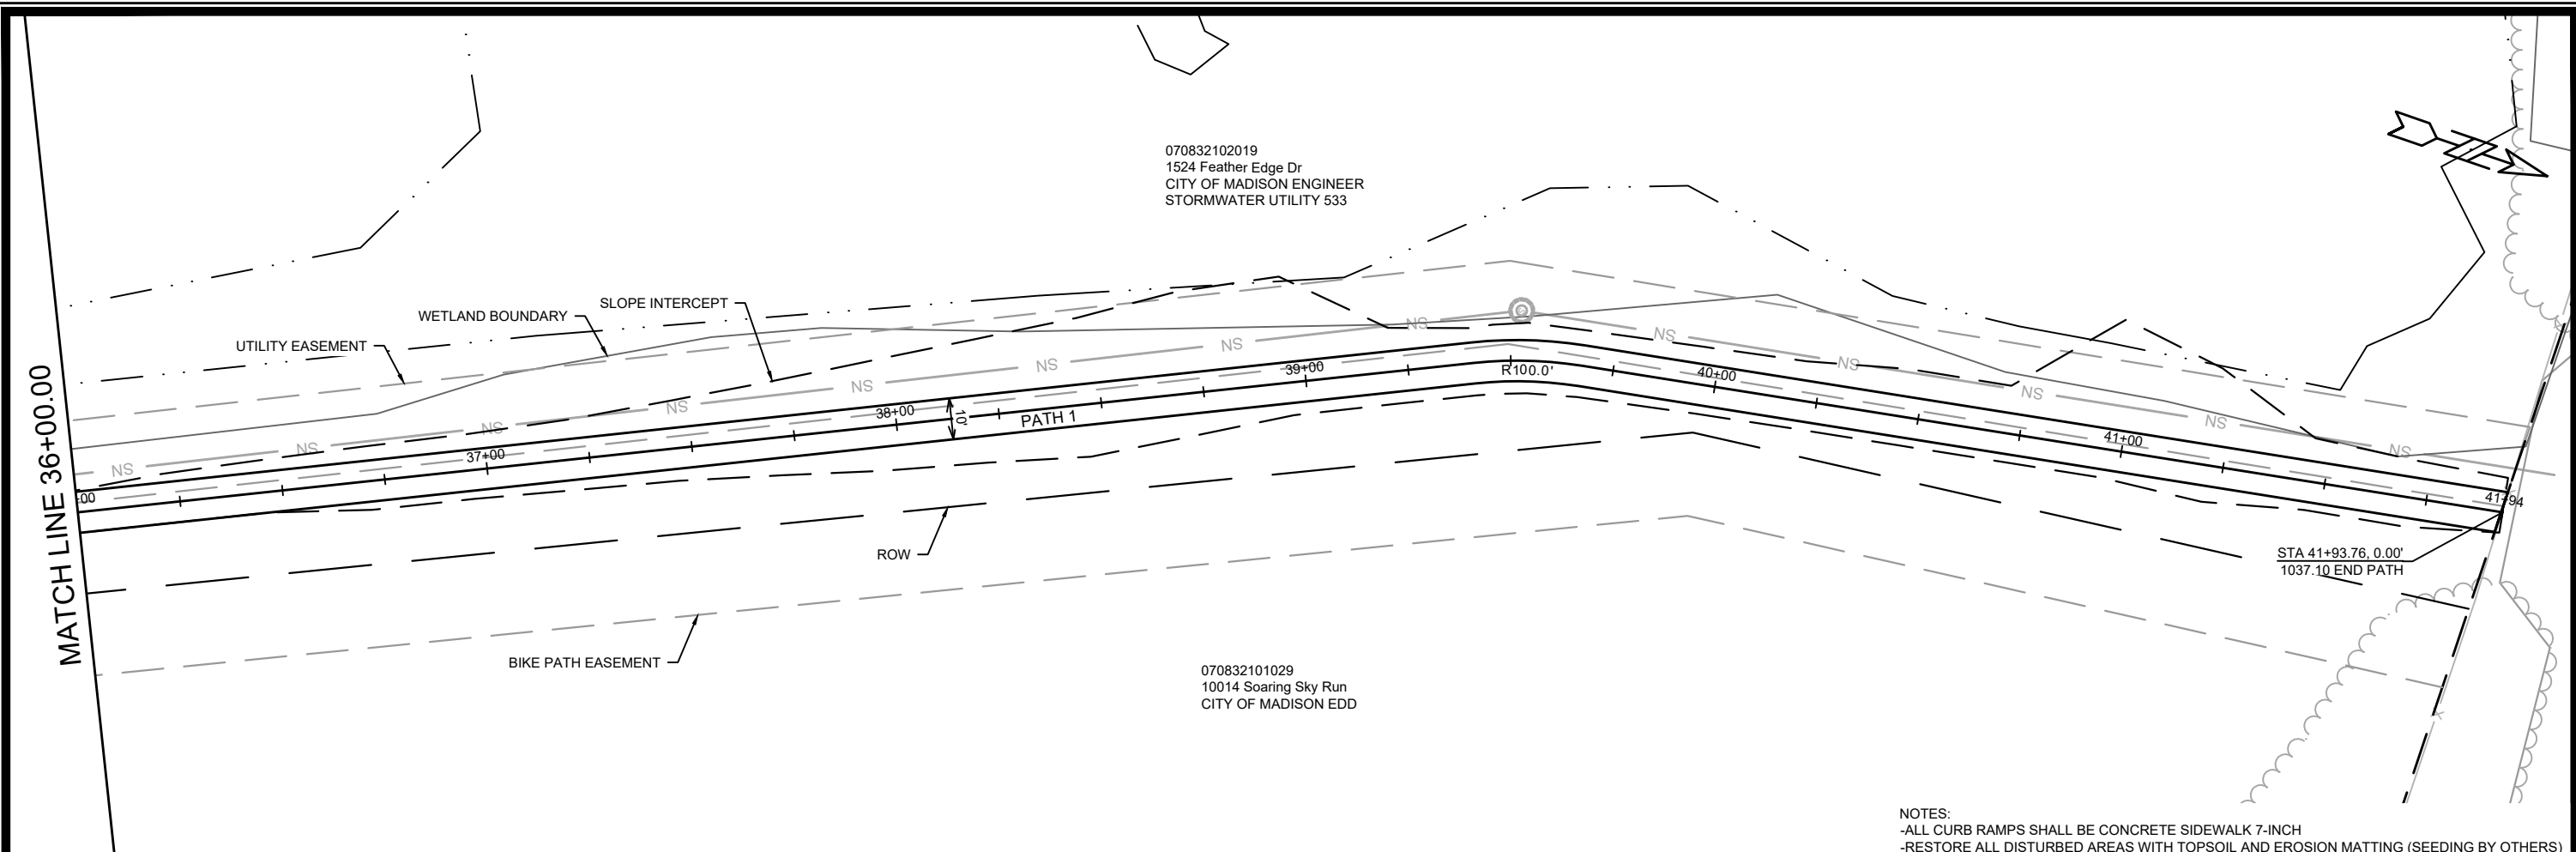

NOTES:
-ALL CURB RAMPS SHALL BE CONCRETE SIDEWALK 7-INCH
-RESTORE ALL DISTURBED AREAS WITH TOPSOIL AND EROSION MATTING (SEEDING BY OTHERS)

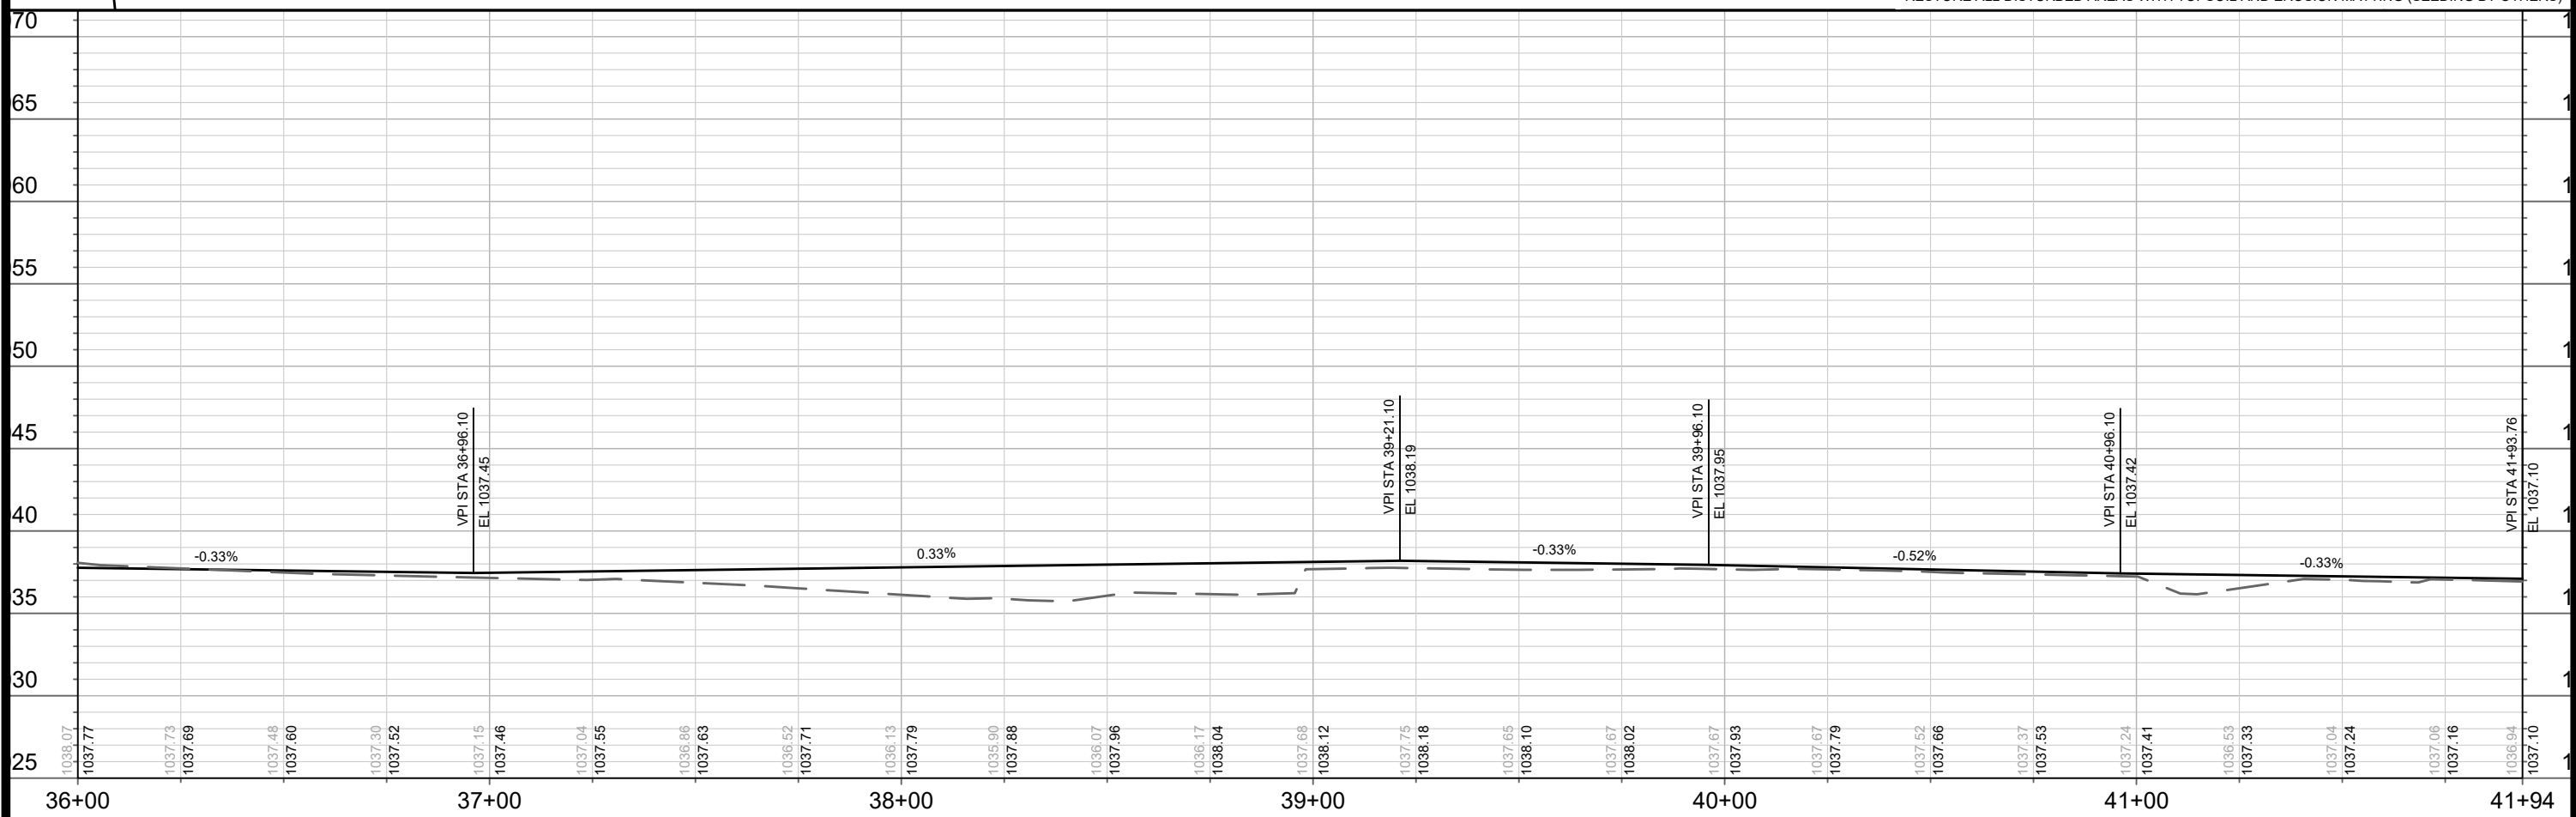

13893		P-12	
PATH PLAN & PROFILE - PATH 1		CONTRACT NO: 8317	
BLUE HARVEST LANE, FEATHER EDGE DRIVE, & SOARING SKY RUN ASSESSMENT DISTRICT - 2023 MADISON, WI		M:\DESIGN\Projects\13893\CAD\Streets\13893EN-PnP.dwg	
		13893	
P-12		P-12	
MARK	REVISION	DATE	BY
13893	4/11/2024 4:01 PM	13893	P-12

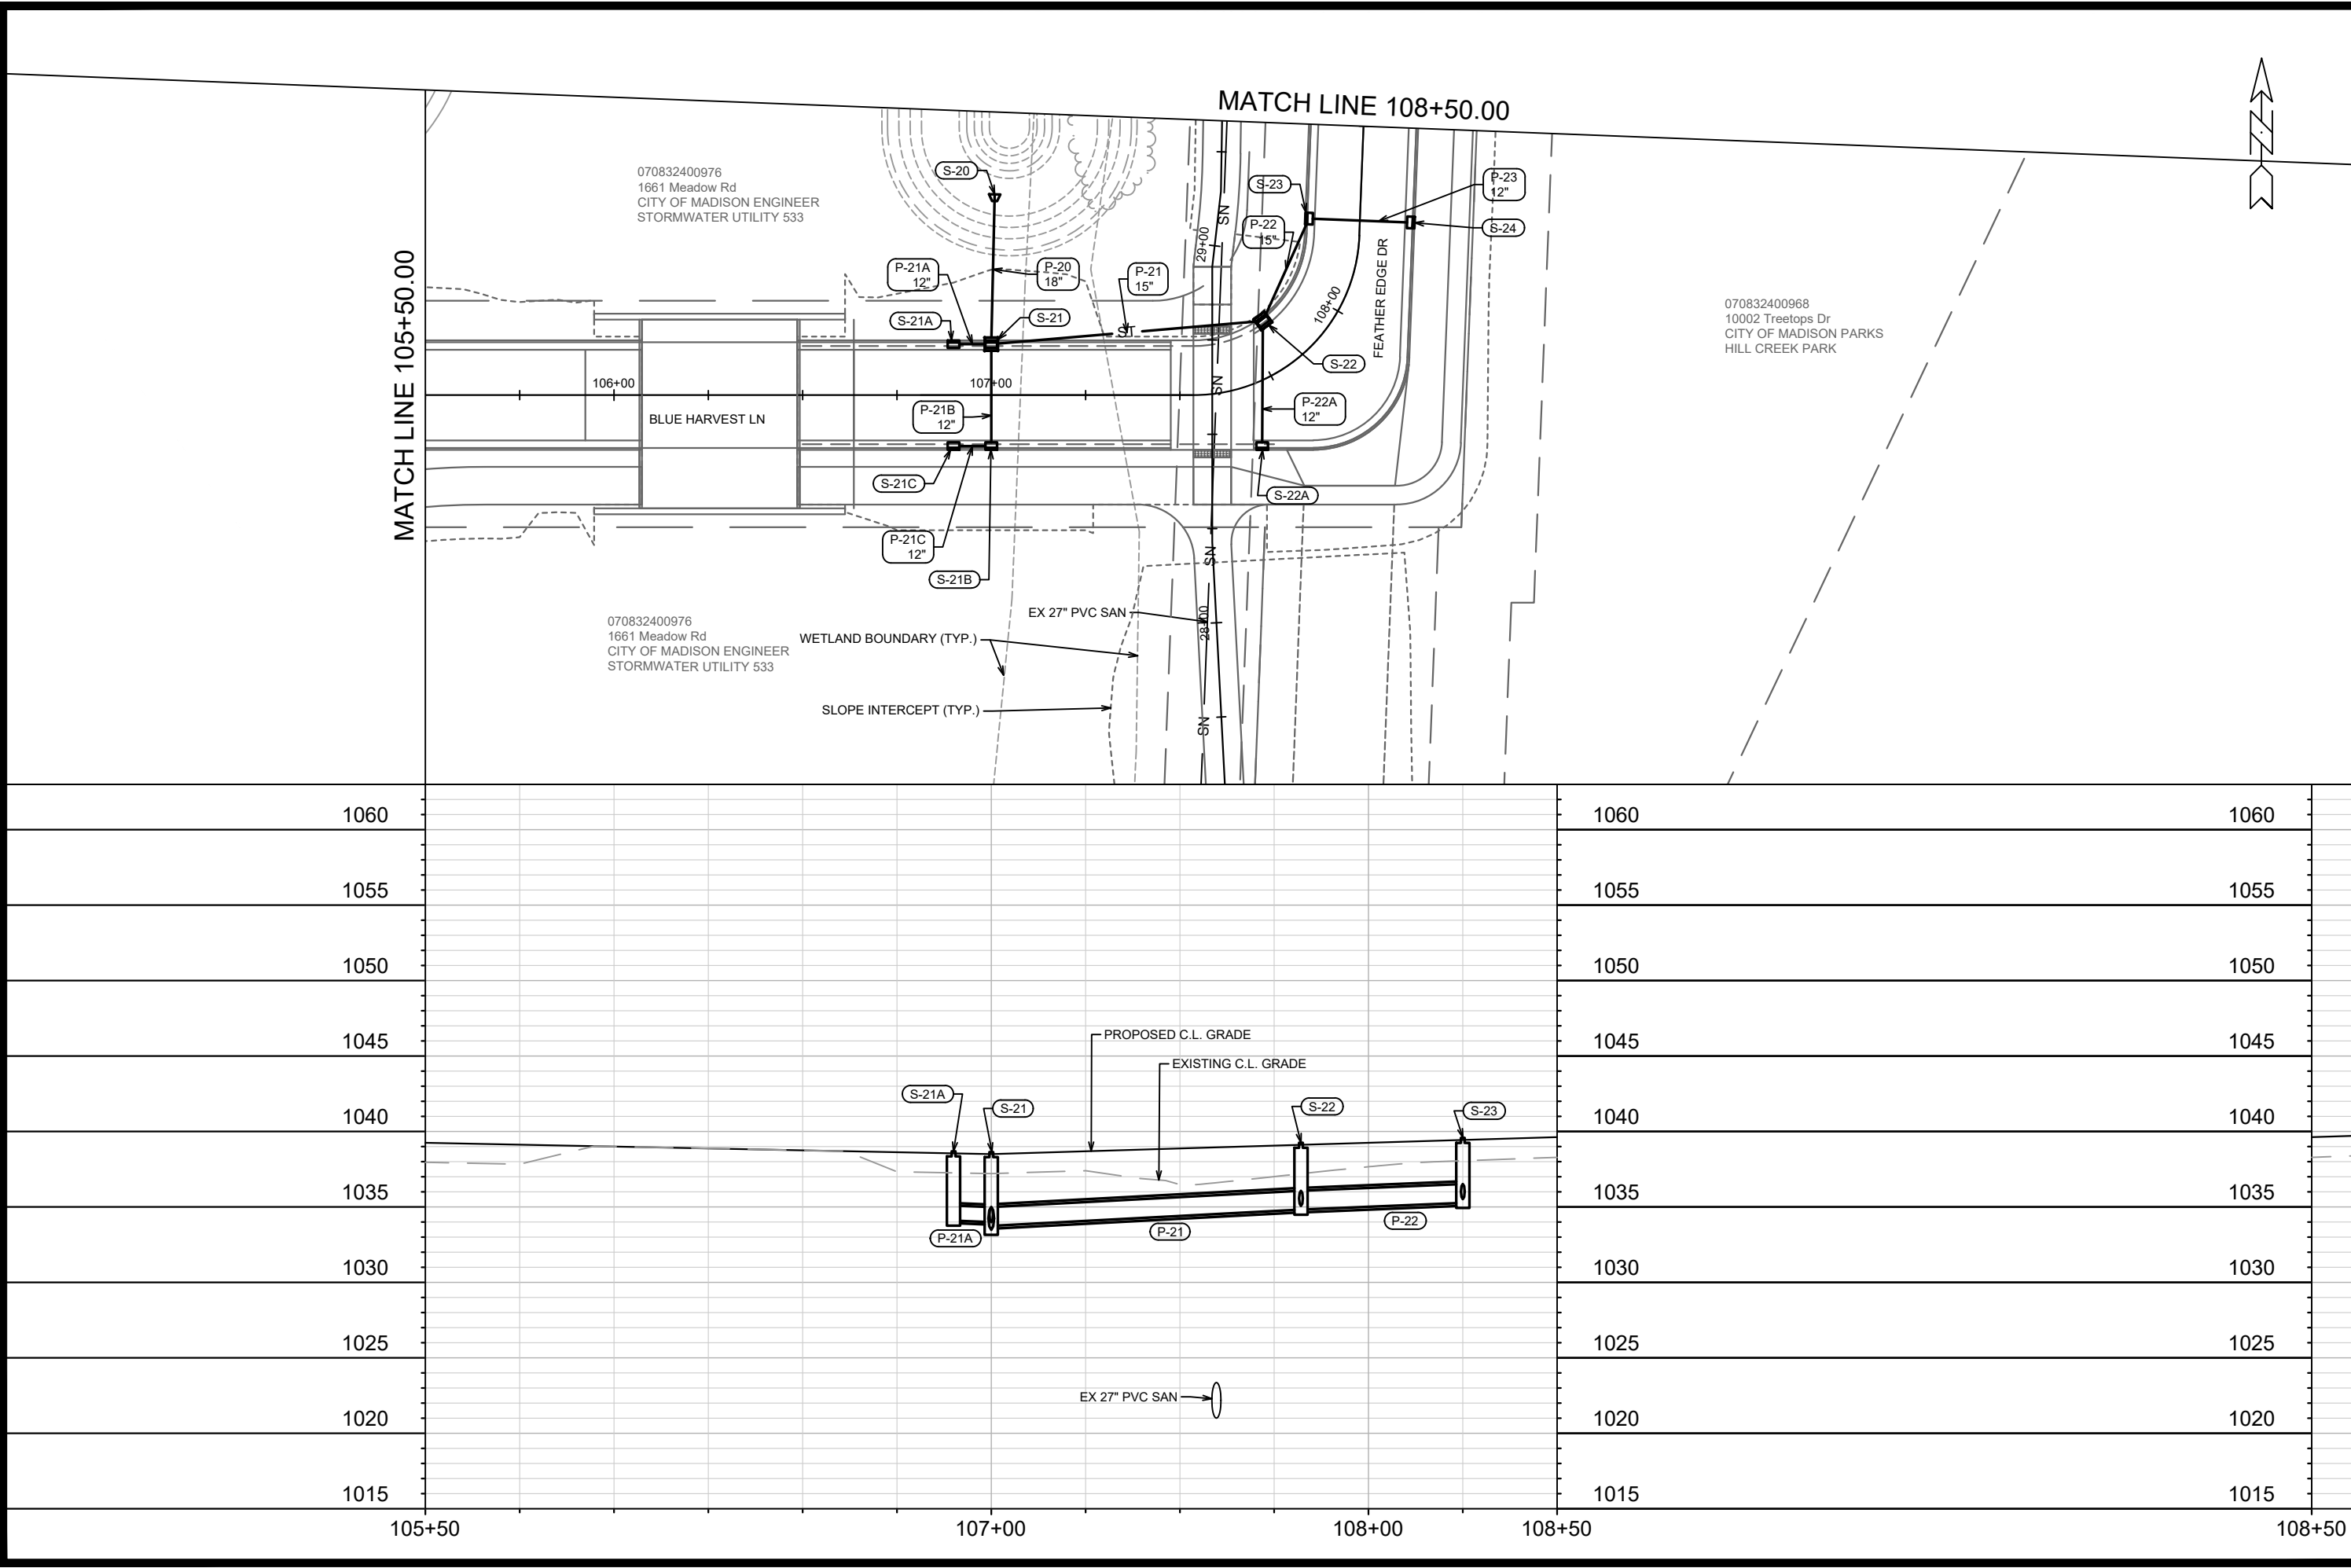

070832400976
1661 Meadow Rd
CITY OF MADISON ENGINEER
STORMWATER UTILITY 533

070832400968
10002 Treetops Dr
CITY OF MADISON PARKS
HILL CREEK PARK

DATE	BY
REVISION	DATE
MARK	DESIGNED BY
13893	RES
13893	DATE: 4/11/2024 8:43 AM
U-2	Scale: 1" = 40'

SEWER PLAN & PROFILE - BLUE HARVEST LN & FEATHER EDGE DR


BLUE HARVEST LANE, FEATHER EDGE DRIVE, & SOARING SKY RUN ASSESSMENT DISTRICT - 2023 MADISON, WI



M:\DESIGN\Projects\13893\CAD\Sewers\13893SWR-PipeNetwork.dwg

13893



U-2

CONTRACT NO: 8317

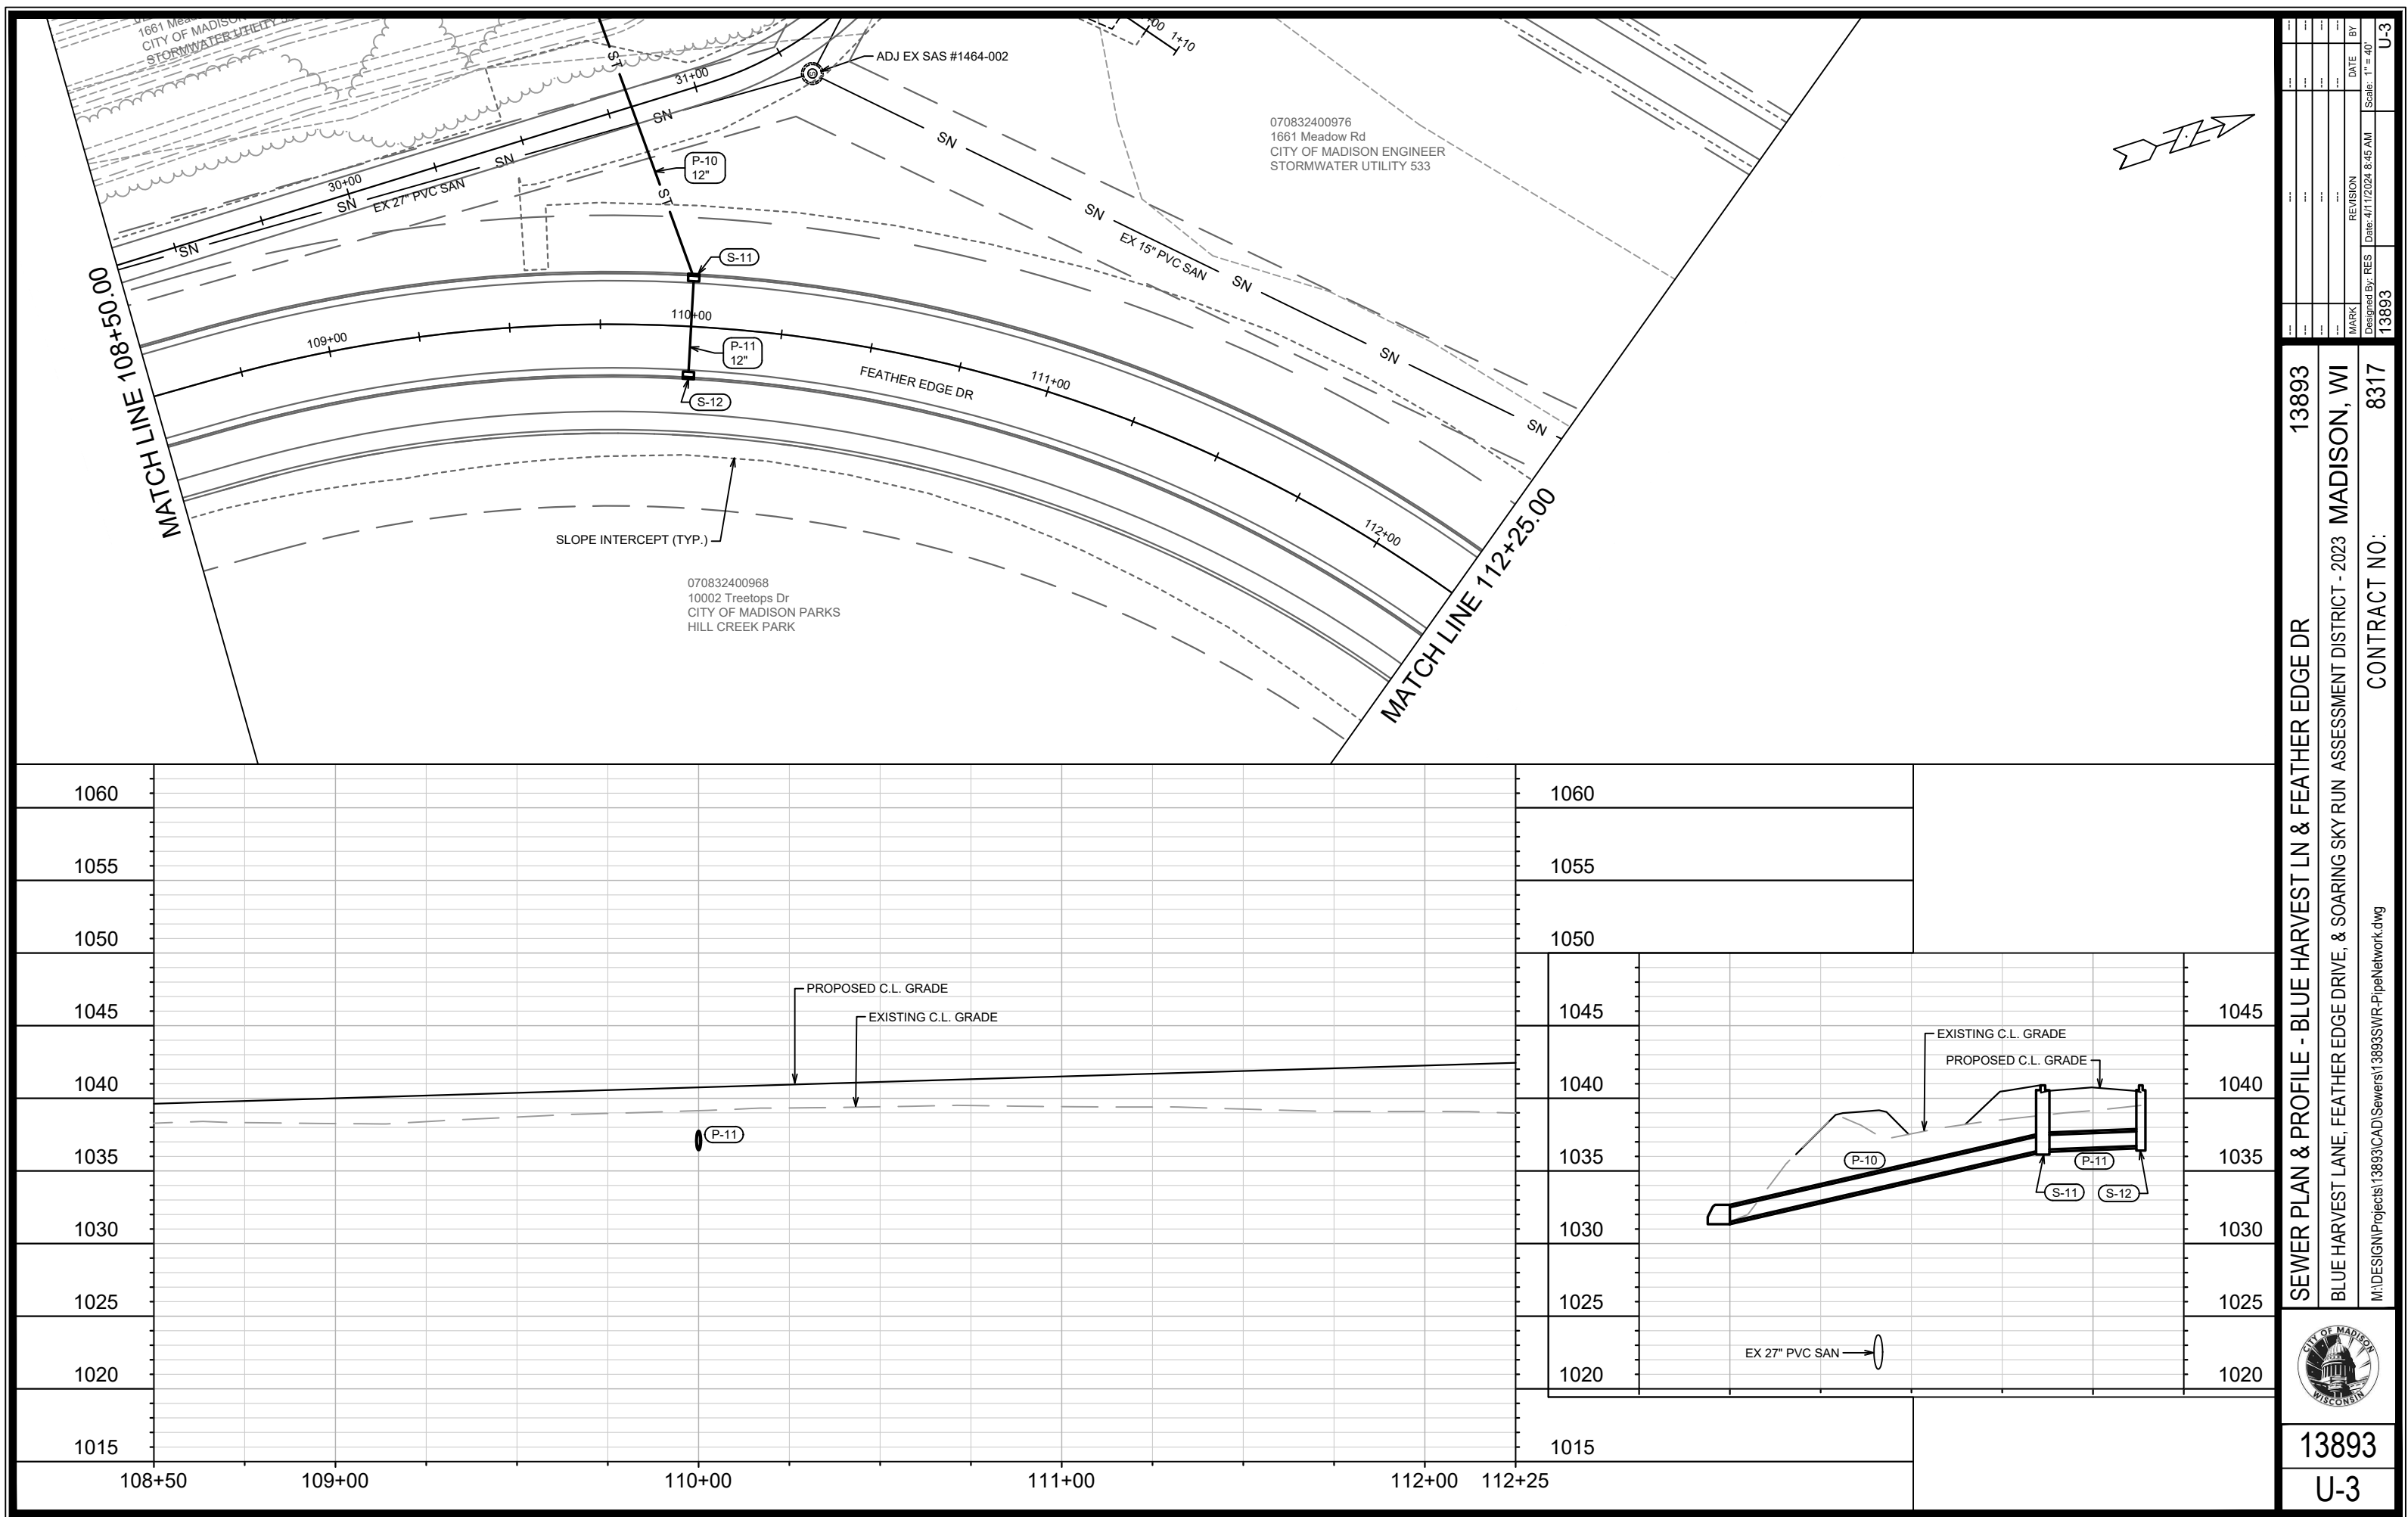

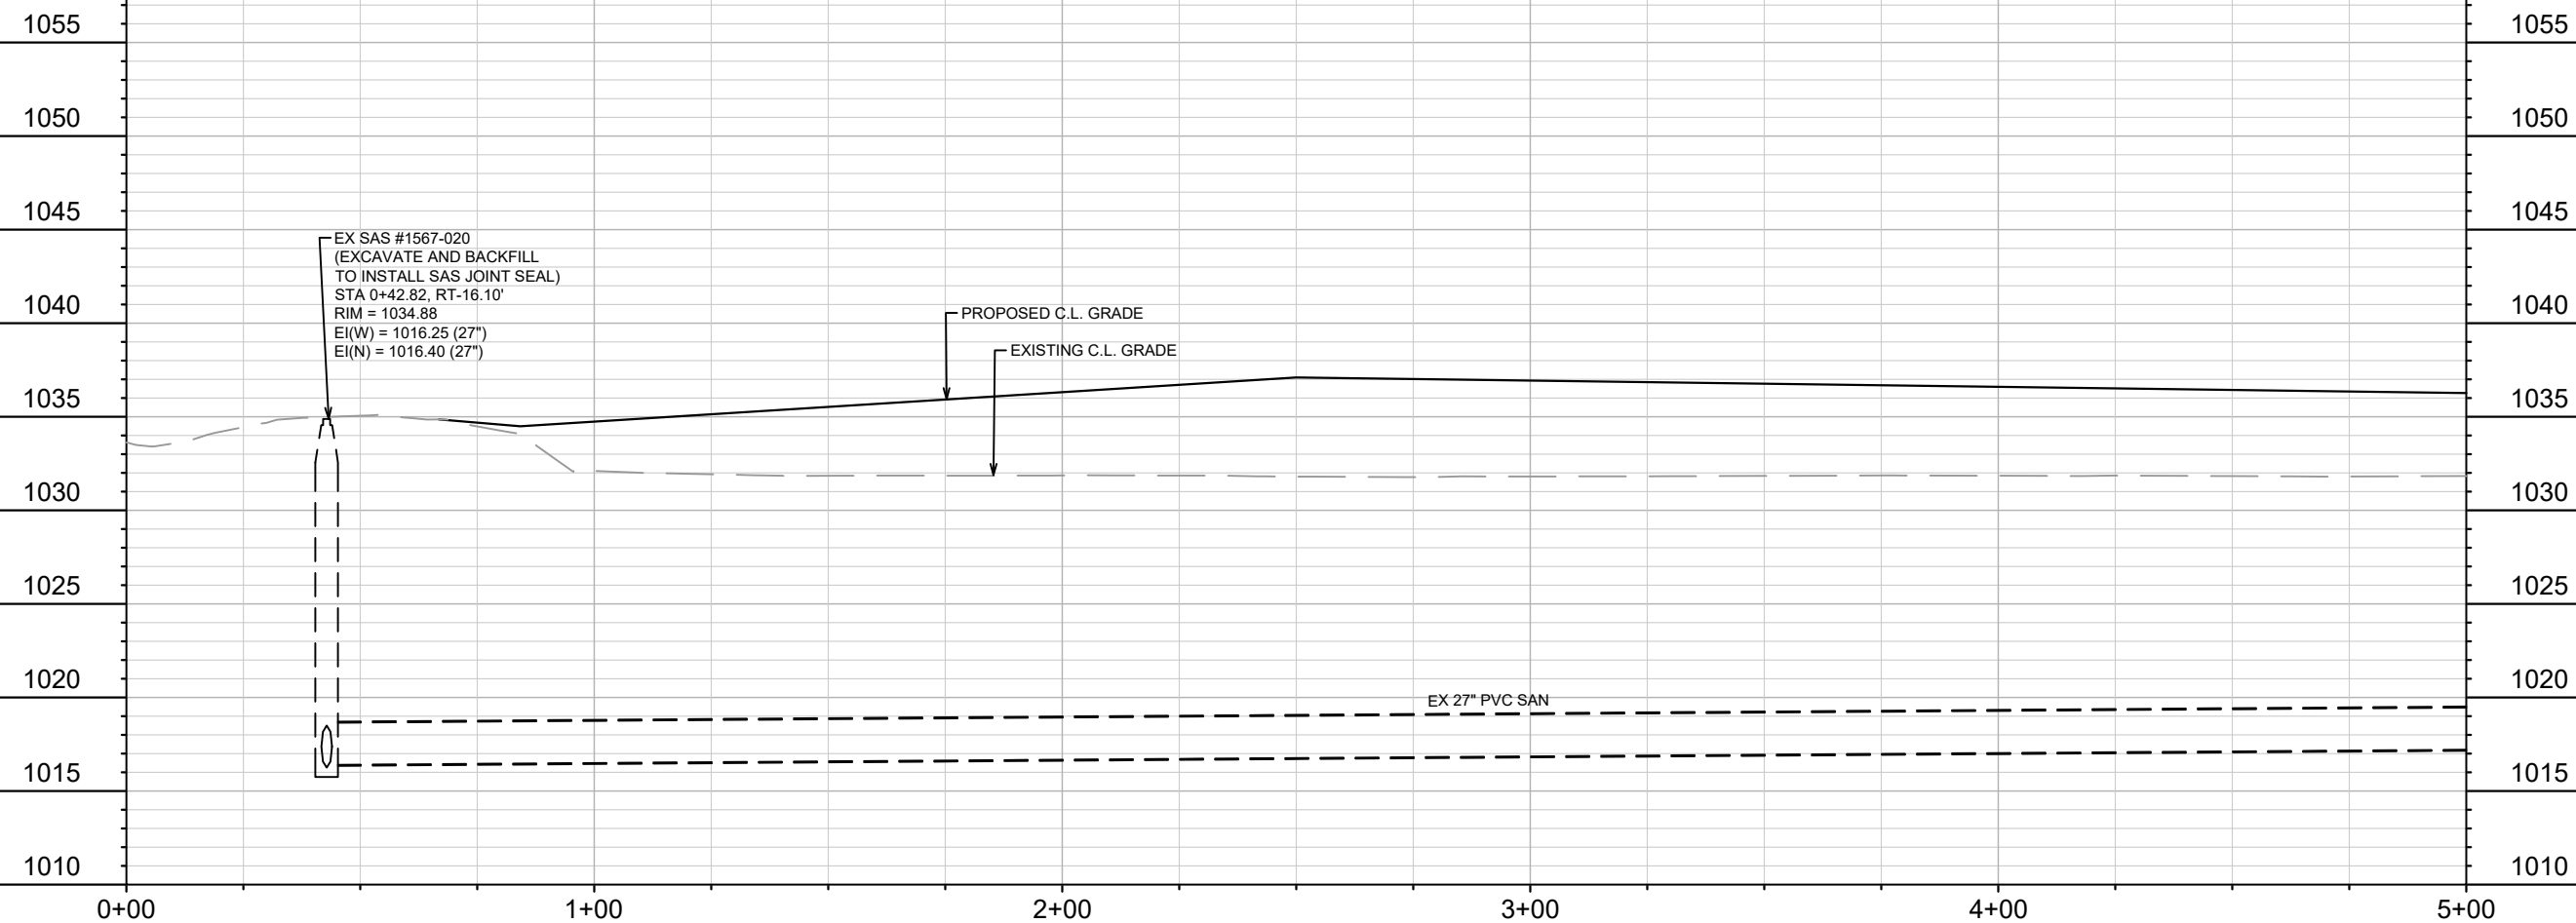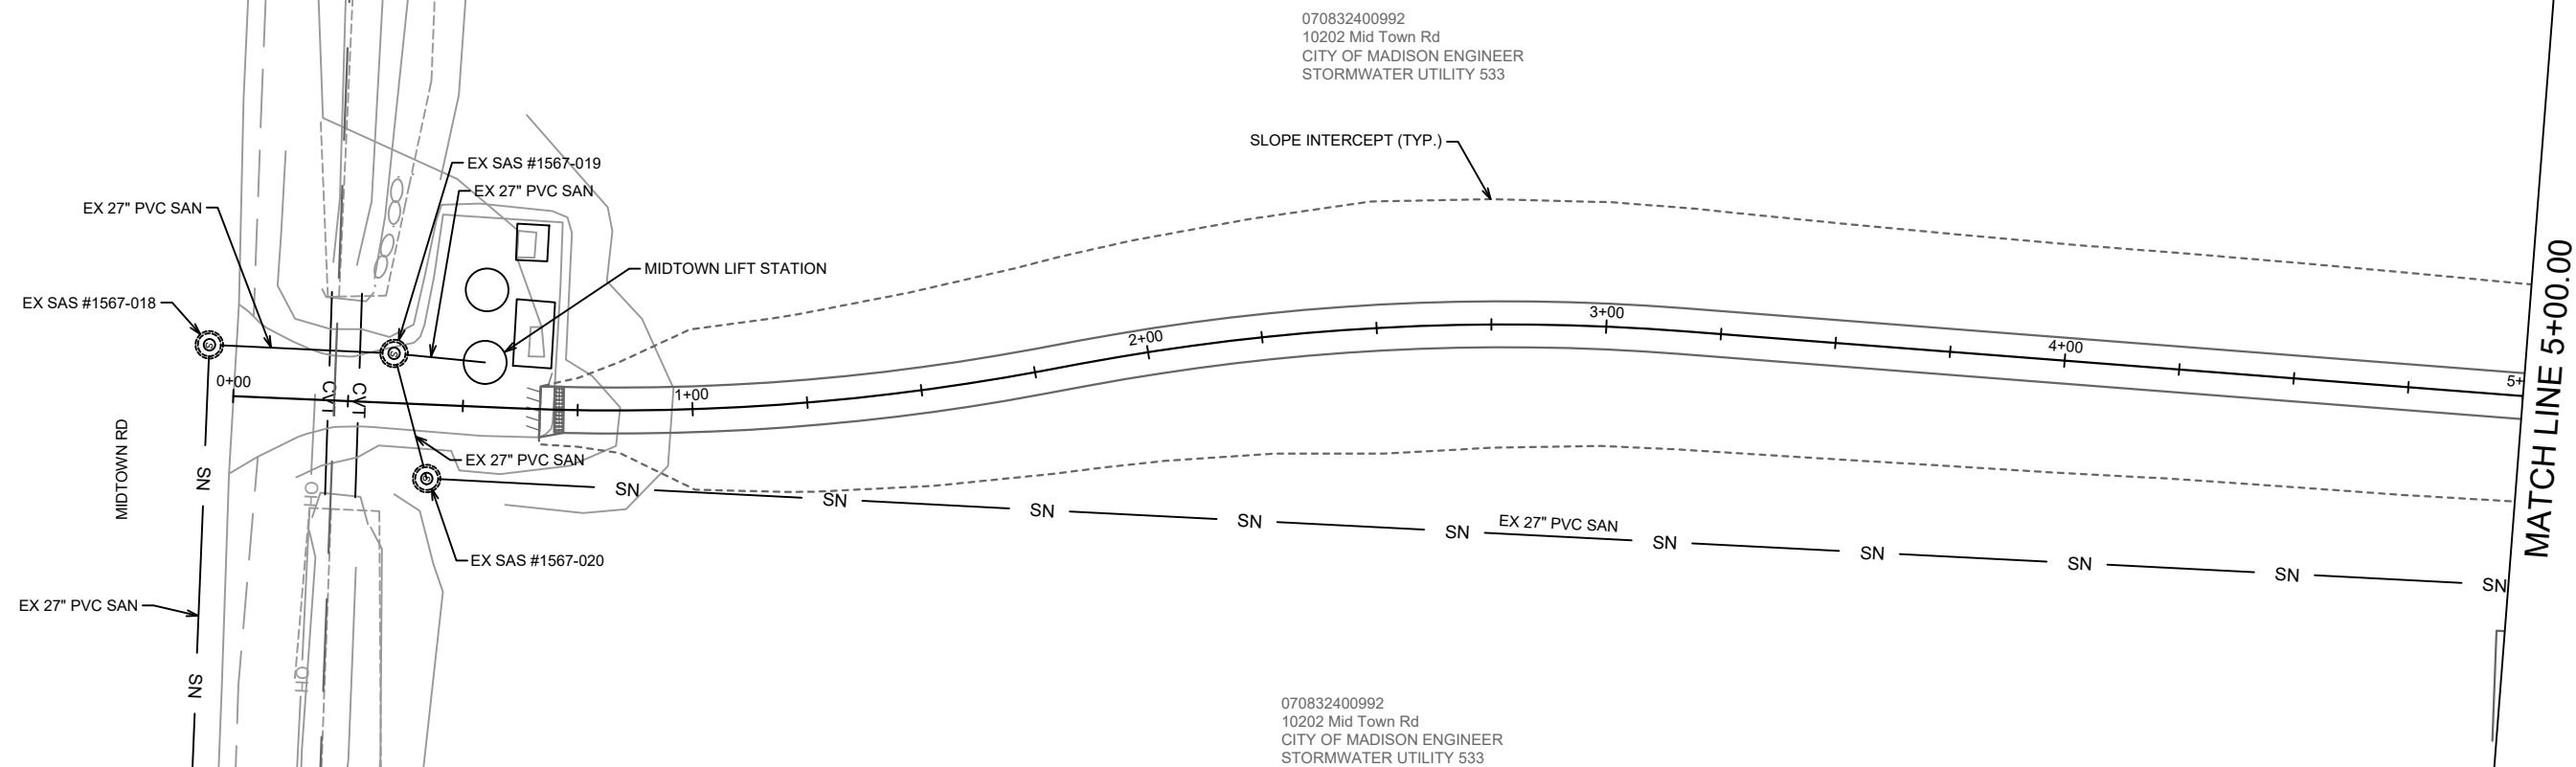


13893		SEWER PLAN & PROFILE - PATH 1		13893
		BLUE HARVEST LANE, FEATHER EDGE DRIVE, & SOARING SKY RUN ASSESSMENT DISTRICT - 2023 MADISON, WI		
U-6	M:\DESIGN\Projects\13893\CAD\Sewers\13893SWR-PipeNetwork.dwg	CONTRACT NO: 8317		U-6

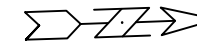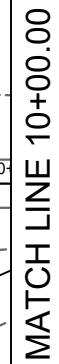


070832400992
10202 Mid Town Rd
CITY OF MADISON ENGINEER
STORMWATER UTILITY 533

— SLOPE INTERCEPT (TYP.)

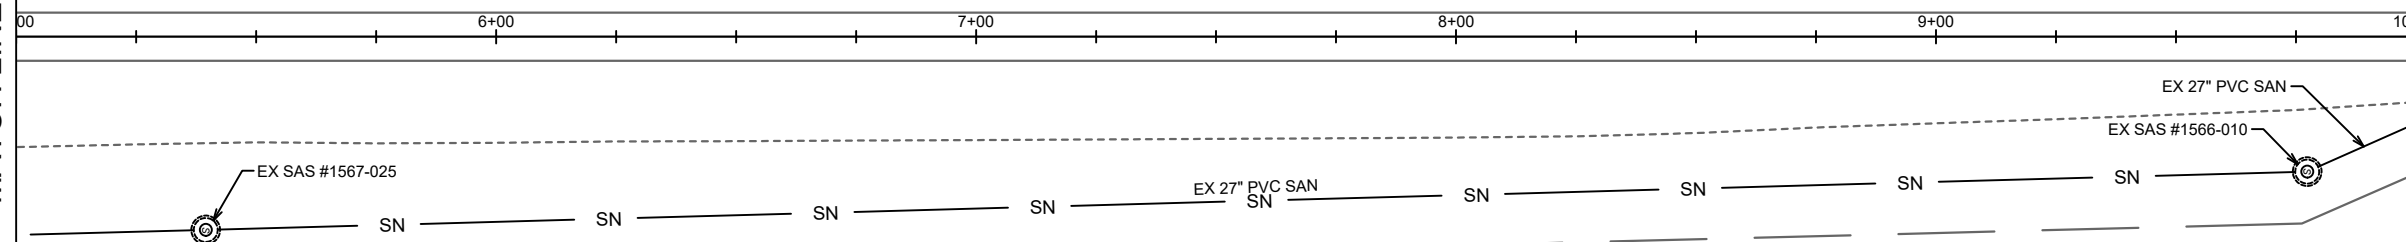

070833306074
1802 Shady Point Dr
DREGER LIV TRUST, GS & LS

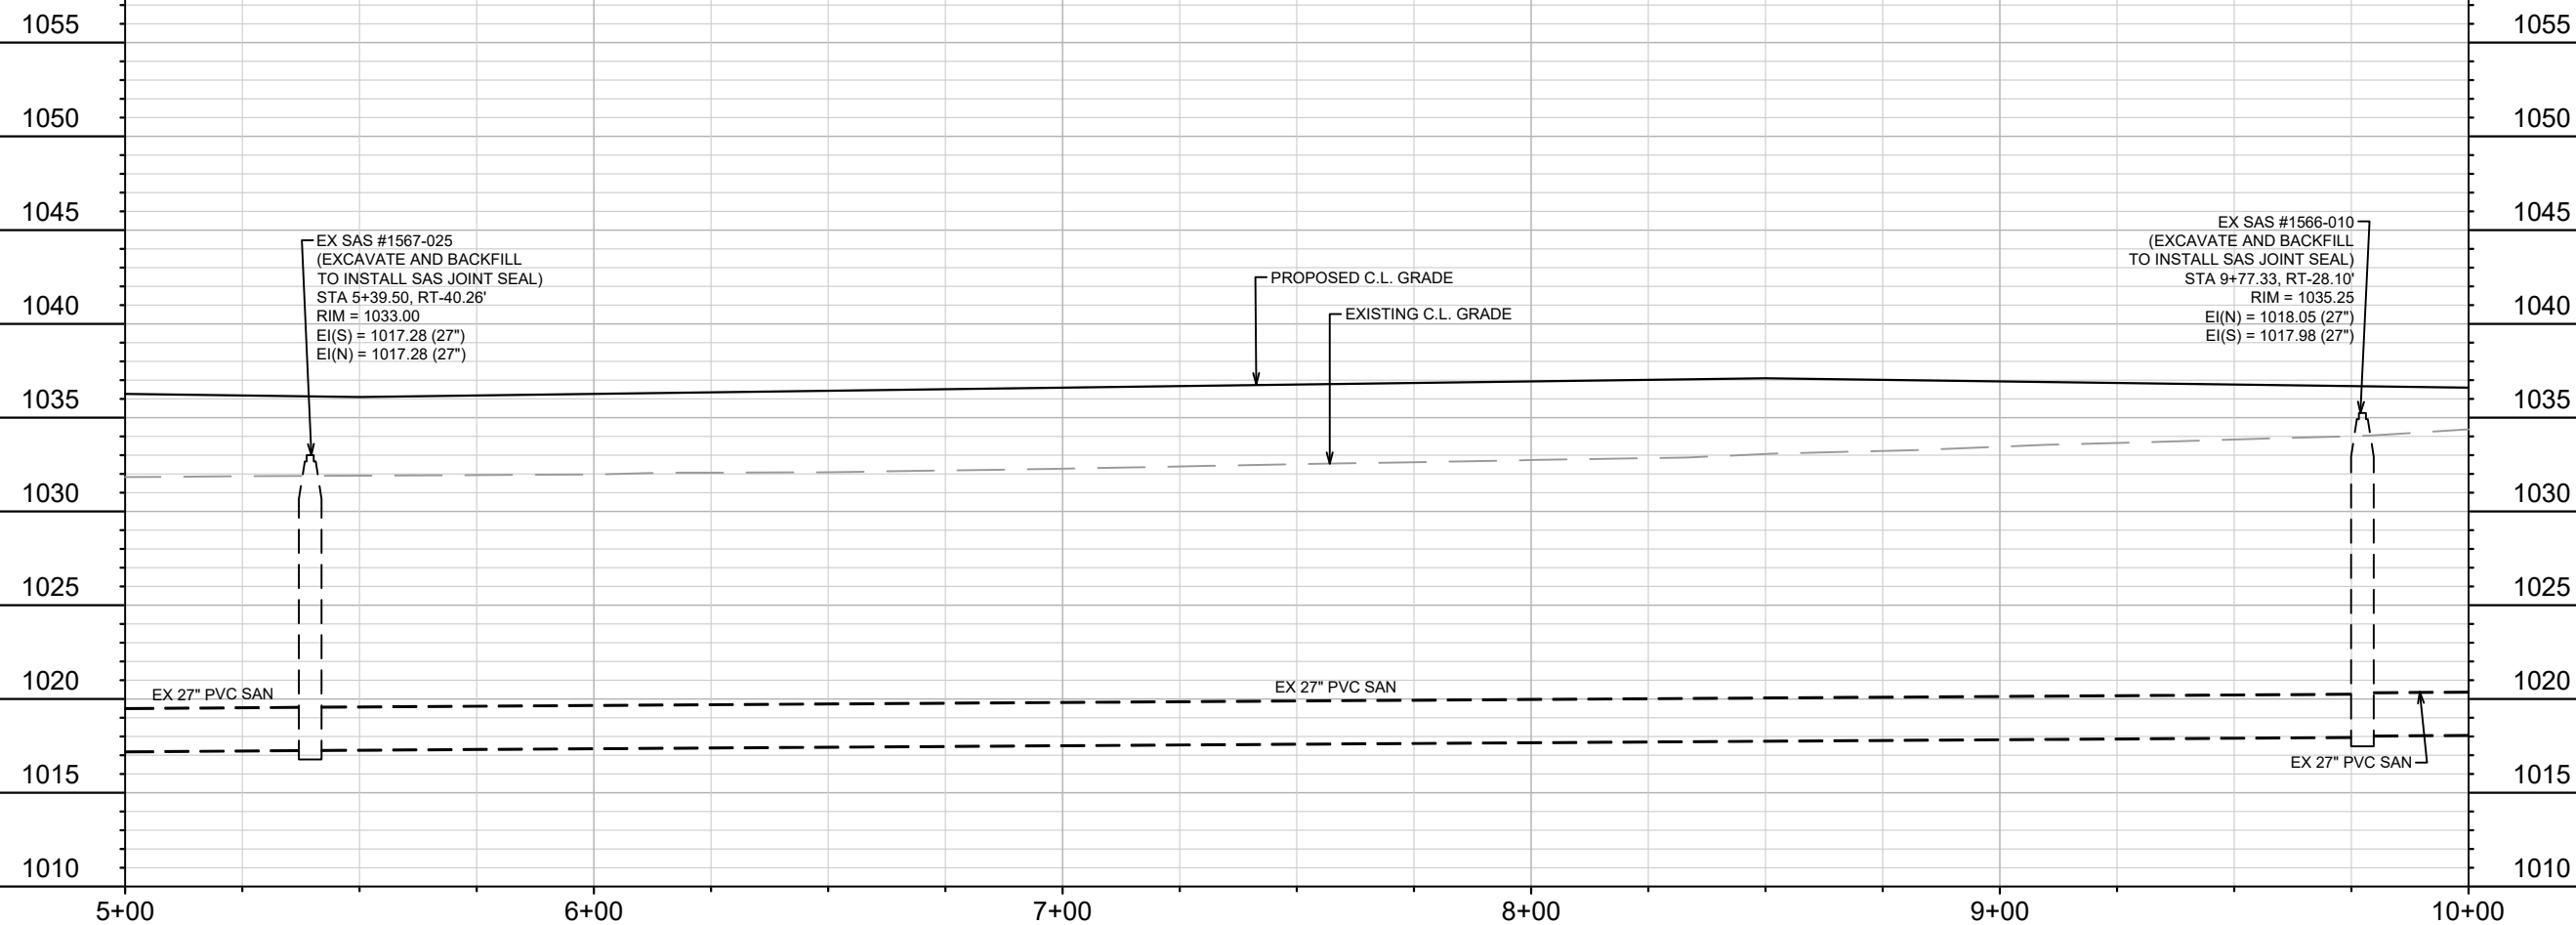

13893

SEWER PLAN & PROFILE - PATH 1 13893
 BLUE HARVEST LANE, FEATHER EDGE DRIVE, & SOARING SKY RUN ASSESSMENT DISTRICT - 2023 MADISON, WI

8317


CONTRACT NO:

M:\DESIGN\Projects\13893\CAD\Sewers\13893SWR-PipeNetwork.dwg





13893



U-7

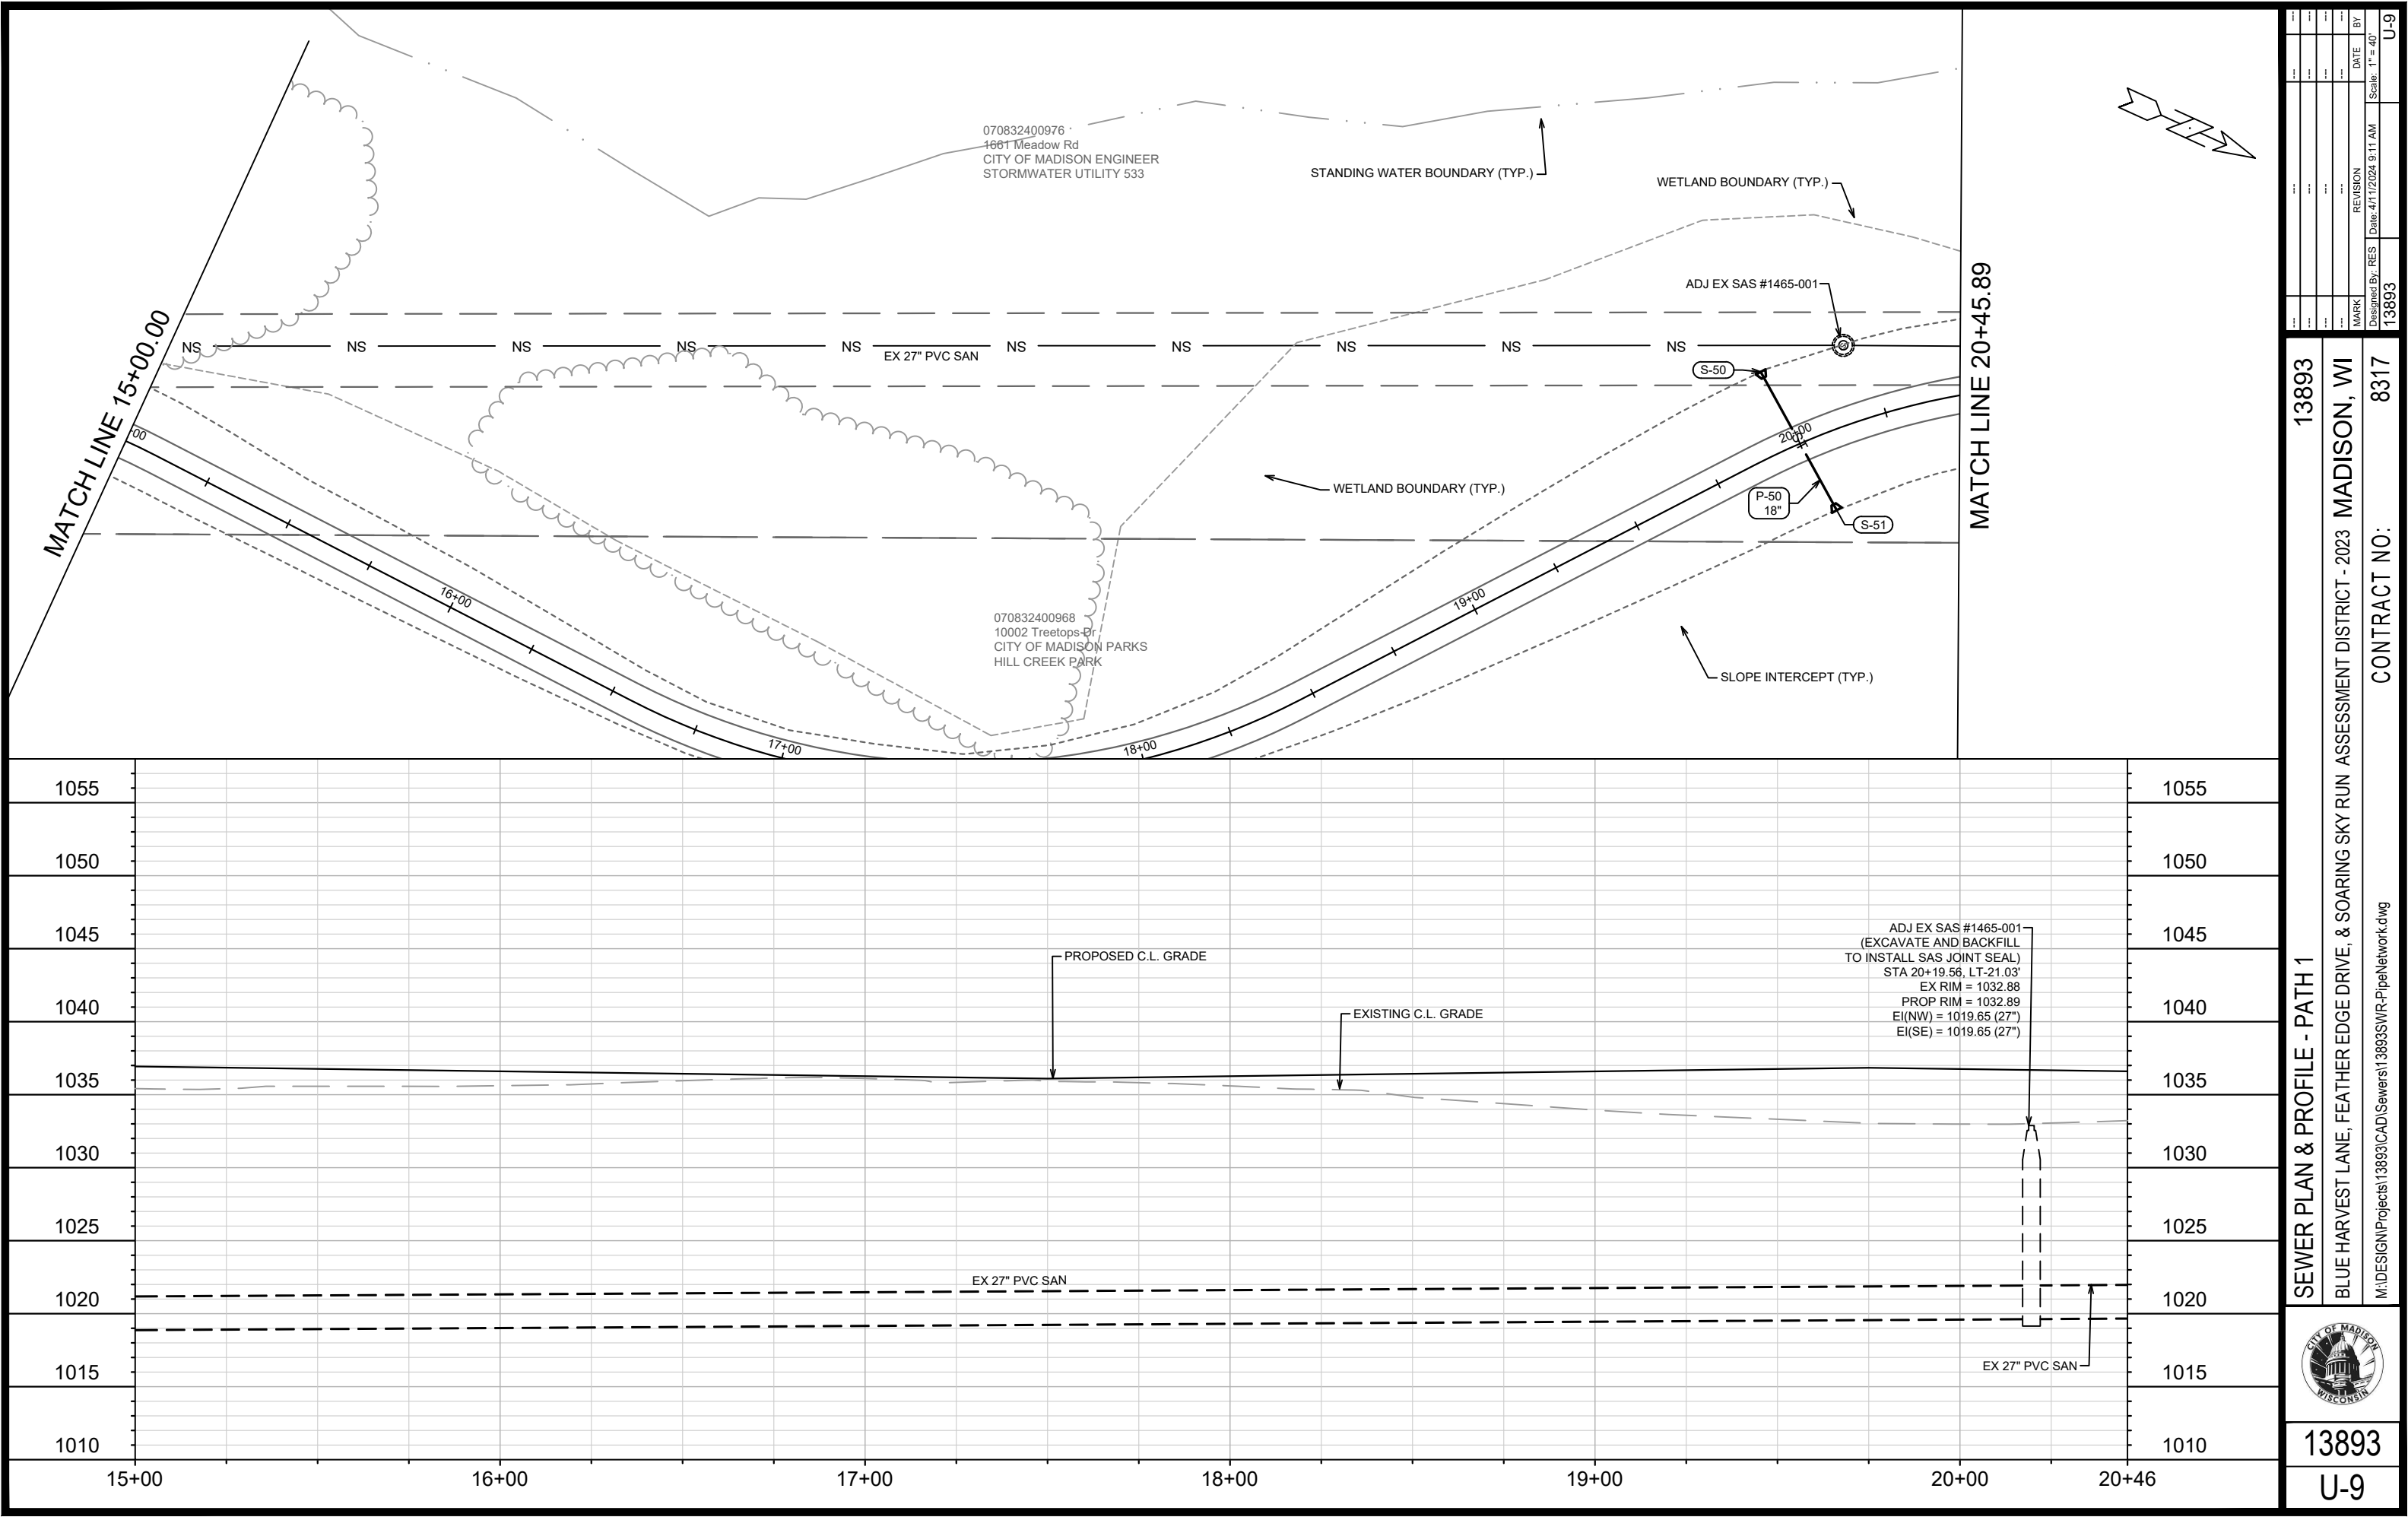

13893		U-9	
SEWER PLAN & PROFILE - PATH 1		CONTRACT NO: 8317	
BLUE HARVEST LANE, FEATHER EDGE DRIVE, & SOARING SKY RUN ASSESSMENT DISTRICT - 2023 MADISON, WI		M:\DESIGN\Projects\13893\CAD\Sewers\13893SWR-PipeNetwork.dwg	
13893		U-9	
U-9		U-9	
DATE	REVISION	DATE	BY
4/11/2024		9/11/21	AM
Designed By: RES		Scale: 1" = 40'	
13893		U-9	

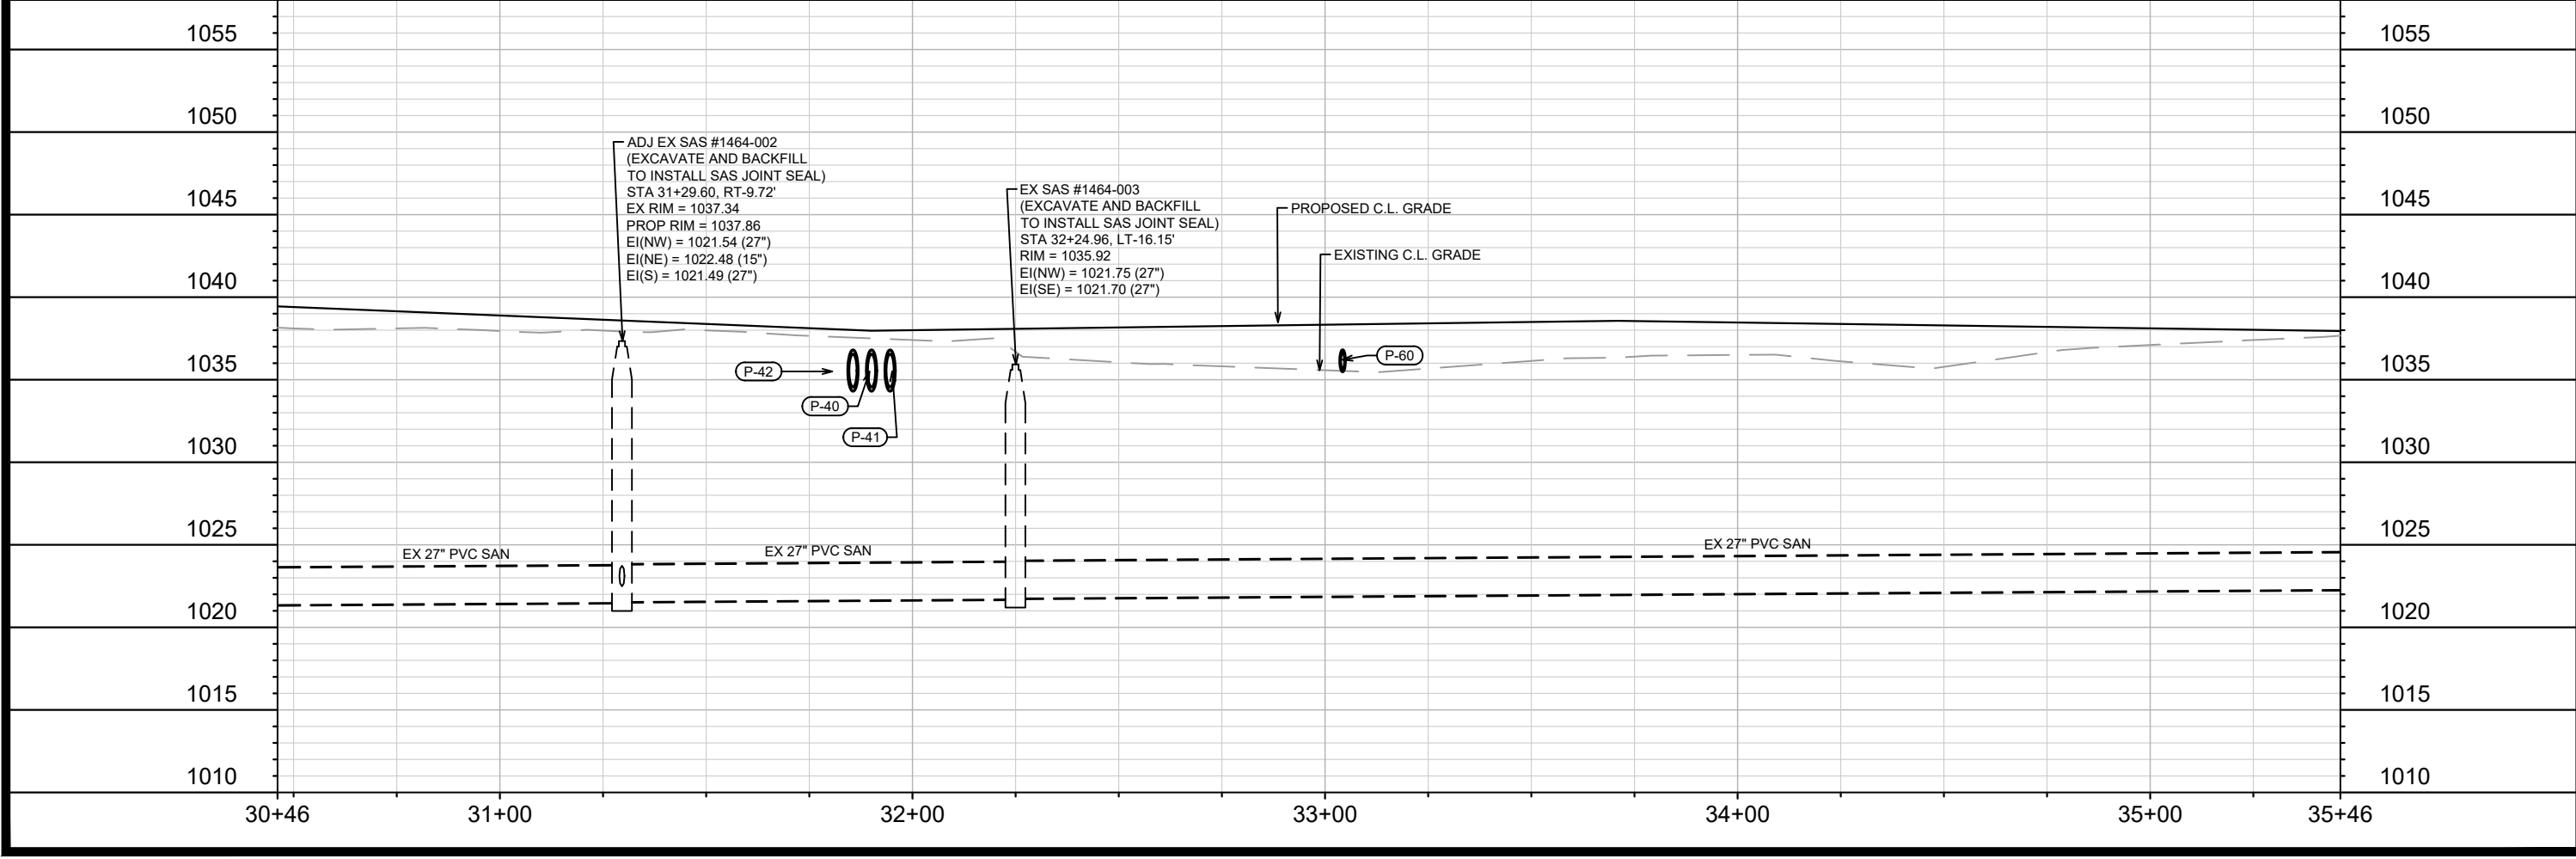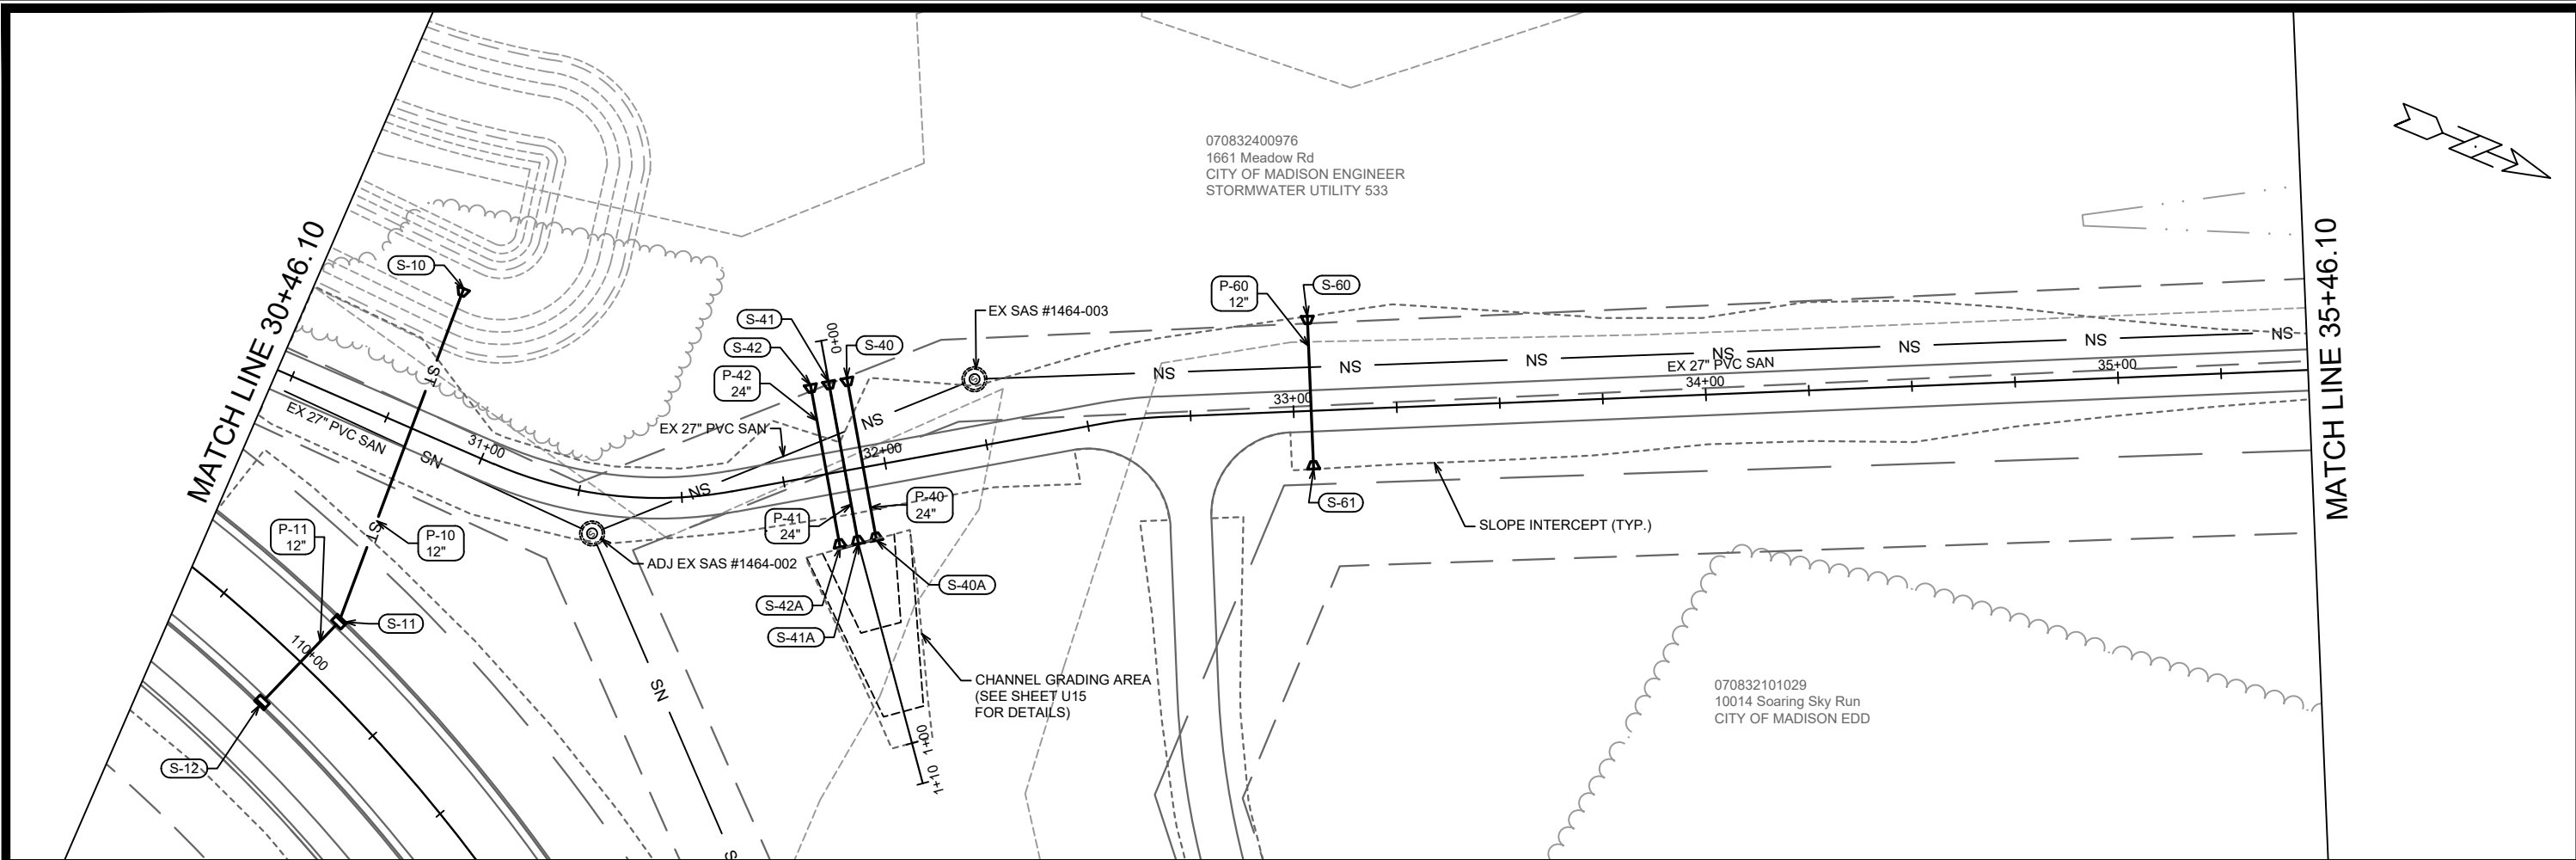

13893		U-12	
DATE	BY	REVISION	DATE
4/11/2024	10:05 AM	13893	U-12
DESIGNED BY: RES		CONTRACT NO: 8317	
SEWER PLAN & PROFILE - PATH 1			
BLUE HARVEST LANE, FEATHER EDGE DRIVE, & SOARING SKY RUN ASSESSMENT DISTRICT - 2023 MADISON, WI			
M:\DESIGN\Projects\13893\CAD\Sewers\13893SWR-PipeNetwork.dwg			
		13893	
		U-12	

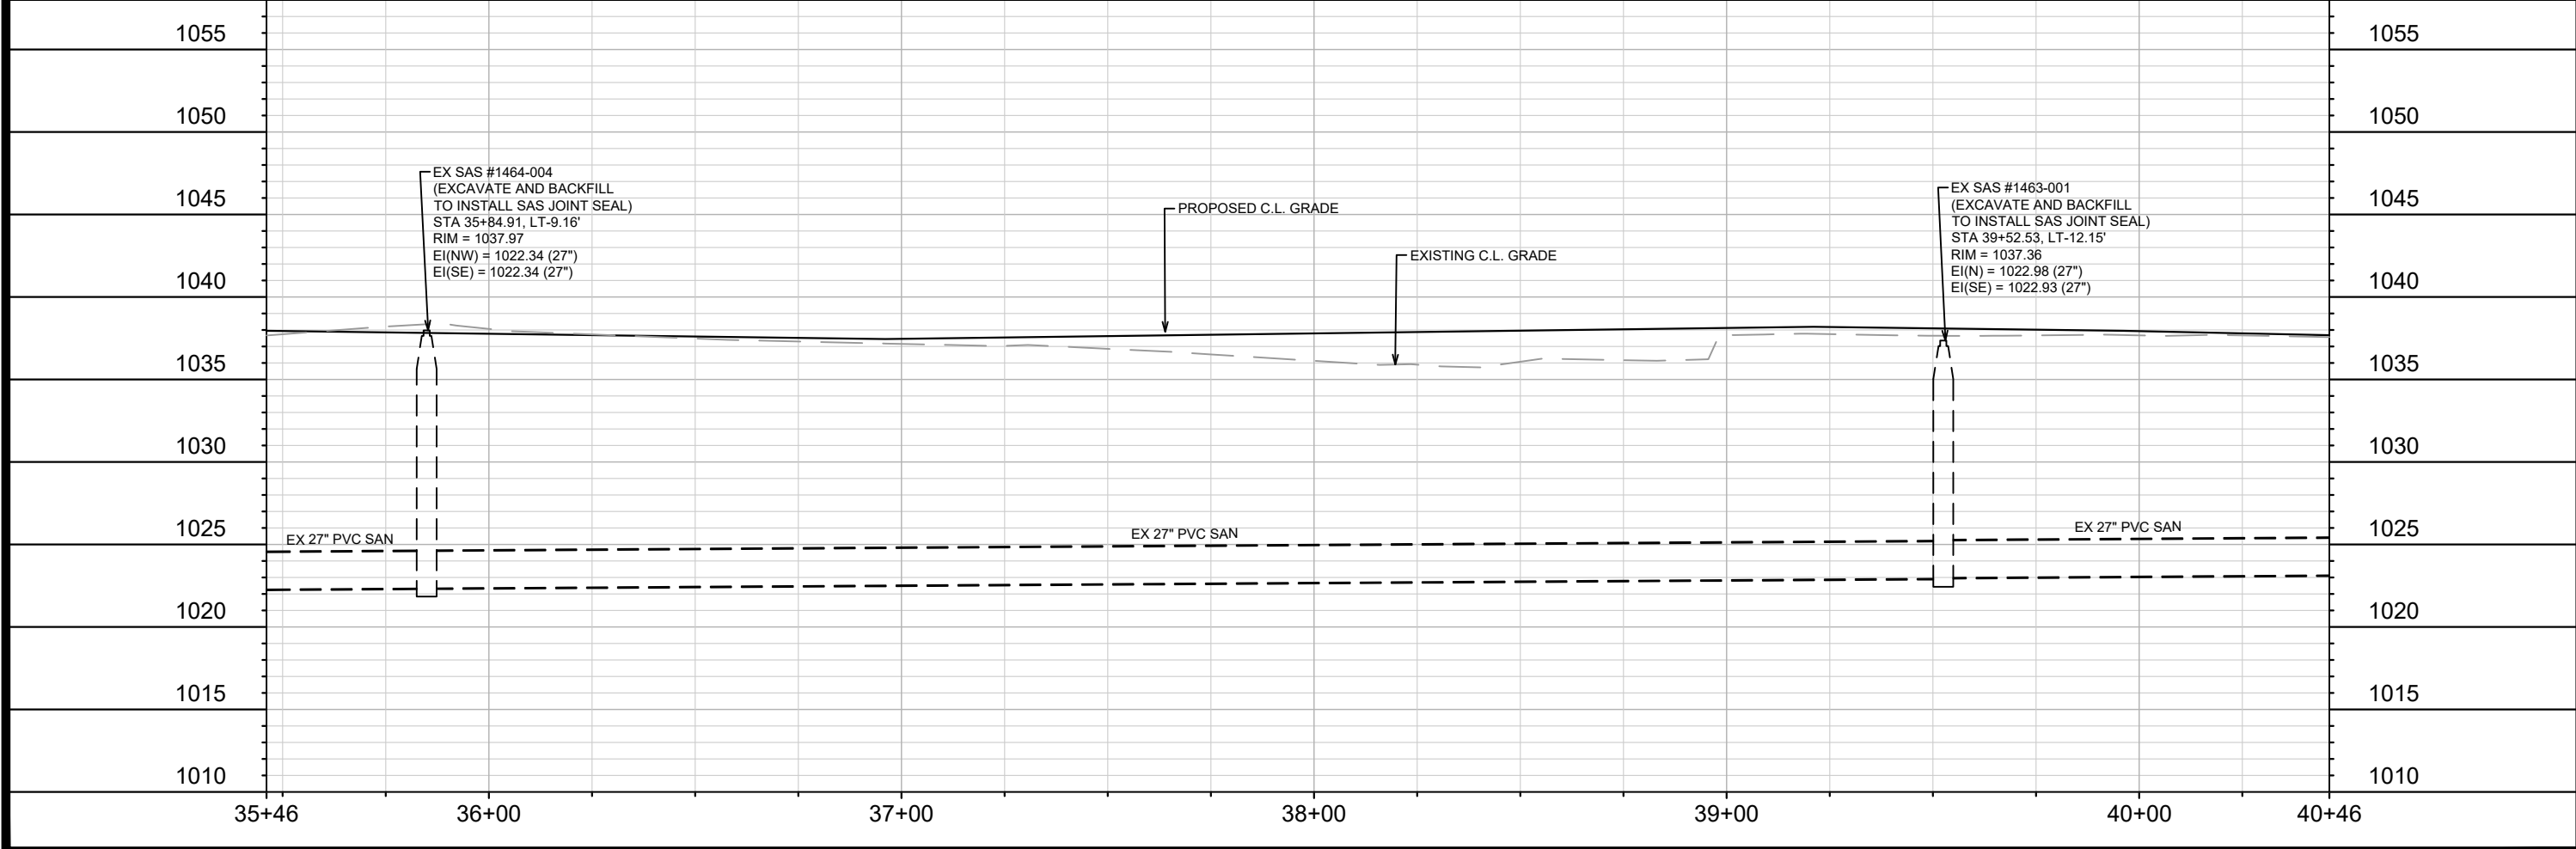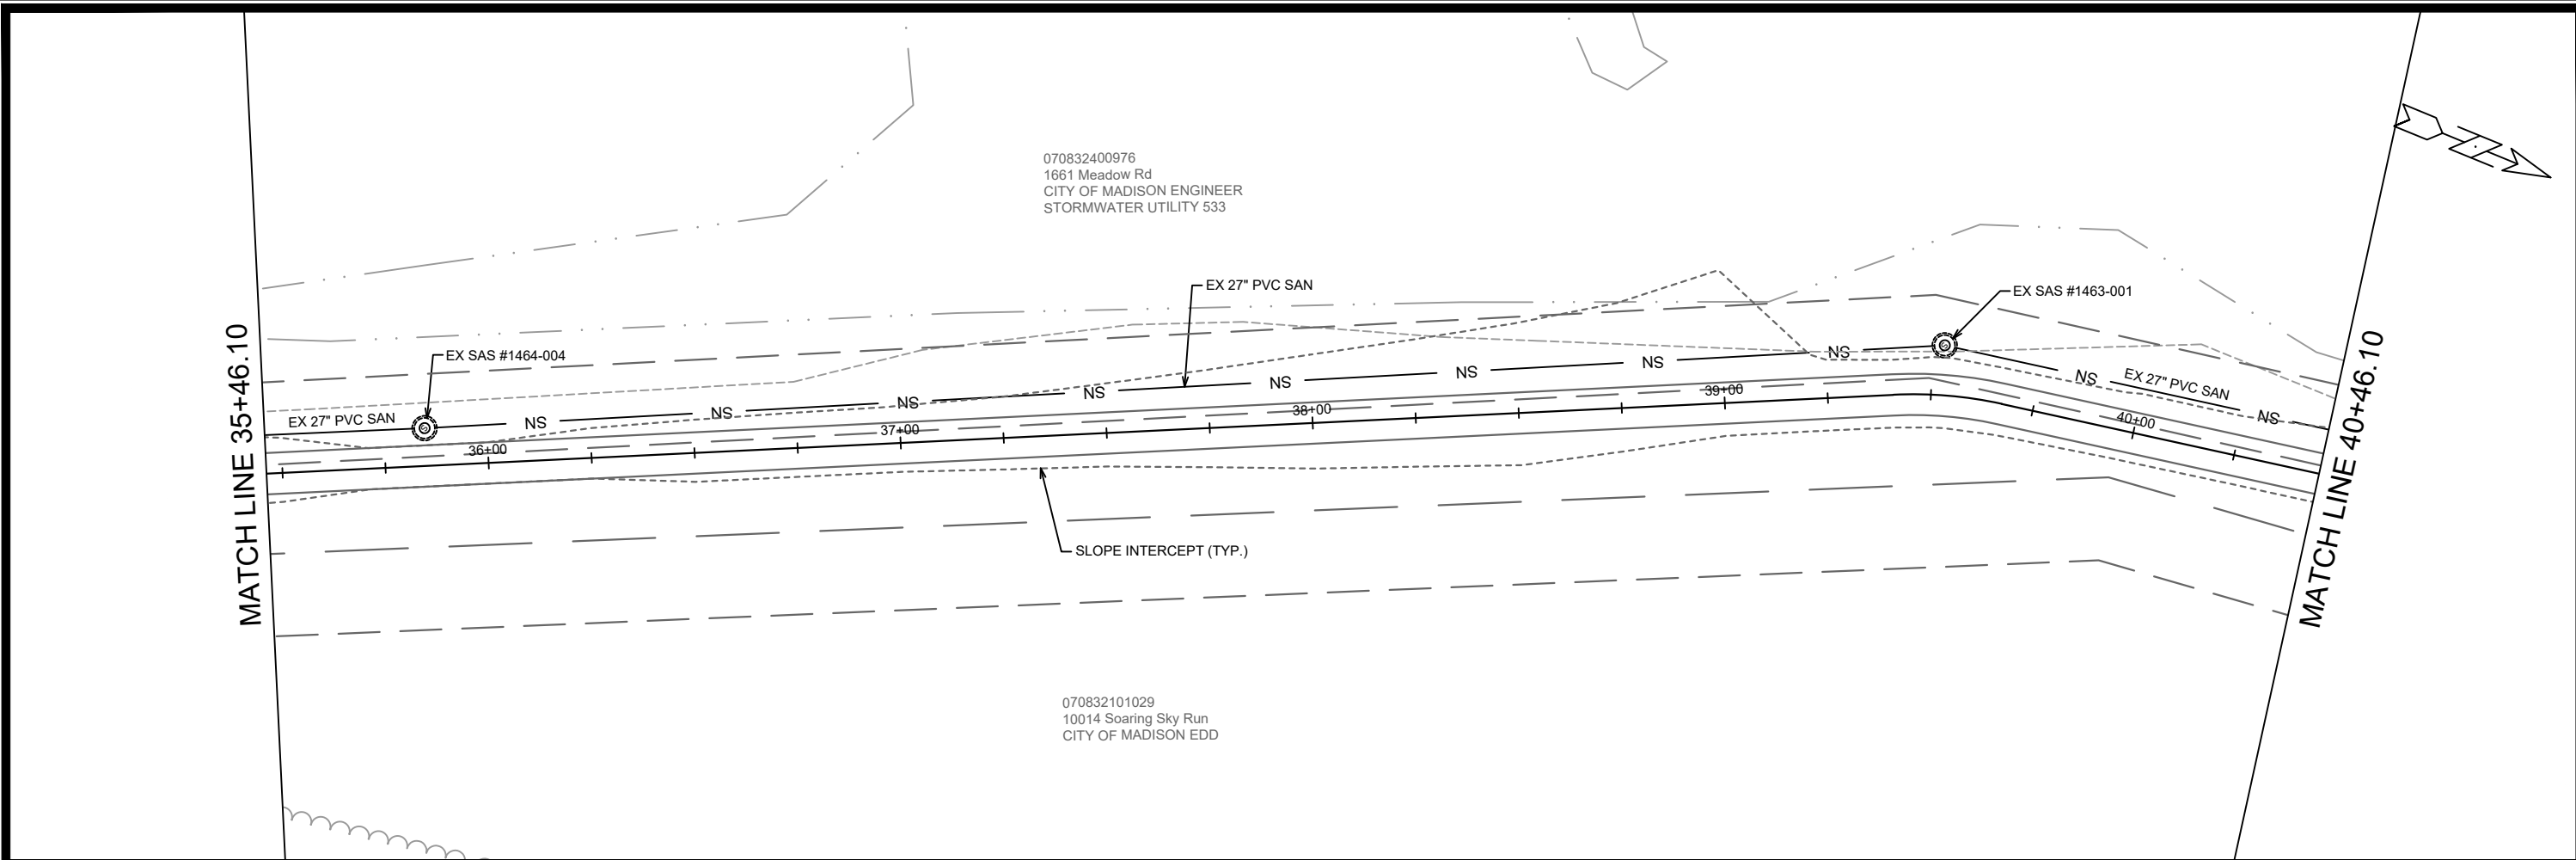

070832400976
1661 Meadow Rd
CITY OF MADISON ENGINEER
STORMWATER UTILITY 533

070832101029
10014 Soaring Sky Run
CITY OF MADISON EDD

DATE	BY
4/11/2024	U-13
REVISION	
MARK	
DESIGNED BY: RES	DATE: 4/11/2024 10:04 AM
13893	

SEWER PLAN & PROFILE - PATH 1

BLUE HARVEST LANE, FEATHER EDGE DRIVE, & SOARING SKY RUN ASSESSMENT DISTRICT - 2023 MADISON, WI

M:\DESIGN\Projects\13893\CAD\Sewers\13893SWR-PipeNetwork.dwg

13893

U-13

13893

8317

CONTRACT NO:



070832400976
1661 Meadow Rd
CITY OF MADISON ENGINEER
STORMWATER UTILITY 533

— SLOPE INTERCEPT (TYP.)

070832101029
10014 Soaring Sky Run
CITY OF MADISON EDD


EX 27" PVC SAN

 $41+94$

41+00


$$40+46$$

41+00
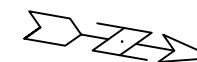
$$41+48$$


SEWER PLAN & PROFILE - PATH 1

13893

BLUE HARVEST LANE, FEATHER EDGE DRIVE, & SOARING SKY RUN ASSESSMENT DISTRICT - 2023 MADISON, WI

M:\DESIGN\Projects\13893\CAD\Sewers\13893SWR-PipeNetwork.dwg

CONTRACT NO:

8317

[illegible]

REVISION

REVISION
Date: 4/11/2024 10:04 AM

40'

BY	40'	U-14
----	-----	------





13893

U-14


PROFILE VIEW - CHANNEL GRADING AREA

SCALE : 1"=40'

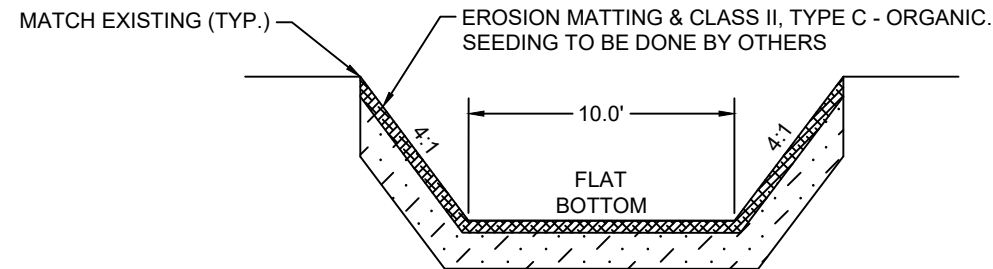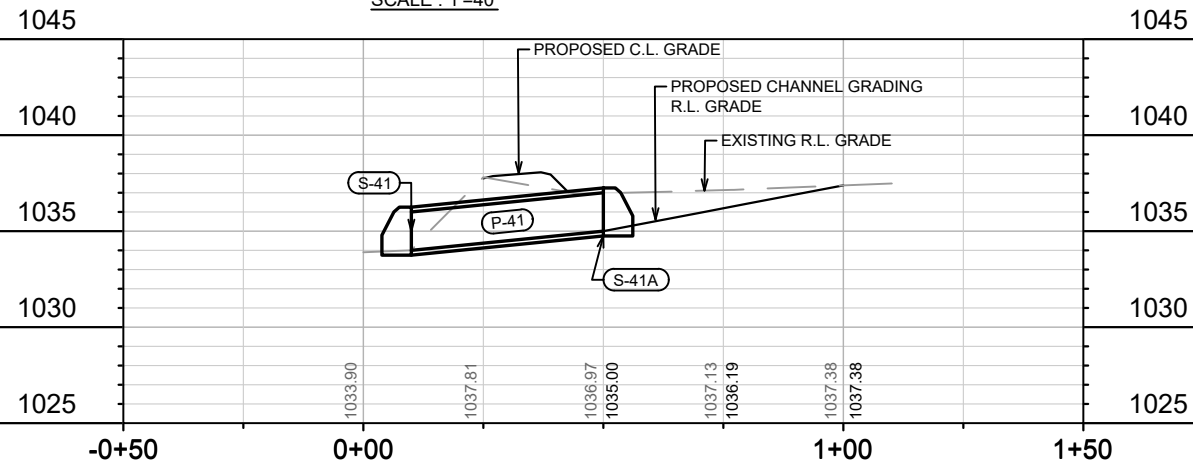


CHANNEL GRADING TYPICAL DETAIL

NO SCALE

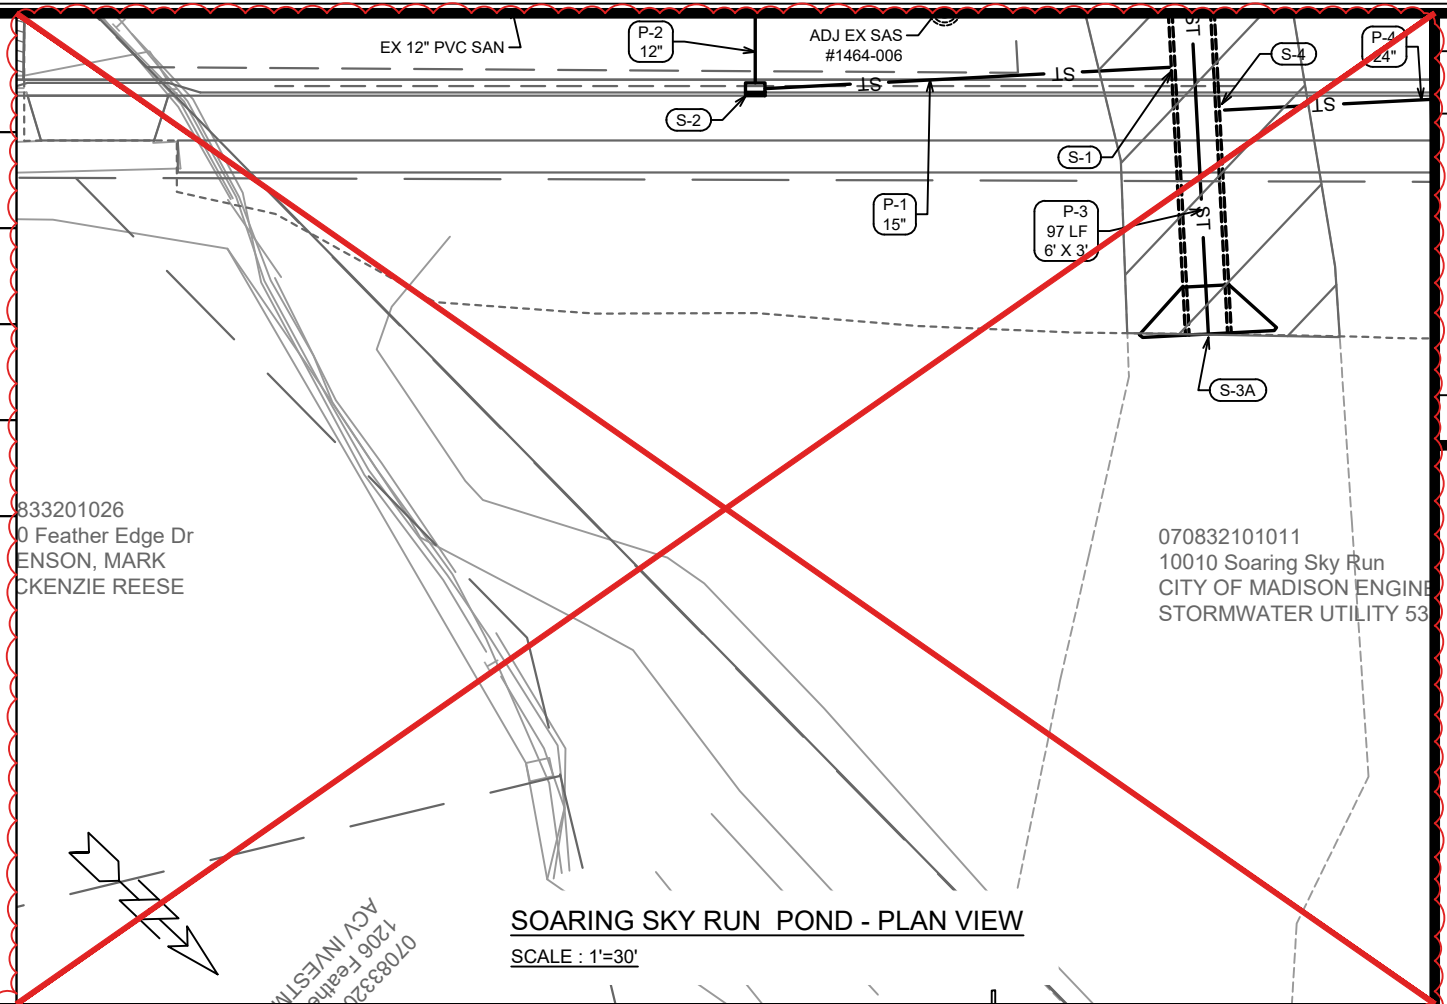

SOARING SKY RUN POND - PLAN VIEW

SCALE : 1"=30'

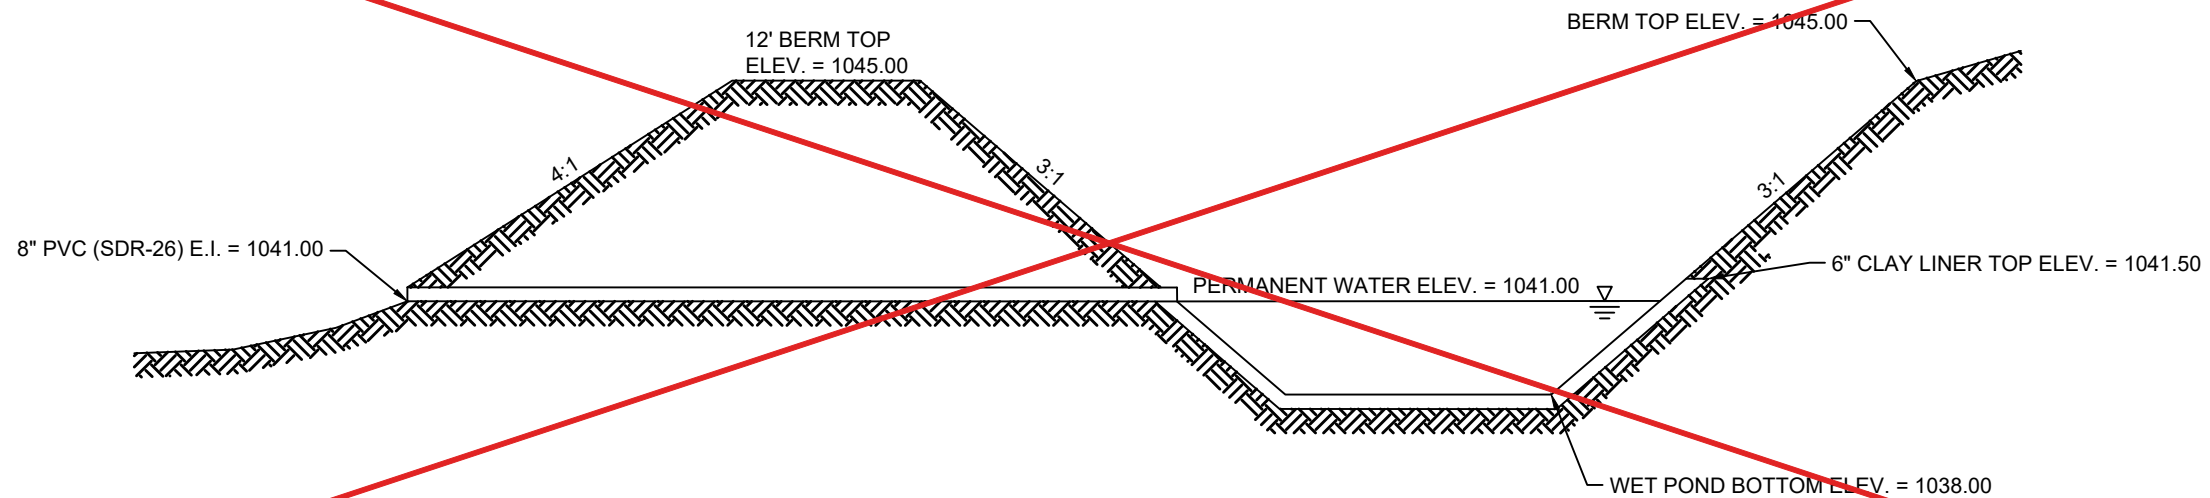

SOARING SKY RUN POND DETAIL - WEST TO EAST PROFILE VIEW

NO SCALE

13893

STORM WATER DETAILS
BLUE HARVEST LANE, FEATHER EDGE DRIVE, & SOARING SKY RUN ASSESSMENT DISTRICT - 2023 MADISON, WI



13893

U-15

CONTRACT NO: 8317

M:\DESIGN\Projects\13893\CAD\Sewers\13893SWR-PipeNetwork.dwg

8317

13893

U-15

8/1/24

4/22/24

DATE

BY

REVISION

MARK

2

1

REMOVE POND DETAILS

EXISTING GRADES ADDED

8/1/24

4/22/24

DATE

BY

REVISION

MARK

2

1

REMOVE POND DETAILS

EXISTING GRADES ADDED

8/1/24

4/22/24

DATE

BY

REVISION

MARK

2

1

REMOVE POND DETAILS

EXISTING GRADES ADDED

SANITARY SEWER SCHEDULE

BLUE HARVEST, FEATHER EDGE, & SOARING SKY ASSESSMENT DIST - 2023	SHEET NO. U-16
PROJECT NO. 13893 SANITARY SEWER SCHEDULE CITY OF MADISON	

PROPOSED SANITARY STRUCTURES

SAS NO.	STATION	LOCATION (OFFSET)	TOP OF CASTING	E.I.	DEPTH	NOTES
SOARING SKY RUN						
SAS #1	304+00.00	CL	1044.5	1030.20	14.30	[1], [2]

PROPOSED SANITARY PIPES

FROM (DNSTM)	TO (UPSTM)	DWNSTRM E.I.	UPSTRM E.I.	PLAN (PAY) LGTH (FT)	SLOPE (%)	PIPE SIZE	PVC TYPE	NOTES
SOARING SKY RUN								
SAS #1464-006	SAS #1	1029.00	1030.20	120	1.00%	8"	SDR-26	-

SANITARY STRUCTURES ADJUSTMENTS

STRUCTURE ID NO.	STATION	LOCATION (OFFSET)	EX. TOC ELEV.	PROP ELEV.	ADJUST DIFF.	NOTES
SOARING SKY RUN						
SAS #1464-006	302+79.60	RT-1.06	1043.88	1046.17	2.29	[3]
PATH 1						
SAS #1466-001	14+68.22	LT-9.94	1034.70	1036.08	1.38	[3]
SAS #1465-001	19+67.99	LT-10.00	1032.88	1035.48	2.60	[3]
SAS #1465-002	22+82.17	LT-14.98	1032.33	1034.90	2.57	[3]
SAS #1465-003	26+82.33	LT-8.57	1034.38	1038.53	4.15	[3]
SAS #1464-002	30+83.49	RT-9.72	1037.34	1037.85	0.51	-

SANITARY STRUCTURES EXCAVATE, BACKFILL, INSTALL SAS JOINT SEAL

STRUCTURE ID NO.	STATION	LOCATION (OFFSET)	NOTES
SOARING SKY RUN			
SAS #1464-006	302+79.60	RT-1.06	[2]
PATH 1			
SAS #1567-020	0+42.82	RT-16.10	[2]
SAS #1567-025	5+39.50	LT-40.26	[2]
SAS #1566-010	9+77.33	LT-28.10	[2]
SAS #1466-001	14+68.22	LT-9.94	[2]
SAS #1465-001	19+67.99	LT-10.00	[2]
SAS #1465-002	22+82.17	LT-14.98	[2]
SAS #1465-003	26+82.33	LT-8.57	[2]
SAS #1464-002	30+83.49	RT-9.72	[2]
SAS #1464-003	31+78.86	LT-16.15	[2]
SAS #1464-004	35+38.81	LT-9.16	[2]
SAS 31463-001	39+06.43	LT-12.15	[2]

SPECIFIC NOTES

- [1] INSTALL RIGID INTERNAL CHIMNEY SEAL IN ACCORDANCE WITH SDD 5.7.17
- [2] INSTALL EXTERNAL SAS WRAP IN ACCORDANCE WITH CITY S.D.D. 5.7.2
- [3] ADJUSTMENT OF CASTING WILL BE PAID UNDER BID ITEM 90071 - REBULD SEWER ACCESS STRUCTURE

STORM SEWER SCHEDULE

*REV 8/1/24 KDF

BLUE HARVEST, FEATHER EDGE, & SOARING SKY ASSESSMENT DIST - 2023	SHEET NO. U-17
PROJECT NO. 13893 STORM SEWER SCHEDULE CITY OF MADISON	

PROPOSED STORM STRUCTURES

STRUC. NO.	STATION	LOCATION (OFFSET)	TYPE	TOP OF CASTING	E.I.	DEPTH	NOTES
SOARING SKY RUN							
* S-1	303+15.58	RT-10.03	TAP	-	1041.50	-	-
* S-2	302+50.00	RT-13.50	H INLET	1046.18	1041.99	4.19	W/R-3067-7004-VB
* S-2A	302+50.00	LT-13.50	H INLET	1046.18	1042.38	3.80	W/R-3067-7004-VB
S-3	303+15.71	LT-45.20	BOX WINGWALL	-	1040.30	-	-
S-3A	303+20.79	RT-51.75	BOX WINGWALL	-	1040.96	-	-
S-4	303+21.93	RT-16.82	TAP	-	1041.25	-	-
S-5	303+86.23	RT-13.48	3X3 SAS	1046.87	1041.57	5.30	W/R-3067-7004-V
BLUE HARVEST LANE & FEATHER EDGE DRIVE							
S-10	109+72.43	LT-93.85	12" RCP AE	-	1031.50	-	W/GATE
S-11	110+00.00	LT-13.50	H INLET	1040.89	1036.46	4.43	W/R-3067-7004-V
S-12	110+00.00	RT-13.50	H INLET	1040.89	1036.73	4.16	W/R-3067-7004-V
S-20	107+00.91	LT-53.21	18" RCP AE	-	1031.50	-	W/GATE
S-21	107+00.00	LT-13.50	3X3 SAS	1038.64	1033.49	5.15	W/R-3067-7004-VB
S-21A	106+90.00	LT-13.50	H INLET	1038.69	1034.09	4.60	W/R-3067-7004-V
S-21B	107+00.00	RT-13.50	H INLET	1038.64	1034.80	3.84	W/R-3067-7004-VB
S-21C	106+90.00	RT-13.50	H INLET	1038.69	1034.90	3.79	W/R-3067-7004-V
S-22	107+82.09	LT-13.50	3X3 SAS	1039.25	1034.82	4.43	W/R-3067-7004-V
S-22A	107+67.11	RT-16.32	H INLET	1038.66	1035.24	3.42	W/R-3067-7004-V
S-23	108+25.00	LT-13.50	H INLET	1039.57	1035.27	4.30	W/R-3067-7004-V
S-24	108+25.00	RT-13.50	H INLET	1039.57	1035.79	3.78	W/R-3067-7004-V
S-30	102+89.23	LT-74.90	12" RCP AE	-	1031.50	-	W/GATE
S-31	102+17.56	LT-13.50	H INLET	1040.22	1033.10	7.12	W/R-3067-7004-V
S-32	100+50.00	LT-13.50	H INLET	1039.39	1035.61	3.78	W/R-3067-7004-V
S-33	100+50.00	RT-13.50	H INLET	1039.39	1035.75	3.64	W/R-3067-7004-V
PATH 1							
S-40	31+94.59	LT-22.00	24" RCP AE	-	1034.00	-	-
S-40A	31+94.59	RT-18.00	24" RCP AE	-	1035.00	-	-
S-41	31+90.09	LT-22.00	24" RCP AE	-	1034.00	-	-
S-41A	31+90.09	RT-18.00	24" RCP AE	-	1035.00	-	-
S-42	31+85.59	LT-22.00	24" RCP AE	-	1034.00	-	-
S-42A	31+85.59	RT-18.00	24" RCP AE	-	1035.00	-	-
S-50	19+98.14	LT-22.32	18" RCP AE	-	1032.70	-	-
S-51	20+02.24	RT-20.74	18" RCP AE	-	1033.32	-	-
S-60	33+04.26	LT-22.95	12" RCP AE	-	1034.15	-	-
S-61	33+04.26	RT-14.06	12" RCP AE	-	1036.56	-	-

NOTE: PLAN LENGTH (PAY LENGTH) IS FROM CENTER OF STRUCTURE TO CENTER OF STRUCTURE. PIPE LENGTH IS ACTUAL LENGTH OF PIPE FROM STRUCTURE WALL TO STRUCTURE WALL. SLOPE CALCULATED USING PIPE LENGTH.



SPECIFIC NOTES:

PROPOSED STORM PIPES

PIPE NO.	FROM (DNSTM)	TO (UPSTM)	DISCH. E.I.	INLET E.I.	PLAN (PAY) LGTH (FT)	PIPE LGTH (FT)	SLOPE (%)	PIPE SIZE	TYPE	NOTES
SOARING SKY RUN										
* P-0	S-0	S-0A	1041.00	1041.00	42	42.0	0.00%	8"	PVC	-
* P-1	S-1	S-2	1041.50	1041.99	65.5	64.2	0.76%	15"	RCP	-
* P-2	S-2	S-2A	1042.24	1042.38	27	25.0	0.56%	12"	RCP	-
P-3	S-3	S-3A	1040.30	1040.96	97	97.1	0.68%	6'X3'	BOX	-
P-4	S-4	S-5	1041.25	1041.57	64.5	62.9	0.51%	24"	RCP	-
BLUE HARVEST LANE & FEATHER EDGE DRIVE										
P-10	S-10	S-11	1031.50	1036.46	86	85.1	5.83%	12"	RCP	-
P-11	S-11	S-12	1036.46	1036.73	27	25.0	1.08%	12"	RCP	-
P-20	S-20	S-21	1031.50	1033.49	40	38.3	5.19%	18"	RCP	-
P-21	S-21	S-22	1033.74	1034.82	72.5	69.0	1.57%	15"	RCP	-
P-21A	S-21	S-21A	1033.99	1034.09	10	7.0	1.43%	12"	RCP	-
P-21B	S-21	S-21B	1033.99	1034.80	27	24.5	3.30%	12"	RCP	-
P-21C	S-21B	S-21C	1034.80	1034.90	10	7.0	1.43%	12"	RCP	-
P-22	S-22	S-23	1034.82	1035.27	30	26.4	1.70%	15"	RCP	-
P-22A	S-22	S-22A	1035.07	1035.24	33	30.2	0.56%	12"	RCP	-
P-23	S-23	S-24	1035.52	1035.79	27	25.0	1.08%	12"	RCP	-
P-30	S-30	S-31	1031.50	1033.10	94.5	92.7	1.73%	12"	RCP	-
P-31	S-31	S-32	1033.10	1035.61	167.5	164.6	1.53%	12"	RCP	-
P-32	S-32	S-33	1035.61	1035.75	27	25.0	0.56%	12"	RCP	-
PATH 1										
P-40	S-40	S-40A	1034.00	1035.00	40	40.1	2.50%	24"	RCP	-
P-41	S-41	S-41A	1034.00	1035.00	40	40.1	2.50%	24"	RCP	-
P-42	S-42	S-42A	1034.00	1035.00	40	40.1	2.50%	24"	RCP	-
P-50	S-50	S-51	1032.70	1033"	43	43.3	1.43%	18"	RCP	-
P-60	S-60	S-61	1034.15	1036.56	37	37.0	6.51%	12"	RCP	-

STANDARD NOTES:

- ABBREVIATIONS: AE = APRON ENDWALL; RCP = REINFORCED CONCRETE PIPE; HERCP = HORIZONTAL ELLIPTICAL REINFORCED CONCRETE PIPE; DNA = DOES NOT APPLY; SAS = SEWER ACCESS STRUCTURE; LP = LOW POINT INLET STRUCTURE; FP = FIELD POURED STRUCTURE; TR = TOP OF CONCRETE ROOF; NCM = NO CROWN MATCH FOR PIPES; UD = UNDERDRAIN
- TOP OF CASTING GRADE GIVEN IS THE TOP OF CURB FOR INLET STRUCTURES AND THE FLOWLINE OF THE CLOSED CASTING FOR SASs.
- TOP OF CONCRETE ROOF (TR) IS 1.25 BELOW TOP OF CASTING UNLESS OTHERWISE NOTED.
- ALL REINFORCED CONCRETE PIPES TO BE CLASS III UNLESS OTHERWISE NOTED.
- SURVEYOR TO CONFIRM THAT ALL INLET STATION / OFFSETS LINE UP WITH PROPOSED CURB AND GUTTER.
- ALL REBAR FOR FIELD POUR STRUCTURES SHALL BE EPOXY COATED. ANY EXPOSED STEEL SHALL BE TOUCHED UP OR RECOATED PRIOR TO USE.
- ALL FIELD POURED SAS STORM STRUCTURES SHALL BE CONSTRUCTED IN ACCORDANCE WITH STANDARD DETAIL DRAWING 5.7.3.
- ALL PRECAST SAS STORM STRUCTURES SHALL BE CONSTRUCTED IN ACCORDANCE WITH STANDARD DETAIL DRAWING 5.7.5.
- ALL STRUCTURES CALLED OUT AS FIELD POURED SHALL BE FIELD POURED. ALL OTHER STRUCTURES (NOT INDICATED AS FIELD POURED) SHALL BE SUBMITTED TO CITY ENGINEERING FOR APPROVAL IF PRECAST STRUCTURES ARE PREFERRED. CONTACT KYLE FRANK OF CITY ENGINEERING AT (608) 266-4098 FOR PRECAST APPROVALS, FAX SHOP DRAWINGS TO (608)264-9275, OR EMAIL SHOP DRAWINGS TO KFRANK@CITYOFMADISON.COM.

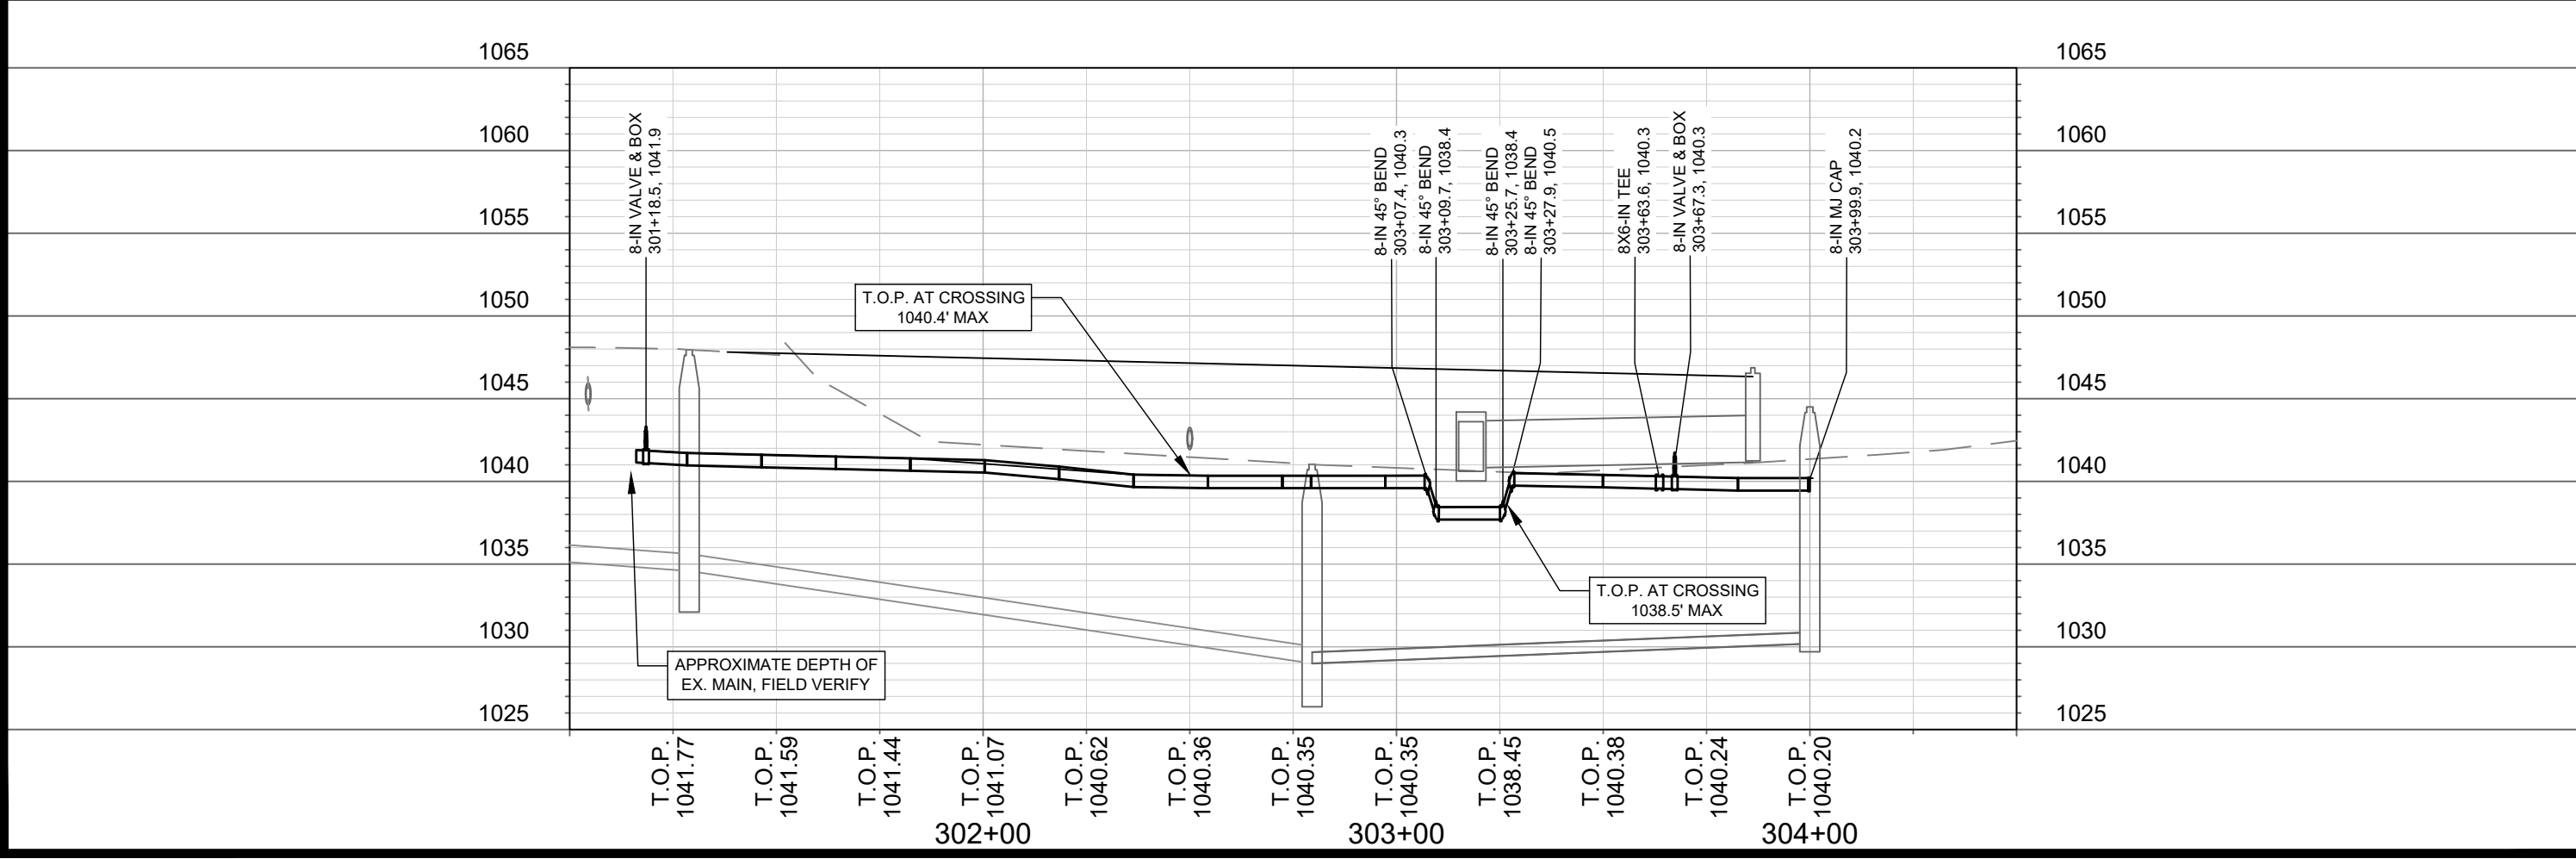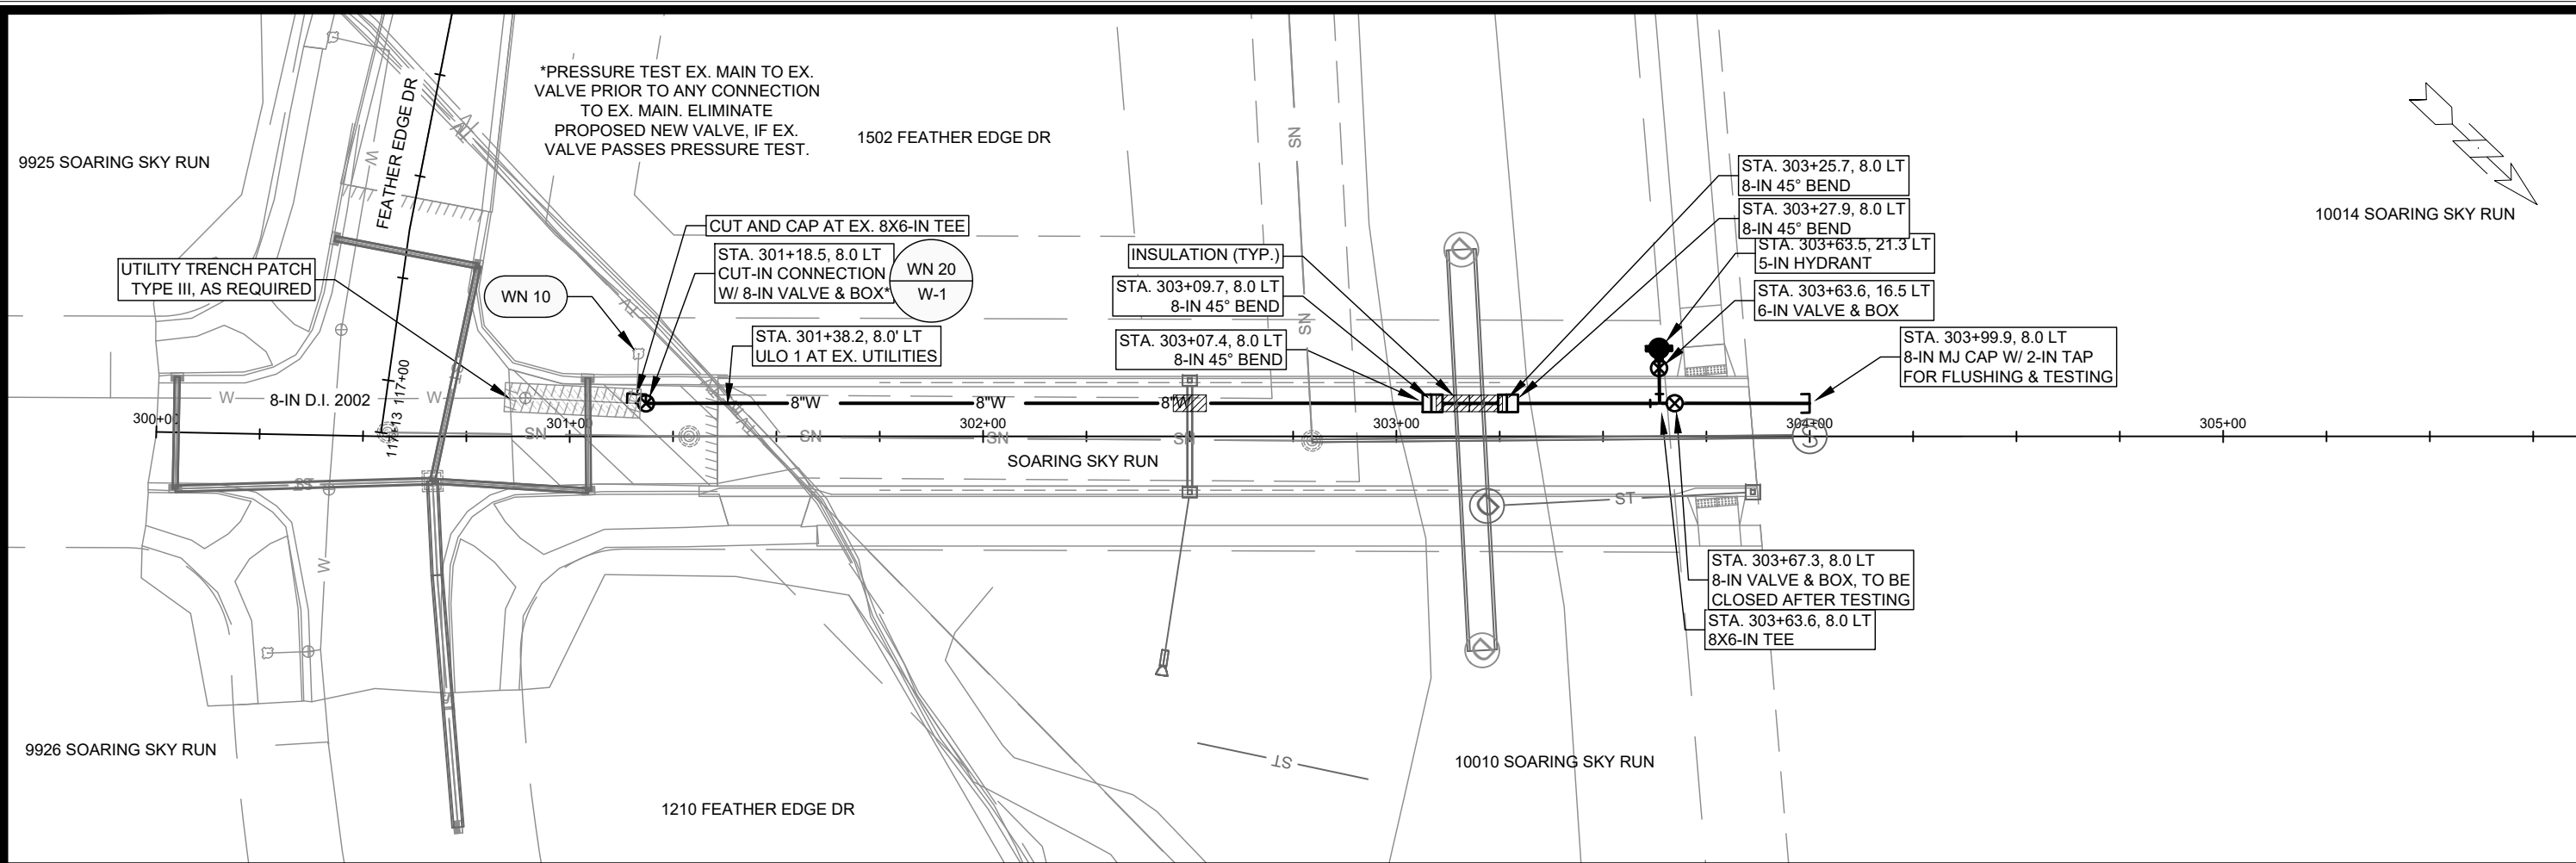

BY	DATE	REVISION	DATE	BY
W-1	4/11/2024	13893	4/11/2024	W-1

13893

WATER PLAN & PROFILE - SOARING SKY RUN


BLUE HARVEST LANE, FEATHER EDGE DRIVE, & SOARING SKY RUN ASSESSMENT DISTRICT

M:\DESIGN\Projects\13893\CAD\Water\13893WU-Water.dwg

13893

W-1

CONTRACT NO: 8317

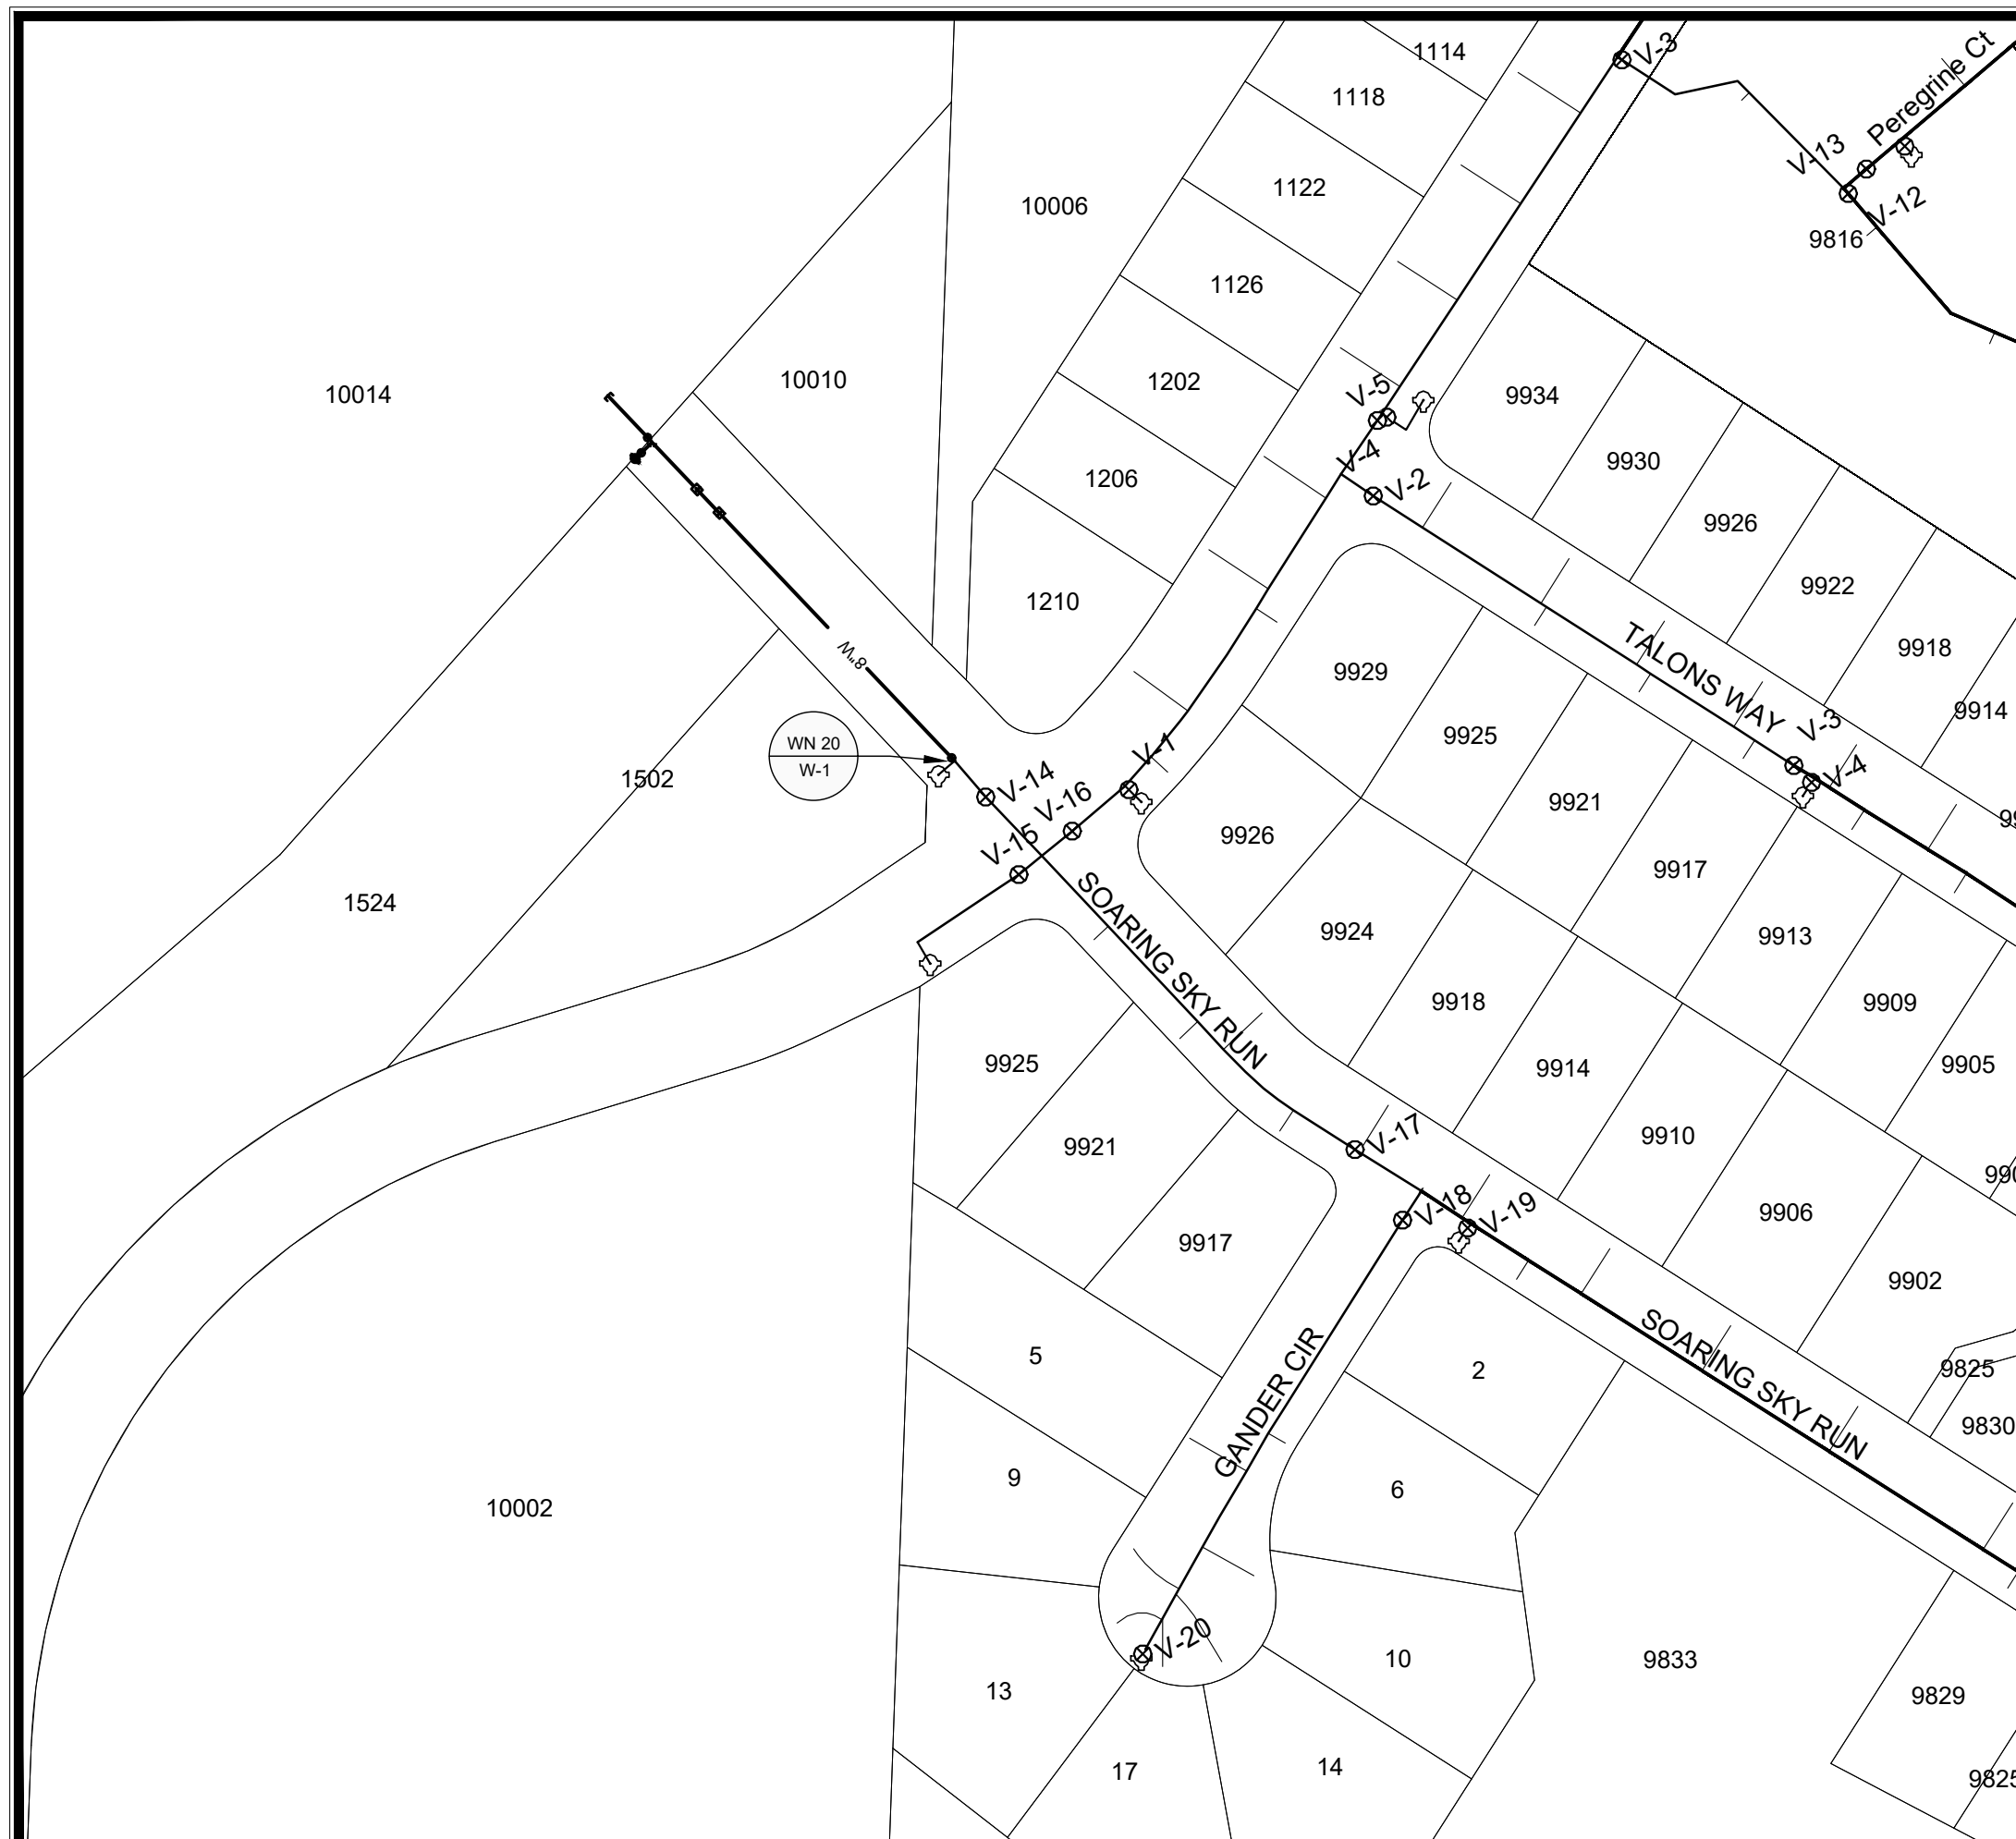
$$1'' = 100'$$

WN20 W-1, CONNECT TO EX. 8-IN TEE AT SOARING SKY RUN
ISOLATION VALVES: V-14 AT SOARING SKY RUN & FEATHER EDGE DRIVE
NOTIFY: NONE REQUIRED *



DISCLAIMER NOTE:
THE WATER IMPACT PLAN IS PROVIDED FOR REFERENCE PURPOSES
TO AID PLANNING CONNECTION POINT ISOLATION AND PREPARING
NOTIFICATION LISTS DURING PLANNED OUTAGES. REQUEST ANY
ALTERNATIVE CONNECTION METHODS IN WRITING, PER SPECS.

[illegible]

1. CONSTRUCT NEW WATER MAIN 6.0' BELOW FINISHED GRADE, UNLESS OTHERWISE NOTED. INSULATE MAIN WITH POLYSTYRENE BOARD AT STORM CROSSINGS AND OTHER AREAS IDENTIFIED BY ENGINEER AS HAVING INADEQUATE COVER.
2. VERIFY SIZE OF EXISTING WATER SERVICES AND RECONNECT SERVICES AS INDICATED.
3. MINIMIZE DISRUPTION OF SERVICE TO CUSTOMERS. NOTIFY PER CONTRACT REQUIREMENTS OF ANY PLANNED WATER OUTAGE.

WATER UTILITY ULO SCHEDULE				
ULO	UTILITY	STATION	OFFSET	SHEET
1	TV	301+38.2	8.0' LT	W-1

TO OBTAIN LOCATION OF
PARTICIPANTS' UNDERGROUND
FACILITIES BEFORE YOU
DIG IN WISCONSIN

CALL DIGGERS HOTLINE
TOLL FREE
811 OR 1-800-242-8511
FAX-A-LOCATE 1-800-338-3860
TDD (FOR HEARING IMPAIRED) 1-800-542-2289

PART VII - WATER MAINS AND SERVICE LATERALS

REVISED: 11/2022

MIN. 2.5 FT. OR AS REQUIRED BY DRAWINGS OR FIELD CONDITIONS

RoDon HIGH-VISIBILITY LOCATING DEVICE W/ A BOLT-ON FLAT STEEL MOUNTING BRACKET. STANDARD 5 FT. LENGTH.

FOR MORE DETAILS GO TO RoDonCorp.com

BURY LINE ON HYDRANT SHALL BE AT FINISHED GRADE OR WITHIN +3 INCHES. DO NOT DISH OUT OR BUILD UP GRADE AROUND HYDRANT TO MEET REQUIREMENTS. 1/2-IN EXPANSION JOINT FILLER WHEN IN CONCRETE.

GROUND

PAVEMENT

CURB & GUTTER

SCREW IN ADJUSTABLE ADAPTER 1/2 INCH BELOW FINAL GRADE

TOP SECTION AT TOP OR ROCK GRADE OR BELOW

6 FT (TYP.)

VALVE BOX BOTTOM SECTION OR EXTENSION

6-IN VALVE & BOX (TYP.)

MECHANICAL JOINT RESTRAINT (TYP.)

HYDRANT LEAD (*)

4 FT. X 4 FT. MIN. SIZE, 6 MIL POLYETHYLENE FILM OR GEOTEXTILE FABRIC.

1-IN WASHED STONE, MIN 1/2 CUBIC YARD.

DRAIN PORTS PER SECTION 704.7.2 - HYDRANT MATERIALS

POURED CONCRETE OR SOLID CONCRETE BLOCK TO UNDISTURBED SOIL.

SOLID CONCRETE MASONRY BLOCK

NOTE:


(*) RESTRAIN ENTIRE LENGTH OF HYDRANT LEAD FROM THE TEE THROUGH THE VALVE TO THE HYDRANT AS SPECIFIED USING JOINT RESTRAINTS PER SECTION 703.10

SOLID CONCRETE MASONRY BLOCK

CITY OF MADISON WATER UTILITY

NOT TO SCALE

TYPICAL HYDRANT INSTALLATION

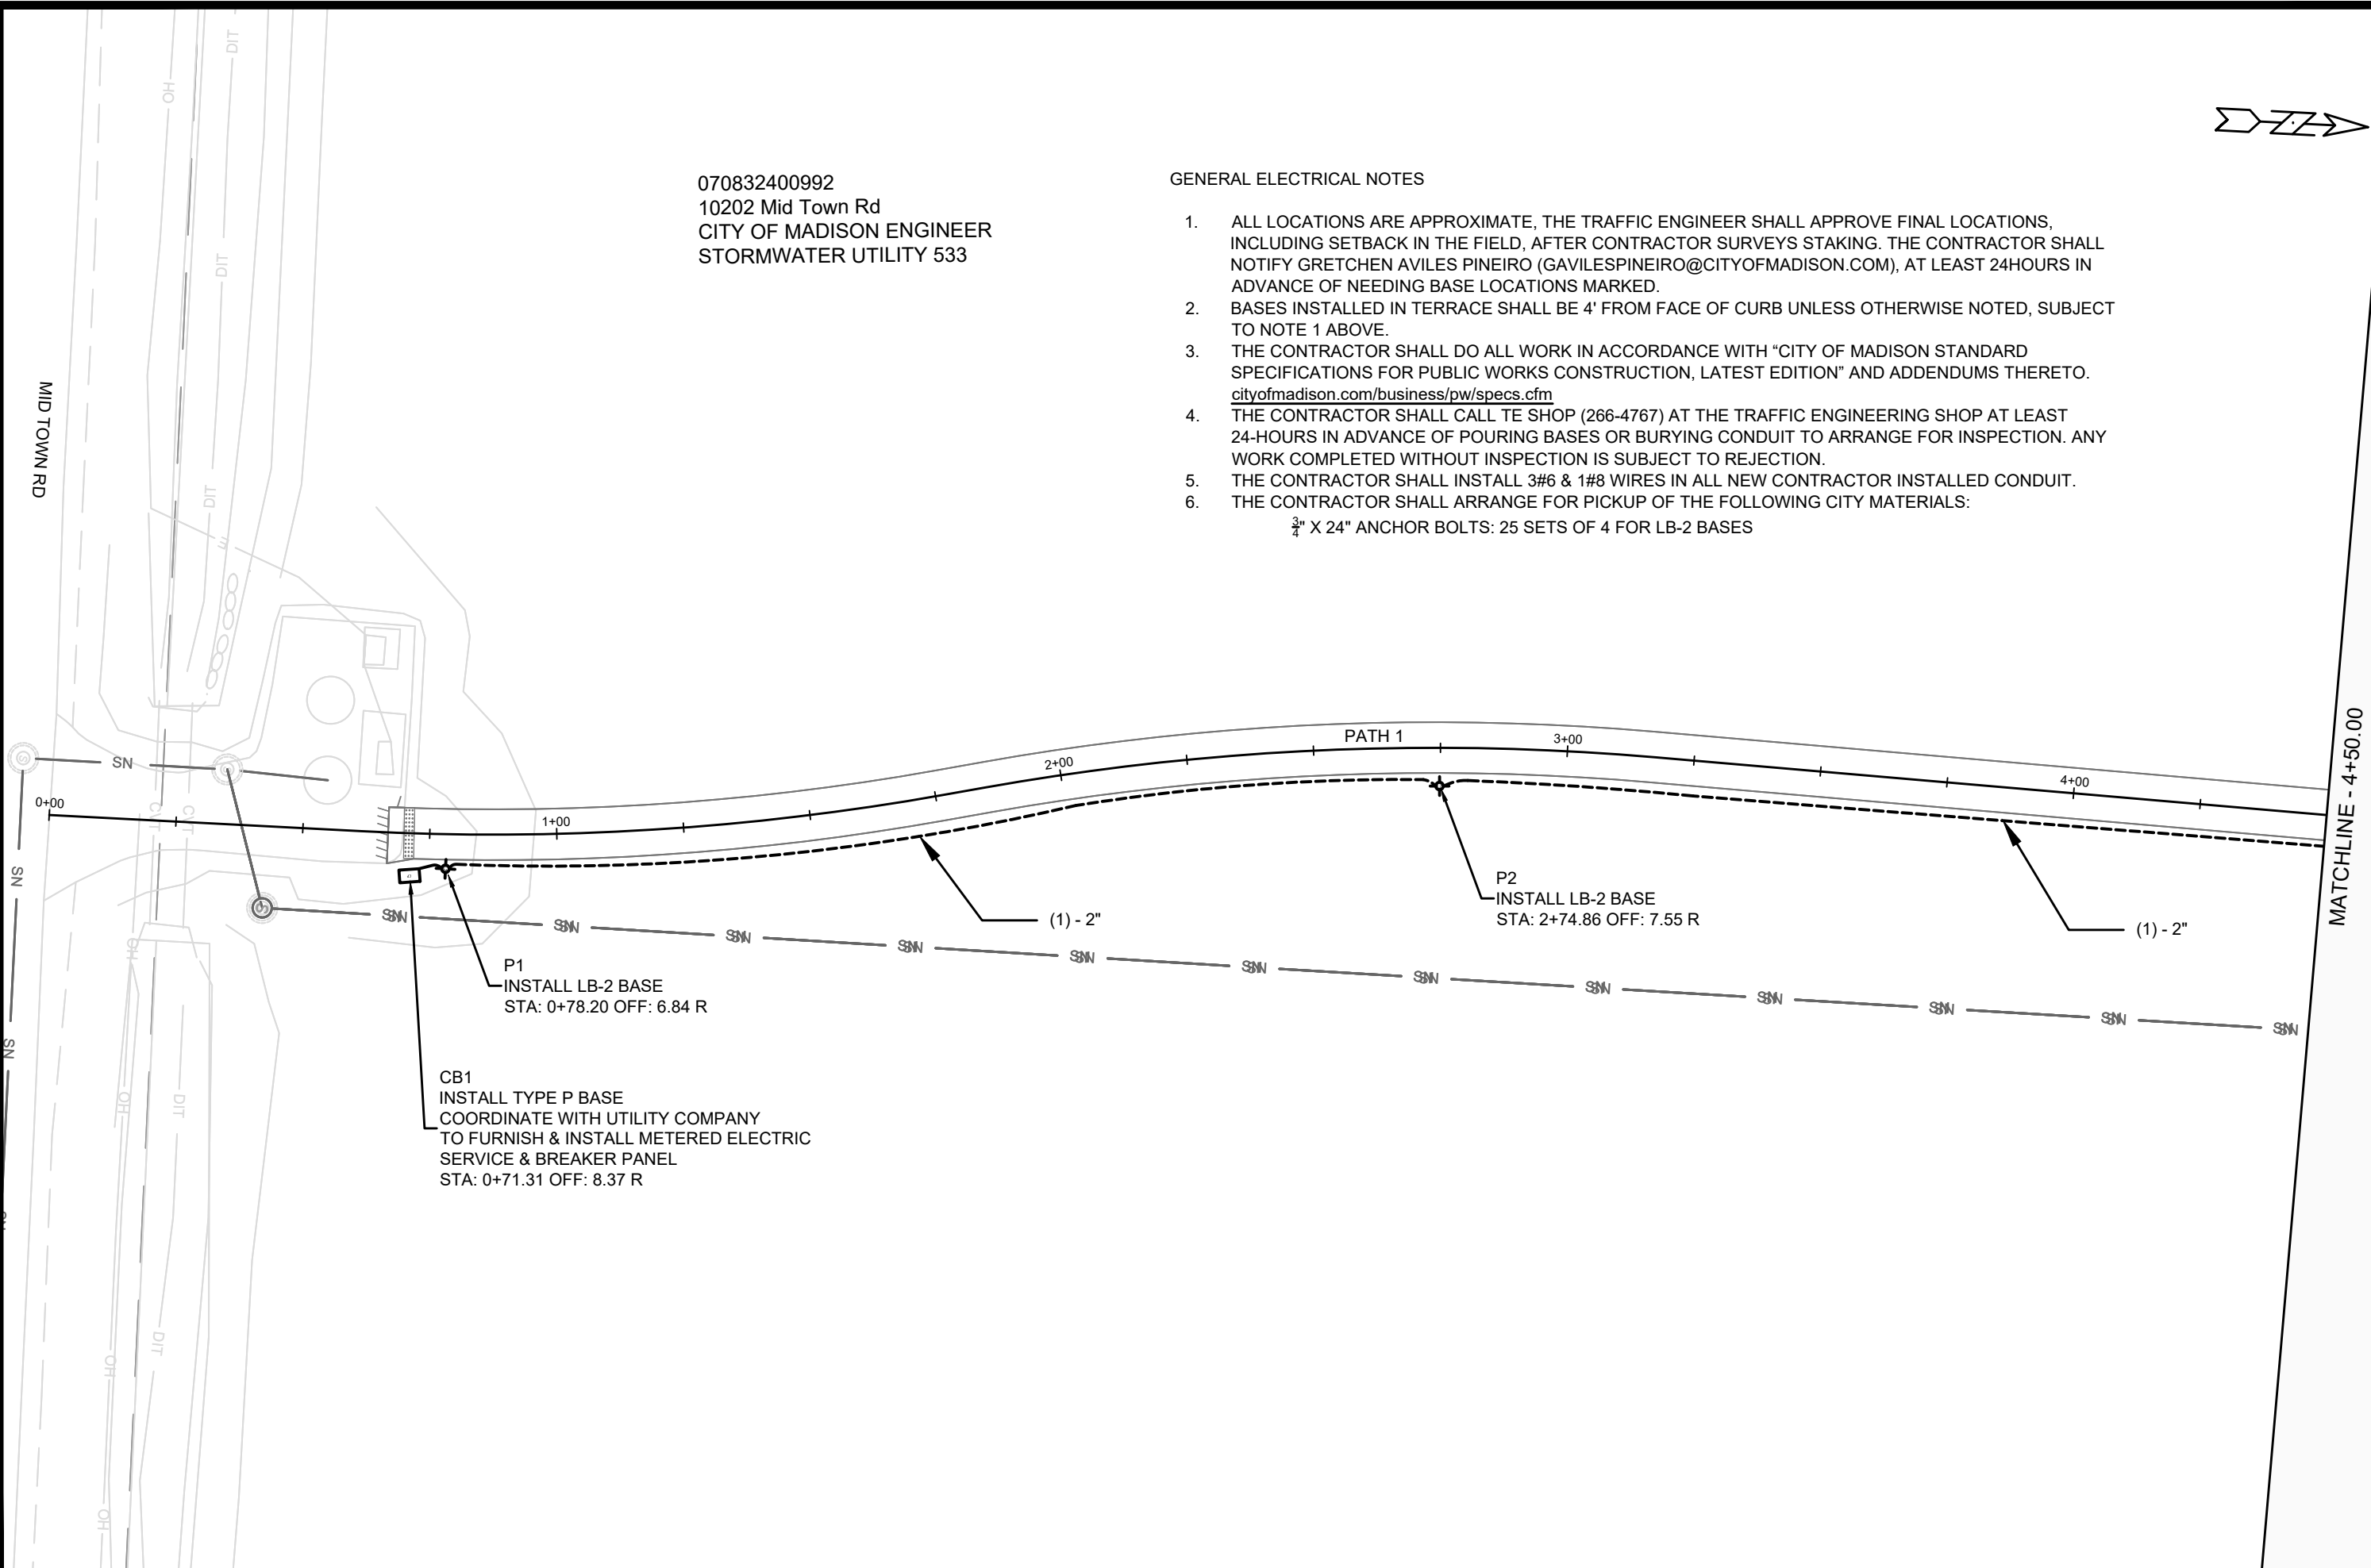

070832400992
10202 Mid Town Rd
CITY OF MADISON ENGINEER
STORMWATER UTILITY 533

GENERAL ELECTRICAL NOTES

1. ALL LOCATIONS ARE APPROXIMATE, THE TRAFFIC ENGINEER SHALL APPROVE FINAL LOCATIONS, INCLUDING SETBACK IN THE FIELD, AFTER CONTRACTOR SURVEYS STAKING. THE CONTRACTOR SHALL NOTIFY GRETCHEN AVILES PINEIRO (GAVILESPINEIRO@CITYOFMADISON.COM), AT LEAST 24HOURS IN ADVANCE OF NEEDING BASE LOCATIONS MARKED.
2. BASES INSTALLED IN TERRACE SHALL BE 4' FROM FACE OF CURB UNLESS OTHERWISE NOTED, SUBJECT TO NOTE 1 ABOVE.
3. THE CONTRACTOR SHALL DO ALL WORK IN ACCORDANCE WITH "CITY OF MADISON STANDARD SPECIFICATIONS FOR PUBLIC WORKS CONSTRUCTION, LATEST EDITION" AND ADDENDUMS THERETO. cityofmadison.com/business/pw/specs.cfm
4. THE CONTRACTOR SHALL CALL TE SHOP (266-4767) AT THE TRAFFIC ENGINEERING SHOP AT LEAST 24-HOURS IN ADVANCE OF POURING BASES OR BURYING CONDUIT TO ARRANGE FOR INSPECTION. ANY WORK COMPLETED WITHOUT INSPECTION IS SUBJECT TO REJECTION.
5. THE CONTRACTOR SHALL INSTALL 3#6 & 1#8 WIRES IN ALL NEW CONTRACTOR INSTALLED CONDUIT.
6. THE CONTRACTOR SHALL ARRANGE FOR PICKUP OF THE FOLLOWING CITY MATERIALS:
 $\frac{3}{4}$ " X 24" ANCHOR BOLTS: 25 SETS OF 4 FOR LB-2 BASES

13893

ELECTRICAL PLAN

13893

E-1

BLUE HARVEST LANE, FEATHER EDGE DRIVE, & SOARING SKY RUN ASSESSMENT DISTRICT - 2023 MADISON, WI

M:\DESIGN\Projects\13893\CAD\Traffic\13893TE-Electrical.dwg

13893

E-1

REVISION

DATE

BY

MARK

DESIGNED BY: GMA

DATE: 4/11/2024 4:08 PM

13893



E-1

CONTRACT NO: 8317

MATCHLINE - 4+50.00

070832400992
10202 Mid Town Rd
CITY OF MADISON ENGINEER
STORMWATER UTILITY 533

070833306074
1802 Shady Point Dr
DREGER LIV TRUST, GS & LS

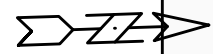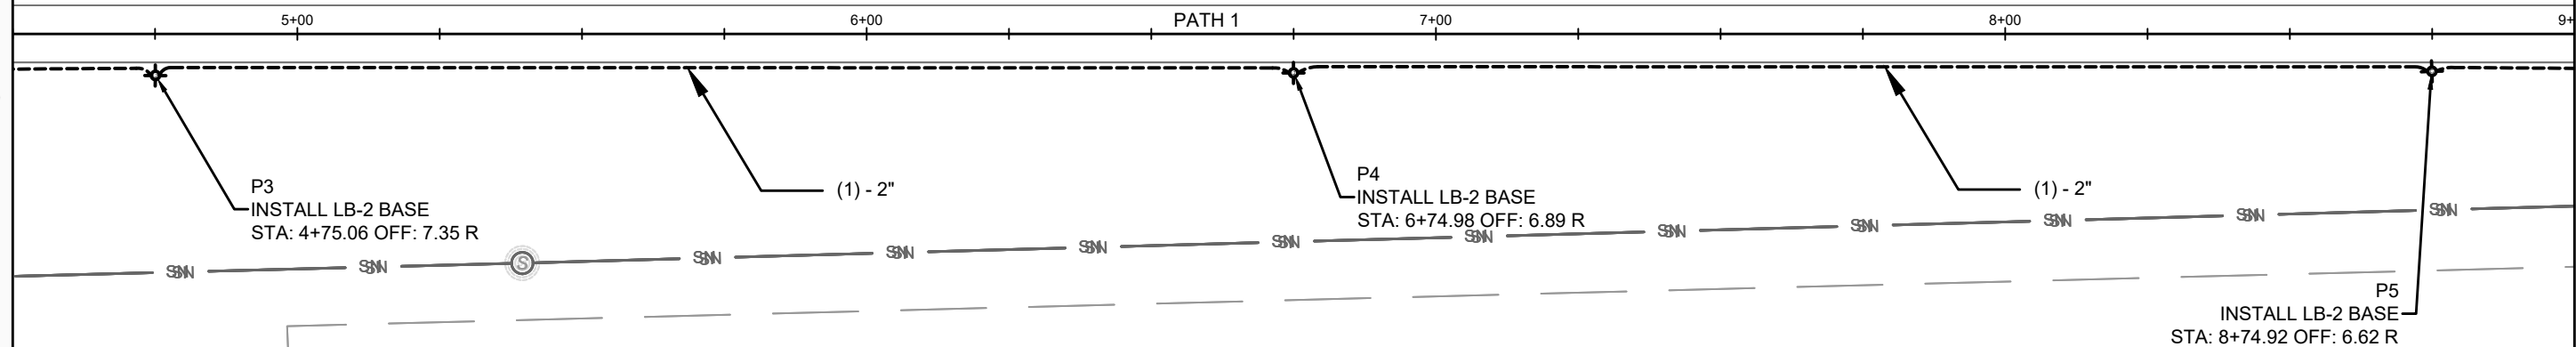

MATCHLINE - 9+00.00

ELECTRICAL PLAN



13893
E-2

13893

BLUE HARVEST LANE, FEATHER EDGE DRIVE, & SOARING SKY RUN ASSESSMENT DISTRICT - 2023 MADISON, WI

CONTRACT NO:	8317
--------------	------

	MARK	REVISION	DATE	BY
DESIGNED BY: GMA	Date: 4/11/2024	4:08 PM	Scale: 1" = 30'	E-2
13893				


M:\DESIGN\Projects\13893\CAD\Traffic\13893TE-Electrical.dwg

MATCHLINE - 13+50.00

MATCHLINE - 18+00.00

070832400976
1661 Meadow Rd
CITY OF MADISON ENGINEER
STORMWATER UTILITY 533

070832400968
10002 Treetops Dr
CITY OF MADISON PARKS
HILL CREEK PARK

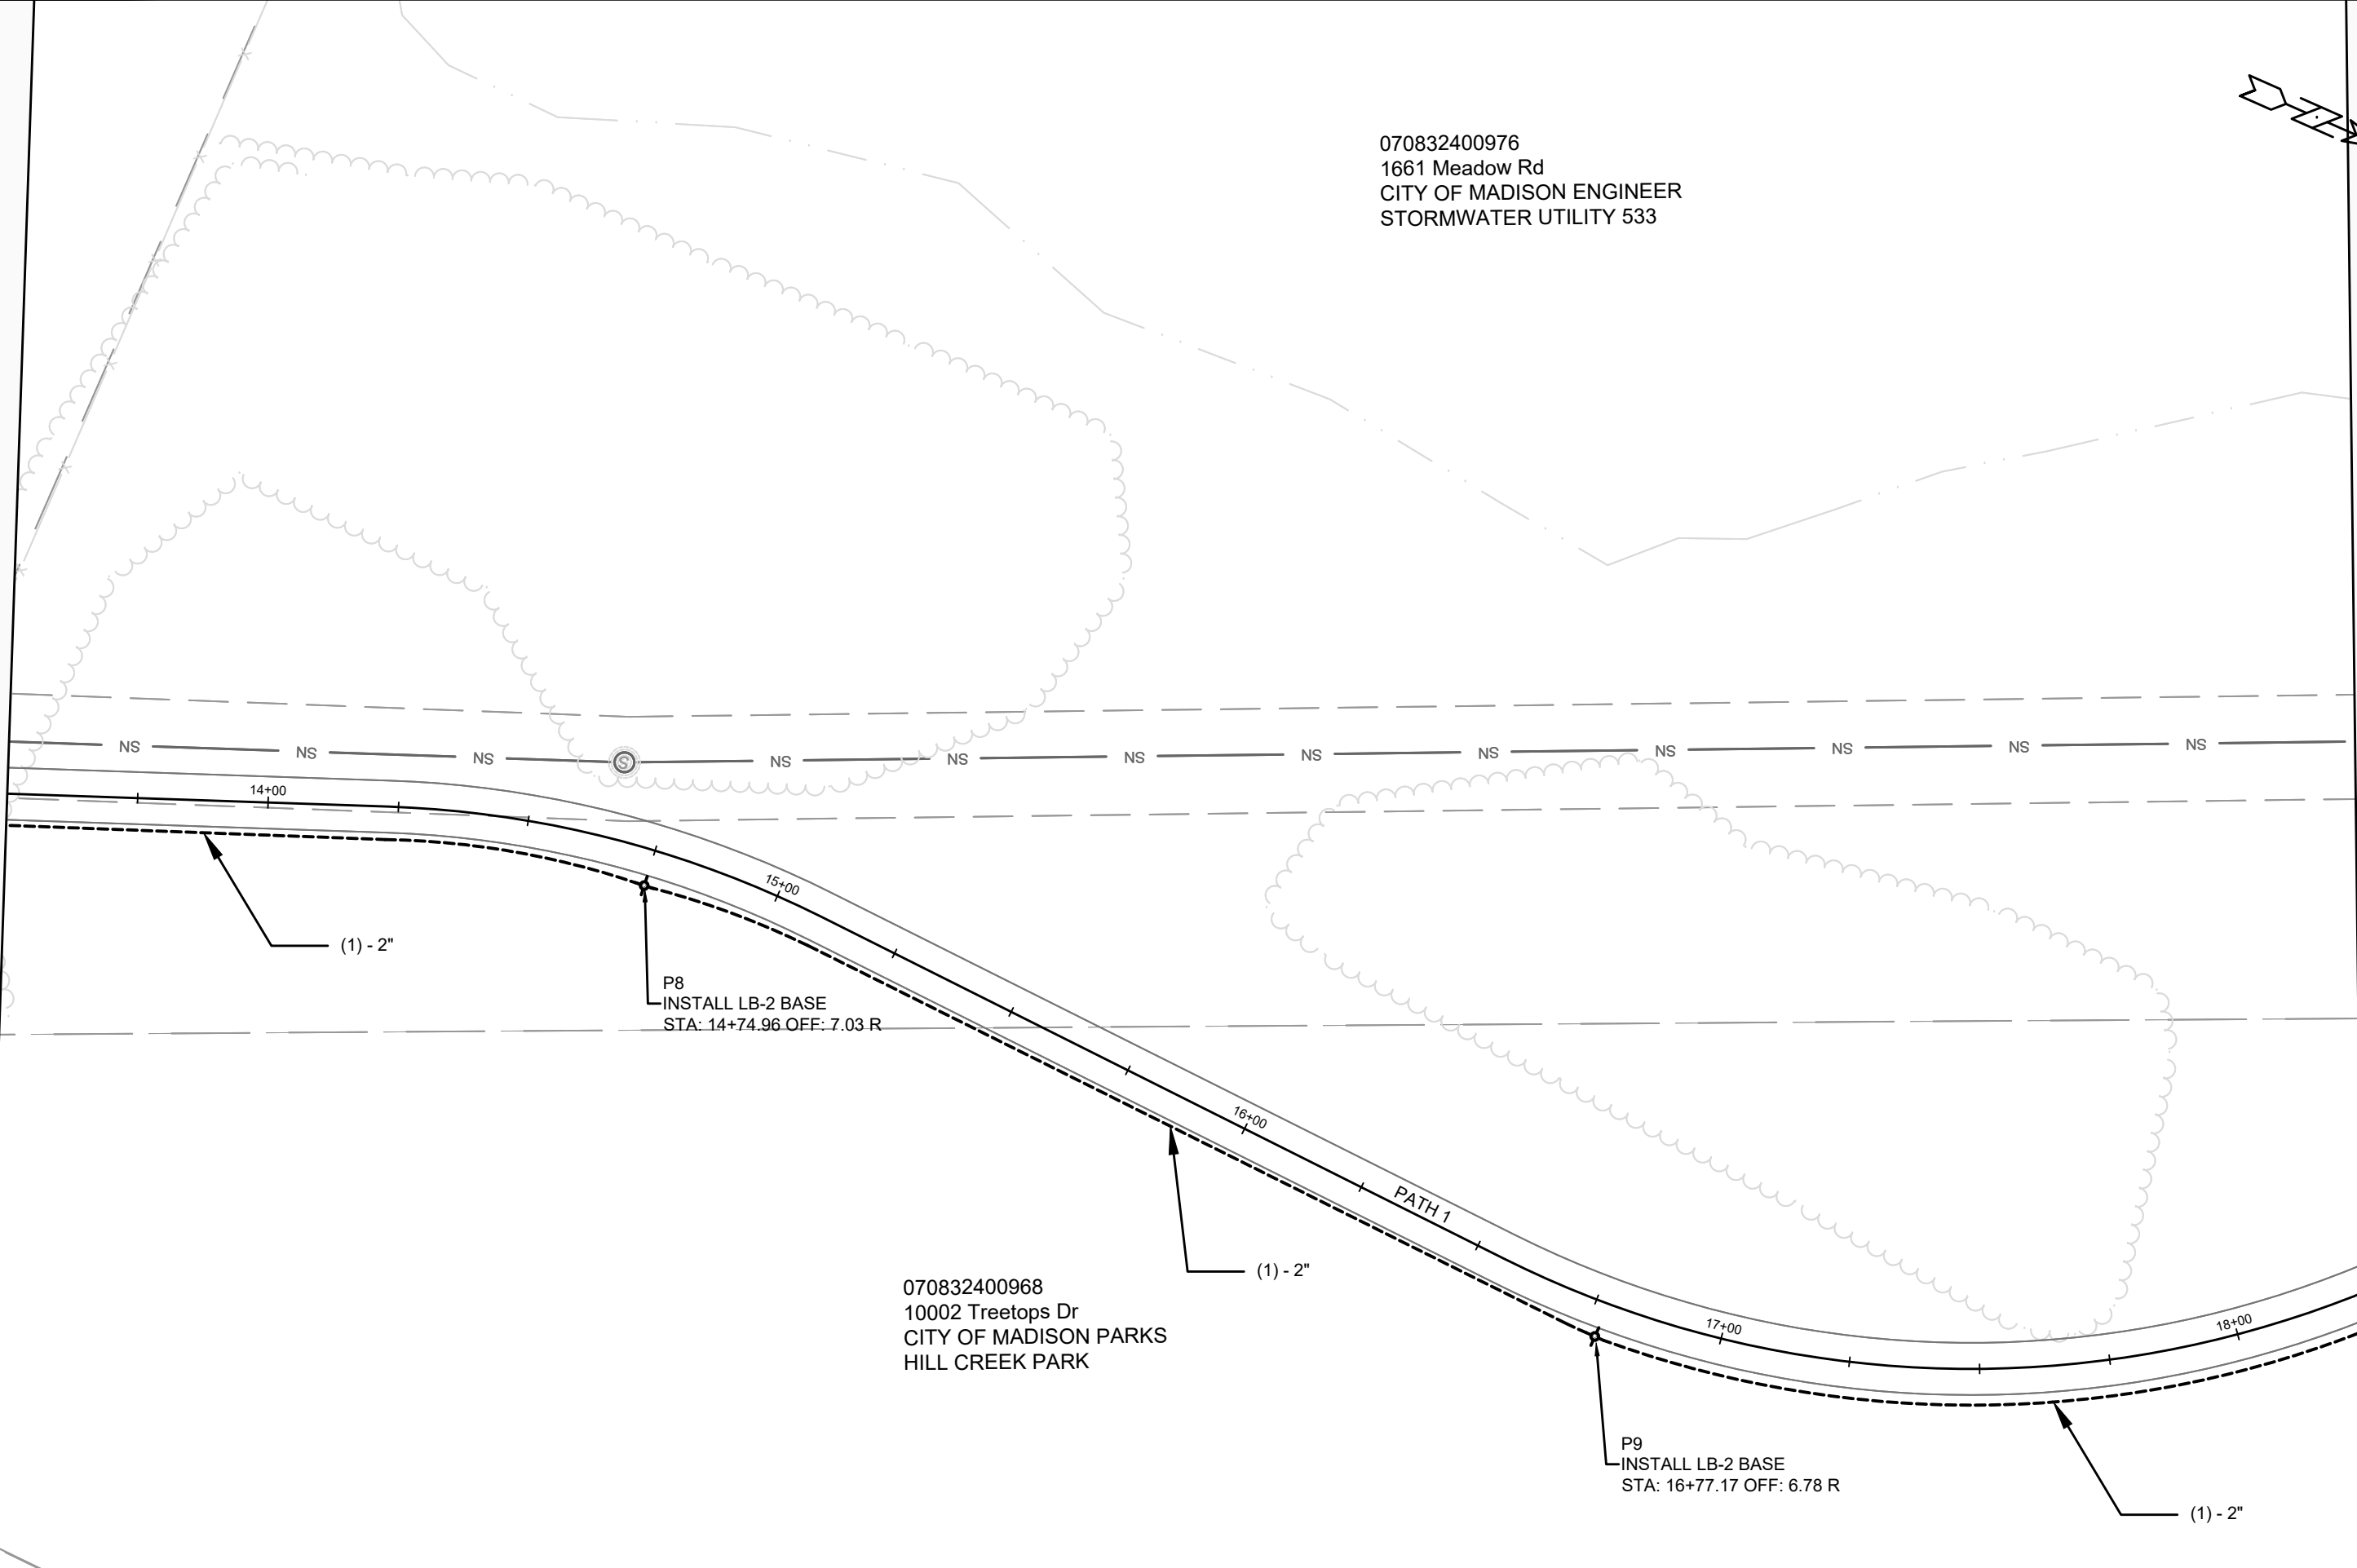

DATE	BY
4/1/2024	GMA
13893	13893

13893

ELECTRICAL PLAN

BLUE HARVEST LANE, FEATHER EDGE DRIVE, & SOARING SKY RUN ASSESSMENT DISTRICT - 2023 MADISON, WI

M:\DESIGN\Projects\13893\CAD\Traffic\13893TE-Electrical.dwg

CONTRACT NO: 8317

13893

E-4

070832400976
1661 Meadow Rd
CITY OF MADISON ENGINEER
STORMWATER UTILITY 533

070832400968
10002 Treetops Dr
CITY OF MADISON PARKS
HILL CREEK PARK

HH1
INSTALL TYPE 3 HANDHOLE
STA: 21+01.97 OFF: 6.42 L

HH2
INSTALL TYPE 3 HANDHOLE
STA: 21+01.08 OFF: 6.47 R

P11
INSTALL LB-2 BASE
STA: 20+96.15 OFF: 6.92 R

P10
INSTALL LB-2 BASE
STA: 18+88.04 OFF: 6.78 R

MARK	REVISION	DATE	BY
Designed By: GMA	Date: 4/1/2024 4:08 PM	Scale: 1" = 30'	E-5
13893			


ELECTRICAL PLAN	13893
BLUE HARVEST LANE, FEATHER EDGE DRIVE, & SOARING SKY RUN ASSESSMENT DISTRICT - 2023	MADISON, WI
M:\DESIGN\Projects\13893\CAD\Traffic\13893TE-Electrical.dwg	CONTRACT NO: 8317




13893
E-5

070832400976
1661 Meadow Rd
CITY OF MADISON ENGINEER
STORMWATER UTILITY 533

070832400968
10002 Treetops Dr
CITY OF MADISON PARKS
HILL CREEK PARK

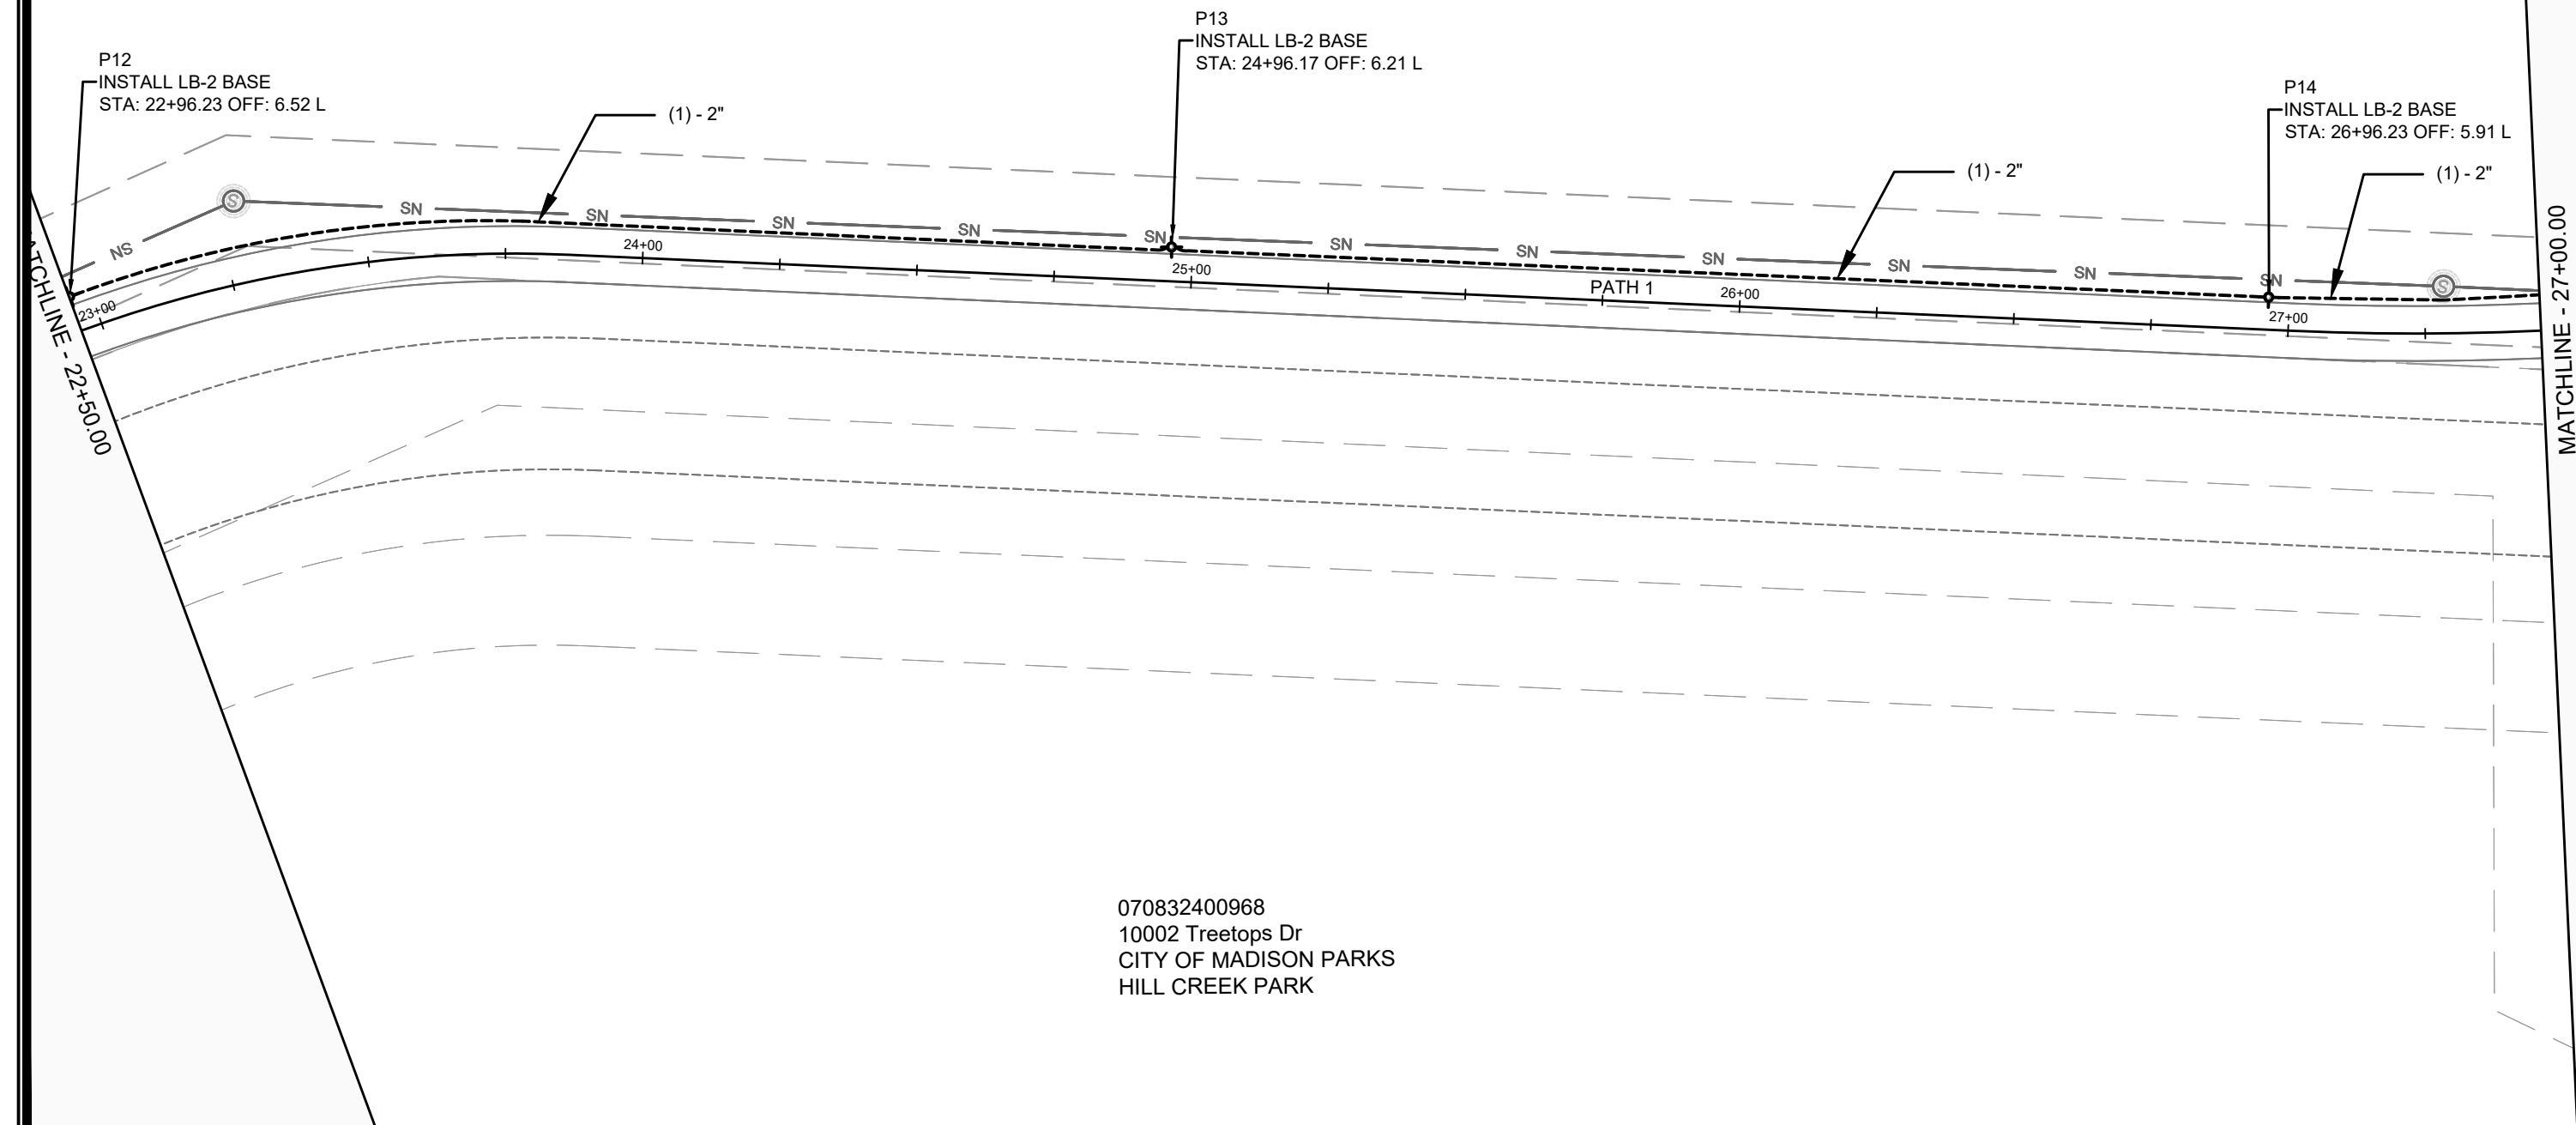

	13893	E-6	
	ELECTRICAL PLAN		
	13893		
	BLUE HARVEST LANE, FEATHER EDGE DRIVE, & SOARING SKY RUN ASSESSMENT DISTRICT - 2023 MADISON, WI		
	M:\DESIGN\Projects\13893\CAD\Traffic\138933TE-Electrical.dwg		
CONTRACT NO:		8317	E-6

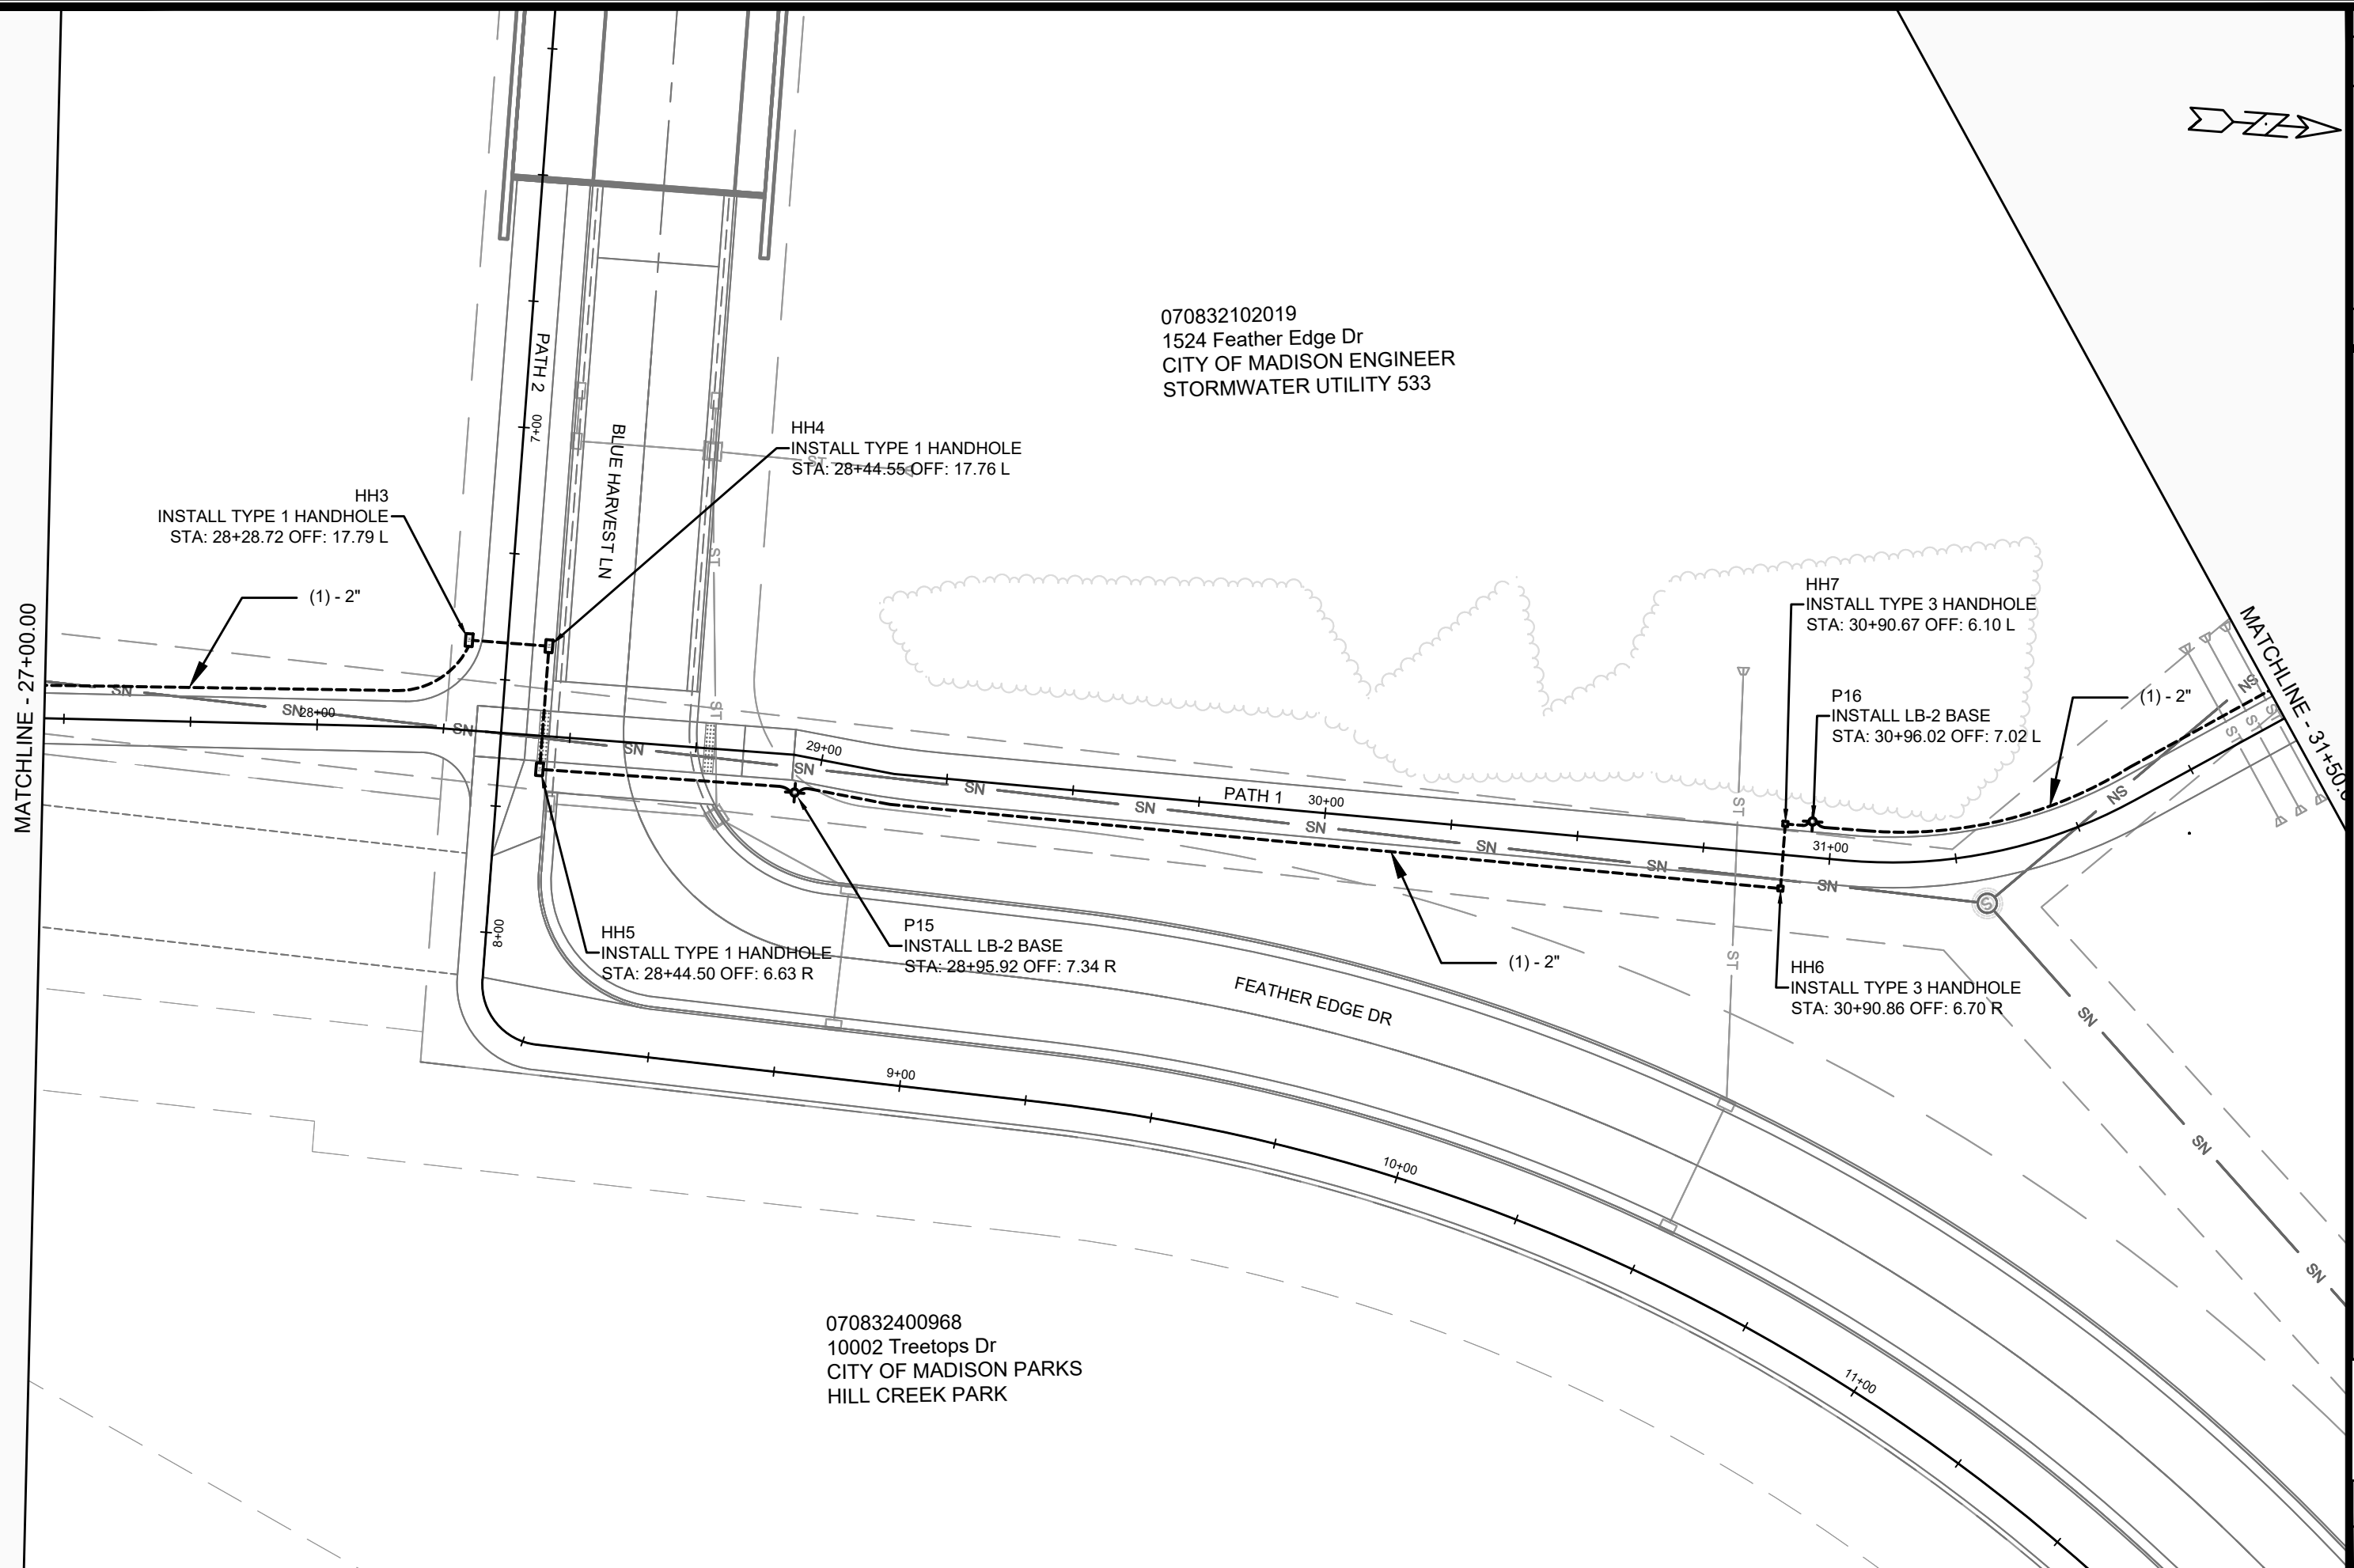

070832102019
1524 Feather Edge Dr
CITY OF MADISON ENGINEER
STORMWATER UTILITY 533

070832400968
10002 Treetops Dr
CITY OF MADISON PARKS
HILL CREEK PARK

MARK	REVISION	DATE	BY
000-A	000-A	00-00-00	
000-B	000-B	00-00-00	
000-C	000-C	00-00-00	
000-D	000-D	00-00-00	
000-E	000-E	00-00-00	
000-F	000-F	00-00-00	

Designed By: GMA Date: 4/17/2024 4:08 PM Scale: 1" = 30'

13893 E-7

13893

BLUE HARVEST LANE, FEATHER EDGE DRIVE, & SOARING SKY RUN ASSESSMENT DISTRICT - 2023 MADISON, WI


CONTRACT NO: 8317

M:\DESIGN\Projects\13893\CAD\Traffic\13893TE-Electrical.dwg




13893

E-7

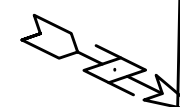

070832102019
1524 Feather Edge Dr
CITY OF MADISON ENGINEER
STORMWATER UTILITY 533

070832101029
10014 Soaring Sky Run
CITY OF MADISON EDD

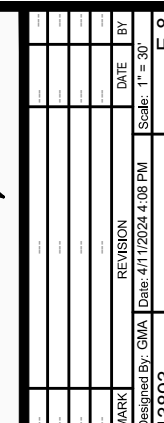

13893

BLUE HARVEST LANE, FEATHER EDGE DRIVE, & SOARING SKY RUN ASSESSMENT DISTRICT - 2023 MADISON, WI

8317

CONTRACT NO:

M:\DESIGN\Projects\13893\CAD\Traffic\13893TE-Electrical.dwg




13893

E-8

ELECTRICAL PLAN

070832101029
10014 Soaring Sky Run
CITY OF MADISON EDD

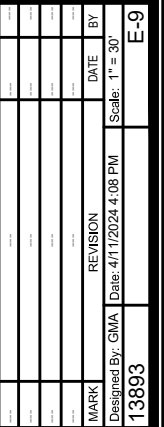

ELECTRICAL PLAN	13893
BLUE HARVEST LANE, FEATHER EDGE DRIVE, & SOARING SKY RUN ASSESSMENT DISTRICT - 2023 MADISON, WI	

CONTRACT NO: 8317

M:\DESIGN\Projects\13893\CAD\Traffic\13893TE-Electrical.dwg



E-9




BLUE HARVEST LANE, FEATHER EDGE DRIVE, & SOARING SKY RUN ASSESSMENT DISTRICT - 2023 MADISON, WI

CONTRACT NO:


M:\DESIGN\Projects\13893\CAD\Traffic\13893TE-Electrical.dwg



E-11

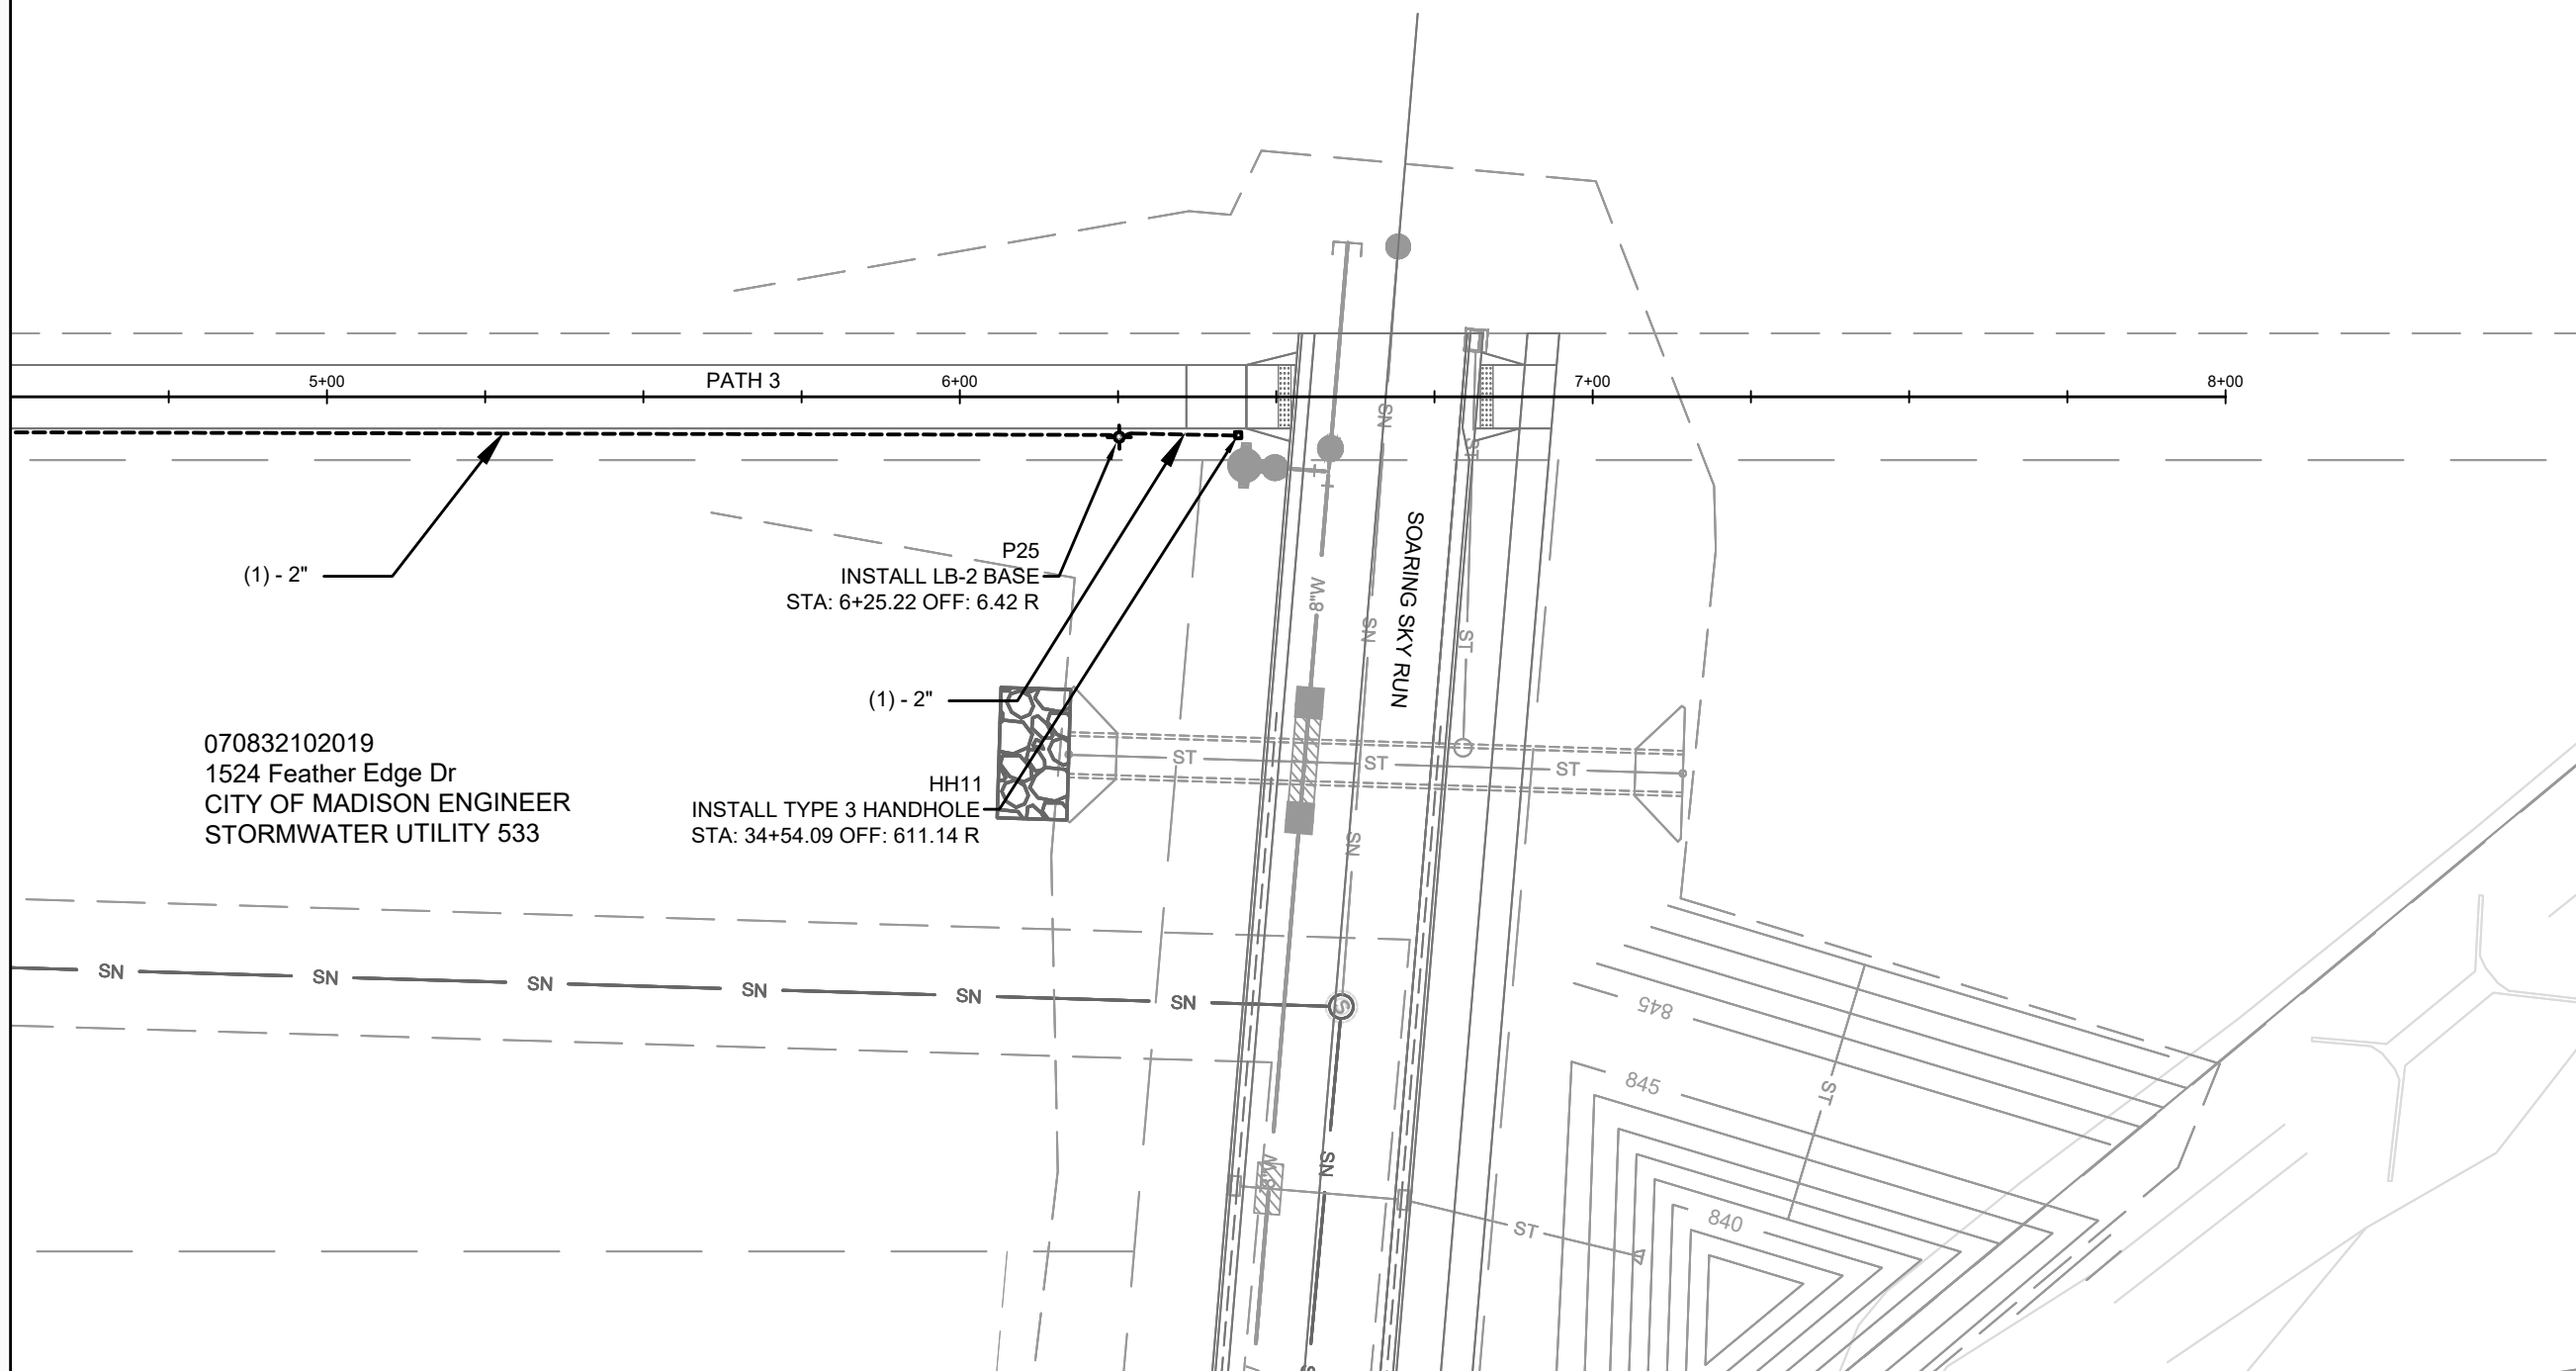


070832102019
1524 Feather Edge Dr
CITY OF MADISON ENGINEER
STORMWATER UTILITY 533

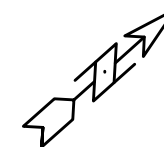[illegible]

ELECTRICAL PLAN	13893
BLUE HARVEST LANE, FEATHER EDGE DRIVE, & SOARING SKY RUN ASSESSMENT DISTRICT - 2023	MADISON, WI
M:\DESIGN\Projects\13893\CAD\Traffic\13893TE-Electrical.dwg	CONTRACT NO: 8317



13893
E-12

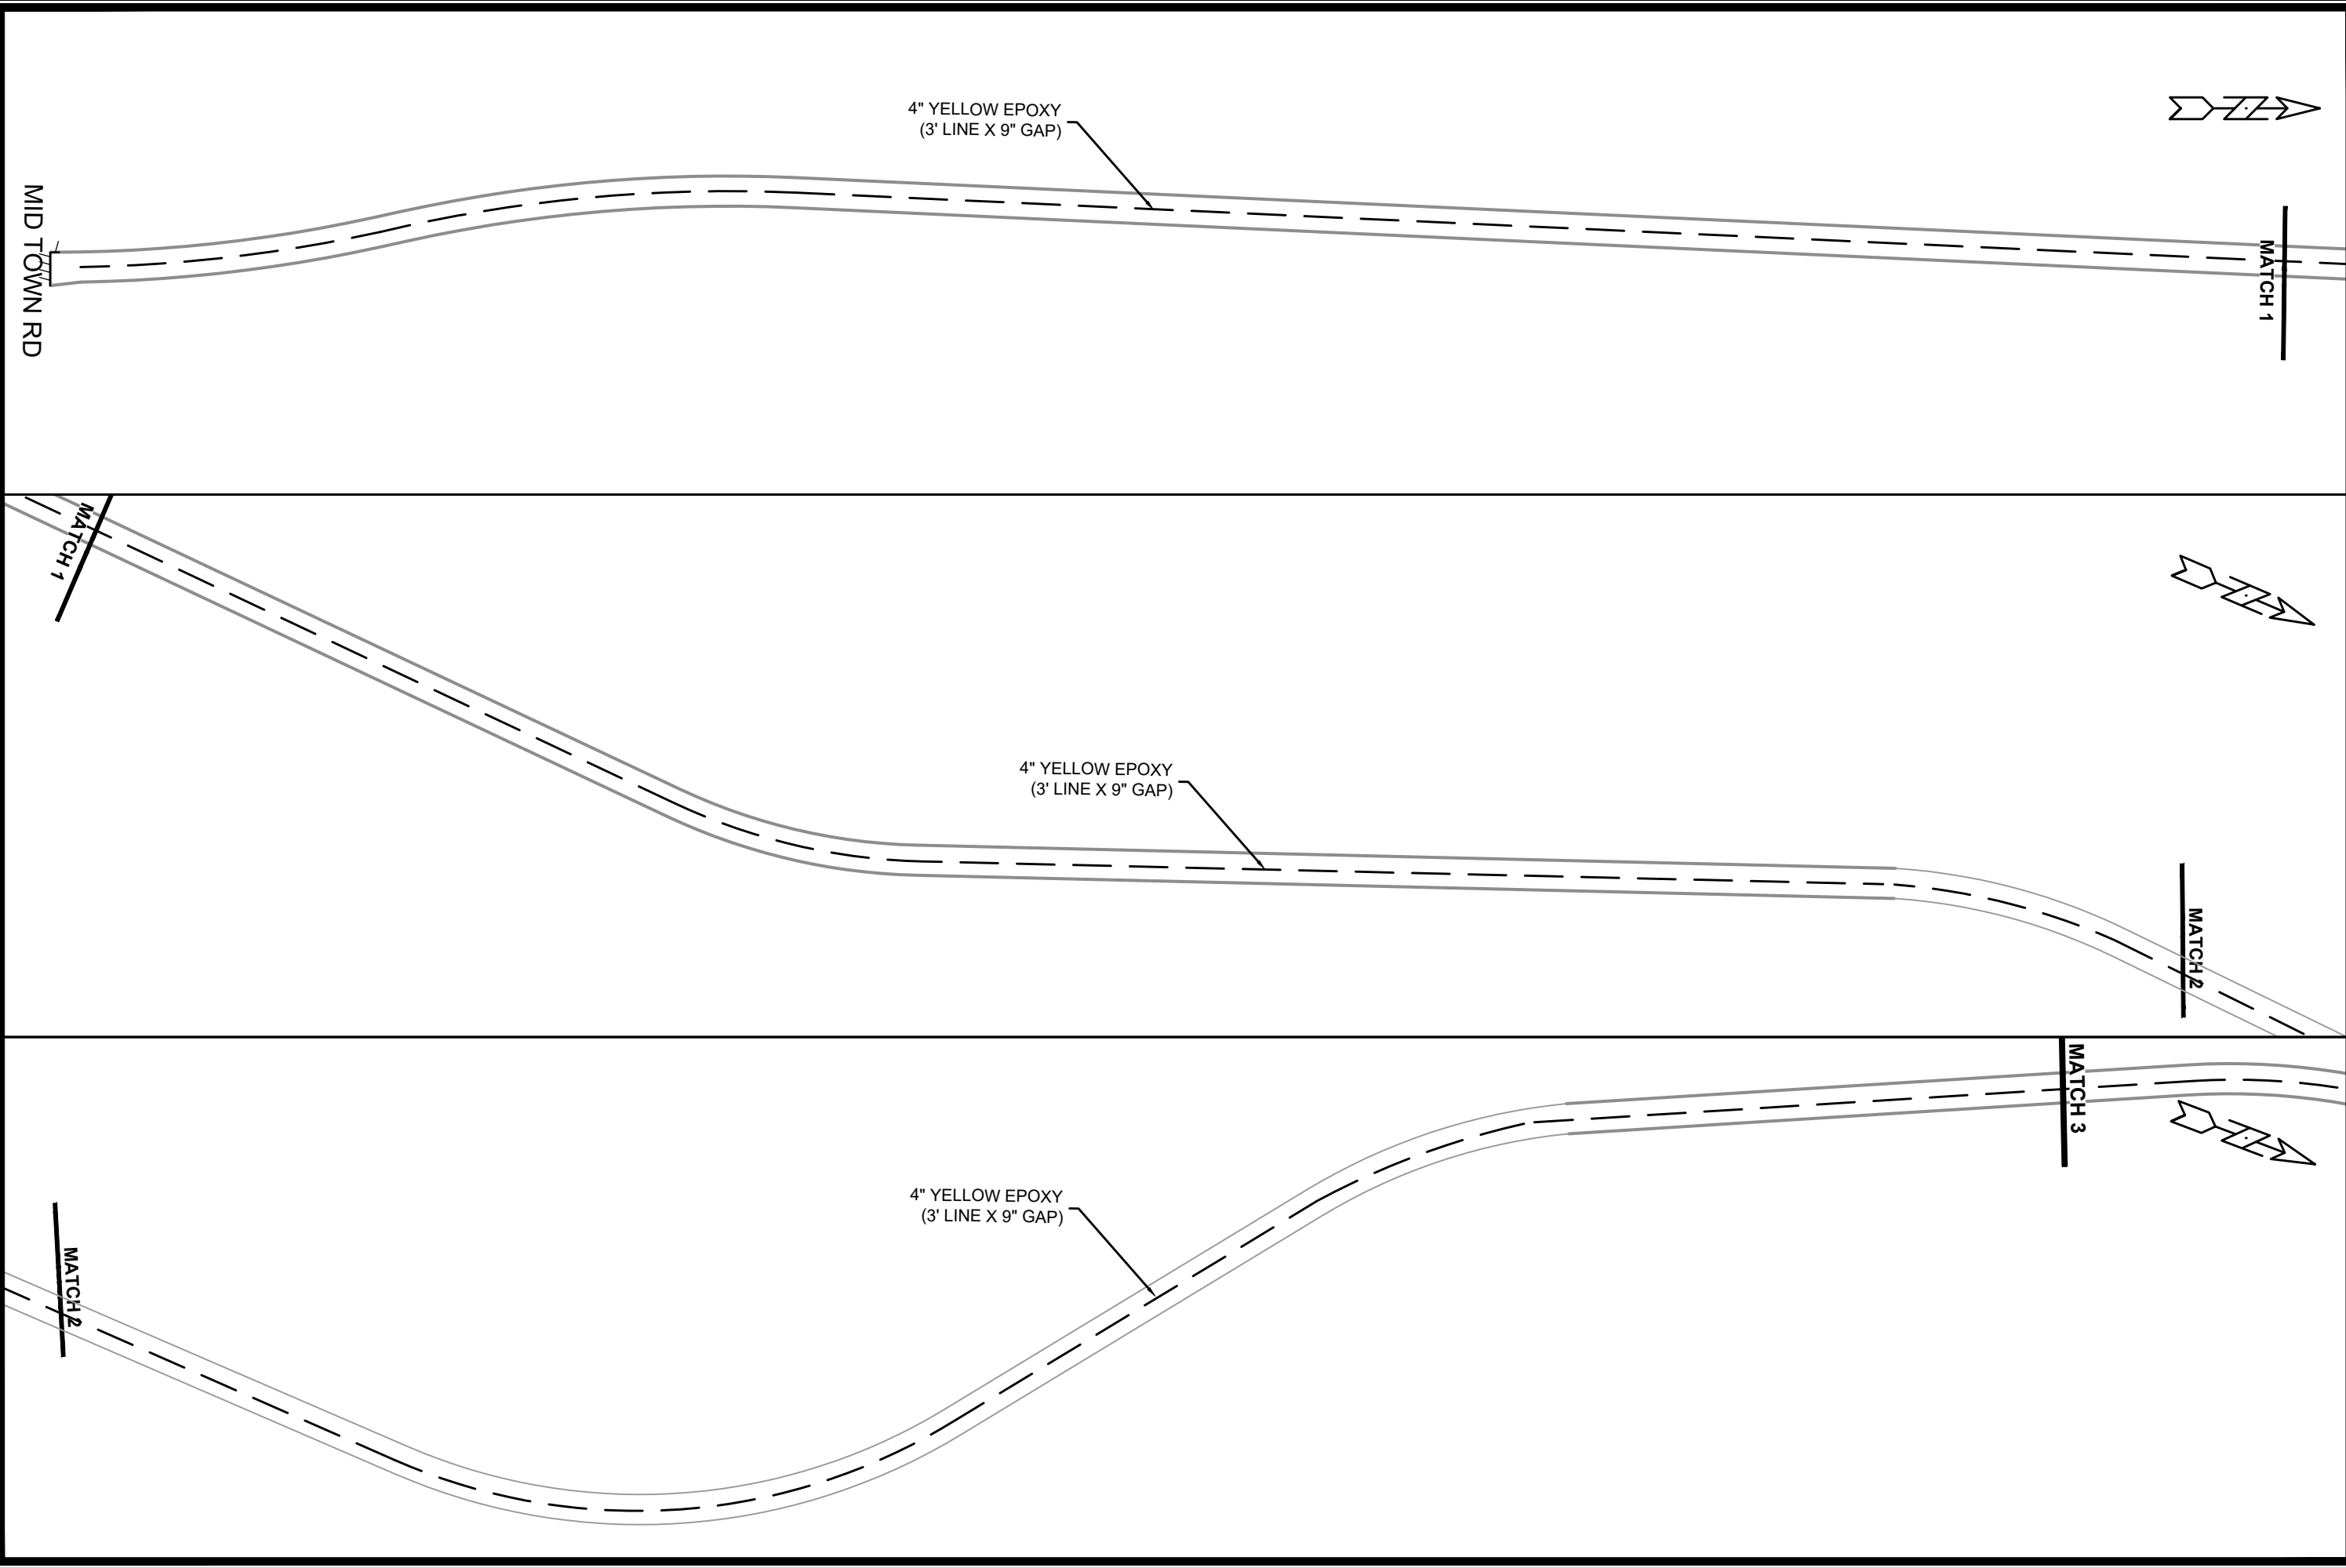

MID TOWN RD

4" YELLOW EPOXY
(3' LINE X 9" GAP)



MATCH 1

4" YELLOW EPOXY
(3' LINE X 9" GAP)

MATCH 2



4" YELLOW EPOXY
(3' LINE X 9" GAP)

MATCH 3





13893

M-1

PAVEMENT MARKING PLAN

13893

BLUE HARVEST LANE, FEATHER EDGE DRIVE, & SOARING SKY RUN ASSESSMENT DISTRICT - 2023 MADISON, WI


MARK	REVISION	DATE	BY
13893			

Designed By:	RES	Date:	4/11/2024 4:09 PM	Scale:	1" = 50'
13893				M-1	

CONTRACT NO:

8317

M:\DESIGN\Projects\13893\CAD\Traffic\13893TE-Pavement markings.dwg

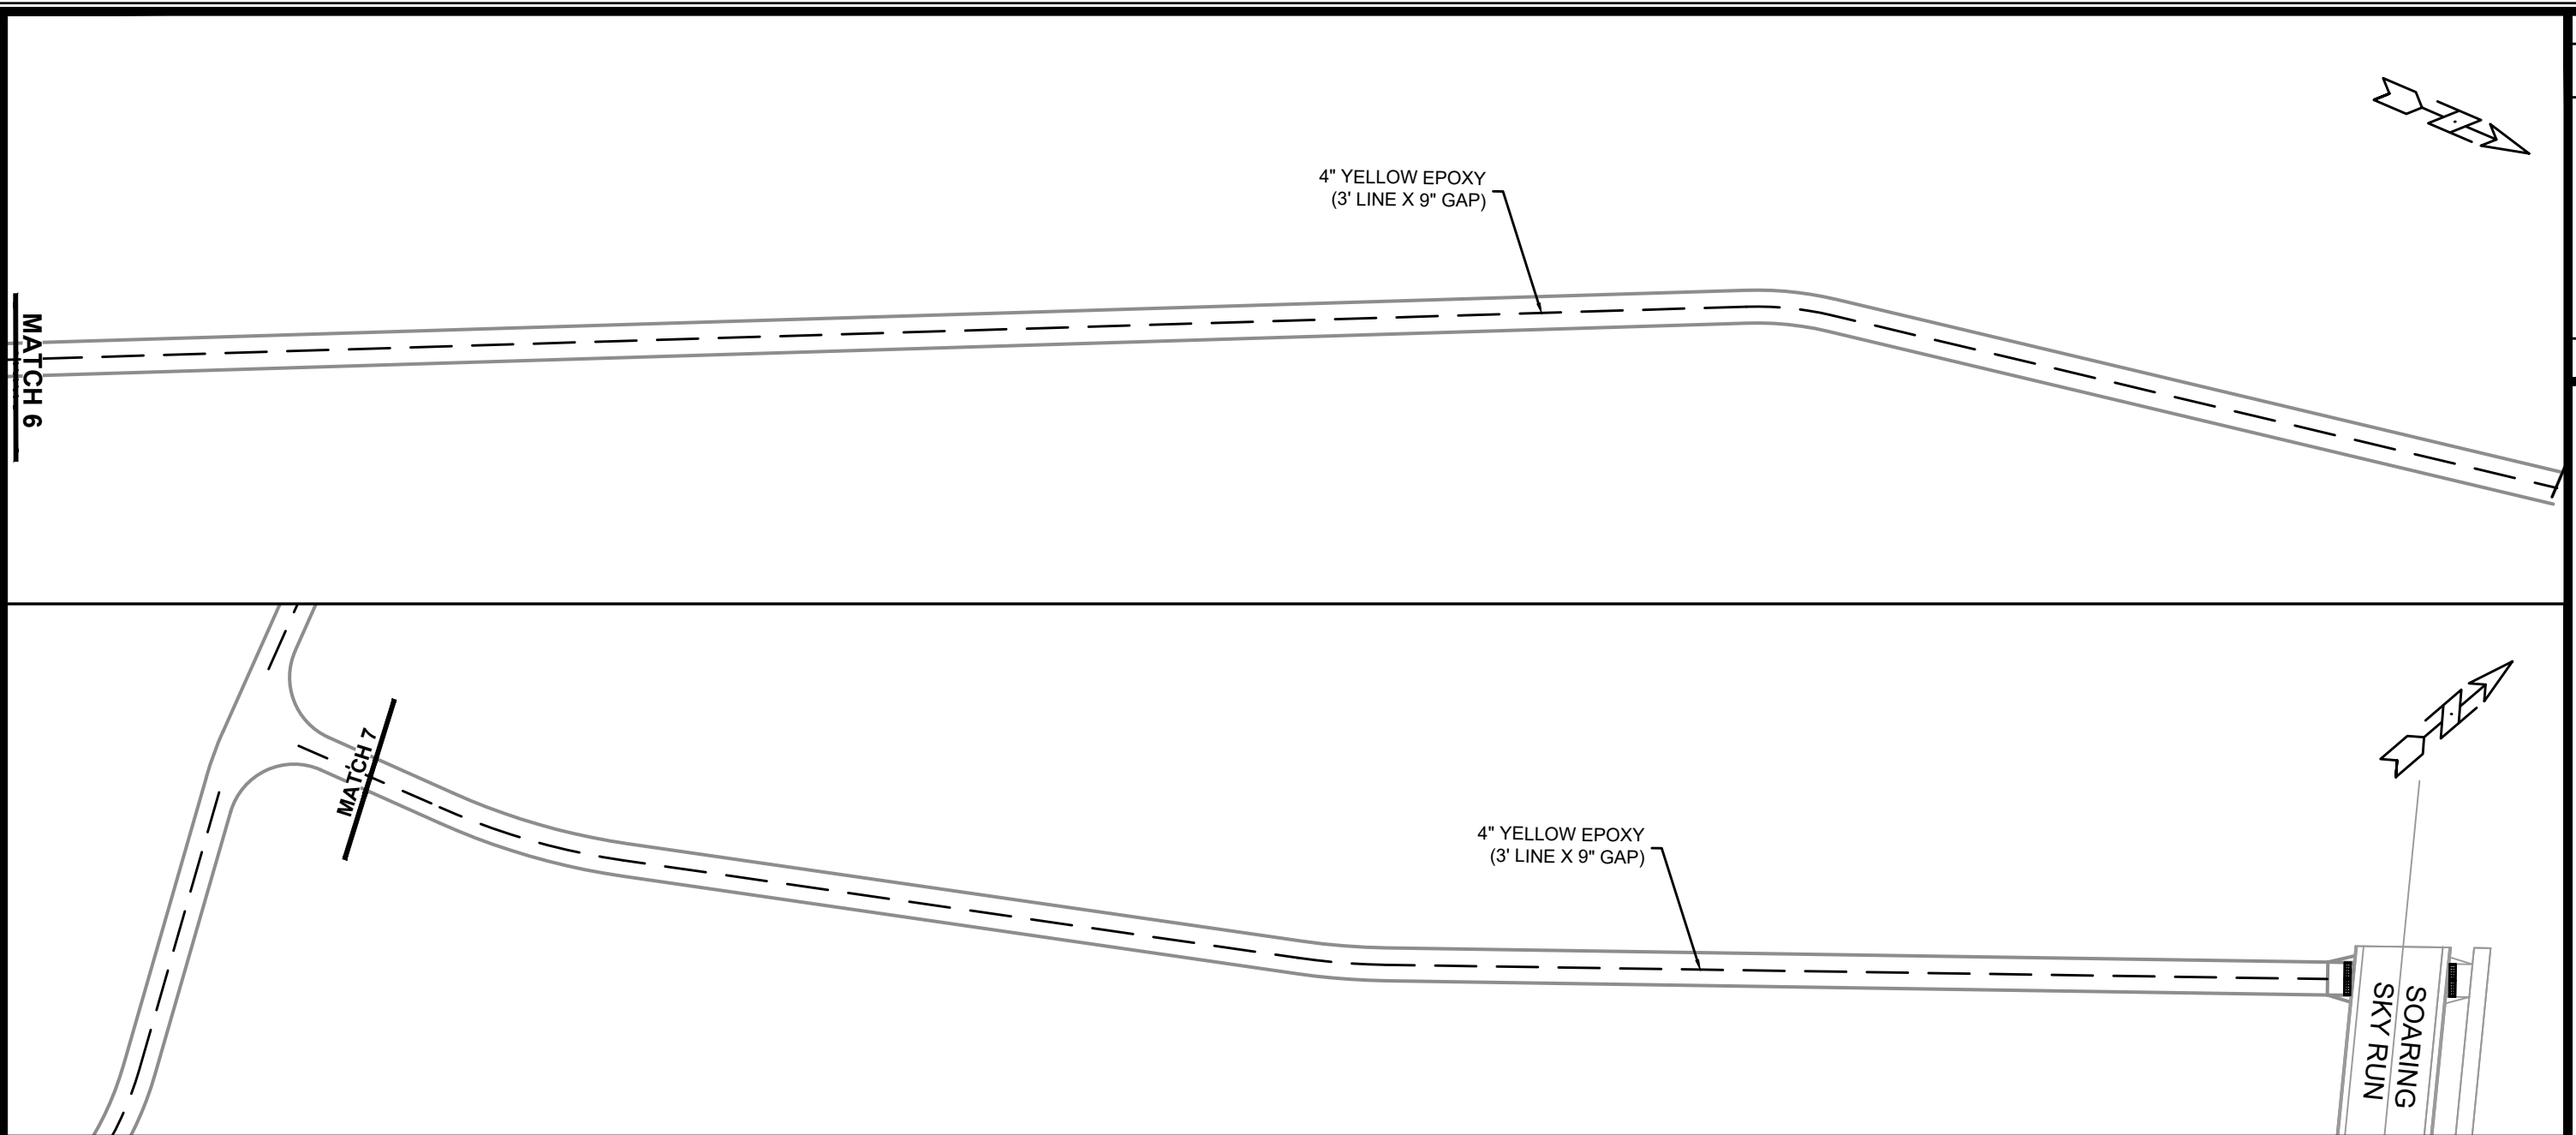

13893

M-3

PAVEMENT MARKING PLAN

BLUE HARVEST LANE, FEATHER EDGE DRIVE, & SOARING SKY RUN ASSESSMENT DISTRICT - 2023 MADISON, WI

M:\DESIGN\Projects\13893\CAD\Traffic\13893TE-Pavement markings.dwg

CONTRACT NO:

13893

I, WI

8317



MARK		REVISION	DATE	BY
100.000		100.000	10.000	
100.000		100.000	10.000	
100.000		100.000	10.000	
100.000		100.000	10.000	
100.000		100.000	10.000	

Designed By: RES Date: 4/11/2024 4:09 PM Scale: 1" = 50'

13803

M-3

M-350'

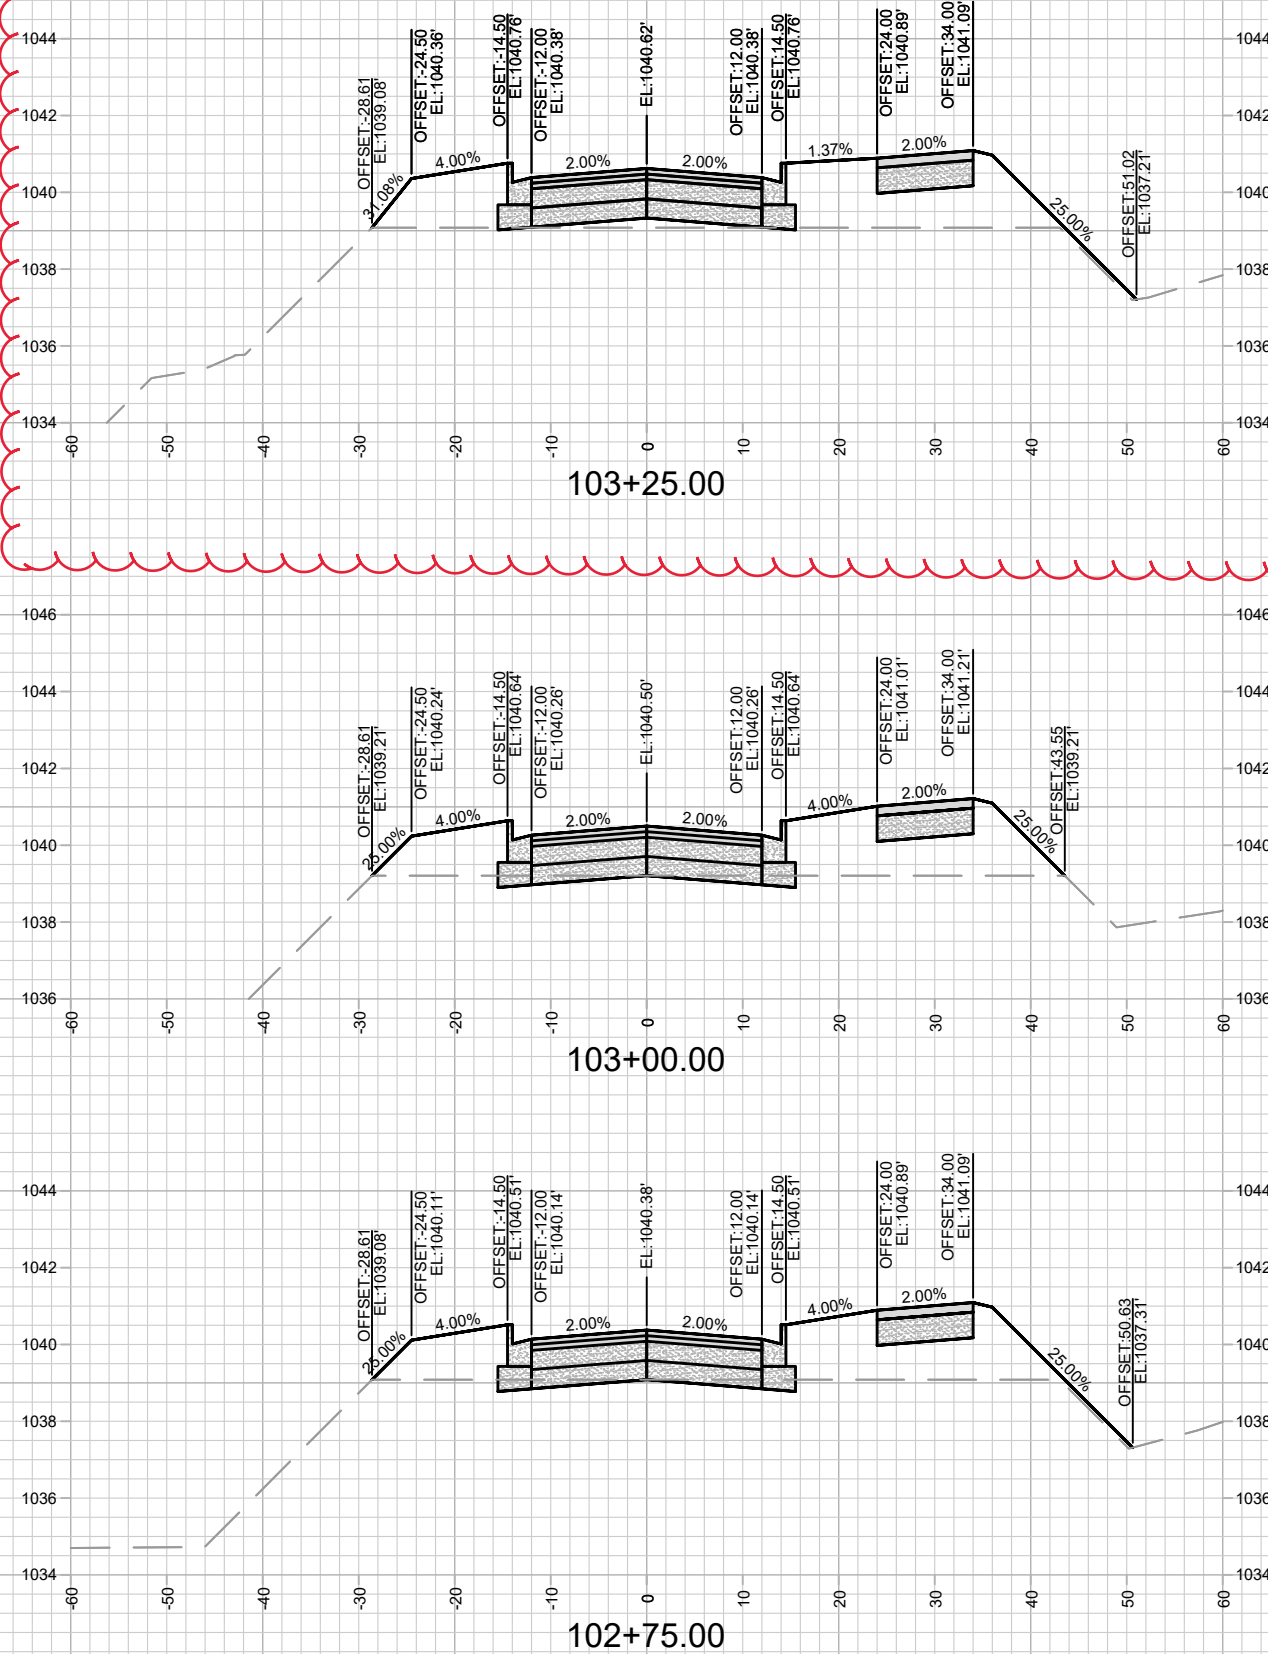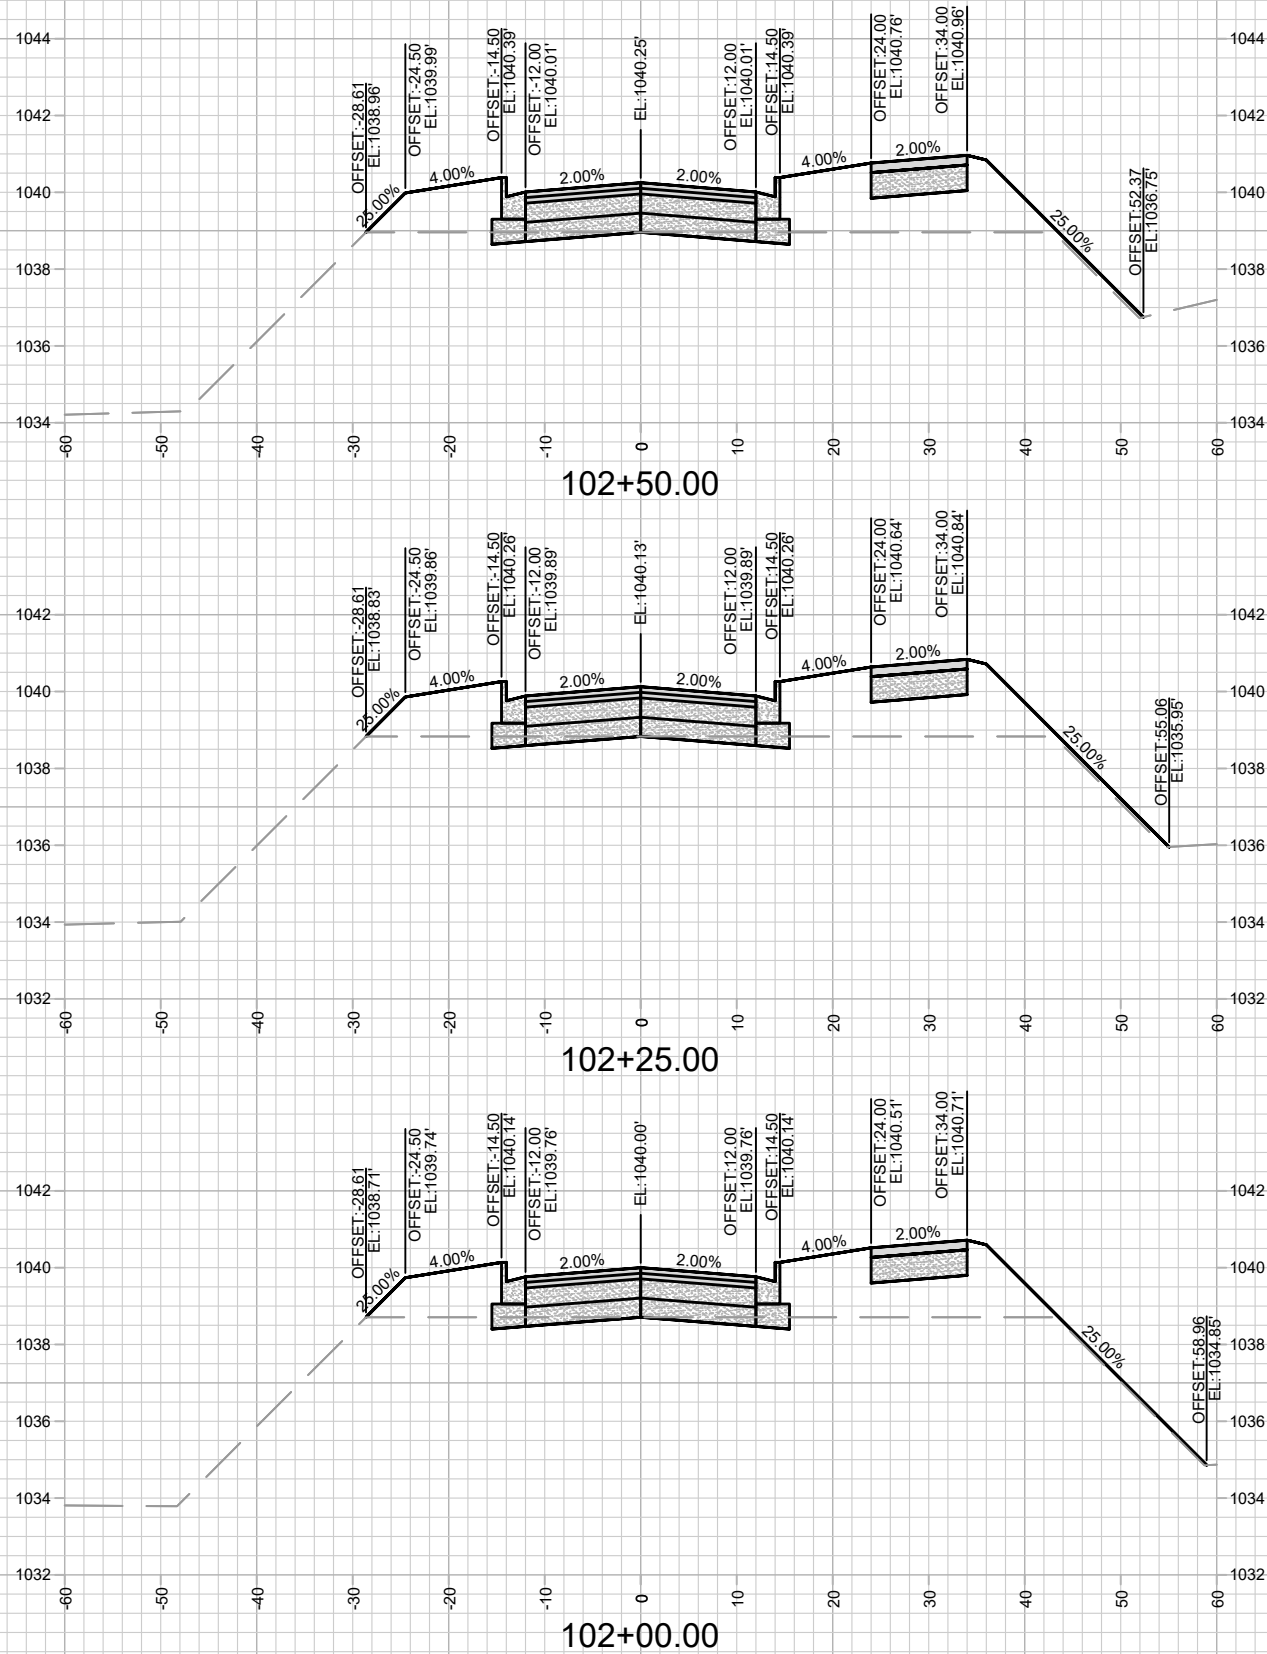



13893
X-2



CROSS SECTIONS - BLUE HARVEST LN, FEATHER EDGE DR, & PATH 2
BLUE HARVEST LANE, FEATHER EDGE DRIVE, & SOARING SKY RUN ASSESSMENT DISTRICT - 2023 MADISON, WI



MARK	REVISION	DATE	BY
	REV 2	4/29/2023	RES
Designed By: RES Date: 4/29/2023 10:23 AM Scale: 1" = 20'			
13893			

M:\DESIGN\Projects\13893\CAD\Streets\13893EN-XSheets.dwg

CONTRACT NO: 8317

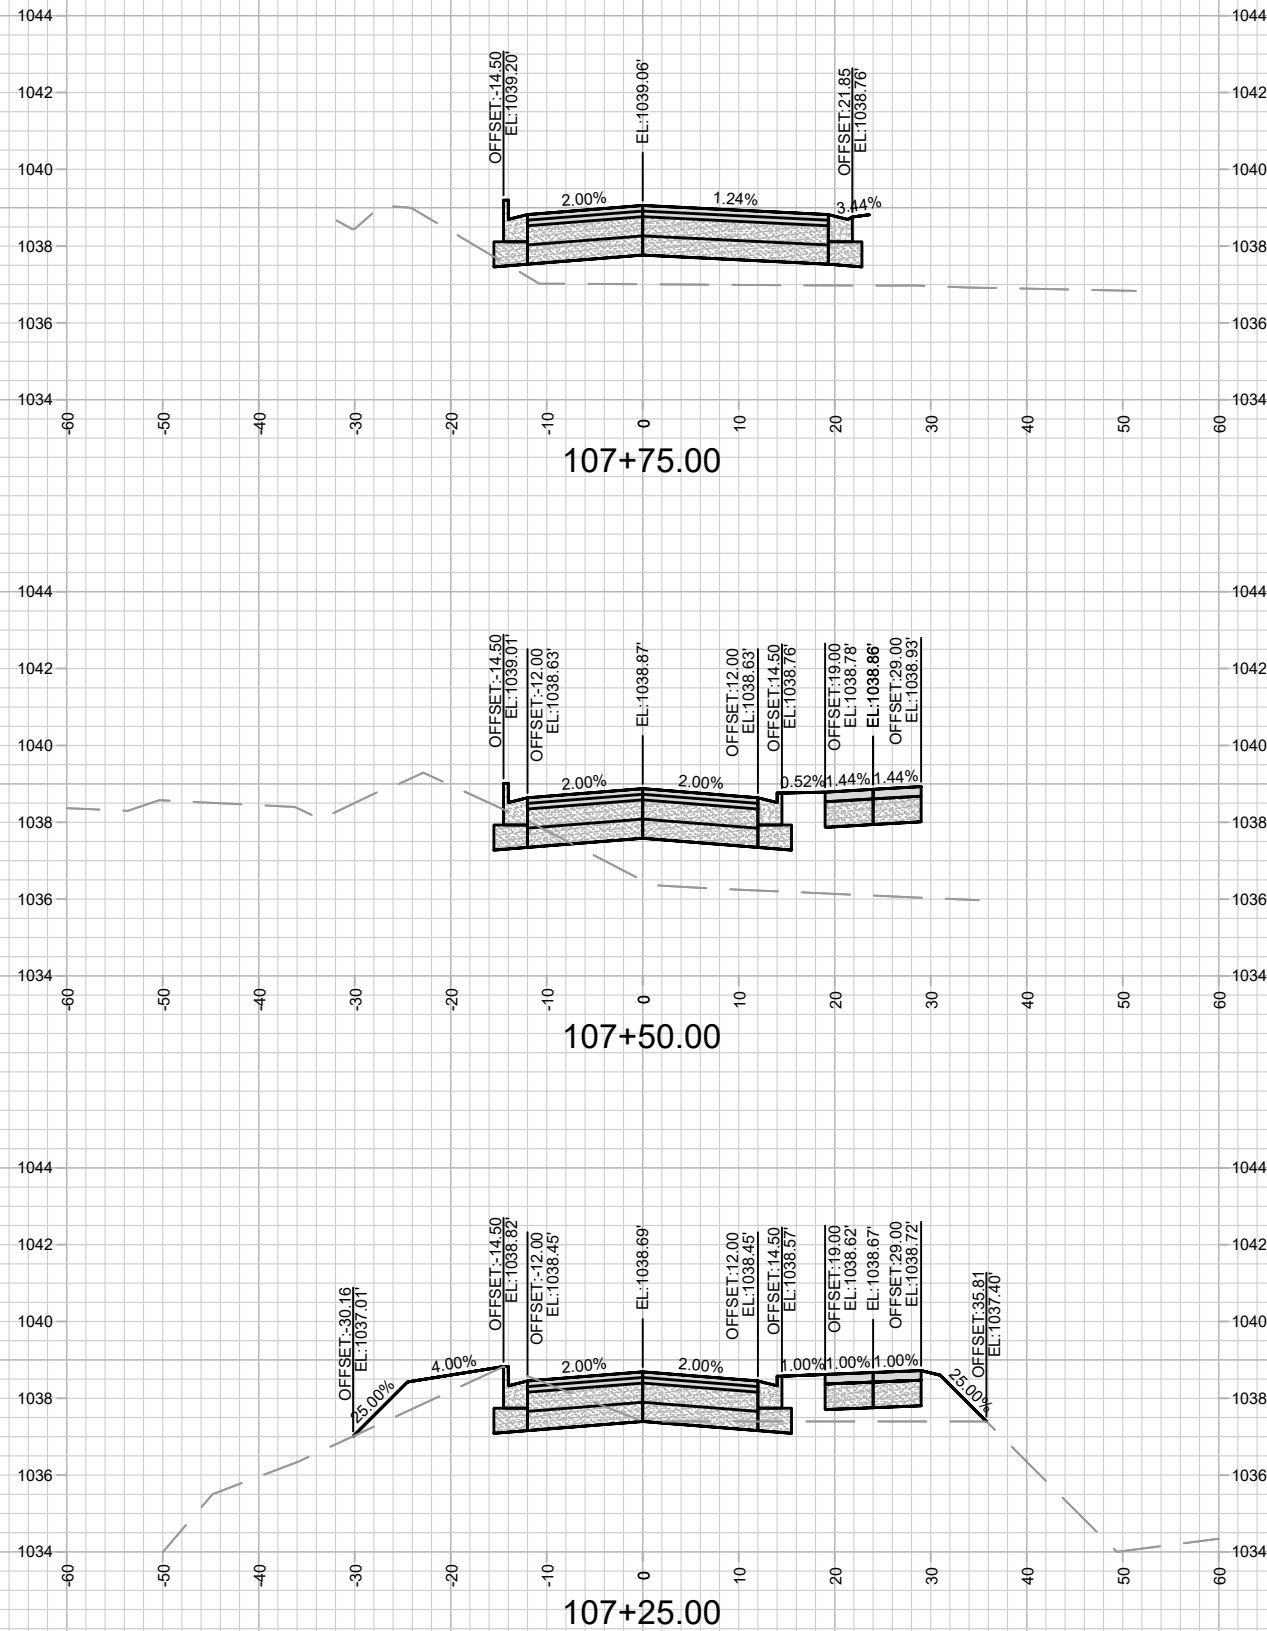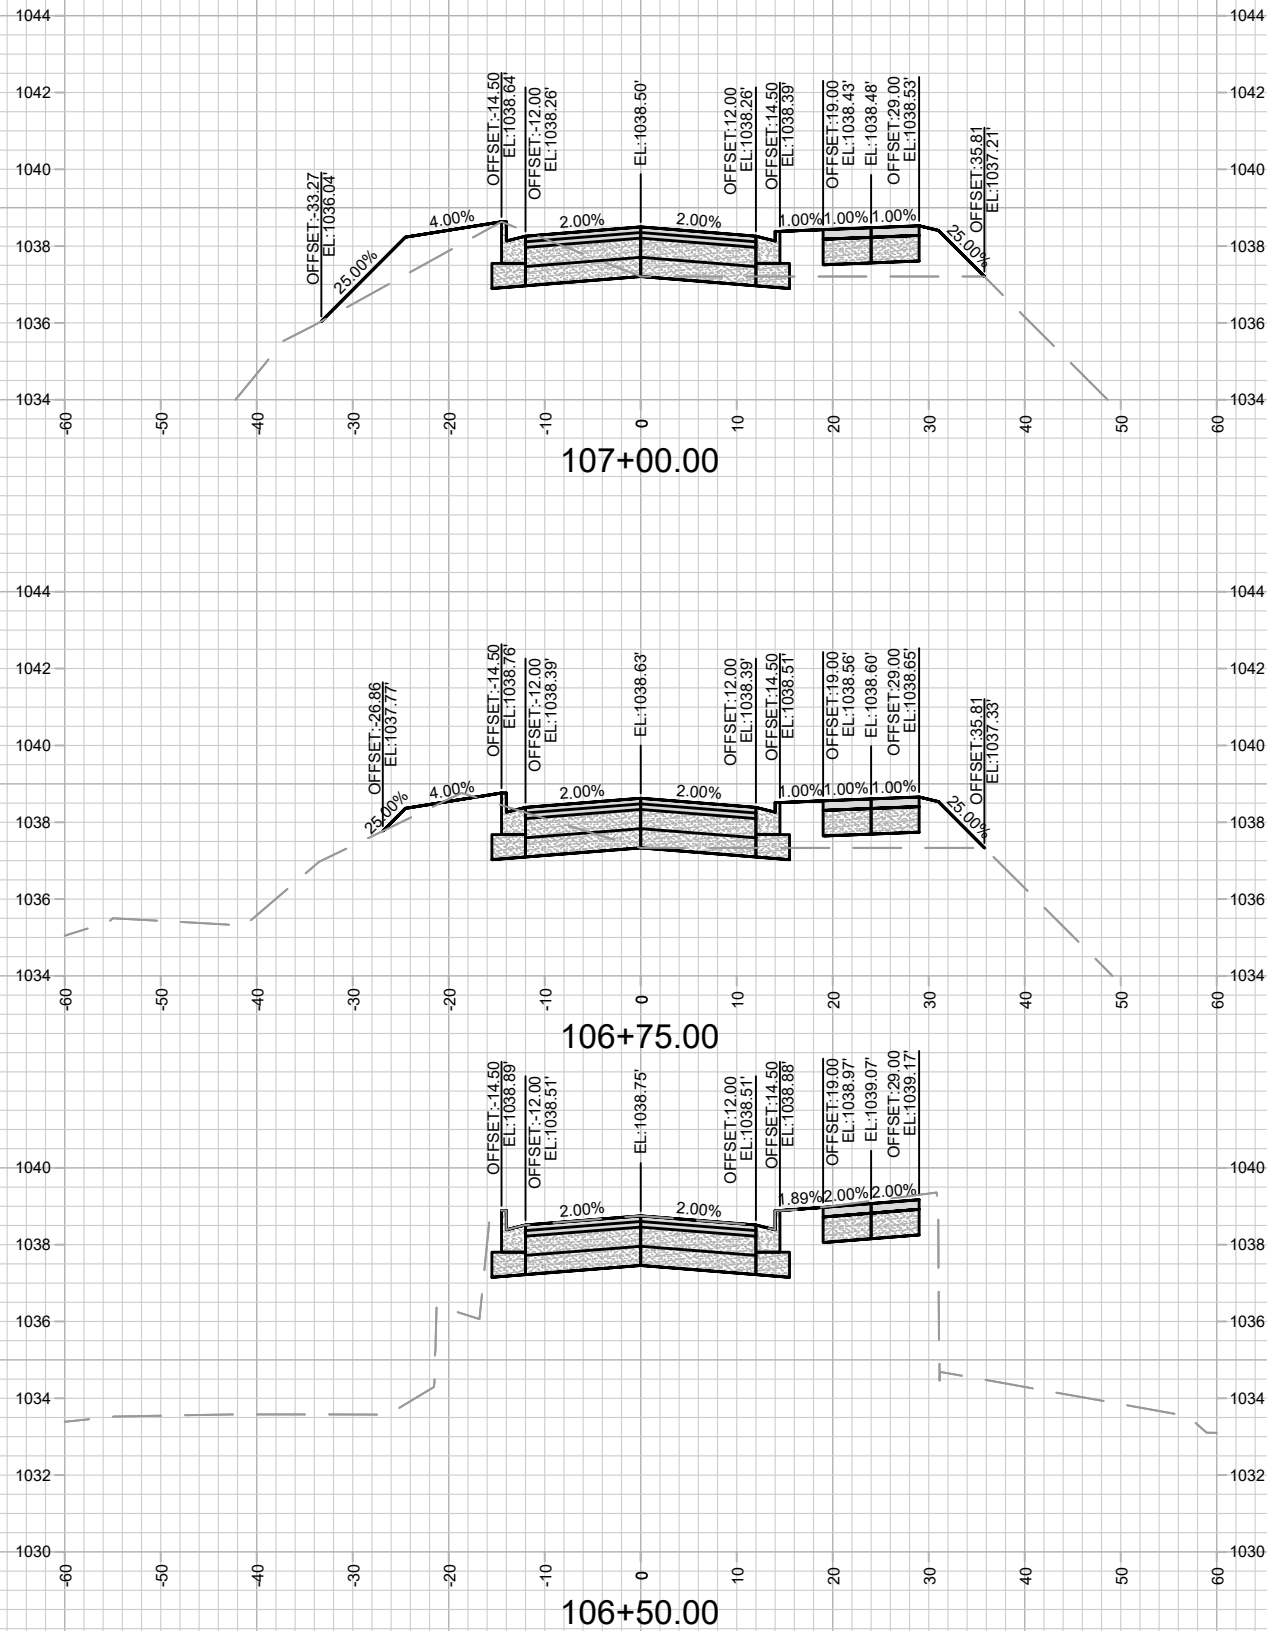

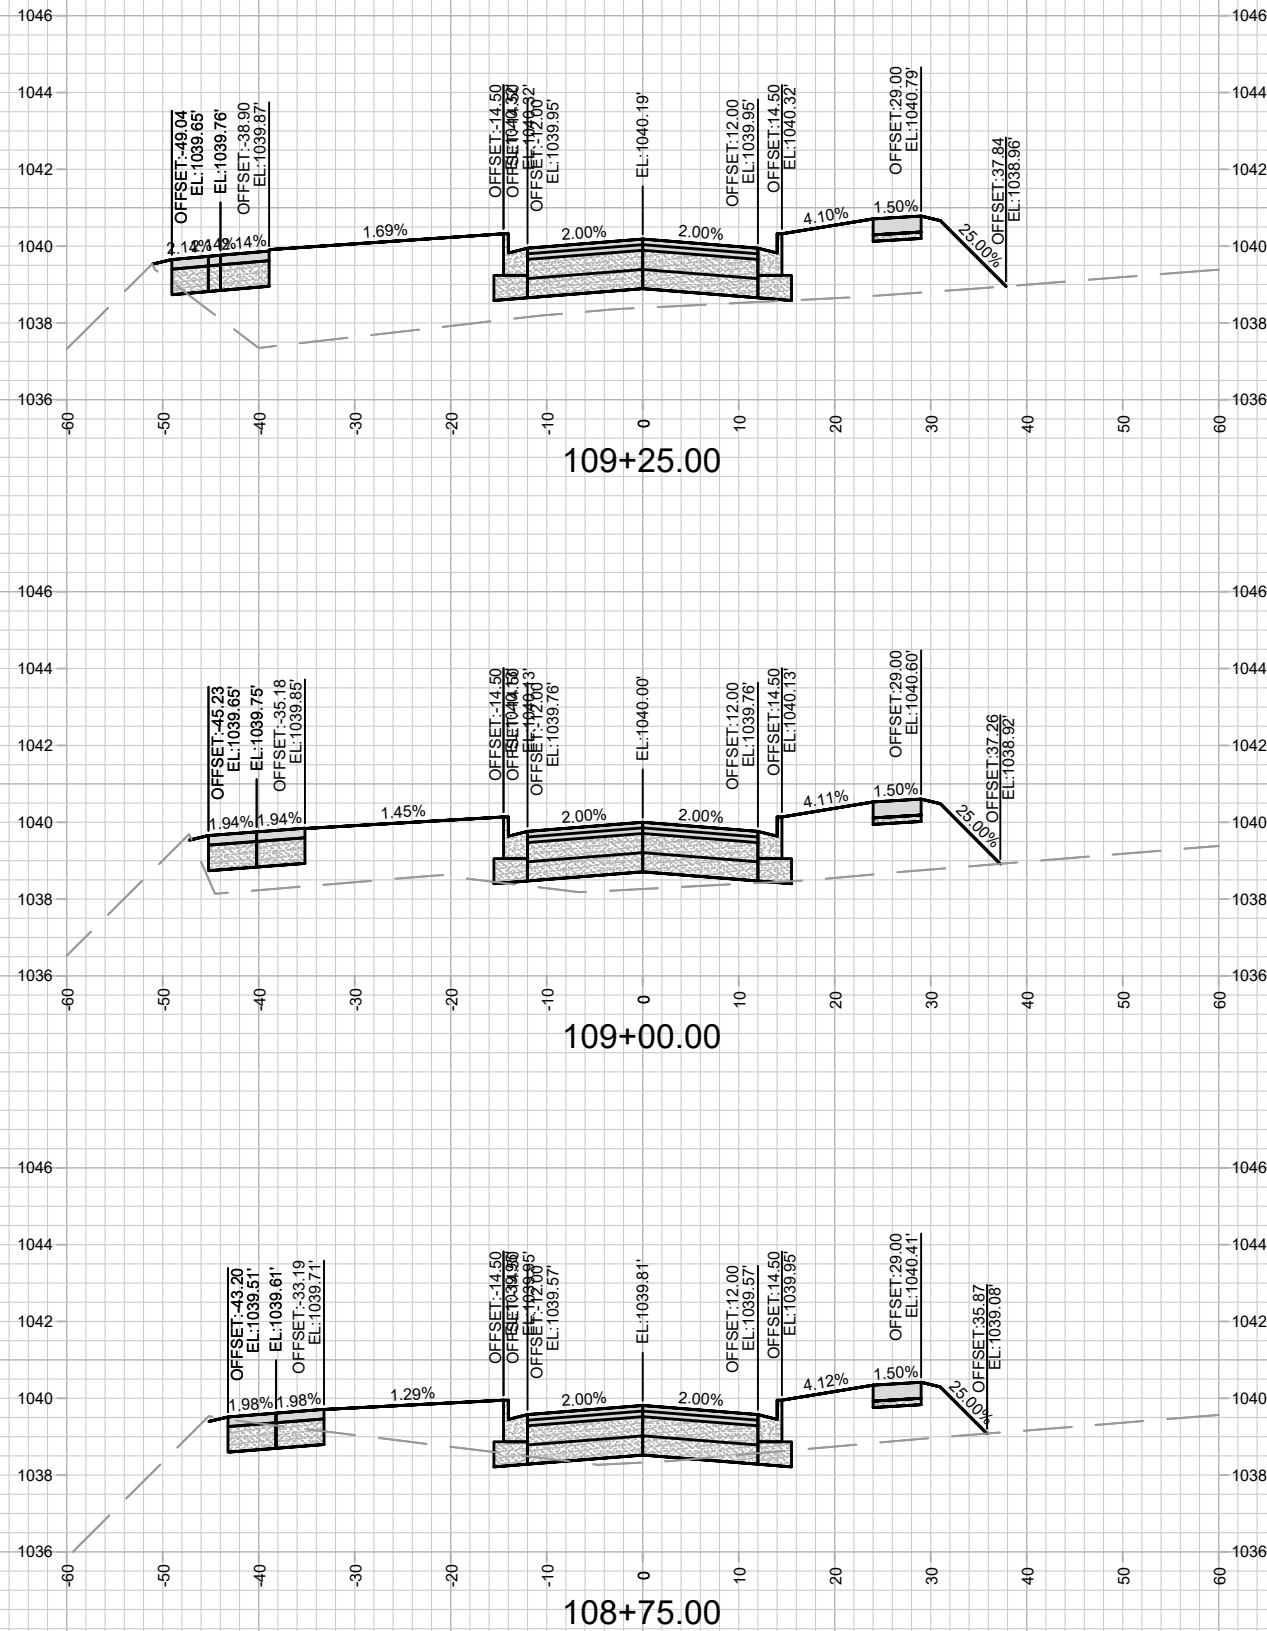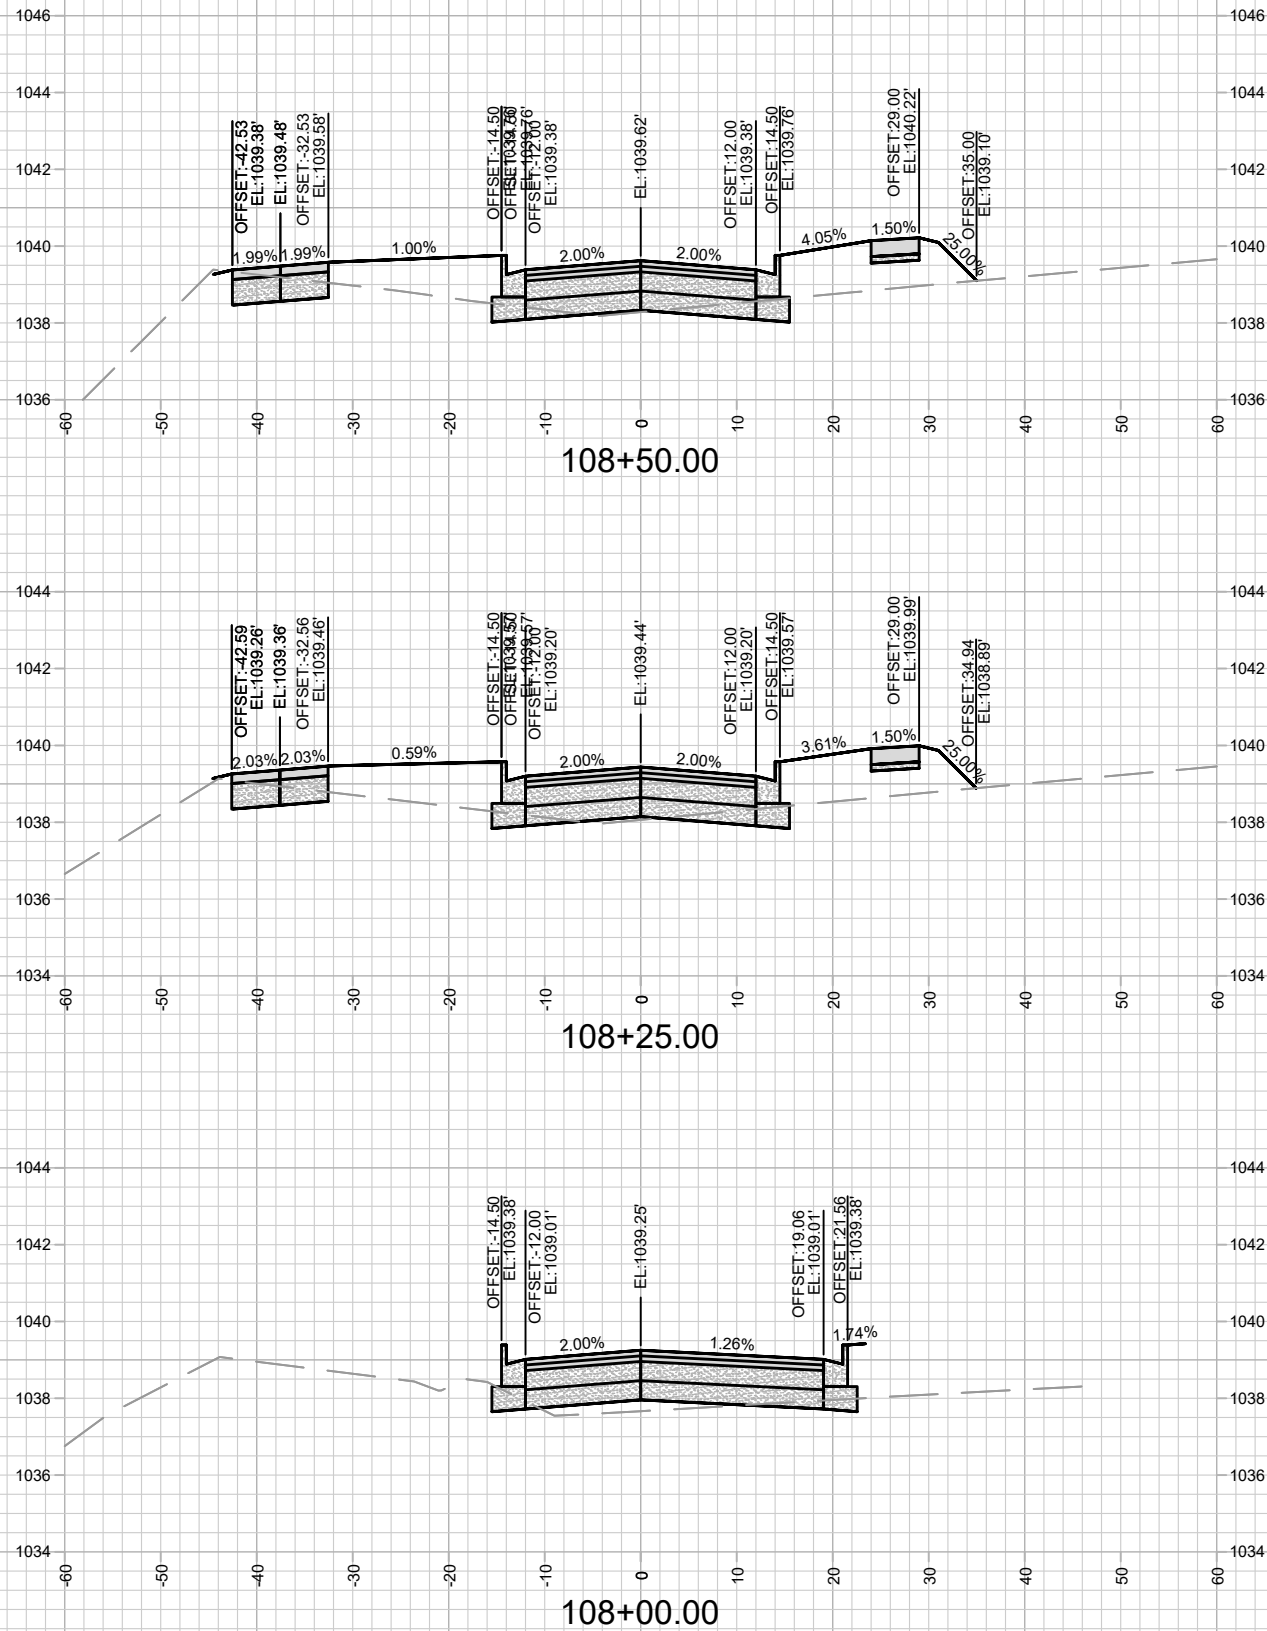

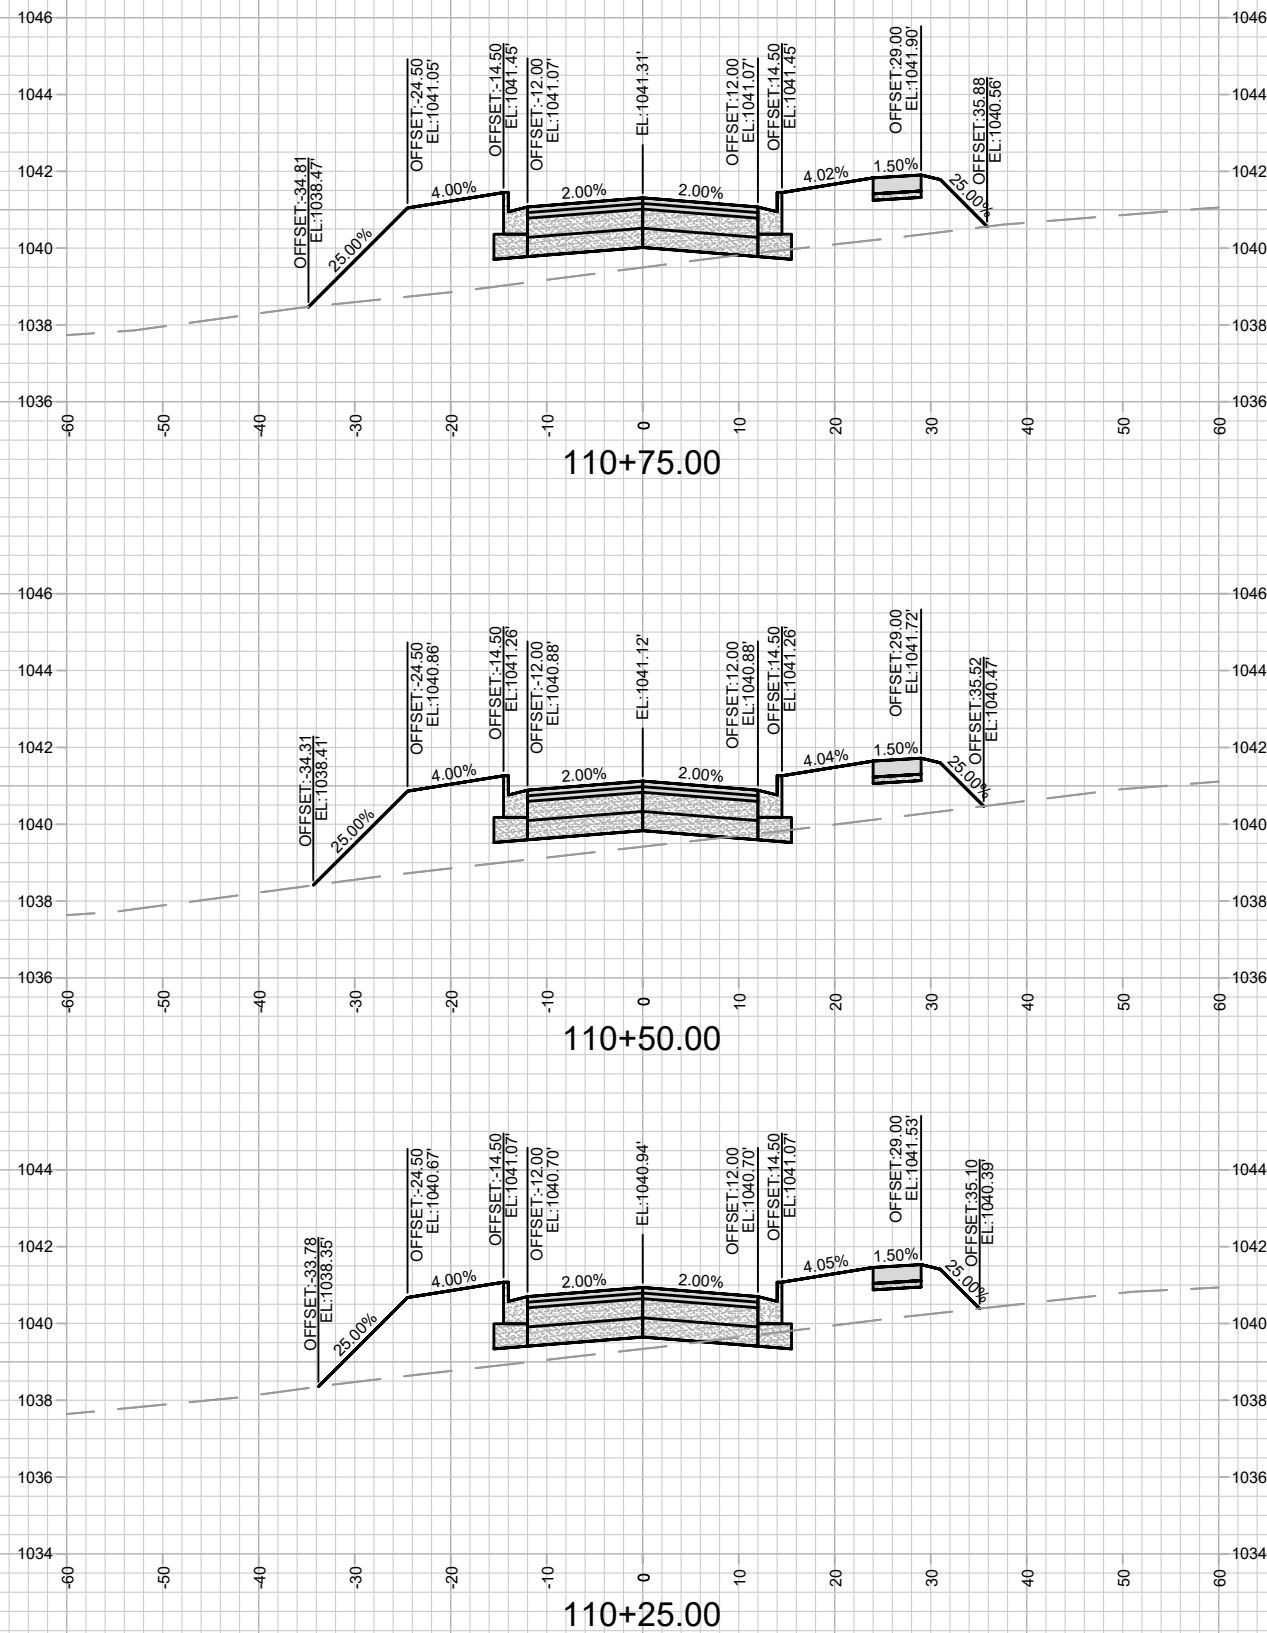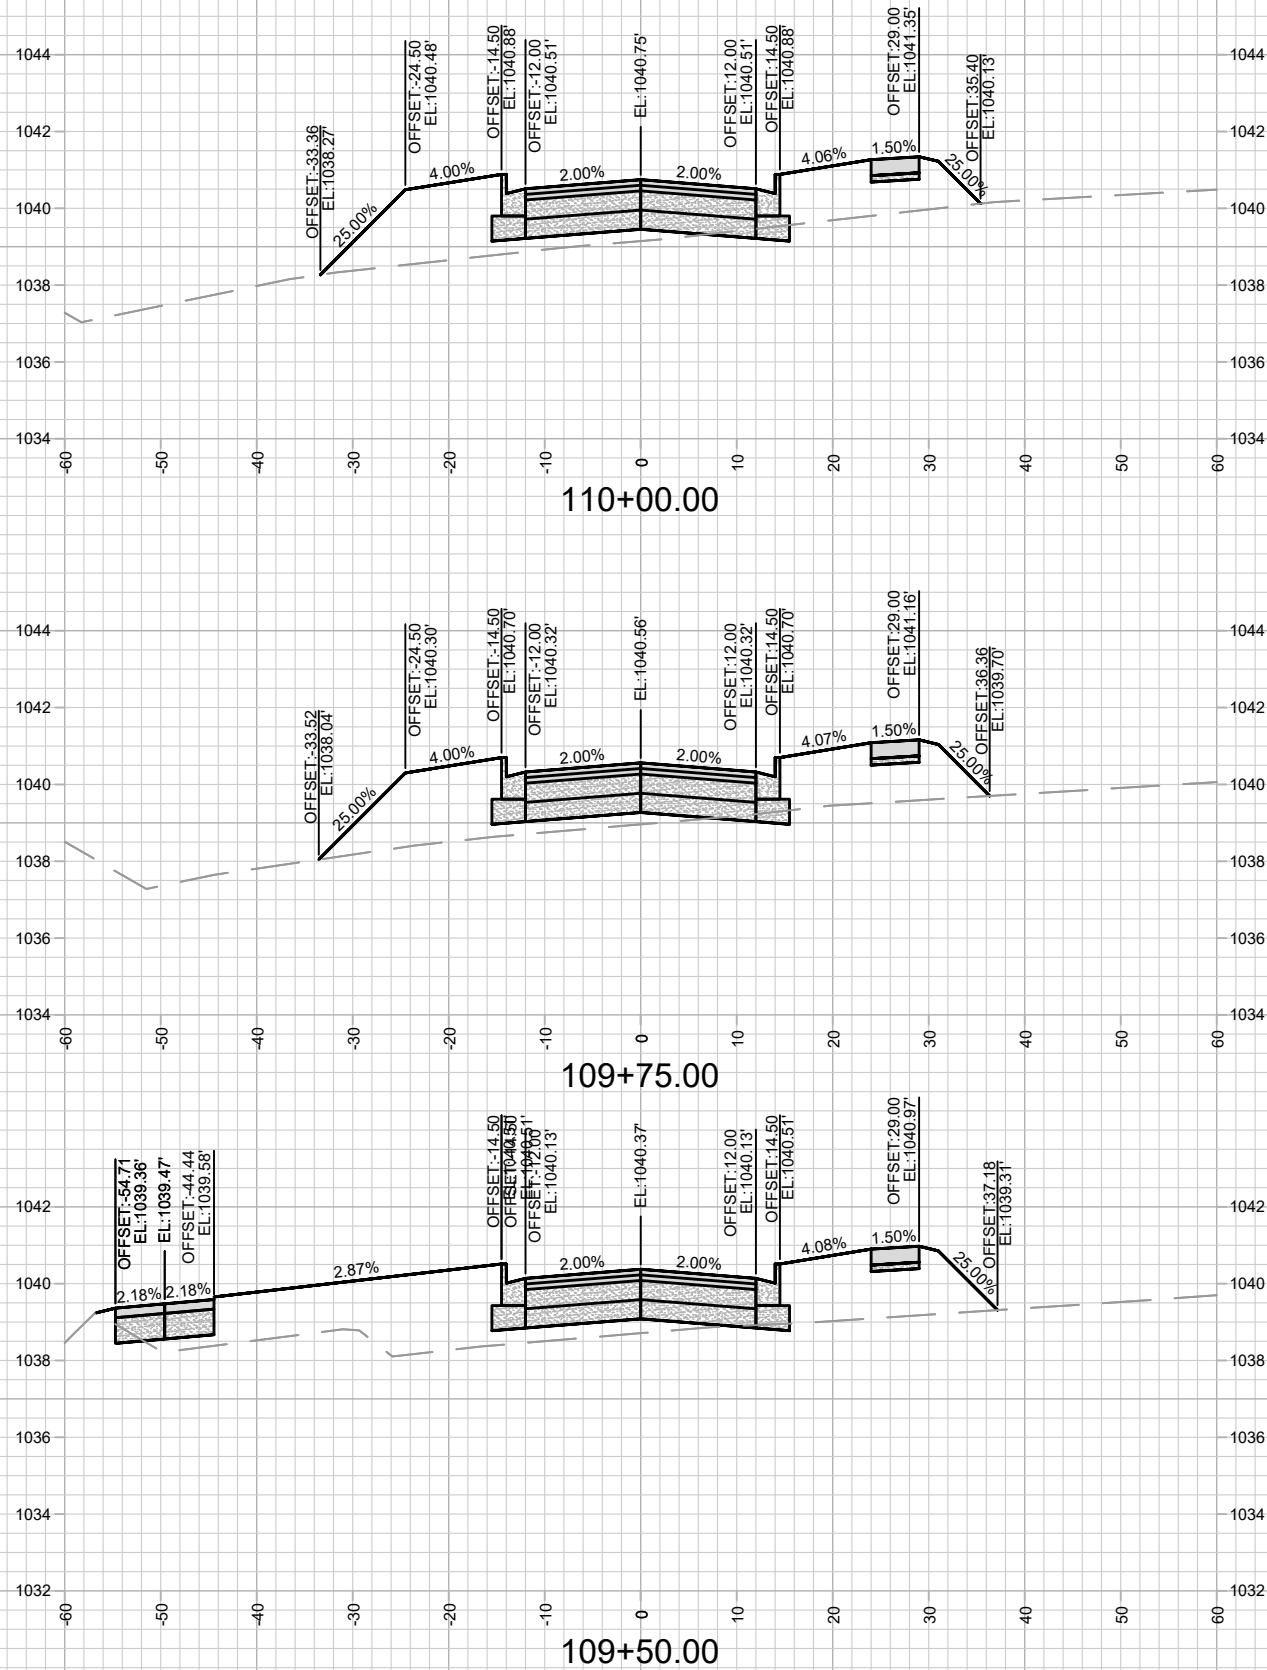







13893
X-7

CROSS SECTIONS - BLUE HARVEST LN, FEATHER EDGE DR, & PATH 2
BLUE HARVEST LANE, FEATHER EDGE DRIVE, & SOARING SKY RUN ASSESSMENT DISTRICT - 2023 MADISON, WI
M:\DESIGN\Projects\13893\CAD\Streets\13893EN-XSheets.dwg

CONTRACT NO: 8317

13893
8317

MARK	REVISION	DATE	BY
13893	4/11/2024	4:11 PM	X-7

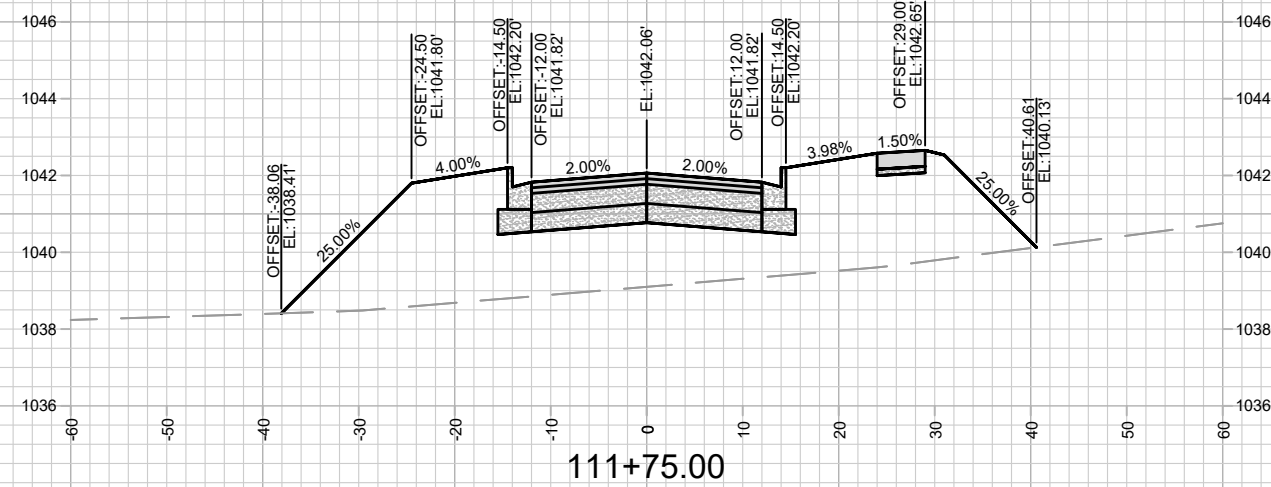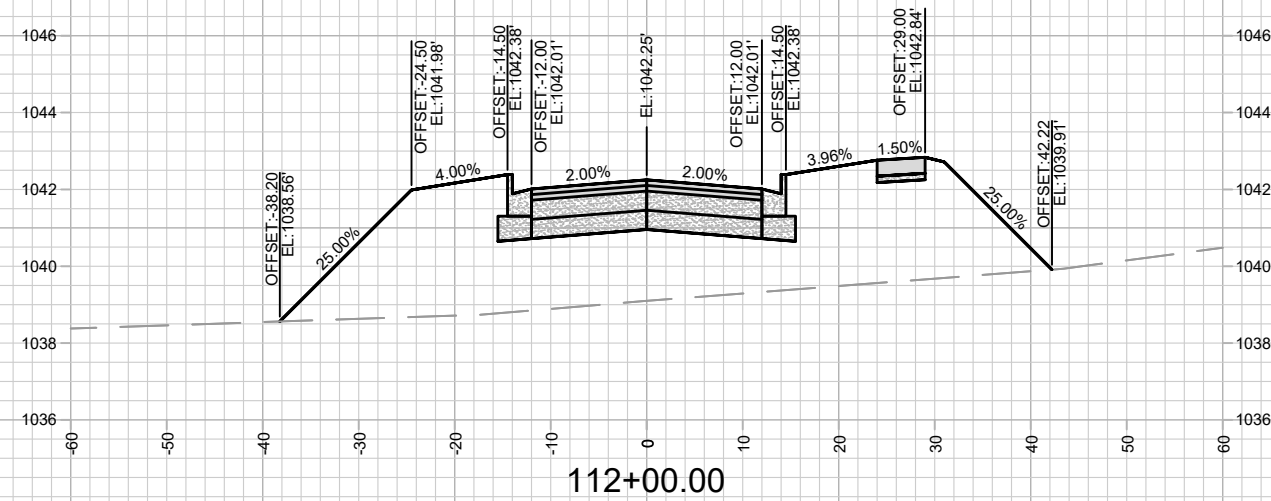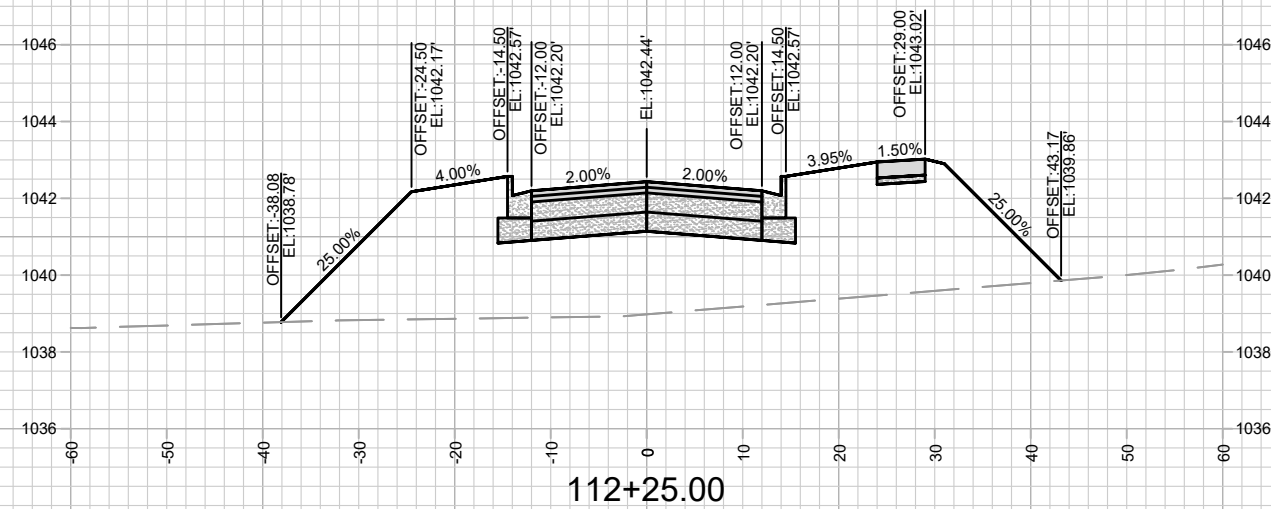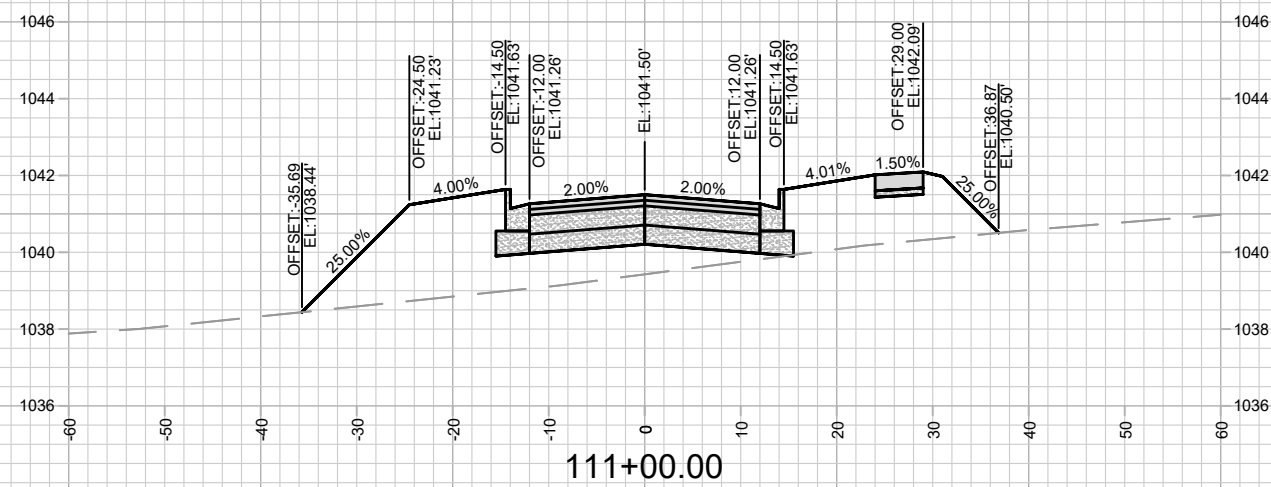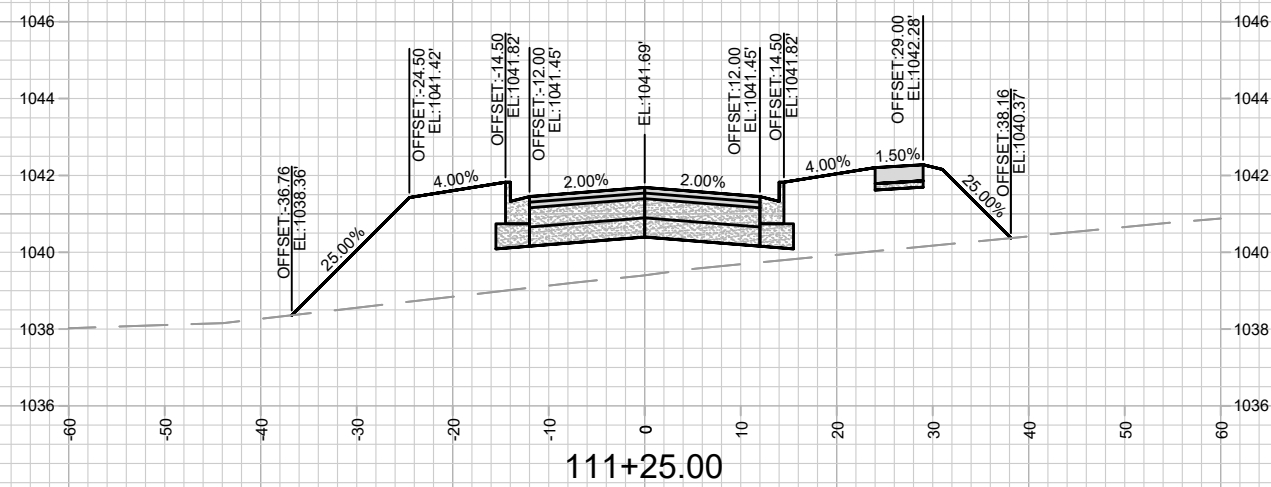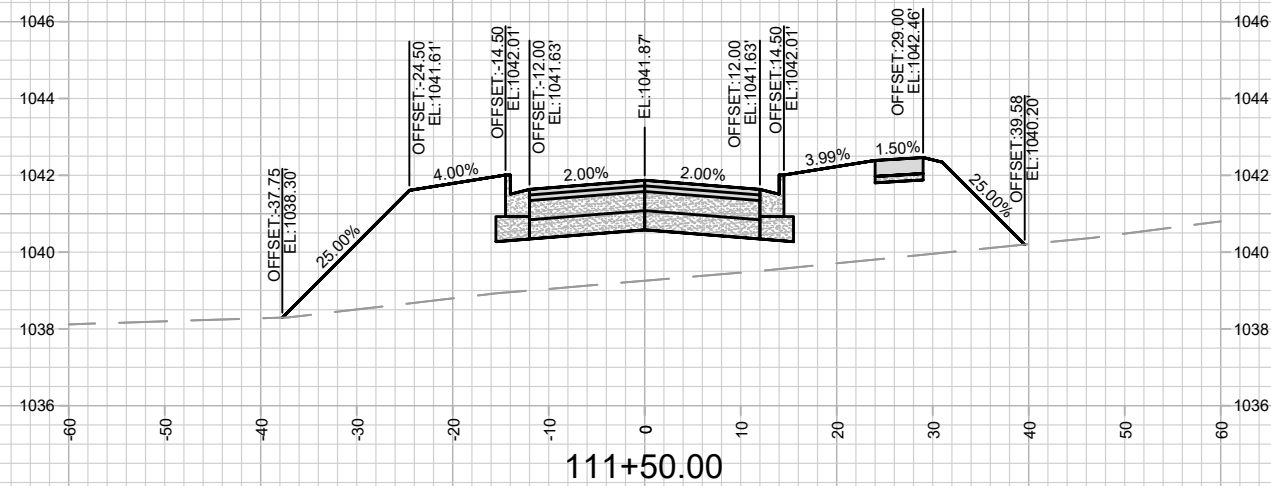

13893

X-8

CROSS SECTIONS - BLUE HARVEST LN, FEATHER EDGE DR, & PATH 2

13893

BLUE HARVEST LANE, FEATHER EDGE DRIVE, & SOARING SKY RUN ASSESSMENT DISTRICT - 2023 MADISON, WI

M:\DESIGN\Projects\13893\CAD\Streets\13893EN-XSheets.dwg

CONTRACT NO:

[illegible]

1000

1/2024 4:11 PM







4:44 PM



MARK
Designed By
12902

BY

BY

BY

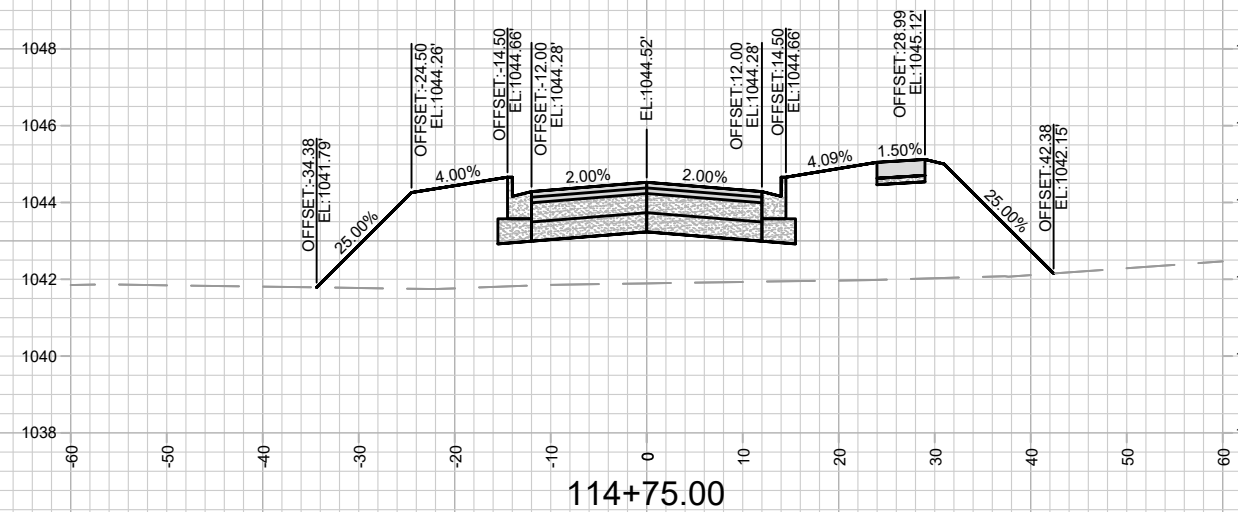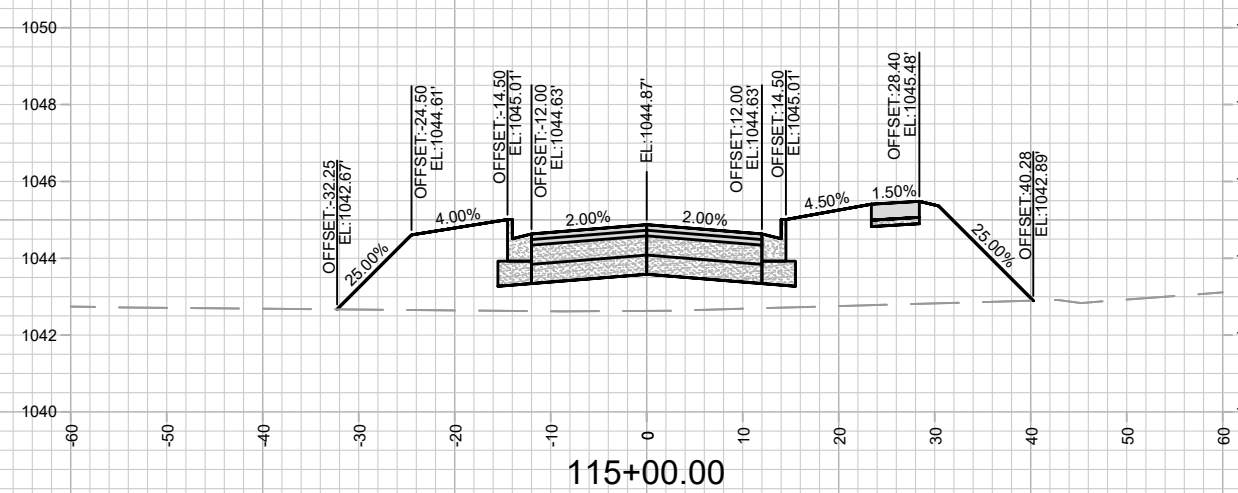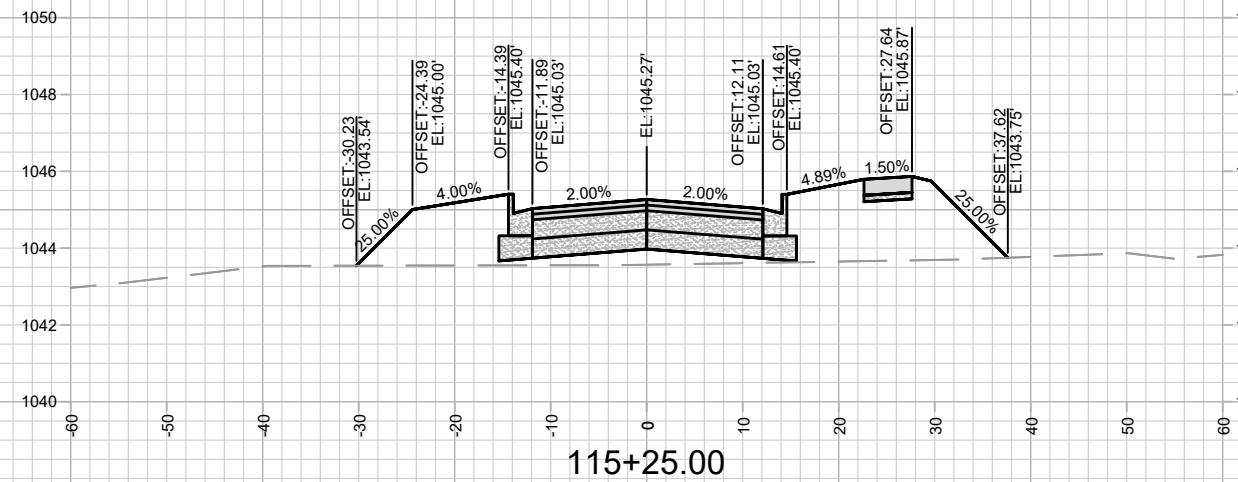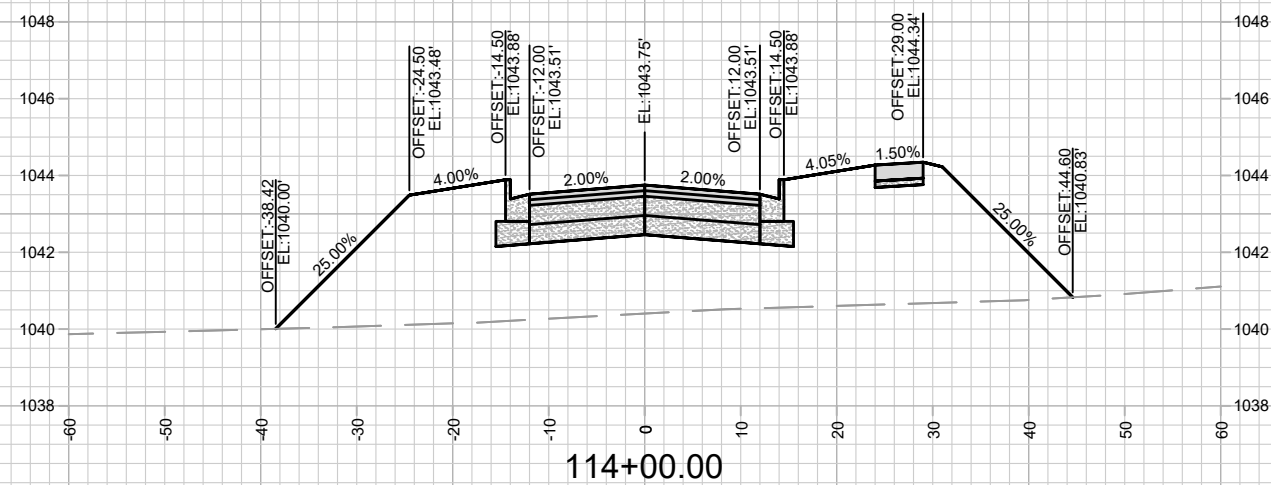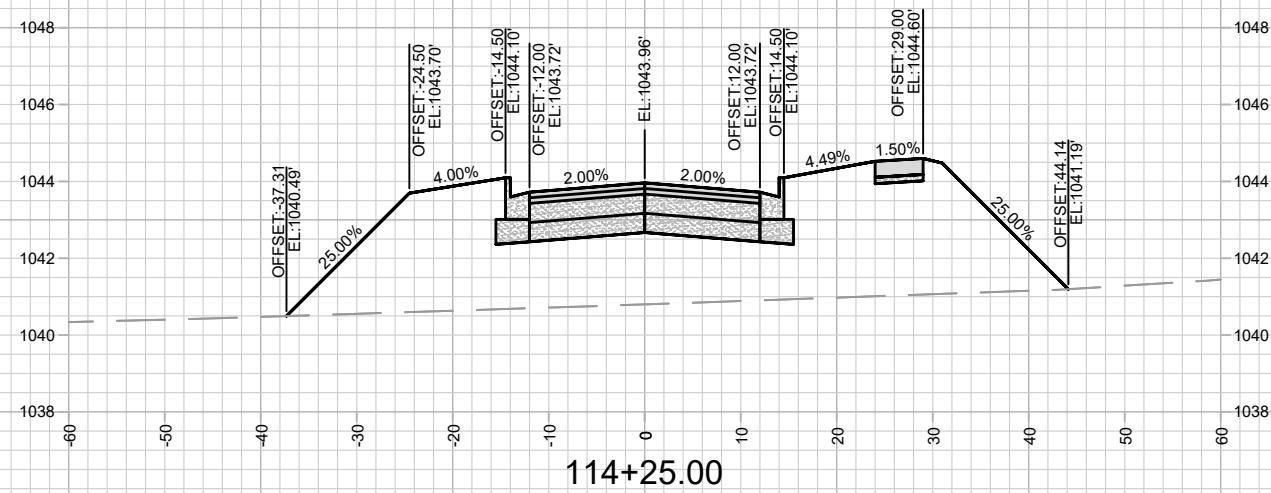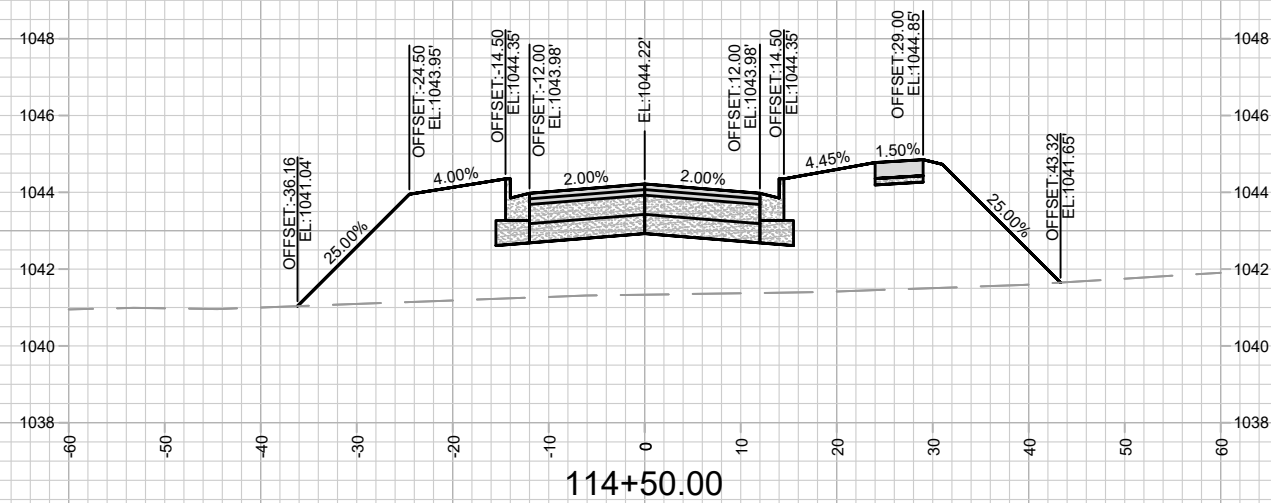

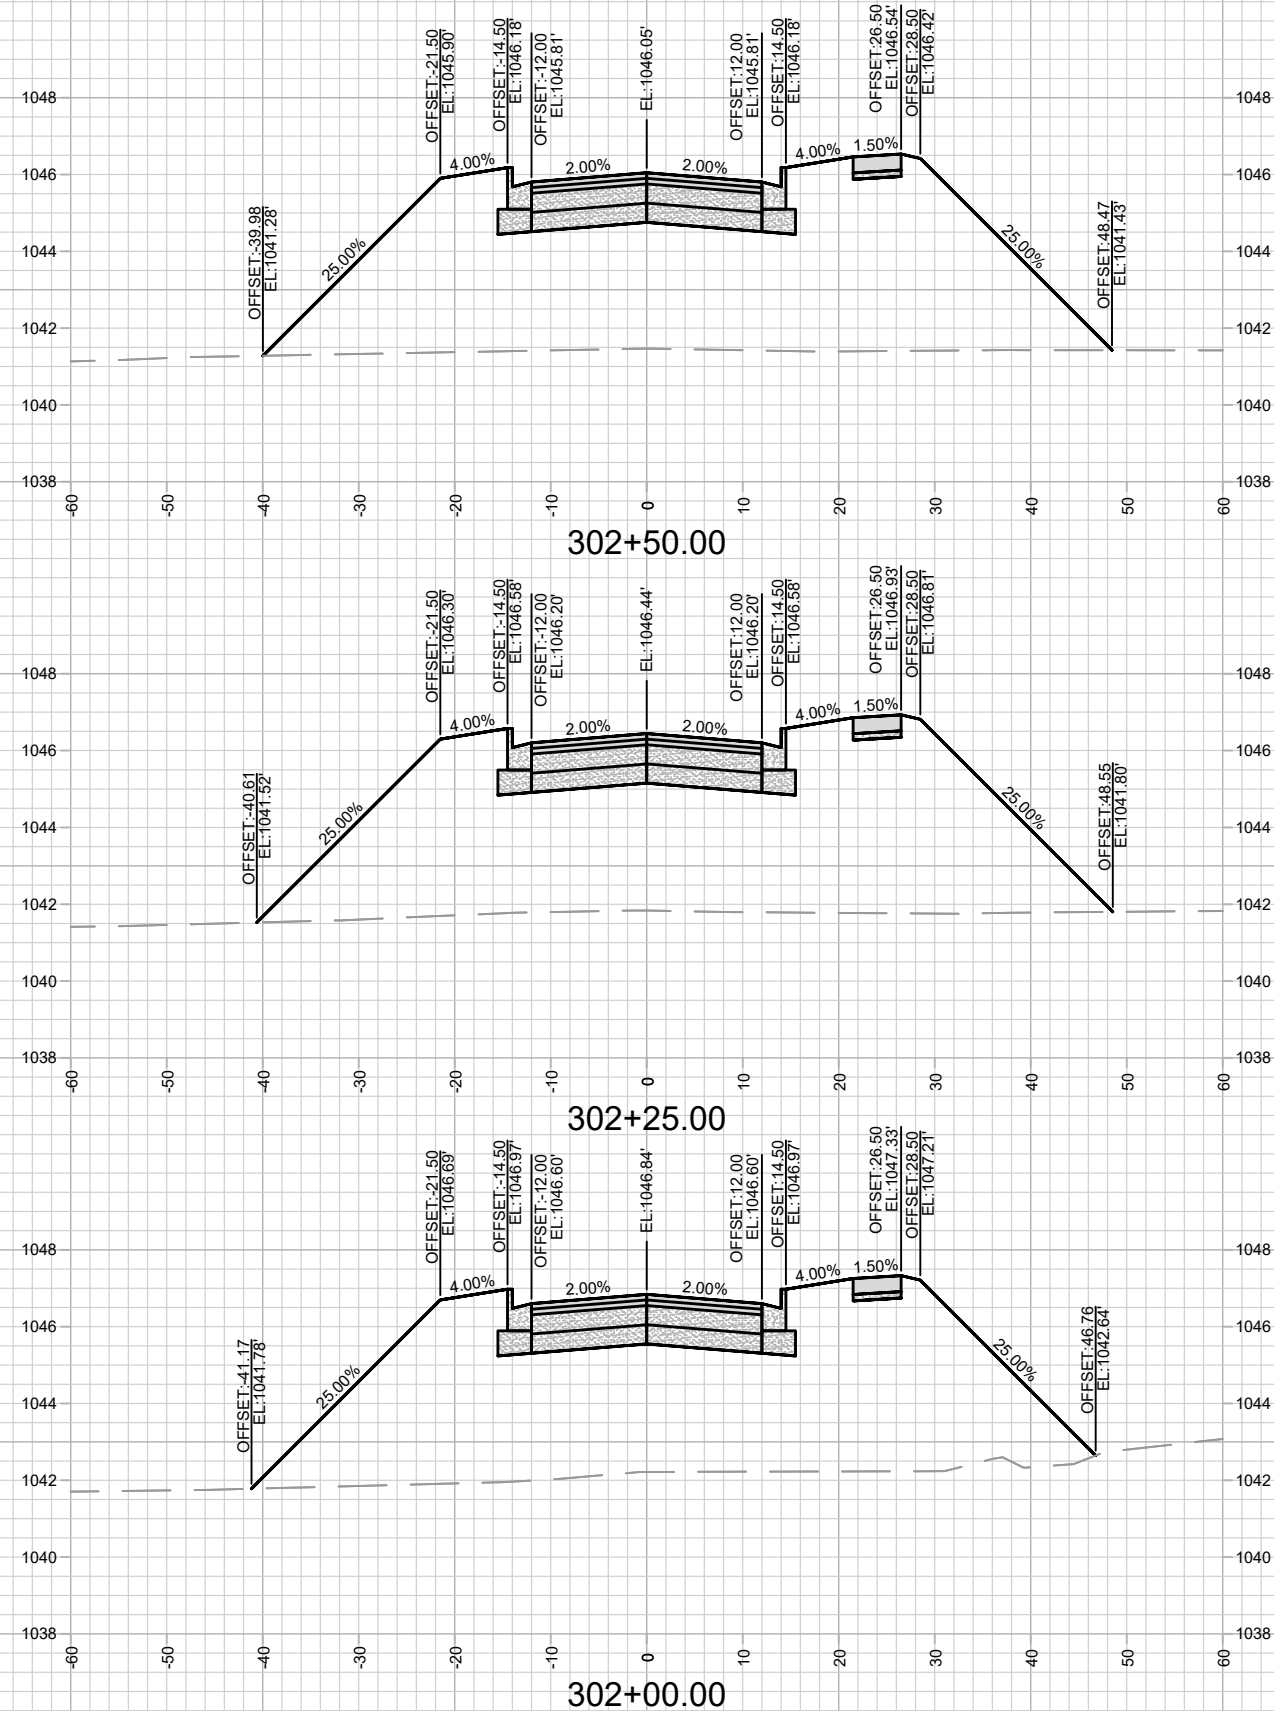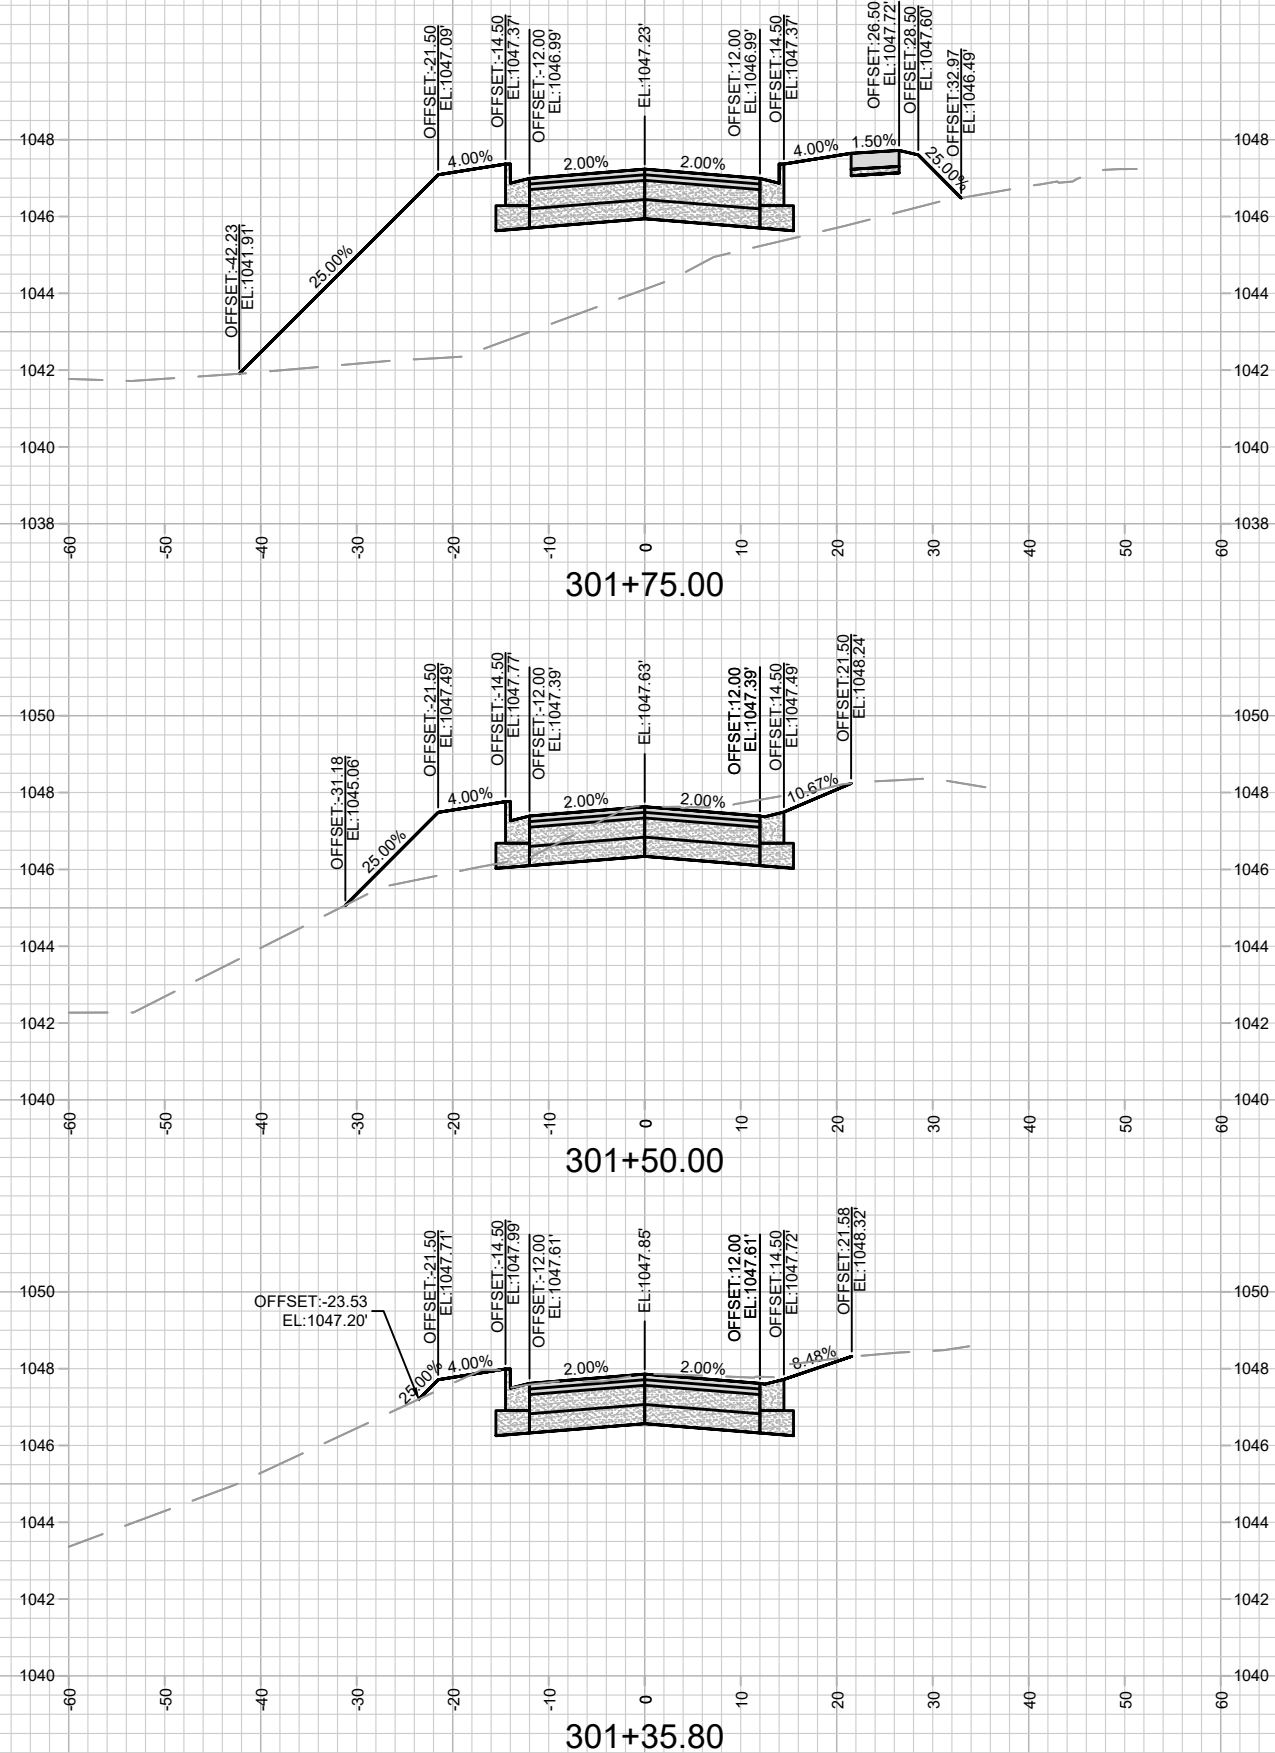

13893
X-12

CROSS SECTIONS - SOARING SKY RN

BLUE HARVEST LANE, FEATHER EDGE DRIVE, & SOARING SKY RUN ASSESSMENT DISTRICT - 2023 MADISON, WI

M:\DESIGN\Projects\13893\CAD\Streets\13893EN-XSheets.dwg

CONTRACT NO: 8317



13893

MARK	REVISION	DATE	BY

Designed By: RES
Date: 4/11/2024 4:12 PM

Scale: 1" = 20'

X-12

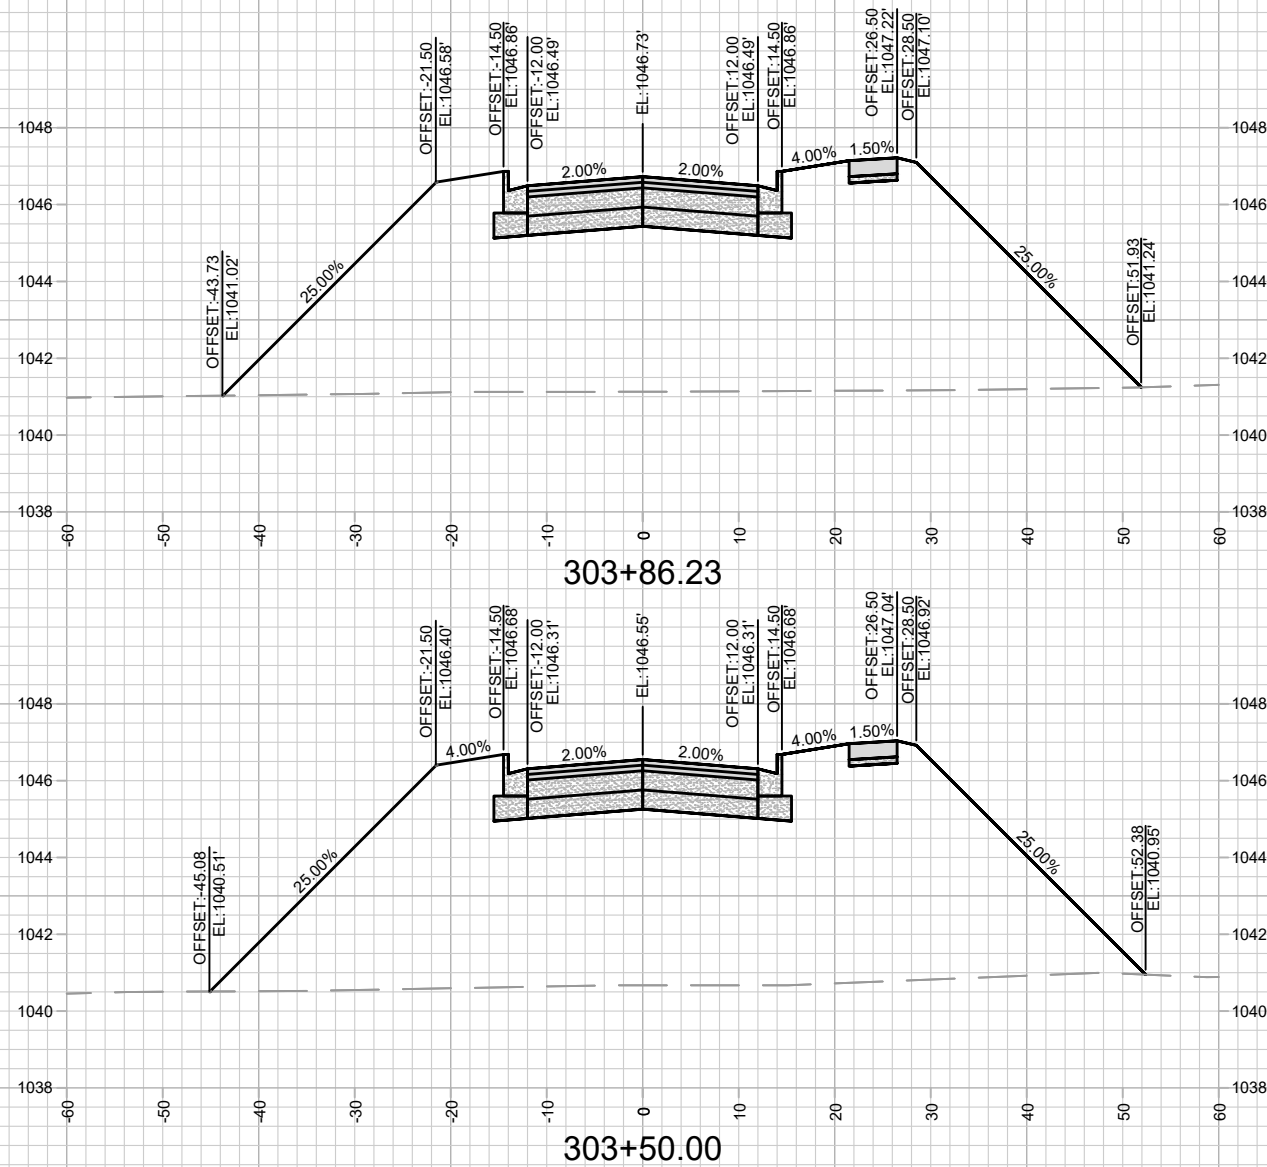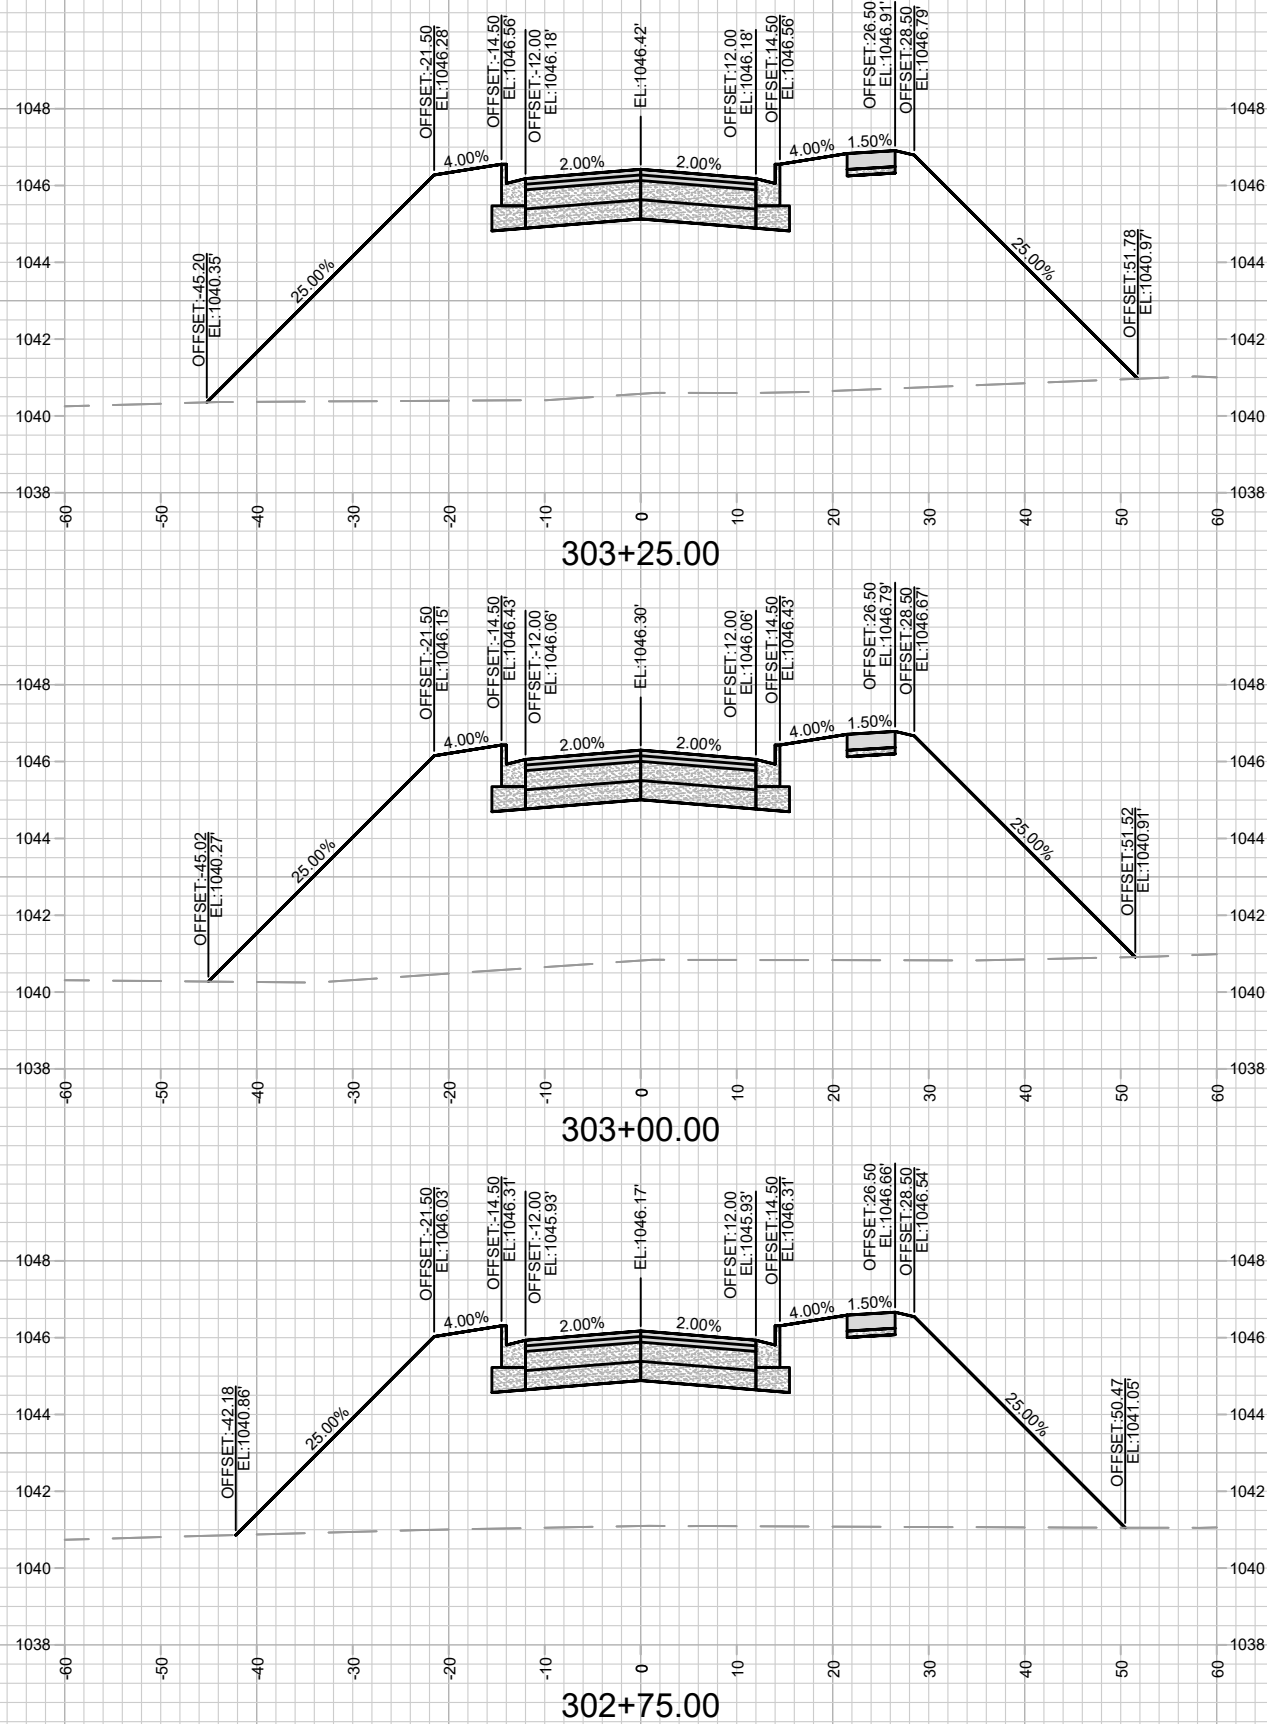

13893
X-13

CROSS SECTIONS - SOARING SKY RN

BLUE HARVEST LANE, FEATHER EDGE DRIVE, & SOARING SKY RUN ASSESSMENT DISTRICT - 2023 MADISON, WI

M:\DESIGN\Projects\13893\CAD\Streets\13893EN-XSheets.dwg



CONTRACT NO: 8317



13893

MARK	REVISION	DATE	BY

Designed By: RES
Date: 4/11/2024 4:12 PM

13893
Scale: 1" = 20'
X-13

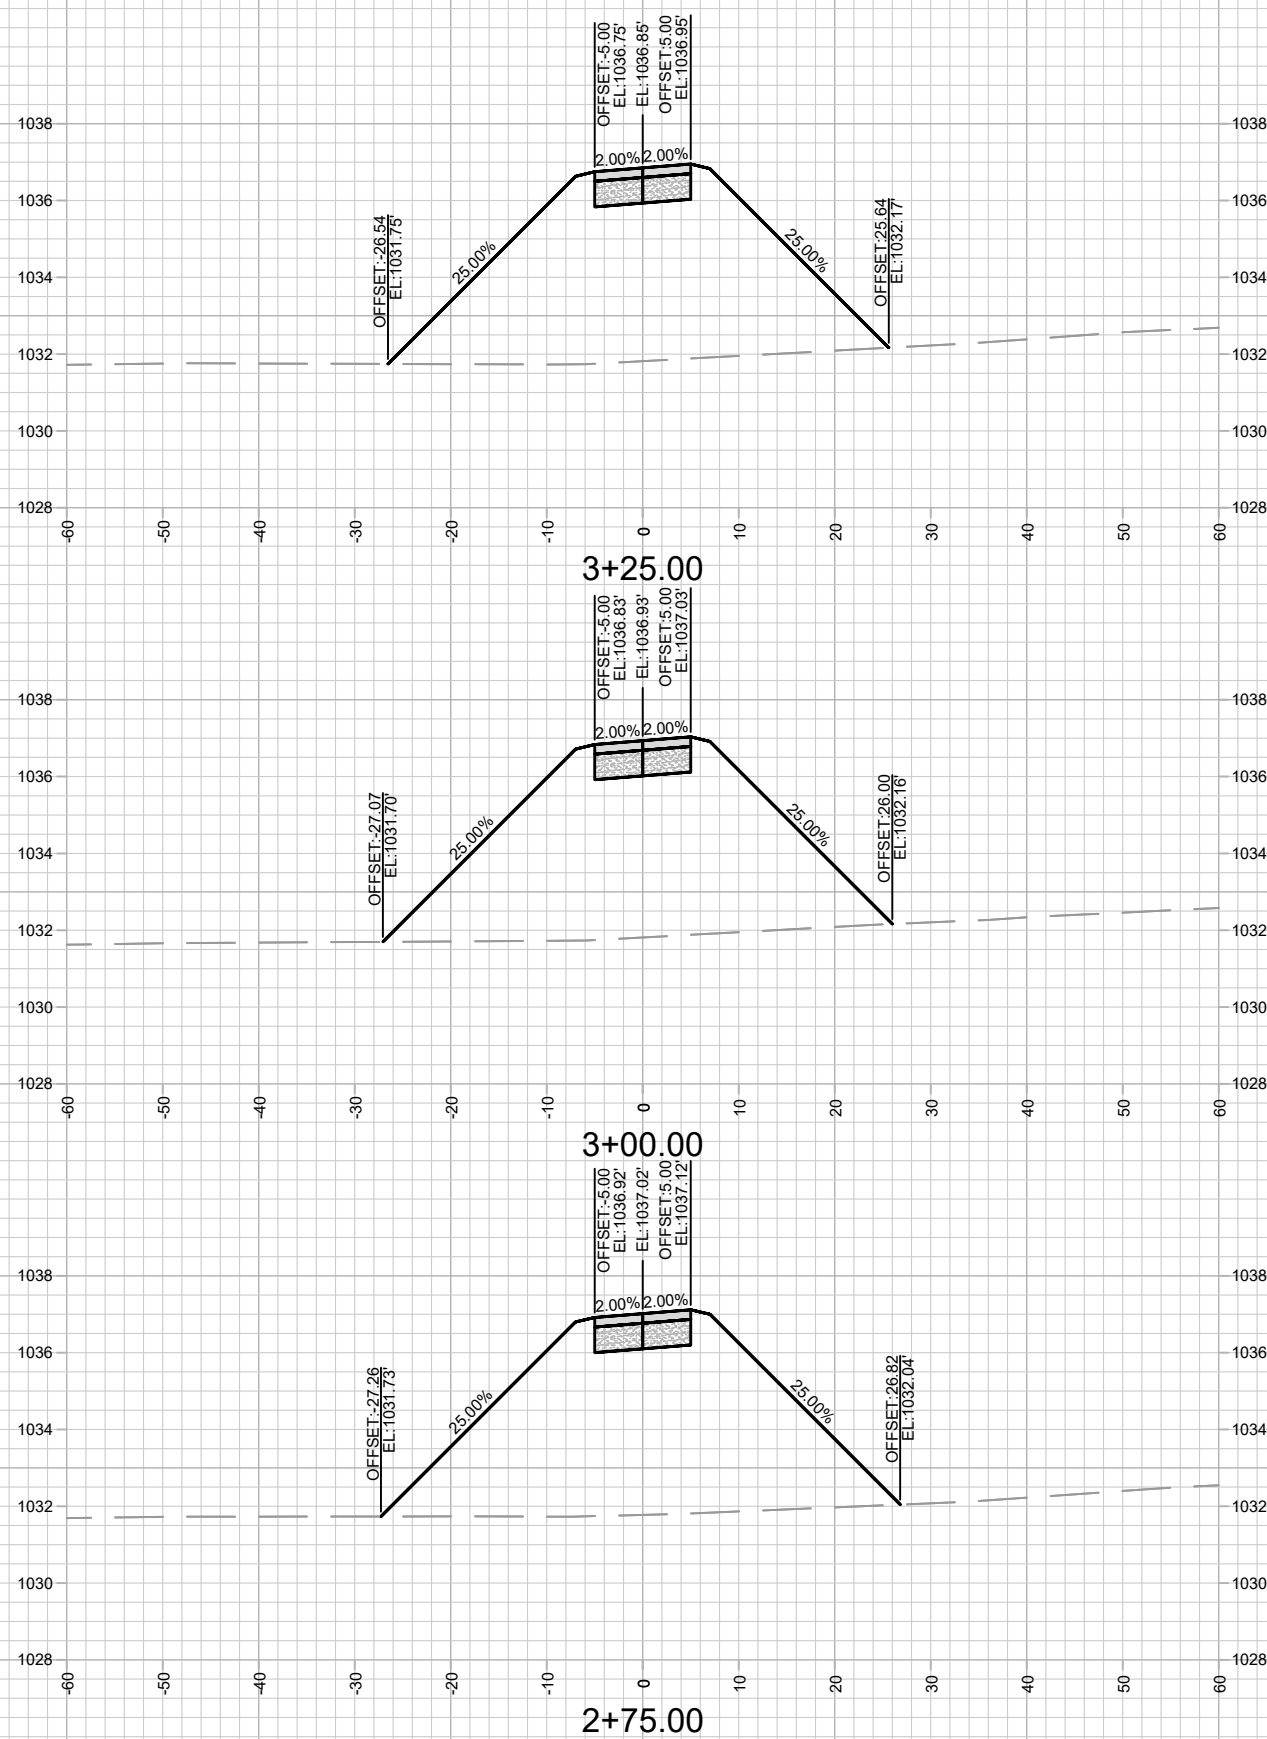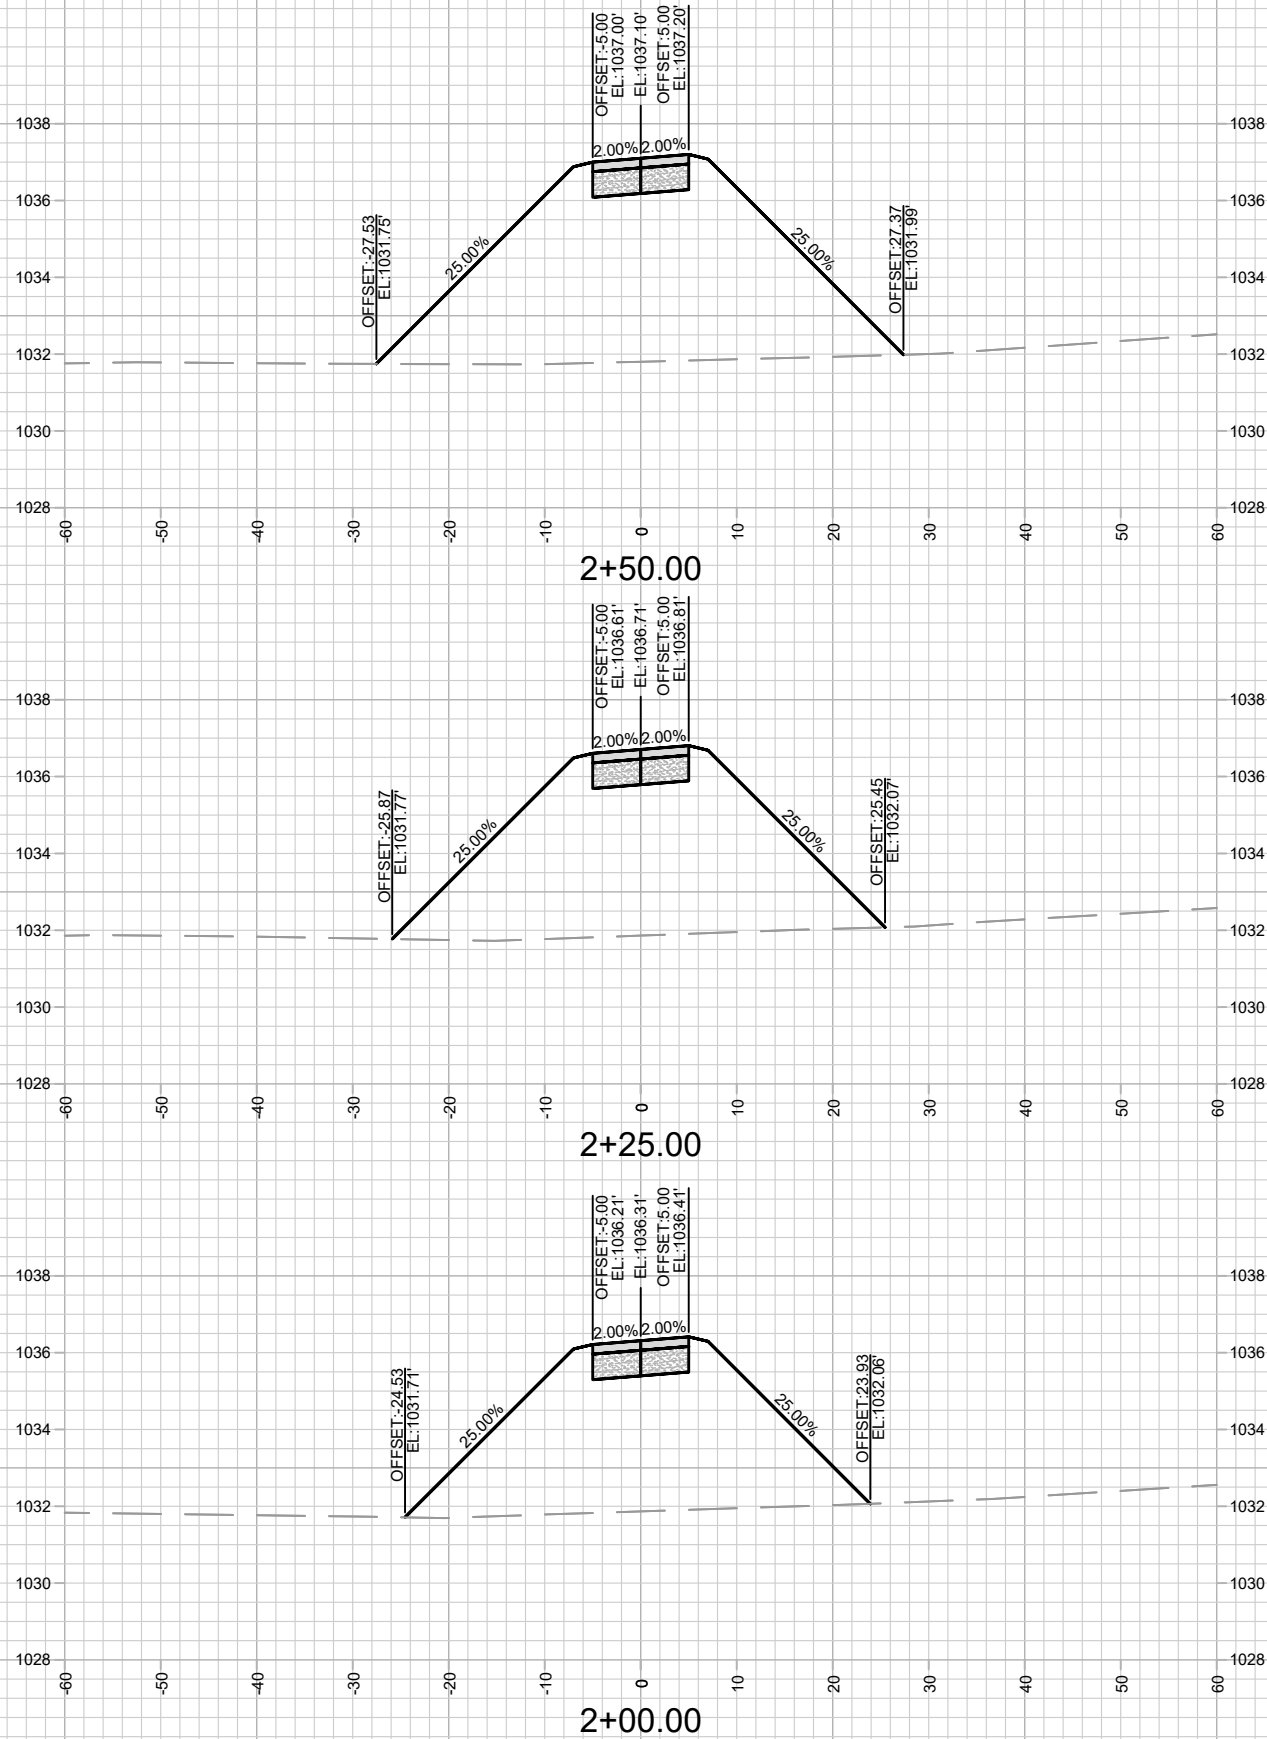

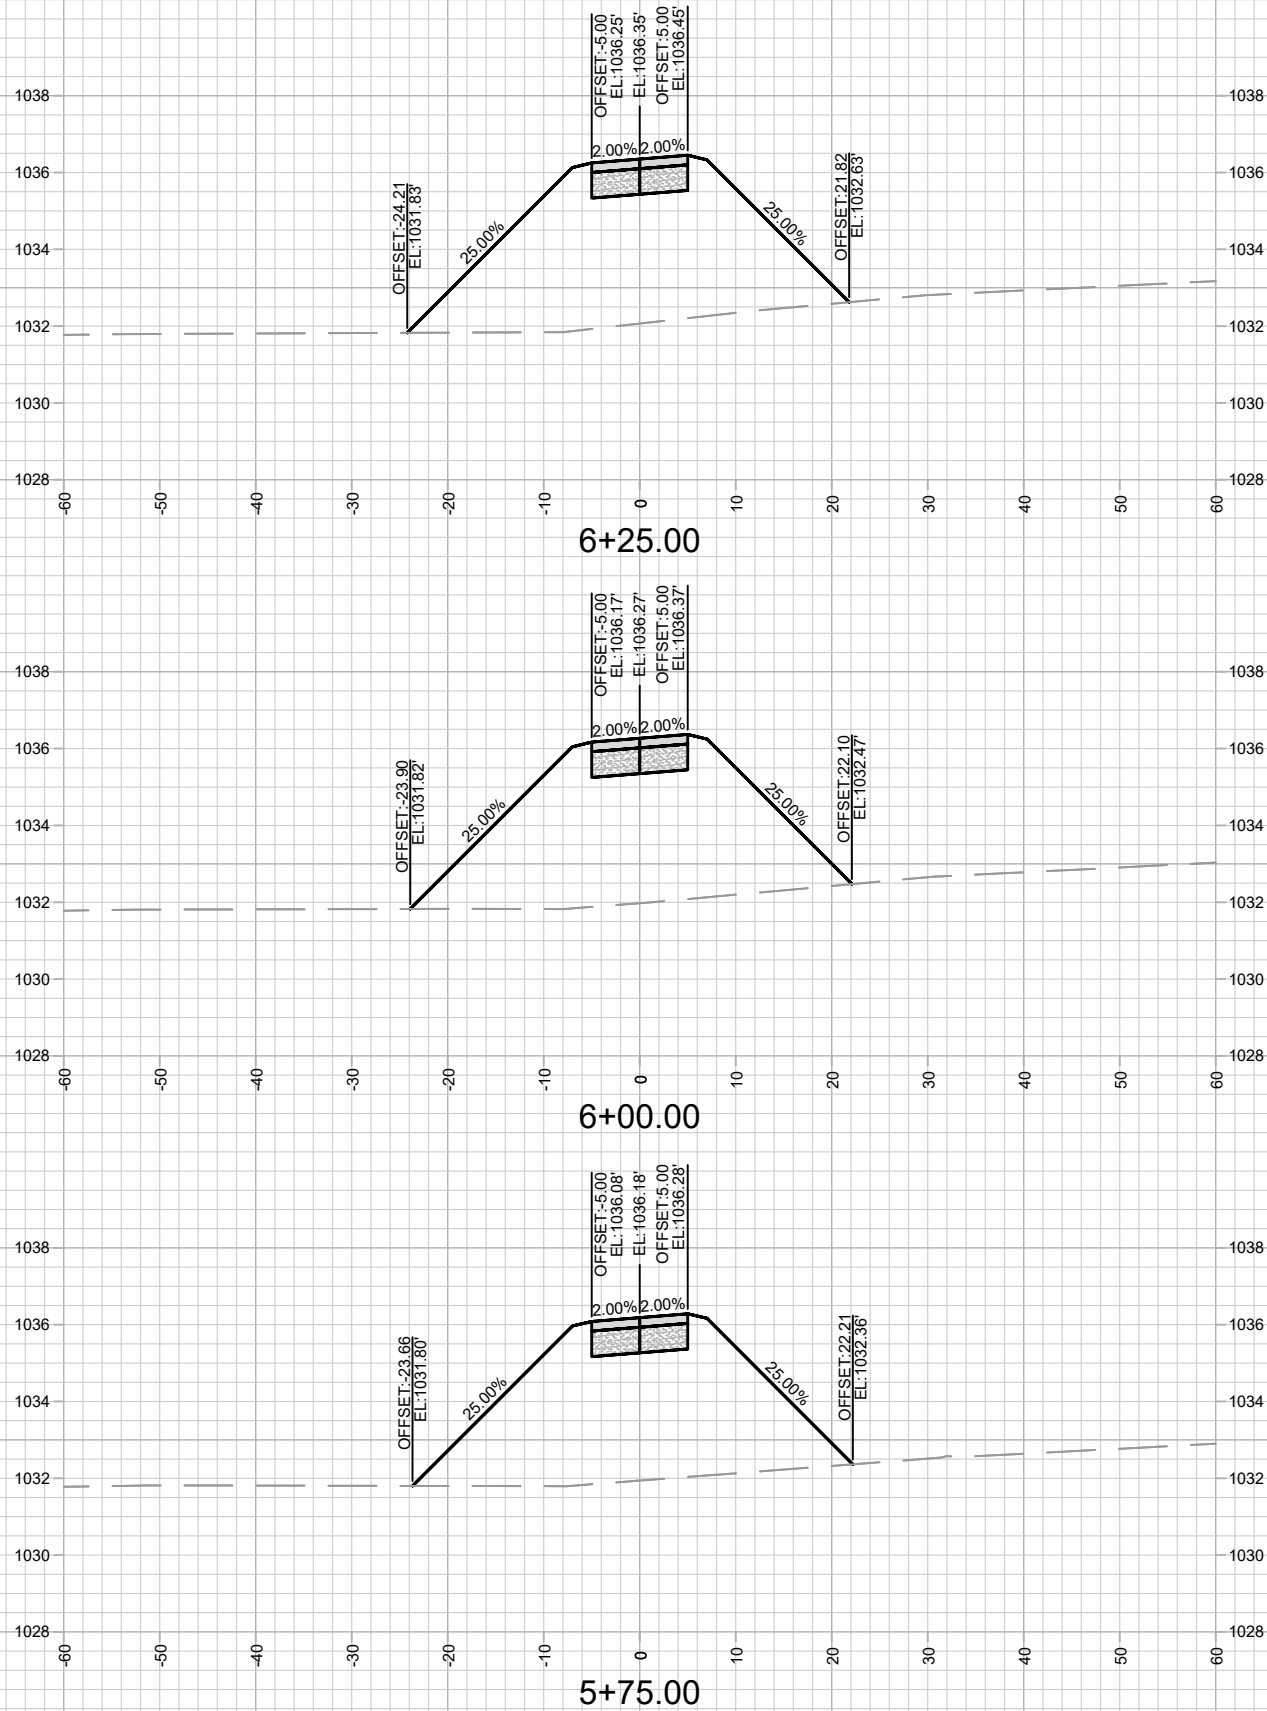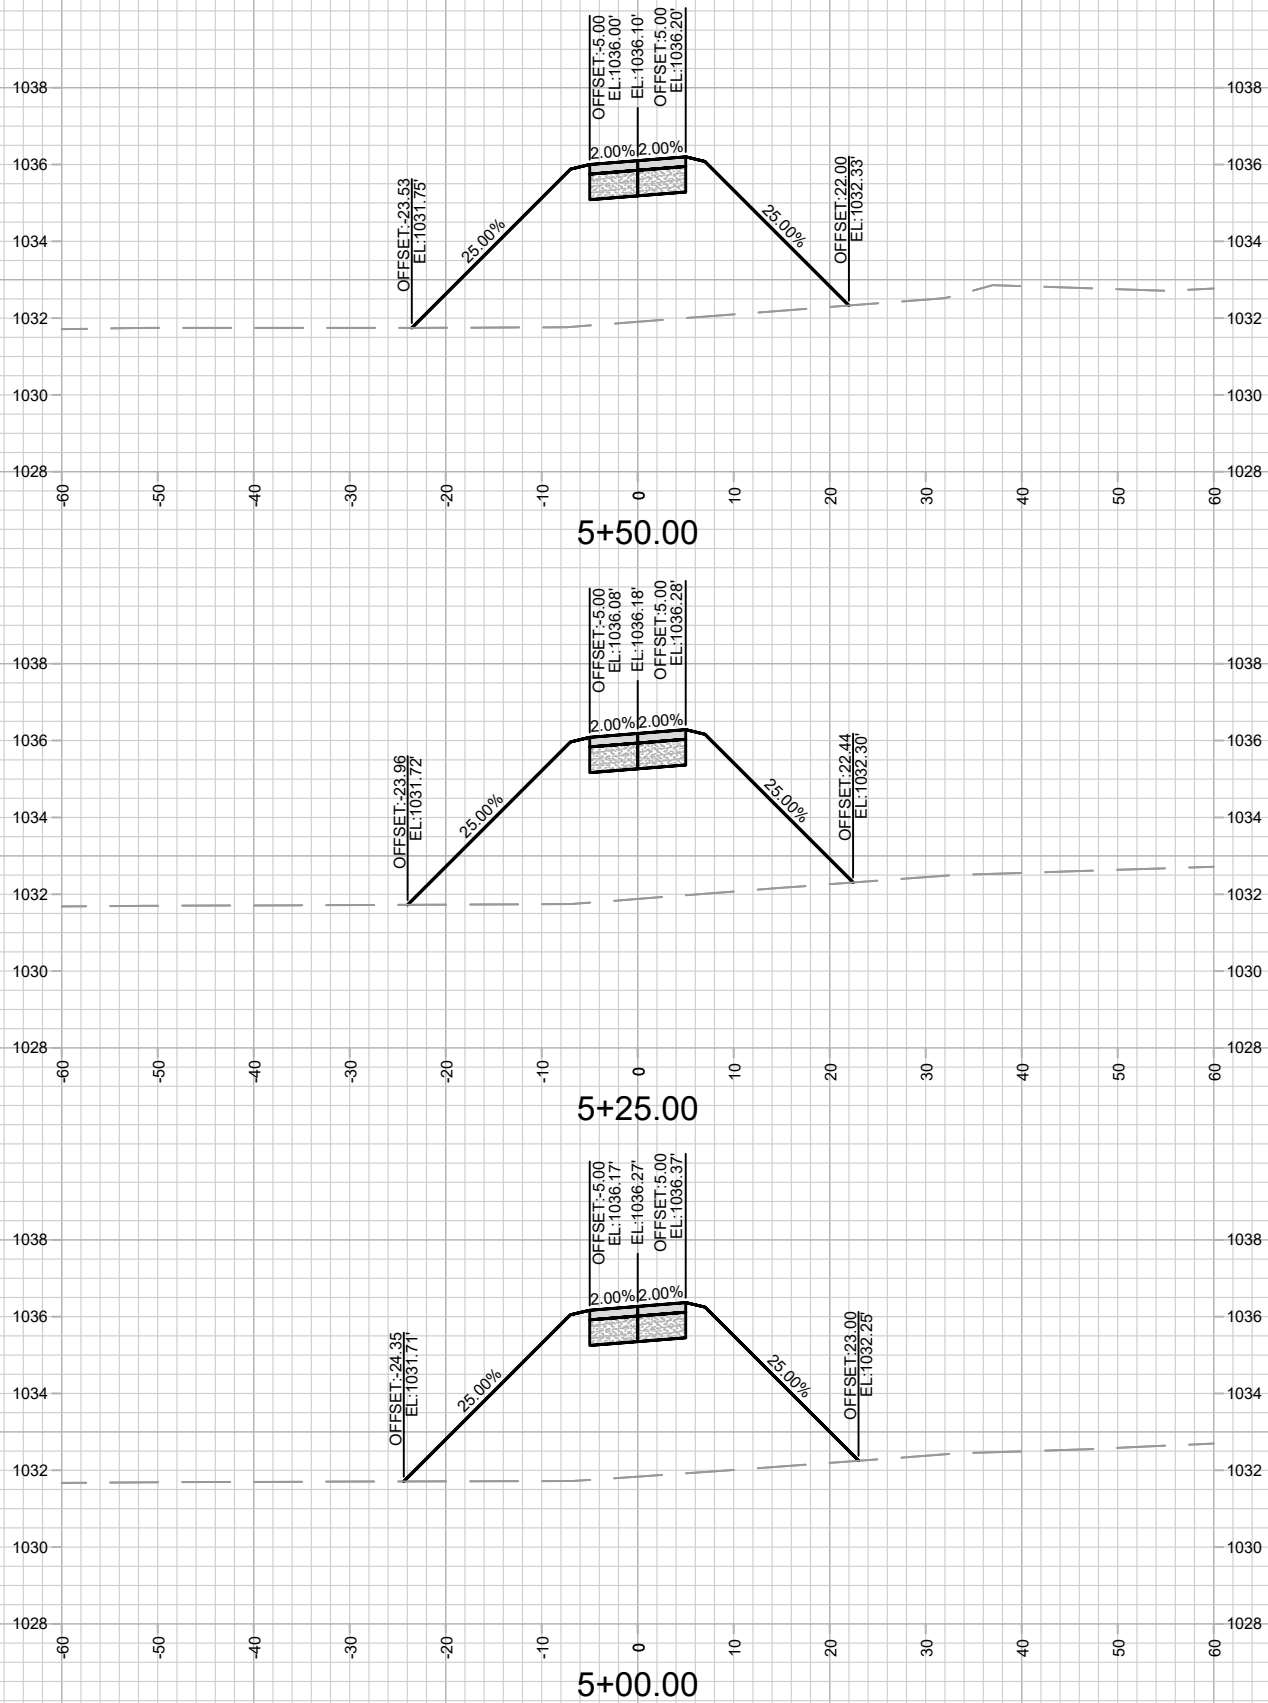

13893
X-17

CROSS SECTIONS - PATH 1

BLUE HARVEST LANE, FEATHER EDGE DRIVE, & SOARING SKY RUN ASSESSMENT DISTRICT - 2023 MADISON, WI

M:\DESIGN\Projects\13893\CAD\Streets\13893EN-XSheets.dwg

CONTRACT NO: 8317

13893

MARK	REVISION	DATE	BY



Designed By: RES

Date: 4/11/2024 4:13 PM

Scale: 1" = 20'

13893

X-17

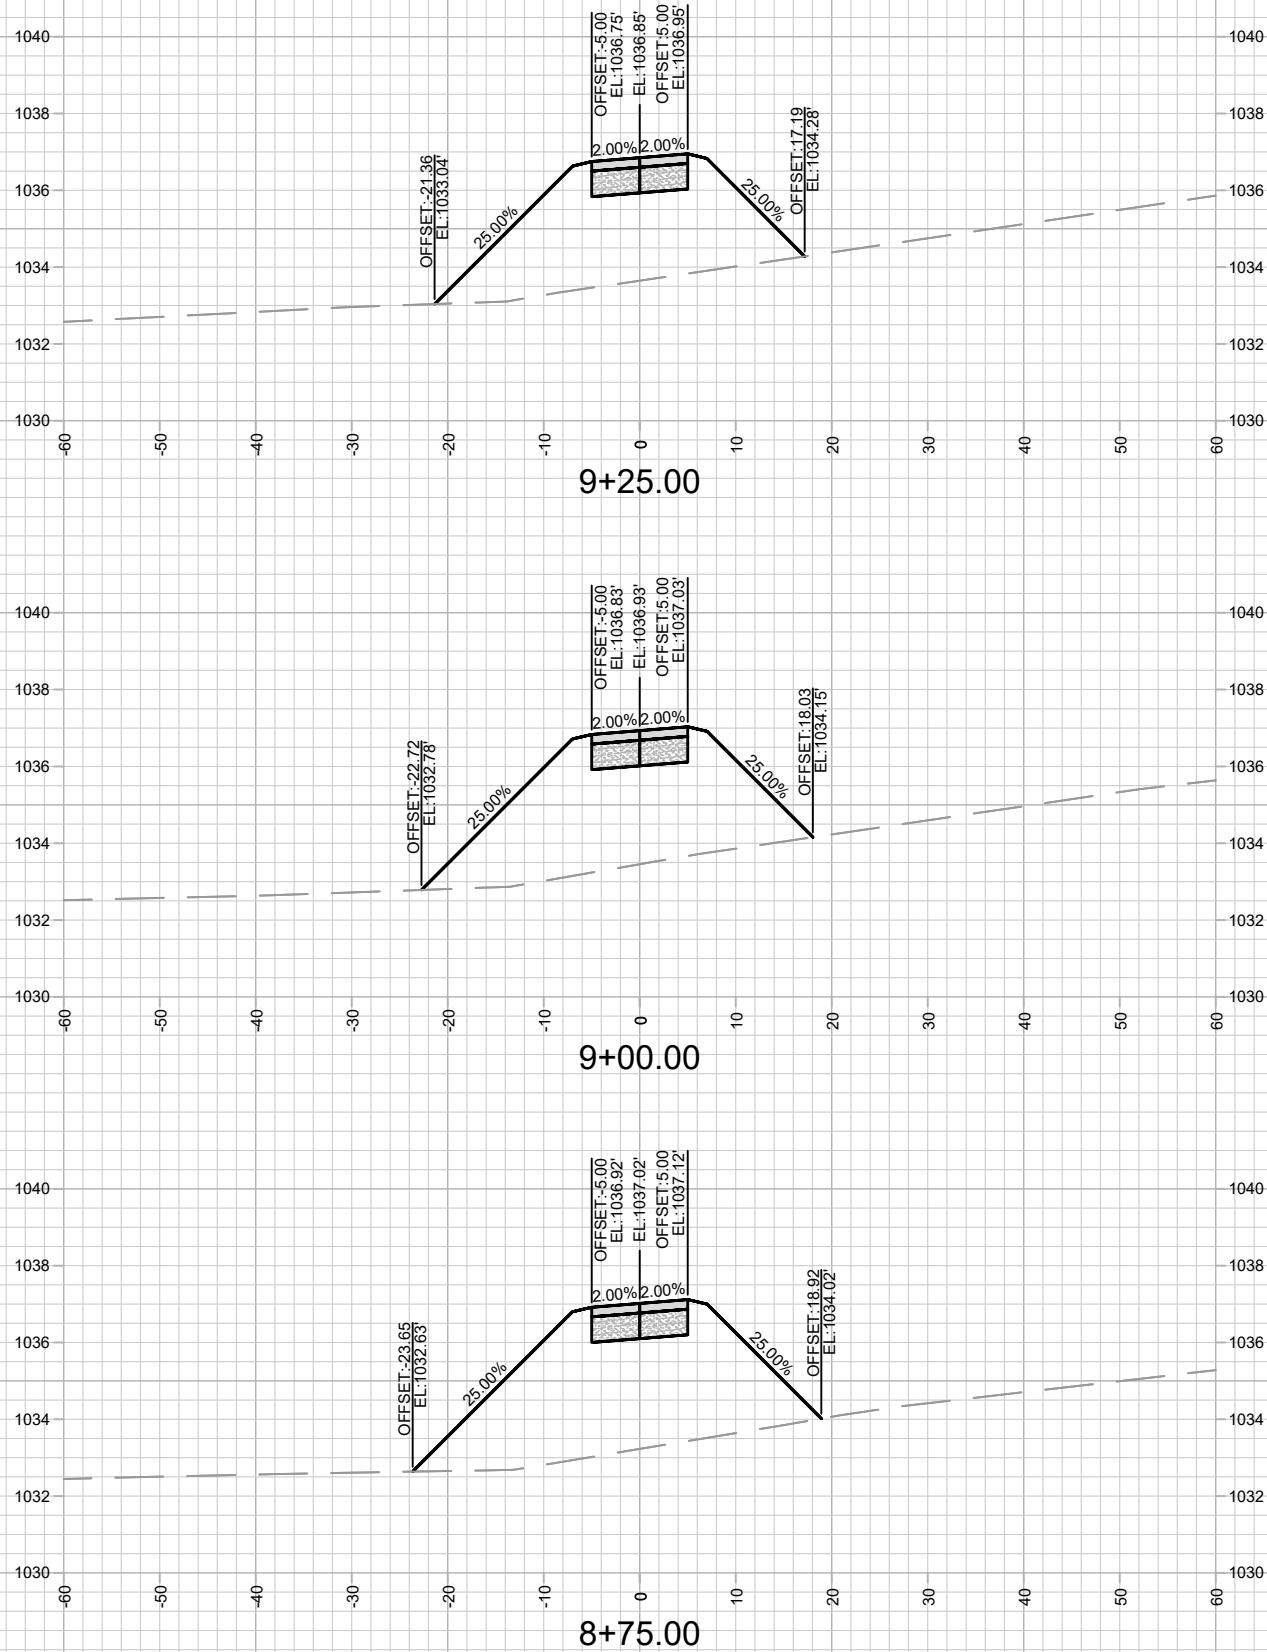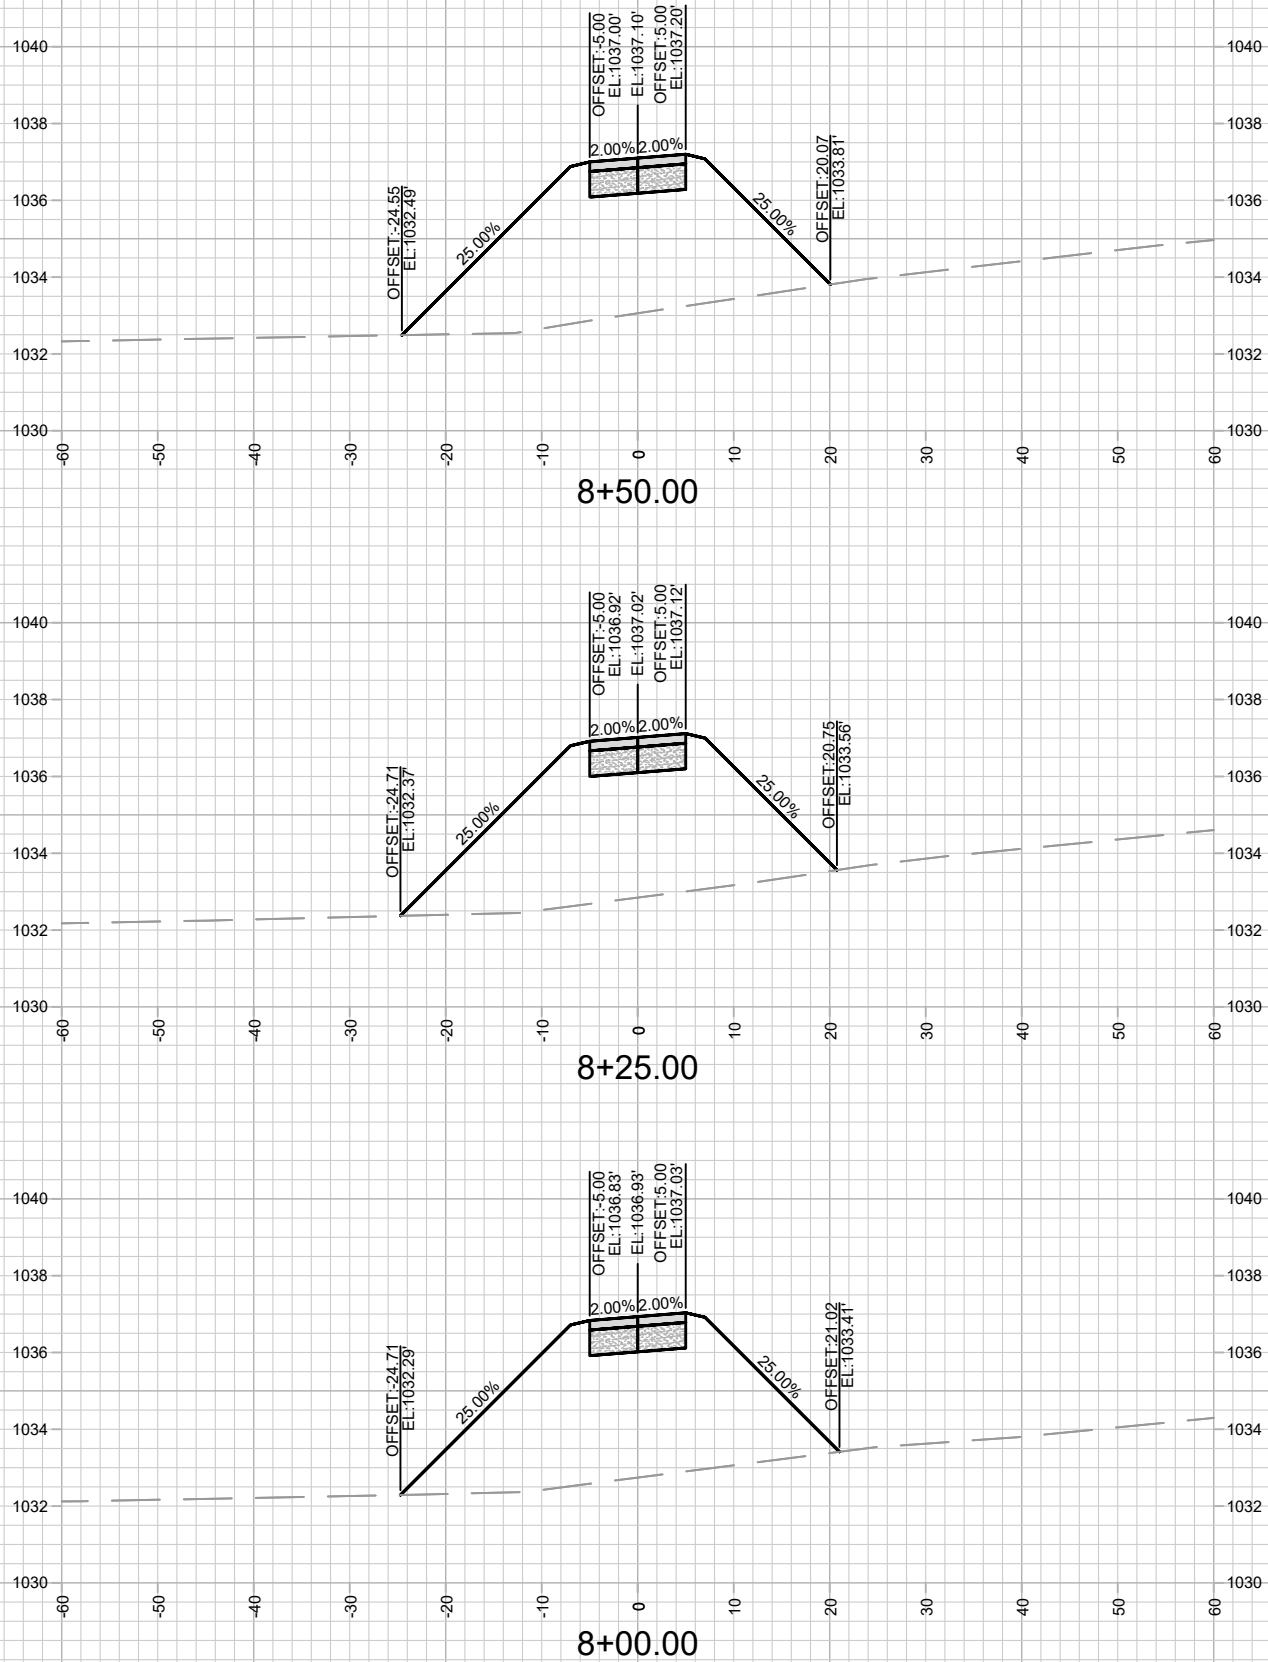

CROSS SECTIONS - PATH 1

13893



BLUE HARVEST LANE, FEATHER EDGE DRIVE, & SOARING SKY RUN ASSESSMENT DISTRICT - 2023 MADISON, WI

M:\DESIGN\Projects\13893\CAD\Streets\13893EN-XSheets.dwg

CONTRACT NO: 8317

MARK	REVISION	DATE	BY
13893	13893	4/11/2024 4:13 PM	X-19

13893
X-19

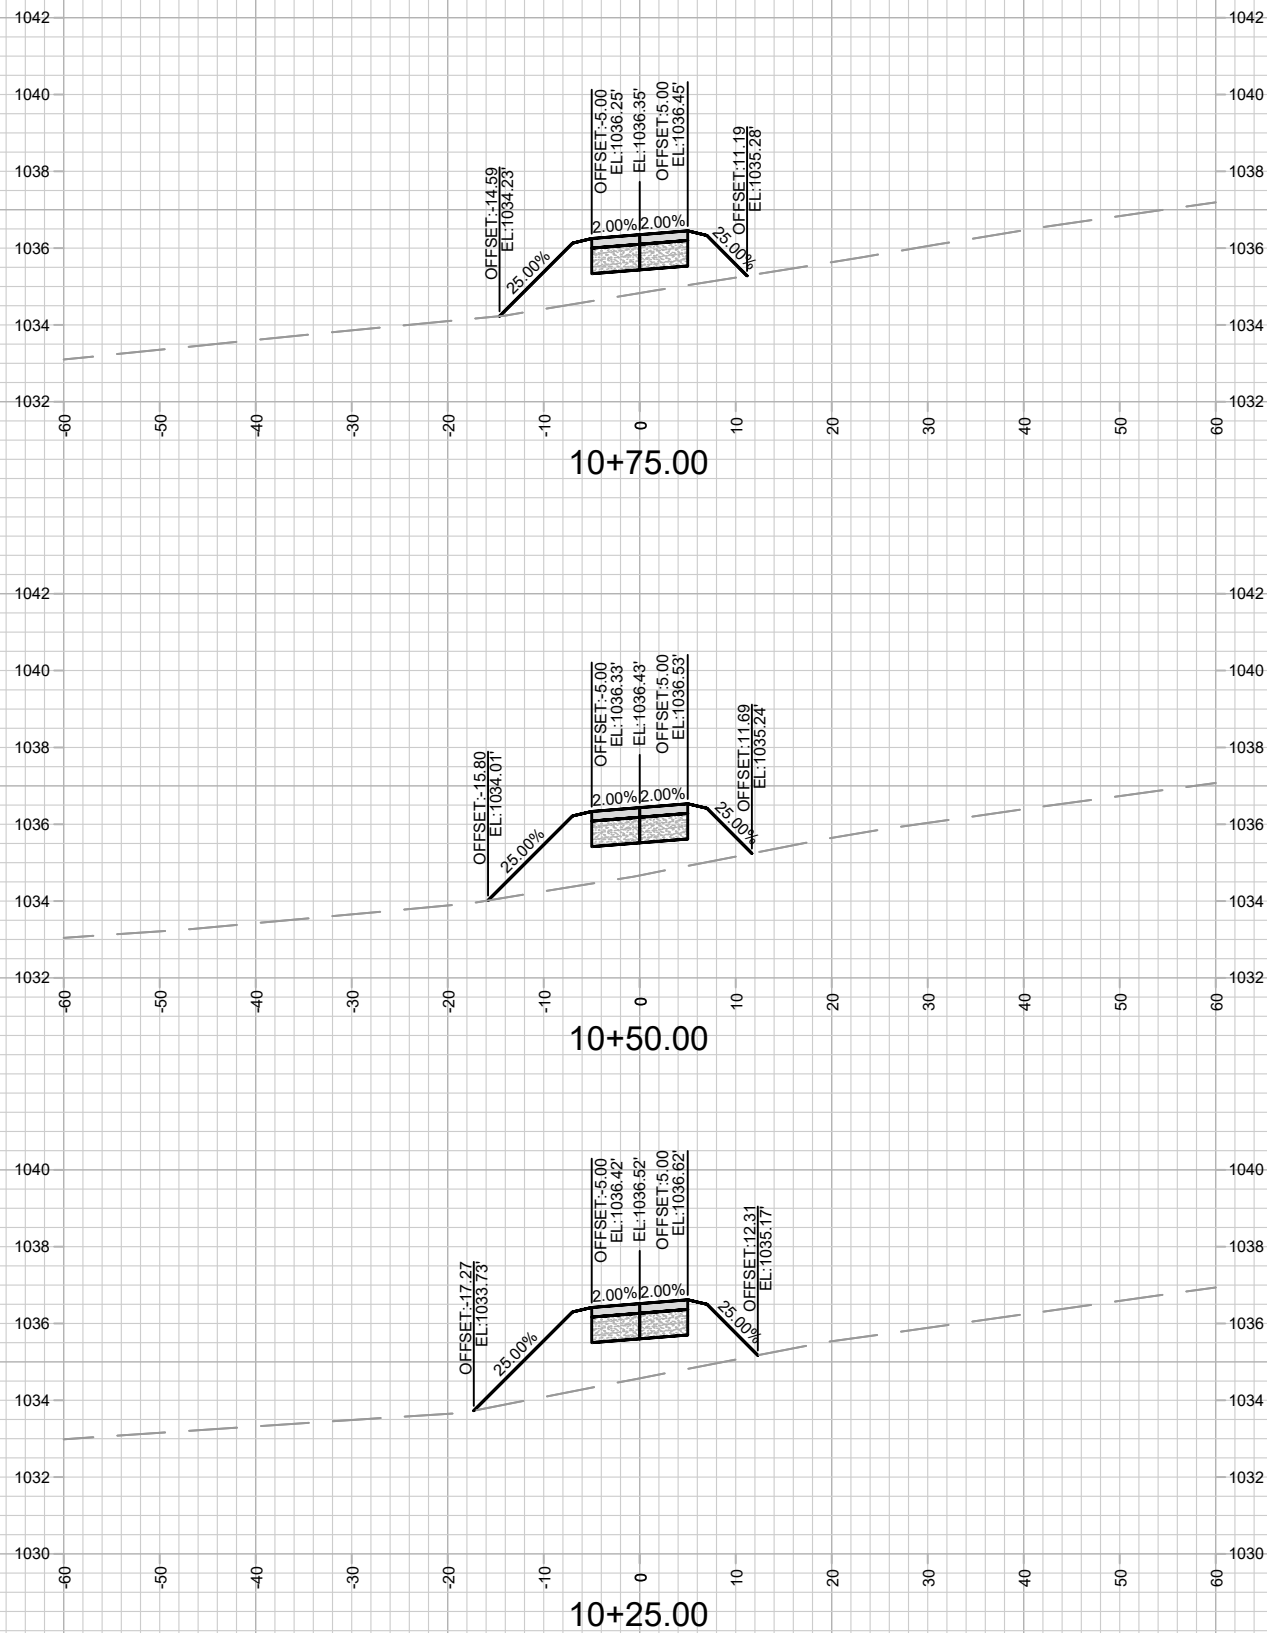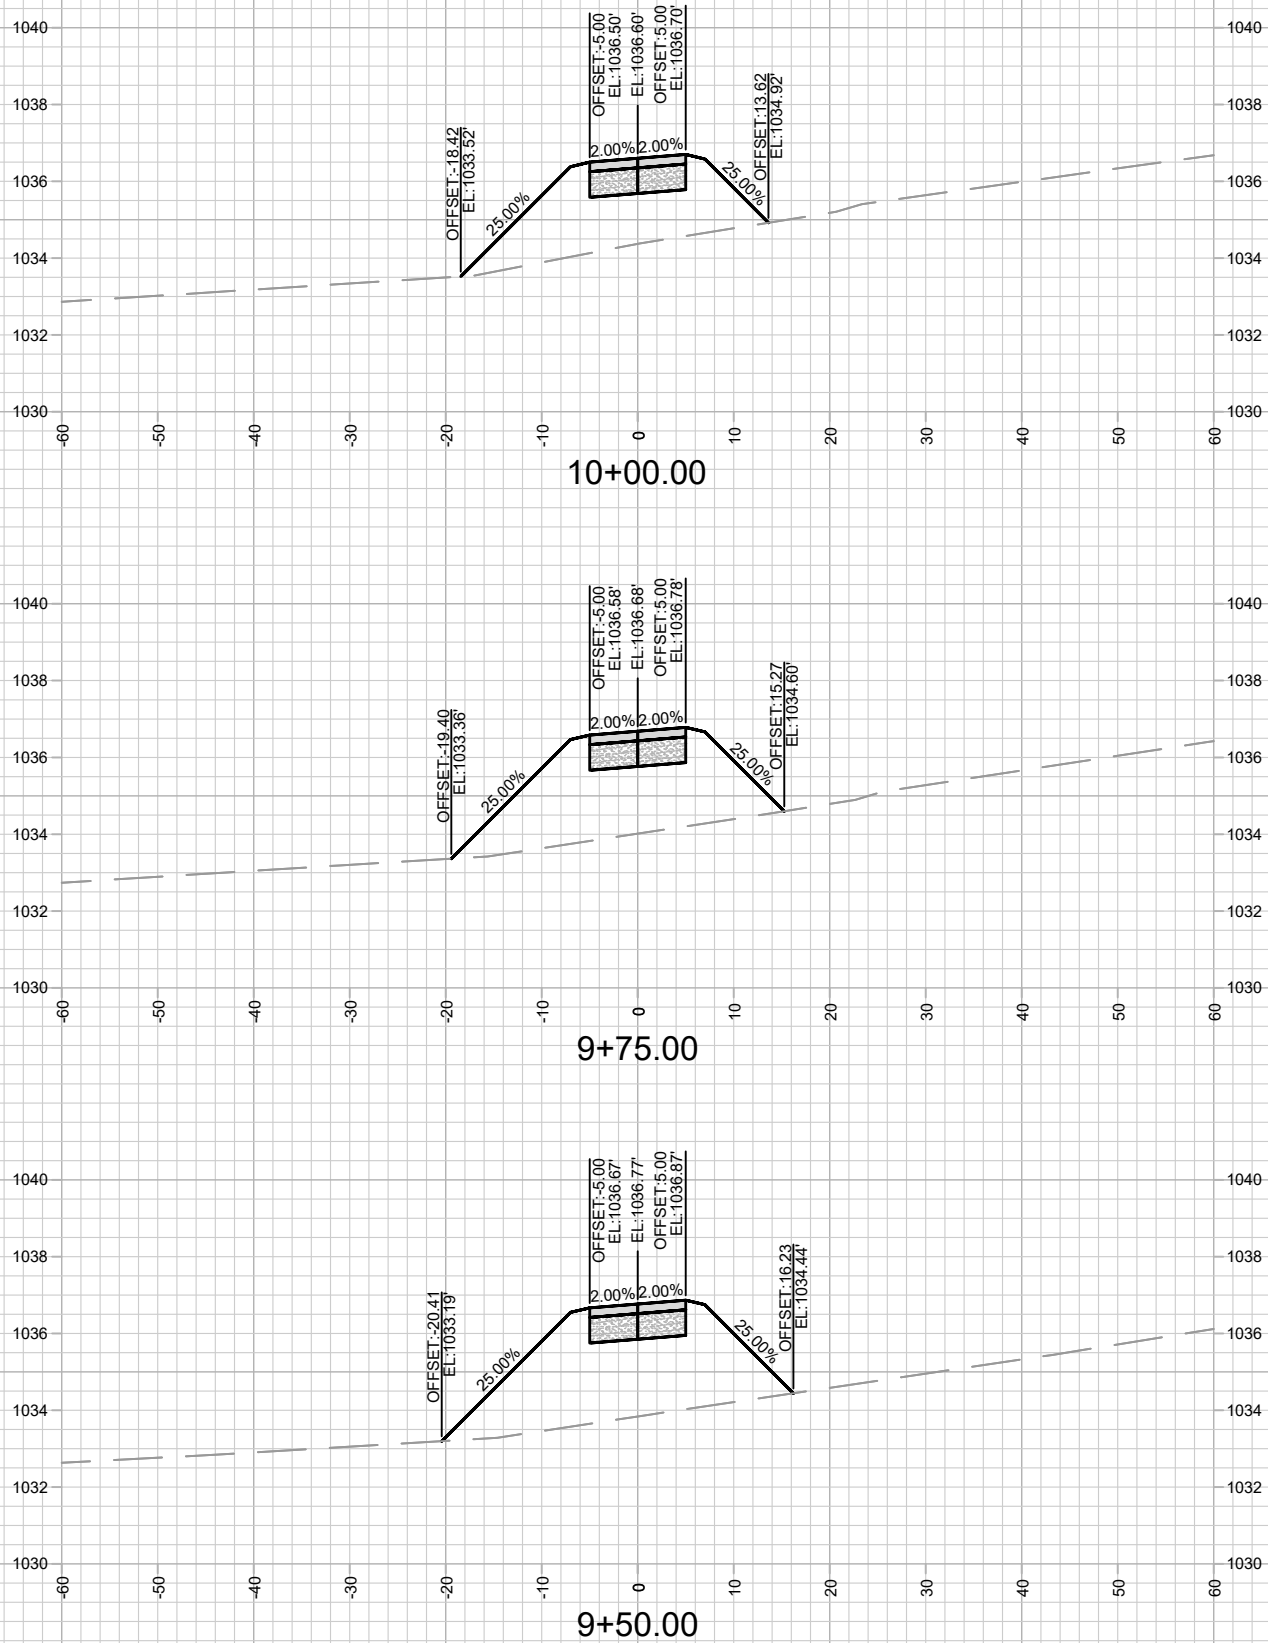

13893
X-20

CROSS SECTIONS - PATH 1



BLUE HARVEST LANE, FEATHER EDGE DRIVE, & SOARING SKY RUN ASSESSMENT DISTRICT - 2023 MADISON, WI


M:\DESIGN\Projects\13893\CAD\Streets\13893EN-XSheets.dwg


CONTRACT NO: 8317


13893



MARK	REVISION	DATE	BY
13893	DESIGNED BY: RES	4/11/2024 4:13 PM	Scale: 1" = 20'

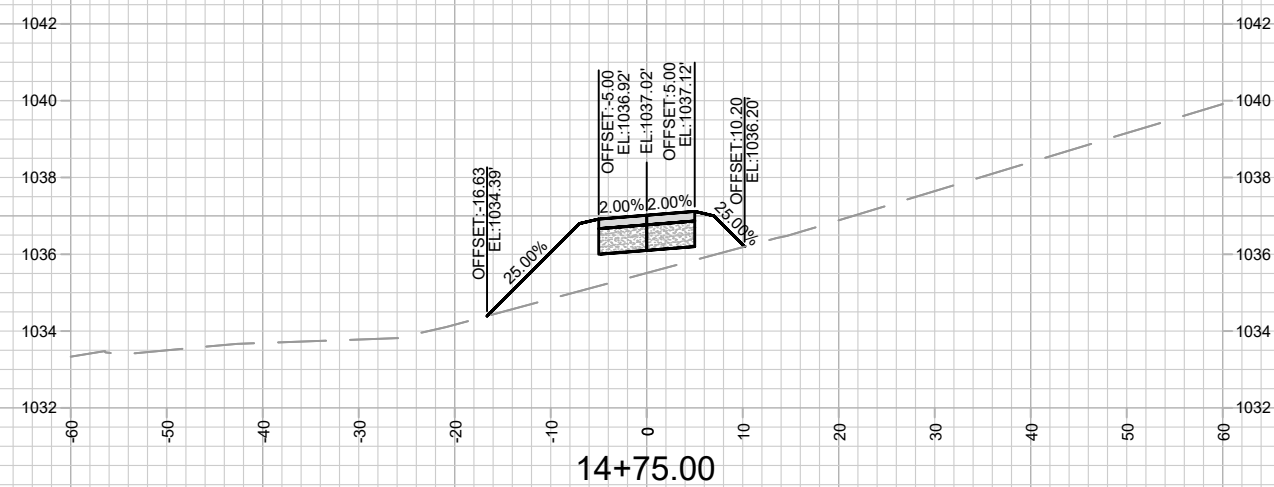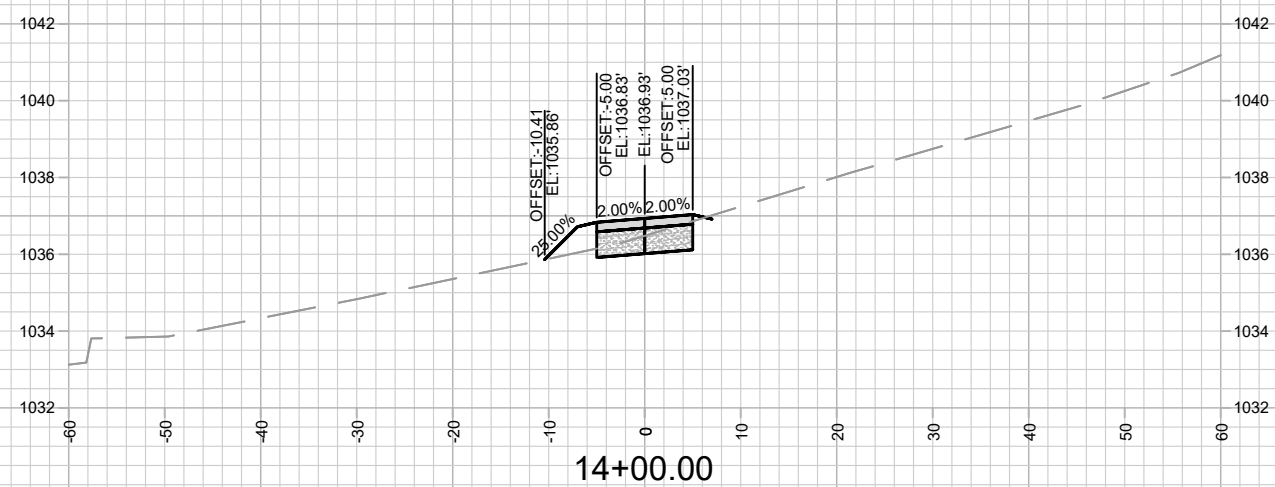

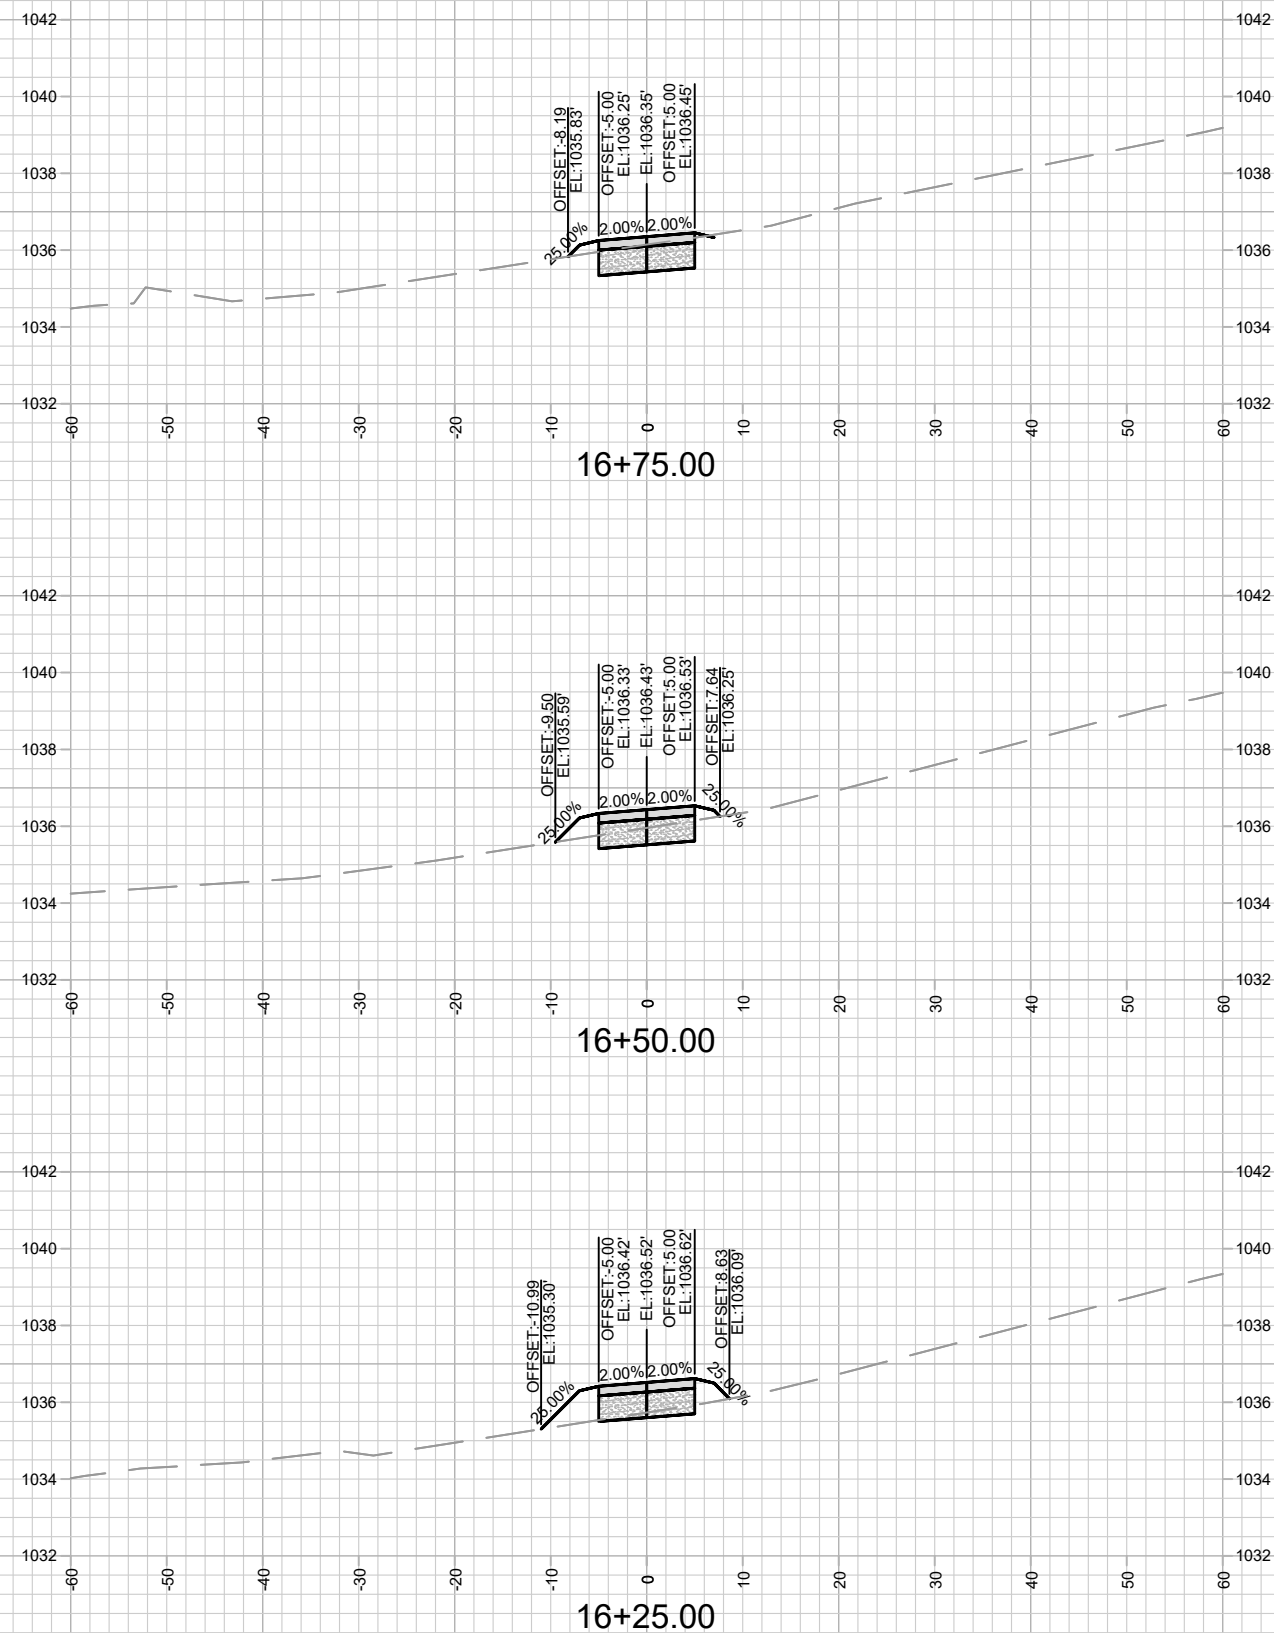

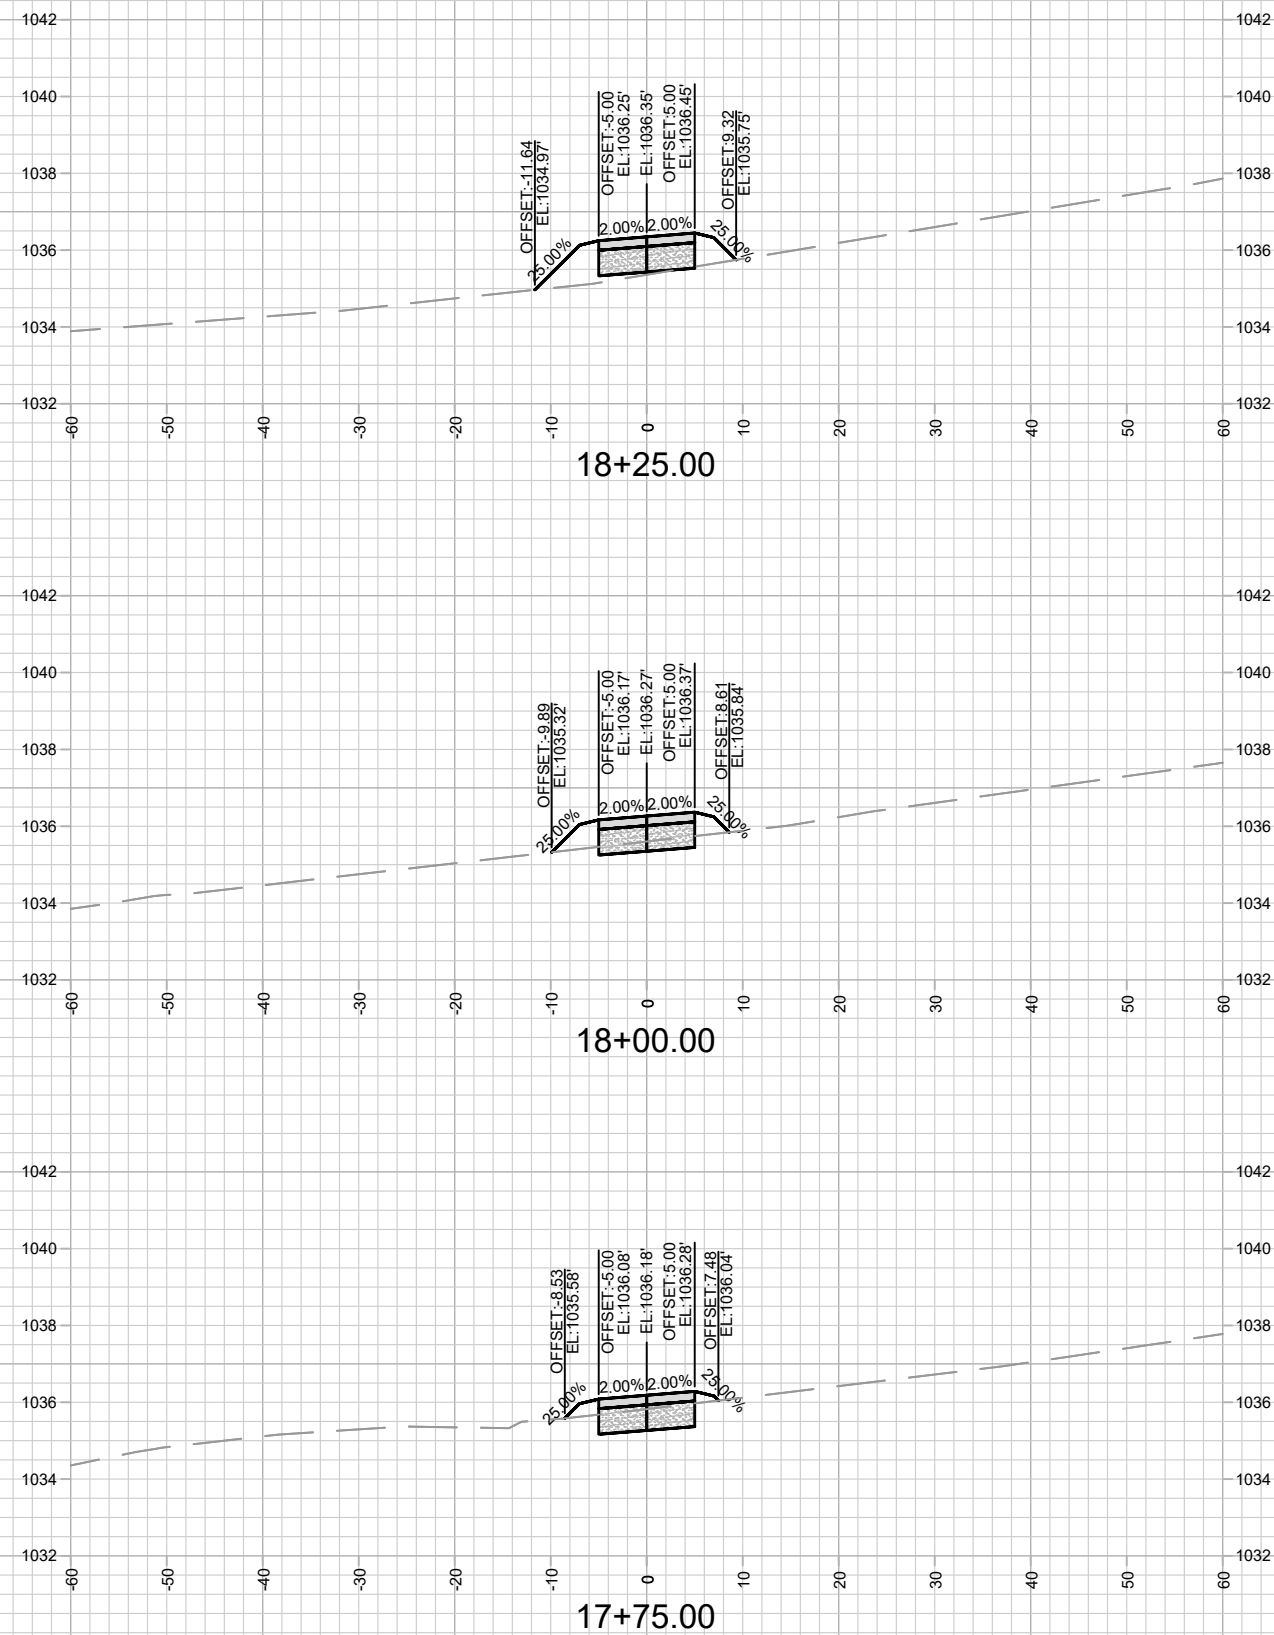

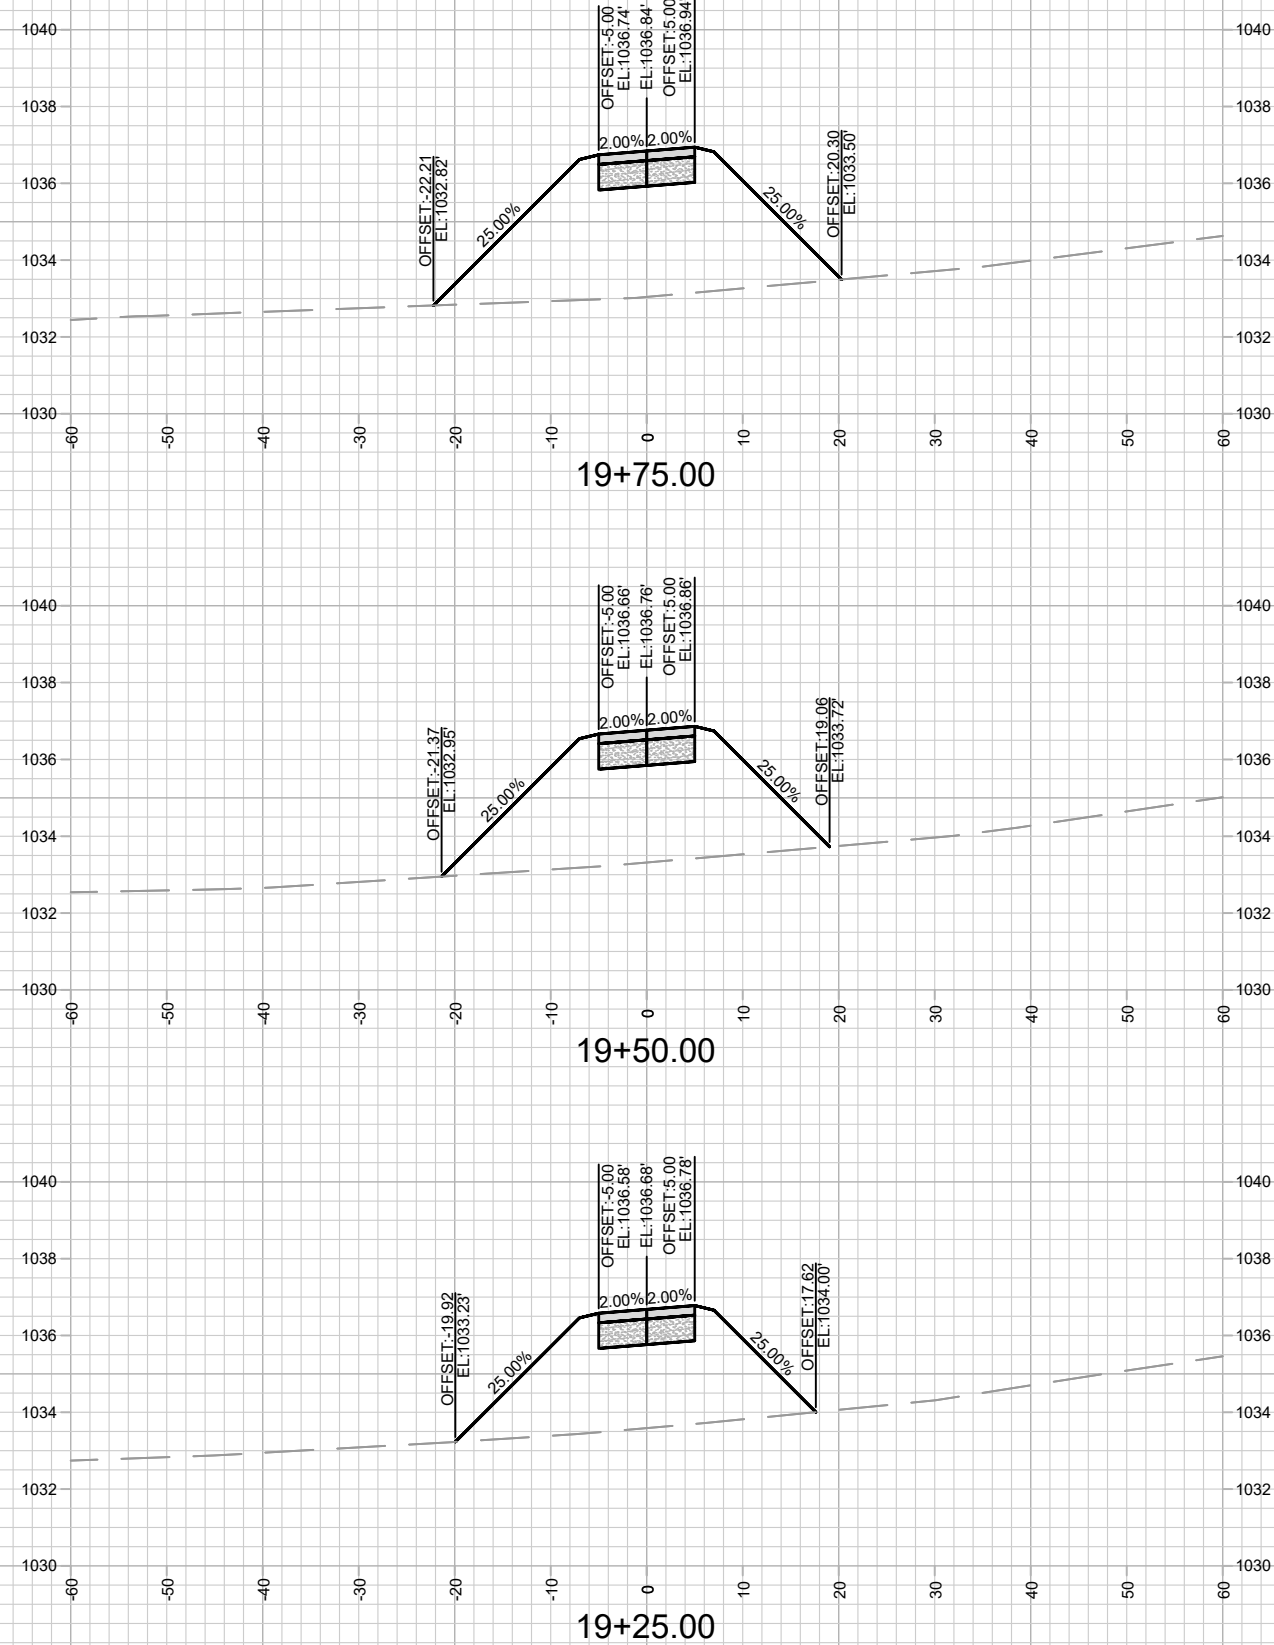

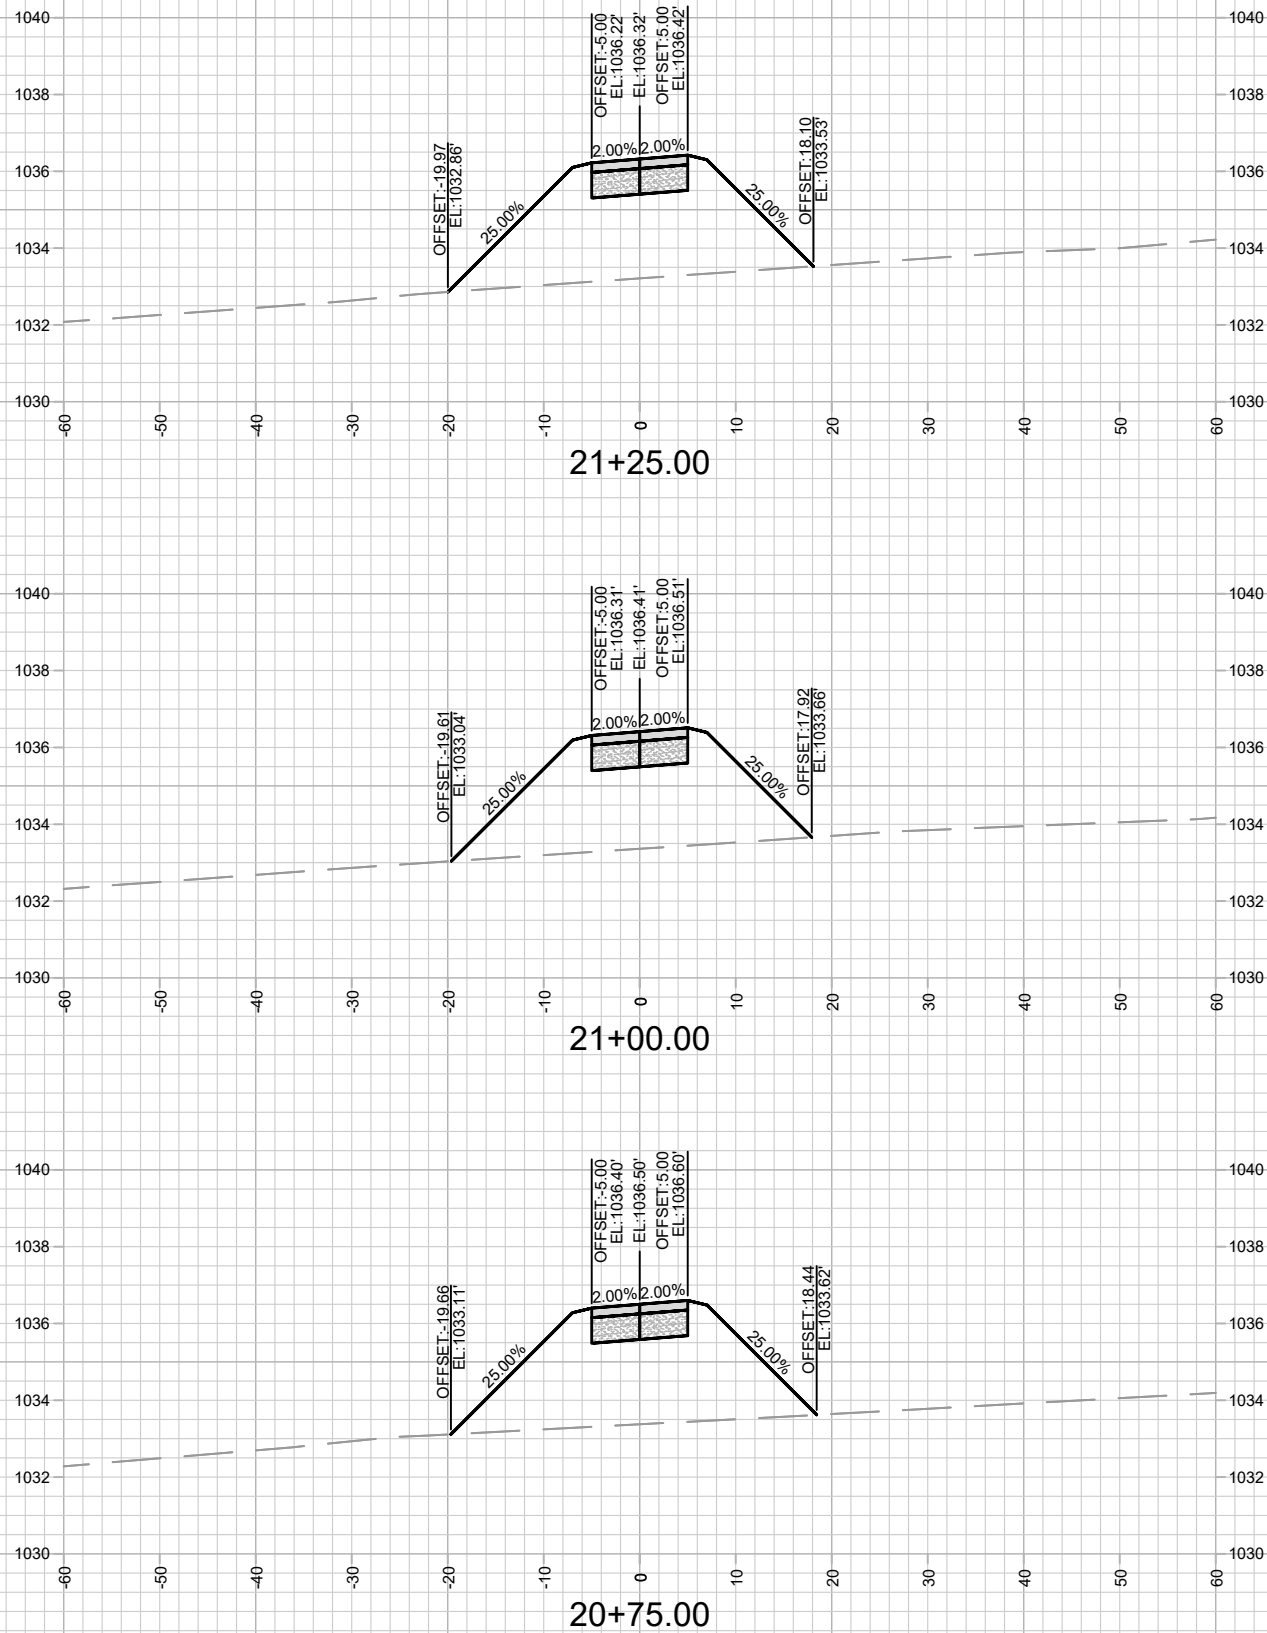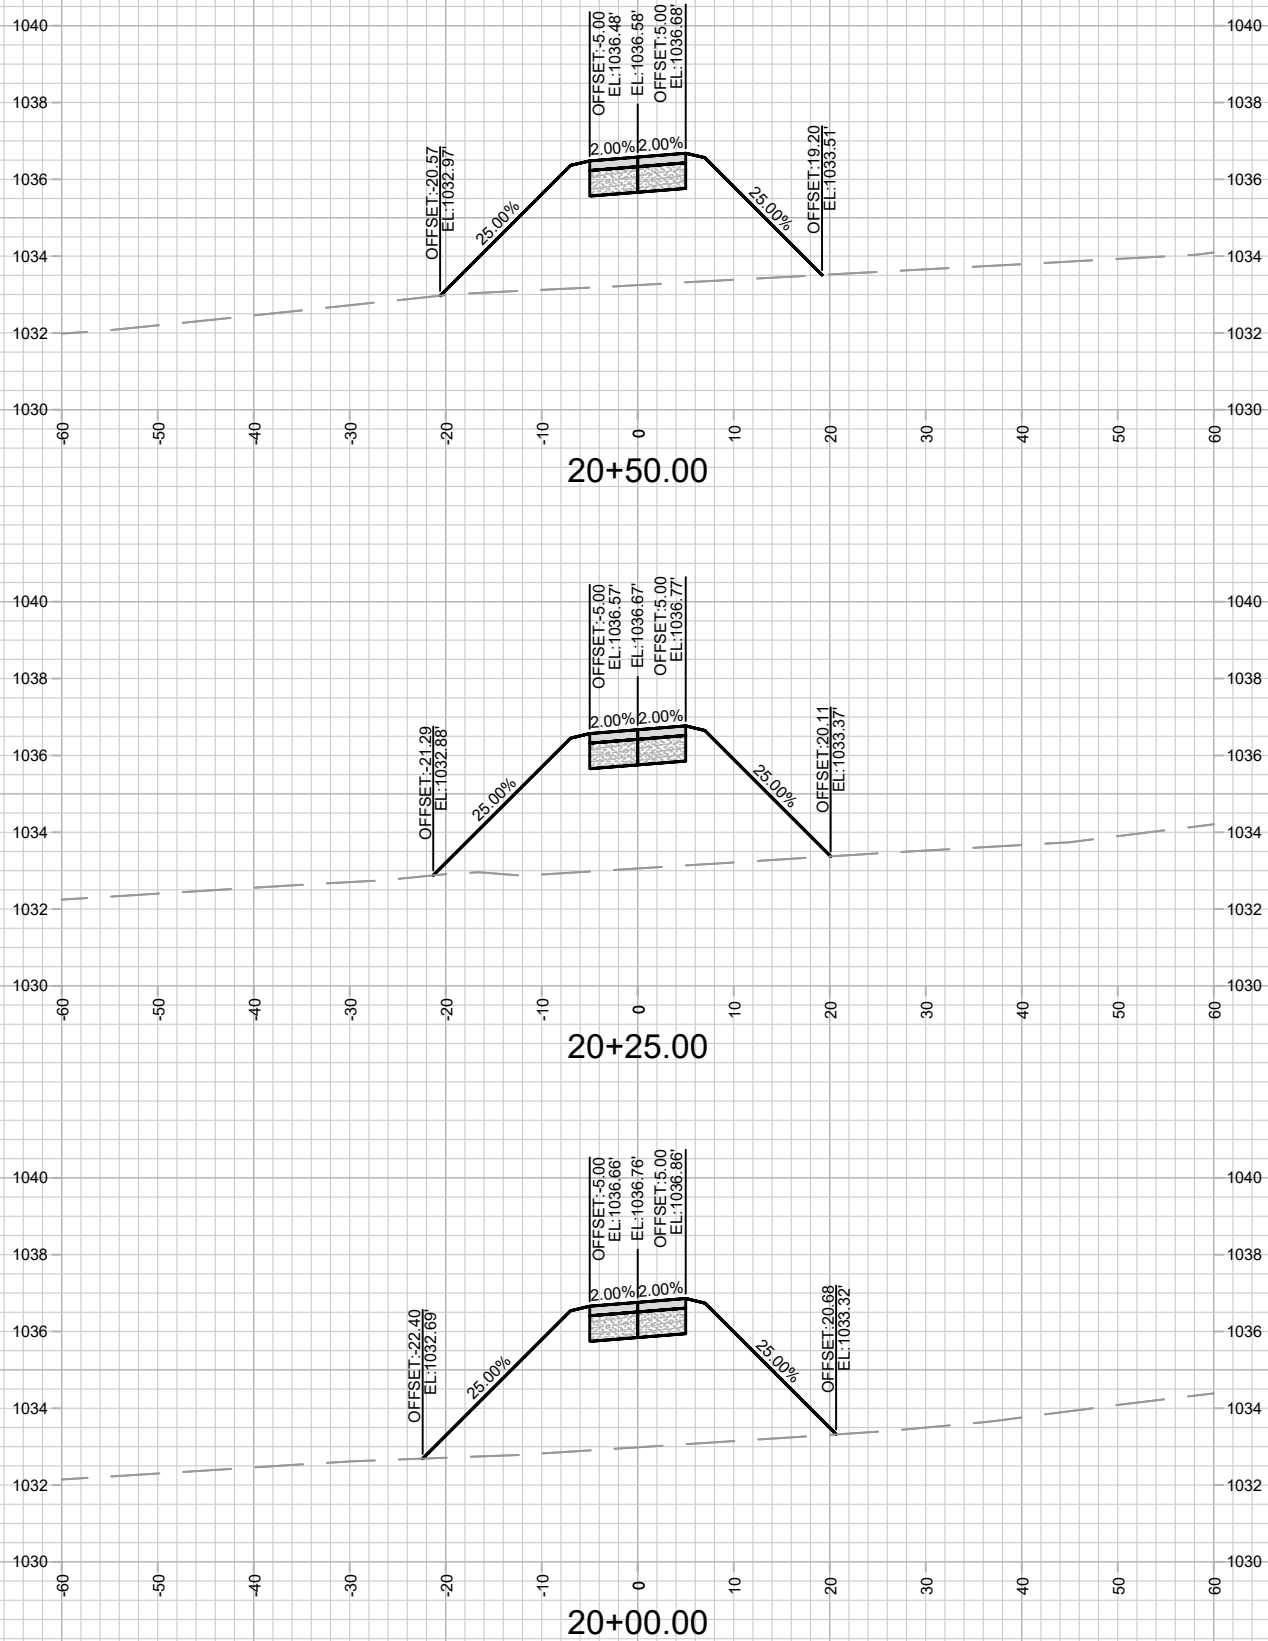

13893
X-27

CROSS SECTIONS - PATH 1







BLUE HARVEST LANE, FEATHER EDGE DRIVE, & SOARING SKY RUN ASSESSMENT DISTRICT - 2023 MADISON, WI

M:\DESIGN\Projects\13893\CAD\Streets\13893EN-XSheets.dwg

CONTRACT NO: 8317






13893



MARK	REVISION	DATE	BY
13893	13893	4/11/2024 4:14 PM	X-27

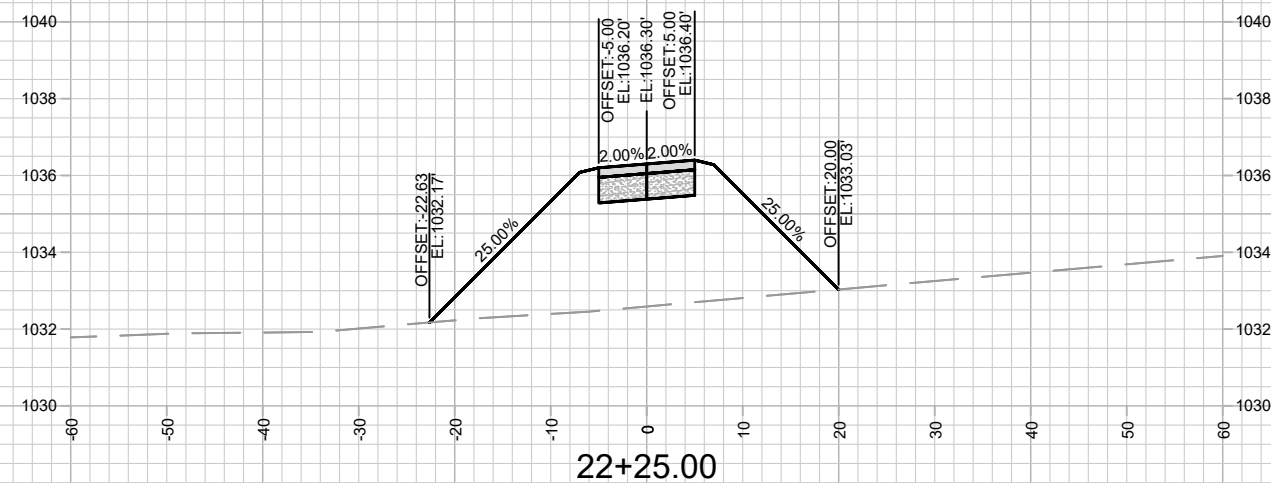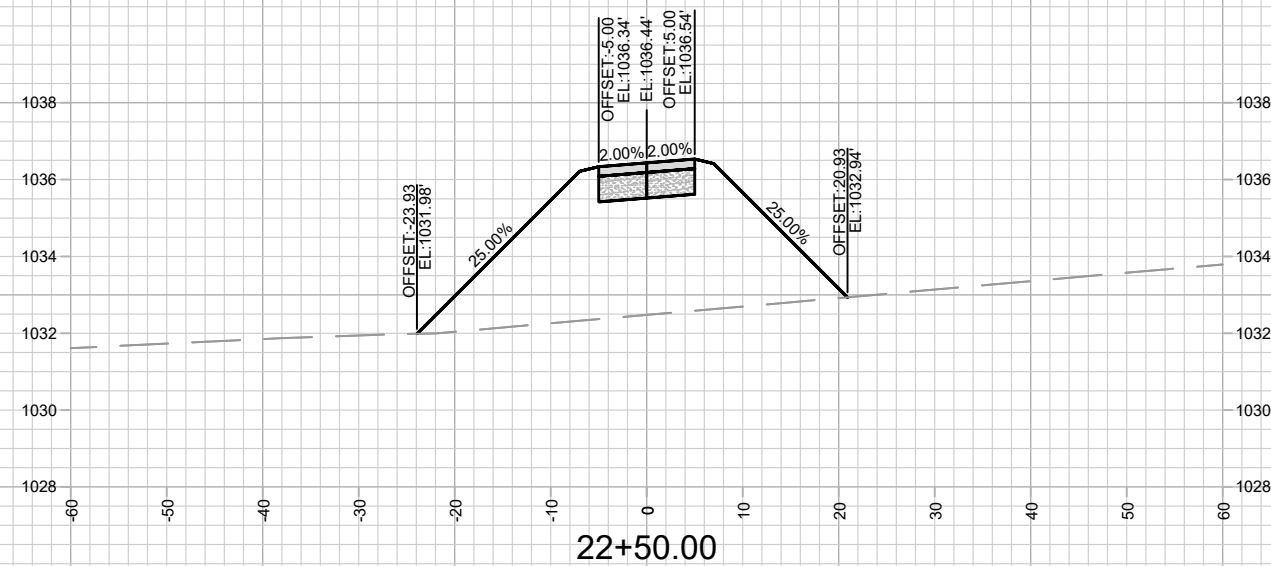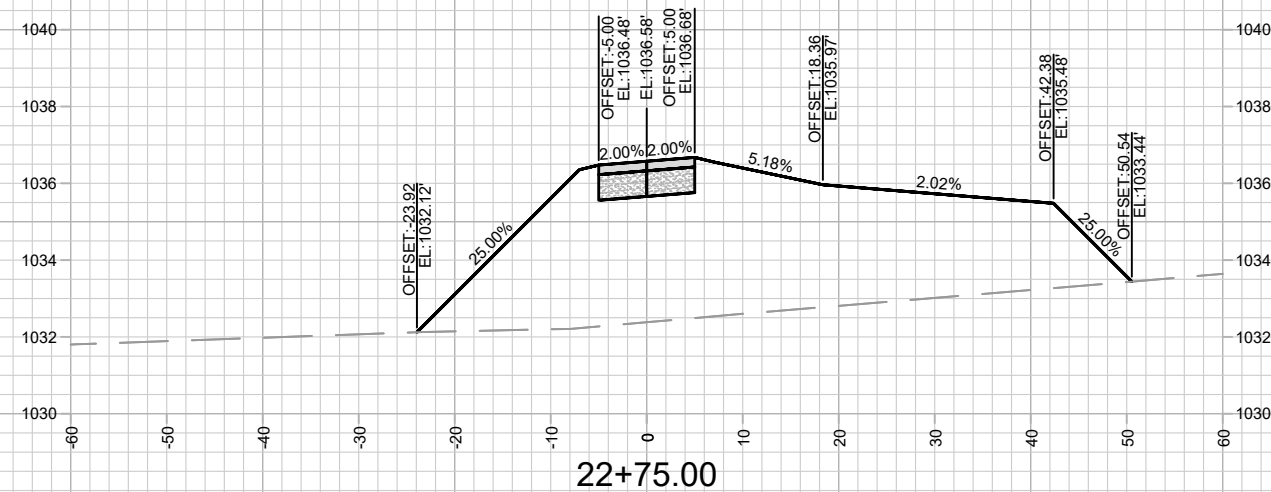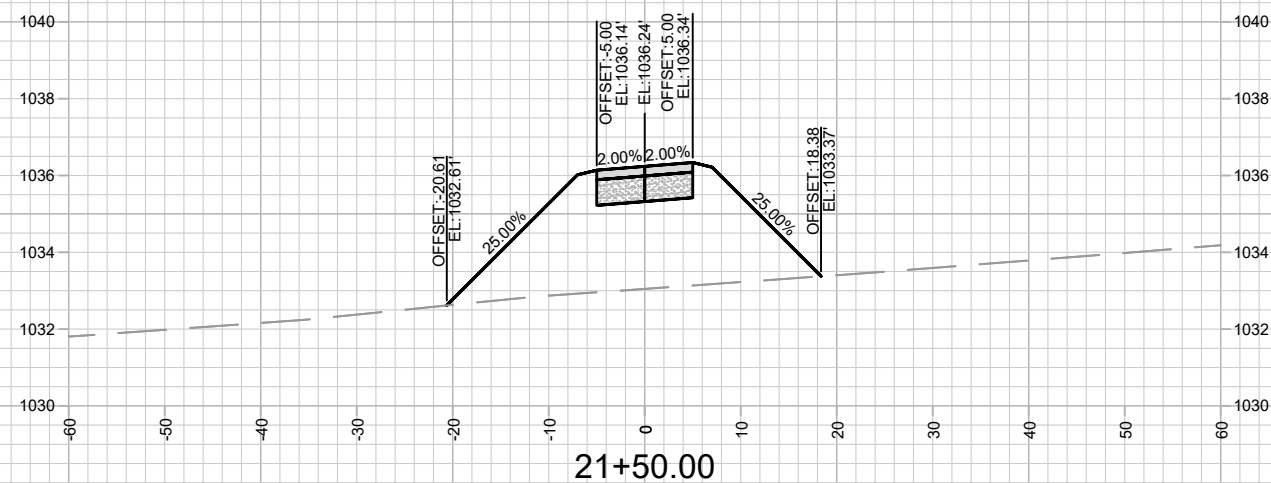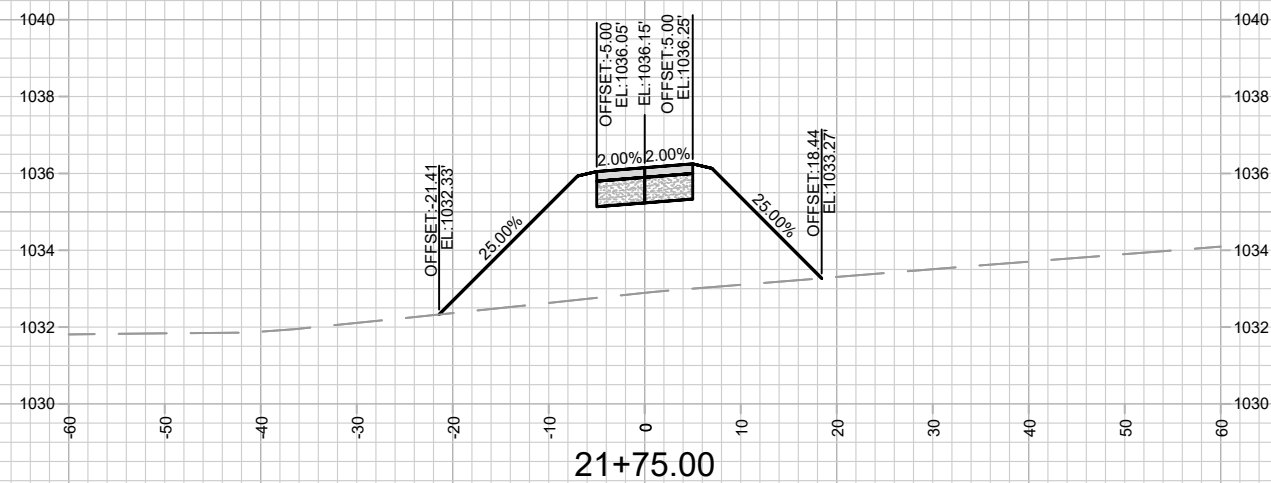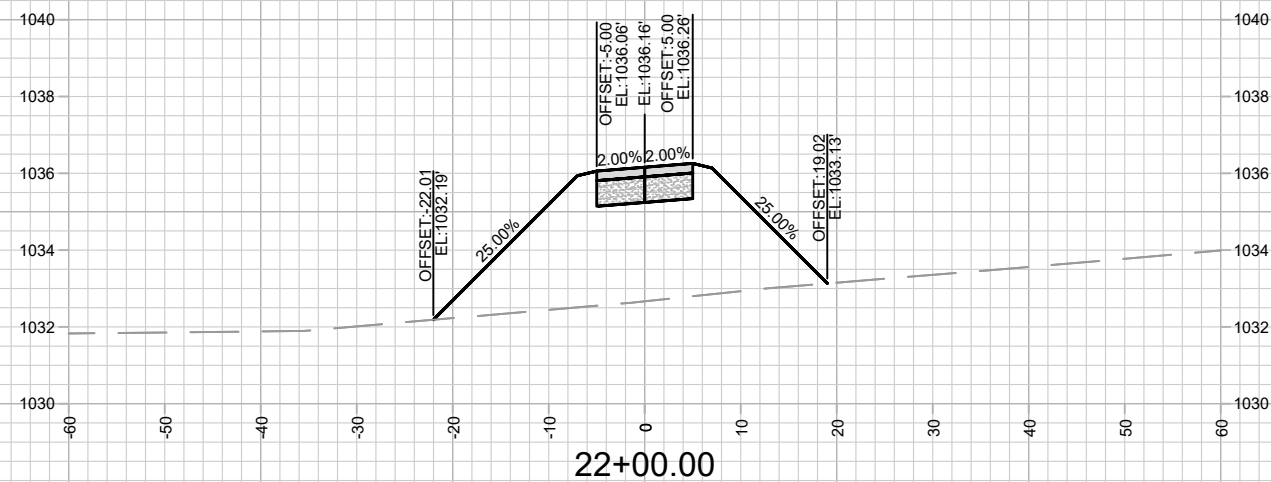

CROSS SECTIONS - PATH 1	13893
BLUE HARVEST LANE, FEATHER EDGE DRIVE, & SOARING SKY RUN ASSESSMENT DISTRICT - 2023	MADISON, WI
M:\DESIGN\Projects\13893\CAD\Streets\13893EN-XSheets.dwg	CONTRACT NO: 8317

[illegible]

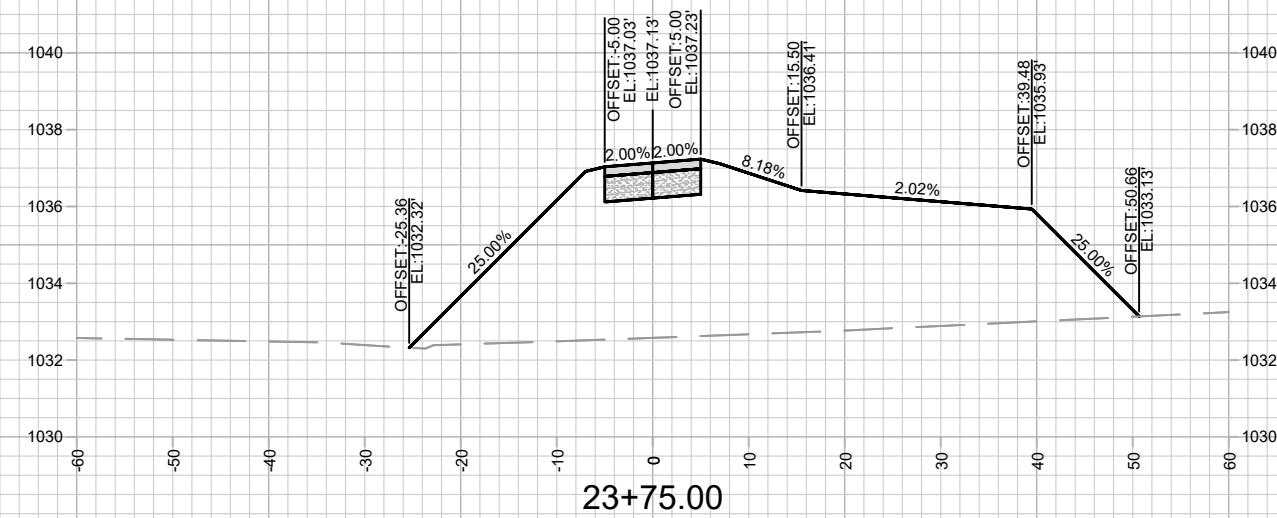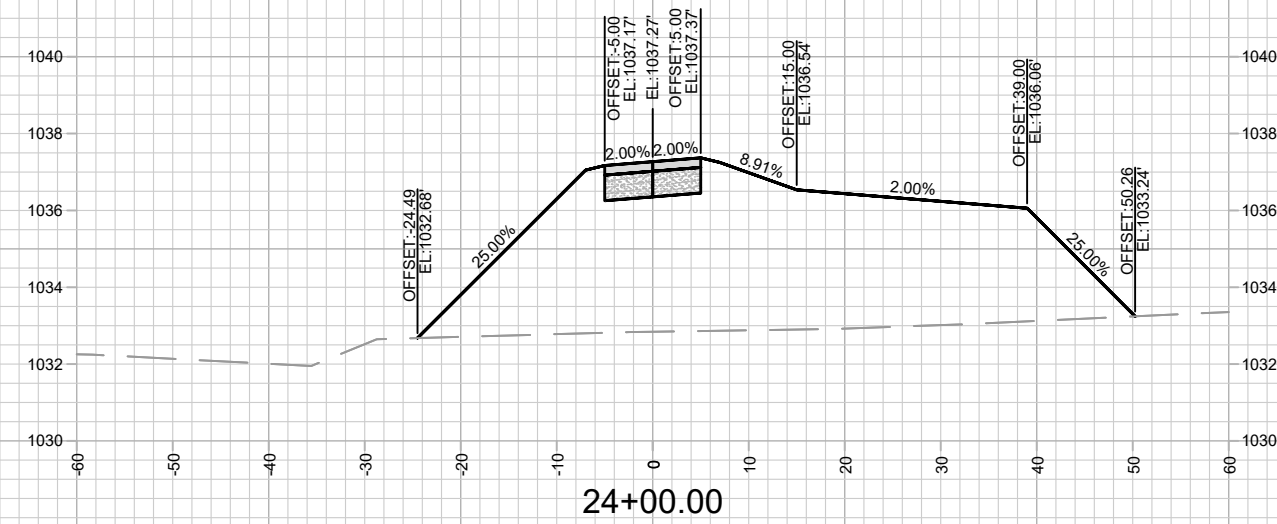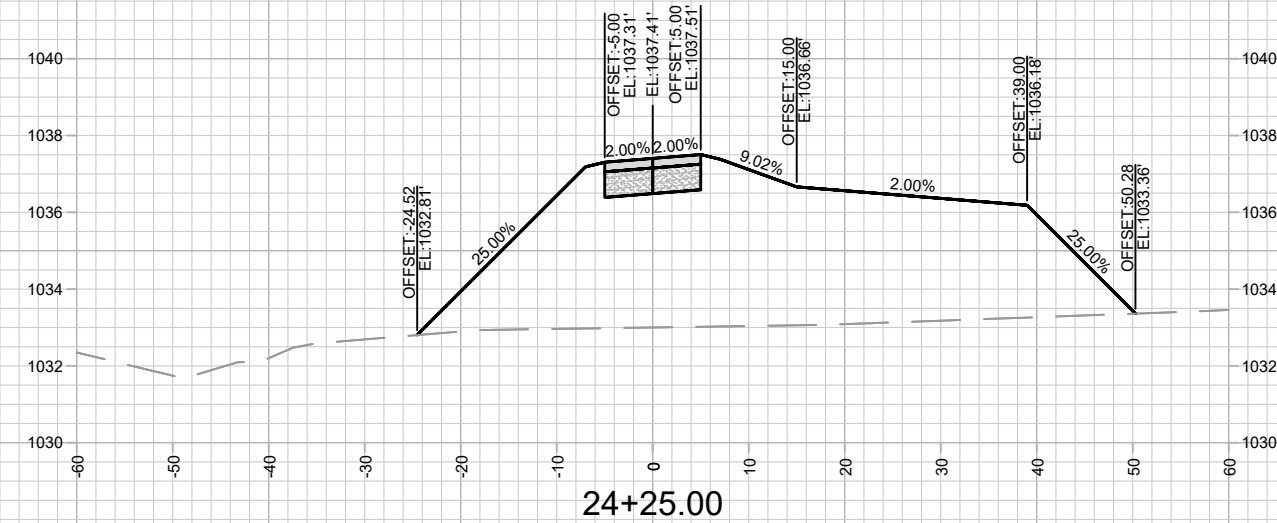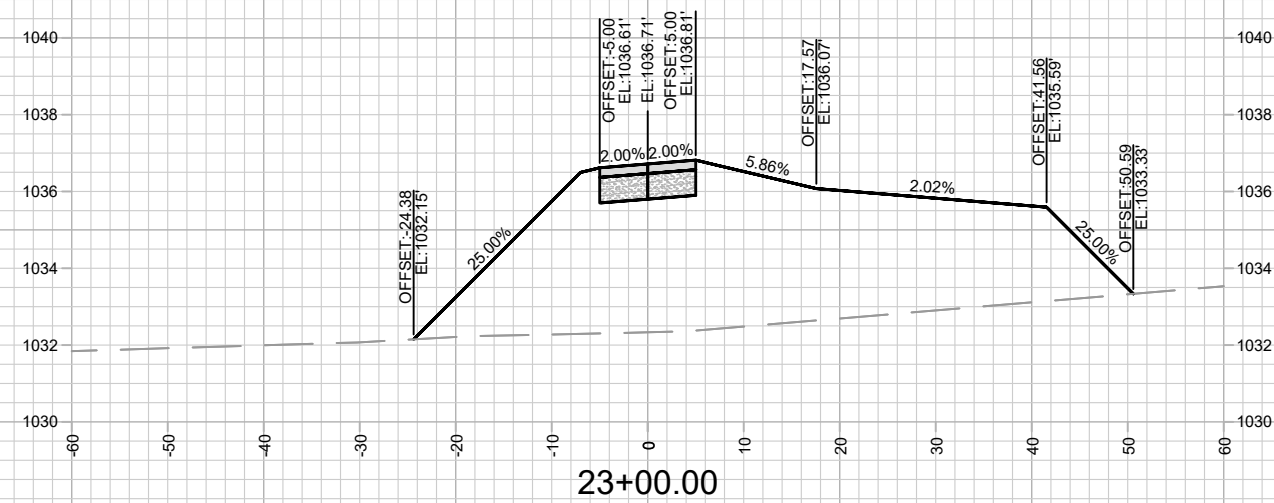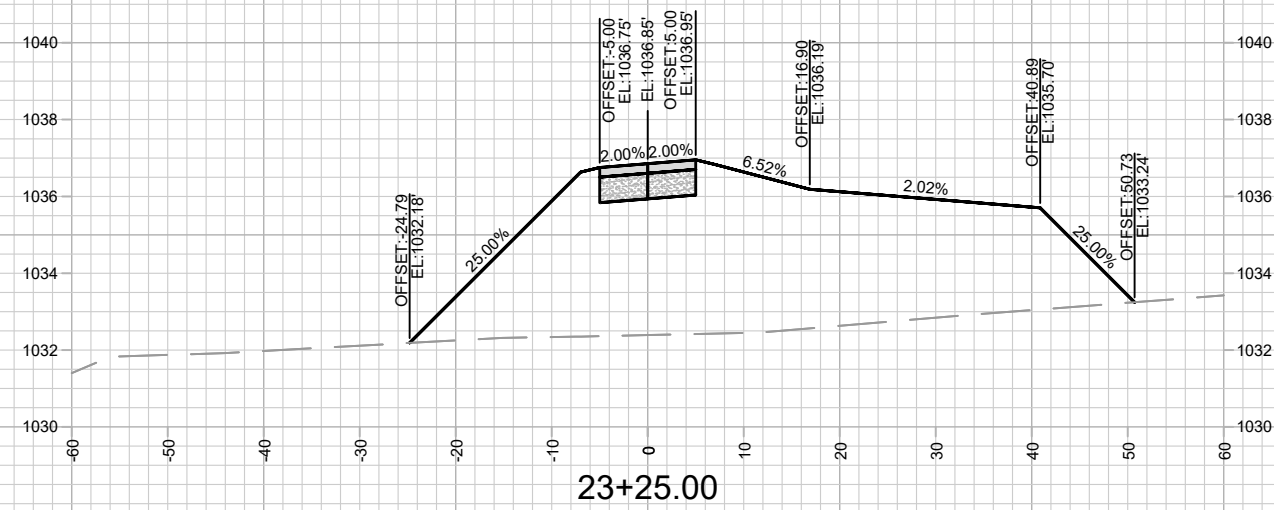

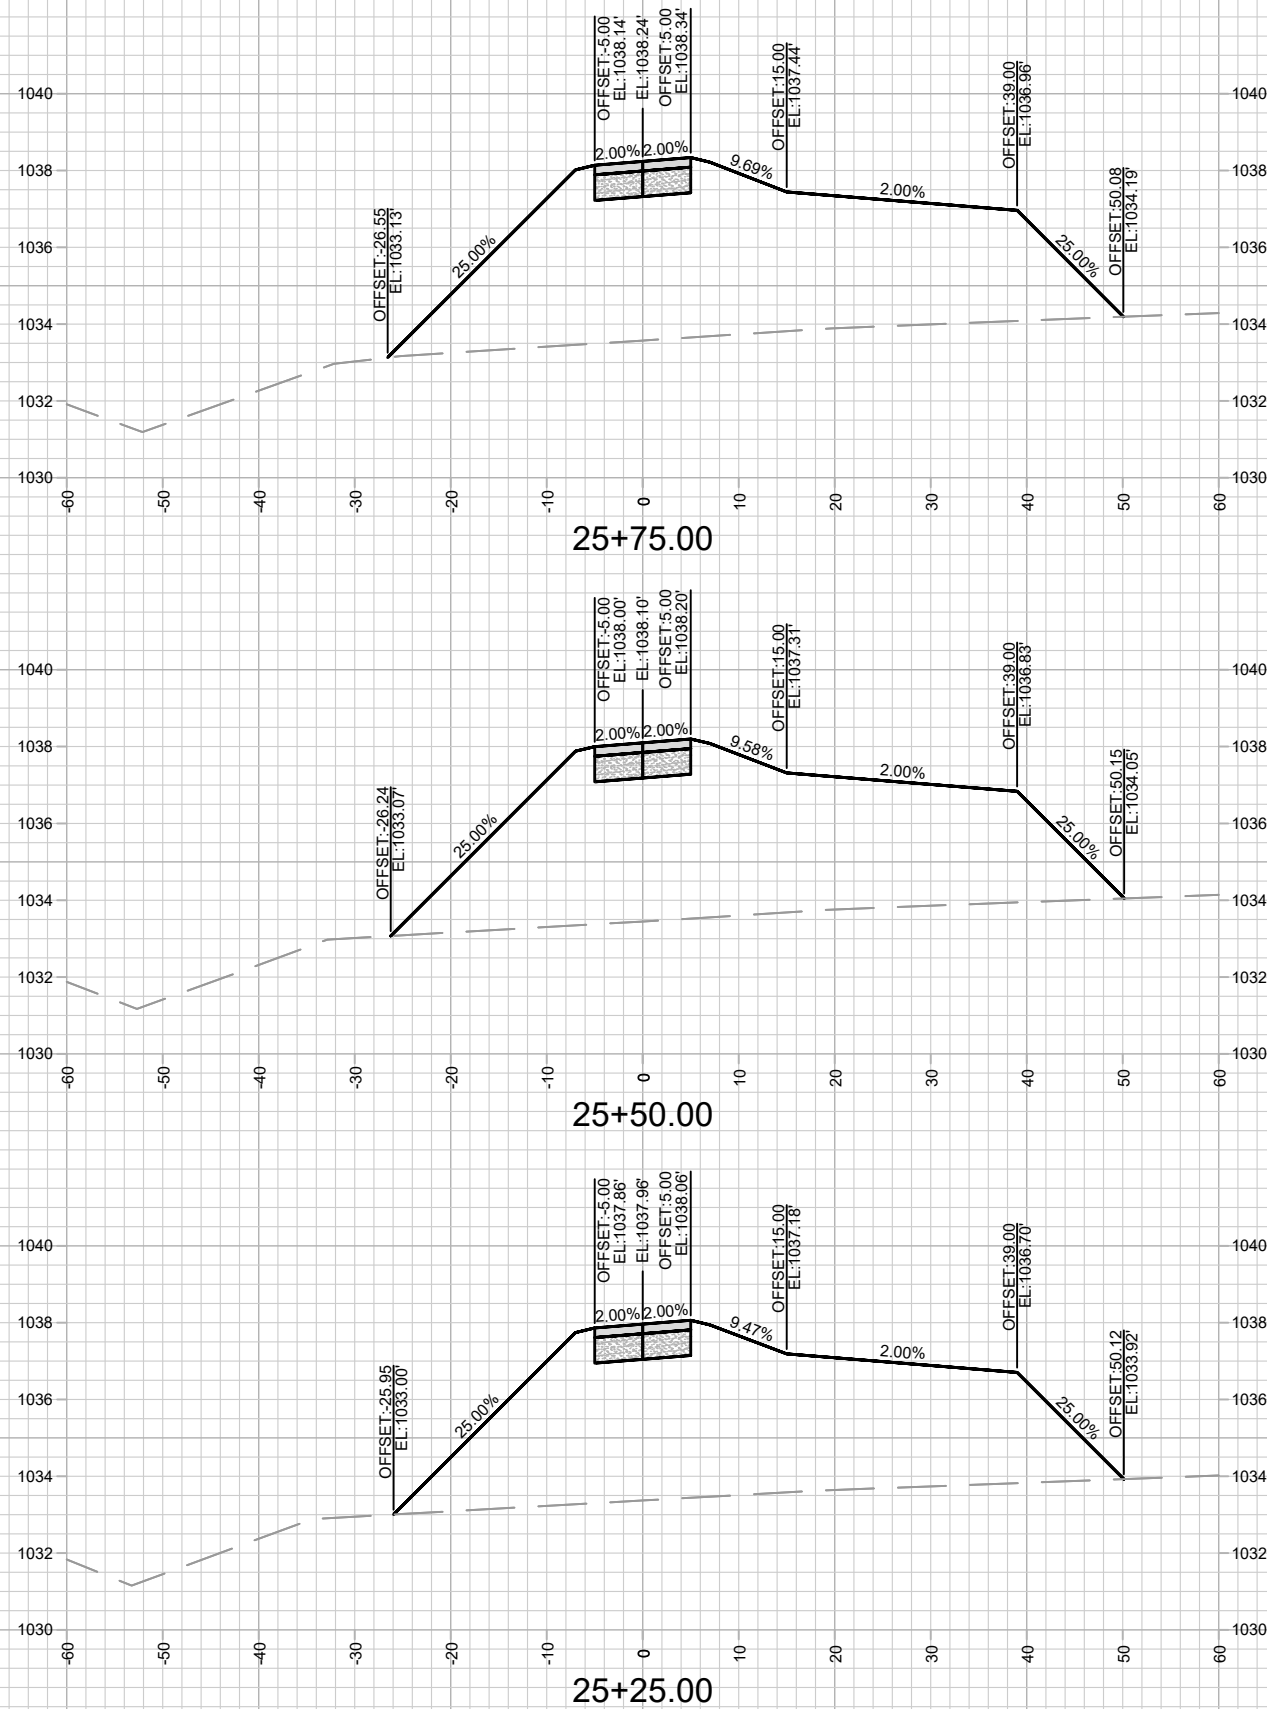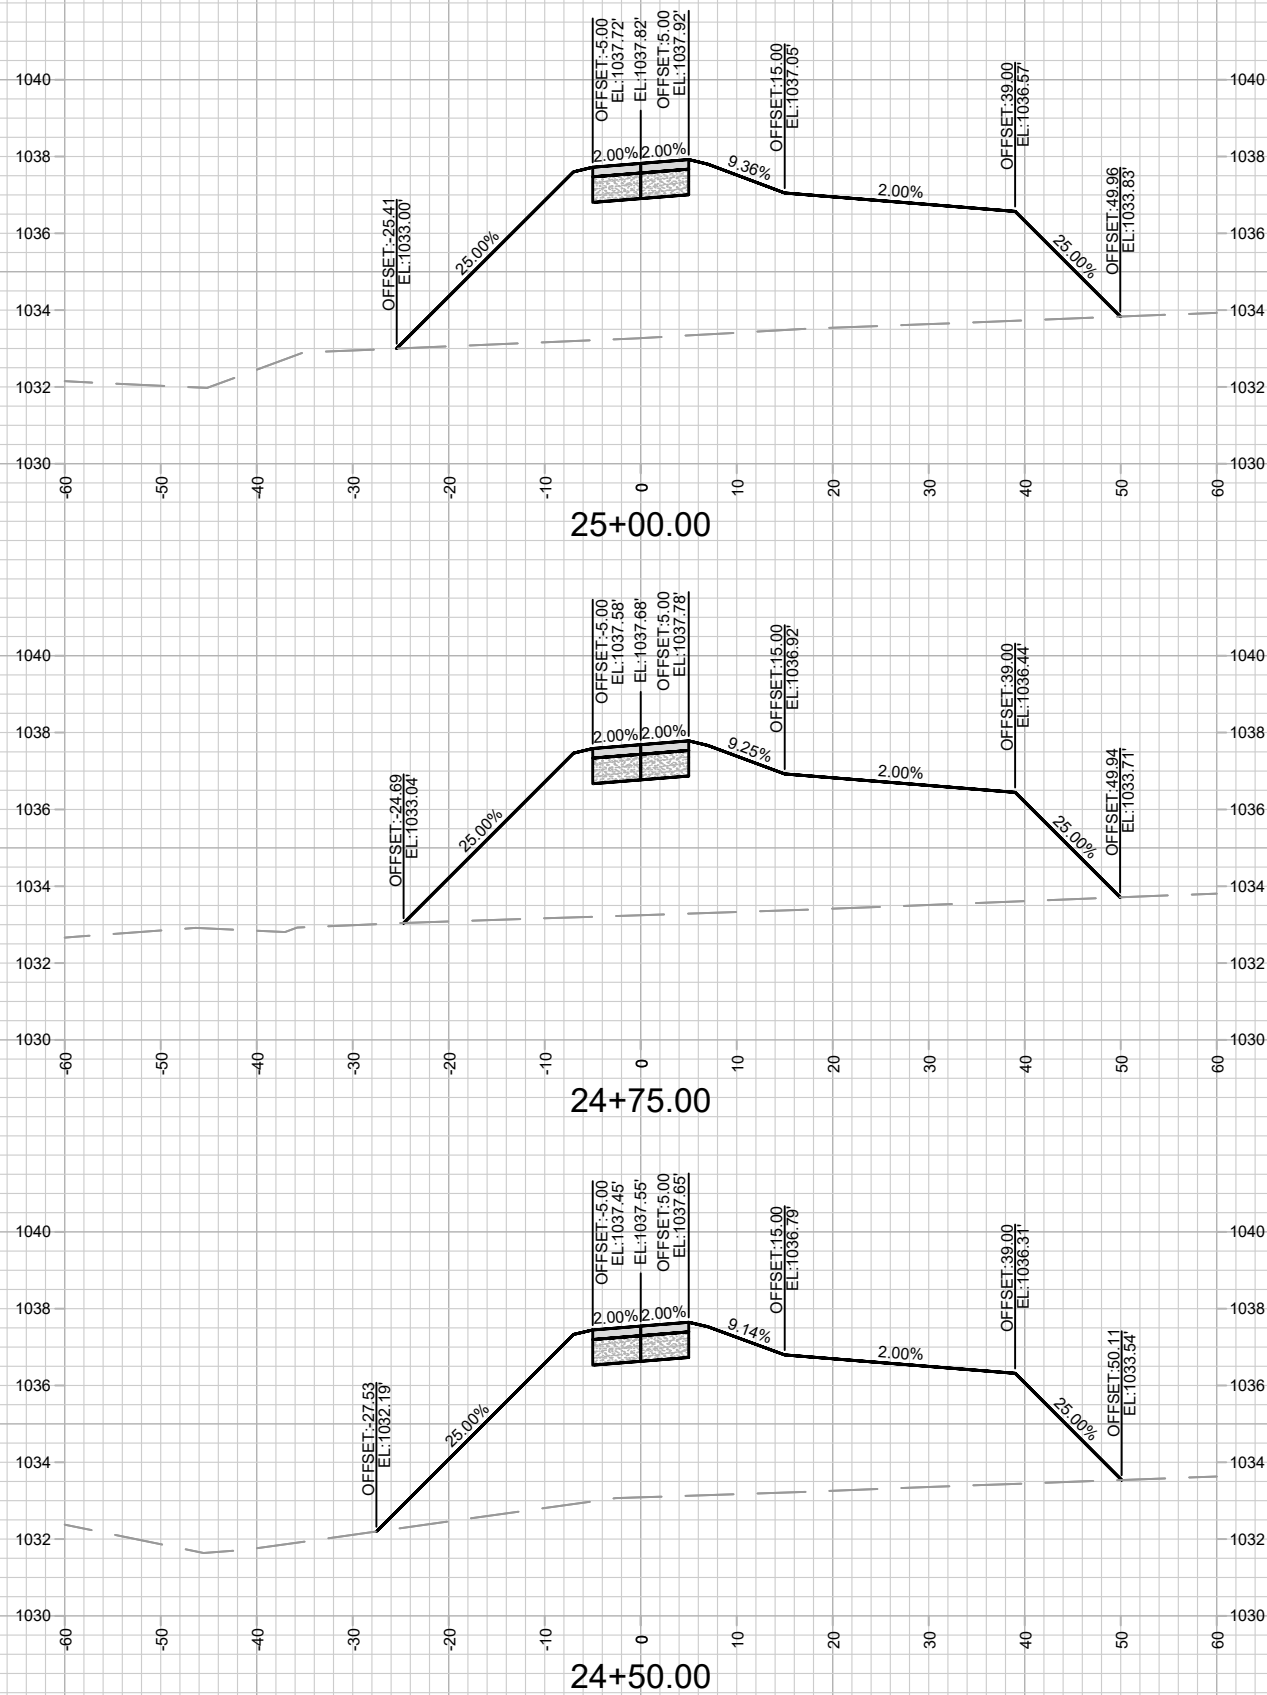

CROSS SECTIONS - PATH 1

BLUE HARVEST LANE, FEATHER EDGE DRIVE, & SOARING SKY RUN ASSESSMENT DISTRICT - 2023 MADISON, WI


M:\DESIGN\Projects\13893\CAD\Streets\13893EN-XSheets.dwg


13893


CONTRACT NO: 8317


MARK	REVISION	DATE	BY
13893	DESIGNED BY: RES	Date: 4/11/2024 4:15 PM	Scale: 1" = 20'
13893			X-30


13893
X-30

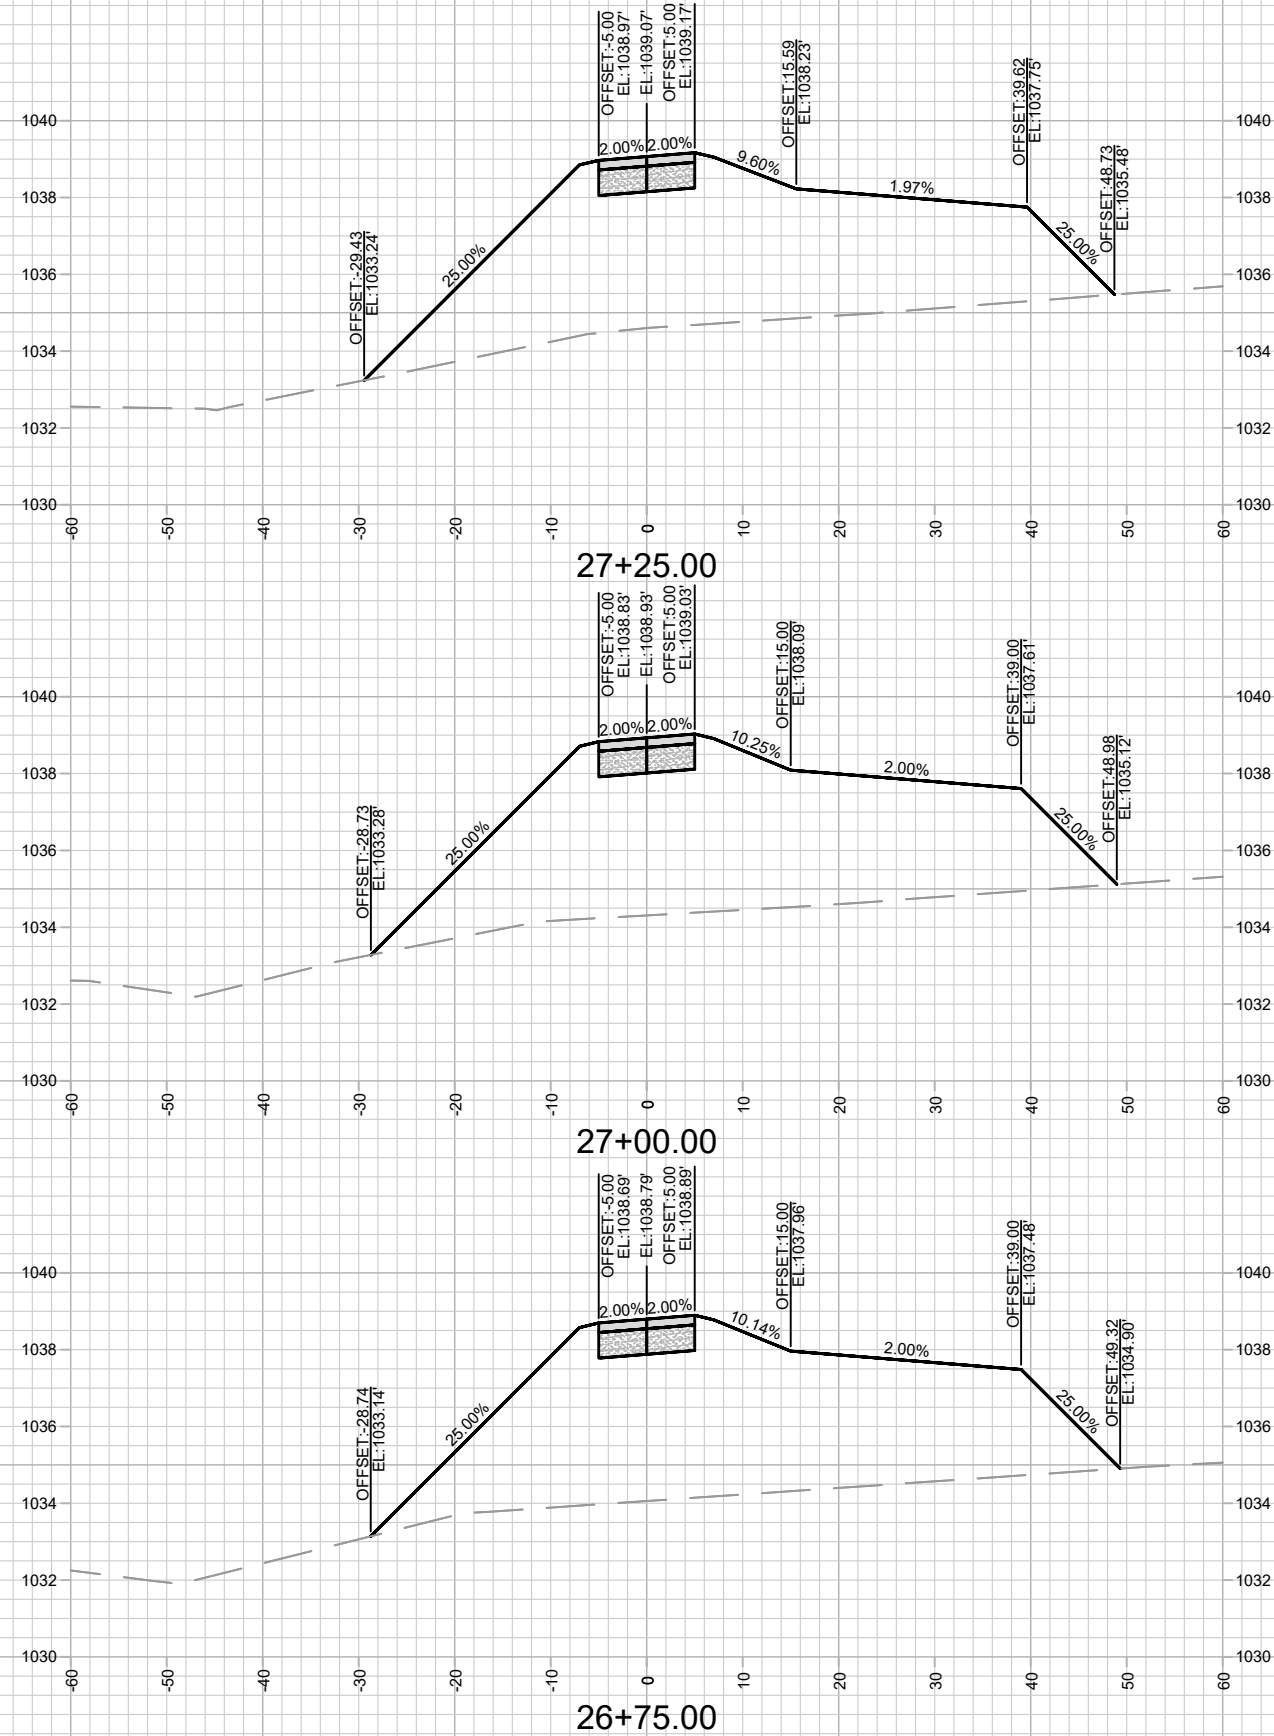

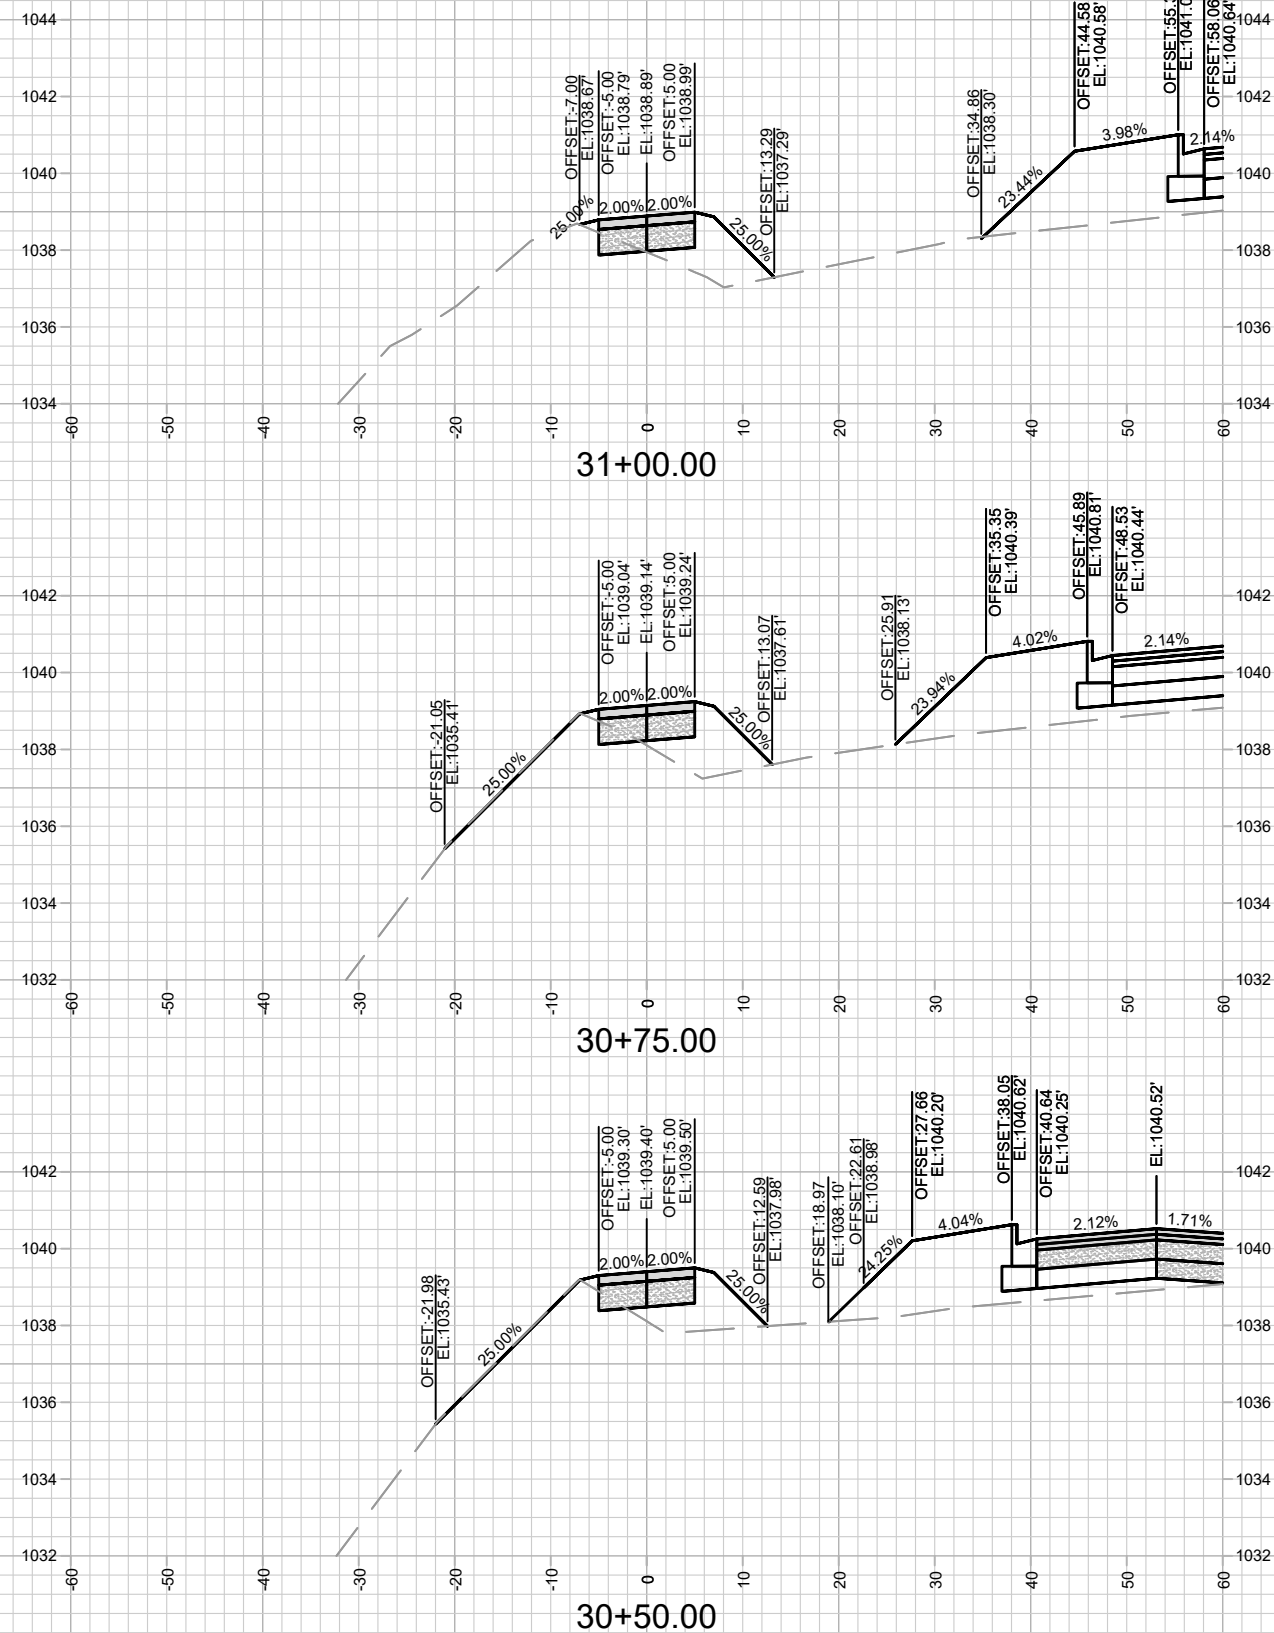

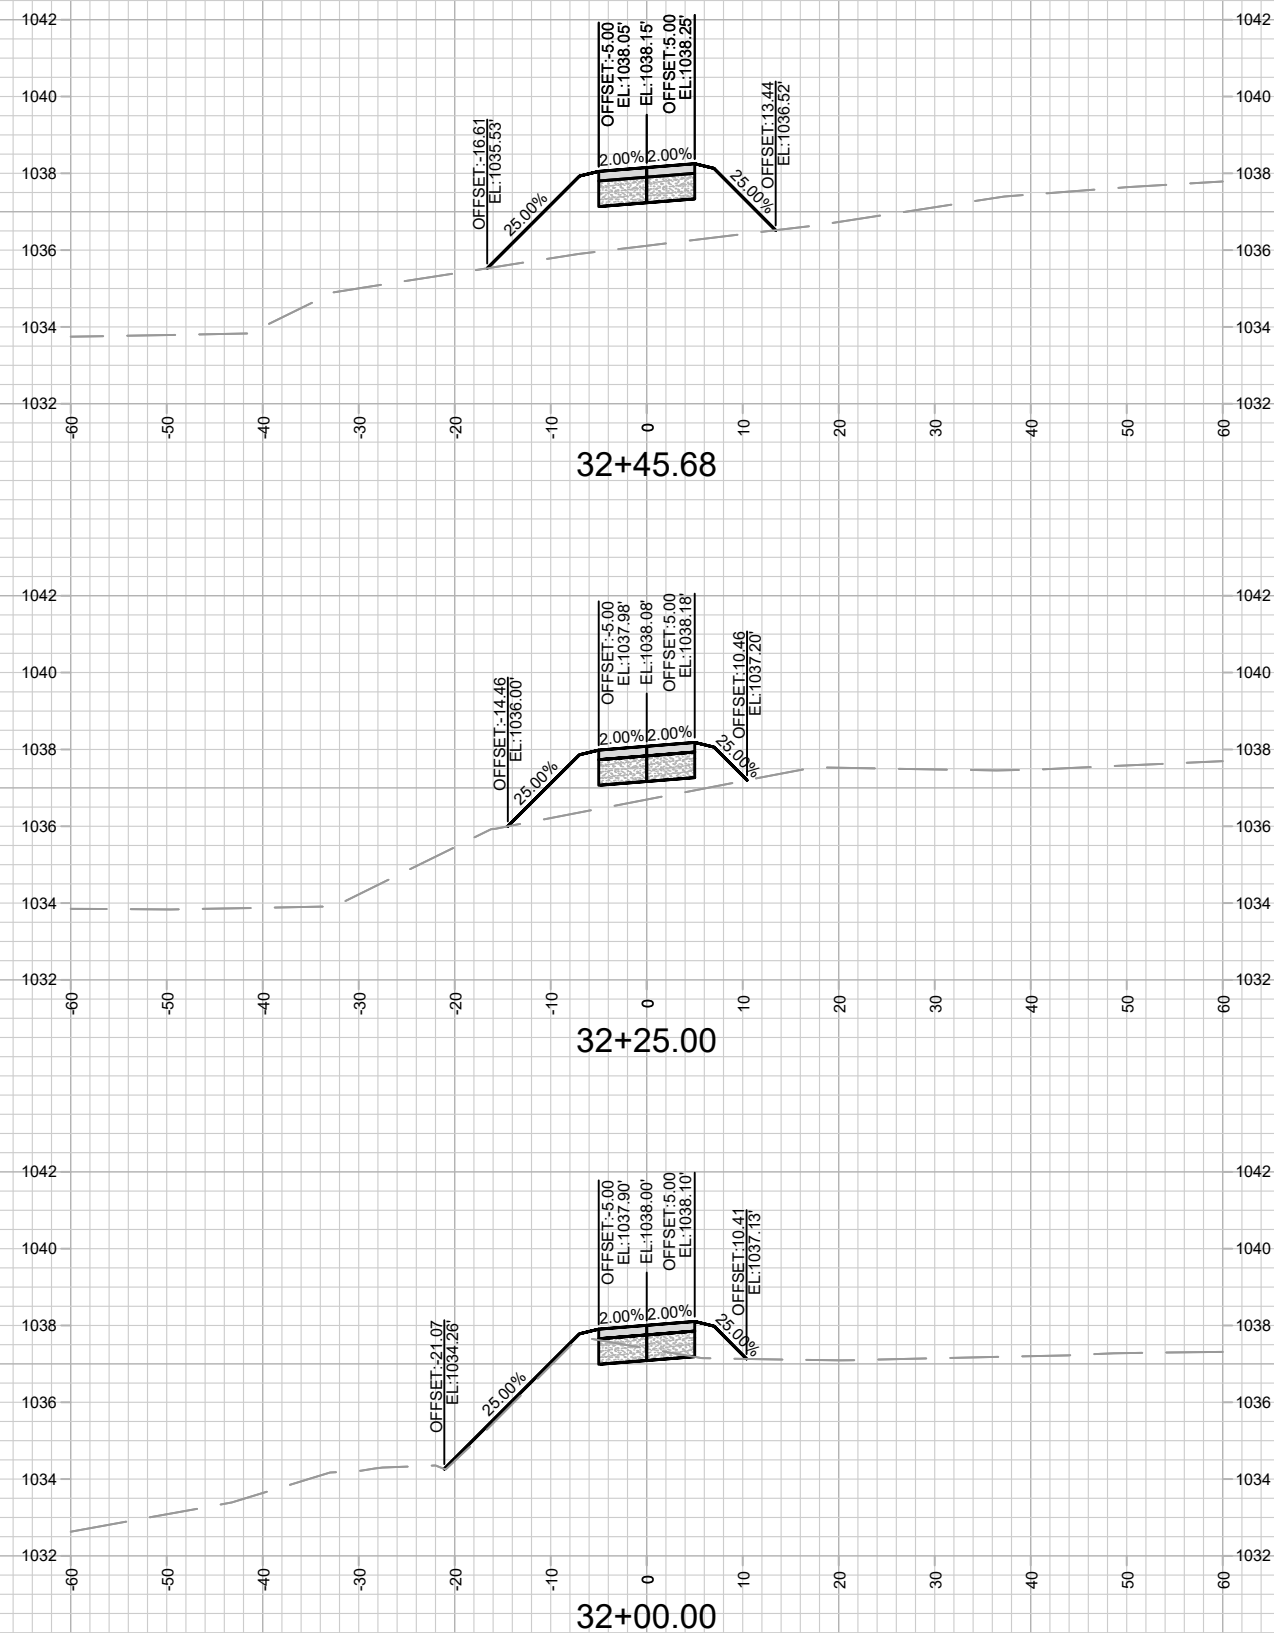

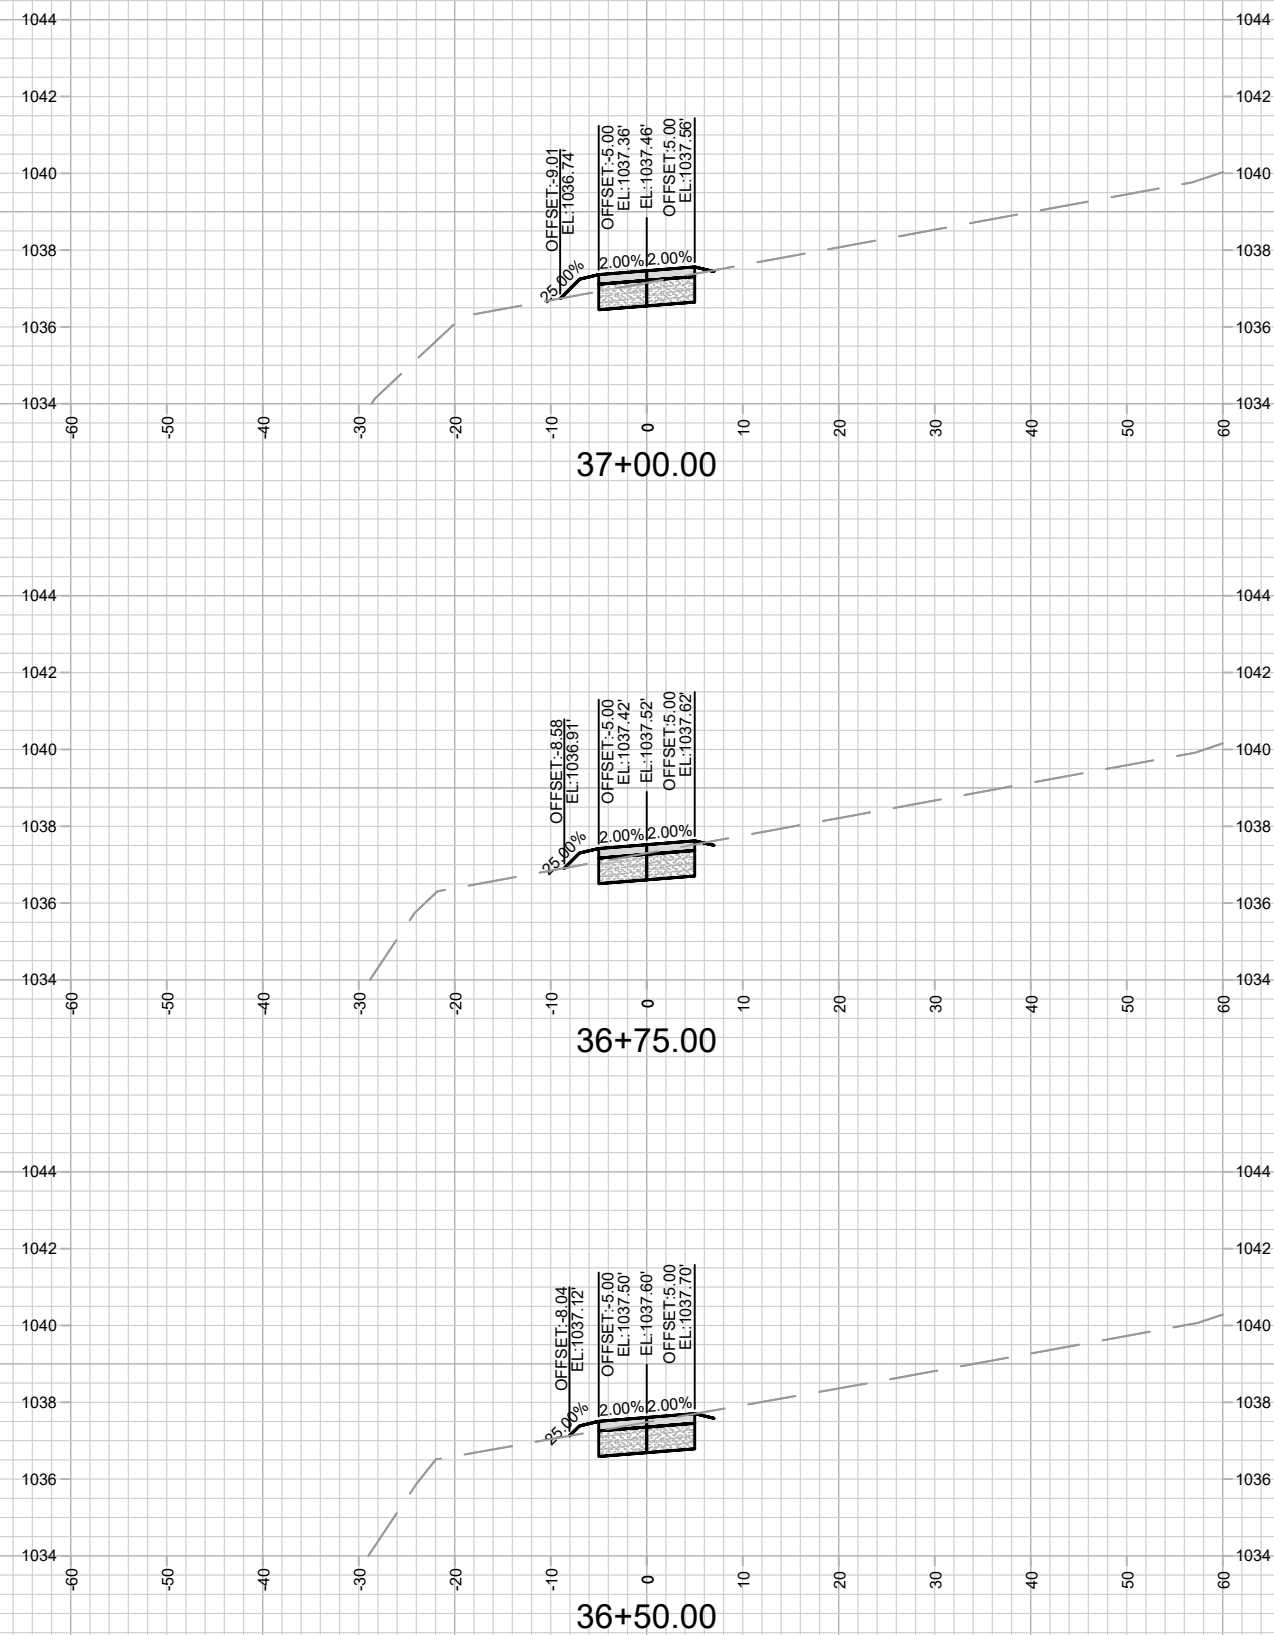

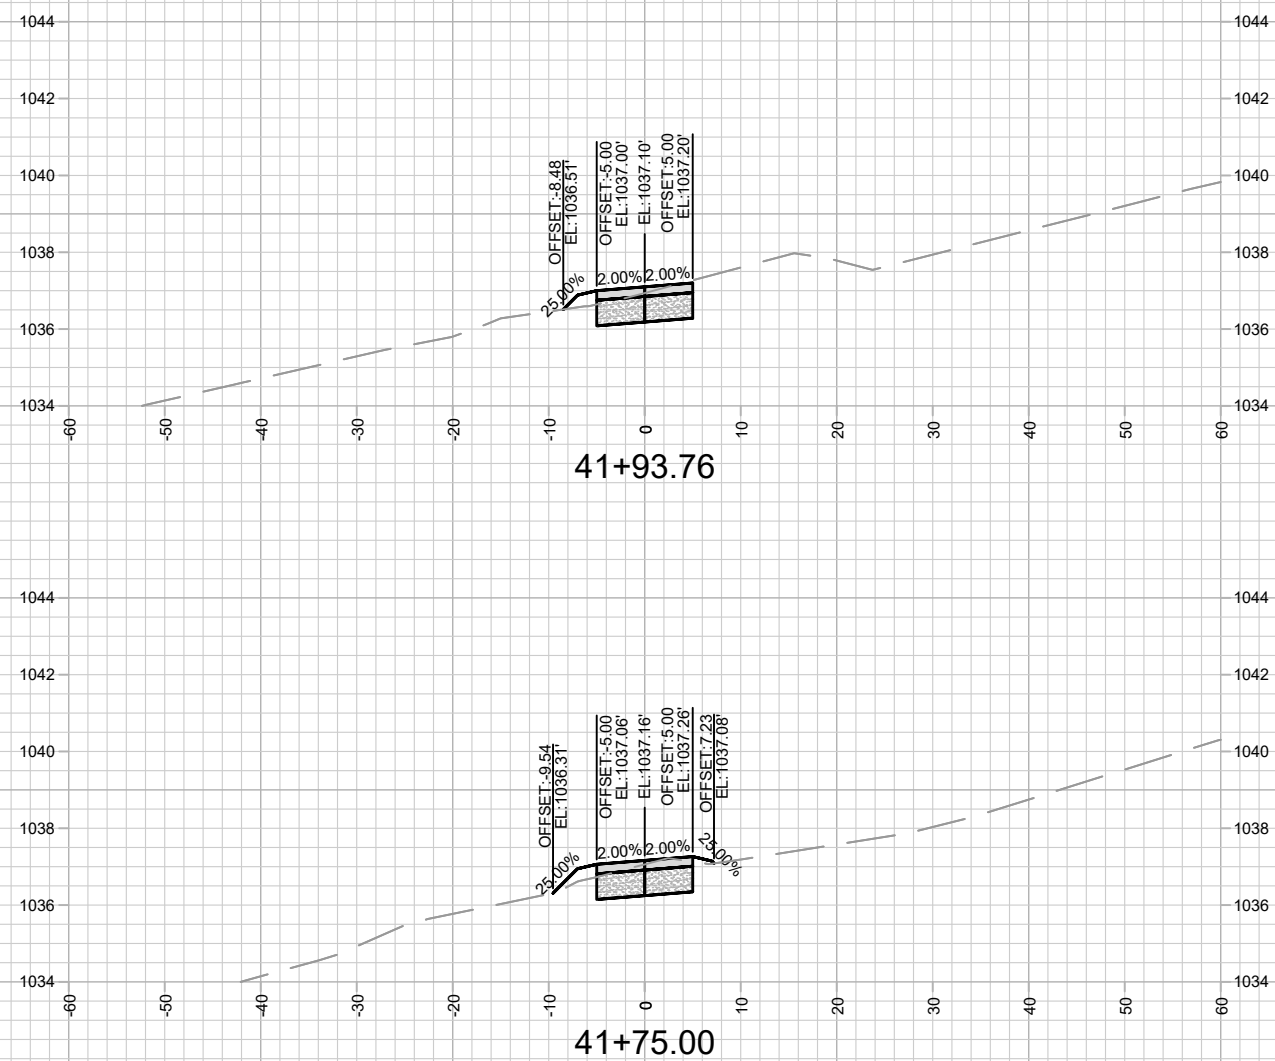

13893
X-41

CROSS SECTIONS - PATH 1

BLUE HARVEST LANE, FEATHER EDGE DRIVE, & SOARING SKY RUN ASSESSMENT DISTRICT - 2023 MADISON, WI










M:\DESIGN\Projects\13893\CAD\Streets\13893EN-XSheets.dwg




CONTRACT NO:



13893

8317

	MARK	REVISION	DATE	BY
DESIGNED BY:	RES.	Date: 4/11/2024	4:17 PM	X-41
3893				

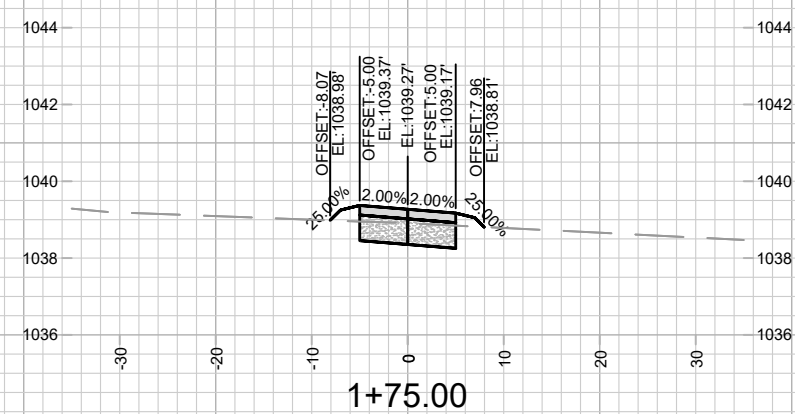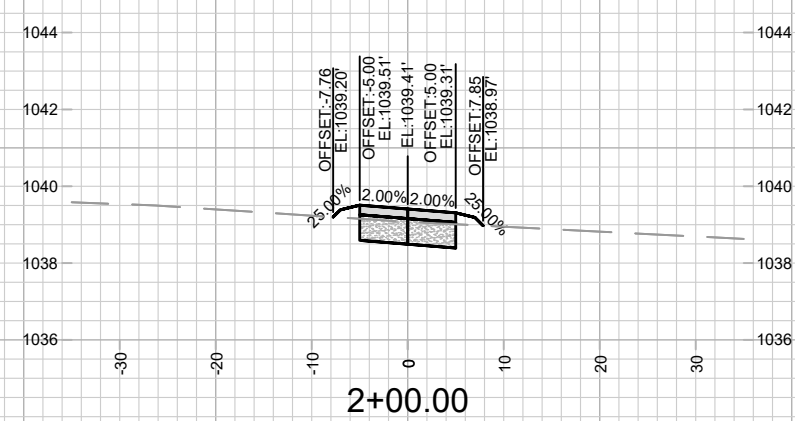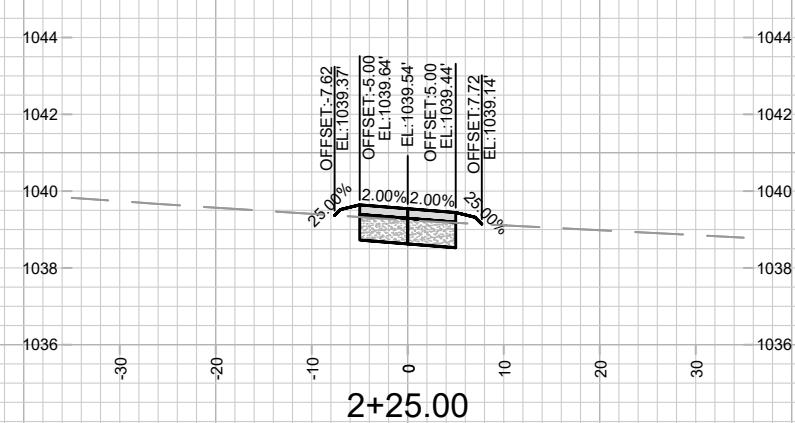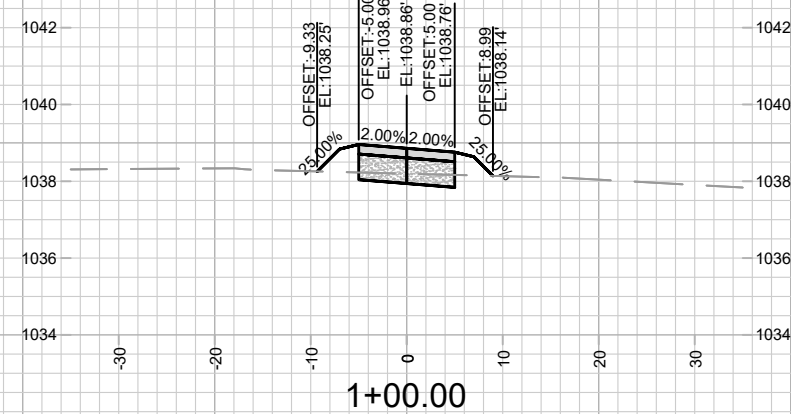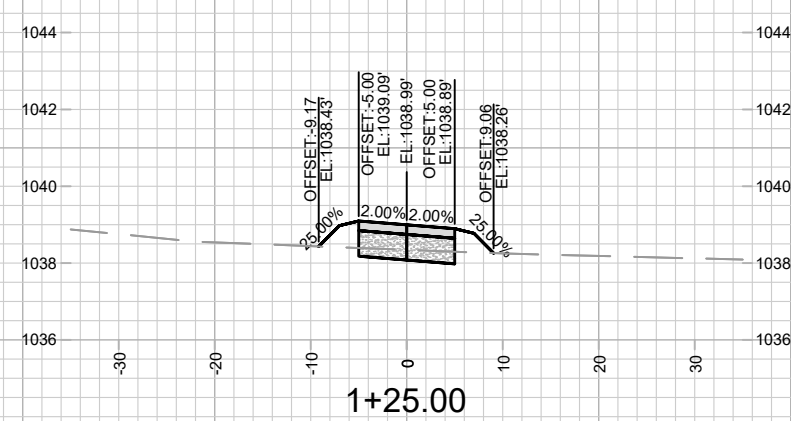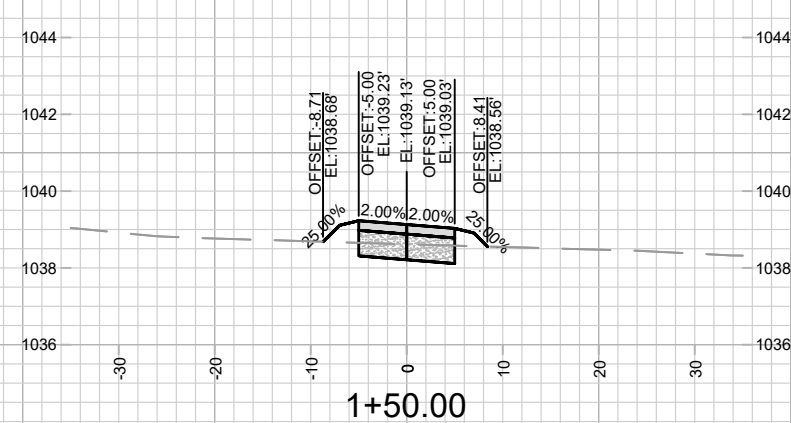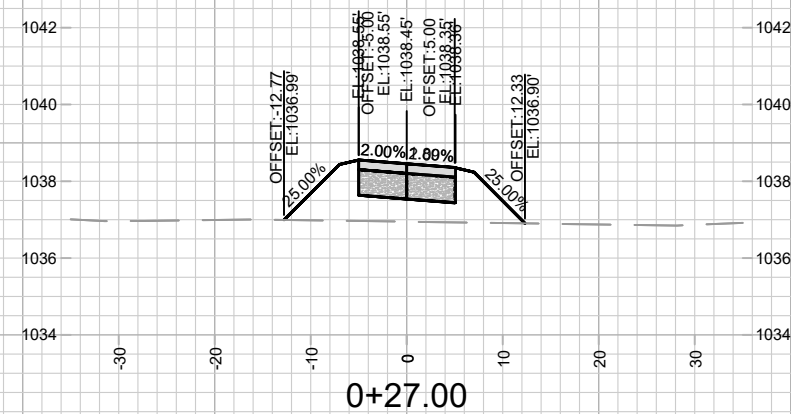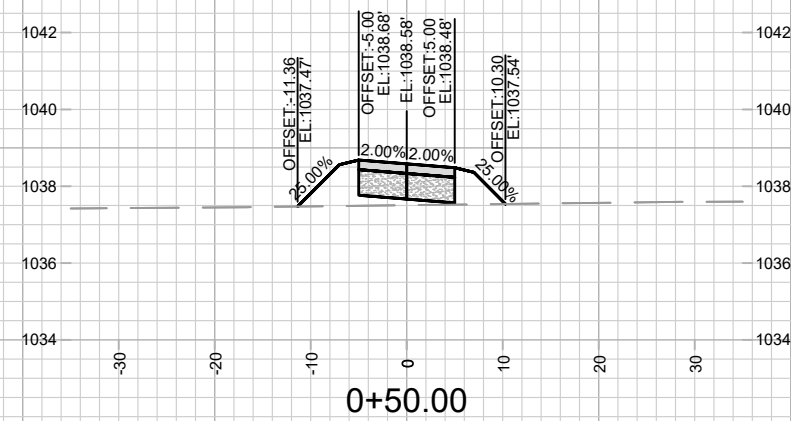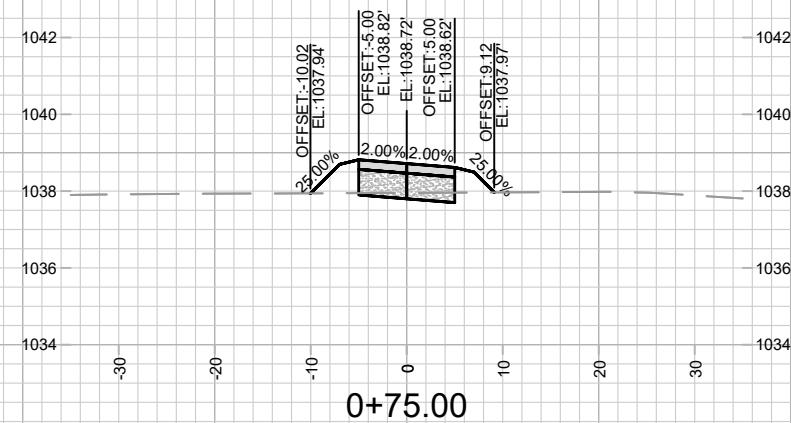

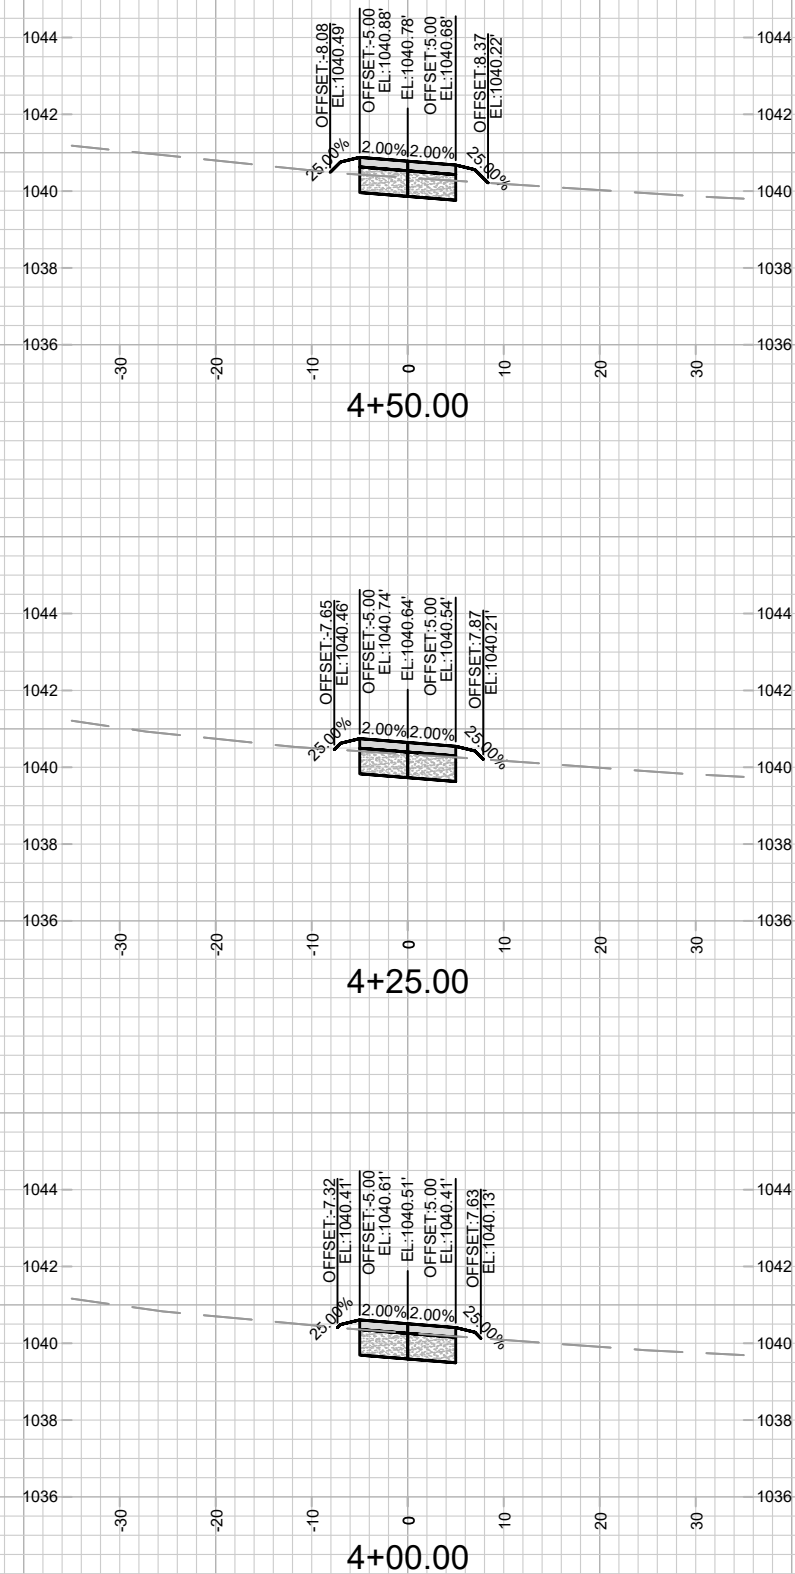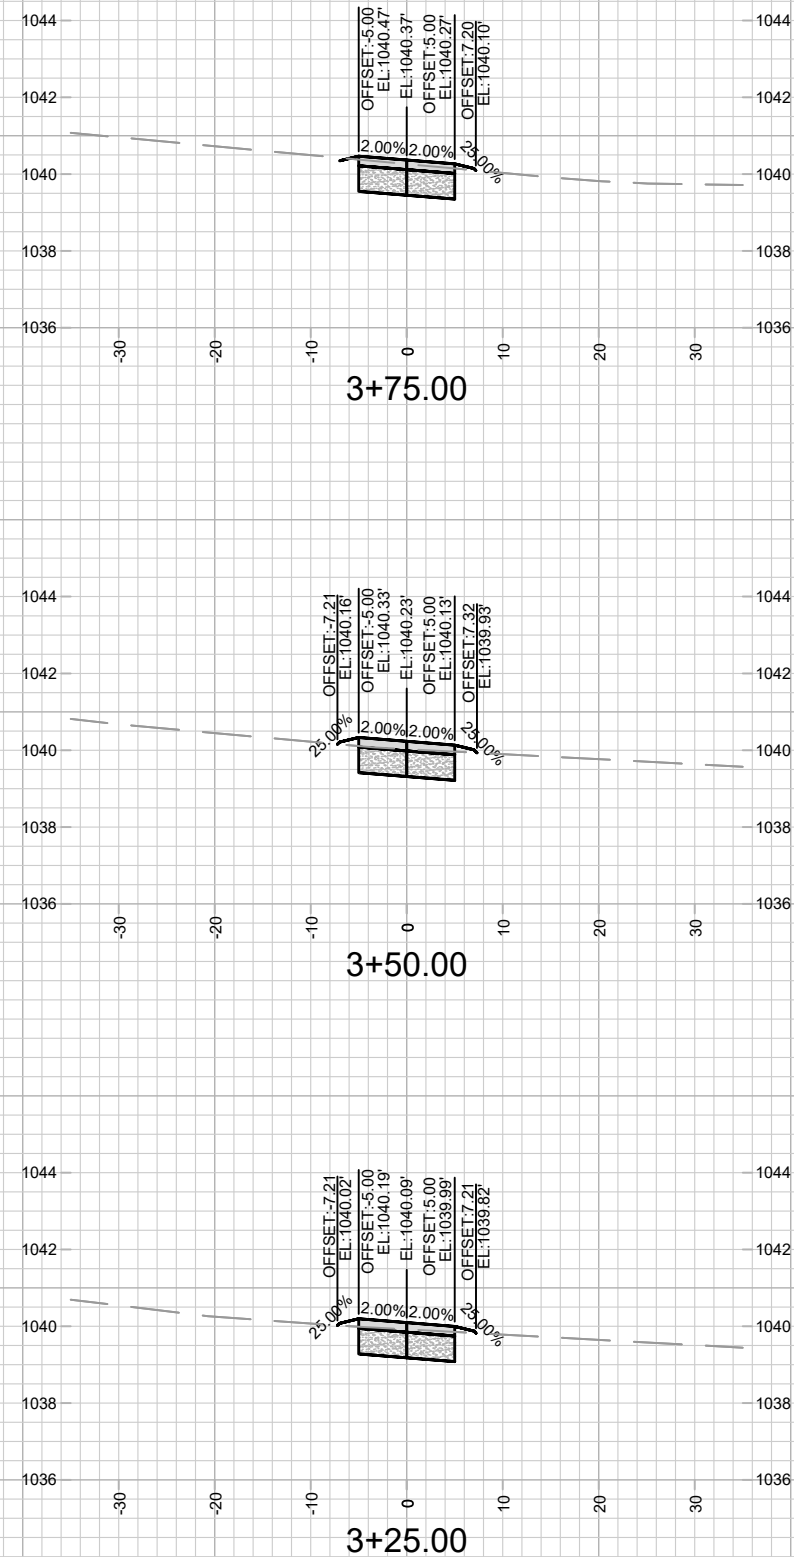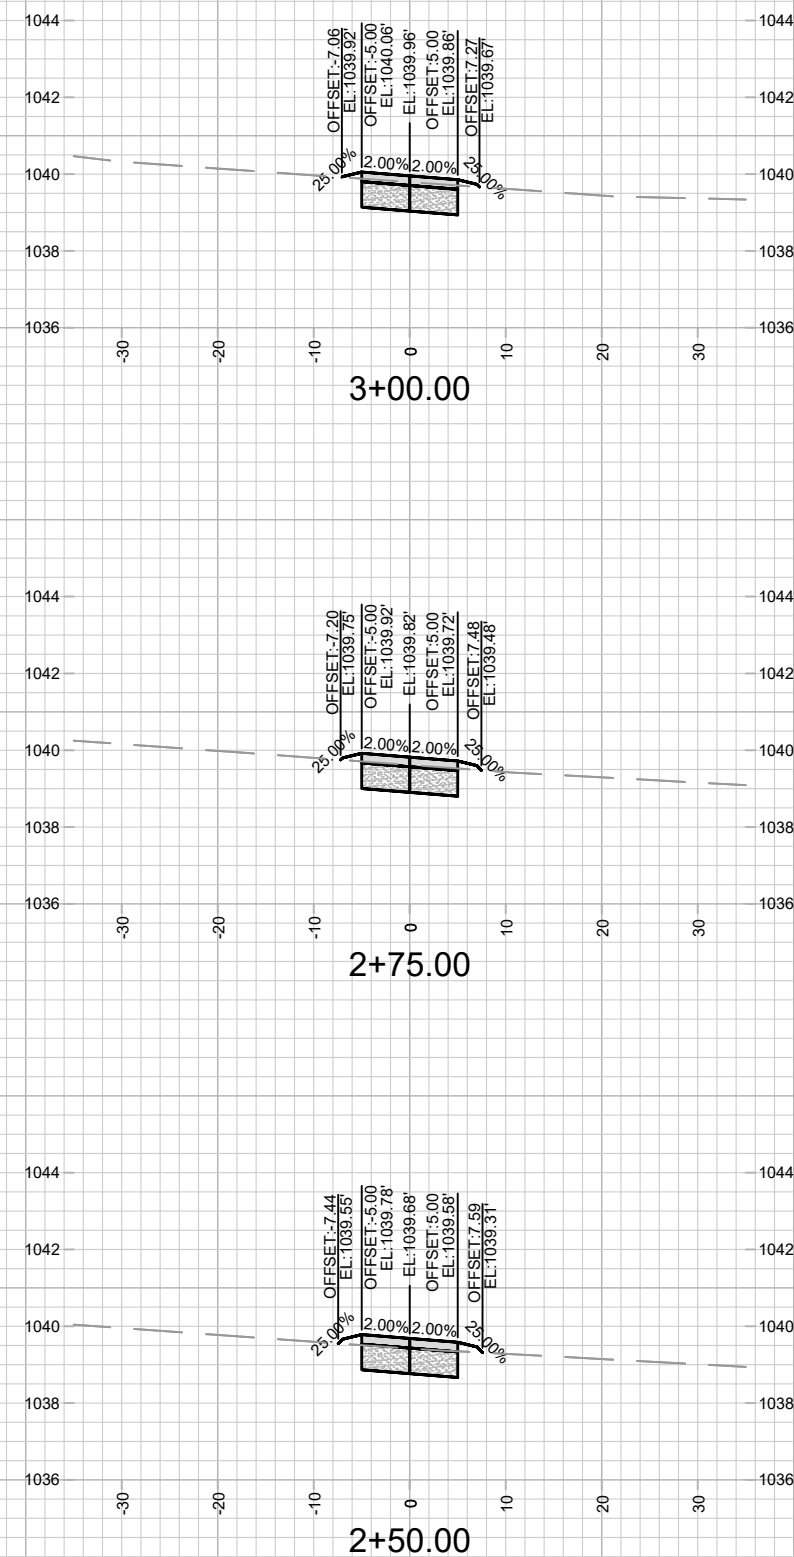

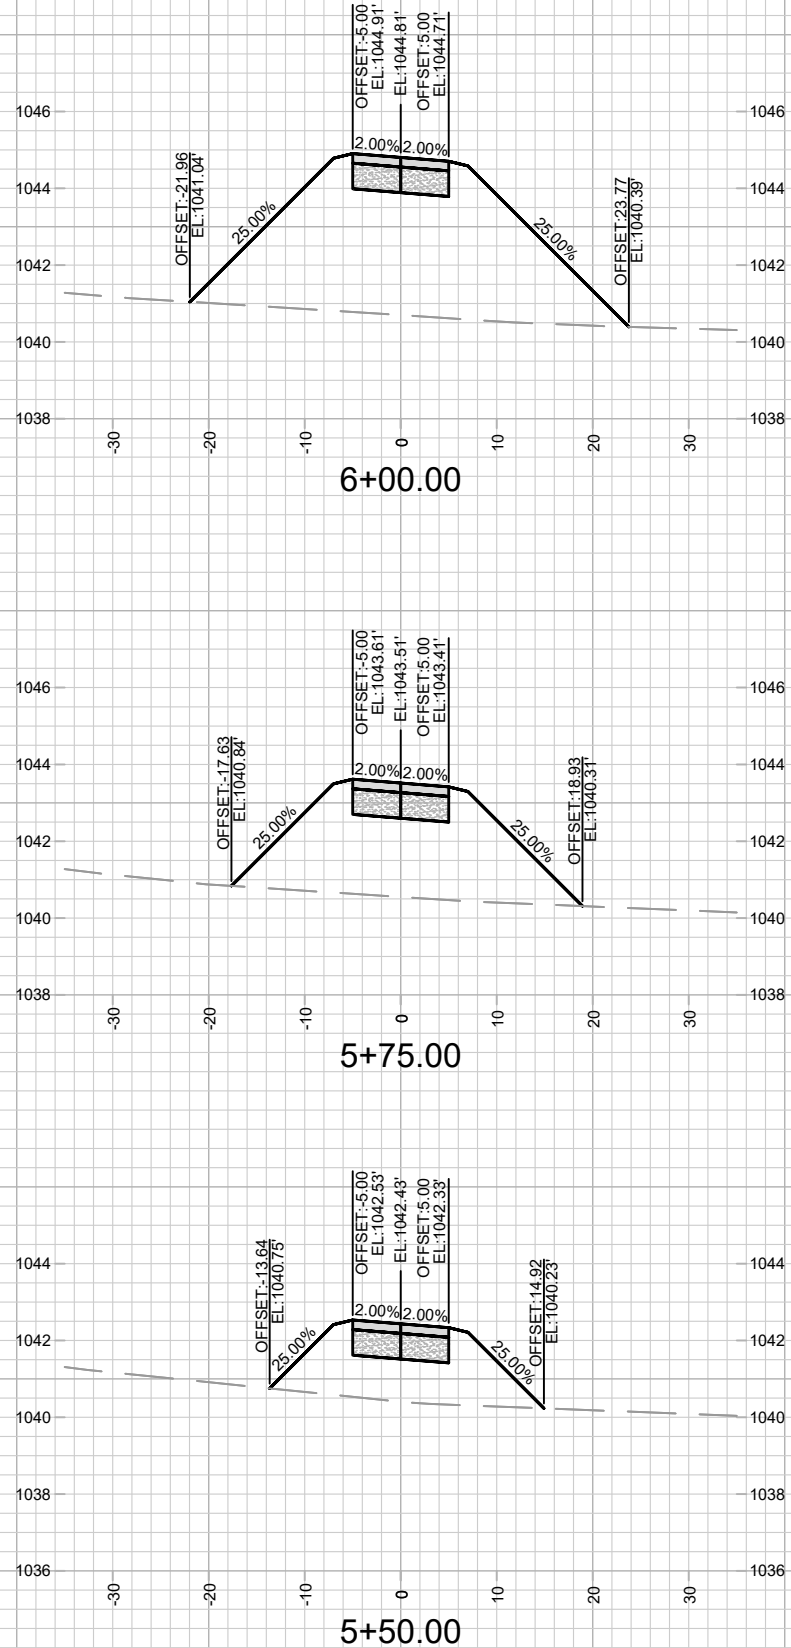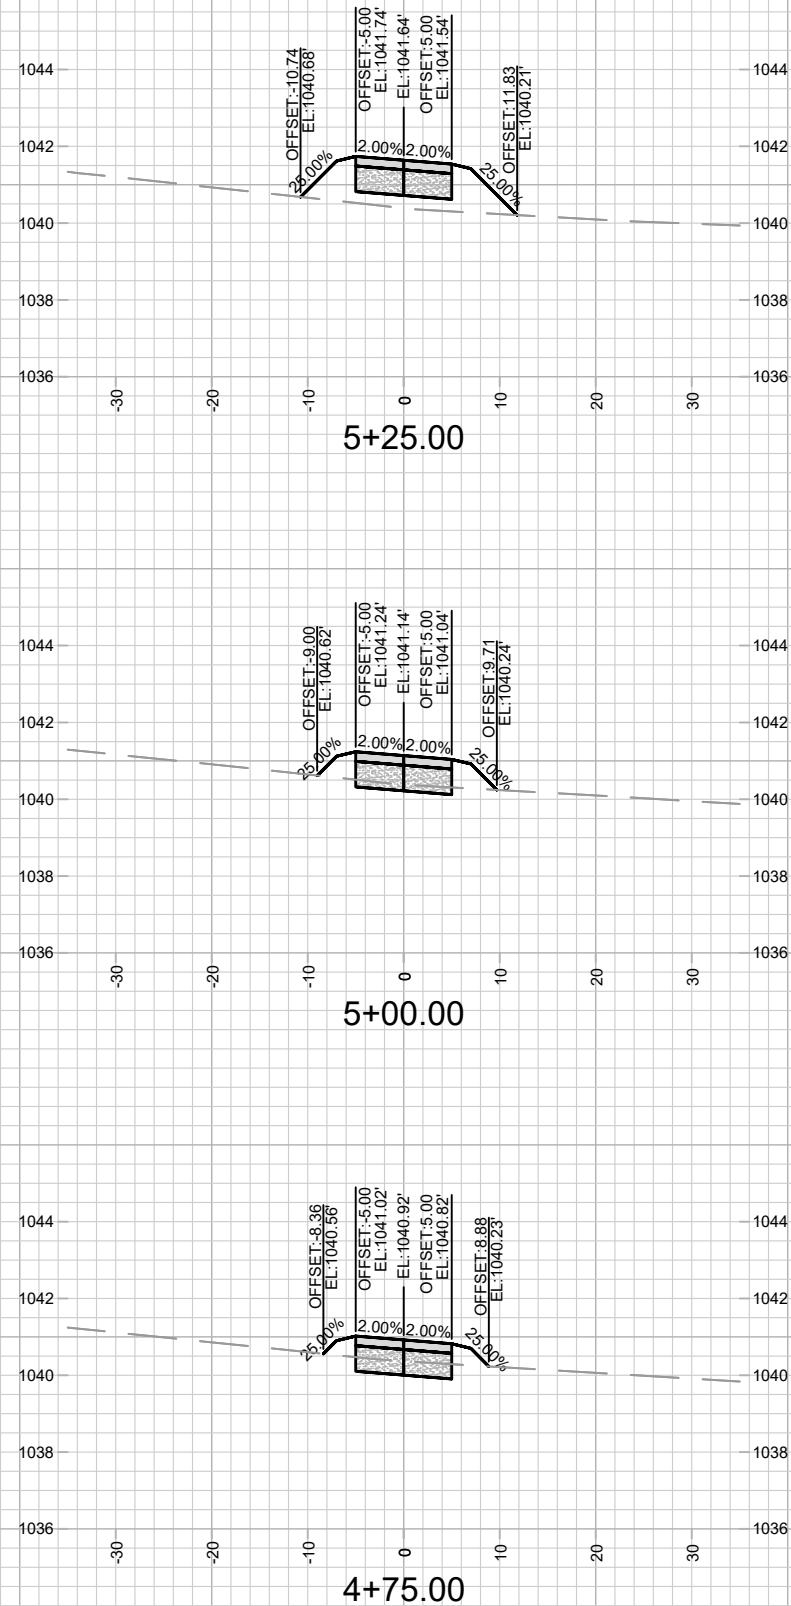

13893
X-44

CROSS SECTIONS - PATH 3

BLUE HARVEST LANE, FEATHER EDGE DRIVE, & SOARING SKY RUN ASSESSMENT DISTRICT - 2023 MADISON, WI

M:\DESIGN\Projects\13893\CAD\Streets\13893EN-XSheets.dwg

CONTRACT NO: 8317

13893

MARK	REVISION	DATE	BY
13893	4/11/2024 4:17 PM	13893	X-44

