


REVISION 3 9/16/25:
SHEET ADDED


SIDEWALK CROSS SLOPE TRANSITION TABLE					SLOPED TOWARDS
13+79.15	1.50%	TO	13+89.15	3.04% (TIE IN)	CURB
20+09.93	3.84% (TIE IN)	TO	20+20.00	1.50%	CURB
20+80.00	1.50%	TO	20+90	-1.50%	CURB TO R.O.W
21+25.00	-1.50%	TO	21+50	0.00%	R.O.W TO FLAT
21+50.00	0.00%	TO	21+60	1.50%	FLAT TO CURB
23+37.90	1.50%	TO	23+47.90	2.07% (TIE IN)	CURB

SIDEWALK SLOPED TOWARDS CURB TYPICAL

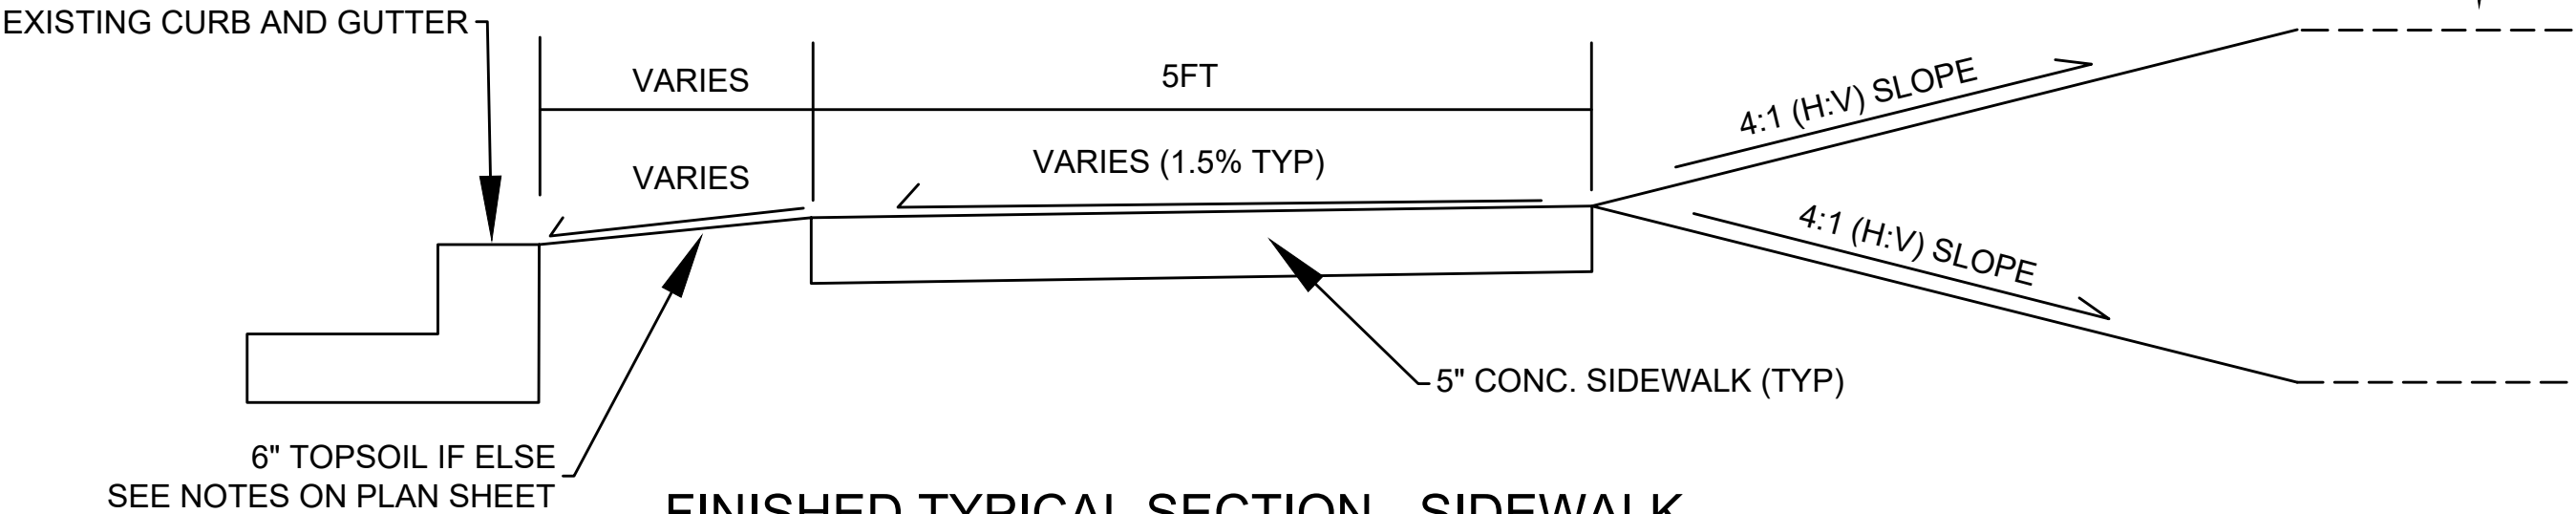

FINISHED TYPICAL SECTION - SIDEWALK
STA 10+00 - 23+48.31

SIDEWALK SLOPED TOWARDS R.O.W TYPICAL

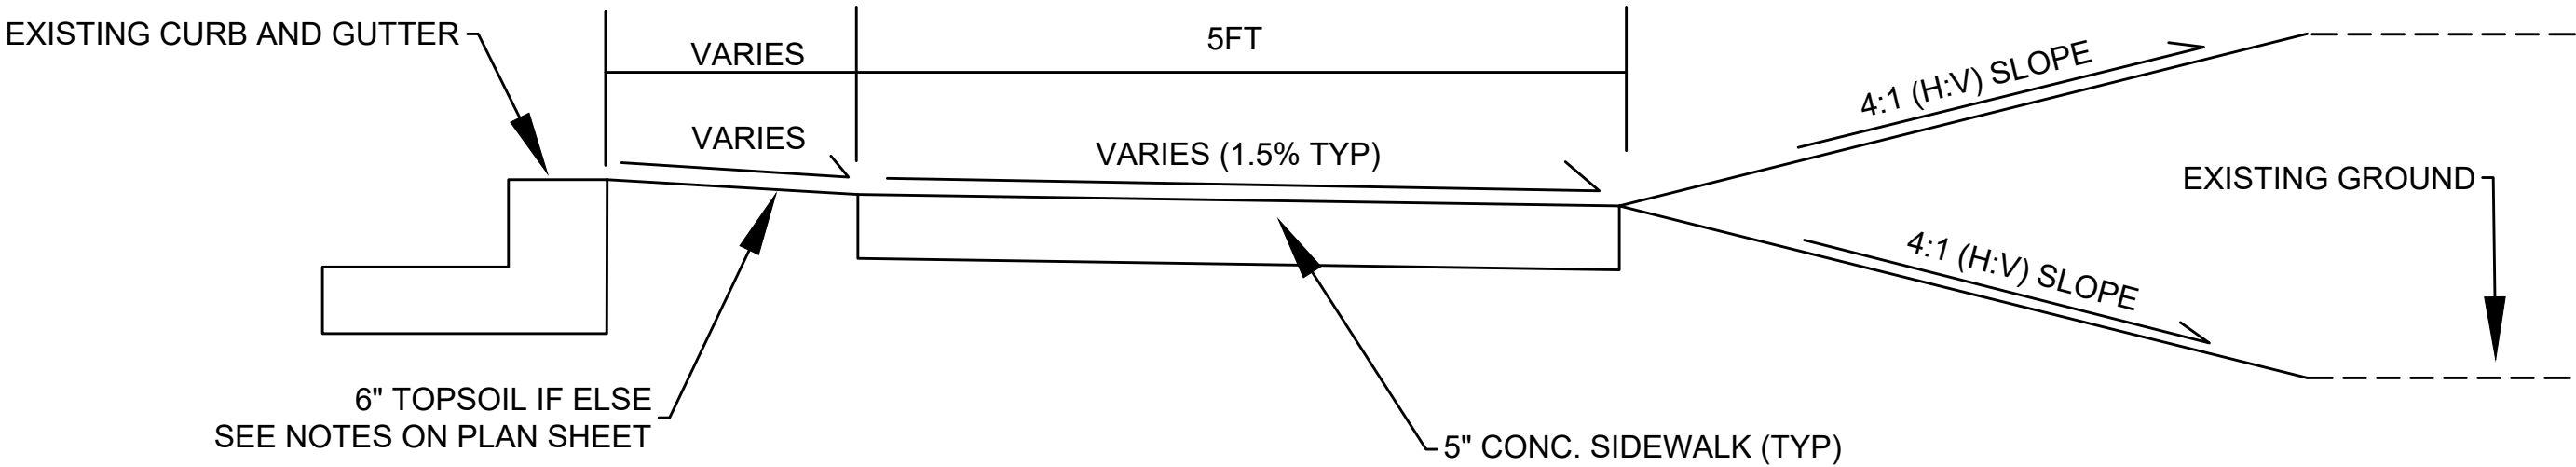

STOUGHTON RD SIDEWALK - TYPICAL SECTIONS

SAFE STREETS 2025

15200

ST1

15200

MADISON, WI

CONTRACT NO: 8800

REVISION

DATE

BY

MARK

DESIGNED BY: ###

Scale: Custom

ST1



 TREE PLANTING AREA SEE CITY
STANDARD DETAIL DRAWING 2.18

X CLEARING AND GRUBBING

TERRACE RESTORATION TO BE 6" TOPSOIL,
SEEDING AND MATTING

REVISION 3 9/16/25:
SHEET ADDED

SIDEWALK CROSS SLOPE TRANSITION TABLE					SLOPED TOWARDS
13+79.15	1.50%	TO	13+89.15	3.04% (TIE IN)	CURB
20+09.93	3.84% (TIE IN)	TO	20+20.00	1.50%	CURB
20+80.00	1.50%	TO	20+90	-1.50%	CURB TO R.O.W
21+25.00	-1.50%	TO	21+50	0.00%	R.O.W TO FLAT
21+50.00	0.00%	TO	21+60	1.50%	FLAT TO CURB
23+37.90	1.50%	TO	23+47.90	2.07% (TIE IN)	CURB

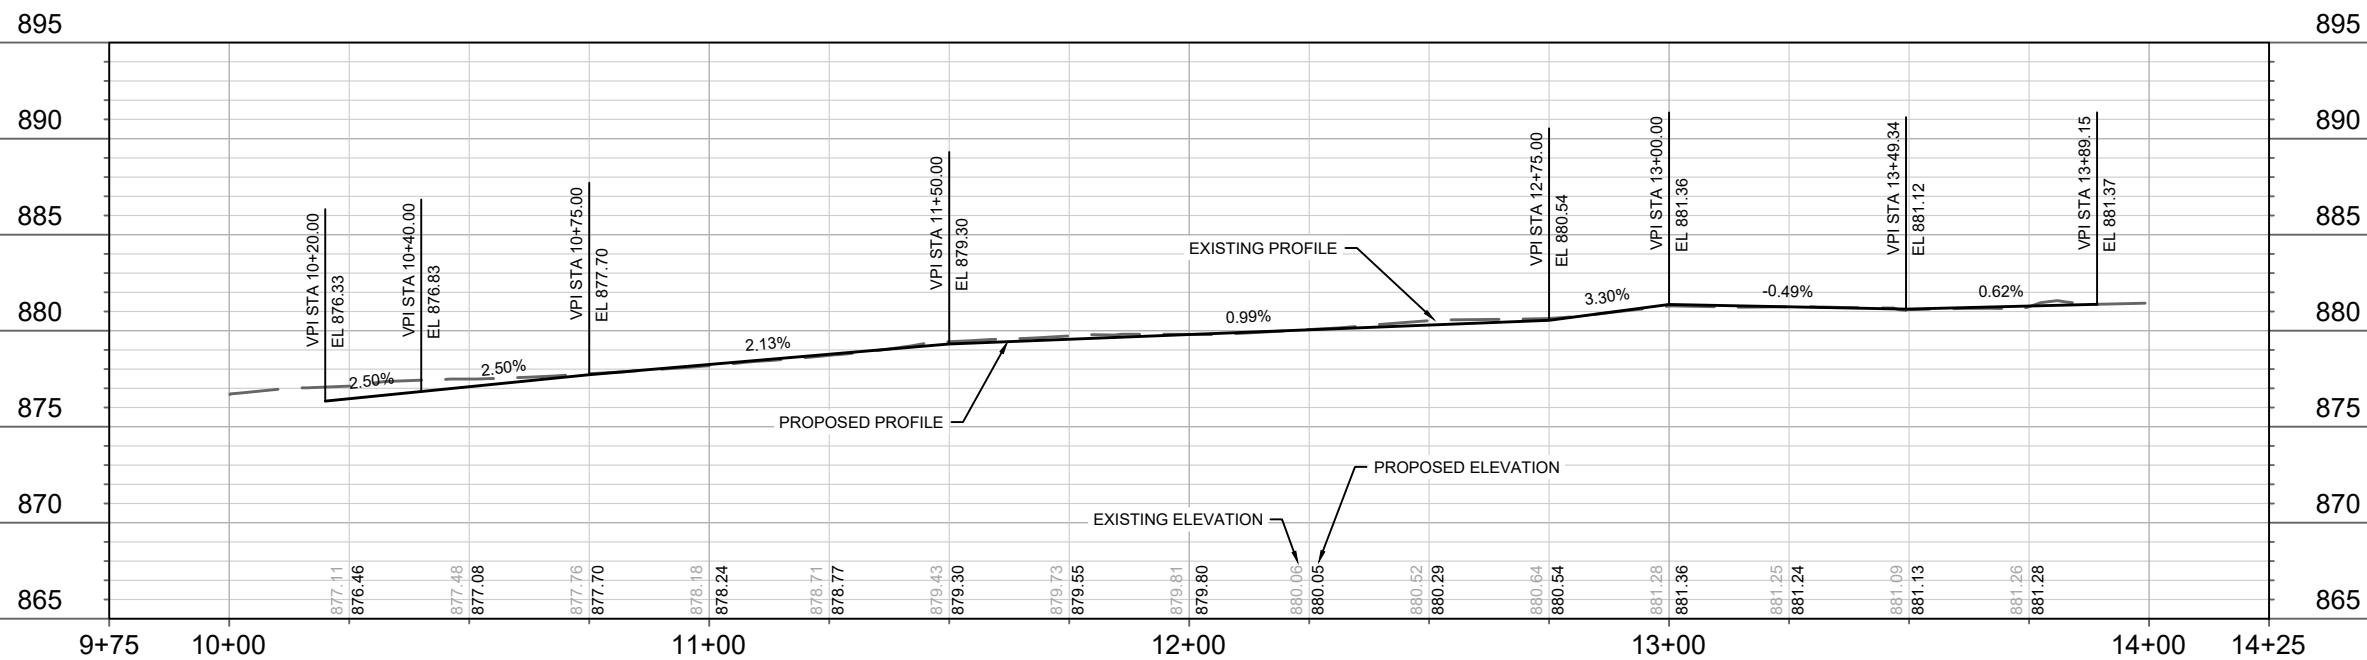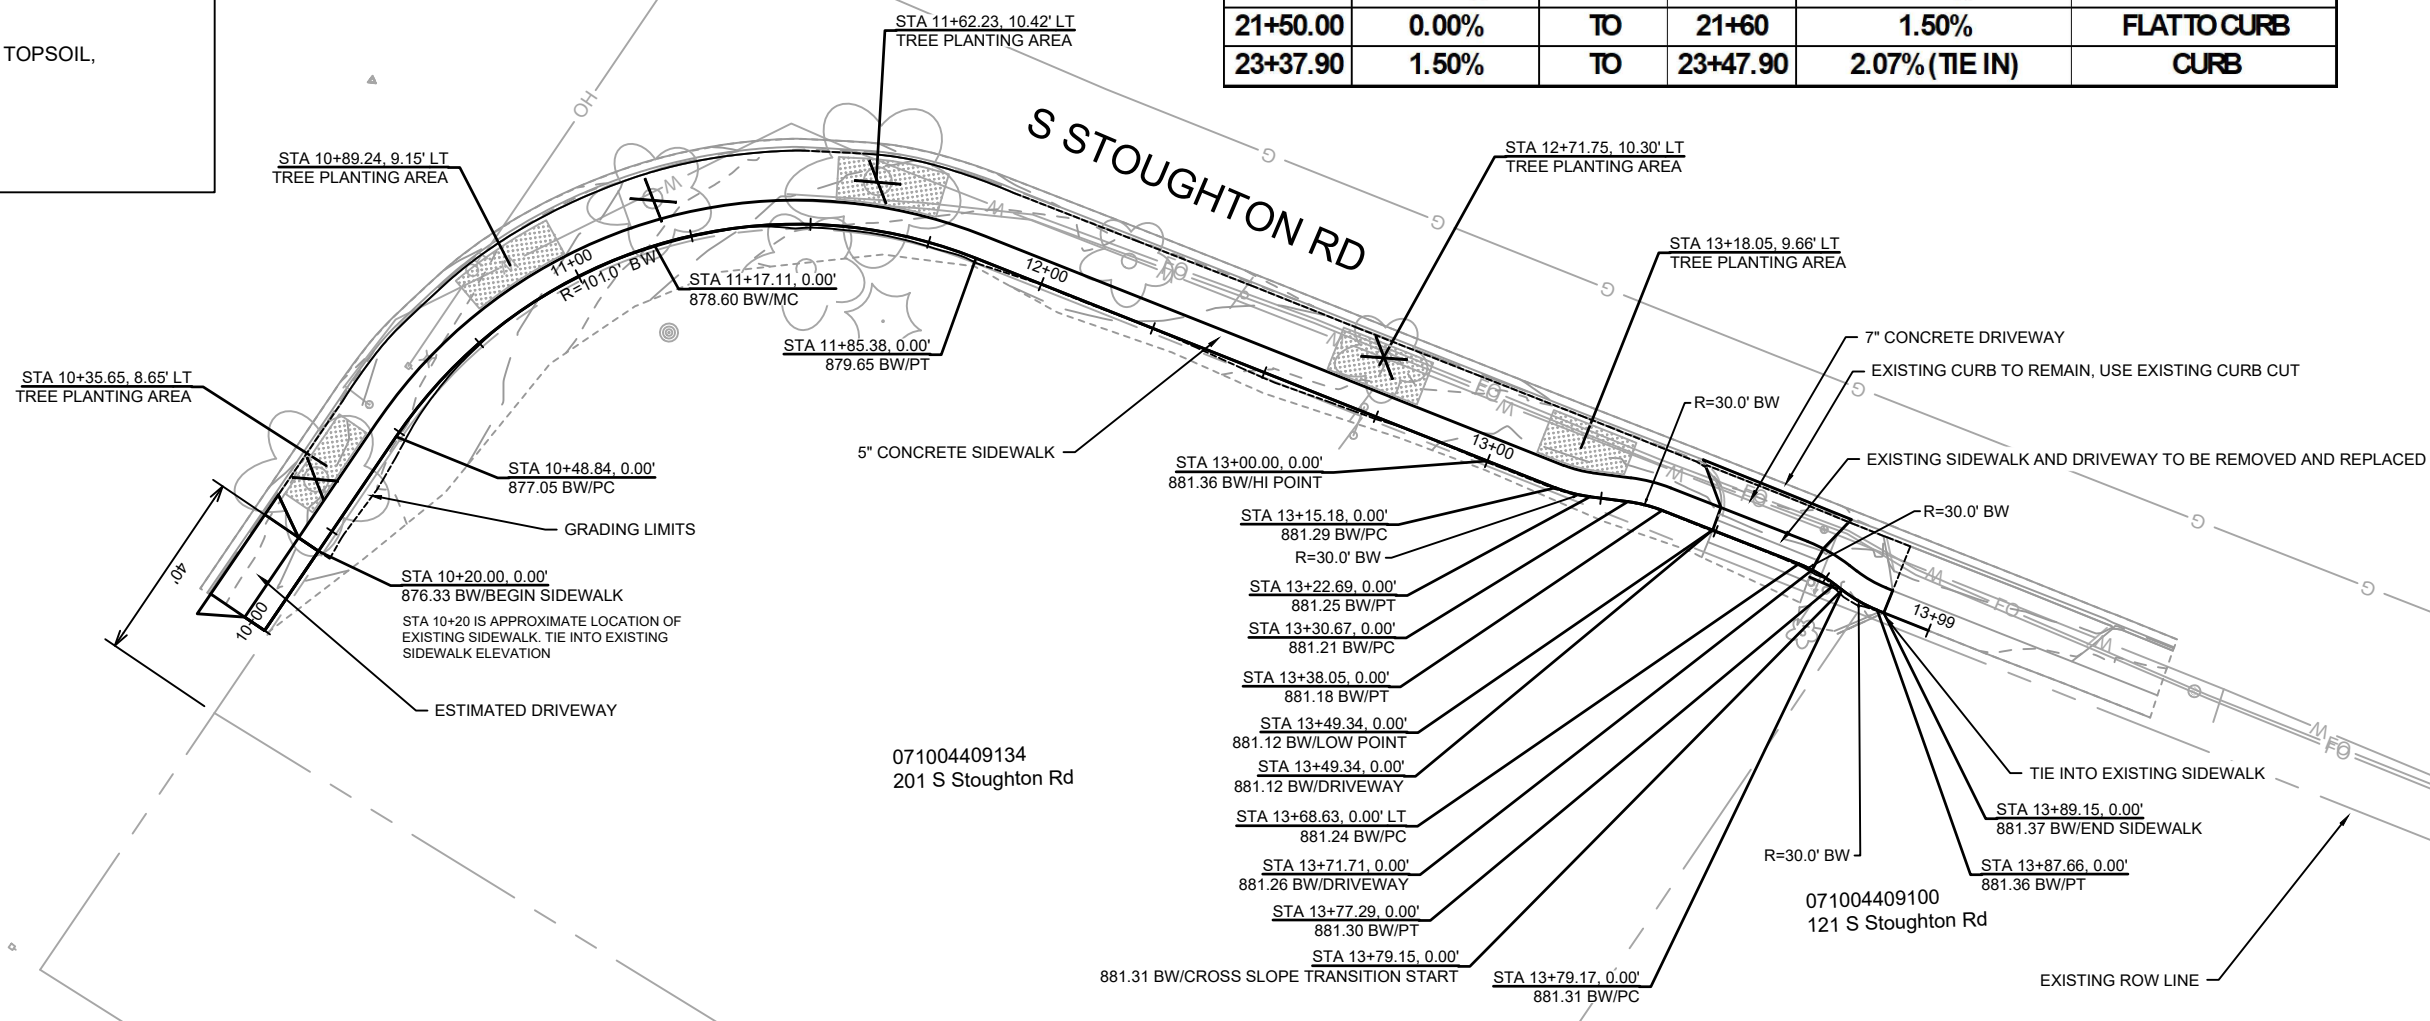

15200

MADISON, WI

880

STOUGHTON RD SIDEWALK - PLAN & PROFILE

SAFE STREETS 2025

M:\DESIGN\Projects\15200\CAD\Streets\Stoughton Rd\15200-EN-StoughtonRd-Corridor.dwg



15200

ST2

REVISION 3 9/16/25:
SHEET ADDED



LEGEND

TREE PLANTING AREA SEE CITY
STANDARD DETAIL DRAWING 2.18

CLEARING AND GRUBBING

TERRACE RESTORATION TO BE 6" TOPSOIL,
SEEDING AND MATTING

SIDEWALK CROSS SLOPE TRANSITION TABLE					SLOPED TOWARDS
13+79.15	1.50%	TO	13+89.15	3.04% (TIE IN)	CURB
20+09.93	3.84% (TIE IN)	TO	20+20.00	1.50%	CURB
20+80.00	1.50%	TO	20+90	-1.50%	CURB TO R.O.W
21+25.00	-1.50%	TO	21+50	0.00%	R.O.W TO FLAT
21+50.00	0.00%	TO	21+60	1.50%	FLAT TO CURB
23+37.90	1.50%	TO	23+47.90	2.07% (TIE IN)	CURB

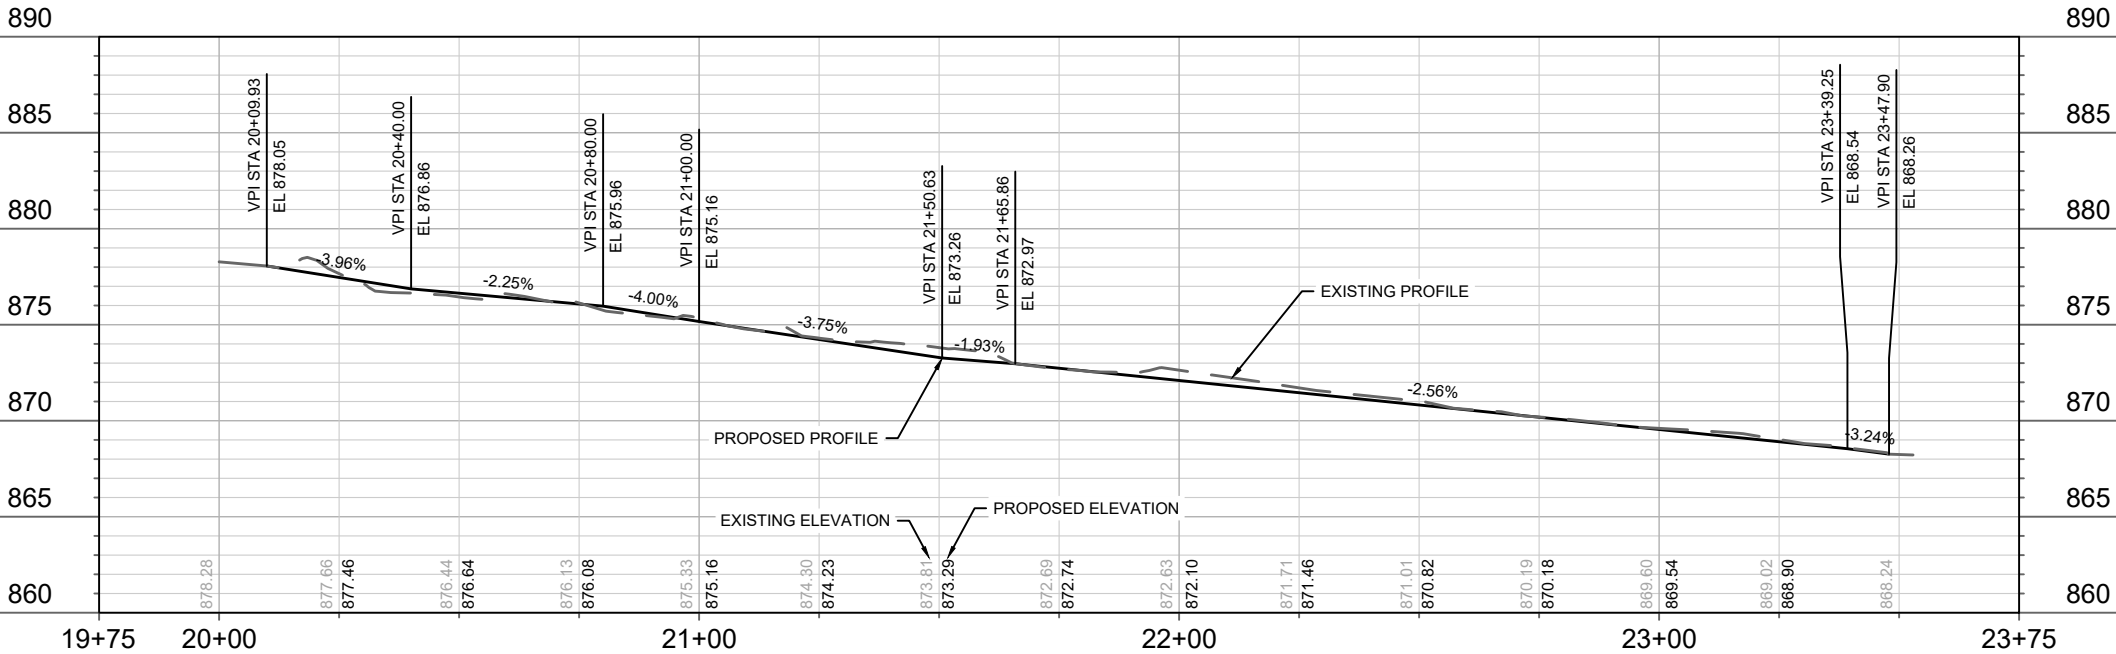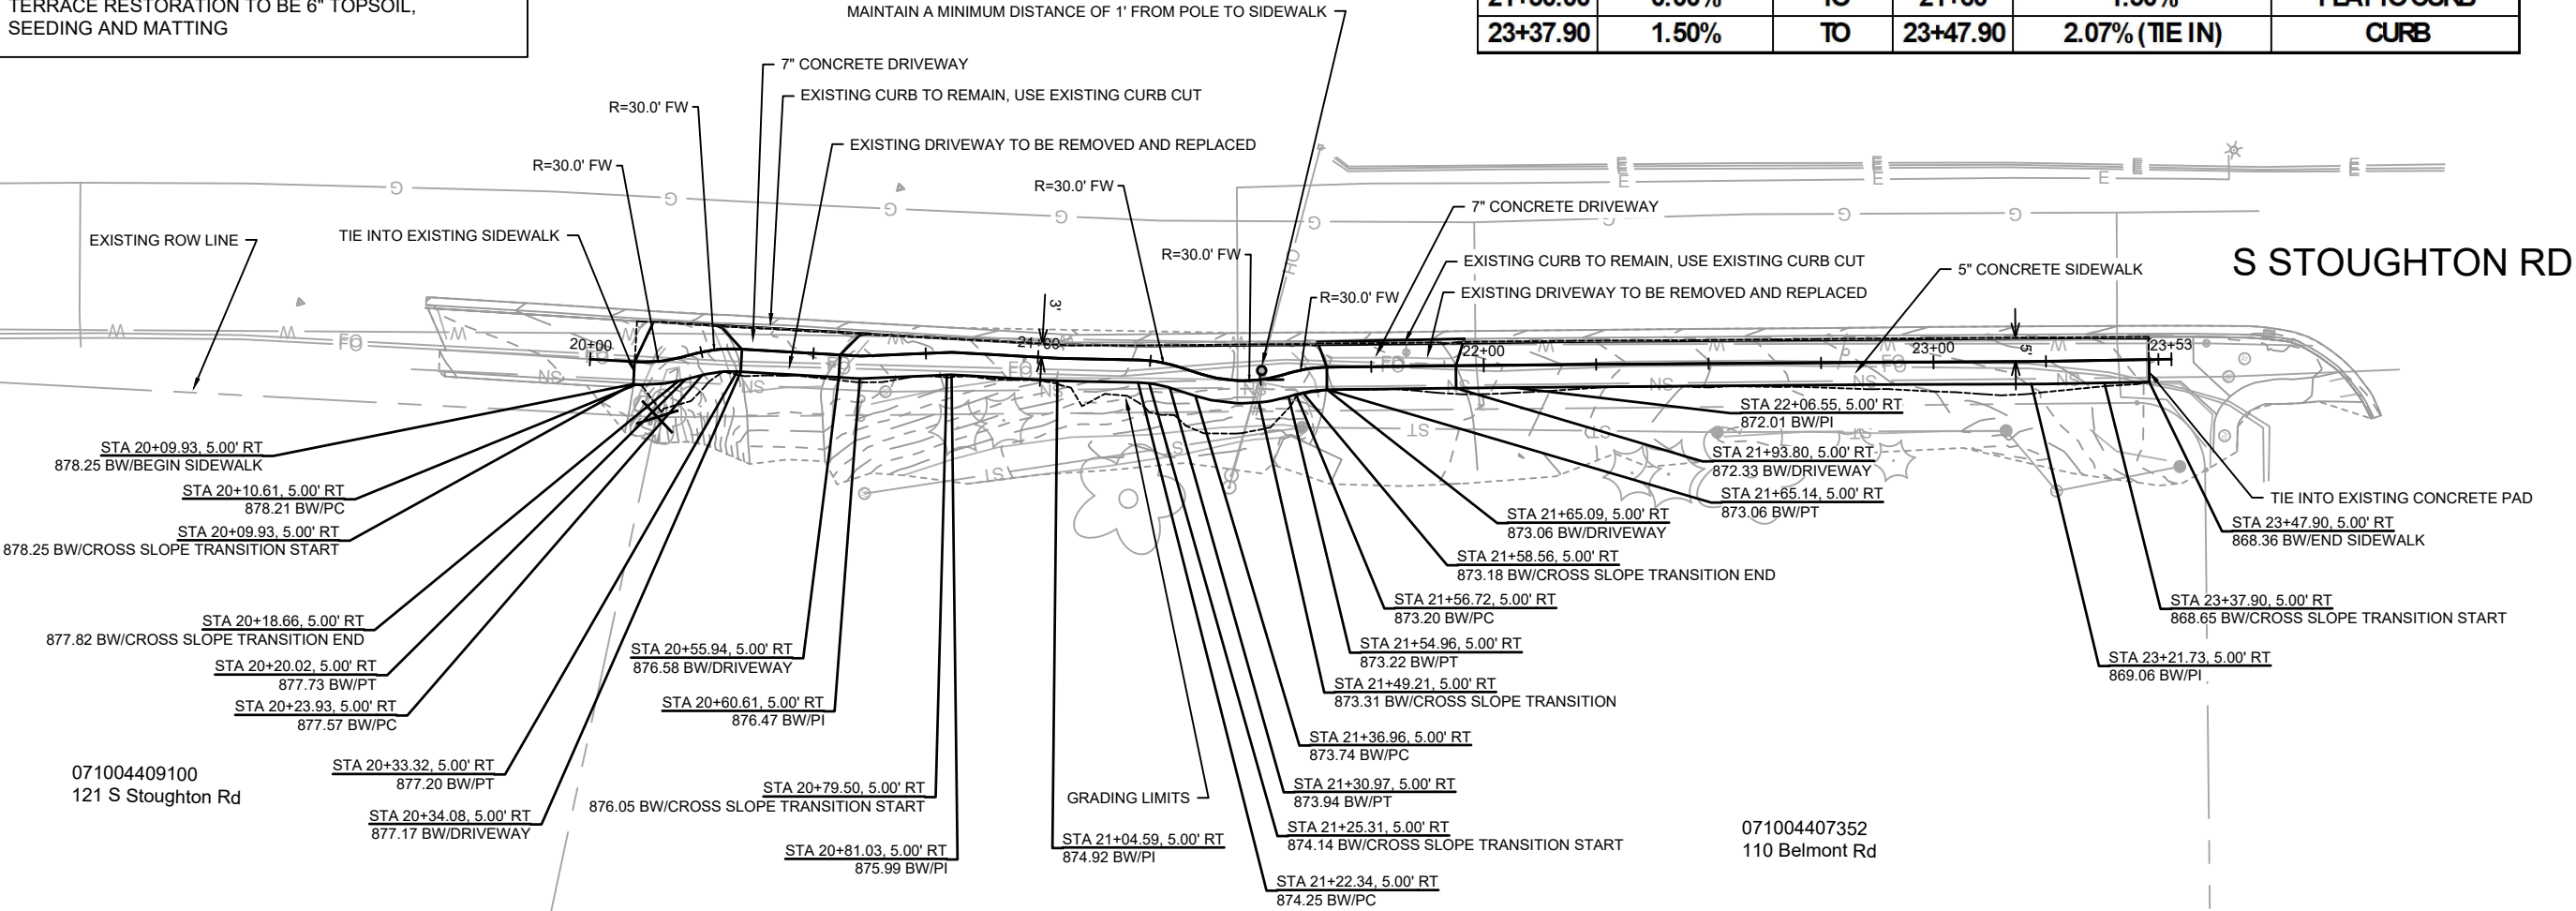

DATE	BY
9/16/25	ST3
REVISION	DATE
15200	9/16/2025 6:04 PM
15200	9/16/2025 6:04 PM










15200
MADISON, WI
8800
CONTRACT NO:

STOUGHTON RD SIDEWALK - PLAN & PROFILE
SAFE STREETS 2025
M:\DESIGN\Projects\15200\CAD\Streets\Stoughton Rd\15200-EN-StoughtonRd-Corridor.dwg



15200
ST3

REVISION 3 9/16/25:
SHEET ADDED

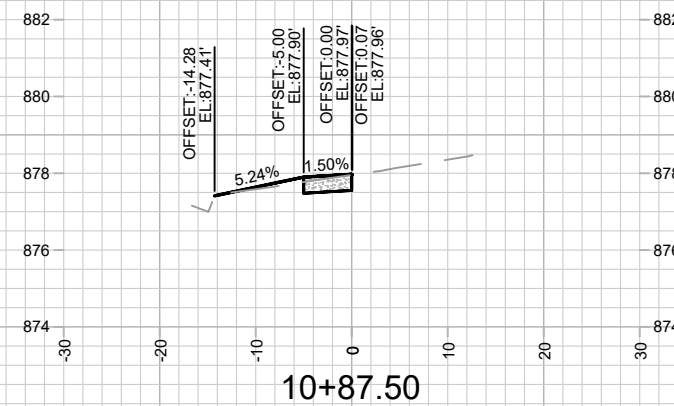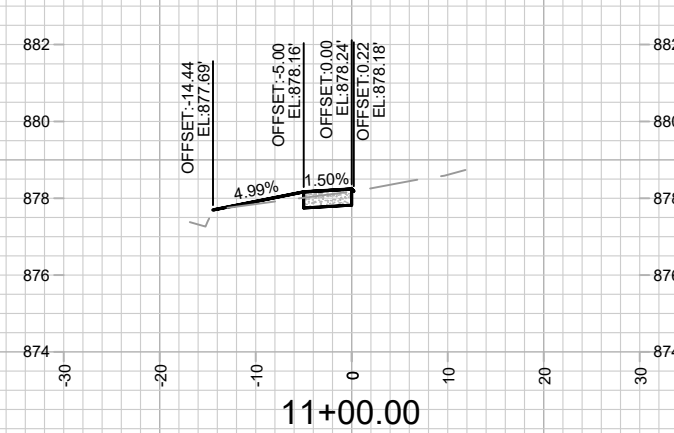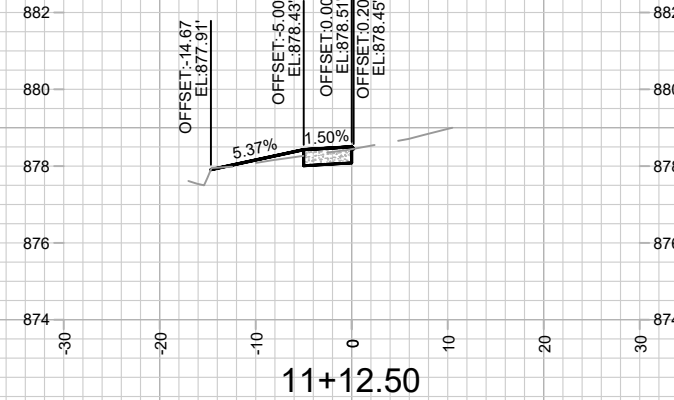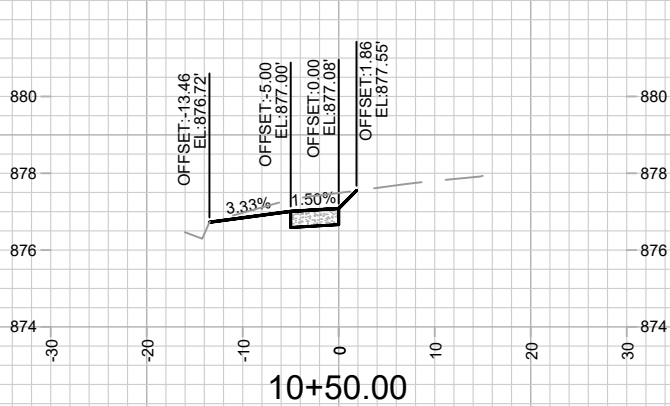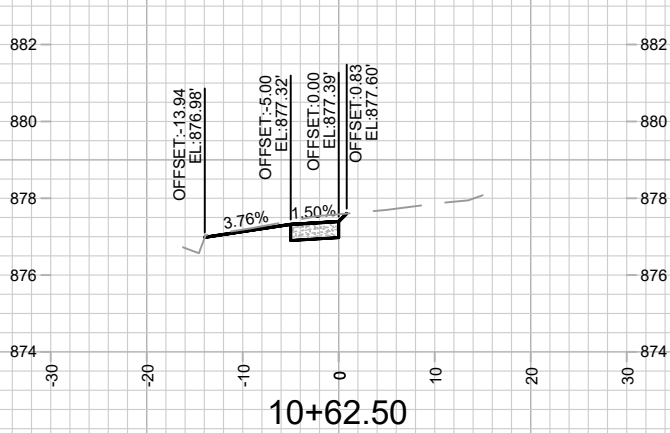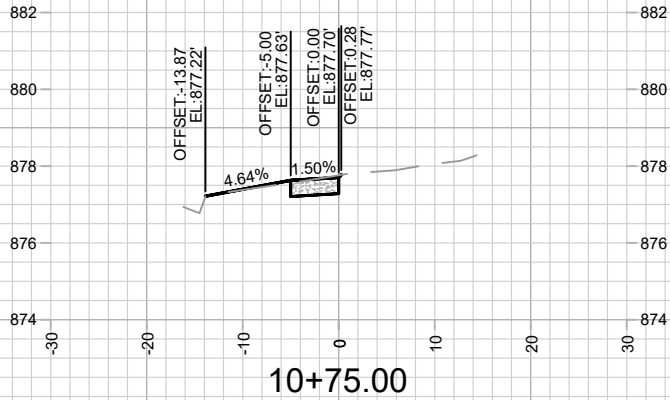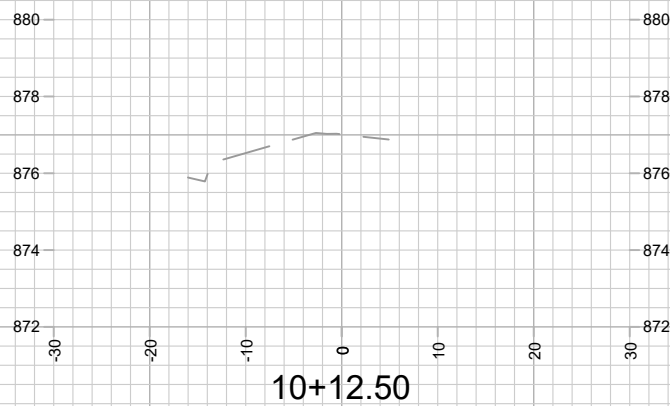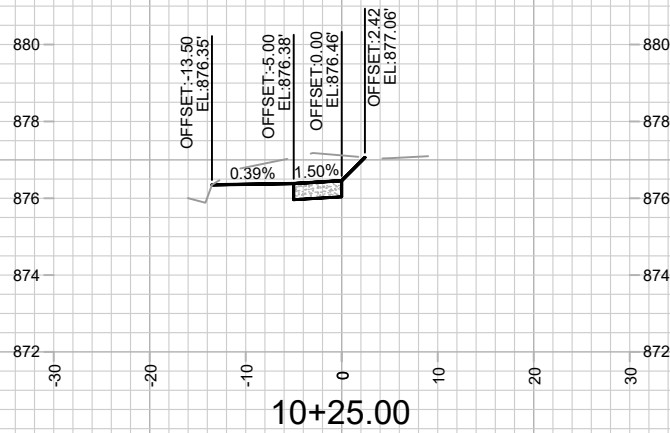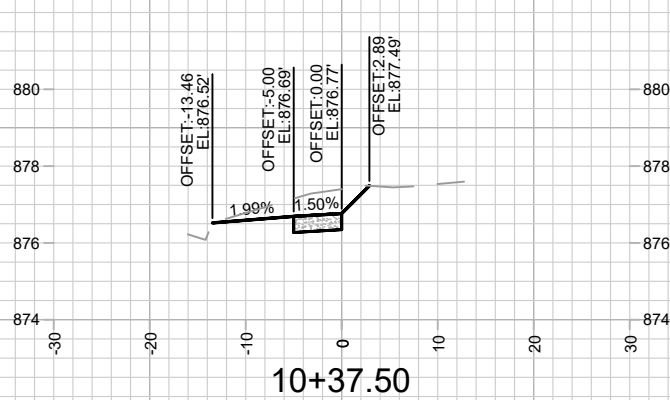

15200
ST4

STOUGHTON RD SIDEWALK - CROSS SECTIONS
SAFE STREETS 2025










M:\DESIGN\Projects\Stoughton Rd\15200-EN-StoughtonRd-Corridor.dwg

CONTRACT NO: 8800

15200
MADISON, WI

15200	ST4	9/16/2025	ST4
15200	ST4	9/16/2025	ST4
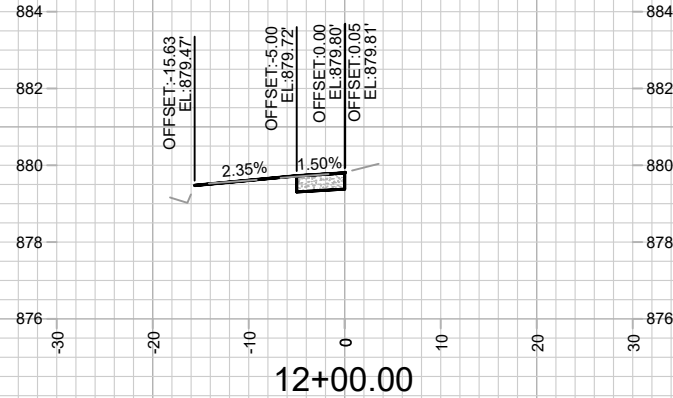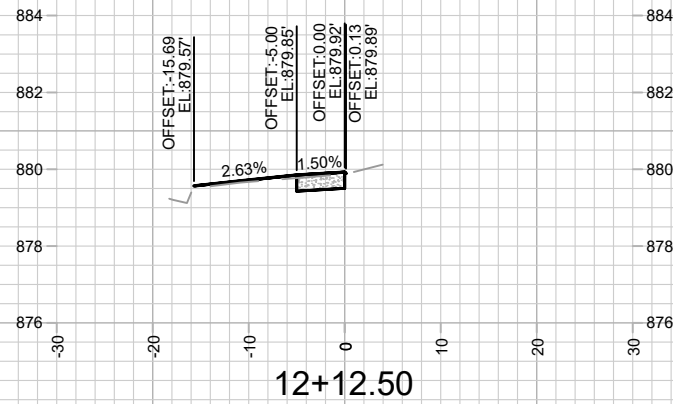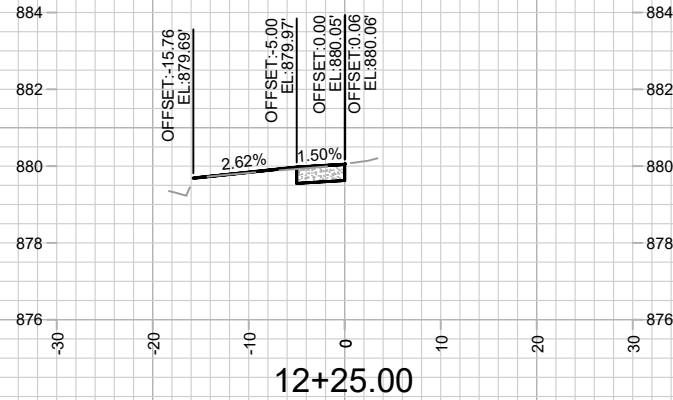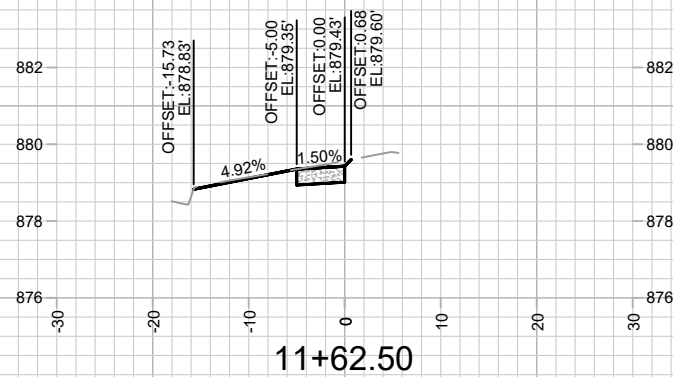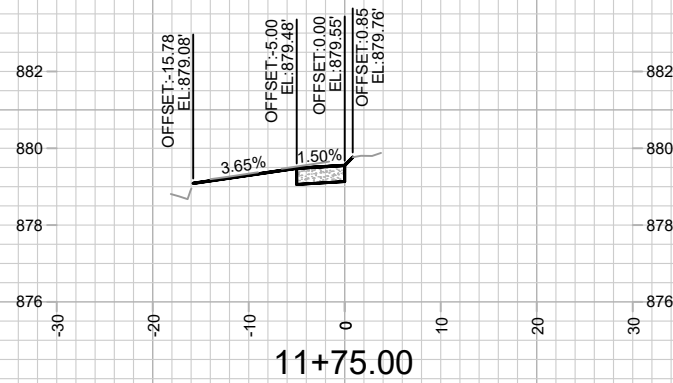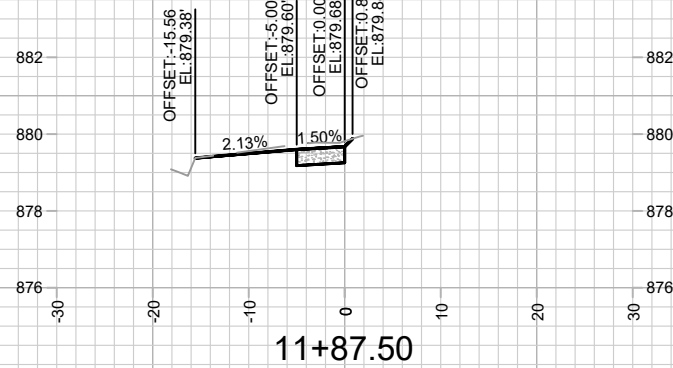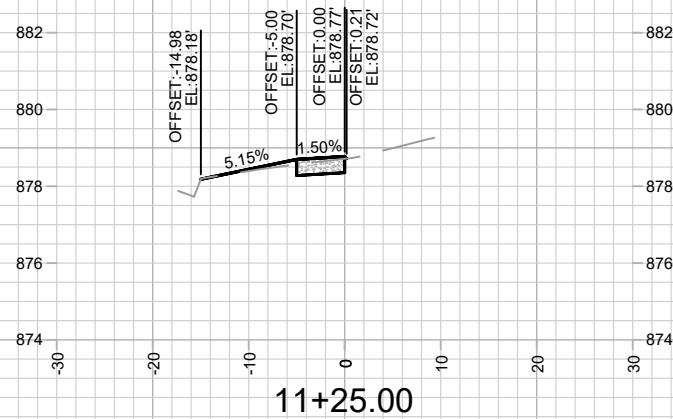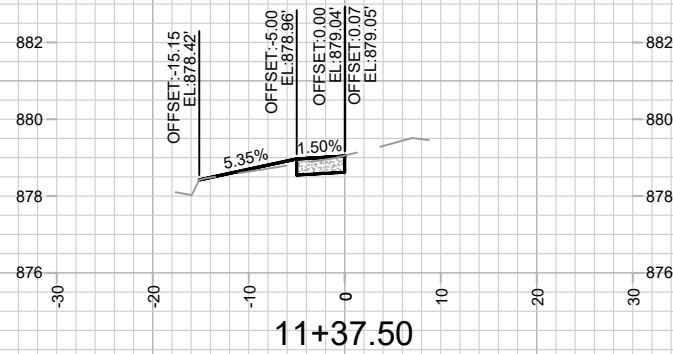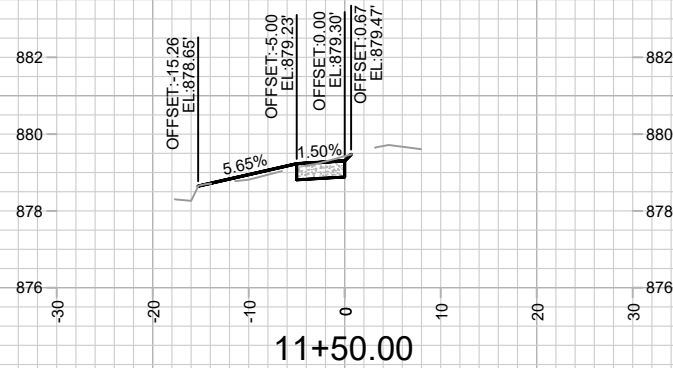

15200
ST5

STOUGHTON RD SIDEWALK - CROSS SECTIONS
SAFE STREETS 2025










15200
MADISON, WI

M:\DESIGN\Projects\Stoughton Rd\15200-EN-StoughtonRd-Corridor.dwg

CONTRACT NO: 8800

MARK	REVISION	DATE	BY
15200	15200	9/16/25	ST5
15200	15200	9/16/25	ST5
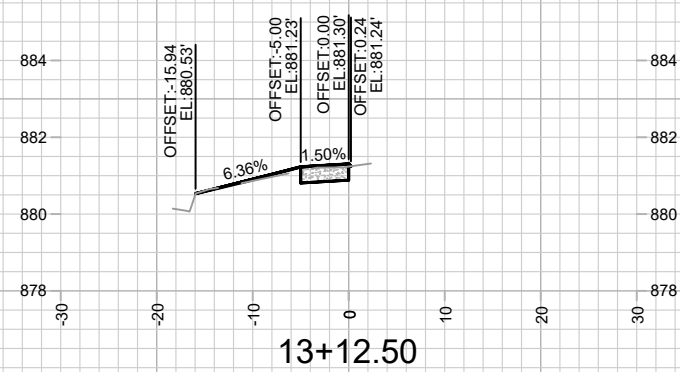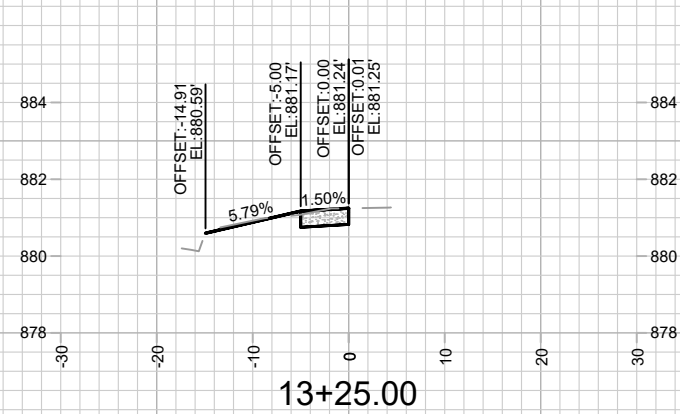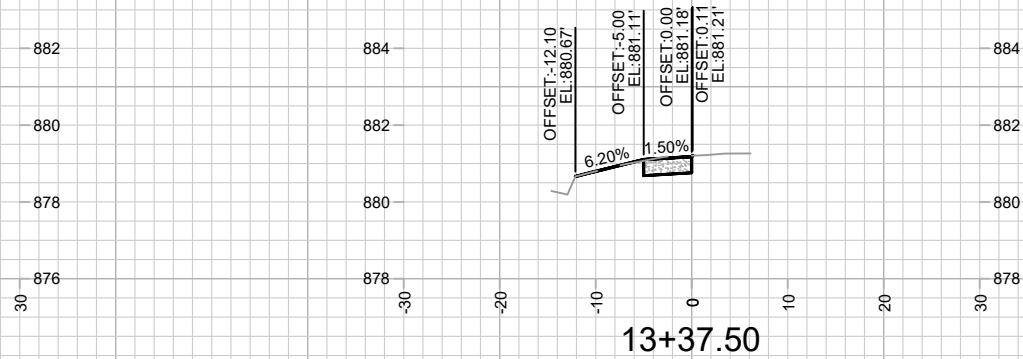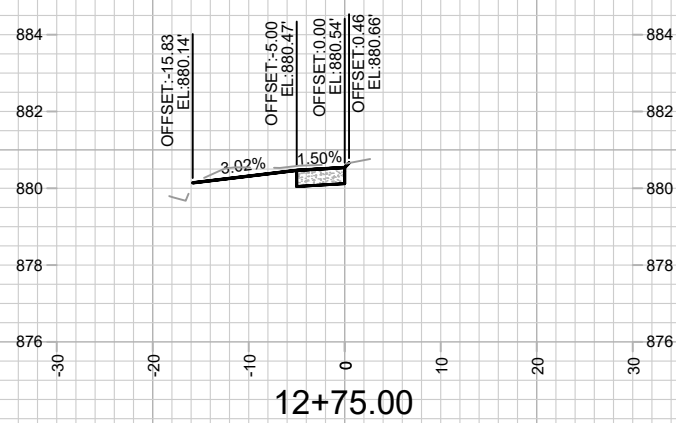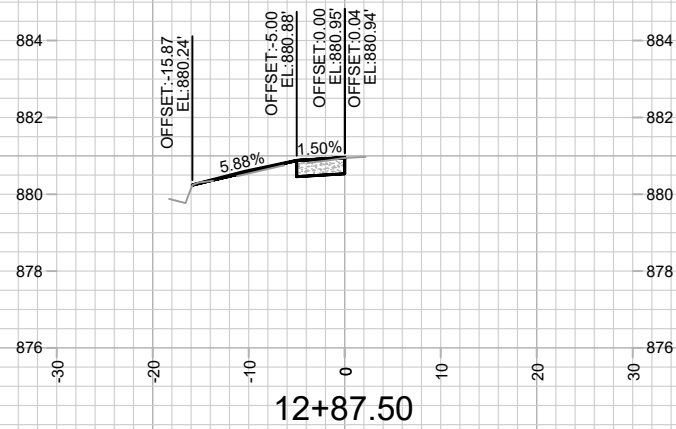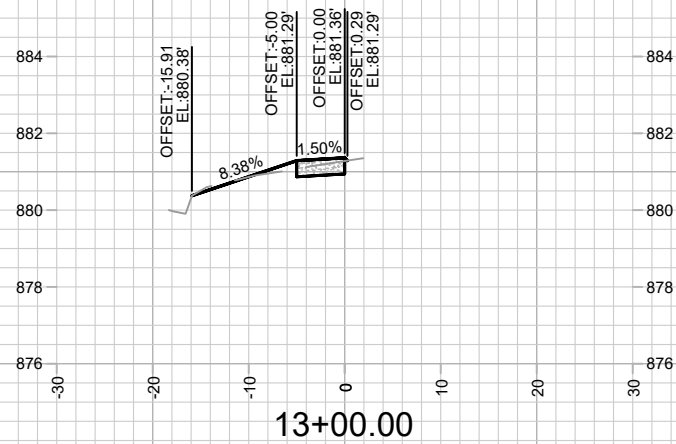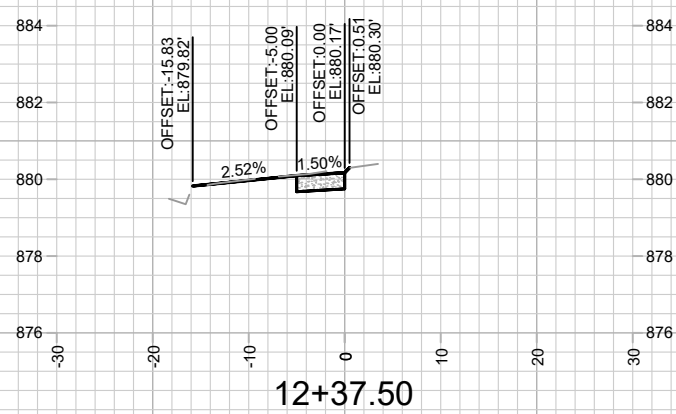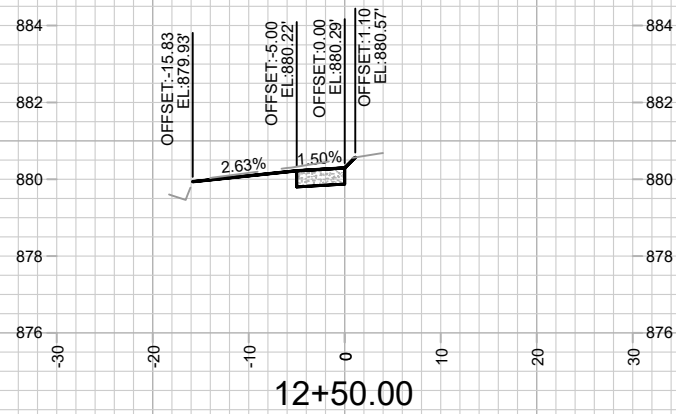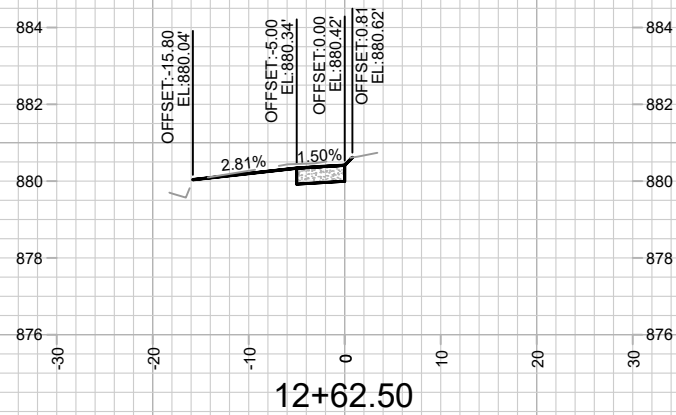

15200
ST6

STOUGHTON RD SIDEWALK - CROSS SECTIONS
SAFE STREETS 2025

M:\DESIGN\Projects\Stoughton Rd\15200-EN-StoughtonRd-Corridor.dwg





CONTRACT NO: 8800

15200
MADISON, WI

15200

15200	15200	------

REVISION 3 9/16/25:
SHEET ADDED

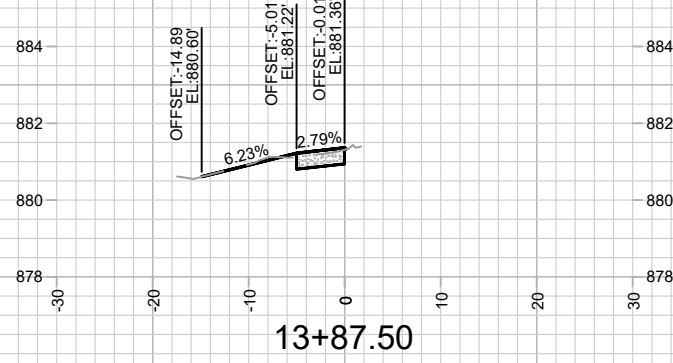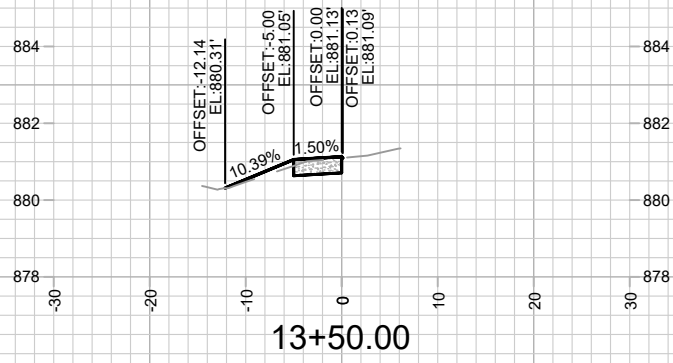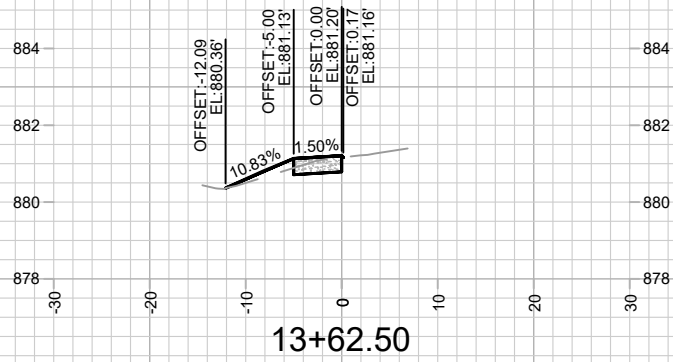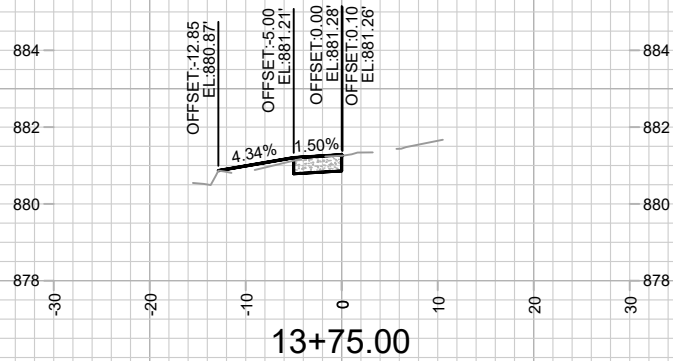

15200
ST7



STOUGHTON RD SIDEWALK - CROSS SECTIONS
SAFE STREETS 2025

15200
MADISON, WI
CONTRACT NO: 8800

M:\DESIGN\Projects\15200\CAD\Streets\Stoughton Rd\15200-EN-StoughtonRd-Corridor.dwg

MARK	REVISION	DATE	BY
15200	15200	9/16/2025	ST7

REVISION 3 9/16/25:
SHEET ADDED

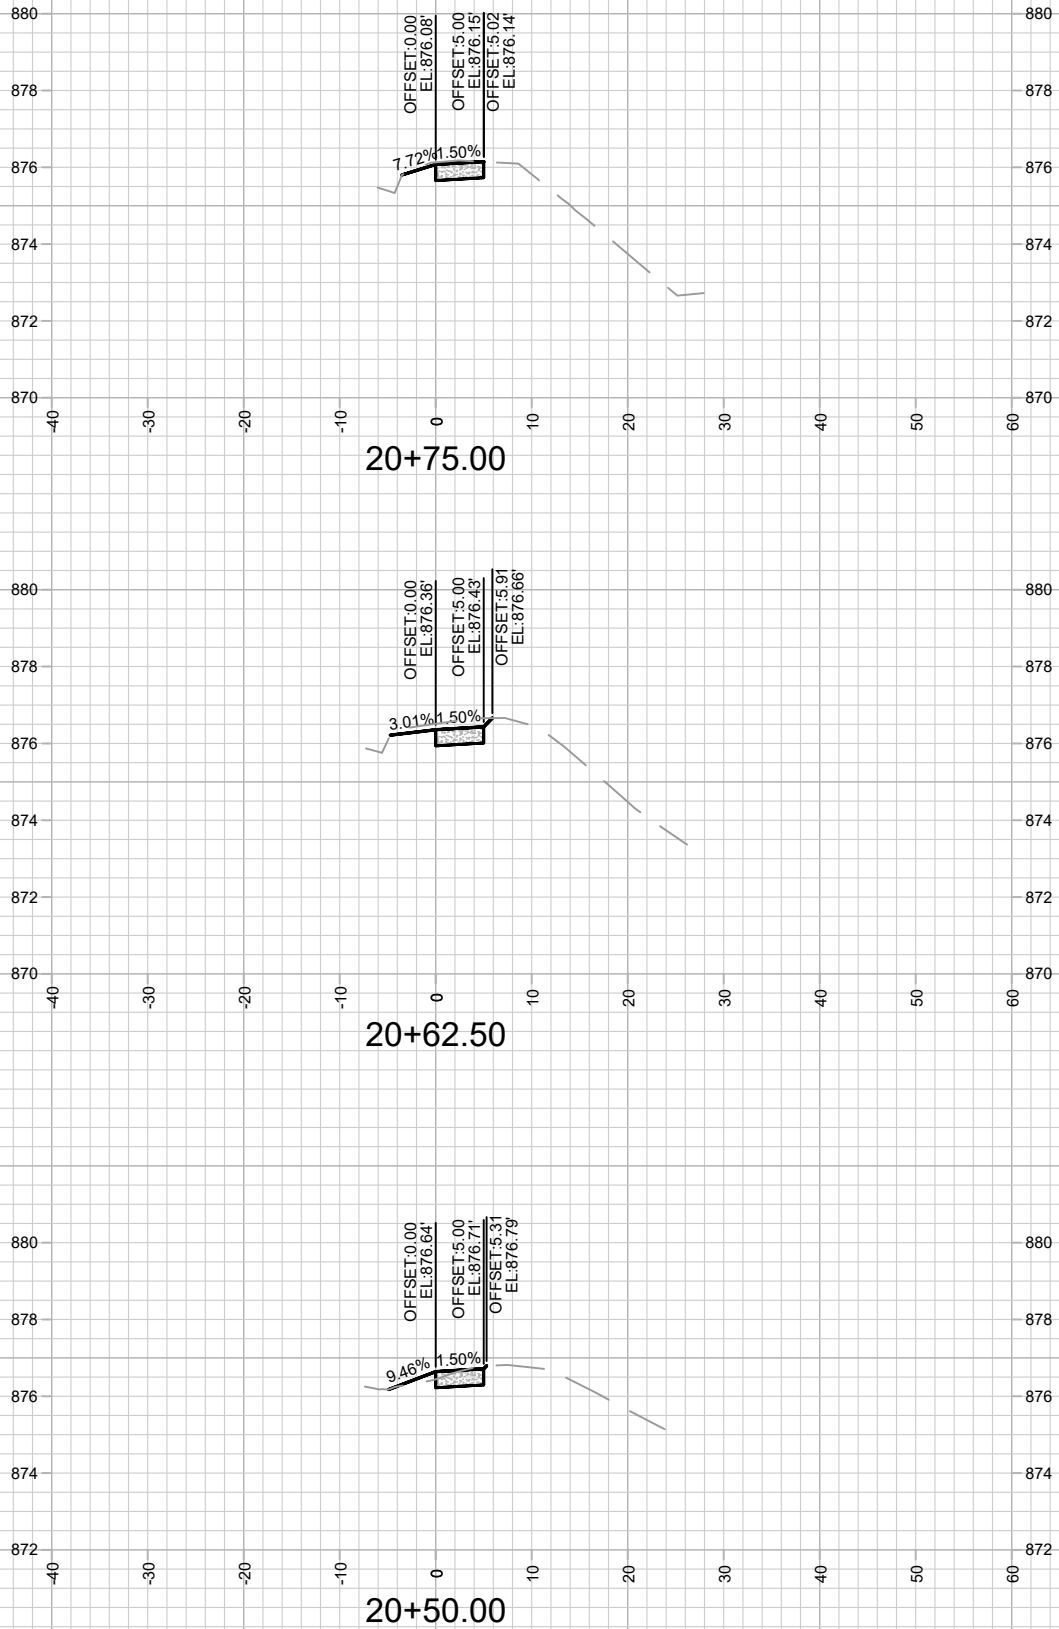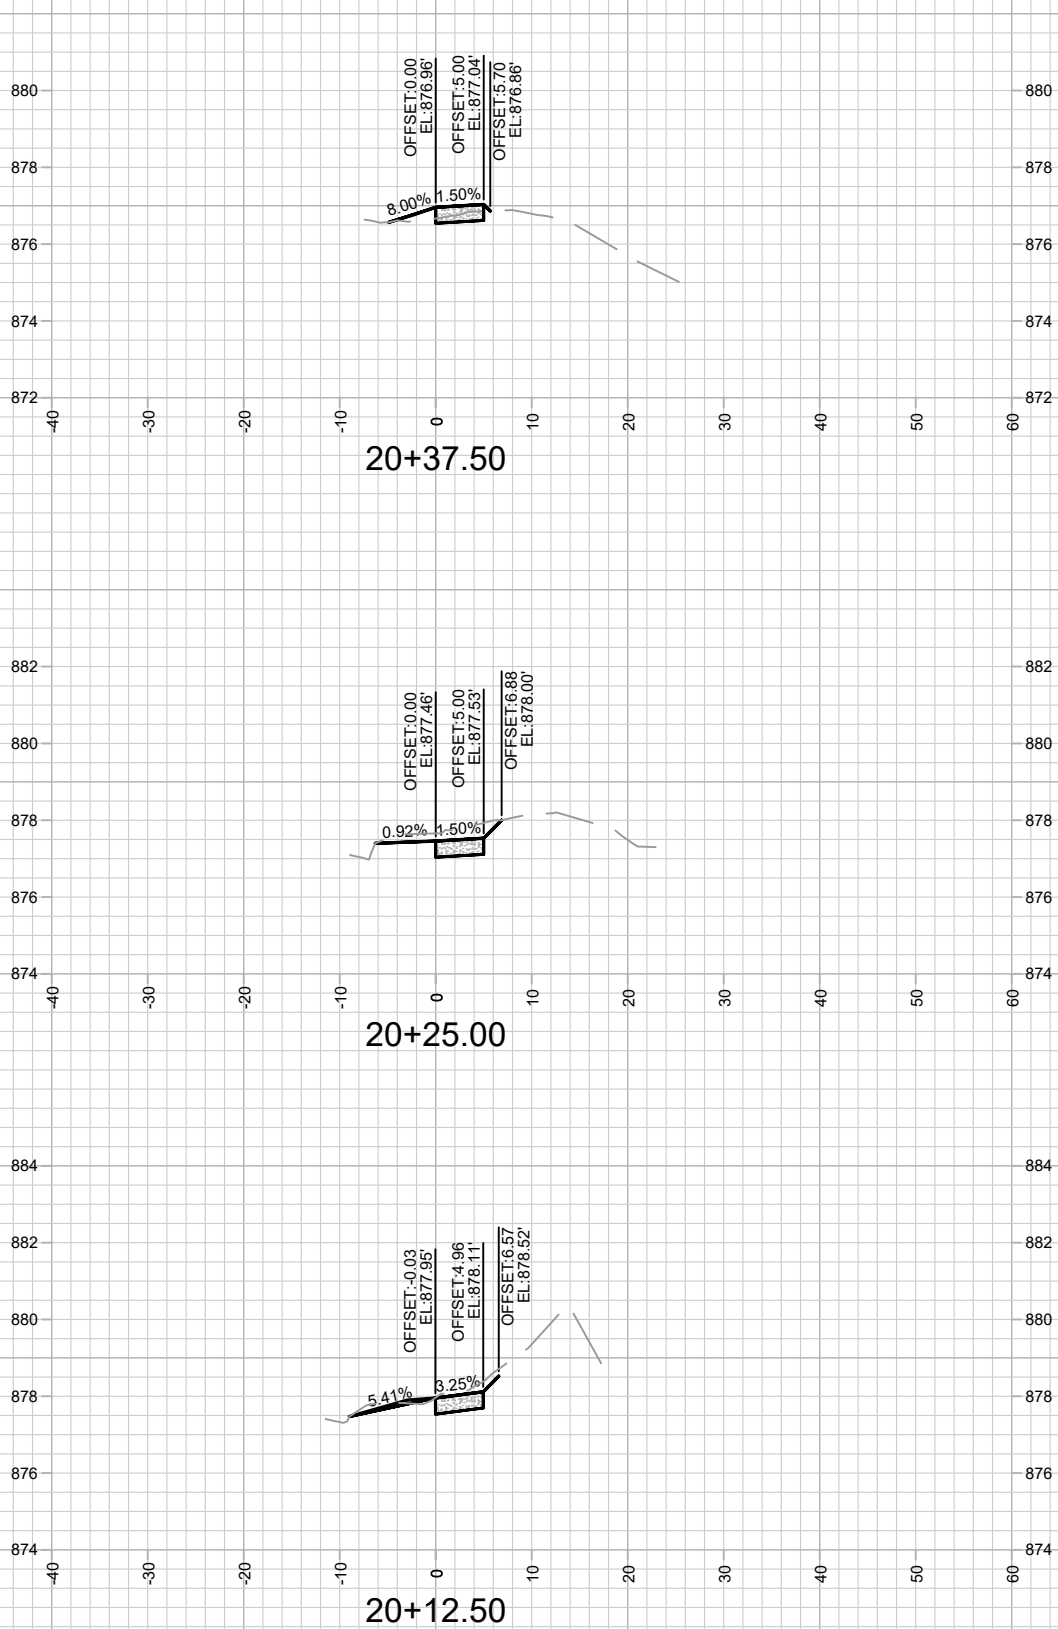

15200
ST8



STOUGHTON RD SIDEWALK - CROSS SECTIONS
SAFE STREETS 2025

15200
MADISON, WI
CONTRACT NO: 8800

M:\DESIGN\Projects\15200\CAD\Streets\Stoughton Rd\15200-EN-StoughtonRd-Corridor.dwg

MARK	REVISION	DATE	BY
15200	15200	9/16/2025 6:04 PM	ST8

REVISION 3 9/16/25:
SHEET ADDED

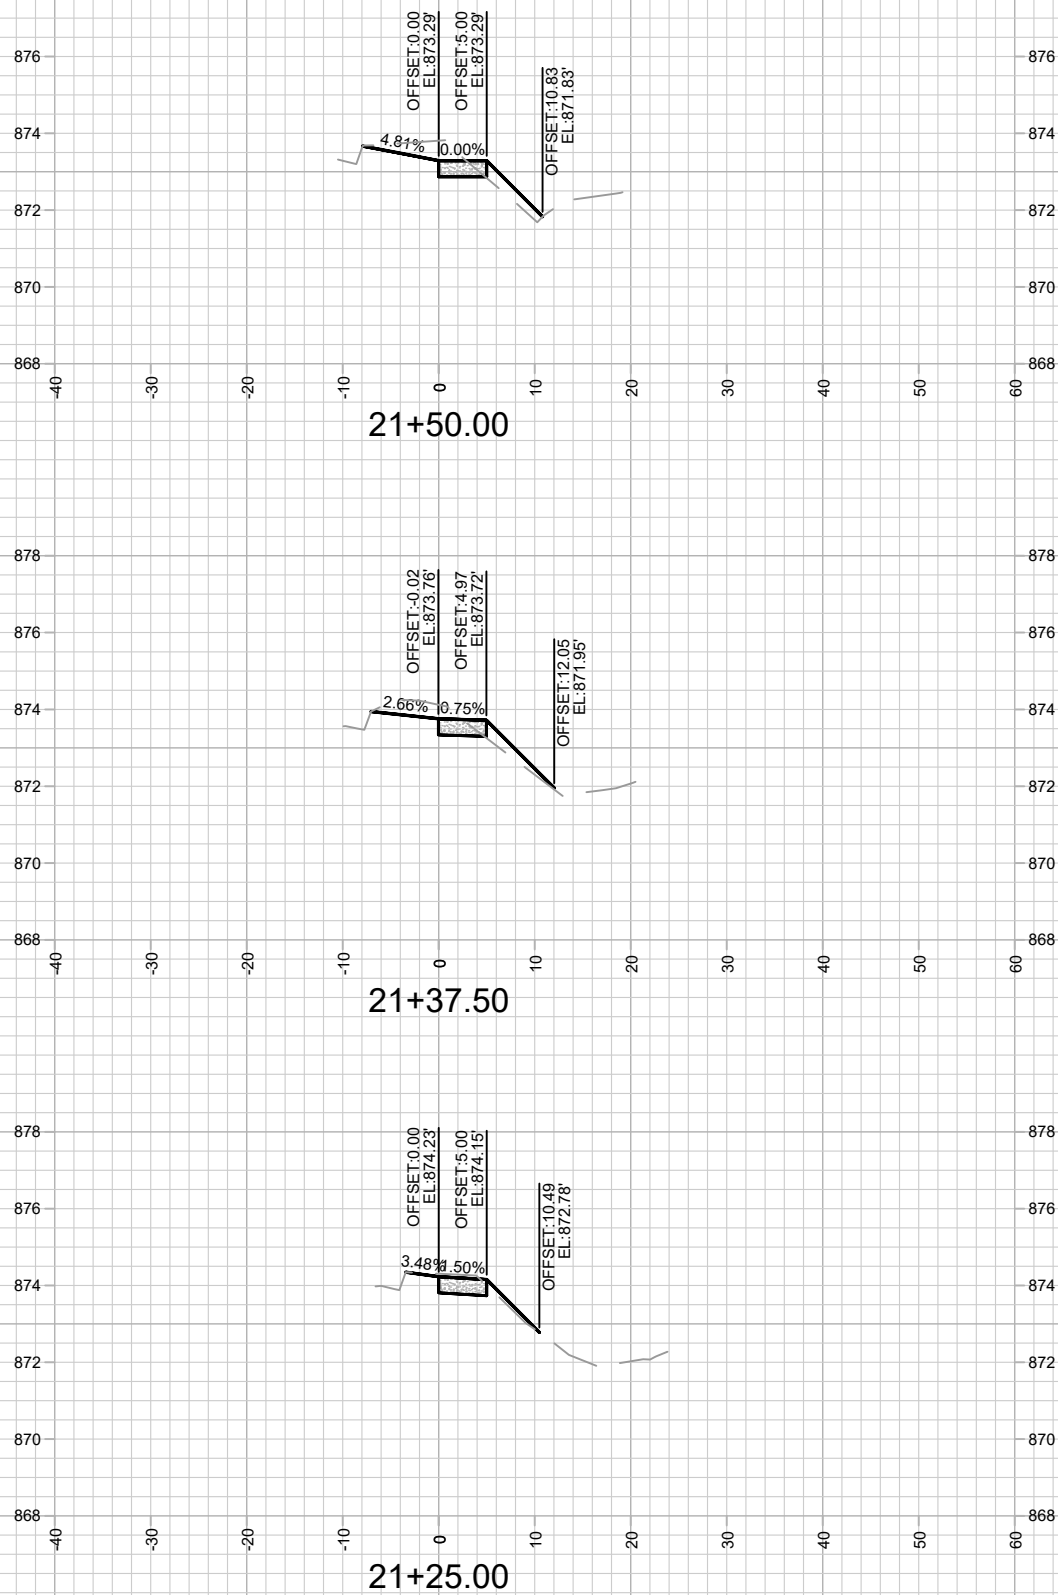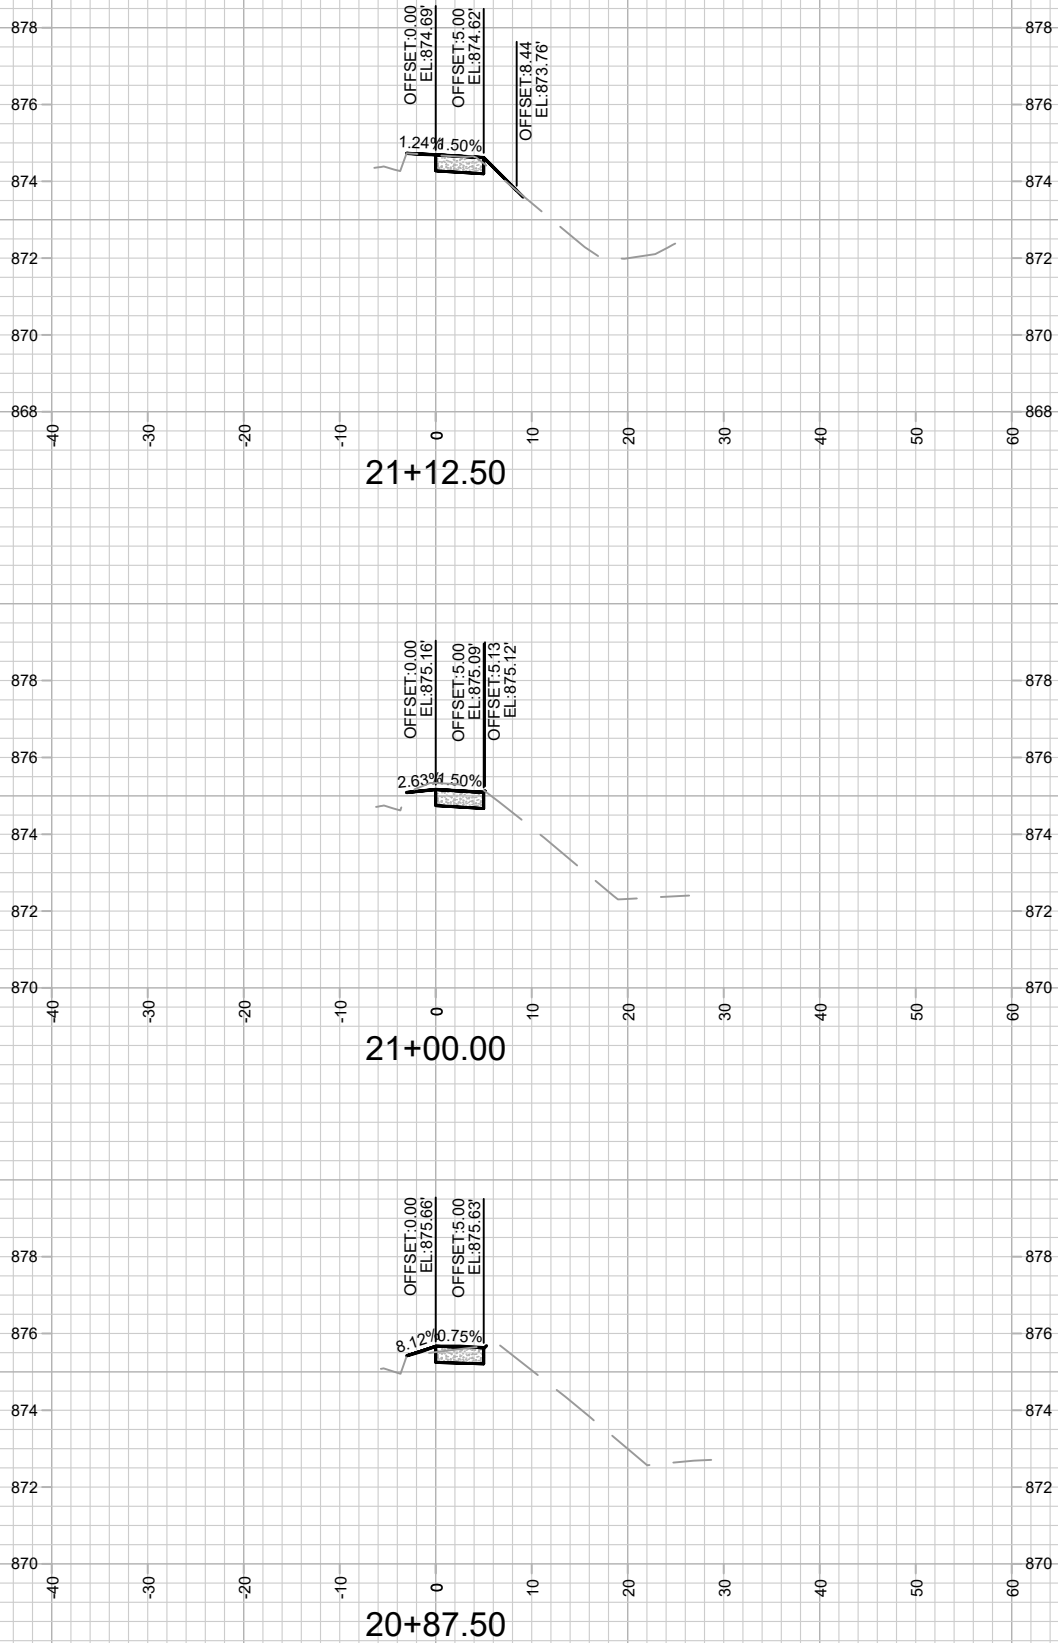

15200
ST9

SAFE STREETS 2025

STOUGHTON RD SIDEWALK - CROSS SECTIONS







15200
MADISON, WI

M:\DESIGN\Projects\15200\CAD\Streets\Stoughton Rd\15200-EN-StoughtonRd-Corridor.dwg

CONTRACT NO: 8800

MARK	REVISION	DATE	BY
15200	15200	9/16/2025 6:05 PM	ST9

REVISION 3 9/16/25:
SHEET ADDED

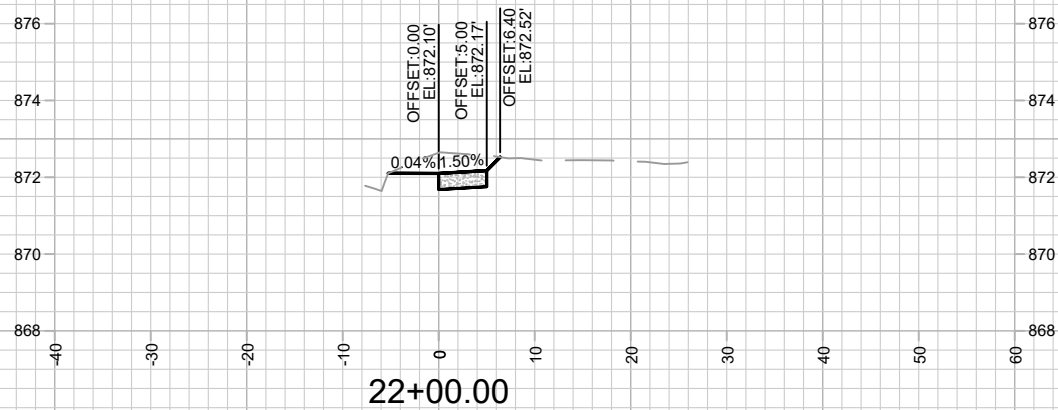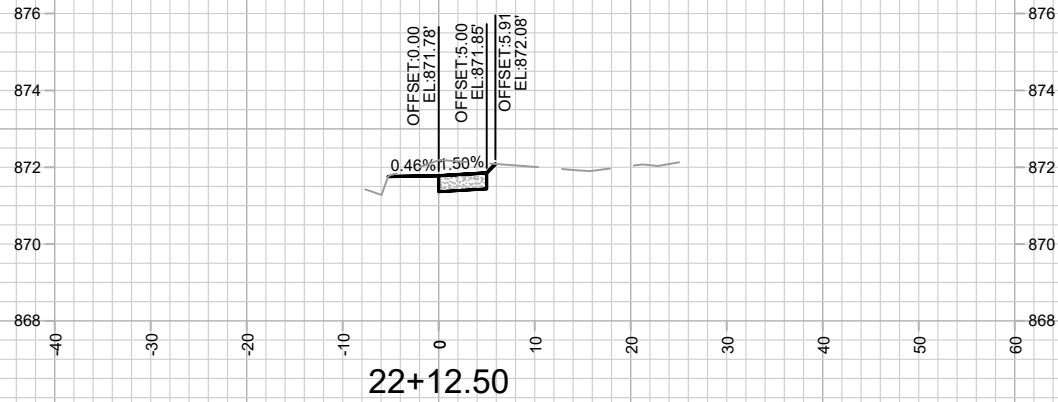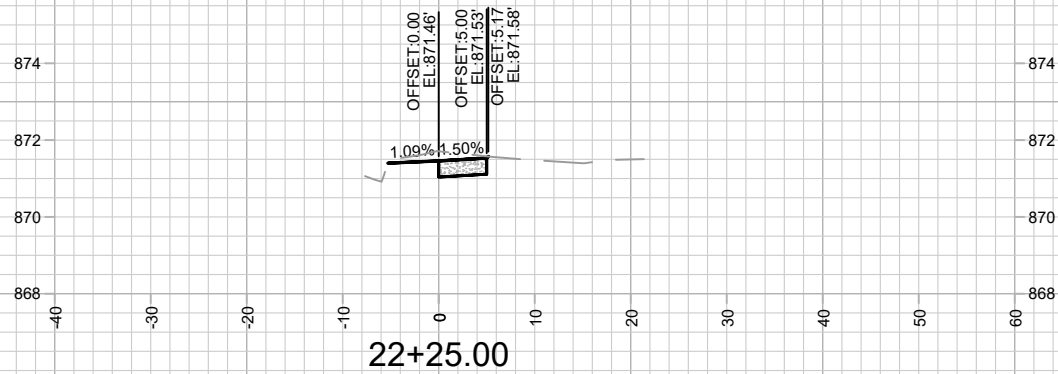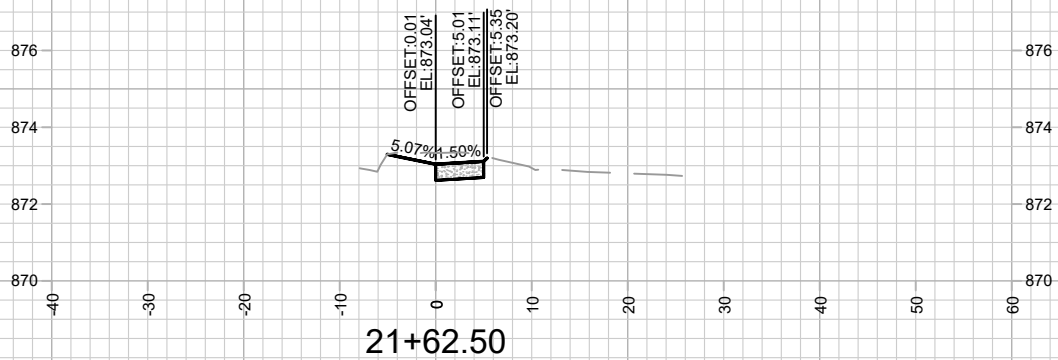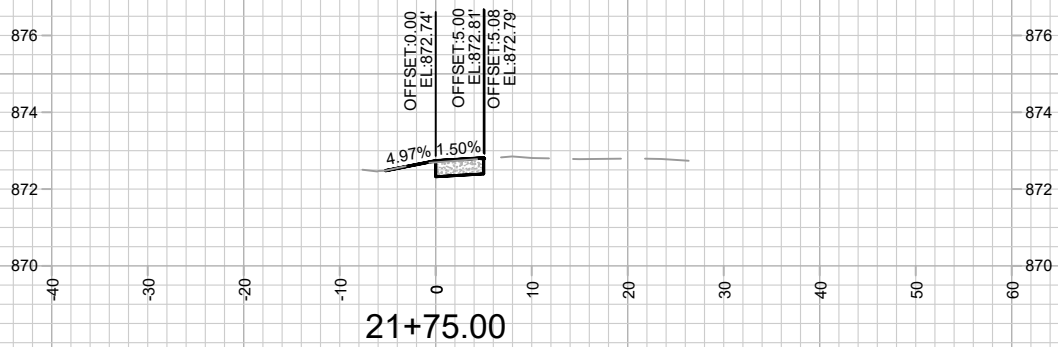
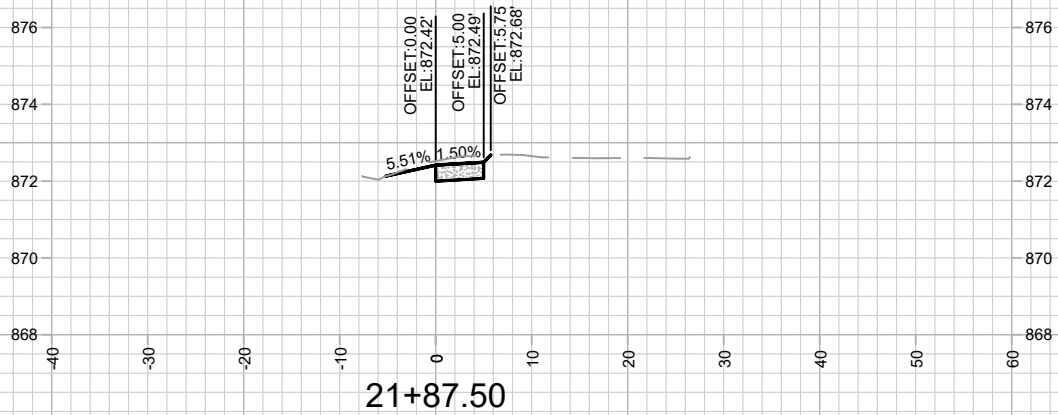


15200
ST10

STOUGHTON RD SIDEWALK - CROSS SECTIONS
SAFE STREETS 2025
M:\DESIGN\Projects\15200\CAD\Streets\Stoughton Rd\15200-EN-StoughtonRd-Corridor.dwg
15200
MADISON, WI
8800
CONTRACT NO:

MARK	REVISION	DATE	BY
15200	15200	9/16/2025 6:05 PM	ST10

REVISION 3 9/16/25:
SHEET ADDED

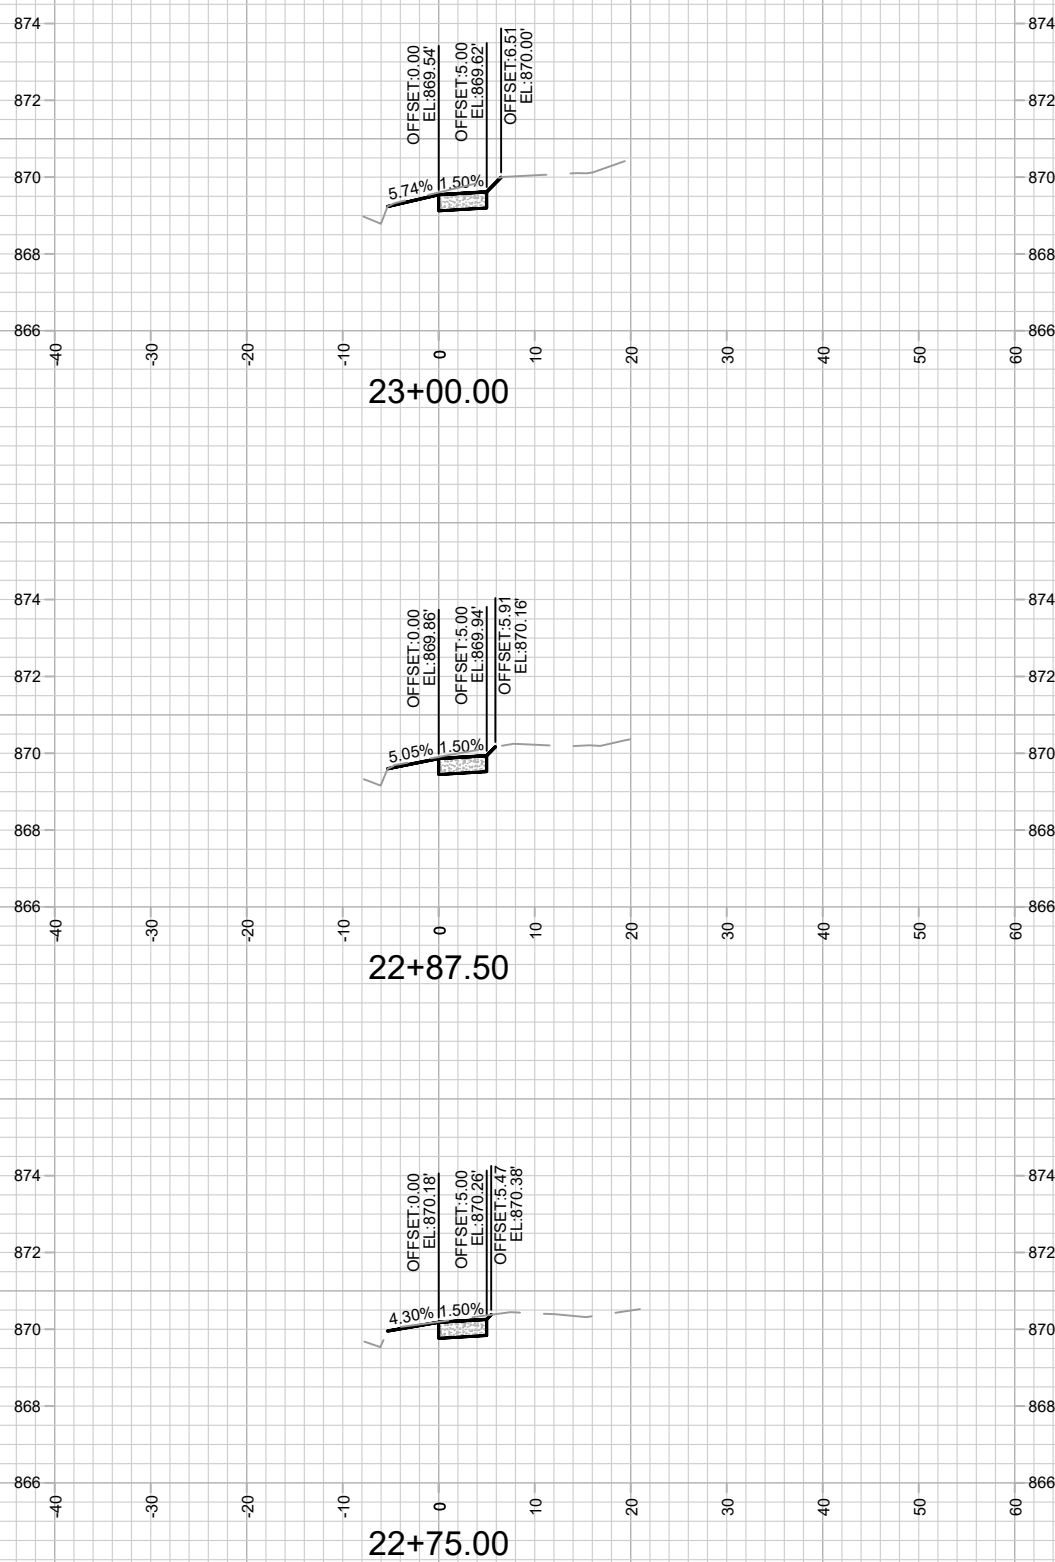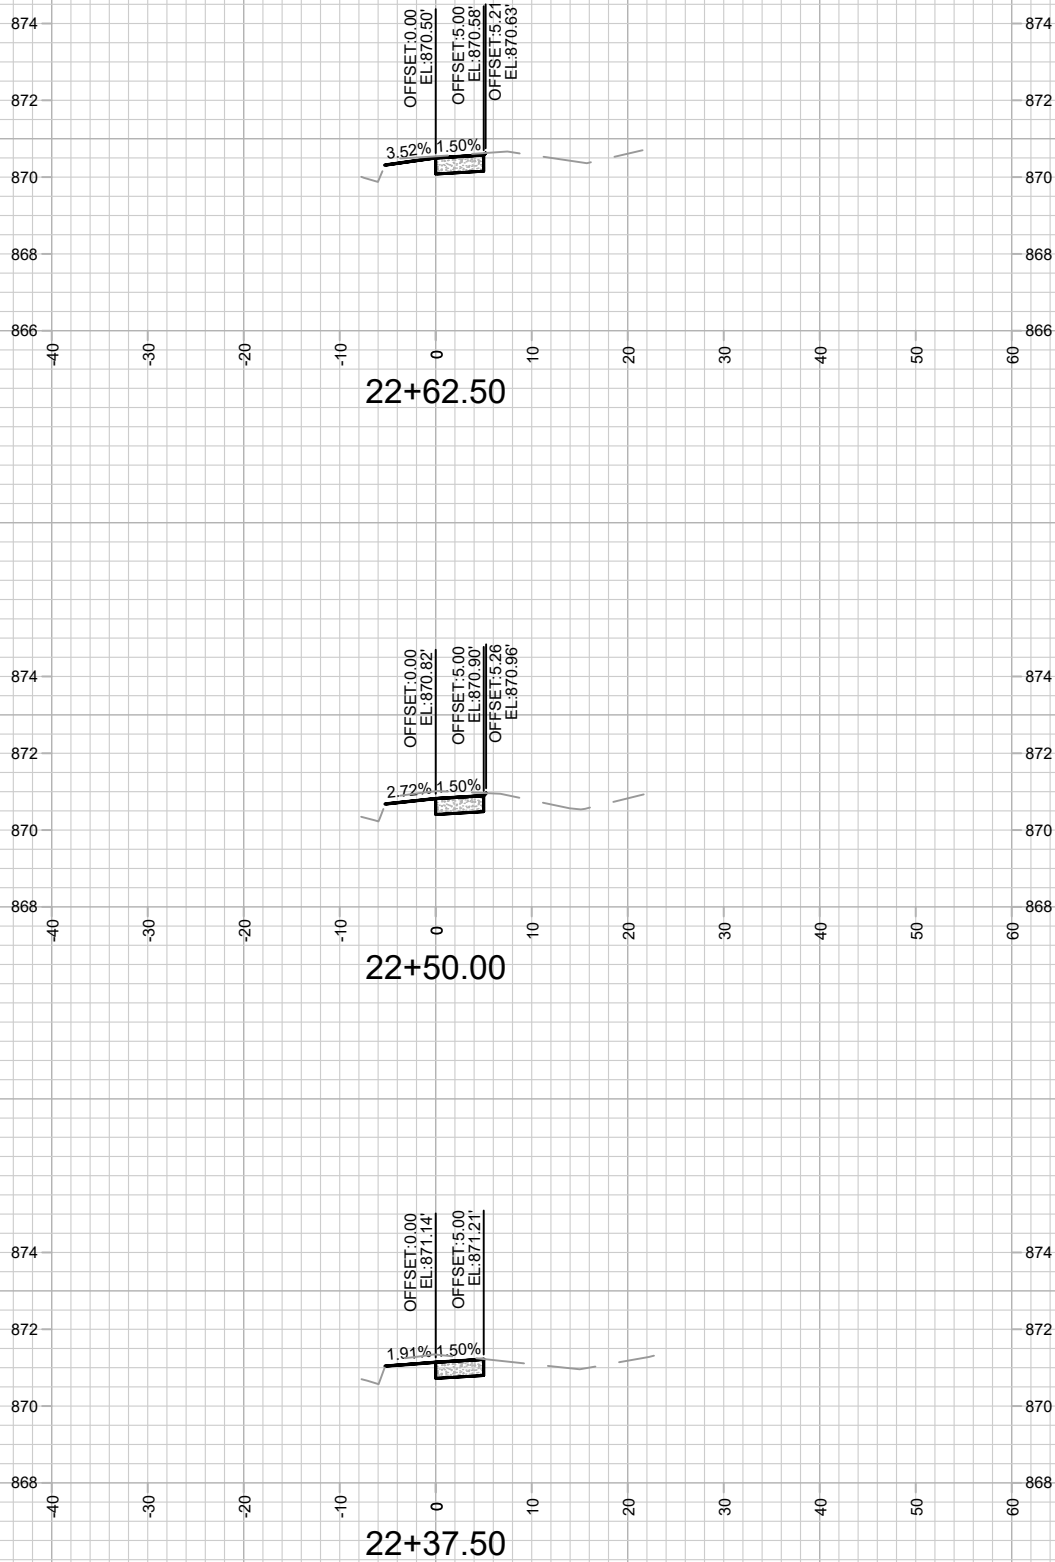

15200
ST11





STOUGHTON RD SIDEWALK - CROSS SECTIONS
SAFE STREETS 2025

15200
MADISON, WI
CONTRACT NO: 8800

M:\DESIGN\Projects\15200\CAD\Streets\Stoughton Rd\15200-EN-StoughtonRd-Corridor.dwg

MARK	REVISION	DATE	BY
15200	15200	9/16/2025 6:05 PM	ST11

REVISION 3 9/16/25:
SHEET ADDED

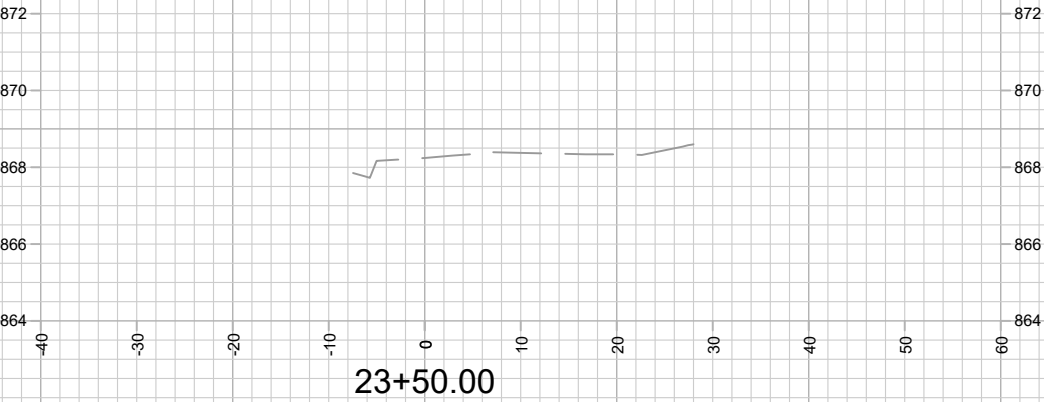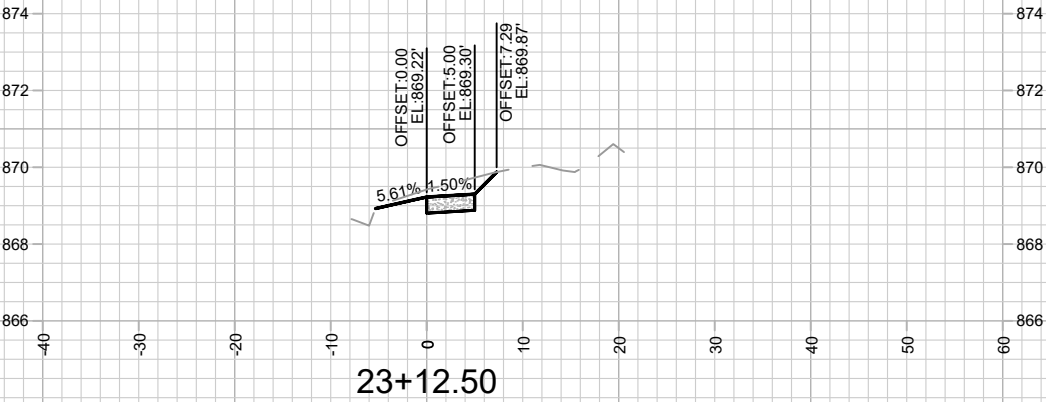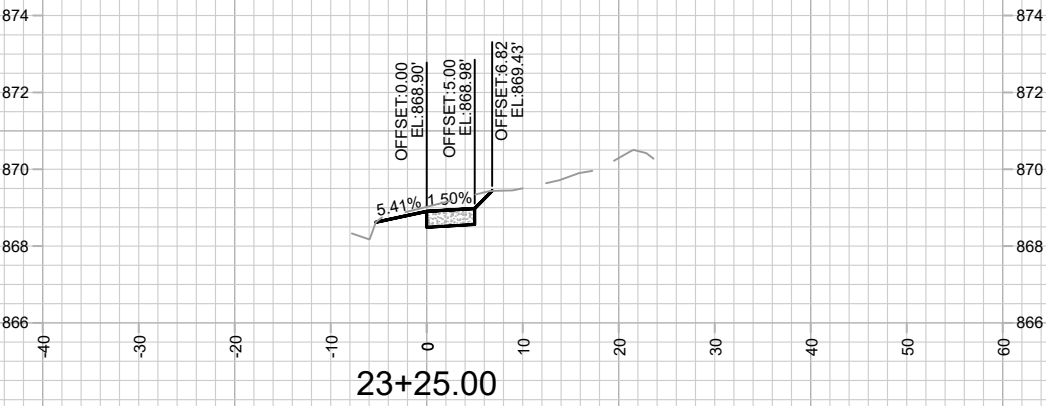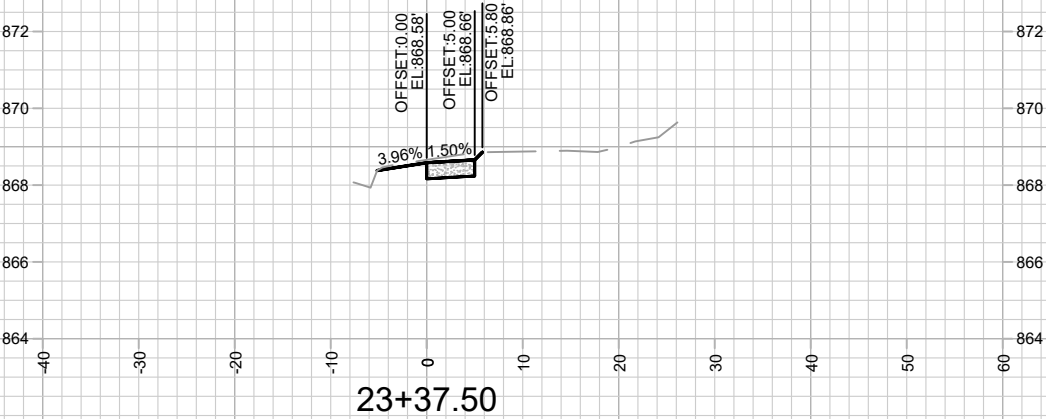


15200
ST12

STOUGHTON RD SIDEWALK - CROSS SECTIONS
SAFE STREETS 2025

15200
MADISON, WI
CONTRACT NO: 8800

M:\DESIGN\Projects\15200\CAD\Streets\Stoughton Rd\15200-EN-StoughtonRd-Corridor.dwg

MARK	REVISION	DATE	BY
15200	15200	9/16/2025 6:05 PM	ST12

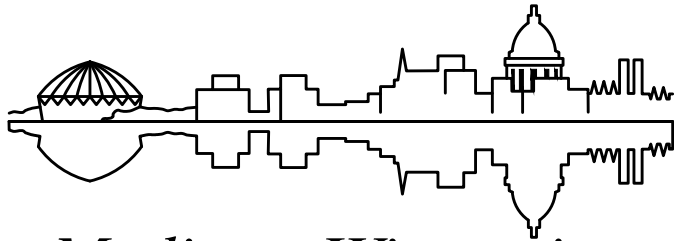

CITY OF MADISON

CITY ENGINEERING DIVISION

DEPARTMENT OF PUBLIC WORKS

PLAN OF PROPOSED IMPROVEMENT

INDEX OF SHEETS

SHEET NO.	D1	ELECTRICAL DETAILS (PROJECTWIDE)
SHEET NO.	FS1-FS6	FISHER CENTER DANE
SHEET NO.	BC1-BC10	BUICK STREET SIDEWALK
SHEET NO.	GA1-GA2	GAMMON MINERAL POINT
SHEET NO.	LA1-LA8	LANGDON CARROLL HENR
SHEET NO.	RA1-RA5	RAYMOND GILBERT
SHEET NO.	UB1-UB5	UNIVERSITY BLACKHAWK
SHEET NO.	MW1-MW7	MILWAUKEE WALBRIDGE
SHEET NO.	MP1-MP7	MILWAUKEE PORTLAND
SHEET NO.	SR1-SR7	SEGOE RICHLAND
SHEET NO.	DB1-DB6	DRAKE BROOKS
SHEET NO.	OD1-OD7	ODANA PARMAN GATELY
SHEET NO.	BT1-BT7	BLAINE TOBAN SIDEWALK
SHEET NO.	CG1-CG4	COTTAGE GROVE ACEWOOD
SHEET NO.	BA1-BA7	BADGER SIDEWALK
SHEET NO.	WI1-WI9	WISCONSIN JOHNSON GORHAM
SHEET NO.	BS1-BS3	METRO BUS PADS
SHEET NO.	ST1-ST12	STOUGHTON ROAD SIDEWALK
SHEET NO.	E1-E6	ELECTRICAL SHEETS (PROJECTWIDE)
SHEET NO.	MN1	MAINTENANCE PLAN (CITY USE ONLY)
NOTES:		

- ALL GUTTERS SHALL DRAIN WITH A MINIMUM GRADE OF 0.50% TOWARD STORM SEWER INLETS.
- SIDEWALK RAMPS SHALL HAVE A MAXIMUM SLOPE OF 1" PER 12". SIDEWALK AND CURB RAMPS SHALL BE CONSTRUCTED WITH A SIDE SLOPE OF 2.00%. SIDEWALK SHALL HAVE A MINIMUM LONGITUDINAL SLOPE OF 0.50% AND A MAXIMUM LONGITUDINAL SLOPE OF 5.00% EXCEPT WHERE STREET GRADES EXCEED 5.00%.

CONVENTIONAL SIGNS FIELD VERIFY ALL UTILITY LOCATIONS

GAS	— G —
STORM SEWER	— ST —
SANITARY SEWER	— SN —
WATER	— W —
BURIED ELECTRIC	— E —
OVERHEAD ELECTRIC	— OH —
POWER POLE	□
ADA COMPLIANT RAMP W/ DETECTABLE WARNING FIELD	▤

REVISION 1: 7/09/25
ADDED METRO
BUSPADS BS1-BS3
REVISED BT1,BC2,BC6


REVISION 2: 7/30/25
ADDED CG5-CG7, FS4A
REVISED SR2,SR4,
CG1,CG2,CG4,FS1,FS3,
UB2

REVISION 3: 9/16/25
ADDED ST1-ST12

SAFE STREETS 2025

CITY PROJECT NO. 15200

CONTRACT NO. 8800

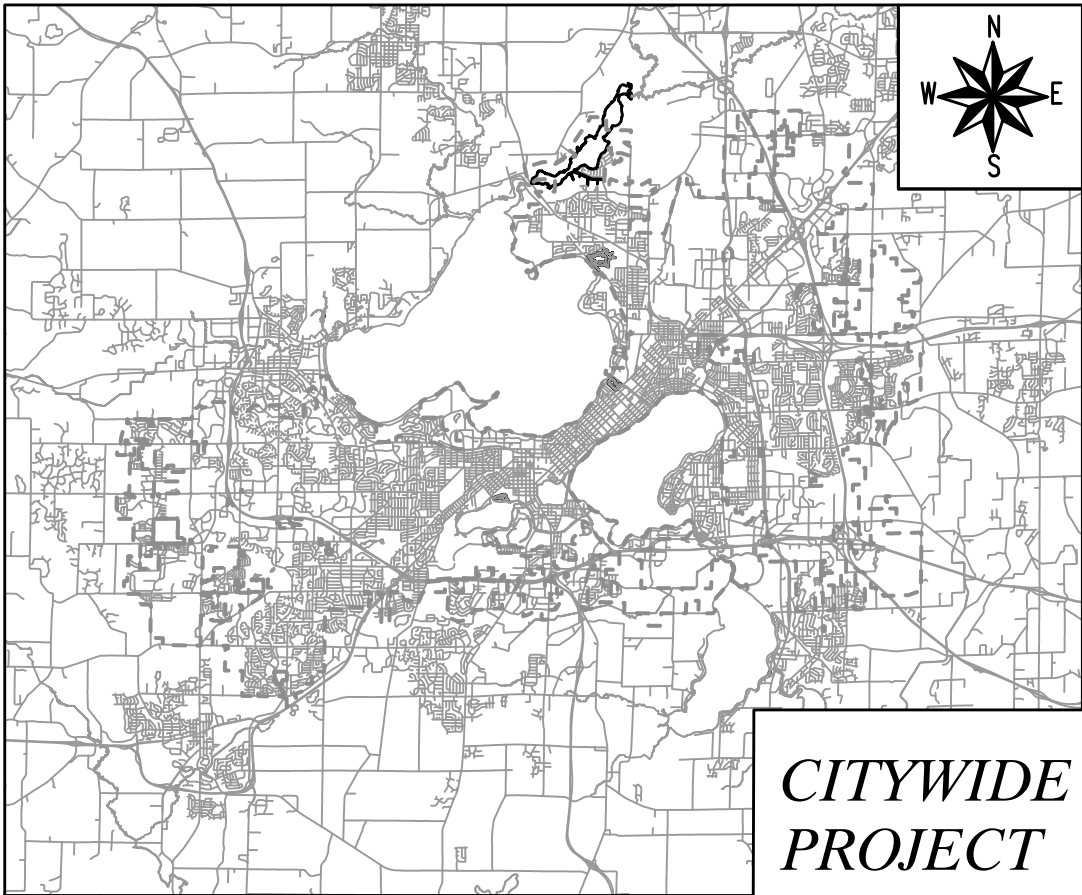

EARTH WORK SUMMARY:

EXCAVATION CUT (MEASURED PLAN QUANTITY) = 1,001 C.Y.
ESTIMATED UNDISTRIBUTED UNDERCUT = 272 C.Y.
TOTAL UNCLASSIFIED EXCAVATION CUT = 1,273 C.Y.

PUBLIC IMPROVEMENT PROJECT
APPROVED

14 JANUARY 2025

BY THE COMMON COUNCIL
OF MADISON, WISCONSIN


PUBLIC IMPROVEMENT DESIGN
APPROVED BY:

Chris Petykowski Feb 28, 2025

City Engineer


Date

ELECTRICAL
DESIGNED BY:

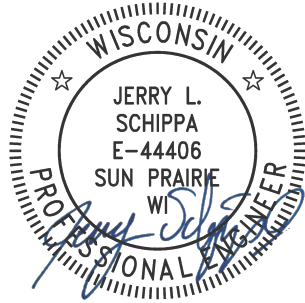

Mar 3, 2025

STREET
DESIGNED BY:

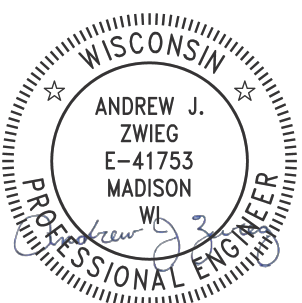


Feb 28, 2025

PAVEMENT MARKING
DESIGNED BY:




Feb 28, 2025

STORM SEWER
DESIGNED BY:

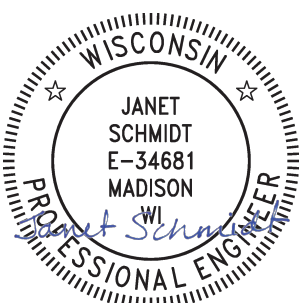


Feb 28, 2025

TRAFFIC CONTROL
DESIGNED BY:

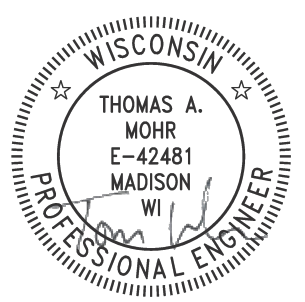

Feb 28, 2025

GEOMETRICS
DESIGNED BY:

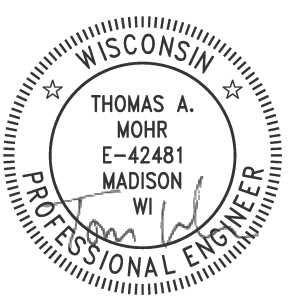

Feb 28, 2025


PLOT SCALE: 1"=0' = 1"=0" XREF

PLOT NAME: ---

ORIGINATOR: CITY_OF_MADISON
REV. DATE: 2/28/2025 12:40 PM

ELECTRIC NOTES:

1. ALL LOCATIONS ARE APPROXIMATE, THE TRAFFIC ENGINEER SHALL APPROVE FINAL LOCATIONS, INCLUDING SETBACK IN THE FIELD AFTER CONTRACTOR SURVEYS STAKING. THE CONTRACTOR SHALL NOTIFY JERRY SCHIPPA (608) 267-1969 CITY TRAFFIC ENGINEERING, AT LEAST 24-HOURS IN ADVANCE OF NEEDING CONDUIT OR BASE LOCATIONS MARKED.
2. THE CONTRACTOR SHALL DO ALL WORK IN ACCORDANCE WITH "CITY OF MADISON STANDARD SPECIFICATIONS FOR PUBLIC WORKS CONSTRUCTION, 2023 EDITION" AND ALL ADDENDUMS THERETO.
3. ALL CONDUIT SHALL BE PVC, SCHEDULE 80 BENEATH PAVEMENT OR SCHEDULE 40 OTHERWISE, PULL WIRE REQUIRED AS PER STANDARD SPECIFICATIONS.
4. THE CONTRACTOR SHALL CALL CITY OF MADISON LEAD ELECTRICIAN WILLIAM GILBERTSON (608) 333-1600 AT LEAST 24 HOURS PRIOR TO PLACING CONCRETE, INSTALLING BASES, INSTALLING HANDHOLES, PULLING WIRE, CONNECTING TRAFFIC SIGNAL CABINETS, OR BURYING CONDUIT FOR INSPECTION.
5. ANY WORK COMPLETED WITHOUT INSPECTION IS SUBJECT TO REJECTION.
6. PER STANDARD SPECIFICATION, RESTORING TERRACES DUE TO CONDUIT INSTALLATION IS INCIDENTAL TO CONSTRUCTION
7. EXISTING STREET LIGHTS SHALL BE INSERVICE EVERY NIGHT, UNLESS OTHERWISE ALLOWED BY CITY OF MADISON TRAFFIC ENGINEERING.
8. NOTIFY TRAFFIC ENGINEERING PRIOR TO CHANGING ANY TRAFFIC SIGNAL OPERATION TO COORDINATE ANY TRAFFIC SIGNAL CABINET EQUIPMENT CHANGES NECESSARY TO OPERATE NEW SIGNAL CONFIGURATIONS (ACEWOOD-COTTAGE GROVE ROAD, JOHNSON-WISCONSIN).
9. THE CONTRACTOR SHALL ARRANGE FOR PICK UP OF THE FOLLOWING CITY FURNISHED MATERIALS, WHICH SHOULD BE ARRANGED FOR PICKUP BY CALLING ED SMITH, TRAFFIC ENGINEERING SHOP (608) 266-8031 AT 1120 SAYLE STREET;
 - 9.1. (4) $\frac{3}{4}$ " BY 19" ANCHOR BOLTS FOR TYPE GR BASE (1 TOTAL)
 - 9.2. (32) $1\frac{1}{4}$ " BY 48" ANCHOR BOLTS FOR LB-8R BASES (8 TOTAL BASES)
 - 9.3. TS2 TRAFFIC SIGNAL CONTROL CABINET FOR WISCONSIN & GORHAM.

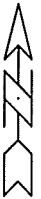

ELECTRICAL PLAN NOTES
SAFE STREETS MADISON 2024

M:\DESIGN\Projects\14199\CAD\Traffic\14199_TE Electric_V2.dwg



15200

D-1

15200

MADISON, WI

8800

CONTRACT NO:

REVISION	DATE	BY
MARK	2/17/2025 9:08 AM	JLS
15200		
Scale: 1" = 20'		
D-1		

070935102114
1933 Fisher St
ERLING, PAUL

070935102122
1937 Fisher St
FREEMAN, ABIGAIL

070935101207
602 Center St
PEARSON, MAIA

REVISION 2: E
ADDED RIGID

070935102122
1937 Fisher St
FREEMAN, ABIGAIL

INSTALL & MAINTAIN 8" (MIN) SILT SOCK UNTIL RESTORATION

070935105035
2029 Fisher St
MT ZION BAPTIST CHURCH





KG 8/12/2025
ERAME INI ET

INSTALL & MAINTAIN 8" (MIN) SILT SOCK UNTIL RESTORATION

-  CONSTRUCTION ENTRANCE - INSTALL TYPE HR FABRIC, 3" CLEAR STONE, MIN 1' DEPTH X 50' LONG X ROAD WIDTH
-  RIGID FRAME INLET PROTECTION
-  TYPE C INLET PROTECTION
-  TYPE "A" INLET PROTECTION
-  SILT SOCK (PLACE AS NEEDED & AROUND STOCKPILES)

$$1+25$$

15200
FS-1

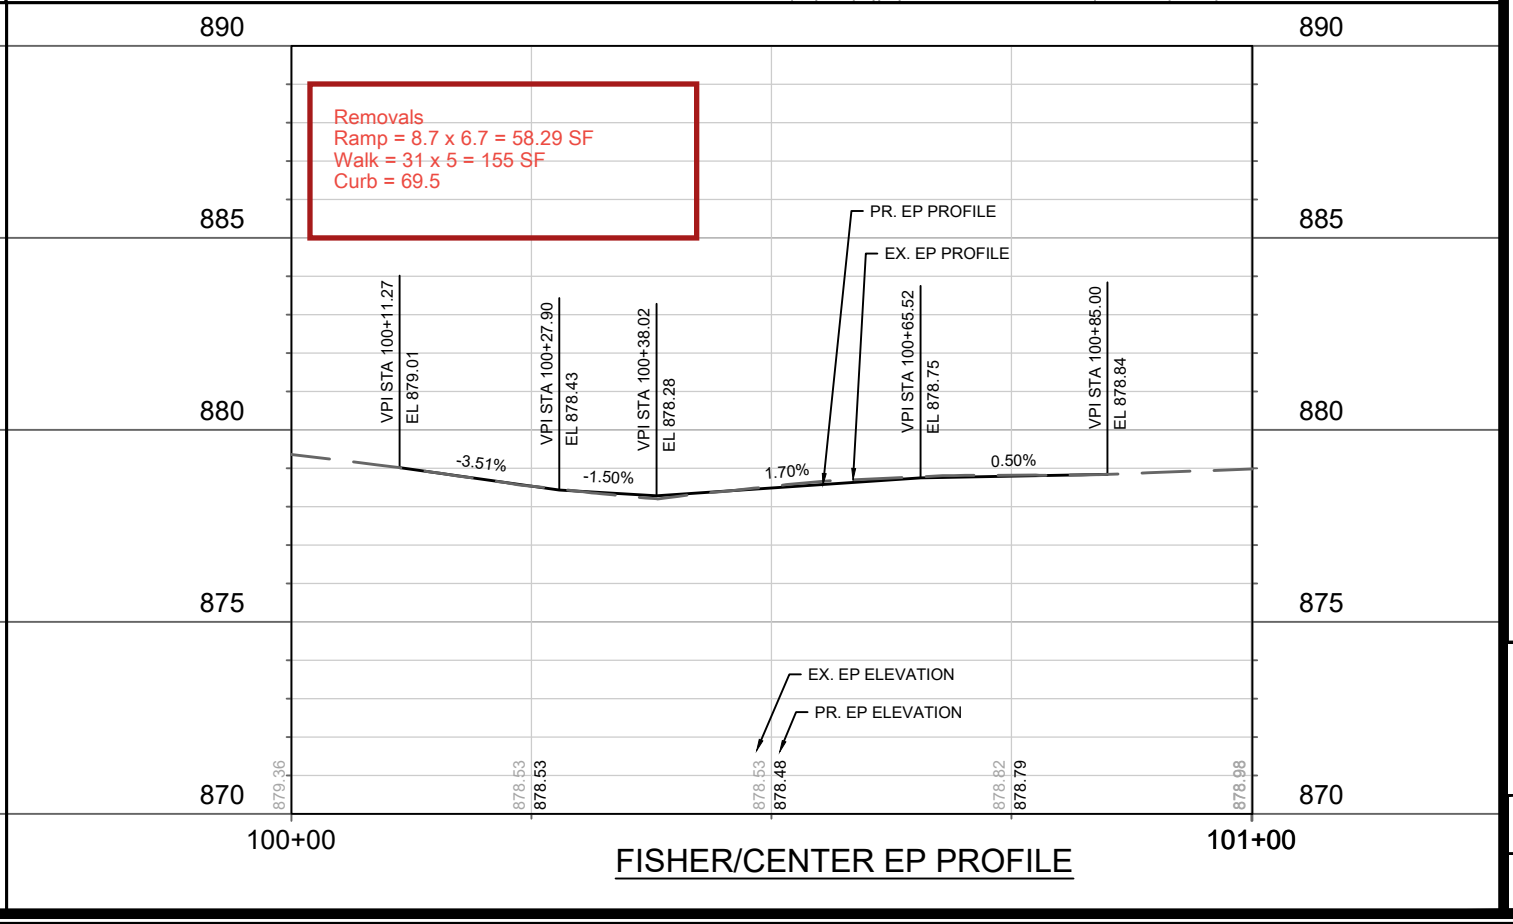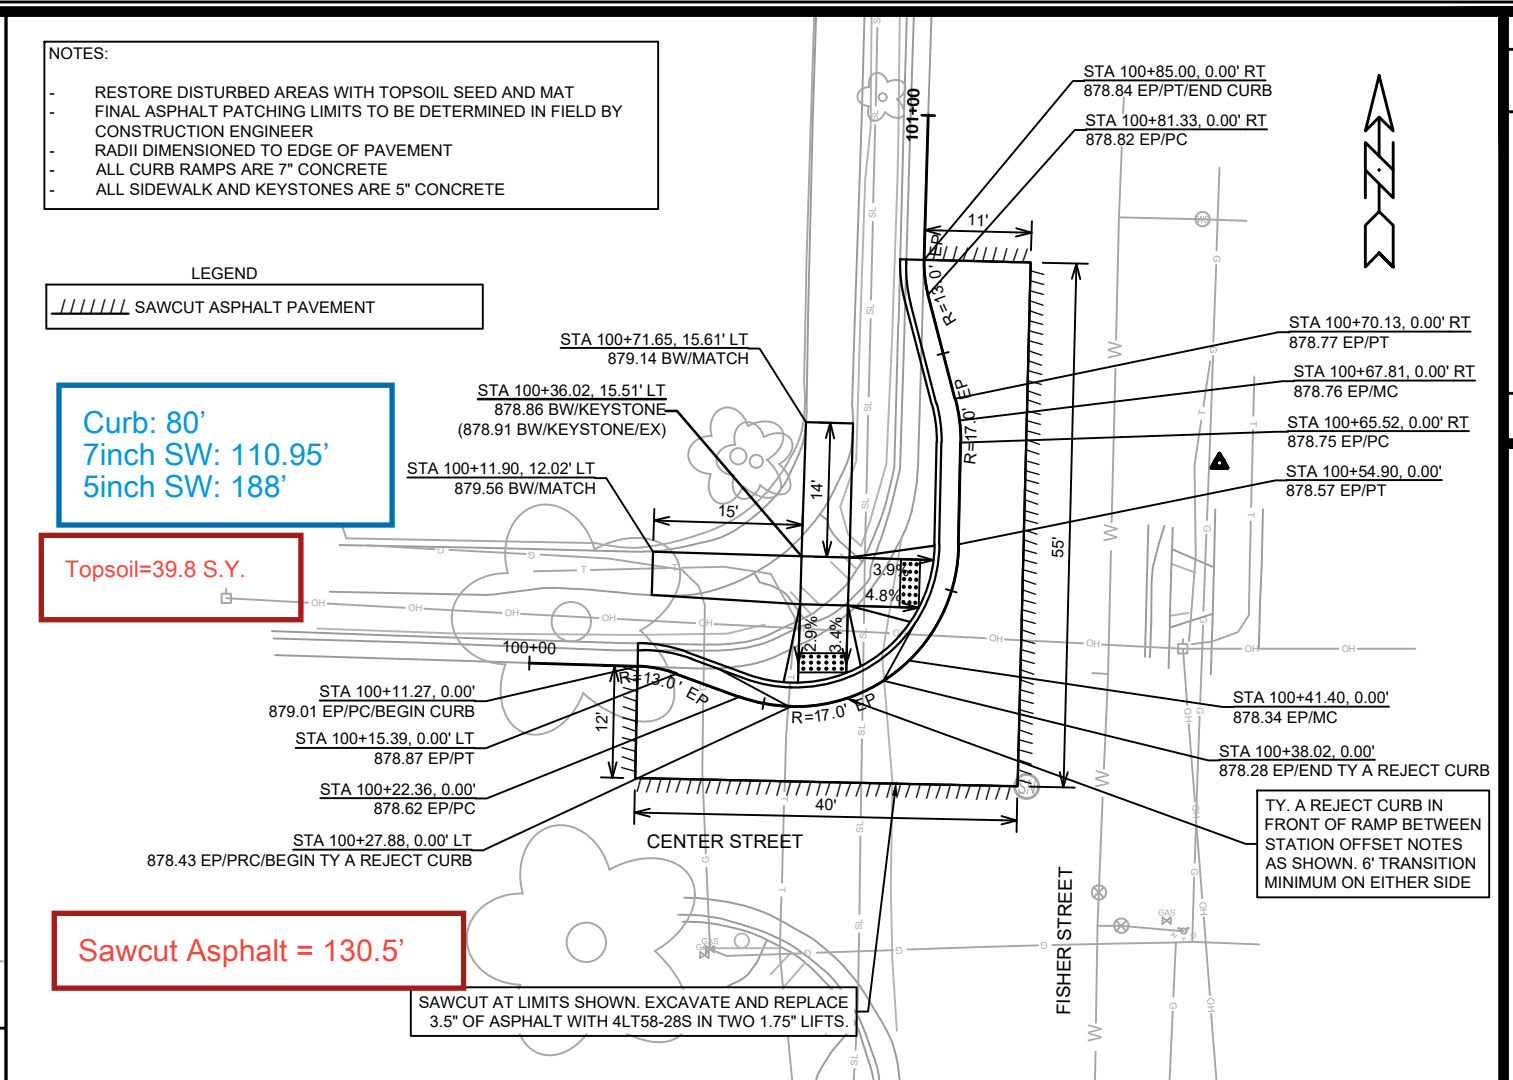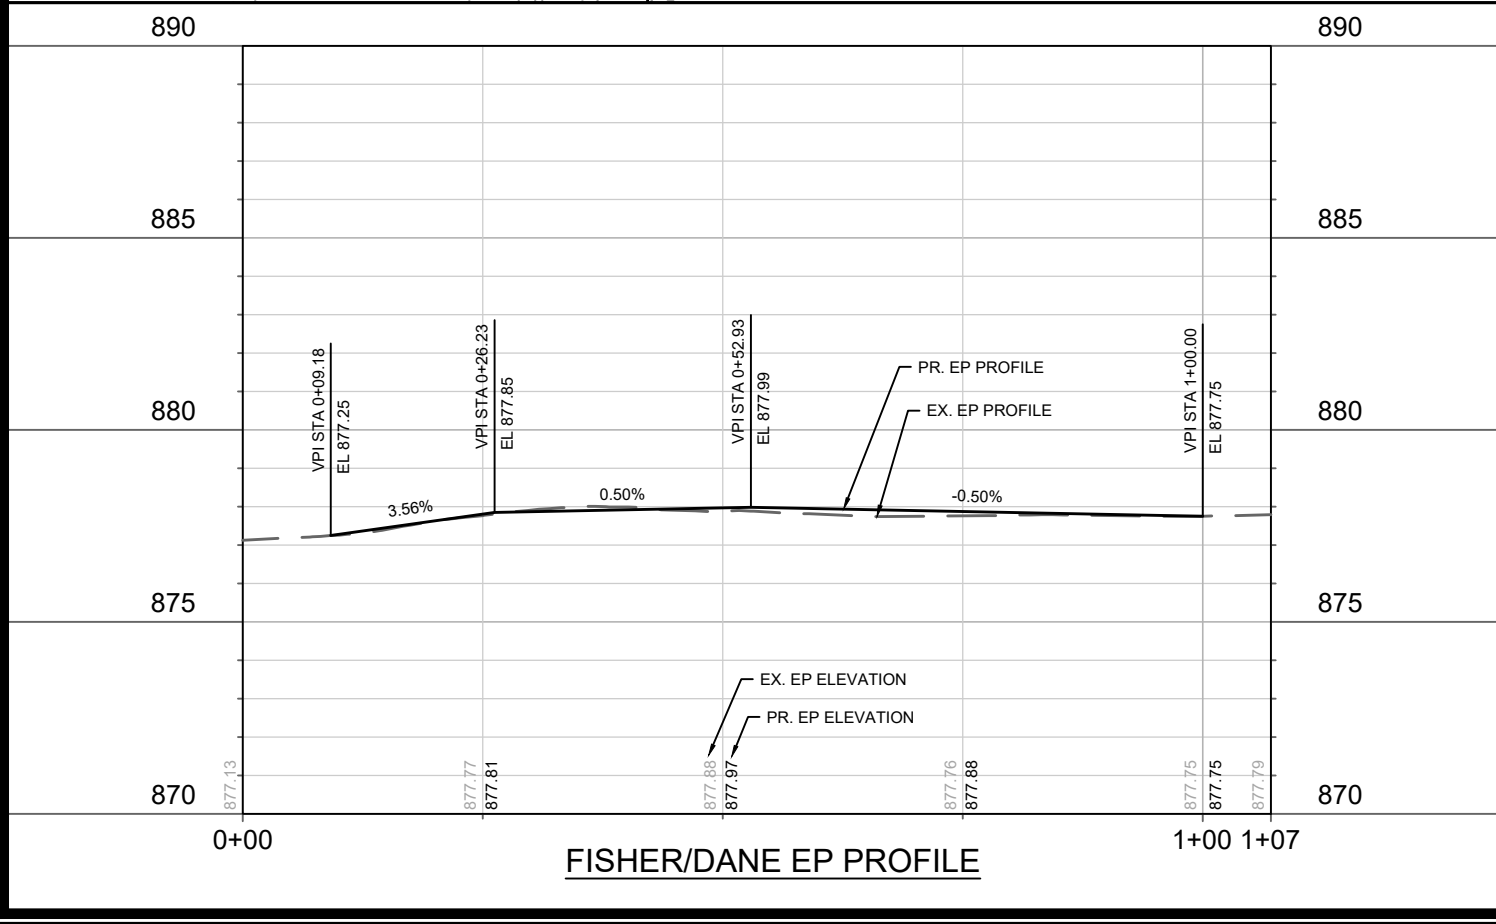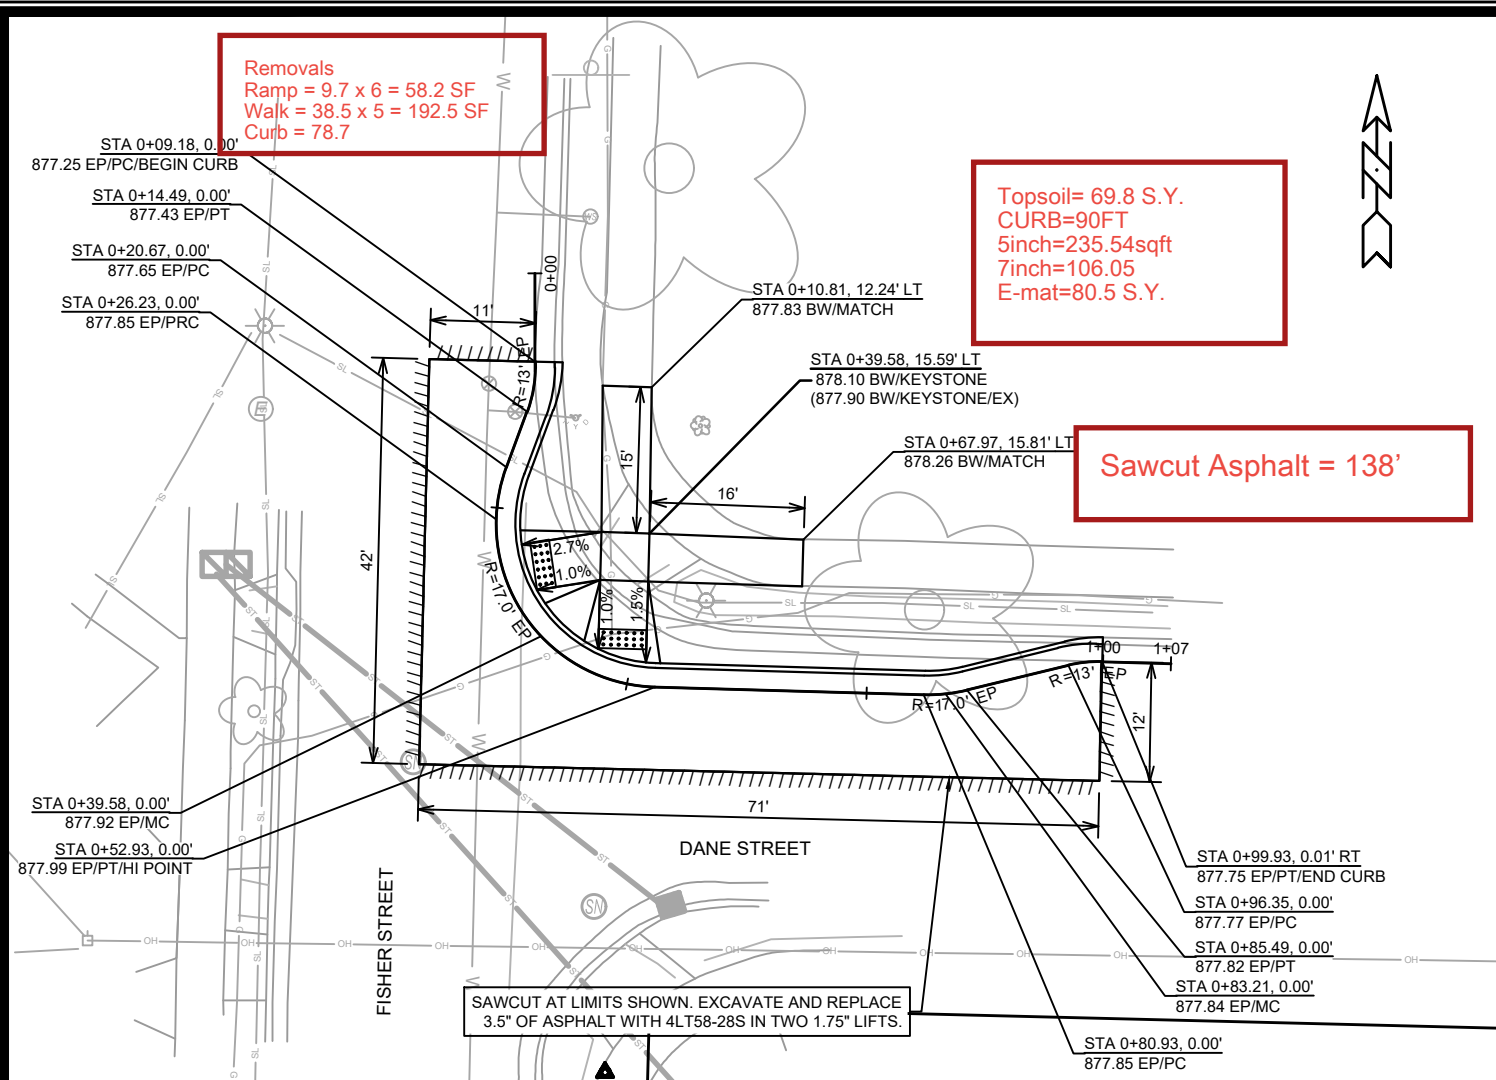

SANITARY SEWER SCHEDULE

FISHER DANE CENTER PROJECT NO. 15200	SHEET NO. FS-4
SANITARY SEWER SCHEDULE	
CITY OF MADISON	

ADJUST EXISTING SANITARY STRUCTURES

SAS NO.	STATION	LOCATION (OFFSET)	TOC	PROP TOC	ADJ (FT)	NOTES
FISHER ST						
SAS4963-007	0+39.76	RT-18.70	878.41	878.41	0.00	[1]
SAS4962-008	100+41.24	RT-17.97	RT-878.43	878.43	0.00	[1]

SPECIFIC NOTES

[1] MATCH PROPOSED STREET GRADE

STORM SEWER SCHEDULE

*REVISED BY EKG: 8/12/25

FISHER DANE CENTER
PROJECT NO. 15200

SHEET NO.
FS-4A

STORM SEWER SCHEDULE

CITY OF MADISON

PROPOSED STORM STRUCTURES

STRUC. NO.	STATION	LOCATION (OFFSET)	TYPE	TOP OF CASTING	E.I.	DEPTH	NOTES
DANE ST							
* S-7	0+99.92	LT-1.32	H INLET	878.11	873.82	4.29	LP; W/R-3067-7004-VB

PROPOSED STORM PIPES

PIPE NO.	FROM (DNSTM)	TO (UPSTM)	DISCH. E.I.	INLET E.I.	PLAN (PAY) LGTH (FT)	PIPE LGTH (FT)	SLOPE (%)	PIPE SIZE	TYPE	NOTES
DANE ST										
* P-4	IN4963-017	S-7	873.56	873.82	52	49	0.53%	12"	RCP	[1]

NOTE: PLAN LENGTH (PAY LENGTH) IS FROM CENTER OF STRUCTURE TO CENTER OF STRUCTURE. PIPE LENGTH IS ACTUAL LENGTH OF PIPE FROM STRUCTURE WALL TO STRUCTURE WALL. SLOPE CALCULATED USING


REVISION 2: EKG 8/12/2025
ADDED SCHEDULE FOR
PROPOSED STORM INLET
(S-7) AND PIPE (P-4).


SPECIFIC NOTES

[1] TAP IN4963-017 TO CONNECT P-4

STANDARD NOTES:

- ABBREVIATIONS: AE = APRON ENDWALL; RCP = REINFORCED CONCRETE PIPE; HERCP = HORIZONTAL ELLIPTICAL REINFORCED CONCRETE PIPE; DNA = DOES NOT APPLY; SAS = SEWER ACCESS STRUCTURE; LP = LOW POINT INLET STRUCTURE; FP = FIELD POURED STRUCTURE; TR = TOP OF CONCRETE ROOF; NCM = NO CROWN MATCH FOR PIPES; UD = UNDERDRAIN
- TOP OF CASTING GRADE GIVEN IS THE TOP OF CURB FOR INLET STRUCTURES AND THE FLOWLINE OF THE CLOSED CASTING FOR SASs.
- TOP OF CONCRETE ROOF (TR) IS 1.25 BELOW TOP OF CASTING UNLESS OTHERWISE NOTED.
- ALL REINFORCED CONCRETE PIPES TO BE CLASS III UNLESS OTHERWISE NOTED.
- SURVEYOR TO CONFIRM THAT ALL INLET STATION / OFFSETS LINE UP WITH PROPOSED CURB AND GUTTER.
- ALL REBAR FOR FIELD POUR STRUCTURES SHALL BE EPOXY COATED. ANY EXPOSED STEEL SHALL BE TOUCHED UP OR RECOATED PRIOR TO USE.
- ALL FIELD POURED SAS STORM STRUCTURES SHALL BE CONSTRUCTED IN ACCORDANCE WITH STANDARD DETAIL DRAWING 5.7.3.
- ALL PRECAST SAS STORM STRUCTURES SHALL BE CONSTRUCTED IN ACCORDANCE WITH STANDARD DETAIL DRAWING 5.7.5.
- ALL STRUCTURES CALLED OUT AS FIELD POURED SHALL BE FIELD POURED. ALL OTHER STRUCTURES (NOT INDICATED AS FIELD POURED) SHALL BE SUBMITTED TO CITY ENGINEERING FOR APPROVAL IF PRECAST STRUCTURES ARE PREFERRED. CONTACT ERIN GETER OF CITY ENGINEERING AT (608) 266-4058 FOR PRECAST APPROVALS, FAX SHOP DRAWINGS TO (608)264-9275, OR EMAIL SHOP DRAWINGS TO EGETER@CITYOFMADISON.COM.

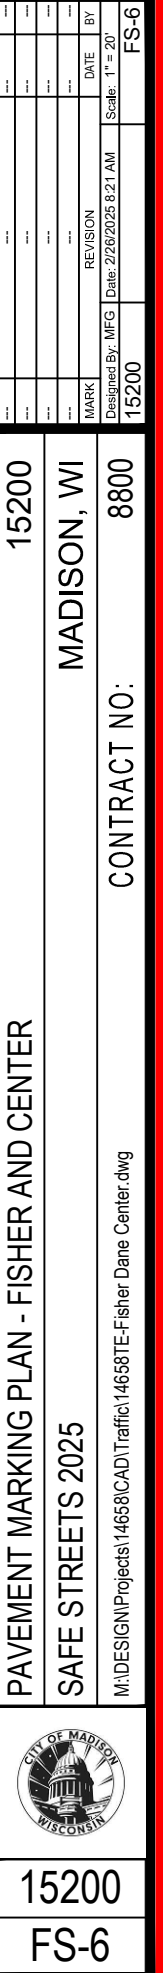

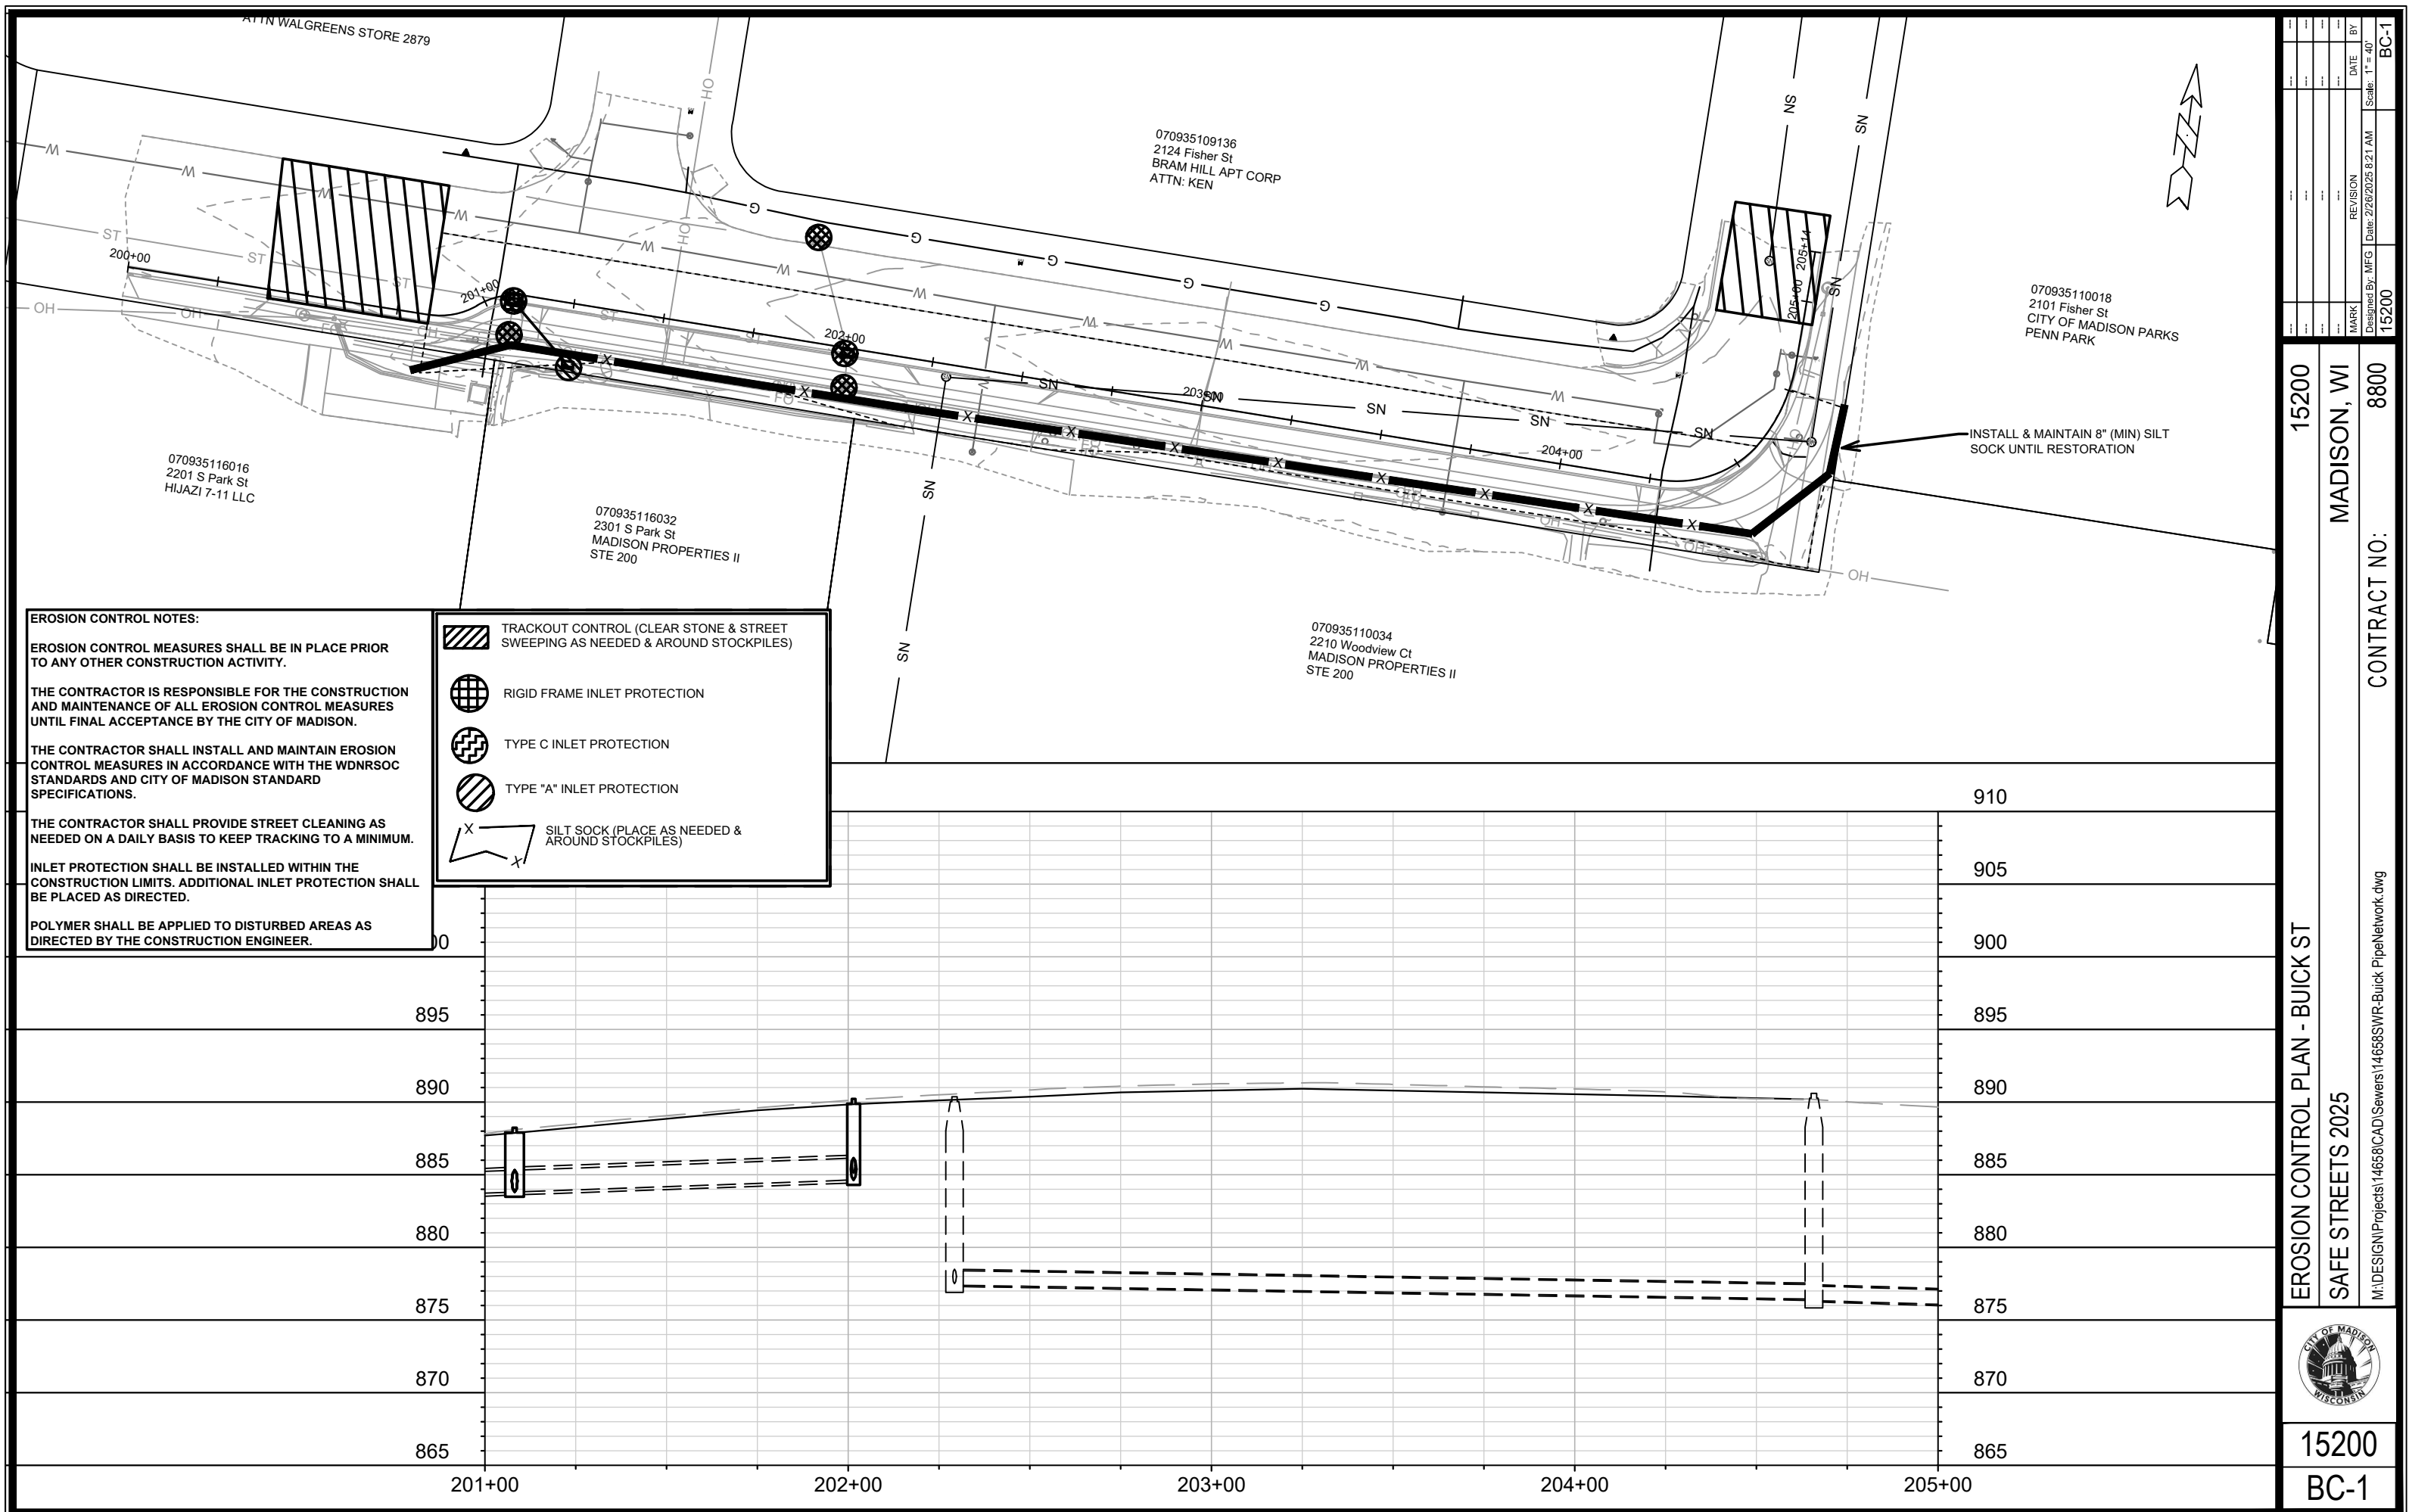

SANITARY SEWER SCHEDULE

SANITARY SEWER SCHEDULE

CITY OF MADISON

ADJUST EXISTING SANITARY STRUCTURES

SAS NO.	STATION	LOCATION (OFFSET)	TOC	PROP TOC	ADJ (FT)	NOTES
BUICK ST						
SAS4963-011	204+65.83	RT-11.61	890.69	890.59	0.10	[1]
SAS4963-010	202+29.28	RT-3.41	890.42	890.36	0.06	[1]

SPECIFIC NOTES

[1] MATCH PROPOSED SIDEWALK GRADE

STORM SEWER SCHEDULE												BUICK ST PROJECT NO. 15200		SHEET NO. BC-5				
STORM SEWER SCHEDULE																		
CITY OF MADISON																		
PROPOSED STORM STRUCTURES								PROPOSED STORM PIPES										
STRUC. NO.	STATION	LOCATION (OFFSET)	TYPE	TOP OF CASTING	E.I.	DEPTH	NOTES	PIPE NO.	FROM (DNSTM)	TO (UPSTM)	DISCH. E.I.	INLET E.I.	PLAN (PAY) LGTH (FT)	PIPE LGTH (FT)	SLOPE (%)	PIPE SIZE	TYPE	NOTES
BUICK ST								BUICK ST										
S-1	201+08.18	RT-1.88	4X4 STORM SAS	888.23	883.81	4.42	FP; W/R-3067-7004-V[1]	P-1	S-1	S-1A	883.81	883.92	25 21'	20	0.56%	18"	TYPE II	
S-1A	201+25.91	RT-16.90	H INLET	888.73	883.92	4.81	W/R-1878-B7G											
NOTE: PLAN LENGTH (PAY LENGTH) IS FROM CENTER OF STRUCTURE TO CENTER OF STRUCTURE. PIPE LENGTH IS ACTUAL LENGTH OF PIPE FROM STRUCTURE WALL TO STRUCTURE WALL. SLOPE CALCULATED USING																		
REMOVE STORM STRUCTURES								REMOVE AND ABANDON STORM PIPES										
STRUC. NO.	STRUC. ID	STATION	LOCATION (OFFSET)	TYPE	TOP OF CASTING	DEPTH	NOTES	PIPE REMOVAL NO.	REMOVE FROM	REMOVE TO	LGTH (FT)	PAID (Y/N)	REM LGTH PAID (FT)	ABN LGTH (FT)	PIPE SIZE	PIPE TYPE	NOTES	
BUICK ST								BUICK ST										
RS-1	AS4963-026	201+08.18	RT-1.88	3X3 SAS	888.04	4.16		RP-1	RS-1	RS-1A	9	Y	9	-	18"	RCP		
RS-1A	IN4963-027	201+04.52	RT-10.68	H-INLET	888.52	3.91		RP-2	ADJ S-1	RS-2	10	Y	10	-	18"	RCP		
RS-2	IN4963-029	202+02.10	RT-11.18	H-INLET	890.64	3.83												
ADJUST EXISTING STORM STRUCTURES																		
STRUC. NO.	ID NO.	STATION	LOCATION (OFFSET)	EX TOC	PROP TOC	ADJ (FT)	NOTES											
BUICK ST																		
ADJ S-1	AS4963-028	202+01.49	RT-1.50	890.10	890.22	0.12	[2][3]											
STORM SEWER ULOs																		
ULO NO.	STATION	LOCATION (OFFSET)	TYPE					NOTES										
BUICK ST																		
ULO1-FO	201+25.92	RT-16.11	BURIED FIBER OPTIC															

SPECIFIC NOTES

[1] CONNECT TO EXISTING 18" RCP

[2] RECONSTRUCT STORM ACCESS STRUCTURE AS H INLET W/R-3067-7004-V CASTING

[3] MATCH NEW TOC

STANDARD NOTES:

- ABBREVIATIONS: AE = APRON ENDWALL; RCP = REINFORCED CONCRETE PIPE; HERCP = HORIZONTAL ELLIPTICAL REINFORCED CONCRETE PIPE; DNA = DOES NOT APPLY; SAS = SEWER ACCESS STRUCTURE; LP = LOW POINT INLET STRUCTURE; FP = FIELD POURED STRUCTURE; TR = TOP OF CONCRETE ROOF; NCM = NO CROWN MATCH FOR PIPES; UD = UNDERDRAIN

- TOP OF CASTING GRADE GIVEN IS THE TOP OF CURB FOR INLET STRUCTURES AND THE FLOWLINE OF THE CLOSED CASTING FOR SASs.

- TOP OF CONCRETE ROOF (TR) IS 1.25 BELOW TOP OF CASTING UNLESS OTHERWISE NOTED.

- ALL REINFORCED CONCRETE PIPES TO BE CLASS III UNLESS OTHERWISE NOTED.


- SURVEYOR TO CONFIRM THAT ALL INLET STATION / OFFSETS LINE UP WITH PROPOSED CURB AND GUTTER.

-ALL REBAR FOR FIELD POUR STRUCTURES SHALL BE EPOXY COATED. ANY EXPOSED STEEL SHALL BE TOUCHED UP OR RECOATED PRIOR TO USE.

-ALL FIELD POURED SAS STORM STRUCTURES SHALL BE CONSTRUCTED IN ACCORDANCE WITH STANDARD DETAIL DRAWING 5.7.3.

-ALL PRECAST SAS STORM STRUCTURES SHALL BE CONSTRUCTED IN ACCORDANCE WITH STANDARD DETAIL DRAWING 5.7.5.

- ALL STRUCTURES CALLED OUT AS FIELD POURED SHALL BE FIELD POURED. ALL OTHER STRUCTURES (NOT INDICATED AS FIELD POURED) SHALL BE SUBMITTED TO CITY ENGINEERING FOR APPROVAL IF PRECAST STRUCTURES ARE PREFERRED. CONTACT ERIN GETER OF CITY ENGINEERING AT (608) 266-4058 FOR PRECAST APPROVALS, FAX SHOP DRAWINGS TO (608)264-9275, OR EMAIL SHOP DRAWINGS TO EGETER@CITYOFMADISON.COM.

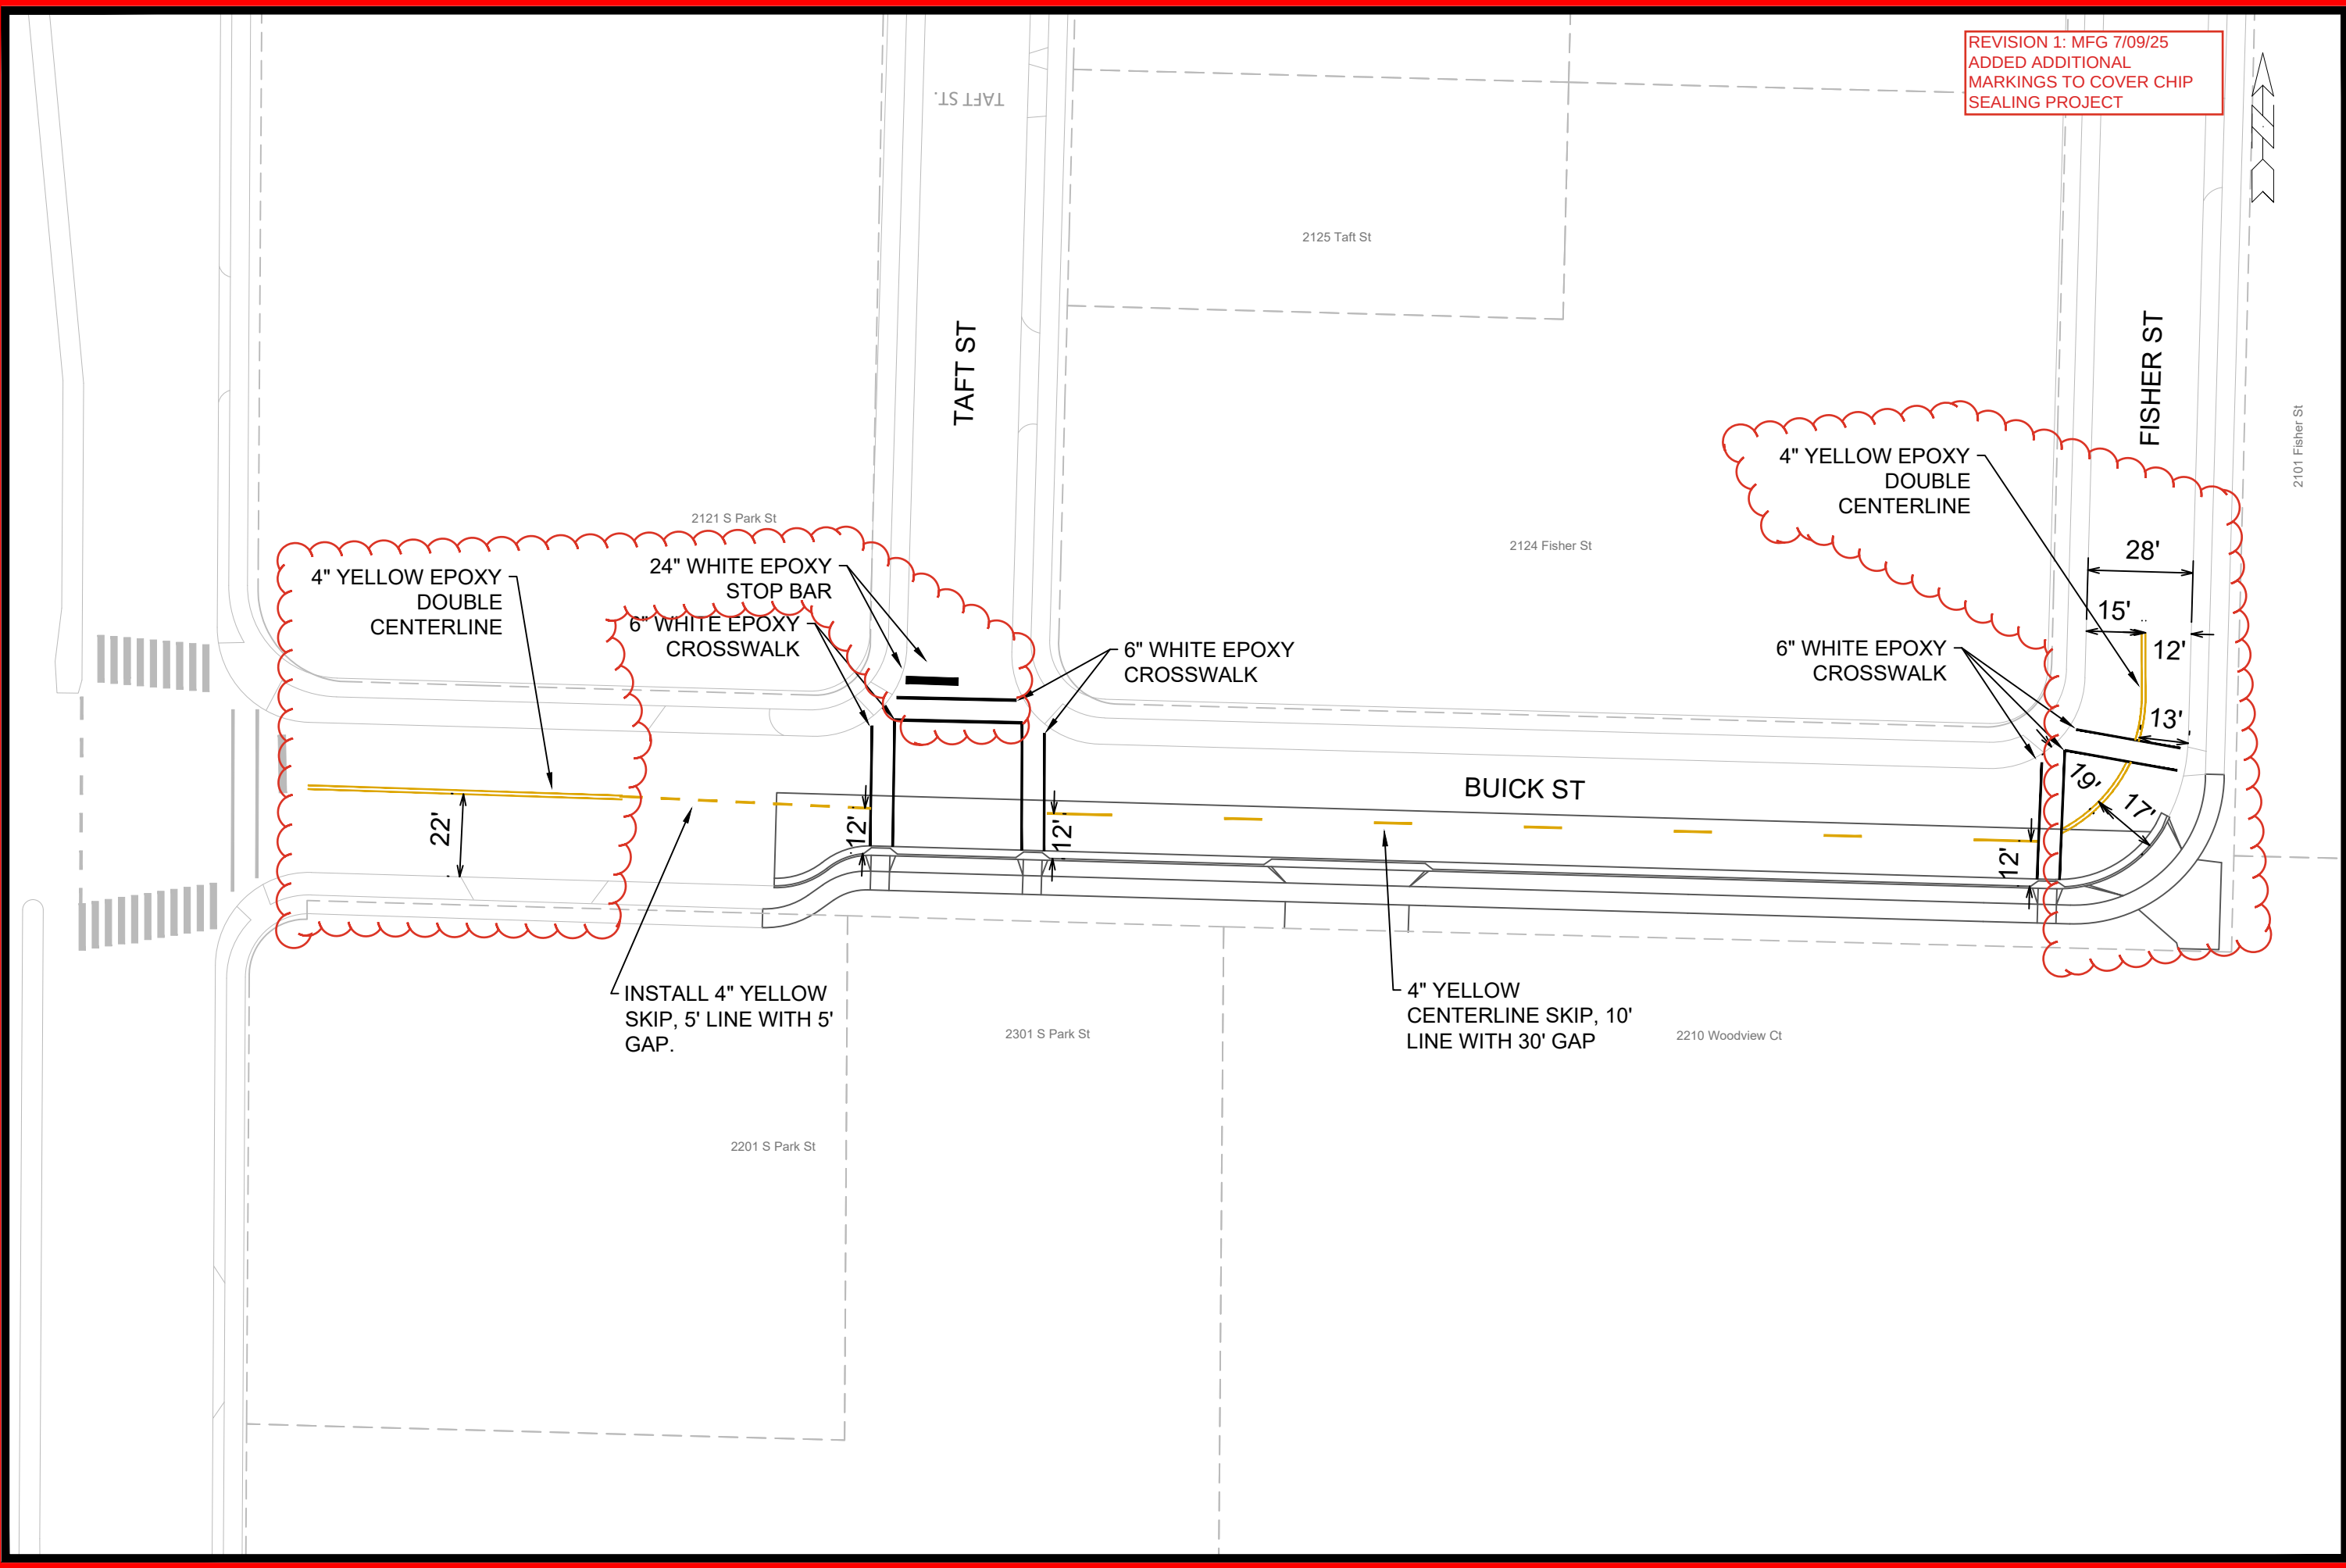



15200

BC-6

PAVEMENT MARKING PLAN - BUICK ST

SAFE STREETS 2025

M:\DESIGN\Projects\14658\CAD\Traffic\14658TE-Buick St.dwg

15200










MADISON, WI










CONTRACT NO: 8800

MARK	REVISION	DATE	BY
15200	15200	6/24/2025	11:01 AM

Scale: 1" = 40'

BC-6

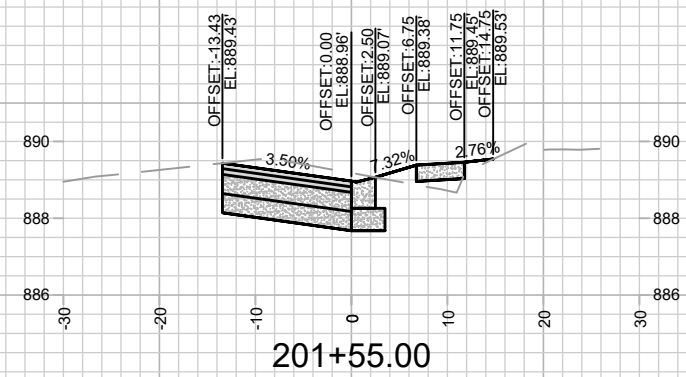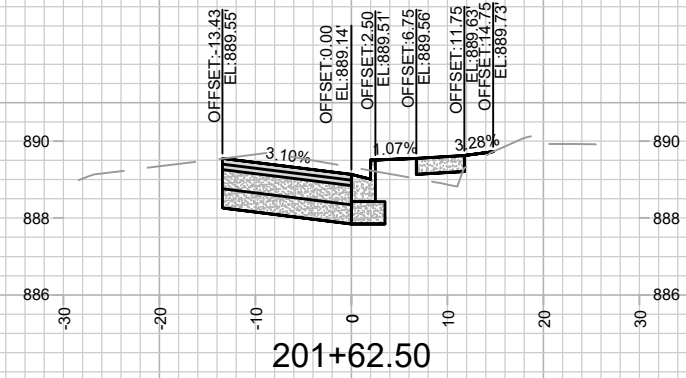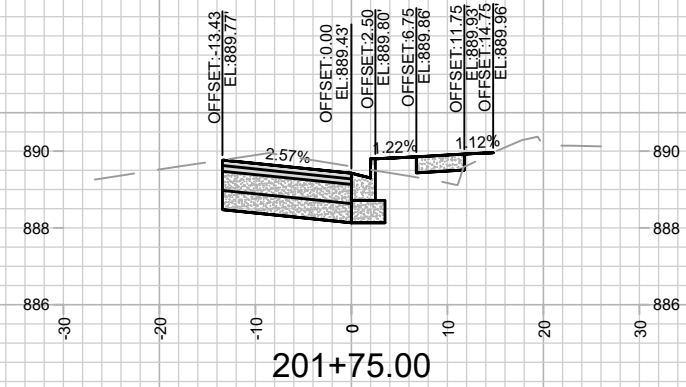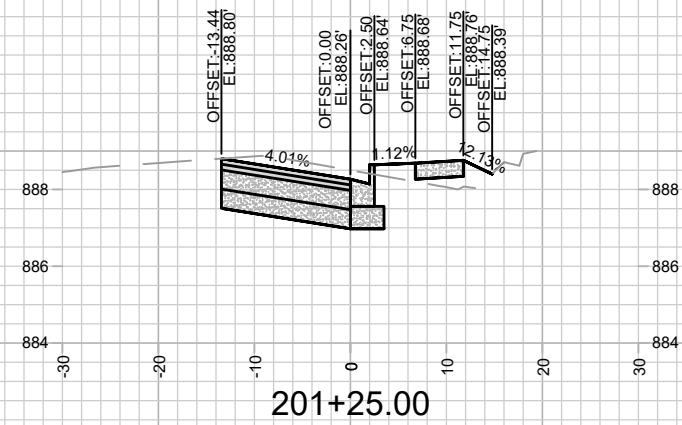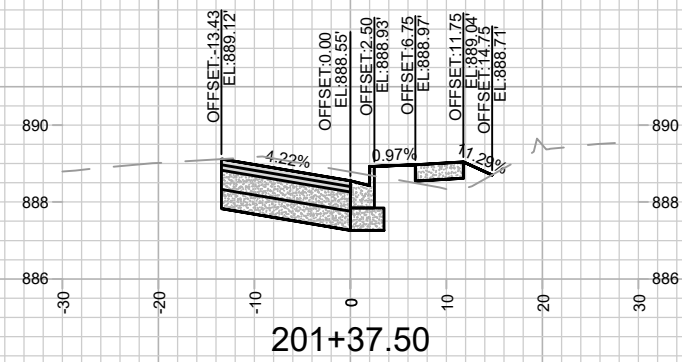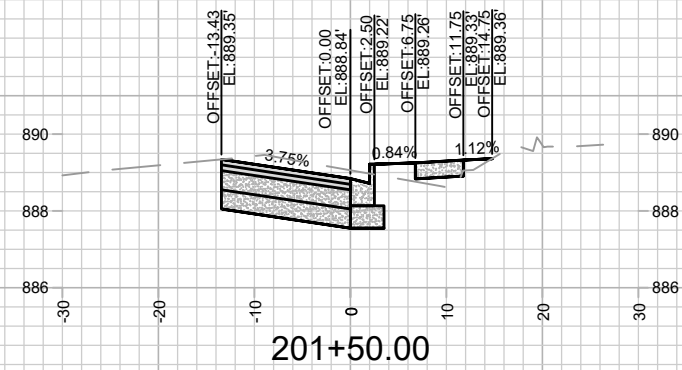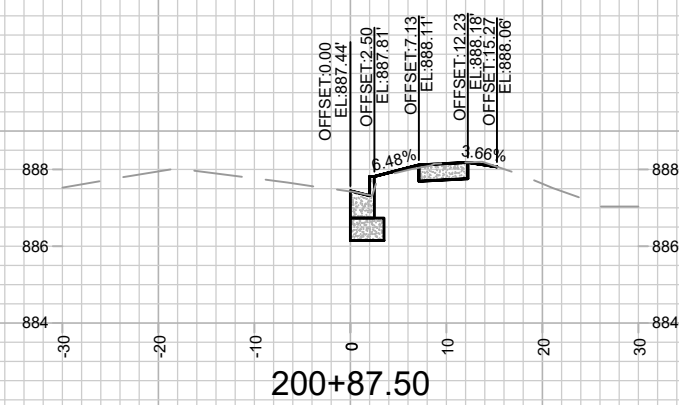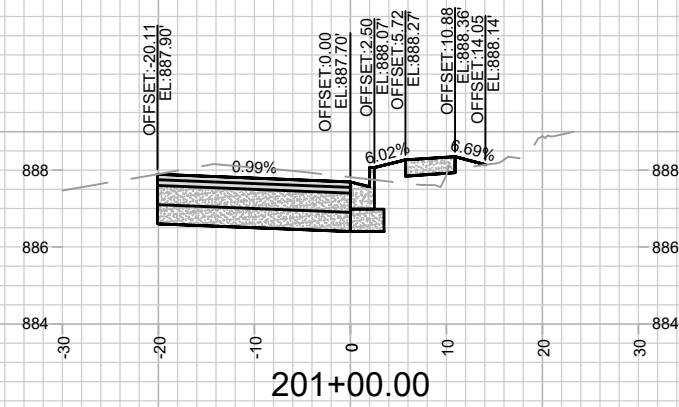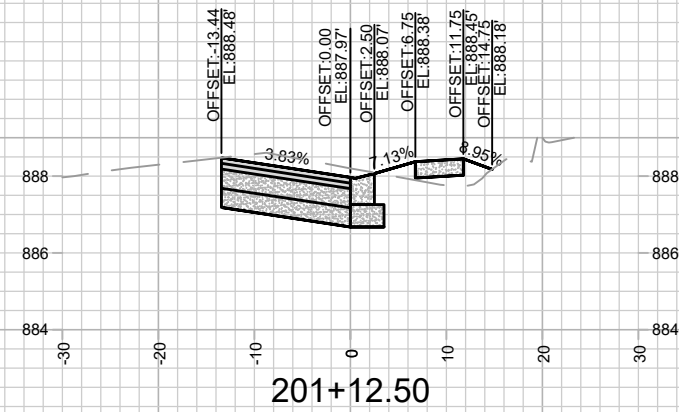

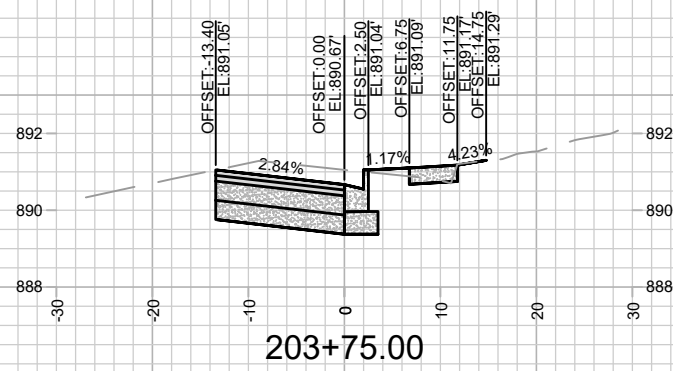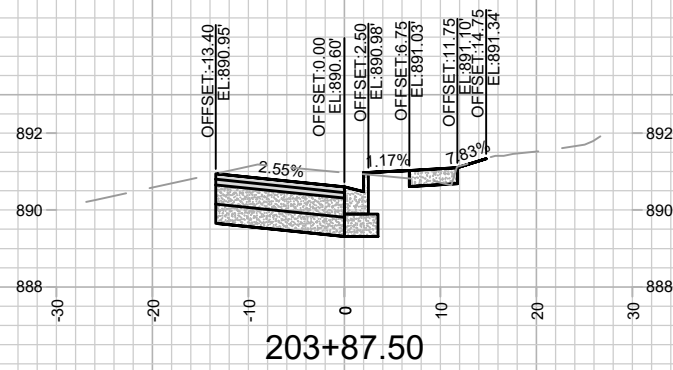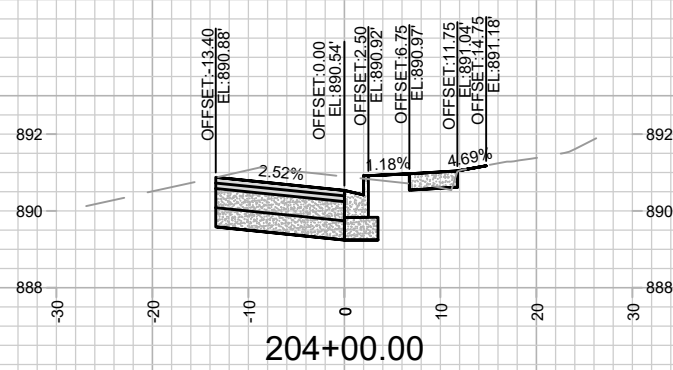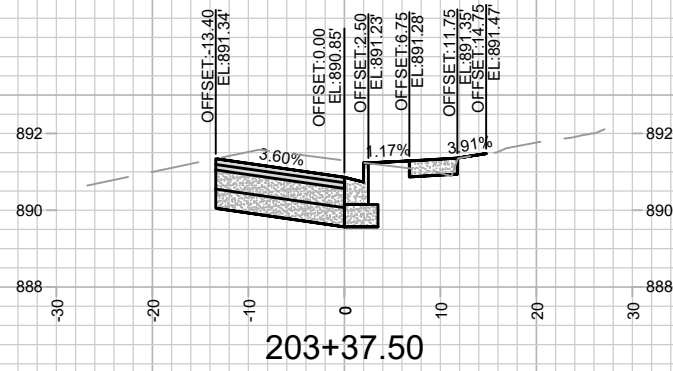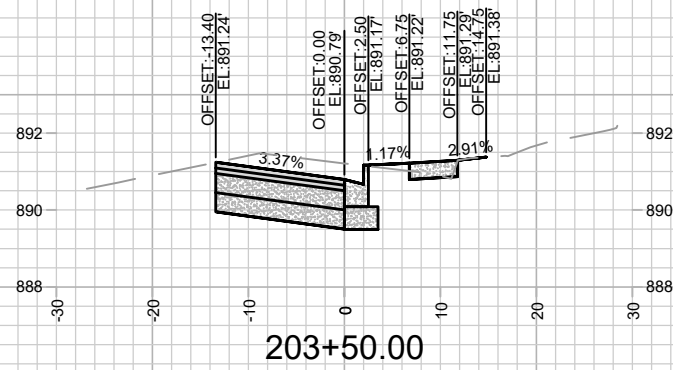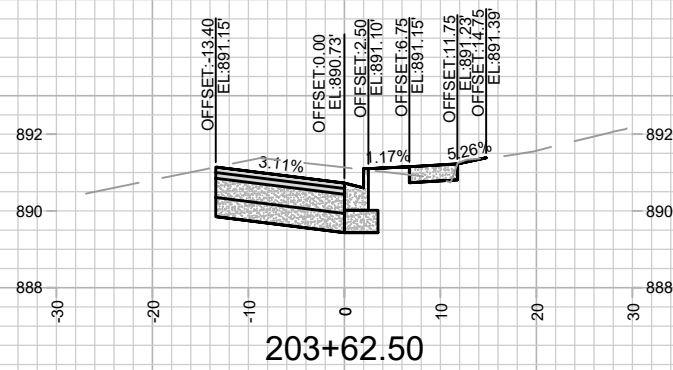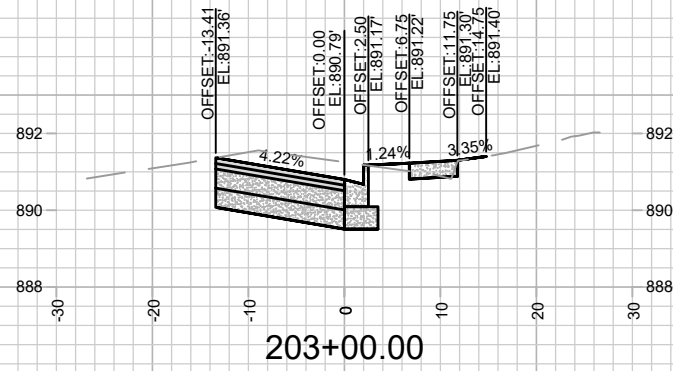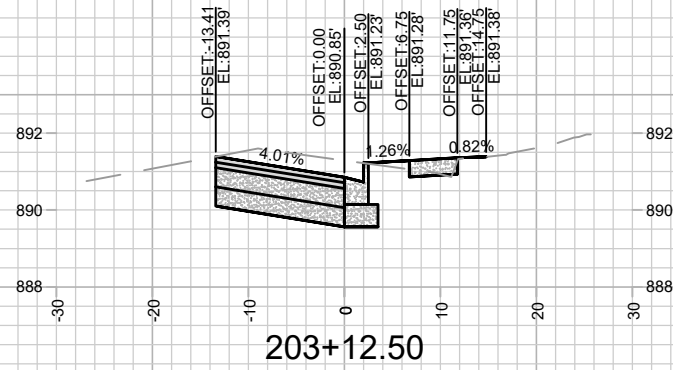
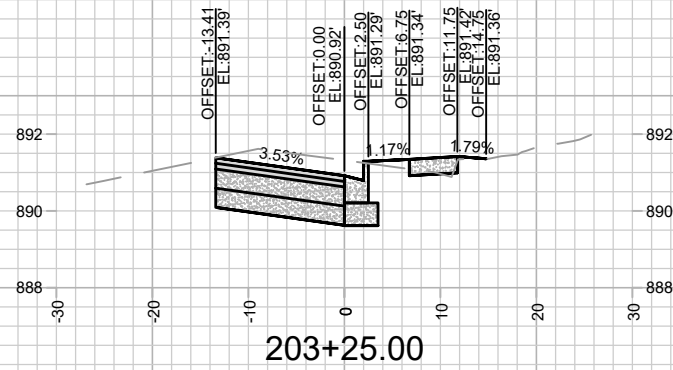


15200
BC-9

BUICK STREET SIDEWALK CROSS SECTIONS
SAFE STREETS 2025

15200
MADISON, WI
CONTRACT NO: 8800

MARK	REVISION	DATE	BY
15200	15200	2/26/2025 8:22 AM	BC-9
Designed By: MFG			
Scale: 1" = 20'			

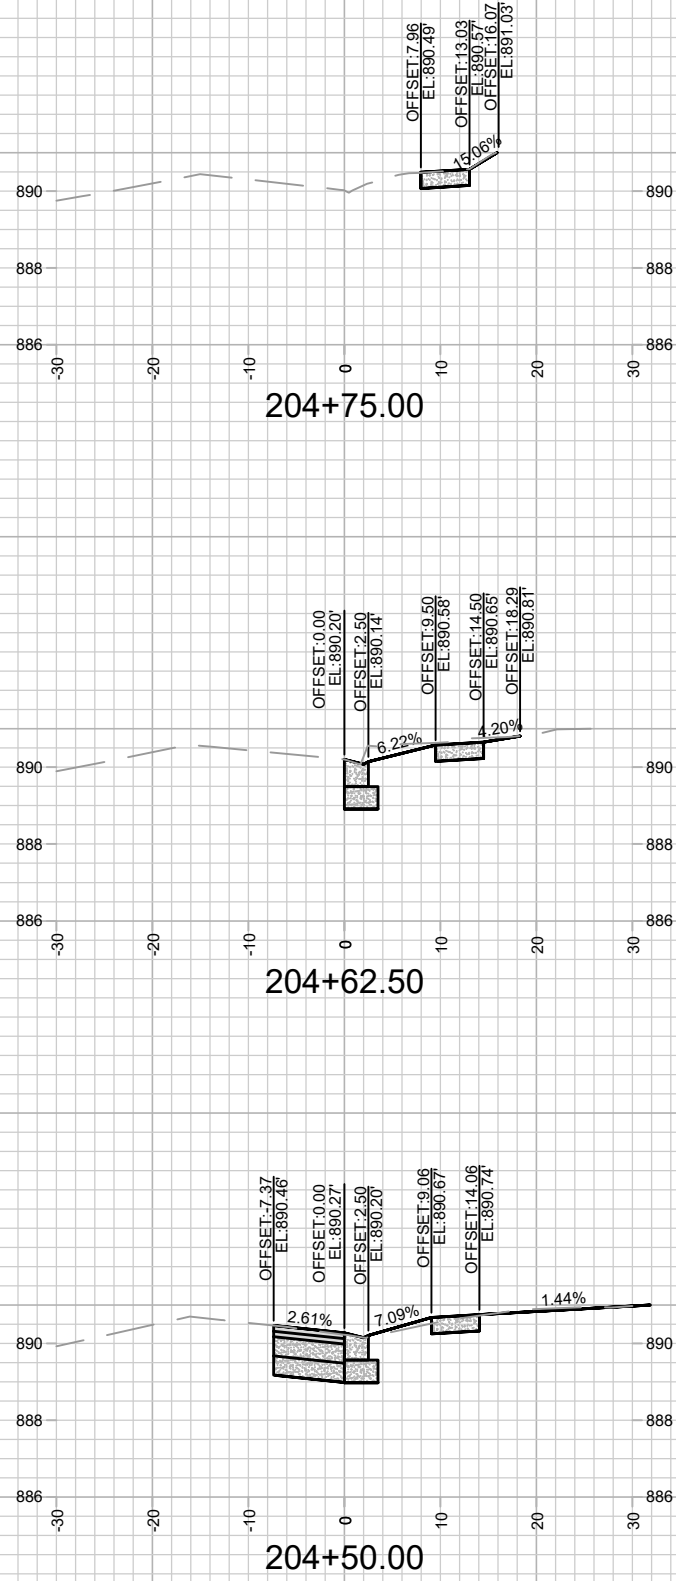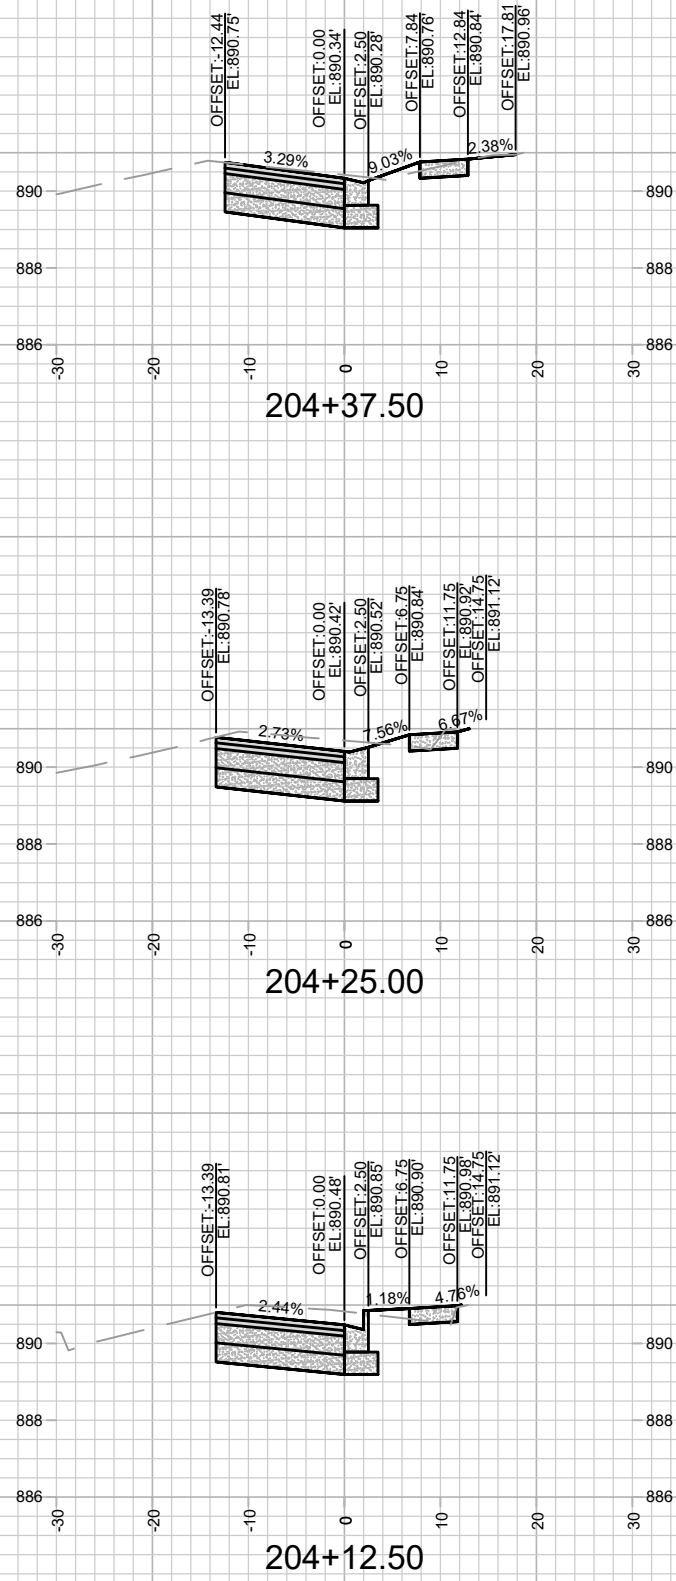

15200
BC-10


BUICK STREET SIDEWALK CROSS SECTIONS
SAFE STREETS 2025

M:\DESIGN\Projects\14658\CAD\Streets\14658EN-Corridor_Buick.dwg

CONTRACT NO: 8800

15200
MADISON, WI

MARK	REVISION	DATE	BY
15200	15200	2/26/2025 6:23 AM	BC-10

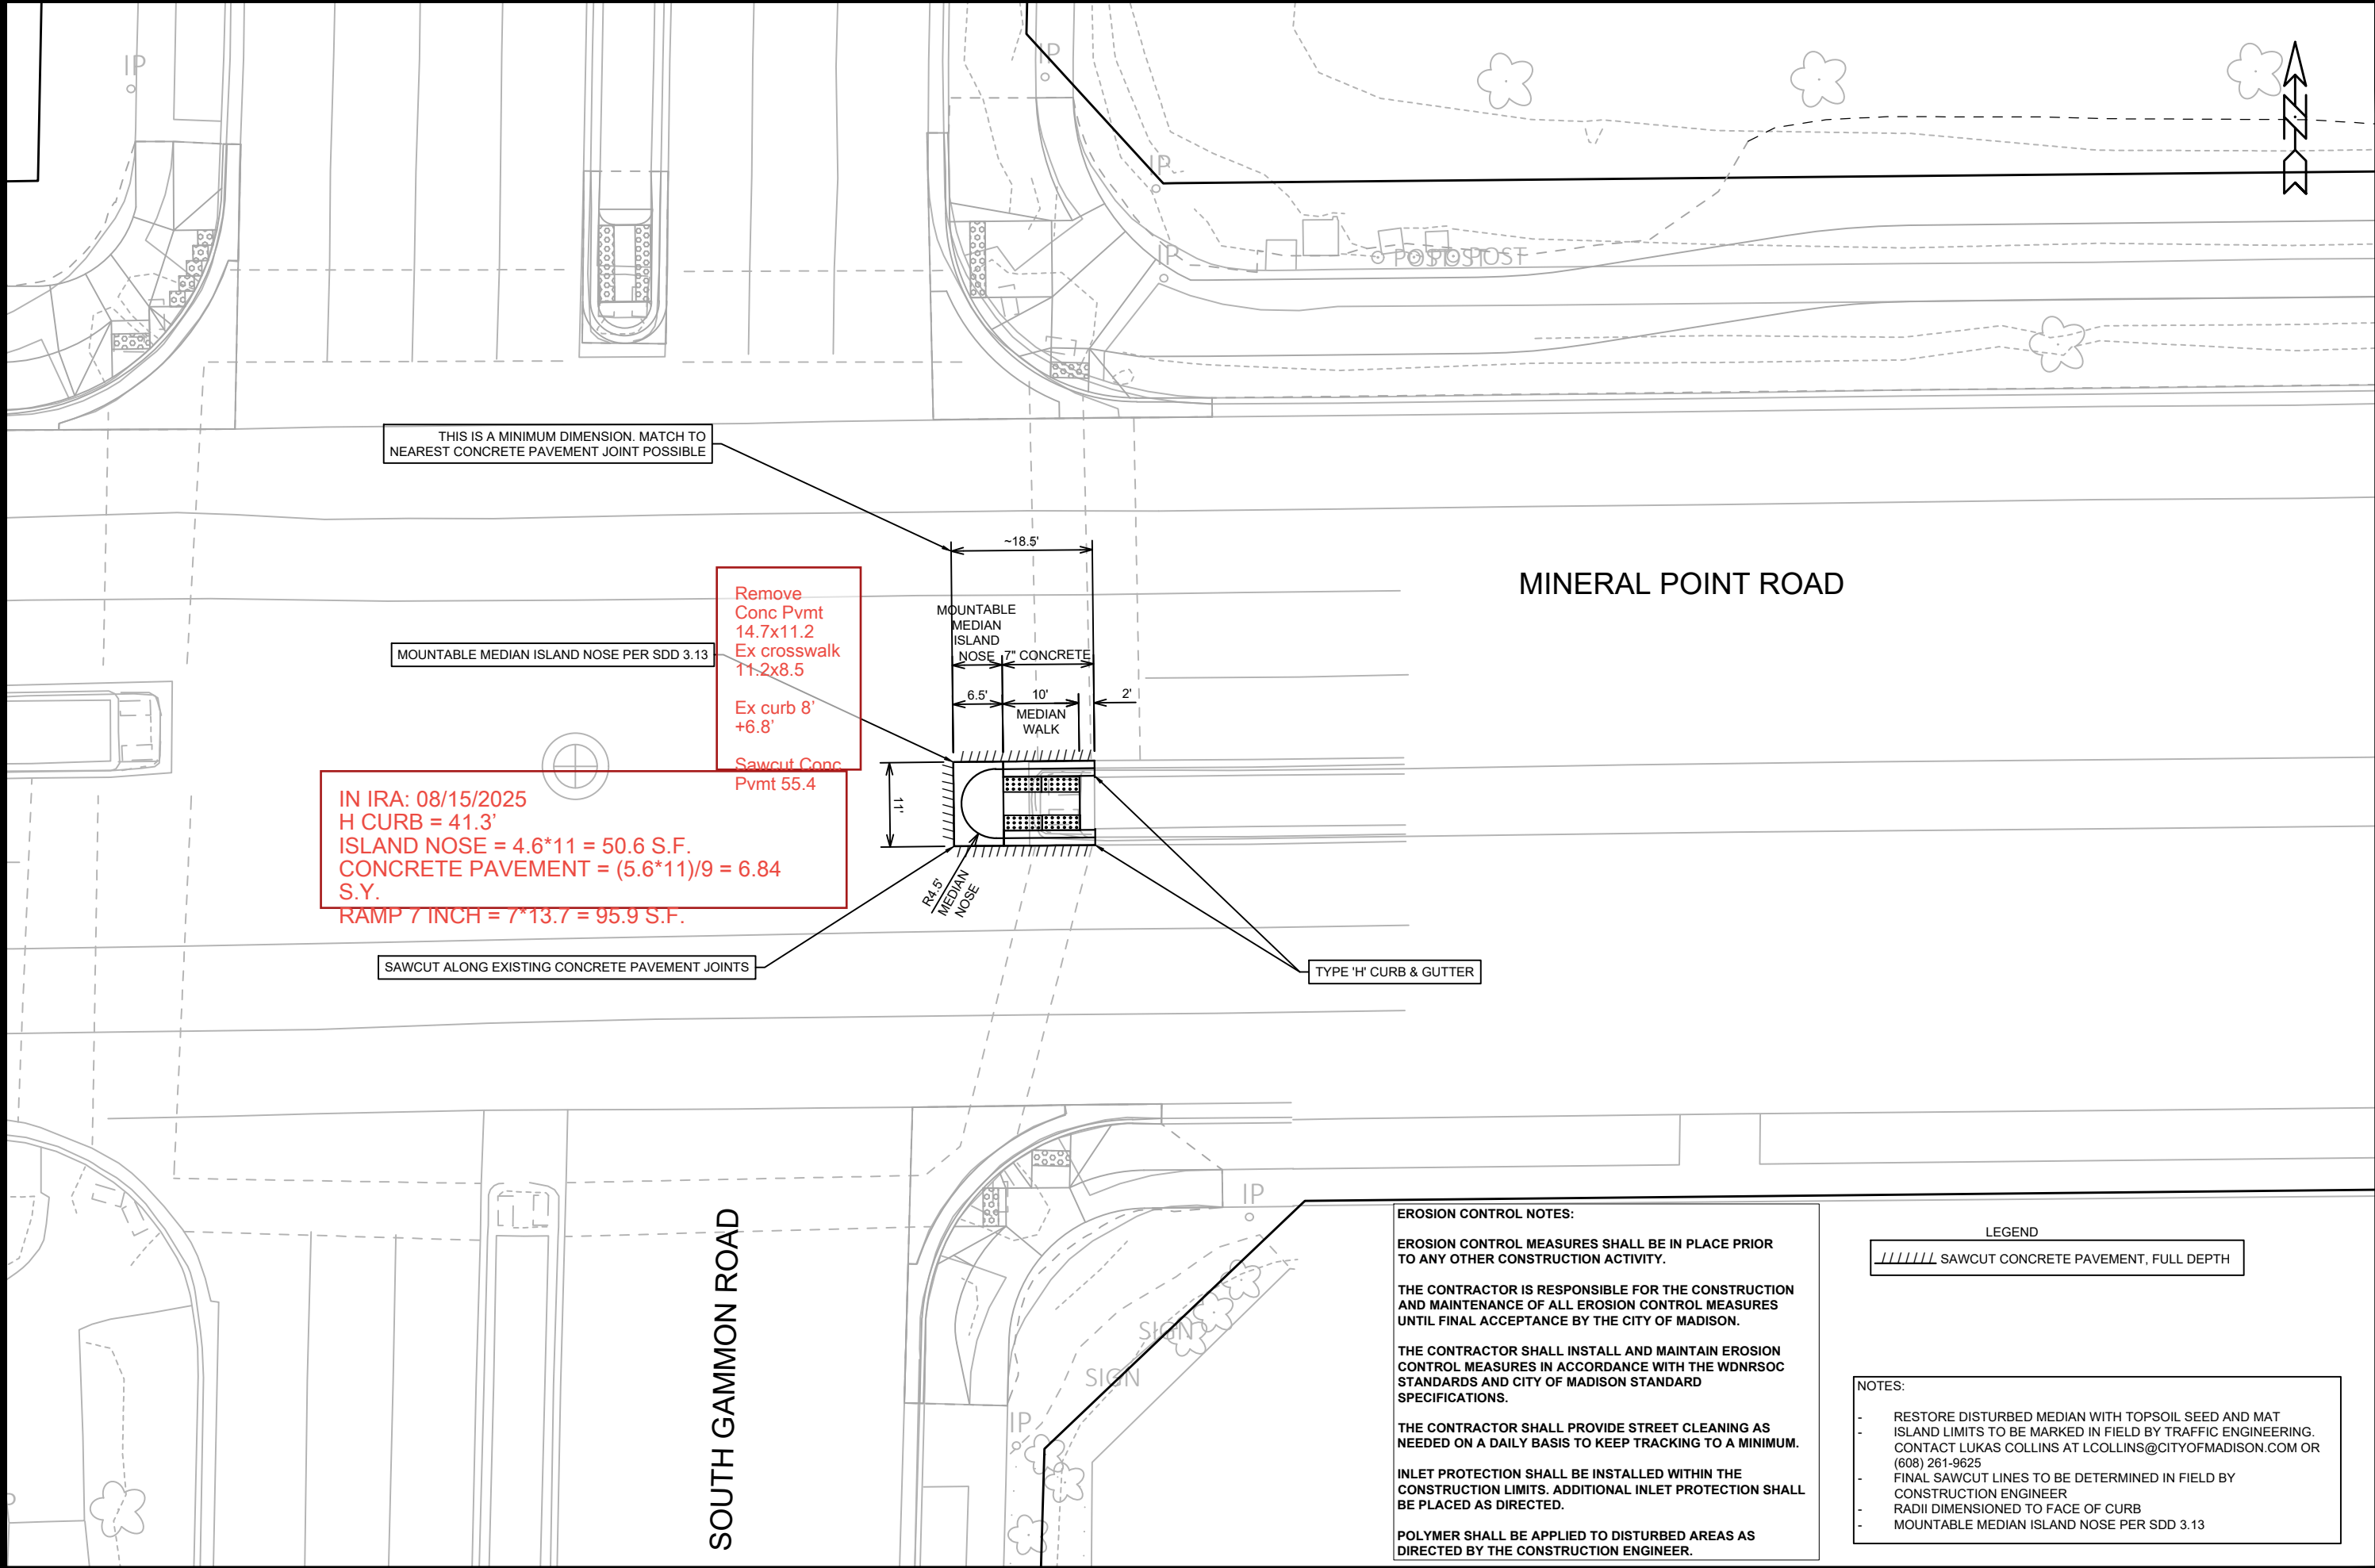

EROSION CONTROL NOTES:

EROSION CONTROL MEASURES SHALL BE IN PLACE PRIOR TO ANY OTHER CONSTRUCTION ACTIVITY.

THE CONTRACTOR IS RESPONSIBLE FOR THE CONSTRUCTION AND MAINTENANCE OF ALL EROSION CONTROL MEASURES UNTIL FINAL ACCEPTANCE BY THE CITY OF MADISON.

THE CONTRACTOR SHALL INSTALL AND MAINTAIN EROSION CONTROL MEASURES IN ACCORDANCE WITH THE WDNR SOC STANDARDS AND CITY OF MADISON STANDARD SPECIFICATIONS.

THE CONTRACTOR SHALL PROVIDE STREET CLEANING AS NEEDED ON A DAILY BASIS TO KEEP TRACKING TO A MINIMUM.

INLET PROTECTION SHALL BE INSTALLED WITHIN THE CONSTRUCTION LIMITS. ADDITIONAL INLET PROTECTION SHALL BE PLACED AS DIRECTED.

POLYMER SHALL BE APPLIED TO DISTURBED AREAS AS DIRECTED BY THE CONSTRUCTION ENGINEER.


- LEGEND


////// SAWCUT CONCRETE PAVEMENT, FULL DEPTH
- NOTES:

 - RESTORE DISTURBED MEDIAN WITH TOPSOIL SEED AND MAT
 - ISLAND LIMITS TO BE MARKED IN FIELD BY TRAFFIC ENGINEERING. CONTACT LUKAS COLLINS AT LCOLLINS@CITYOFMADISON.COM OR (608) 261-9625
 - FINAL SAWCUT LINES TO BE DETERMINED IN FIELD BY CONSTRUCTION ENGINEER
 - RADII DIMENSIONED TO FACE OF CURB
 - MOUNTABLE MEDIAN ISLAND NOSE PER SDD 3.13

GAMMON MINERAL POINT PLAN		15200	GA-1
SAFE STREETS 2025		MADISON, WI	
M:\DESIGN\Projects\14658\CAD\Streets\14658EN-PnP_Gammon_MineralPoint.dwg		CONTRACT NO:	8800
15200			
GA-1			



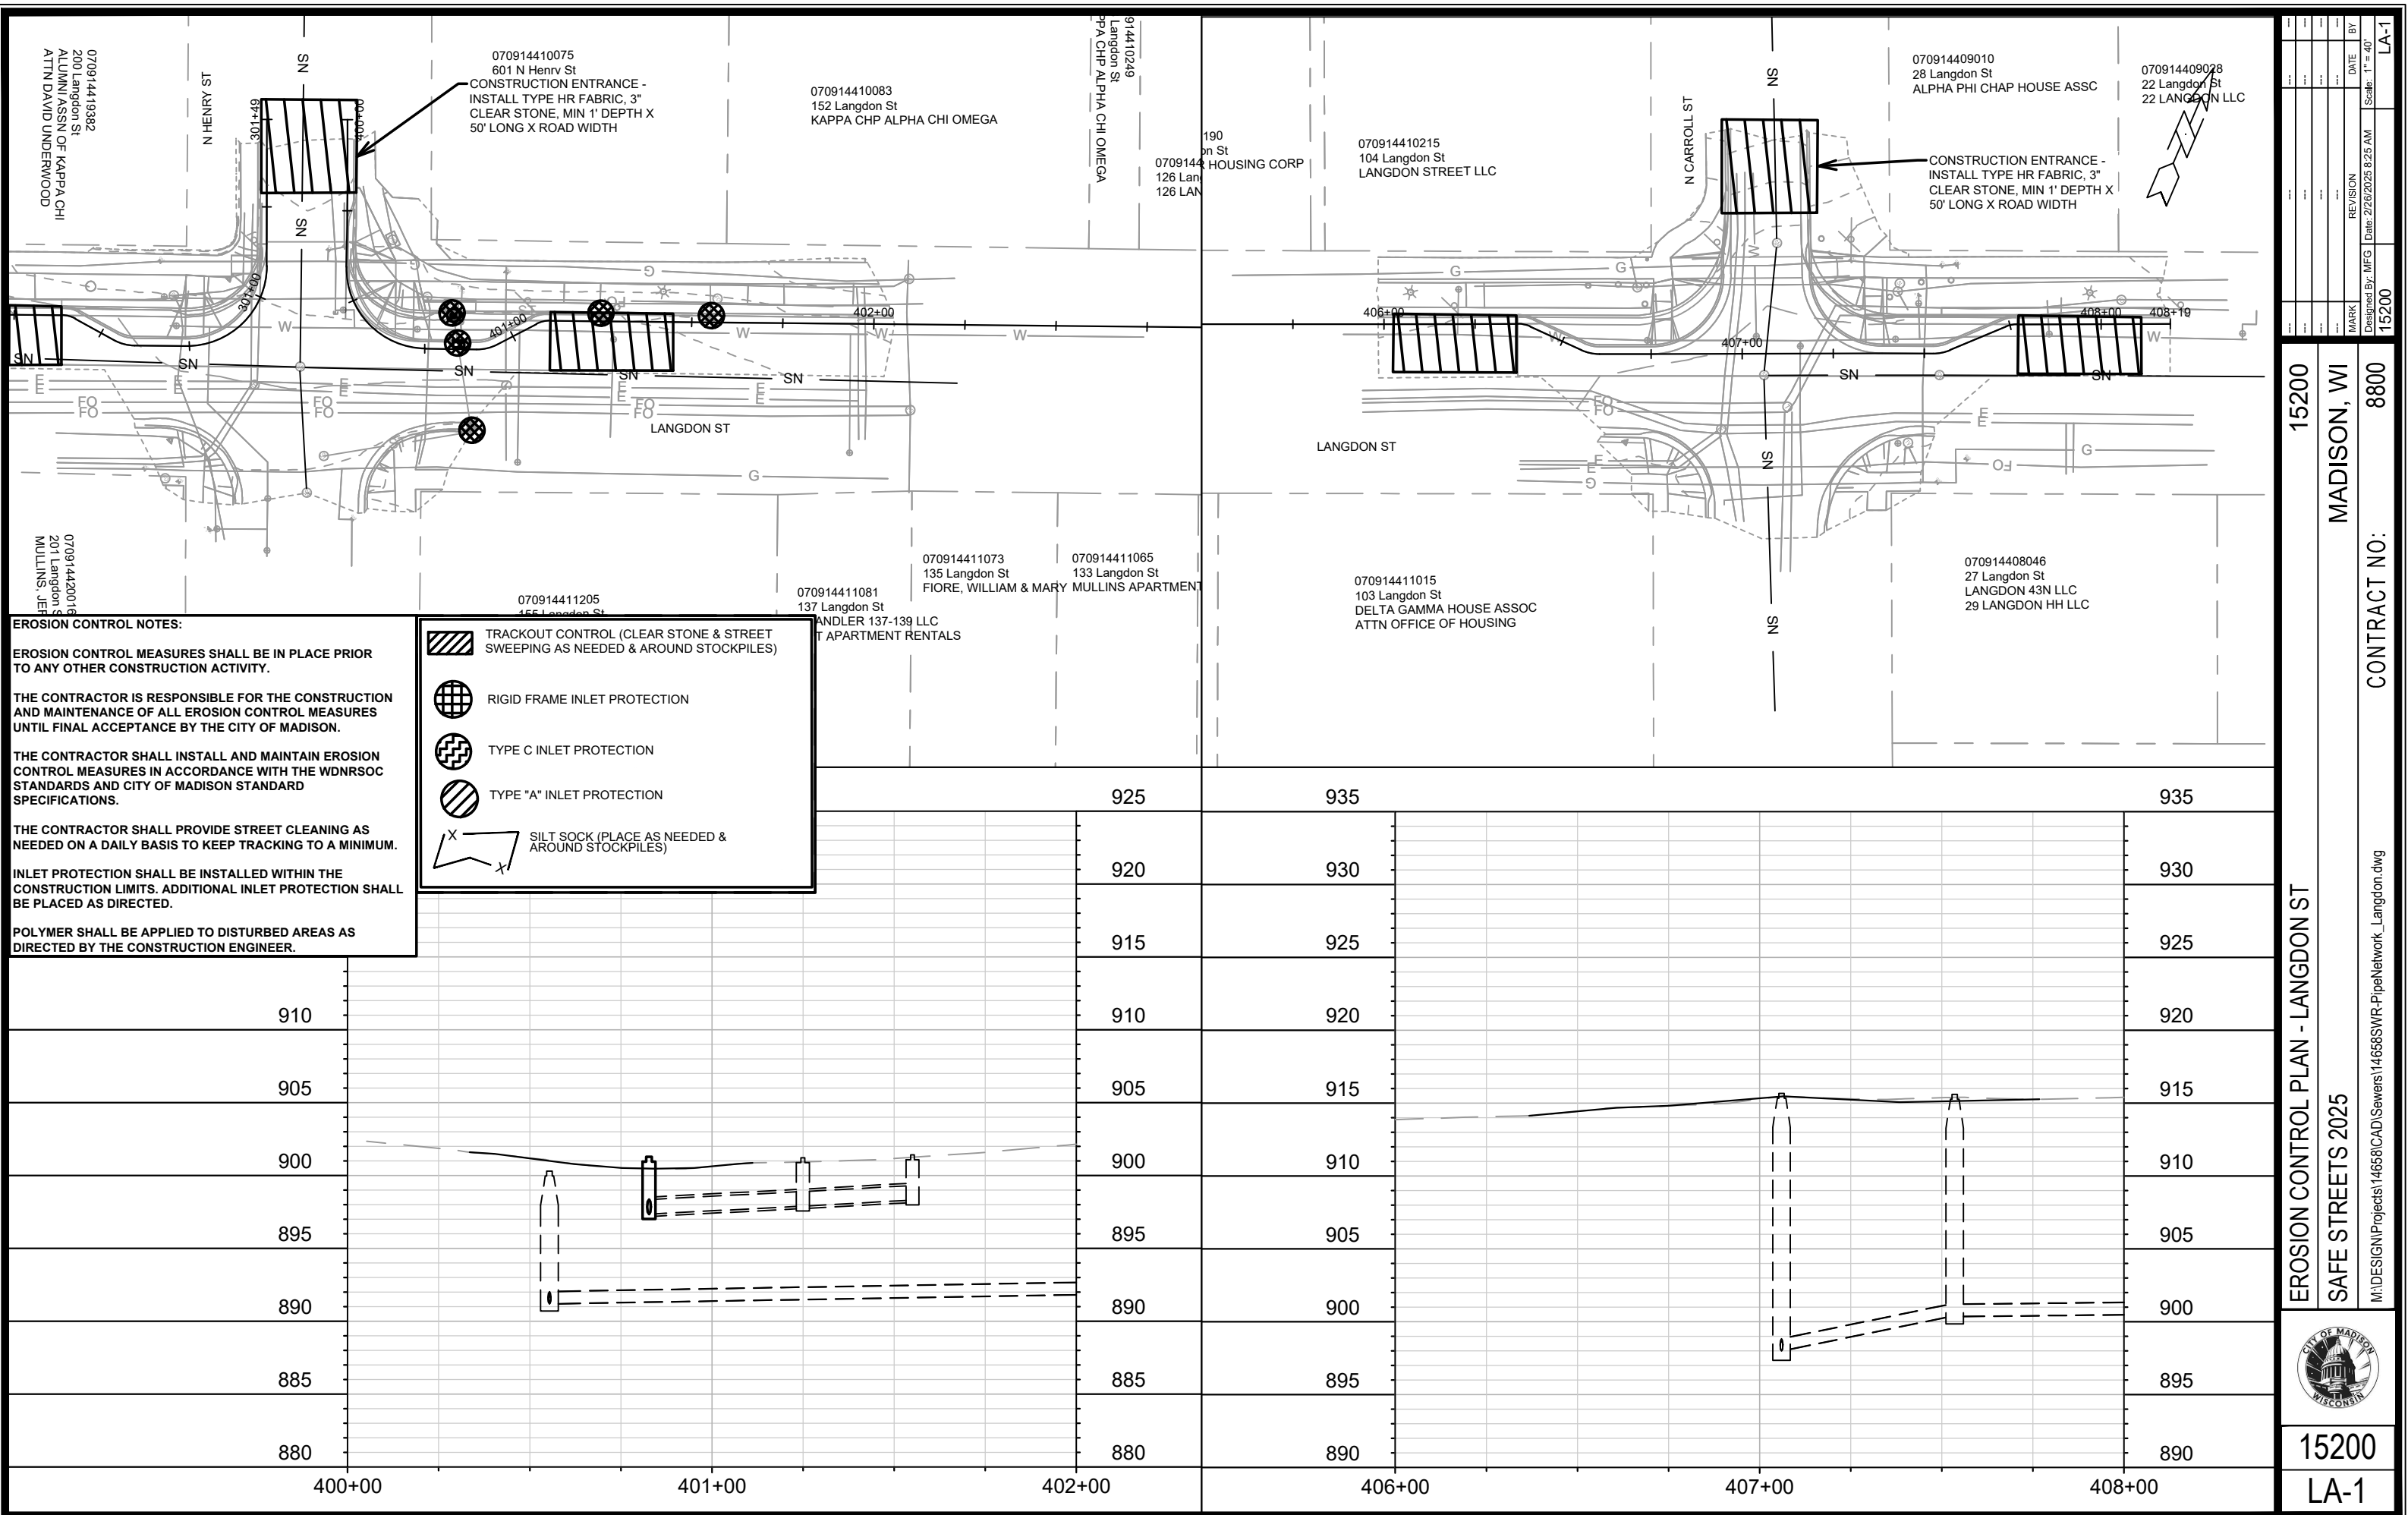

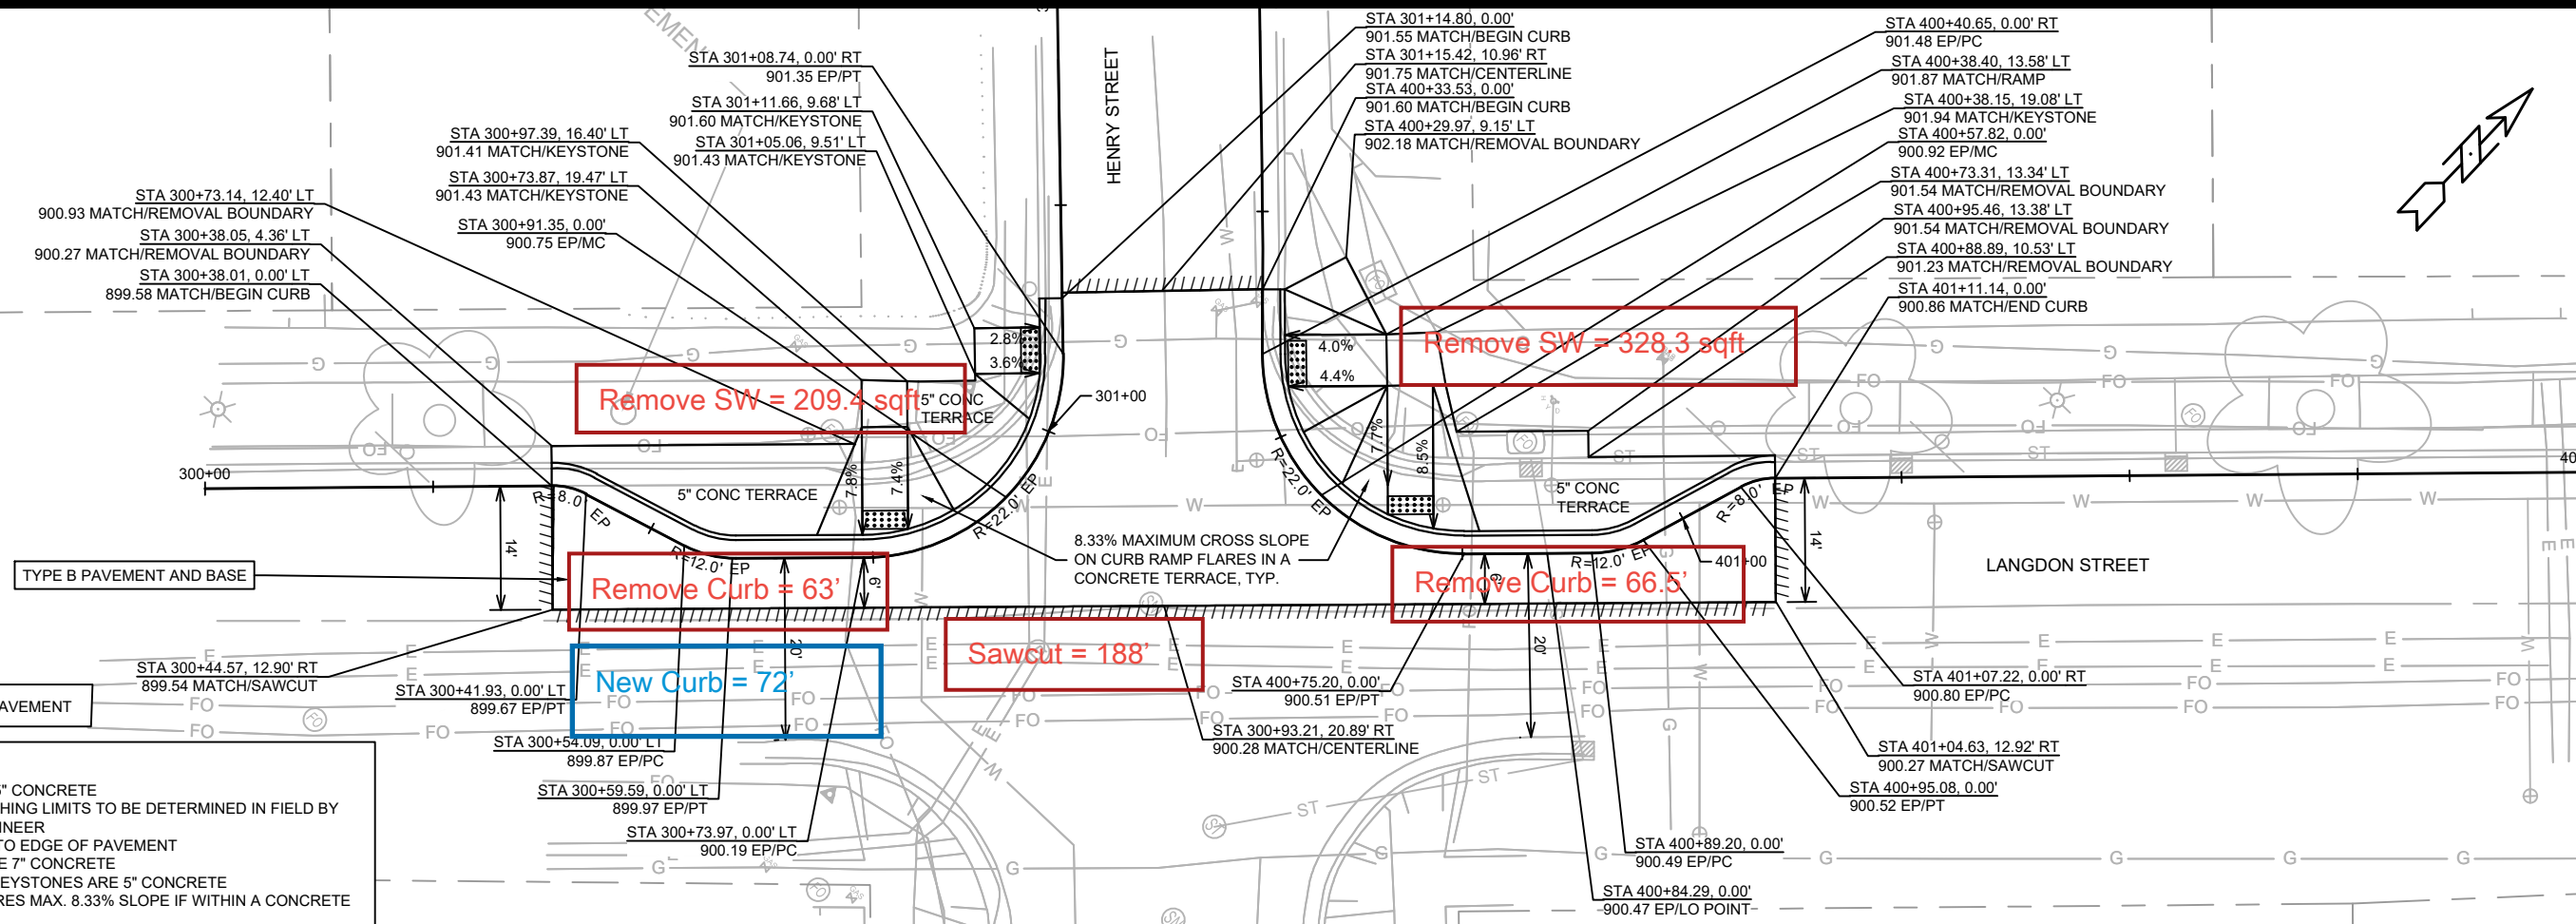

- LEGEND
- SAWCUT ASPHALT PAVEMENT
- NOTES:
- ALL TERRACES ARE 5\"/>



Totals:
Remove SW: 537.7 sqft
Remove Curb: 129.5 ft
Saw-cut Asphalt: 188 ft

Installed:
Type A curb = 147ft
5inch SW = 788.25sqft
7inch SW = 322.67sqft

LANGDON/HENRY WEST CORNER

LANGDON/HENRY NORTH CORNER

15200	MADISON, WI	8800	CONTRACT NO:
LANGDON HENRY PLAN & PROFILE			
SAFE STREETS 2025			
M:\DESIGN\Projects\14658\CAD\Streets\14658EN-PnP_Langdon_Carroll_Henry.dwg			
15200			
LA-2			

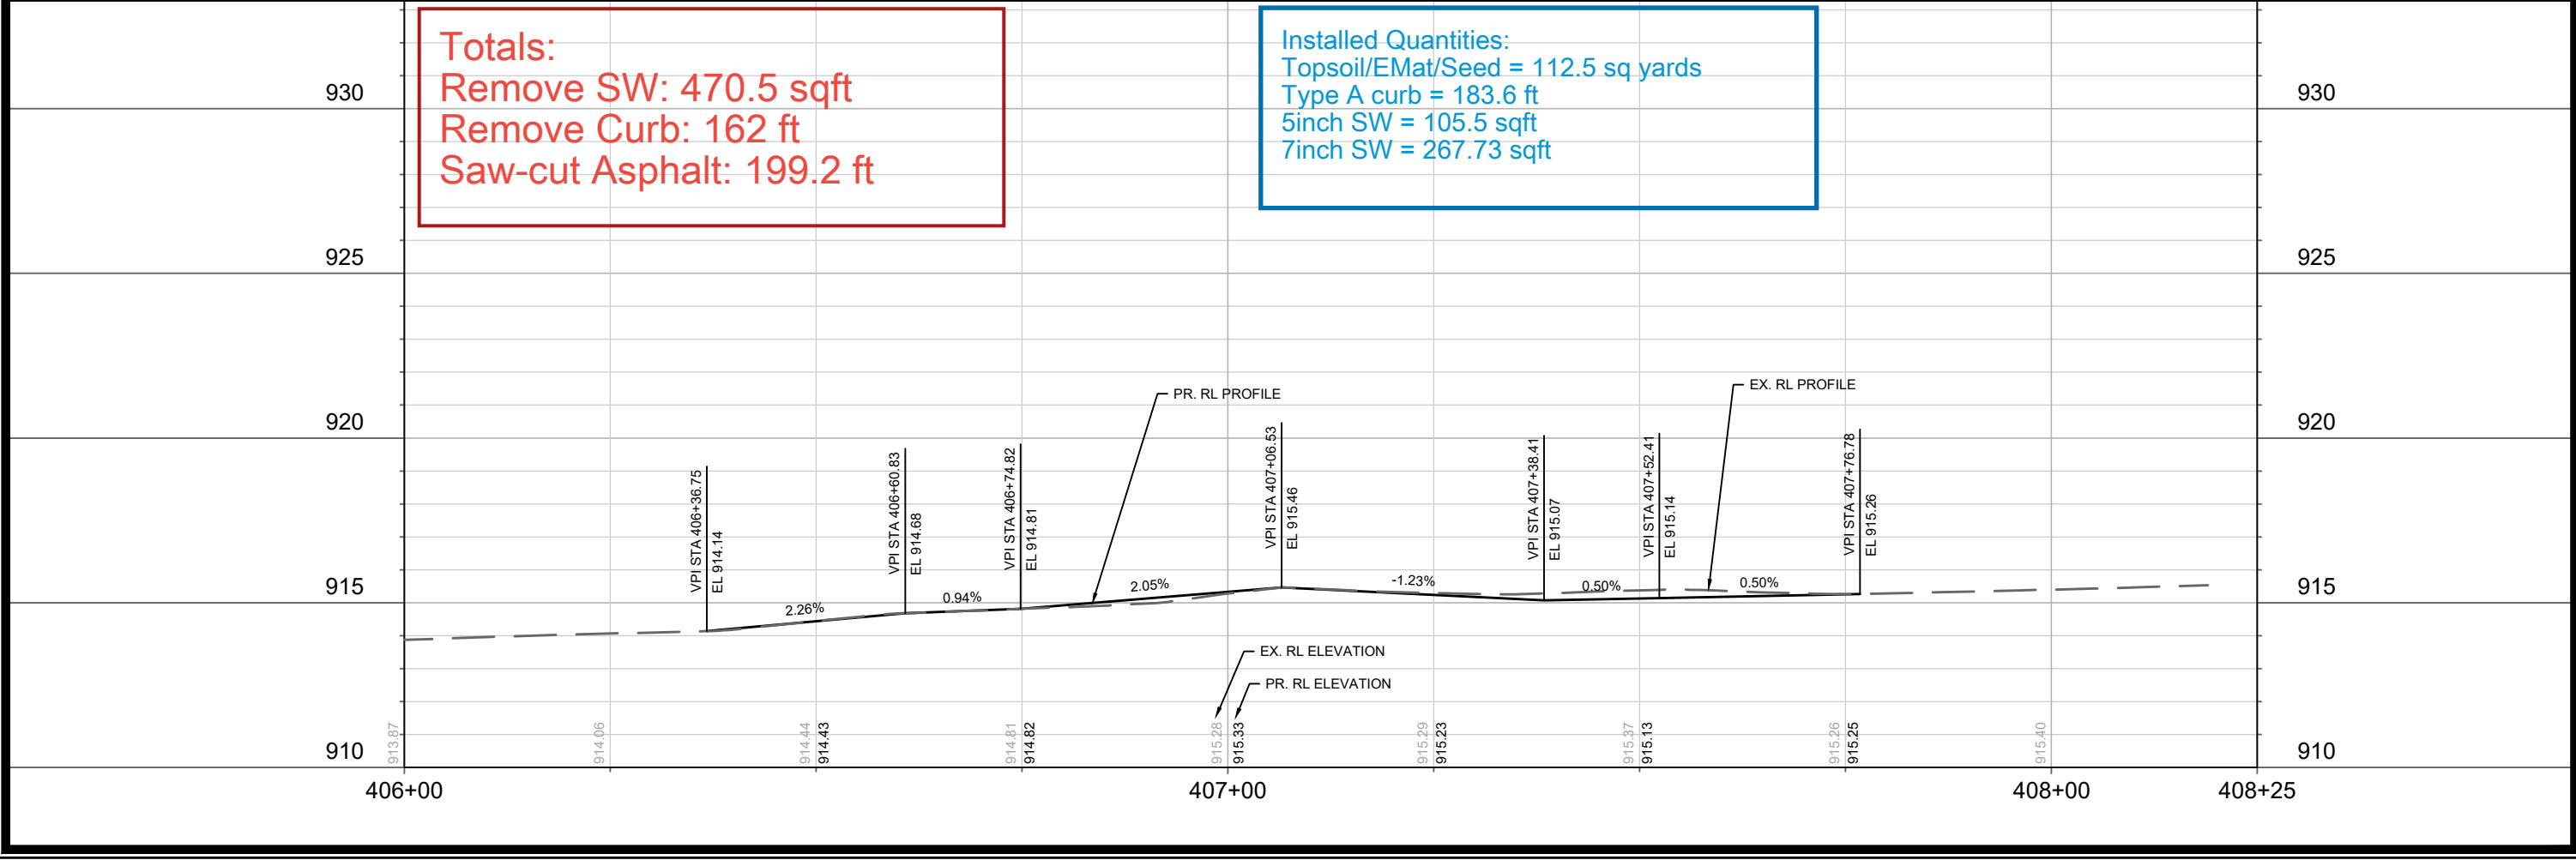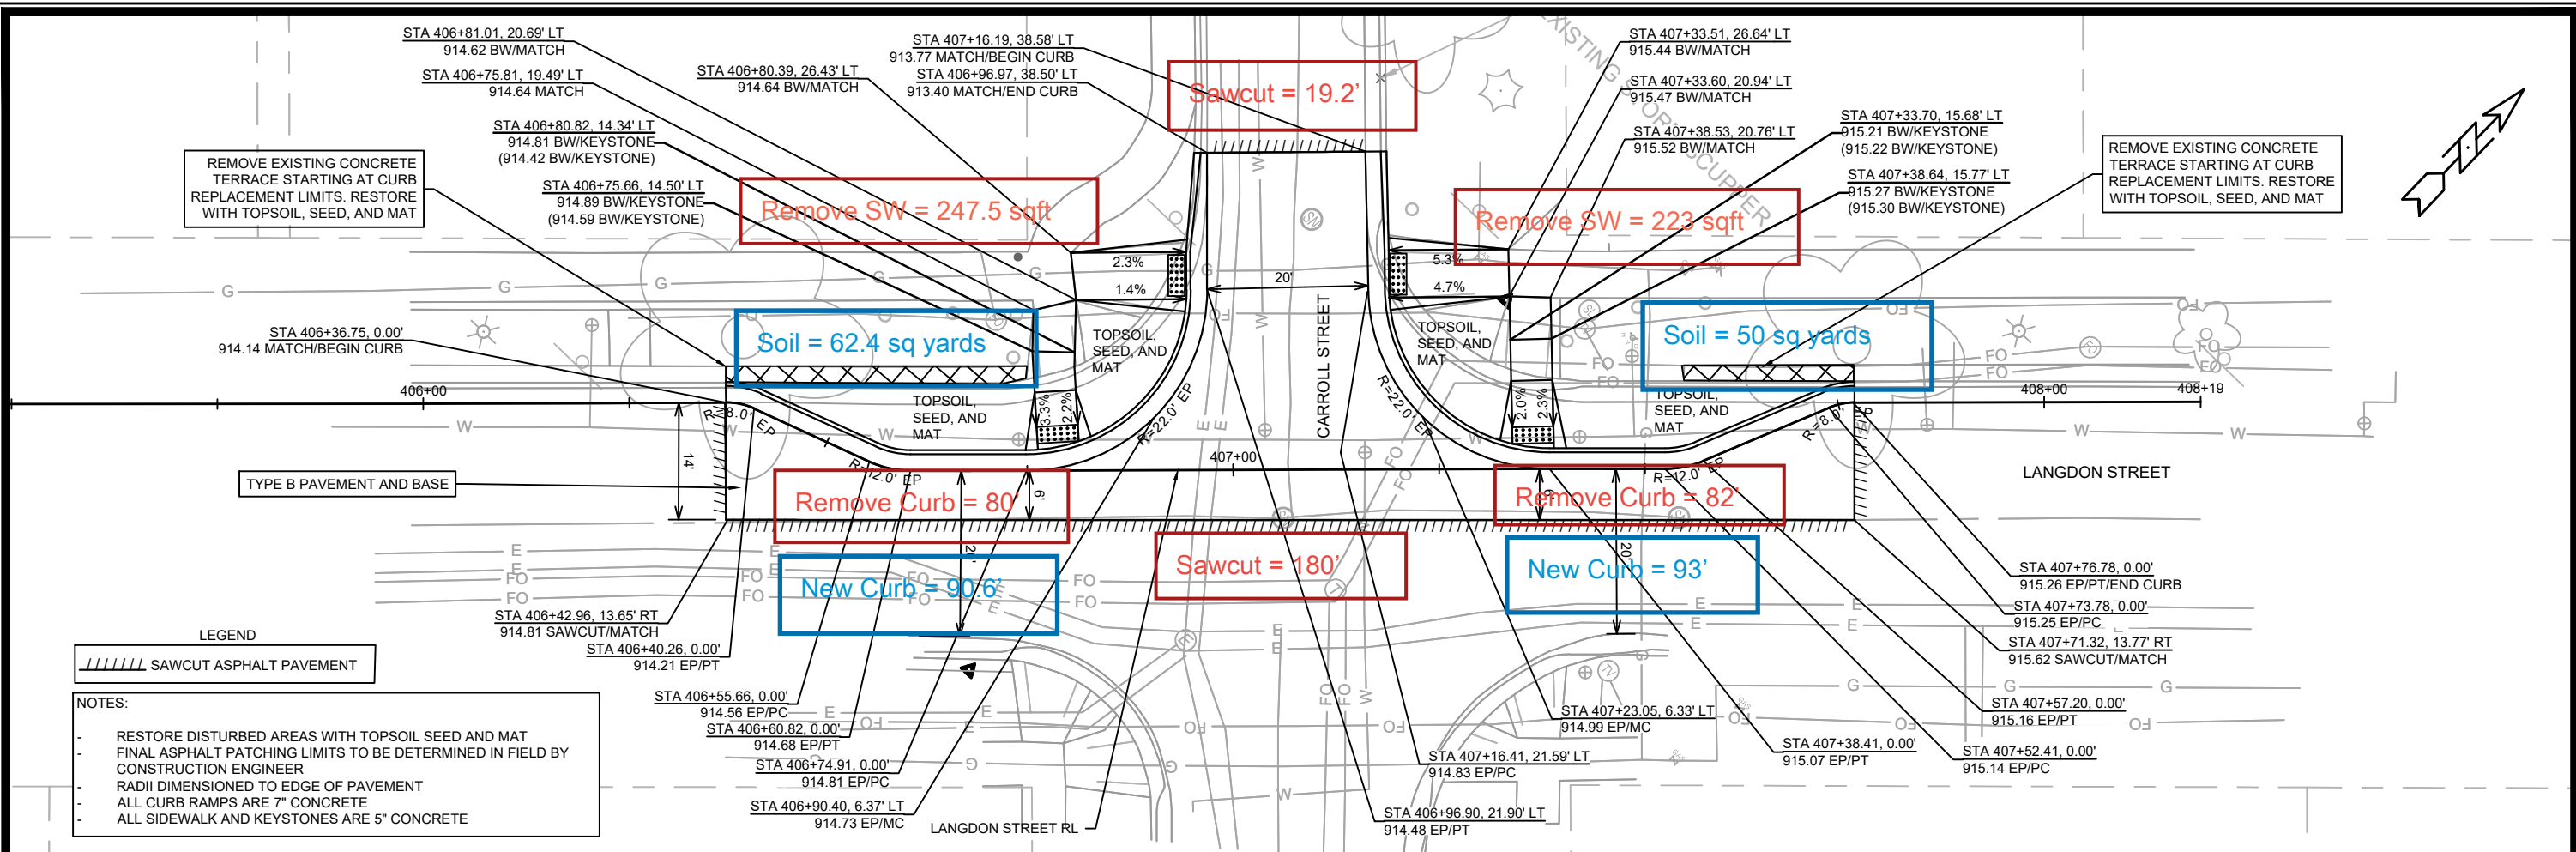

SANITARY SEWER SCHEDULE						LANGDON HENRY CARROLL PROJECT NO. 15200		SHEET NO. LA-5	
						SANITARY SEWER SCHEDULE			
						CITY OF MADISON			

ADJUST EXISTING SANITARY STRUCTURES						
SAS NO.	STATION	LOCATION (OFFSET)	TOC	PROP TOC	ADJ (FT)	NOTES
LANGDON ST						
SAS4949-008	400+55.40	RT-21.87	900.30	900.30	0.00	[1]
SAS4948-049	407+06.01	RT-5.88	915.67	915.67	0.00	[1]
SAS4948-047	407+09.62	LT-30.36	914.28	914.28	0.00	[1]
SAS4948-048	407+53.54	RT-6.01	915.59	915.59	0.00	[1]

SPECIFIC NOTES	
[1] MATCH NEW STREET GRADE	

STORM SEWER SCHEDULE

LANGDON HENRY CARROLL
PROJECT NO. 15200

SHEET NO.
LA-6

STORM SEWER SCHEDULE

CITY OF MADISON

PROPOSED STORM STRUCTURES

STRUC. NO.	STATION	LOCATION (OFFSET)	TYPE	TOP OF CASTING	E.I.	DEPTH	NOTES
LANGDON ST							
S-2	400+84.29	LT-1.50	H-INLET	900.85	896.96	3.89	FP; LP; W/R-3067-7004-VB [1]

ADJUST EXISTING STORM STRUCTURES

STRUC. NO.	ID NO.	STATION	LOCATION (OFFSET)	EX TOC	PROP TOC	ADJ (FT)	NOTES
LANGDON ST							
ADJ S-2	IN4949-108	400+82.73	LT-9.22	900.70	901.28	0.58	[2]

SPECIFIC NOTES

[1] CONNECT TO EXISTING 12" RCP STORM PIPE

[2] ADJUST INLET AND PROVIDE NEW R-1878-B7L CASTING

STANDARD NOTES:

- ABBREVIATIONS: AE = APRON ENDWALL; RCP = REINFORCED CONCRETE PIPE; HERCP = HORIZONTAL ELLIPTICAL REINFORCED CONCRETE PIPE; DNA = DOES NOT APPLY; SAS = SEWER ACCESS STRUCTURE; LP = LOW POINT INLET STRUCTURE; FP = FIELD POURED STRUCTURE; TR = TOP OF CONCRETE ROOF; NCM = NO CROWN MATCH FOR PIPES; UD = UNDERDRAIN

- TOP OF CASTING GRADE GIVEN IS THE TOP OF CURB FOR INLET STRUCTURES AND THE FLOWLINE OF THE CLOSED CASTING FOR SASs.

- TOP OF CONCRETE ROOF (TR) IS 1.25 BELOW TOP OF CASTING UNLESS OTHERWISE NOTED.

- ALL REINFORCED CONCRETE PIPES TO BE CLASS III UNLESS OTHERWISE NOTED.


- SURVEYOR TO CONFIRM THAT ALL INLET STATION / OFFSETS LINE UP WITH PROPOSED CURB AND GUTTER.

-ALL REBAR FOR FIELD POUR STRUCTURES SHALL BE EPOXY COATED. ANY EXPOSED STEEL SHALL BE TOUCHED UP OR RECOATED PRIOR TO USE.



-ALL FIELD POURED SAS STORM STRUCTURES SHALL BE CONSTRUCTED IN ACCORDANCE WITH STANDARD DETAIL DRAWING 5.7.3.

-ALL PRECAST SAS STORM STRUCTURES SHALL BE CONSTRUCTED IN ACCORDANCE WITH STANDARD DETAIL DRAWING 5.7.5.

- ALL STRUCTURES CALLED OUT AS FIELD POURED SHALL BE FIELD POURED. ALL OTHER STRUCTURES (NOT INDICATED AS FIELD POURED) SHALL BE SUBMITTED TO CITY ENGINEERING FOR APPROVAL IF PRECAST STRUCTURES ARE PREFERRED. CONTACT ERIN GETER OF CITY ENGINEERING AT (608) 266-4058 FOR PRECAST APPROVALS, FAX SHOP DRAWINGS TO (608)264-9275, OR EMAIL SHOP DRAWINGS TO EGETER@CITYOFMADISON.COM.

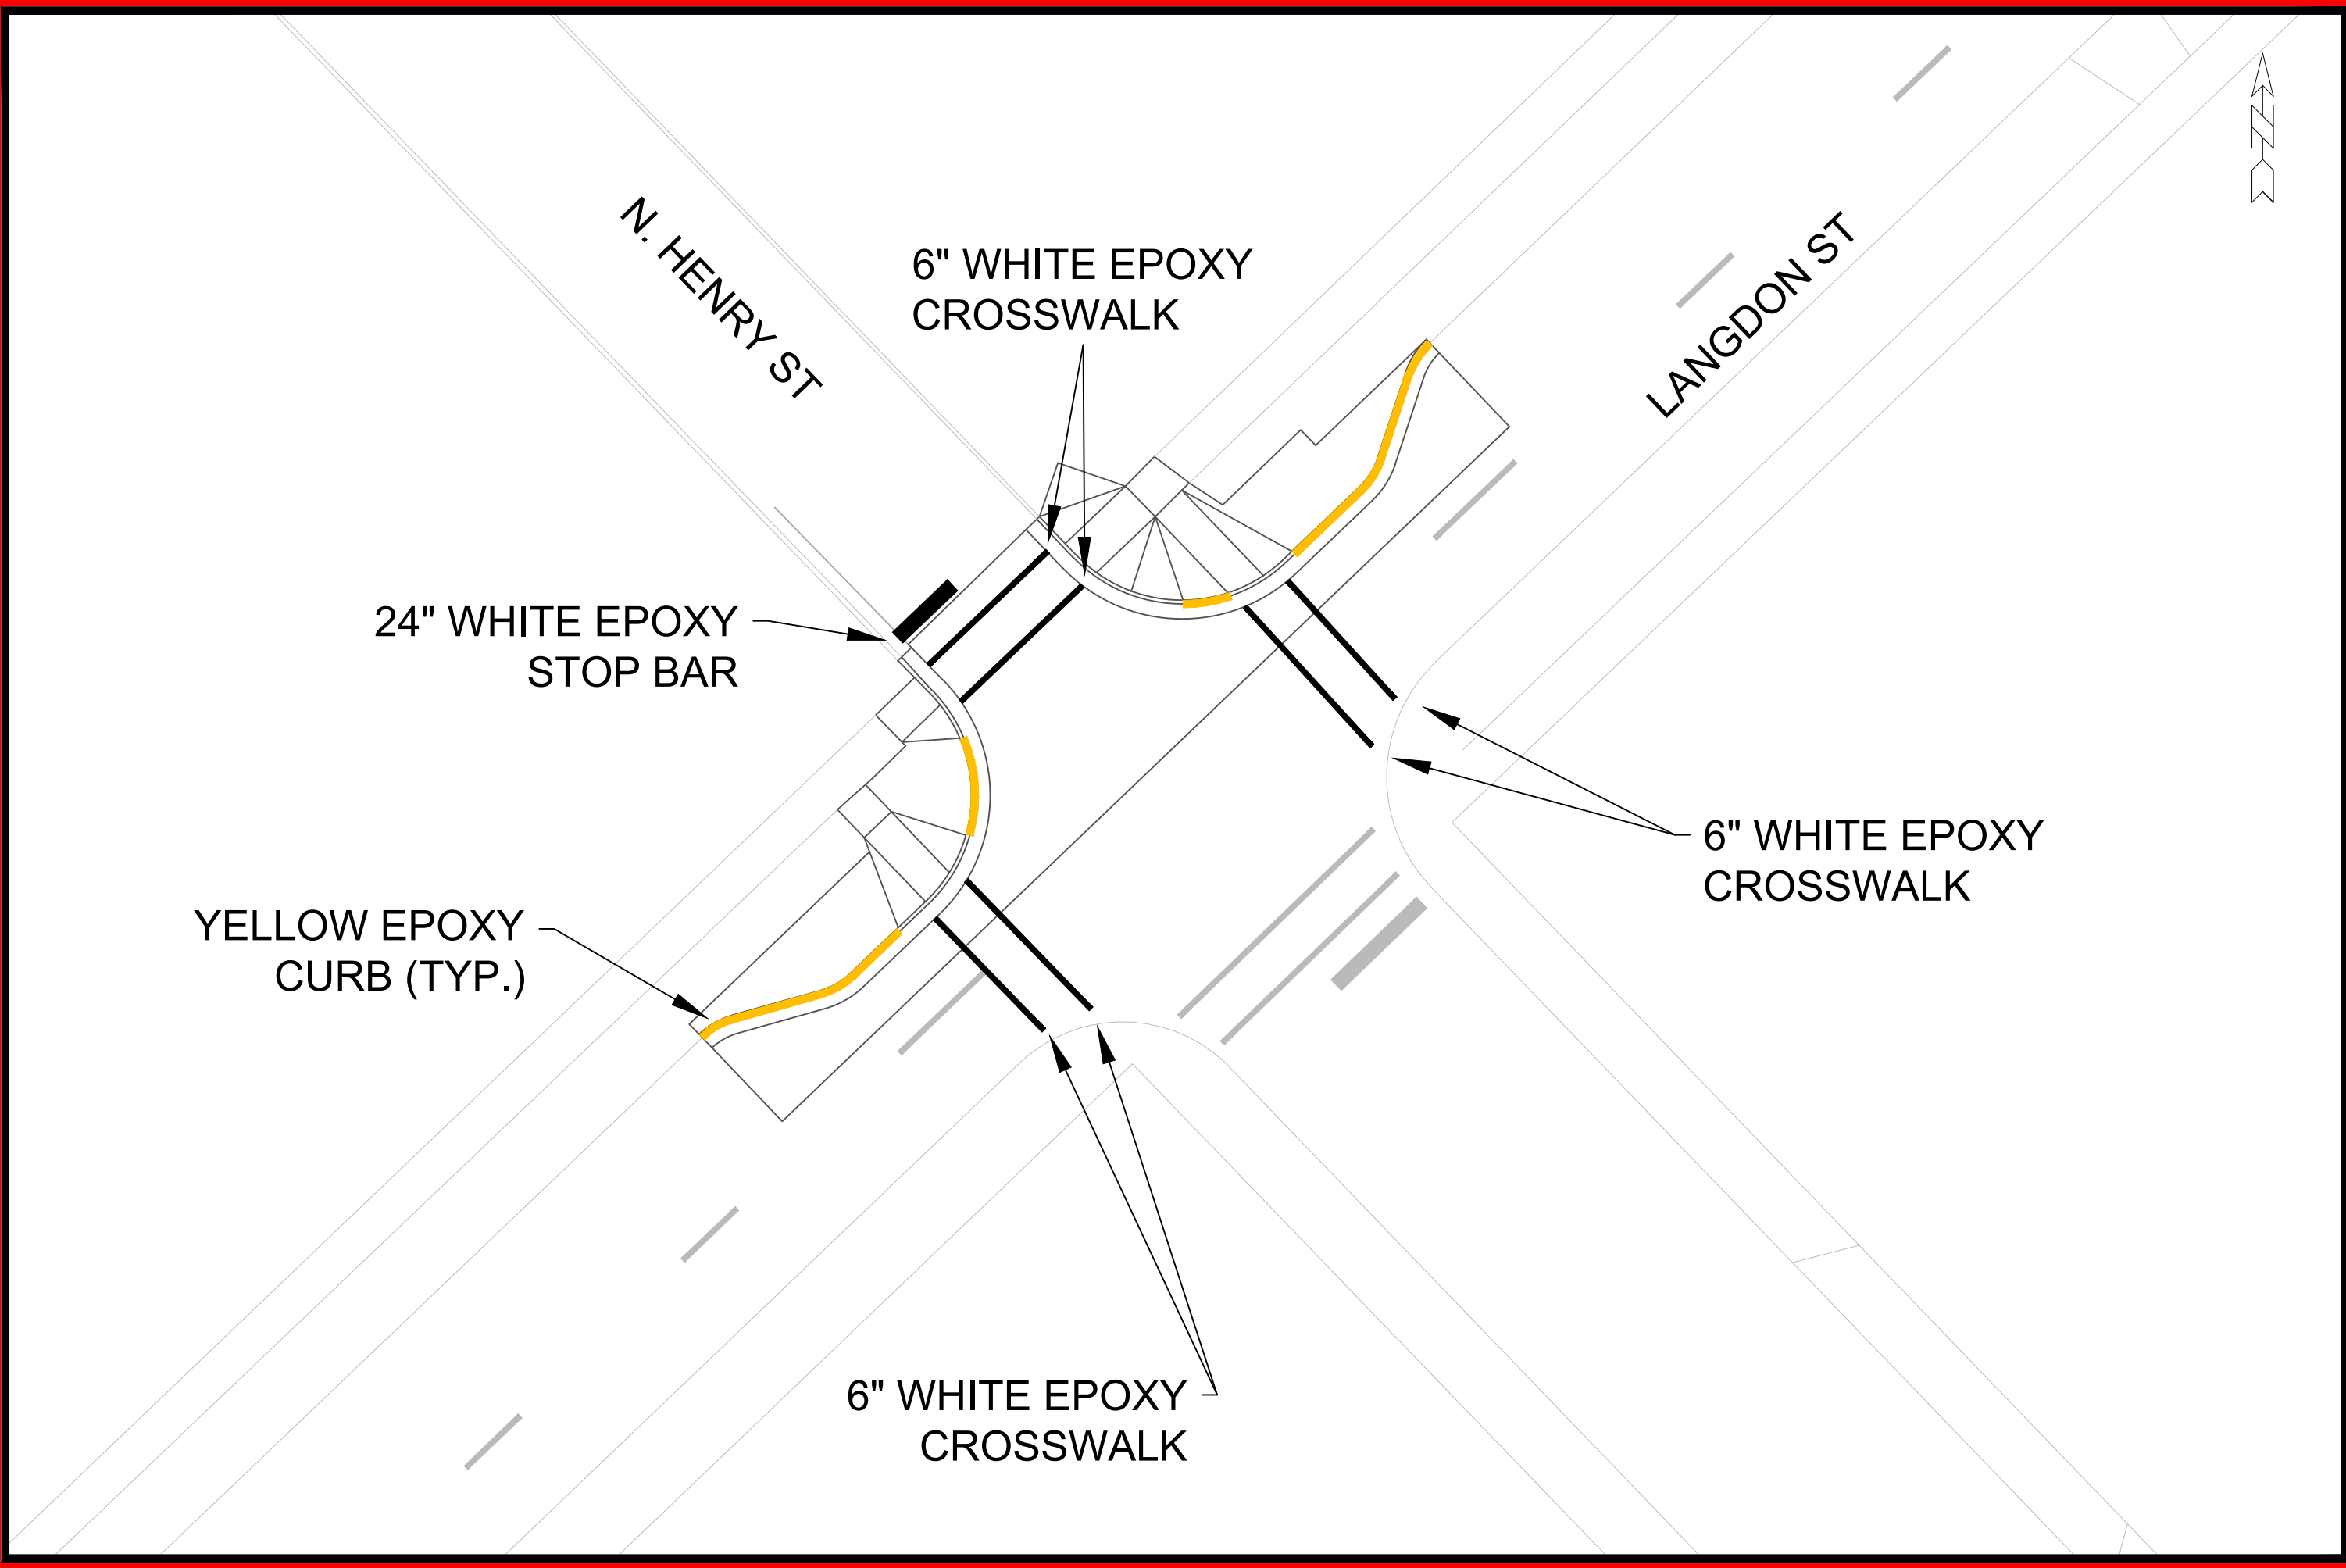

PAVEMENT MARKING PLAN - LANGDON AND HENRY		15200	15200
SAFE STREETS 2025		MADISON, WI	LA-7
M:\DESIGN\Projects\14658\CAD\Traffic\14658TE-Langdon & Carroll-Henry.dwg		CONTRACT NO: 8800	LA-7
MARK	REVISION	DATE	BY
15200	2/26/2025 8:26 AM	15200	LA-7

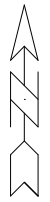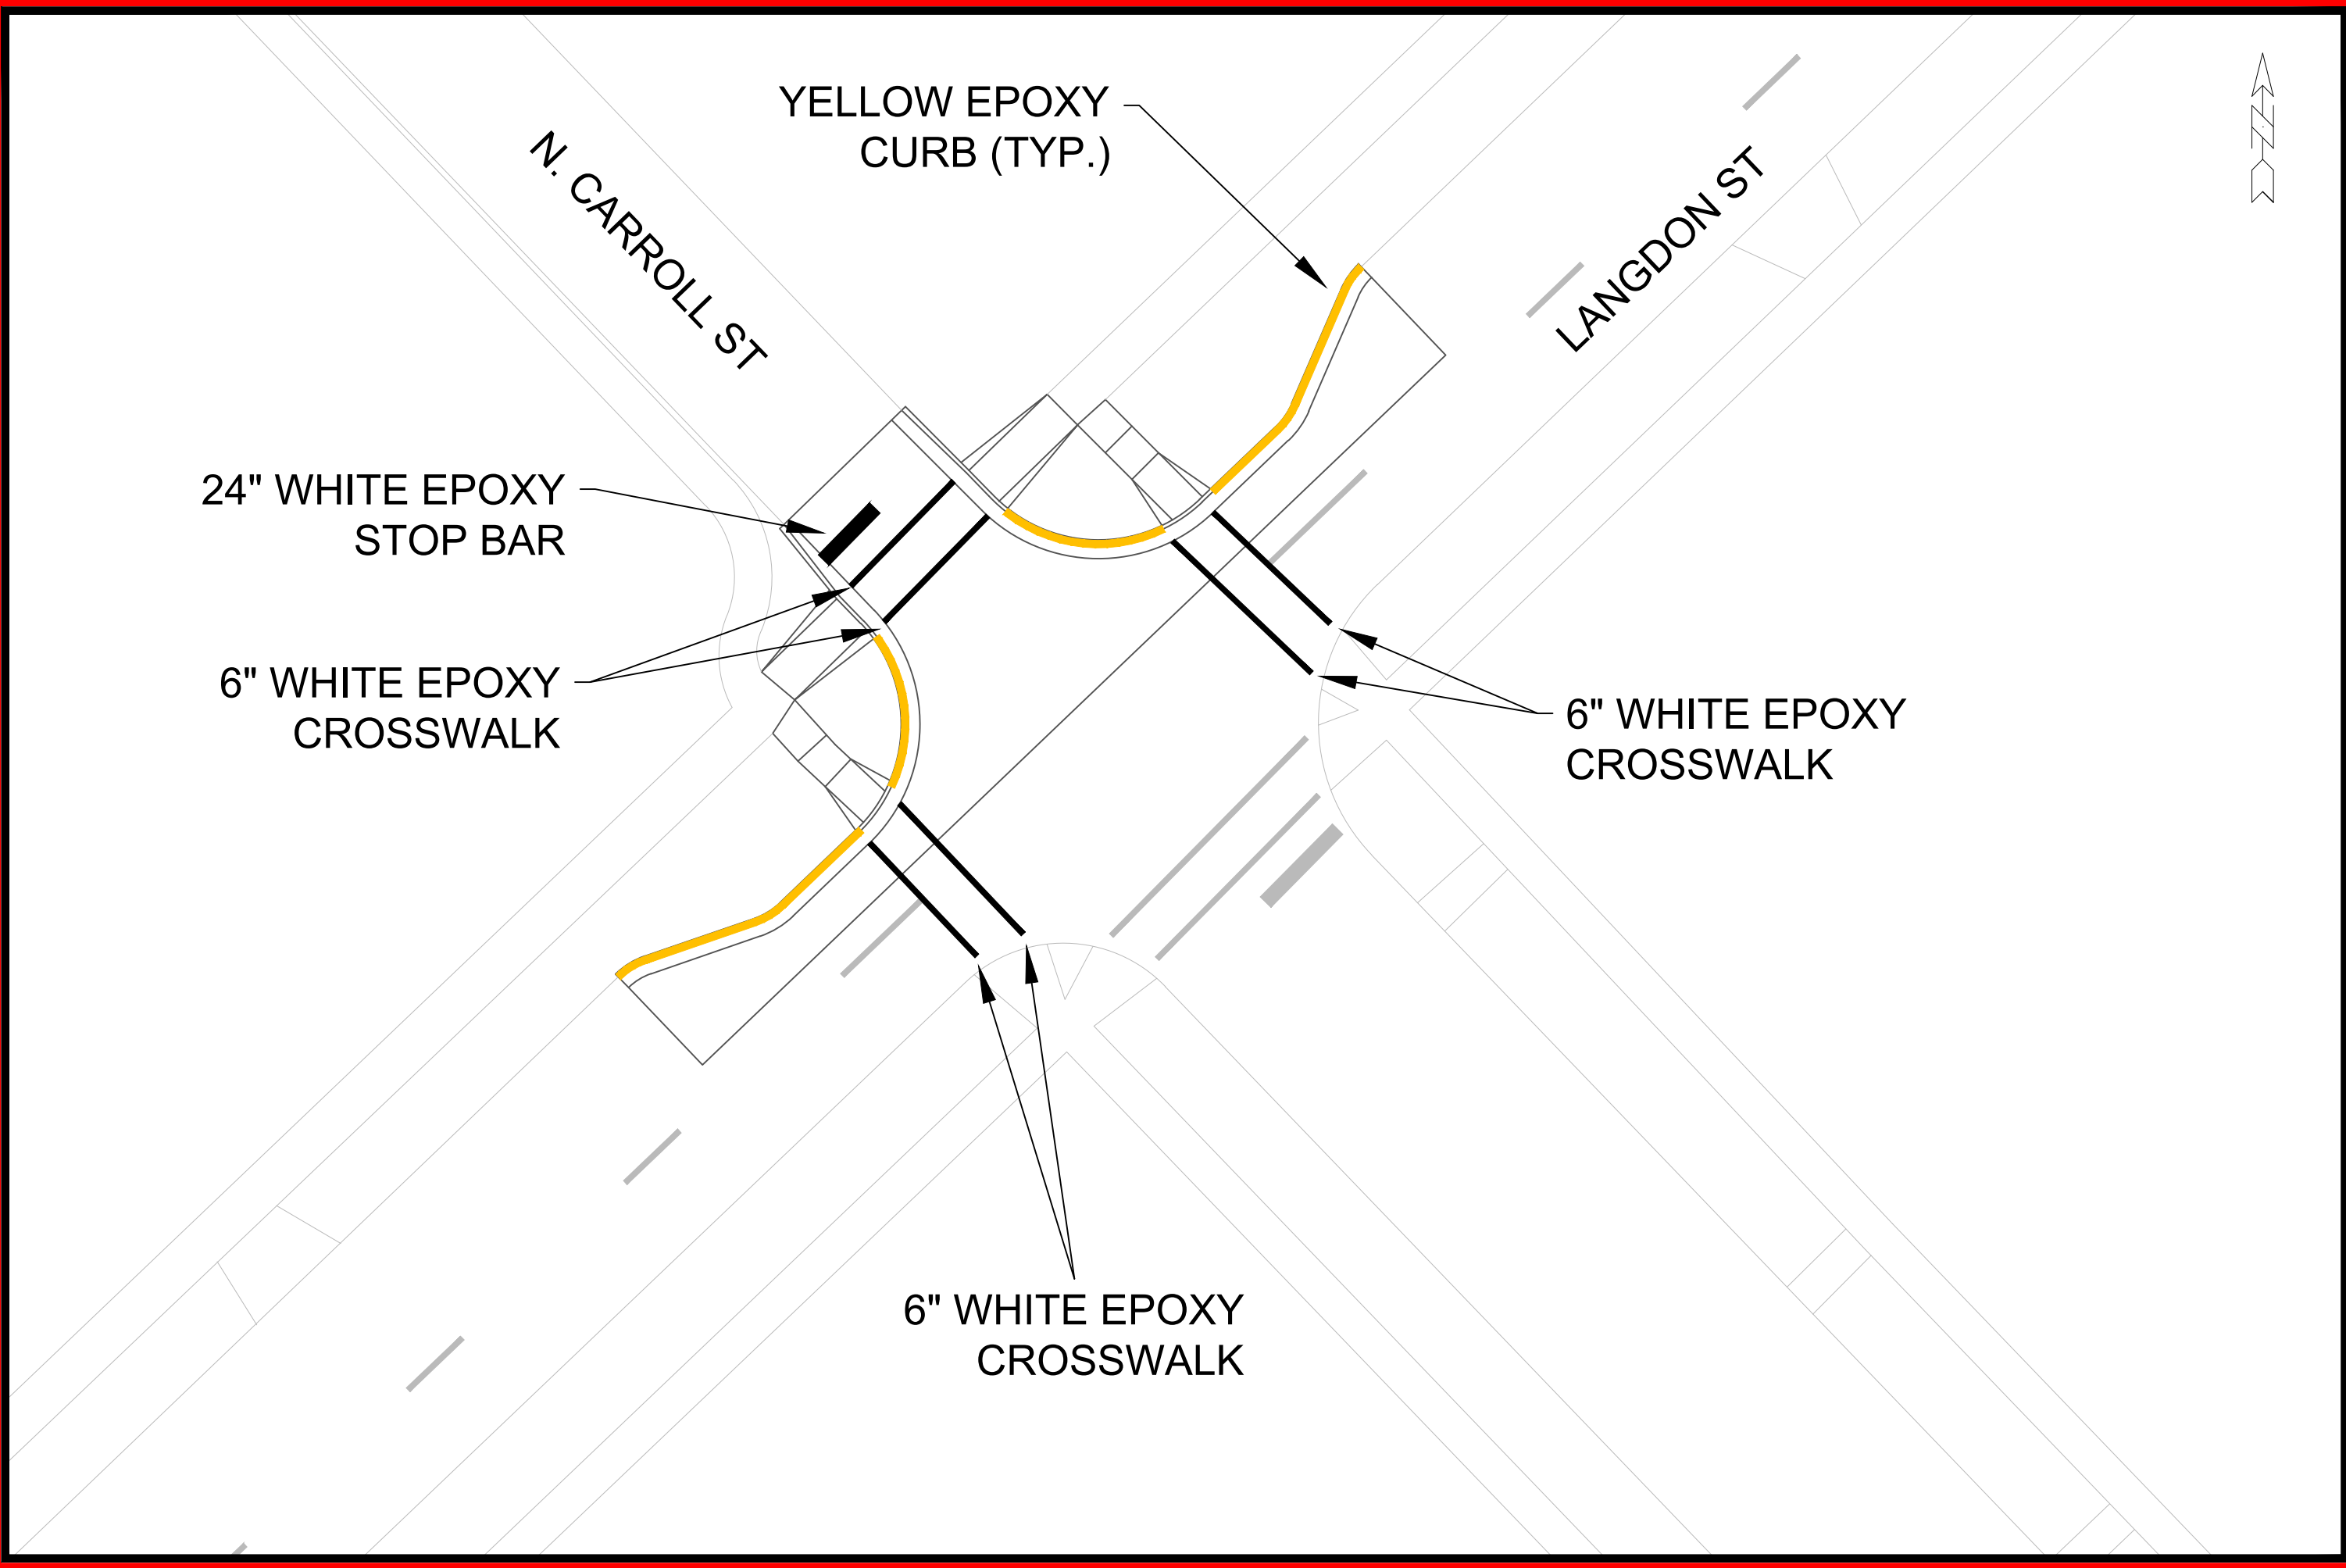

	PAVEMENT MARKING PLAN - LANGDON AND CARROLL		15200	
	SAFE STREETS 2025		MADISON, WI	
M:\DESIGN\Projects\14658\CAD\Traffic\14658TE-Langdon & Carroll-Henry.dwg		CONTRACT NO:	8800	LA-8
		Designed By: MFG	Date: 2/26/2025 8:27 AM	Scale: 1" = 20'
		REVISION	DATE	BY
		1		
		2		
POLYMER SHALL BE APPLIED TO DISTURBED AREAS AS DIRECTED BY THE CONSTRUCTION ENGINEER.





1X  SILT SOCK (PLACE AS NEEDED & AROUND STOCKPILES)

Figure 1 is a schematic diagram of a multi-layered system. It consists of a top layer of horizontal lines with "SN" labels, a middle layer of horizontal lines with "SN" labels and a central "G" label, and a bottom layer of horizontal lines with "SN" labels. A central vertical line passes through the middle layer, and a dashed line is on the right. A legend at the bottom right shows a line with a circle and a line with a square.

060906105073
5409 Raymond Rd
PHAN, TAM & CHRISTINE



M:\DESIGN\Projects\14658\CAD\Sewers\14658SWR-Raymond Gilbert ErosionControl.dwg

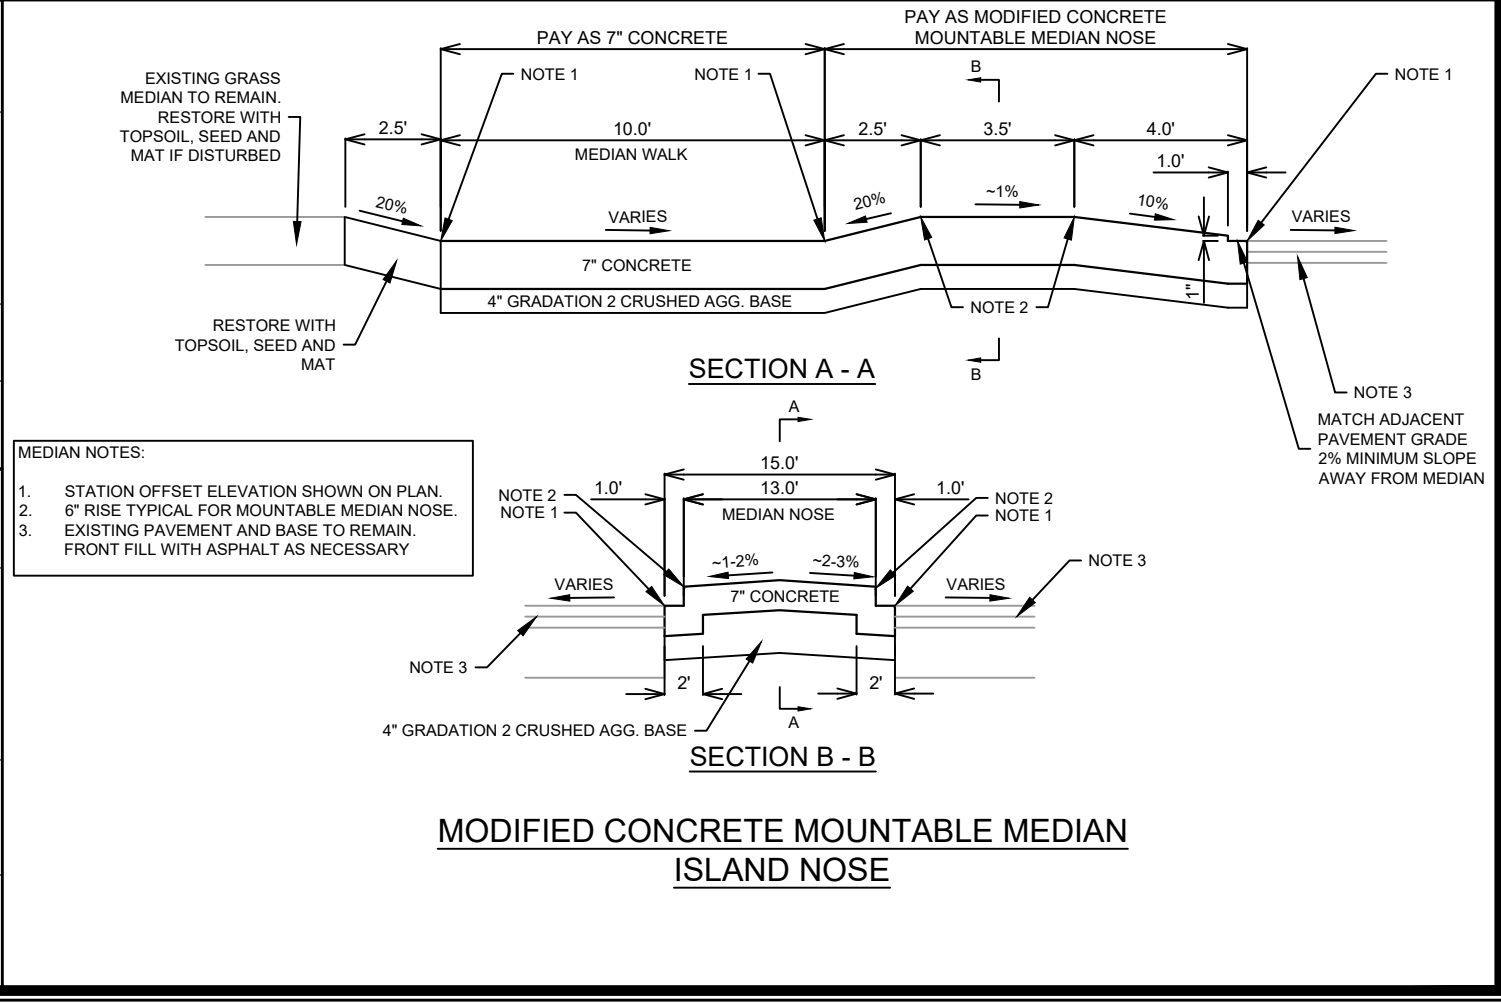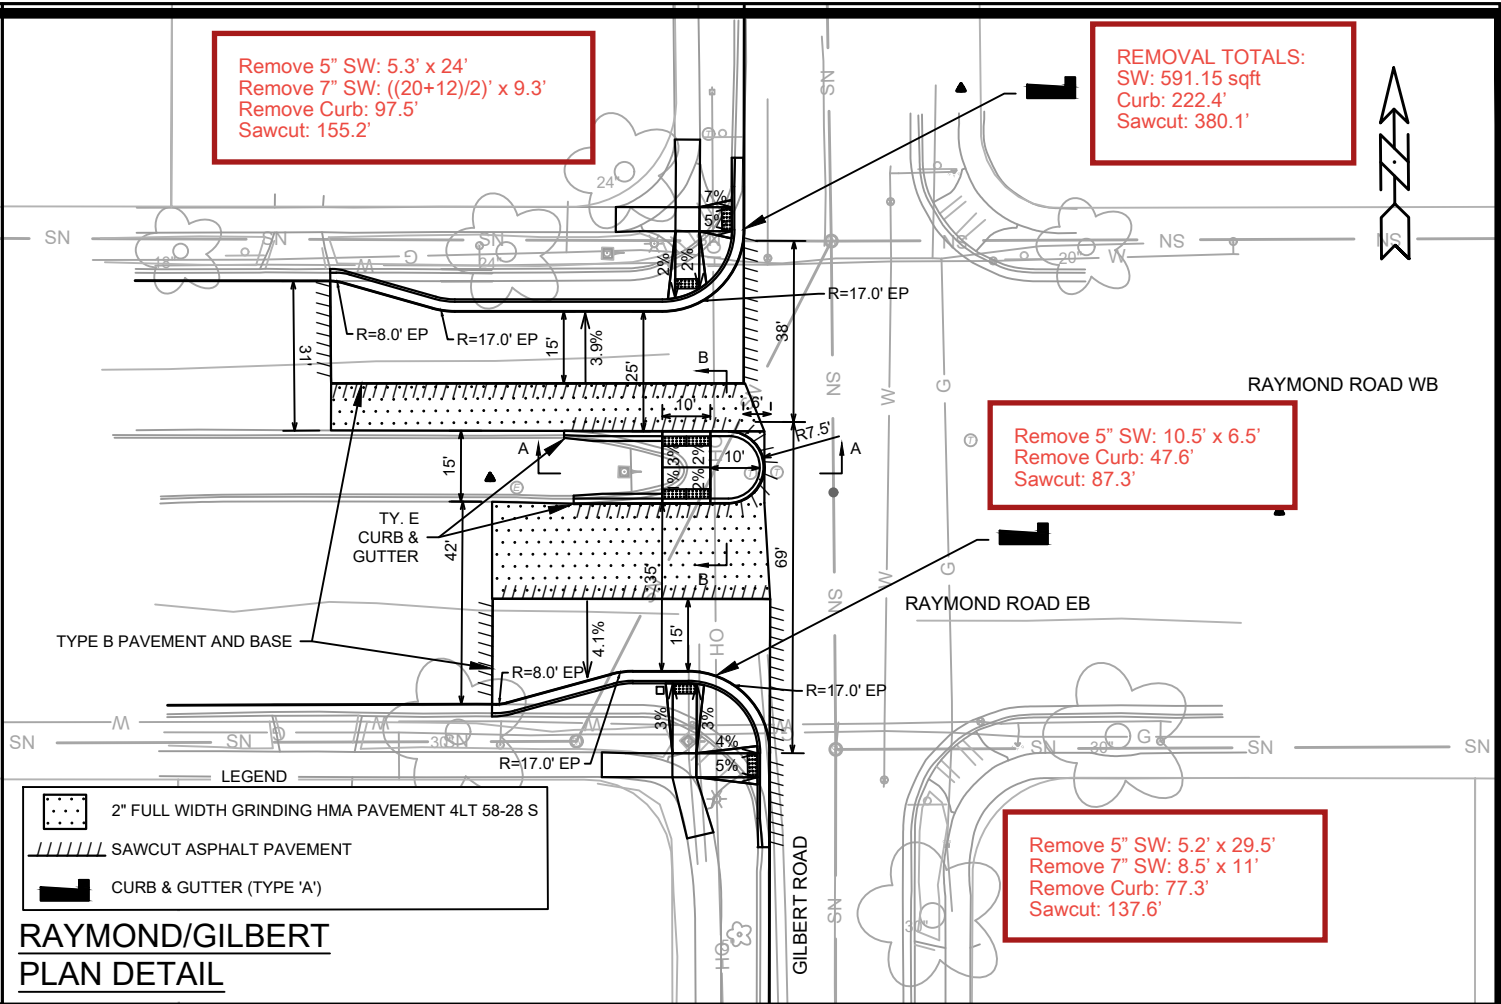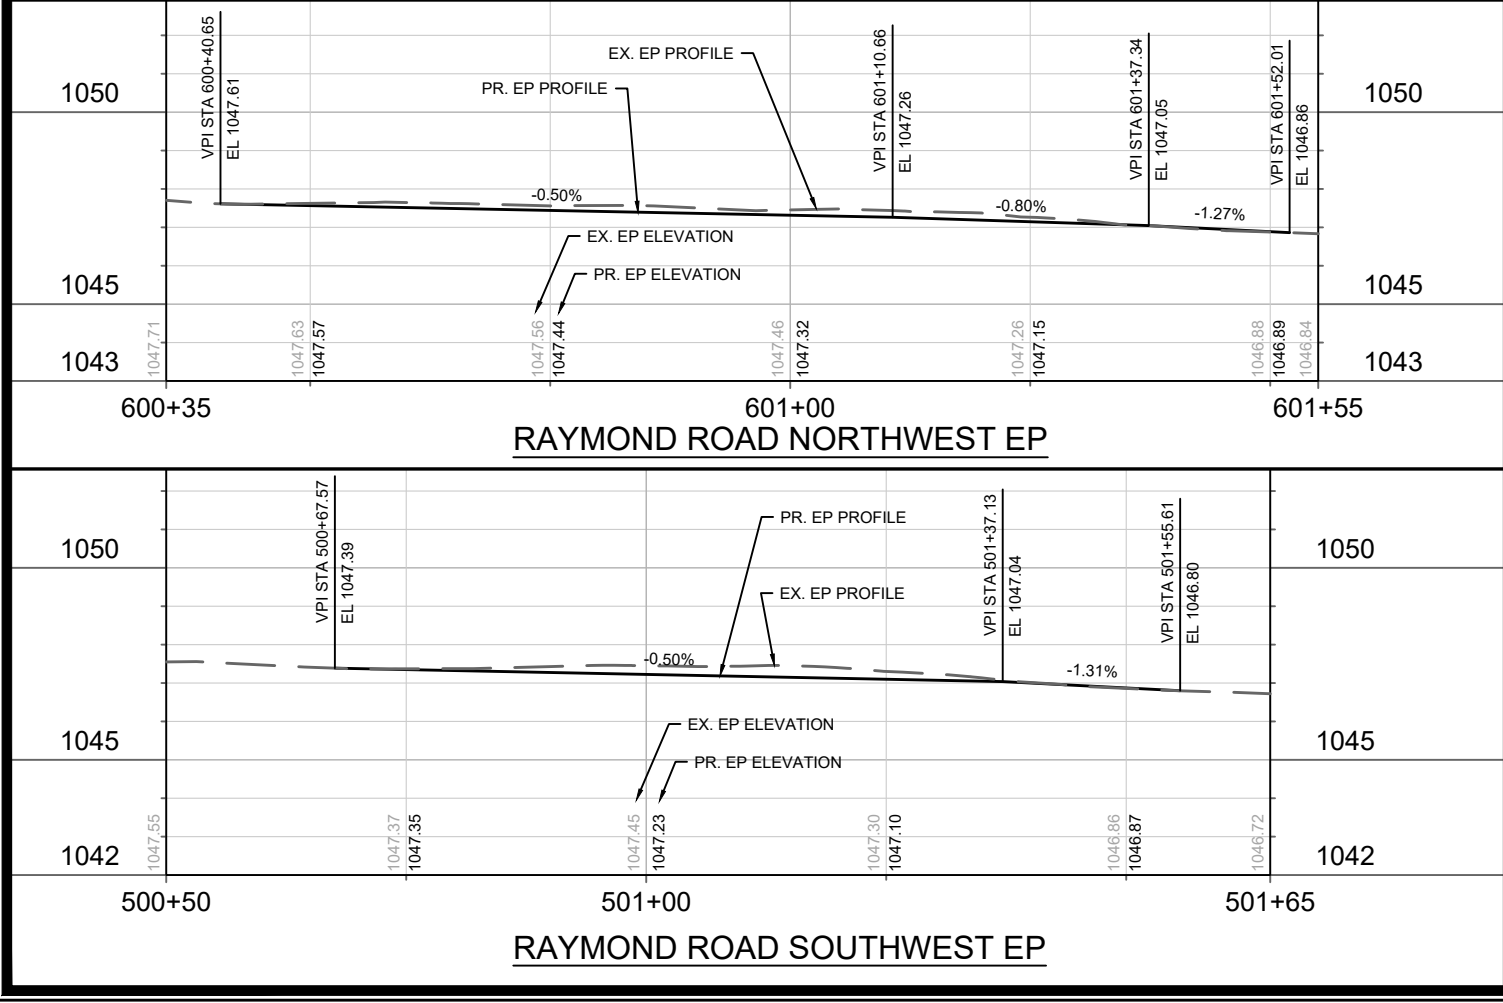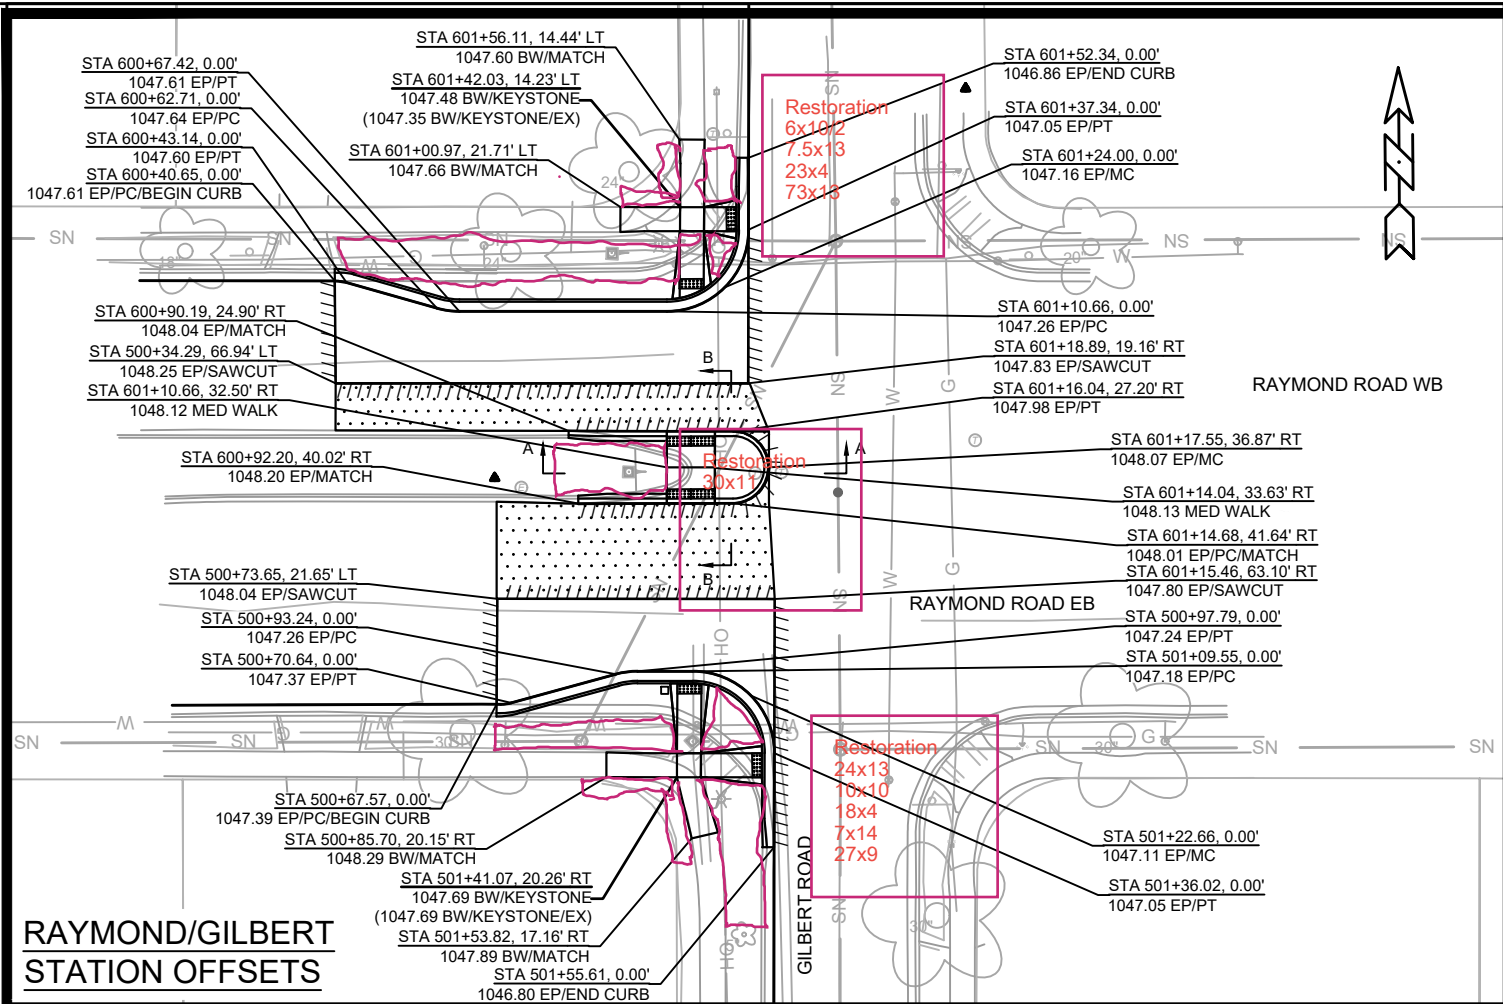

GENERAL NOTES

TS #1

1. INSTALL GR-BASE, 15' SIGNAL POLE, AND APS PEDESTRIAN PUSH BUTTON, SINGLE ARROW.
2. INSTALL SIGNS AS SHOWN IN DETAIL.
3. INSTALL SOLAR PANEL AND DC CONVERTER ON POLE.

TS #2

1. INSTALL LB-8R BASE, 20' 7GA POLE, 20FT TROMBONE ARM, AND APS PEDESTRIAN PUSH BUTTON, DOUBLE ARROW.
2. INSTALL SIGNS AS SHOWN IN DETAIL.
3. INSTALL SOLAR PANEL AND DC CONVERTER ON POLE.

TS#3

1. INSTALL LB-8R BASE, 20' 7GA POLE, 20FT TROMBONE ARM, AND APS PEDESTRIAN PUSH BUTTON, SINGLE ARROW.
2. INSTALL SIGNS AS SHOWN IN DETAIL.
3. INSTALL SOLAR PANEL AND DC CONVERTER ON POLE.



NOTES:

1. REUSE EXISTING SIGNS, POLES, AND TROMBONE ARMS IF POSSIBLE.
2. PAVEMENT MARKINGS BY OTHERS.
3. CONTRACTOR TO USE CARMANAH SYSTEM OR EQUIVALENT IF REPLACEMENT PARTS ARE NEEDED.
4. SALVAGE ALL RRFB EQUIPMENT AND RETURN TO SAYLE ST TE SHOP.
5. PROGRAM FLASH TIME TO 20 SECONDS

BASES SHALL BE LOCATED IN THE FIELD BY LUKAS COLLINS (608-261-9625)

Contractor shall conform to the 2019 Work Zone Safety Guidelines for Construction, Maintenance & Utility Operations booklet.

SIGN CONFIGURATION DETAILS

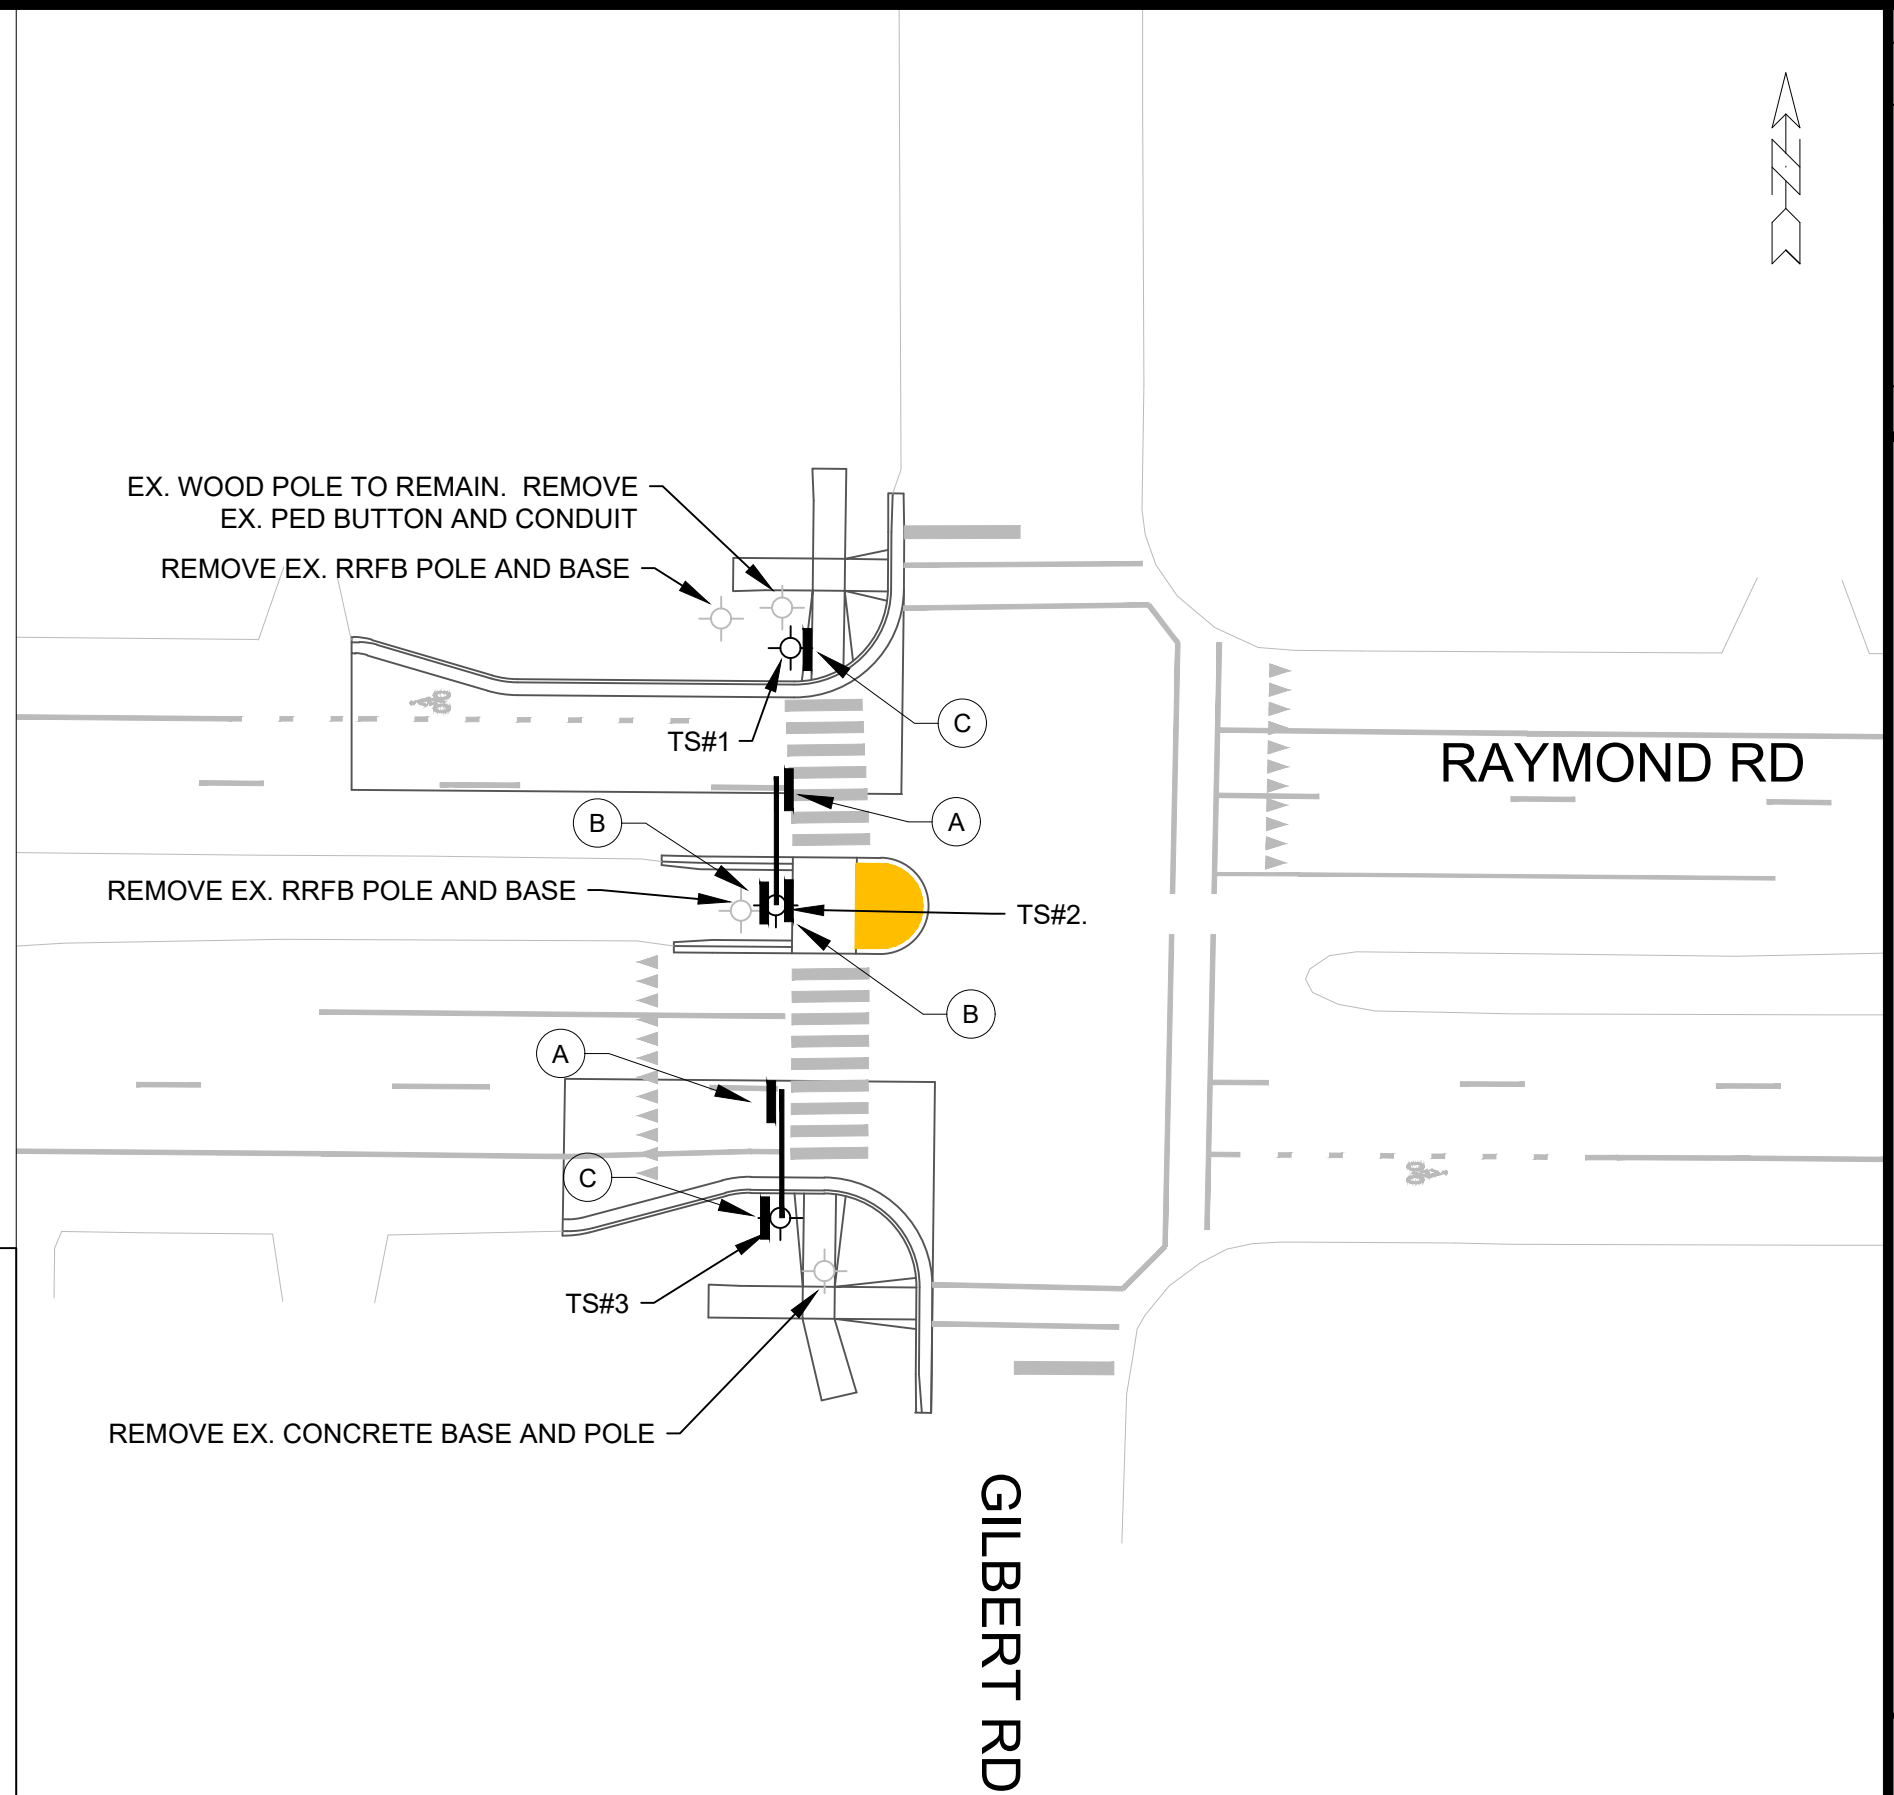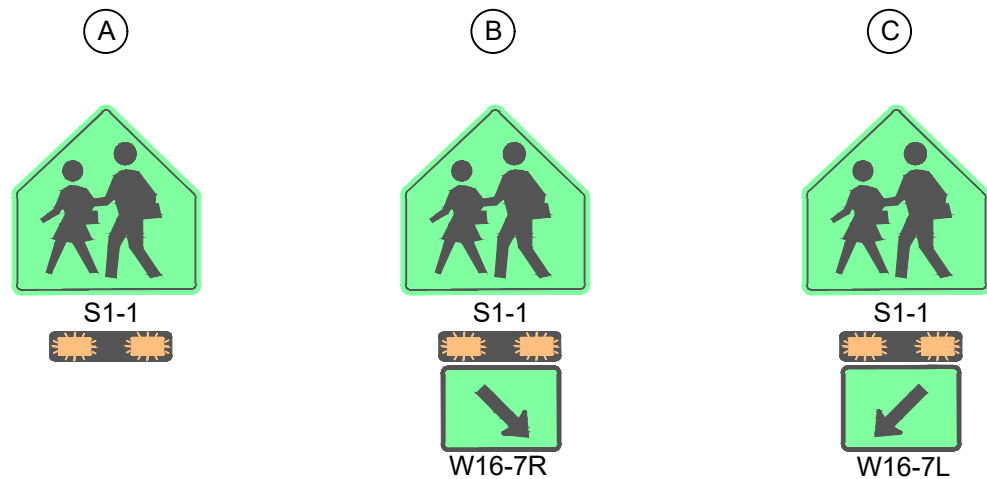

	15200	RRFB - RAYMOND AND GILBERT	15200
	RA-3	SAFE STREETS 2025	CITY OF MADISON
		M:\DESIGN\Projects\14658\CAD\Traffic\RRFB - Raymond and Gilbert.dwg CONTRACT NO: 8800 15200	
Designed By: LUC Date: 7/25/2025 8:27 AM Scale: 1" = 30' 15200		MARK REVISION DATE BY RA-3	



15200
RA-4

RAYMOND AND GILBERT - MISC. QUANTITIES

SAFE STREETS 2025

M:\DESIGN\Projects\14658\CAD\Traffic\RRFB - Raymond and Gilbert.dwg

15200

MADISON, WI


CONTRACT NO:

15200


880

MARK	REVISION	DATE	BY
15200	Designed By: MFG	Date: 2/26/2025 8:27 AM	Scale: 1" = 40' XREF
			RA-4

														COMMENTS			
		60416	60417	60243		60424		90011	90013	90017	90038		90038		90040	90016	90020
		FURNISH & INSTALL		REMOVE		FURNISH & INSTALL										FURNISH & INSTALL	
		TYPE LB-SR BASE (EACH)	TYPE GR BASE (EACH)	TRAFFIC SIGNAL POLE (EACH)	TRAFFIC SIGNAL BASE (EACH)	20-FT, 7 GUAGE POLE (EACH)	TRAFFIC SIGNAL POLE (EACH)	20-FT TROMBONE ARM (EACH)	ACC PED PUSH BUTTON, SINGLE ARROW (EACH)	ACC PED PUSH BUTTON, DOUBLE ARROW (EACH)	PEDESTAL BASES (EACH)	6-SIGN RRFB SYSTEM (EACH)	POST MOUNTED RRFB SYSTEM (EACH)				
RAYMOND AND GILBERT	STRUCTURE																
	TS1	-	1	1	1	-	1	-	1	-	1	1	1	-	PEDESTAL BASES TO BE WISDOT ITEM 657.0100		
	TS2	1	-	1	1	1	-	1	-	1	-	-	-	-			
	TS3	1	-	1	1	1	1	1	1	-	-	-	-	20-FT TROMBONE ARM TO BE WISDOT ITEM 657.0595			
SUBTOTAL		2	1	3	3	2	2	2	2	1	1	1	0				

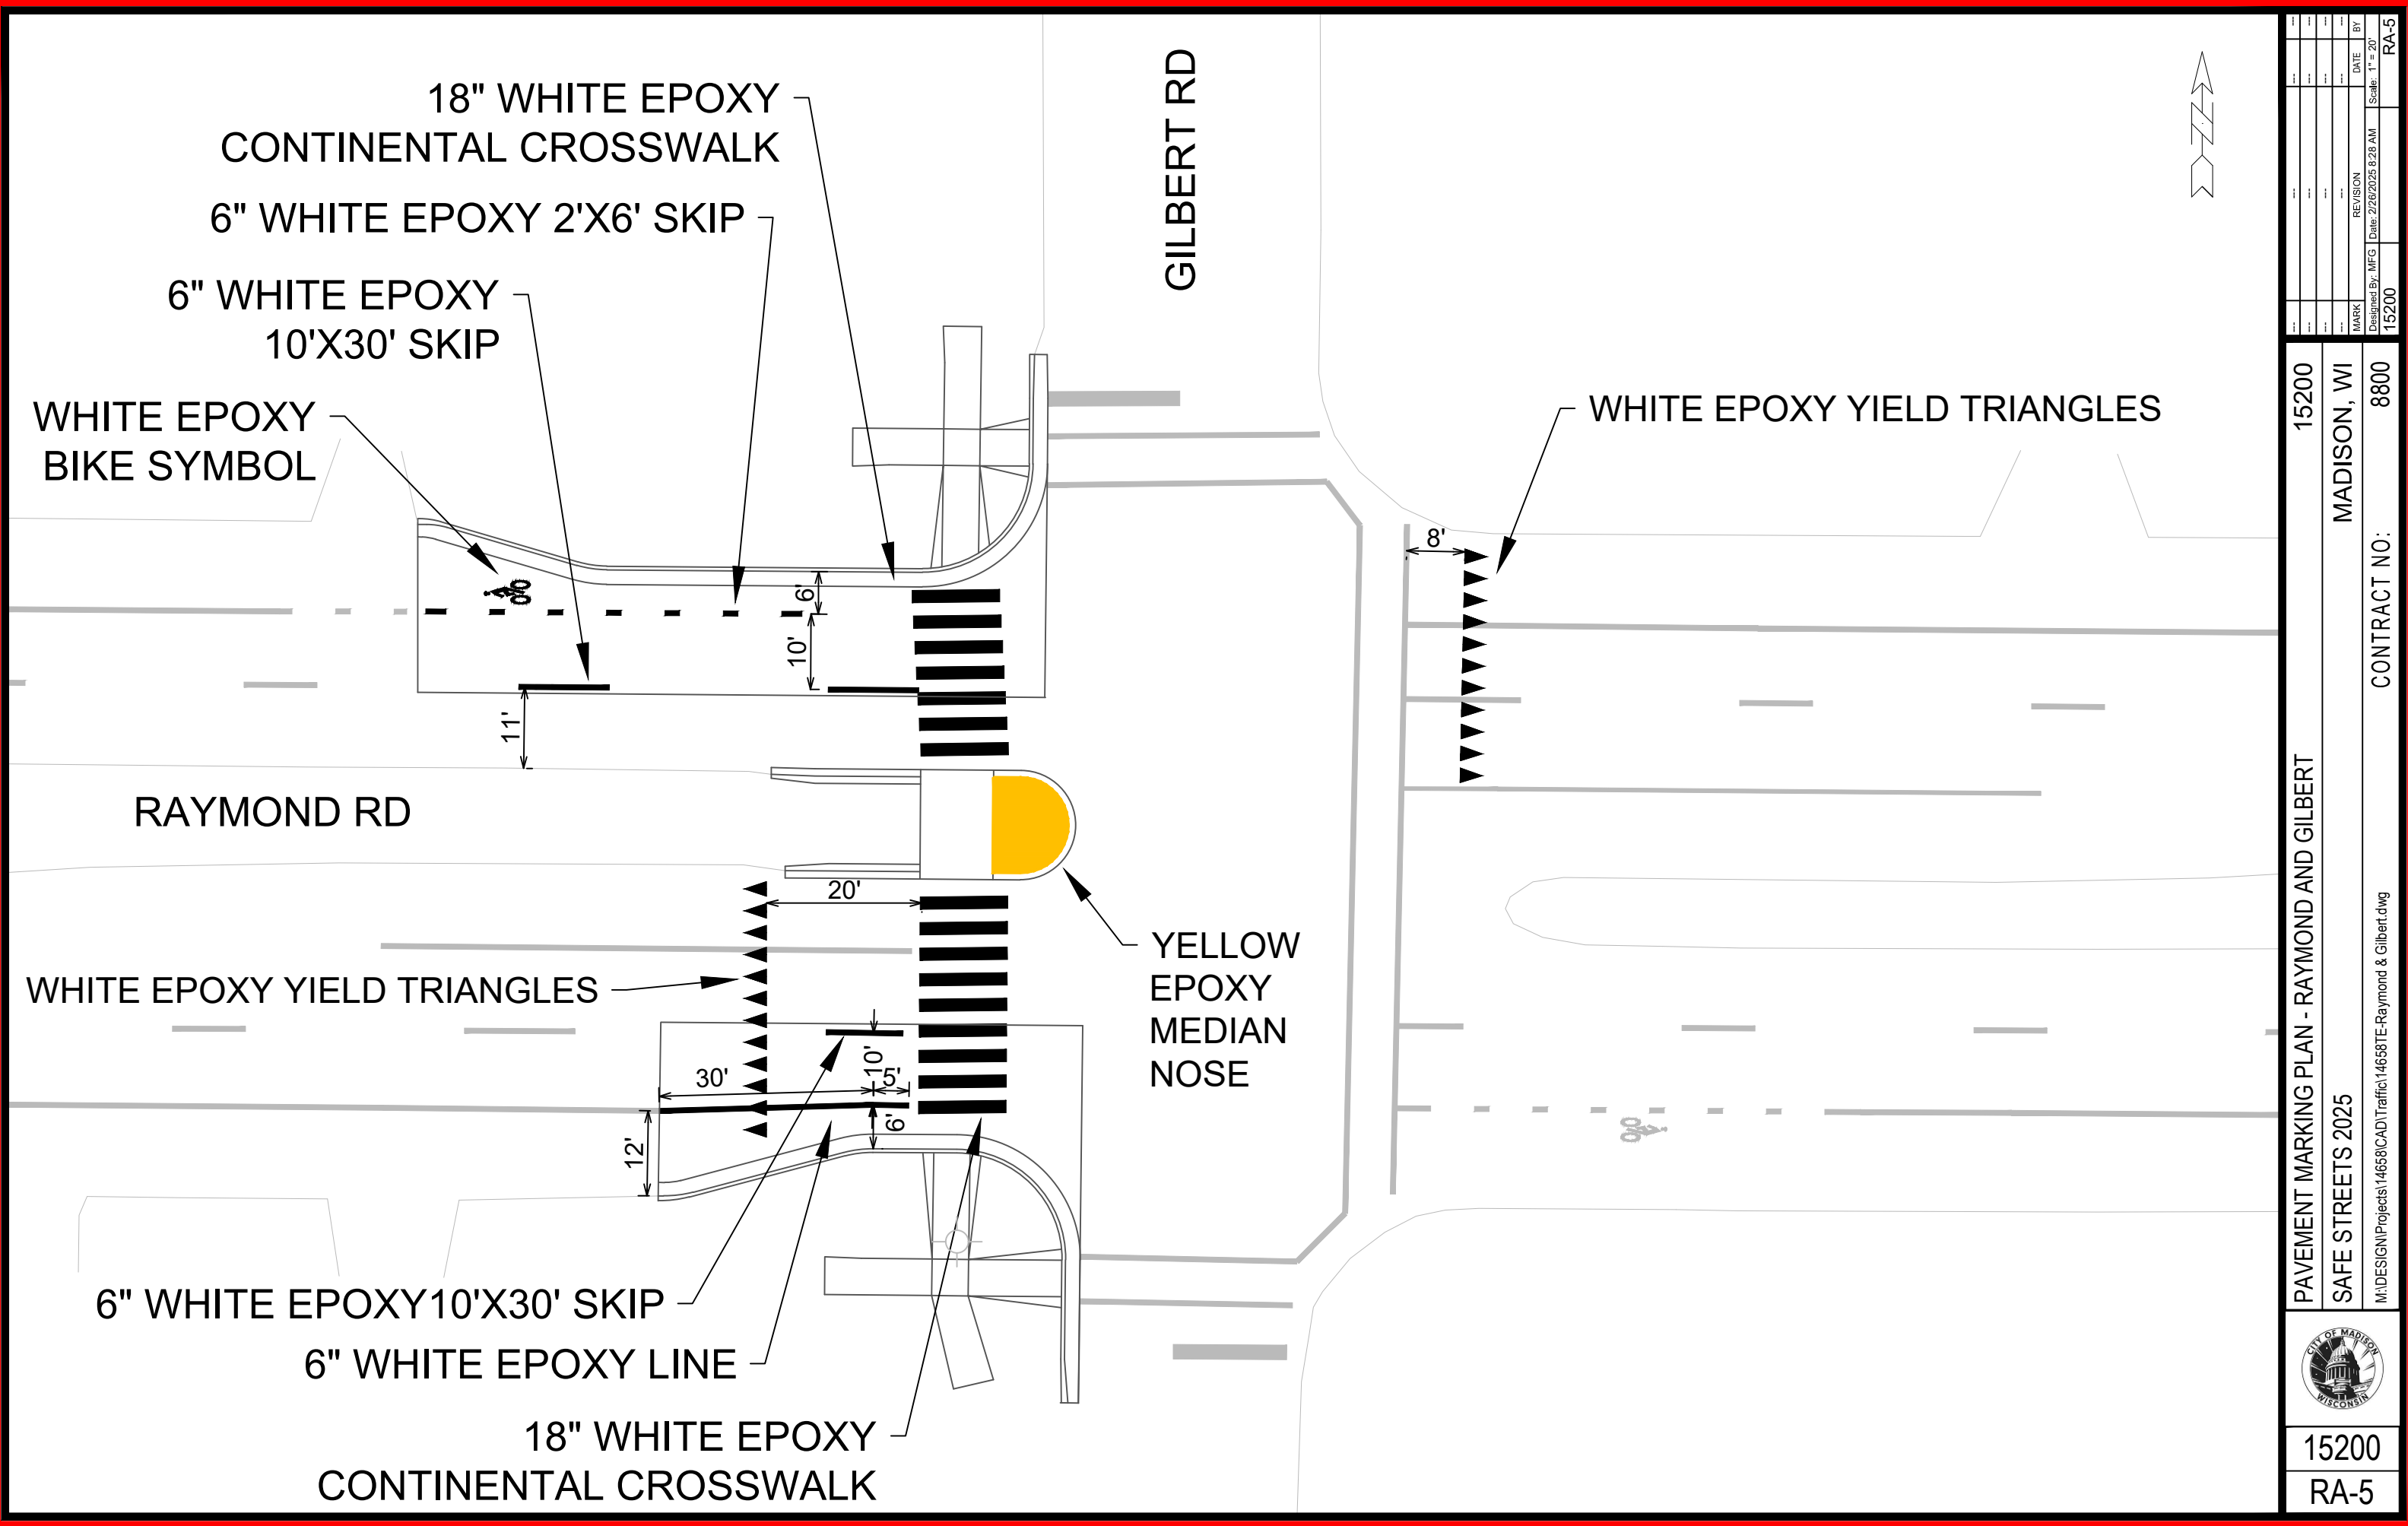

PAVEMENT MARKING PLAN - RAYMOND AND GILBERT		15200								
SAFE STREETS 2025		MADISON, WI								
M:\DESIGN\Projects\14658\CAD\Traffic\14658TE-Raymond & Gilbert.dwg		CONTRACT NO: 8800								
		<table border="1"> <tr> <th>MARK</th> <th>REVISION</th> <th>DATE</th> <th>BY</th> </tr> <tr> <td> </td> <td> </td> <td> </td> <td> </td> </tr> </table>	MARK	REVISION	DATE	BY				
MARK	REVISION	DATE	BY							
15200		RA-5								

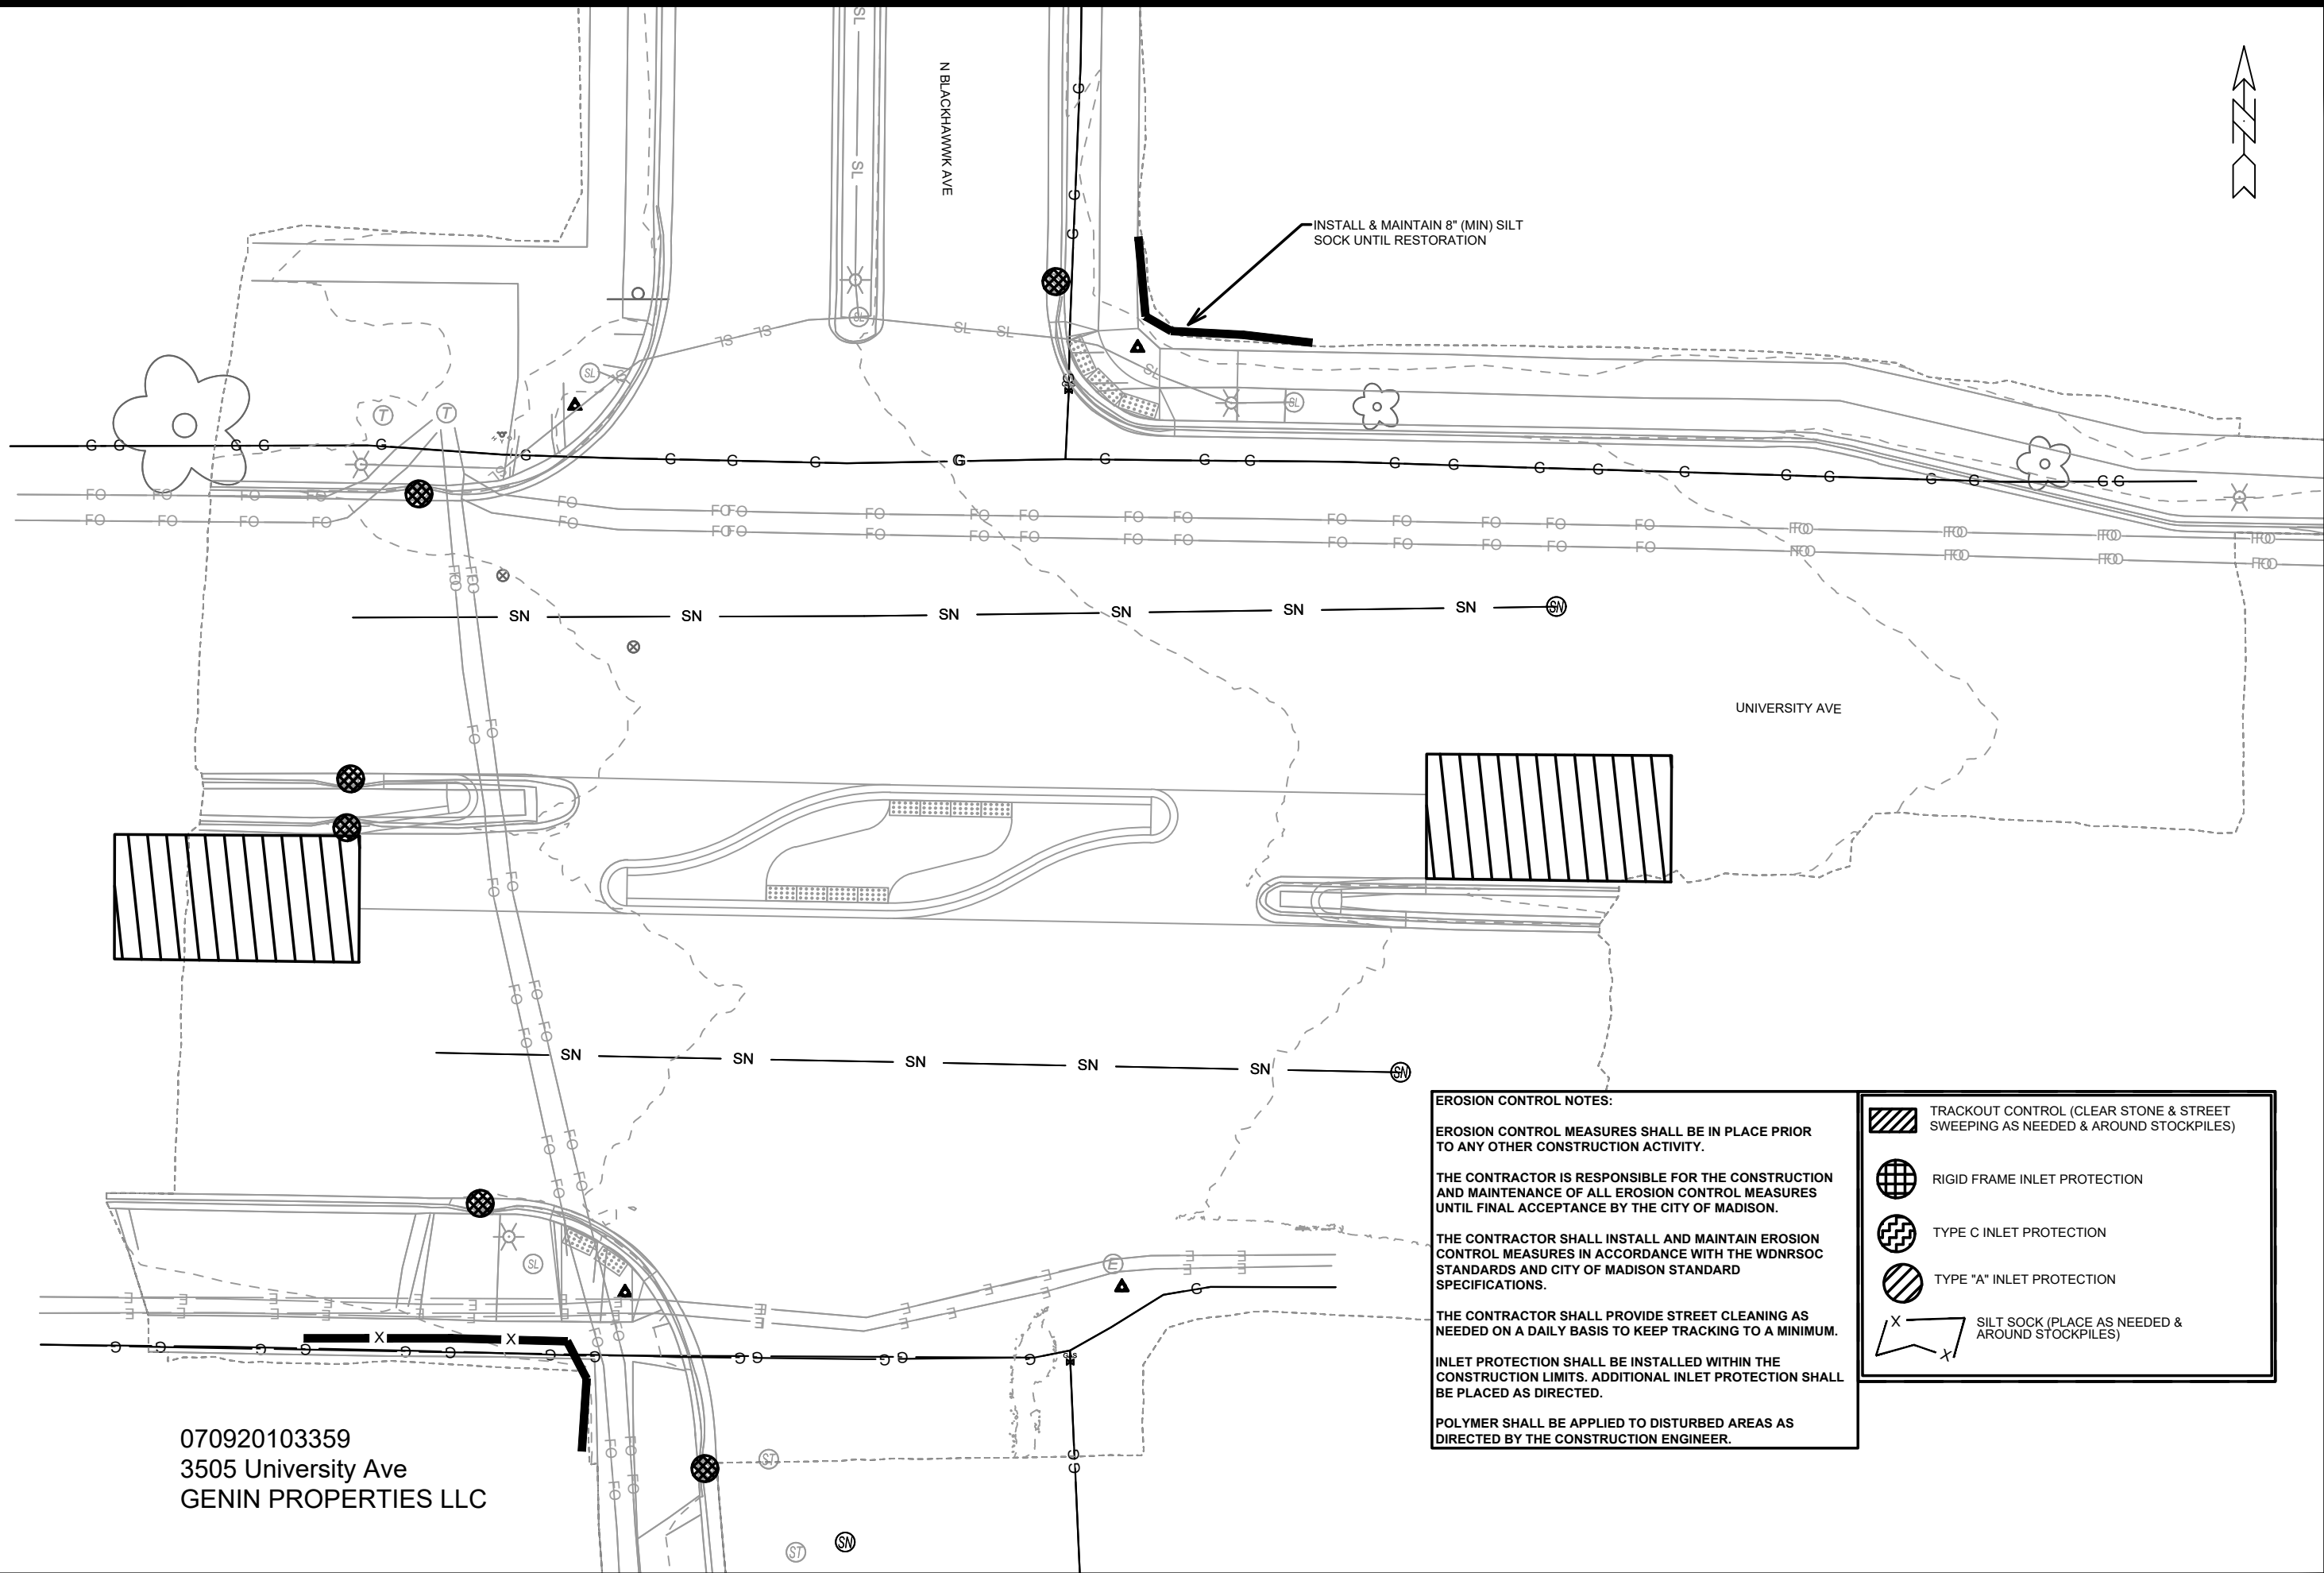

070920103359
 3505 University Ave
 GENIN PROPERTIES LLC

EROSION CONTROL NOTES:

EROSION CONTROL MEASURES SHALL BE IN PLACE PRIOR TO ANY OTHER CONSTRUCTION ACTIVITY.

THE CONTRACTOR IS RESPONSIBLE FOR THE CONSTRUCTION AND MAINTENANCE OF ALL EROSION CONTROL MEASURES UNTIL FINAL ACCEPTANCE BY THE CITY OF MADISON.

THE CONTRACTOR SHALL INSTALL AND MAINTAIN EROSION CONTROL MEASURES IN ACCORDANCE WITH THE WDNR SOC STANDARDS AND CITY OF MADISON STANDARD SPECIFICATIONS.

THE CONTRACTOR SHALL PROVIDE STREET CLEANING AS NEEDED ON A DAILY BASIS TO KEEP TRACKING TO A MINIMUM.


INLET PROTECTION SHALL BE INSTALLED WITHIN THE CONSTRUCTION LIMITS. ADDITIONAL INLET PROTECTION SHALL BE PLACED AS DIRECTED.

POLYMER SHALL BE APPLIED TO DISTURBED AREAS AS DIRECTED BY THE CONSTRUCTION ENGINEER.

	TRACKOUT CONTROL (CLEAR STONE & STREET SWEEPING AS NEEDED & AROUND STOCKPILES)
	RIGID FRAME INLET PROTECTION
	TYPE C INLET PROTECTION
	TYPE "A" INLET PROTECTION
	SILT SOCK (PLACE AS NEEDED & AROUND STOCKPILES)

		15200 UB-1
EROSION CONTROL PLAN - UNIVERSITY AVE SAFE STREETS 2025		
15200 MADISON, WI CONTRACT NO: 8800		UB-1
M:\DESIGN\Projects\14658\SWR-University Blackhawk ErosionControl.dwg Designed By: MFG Date: 2/27/2025 3:55 PM Scale: 1/20		
REVISION MARK DATE BY		

REVISION 2: MFG 7/30/25
ADDED CURB RAMP
REMOVAL

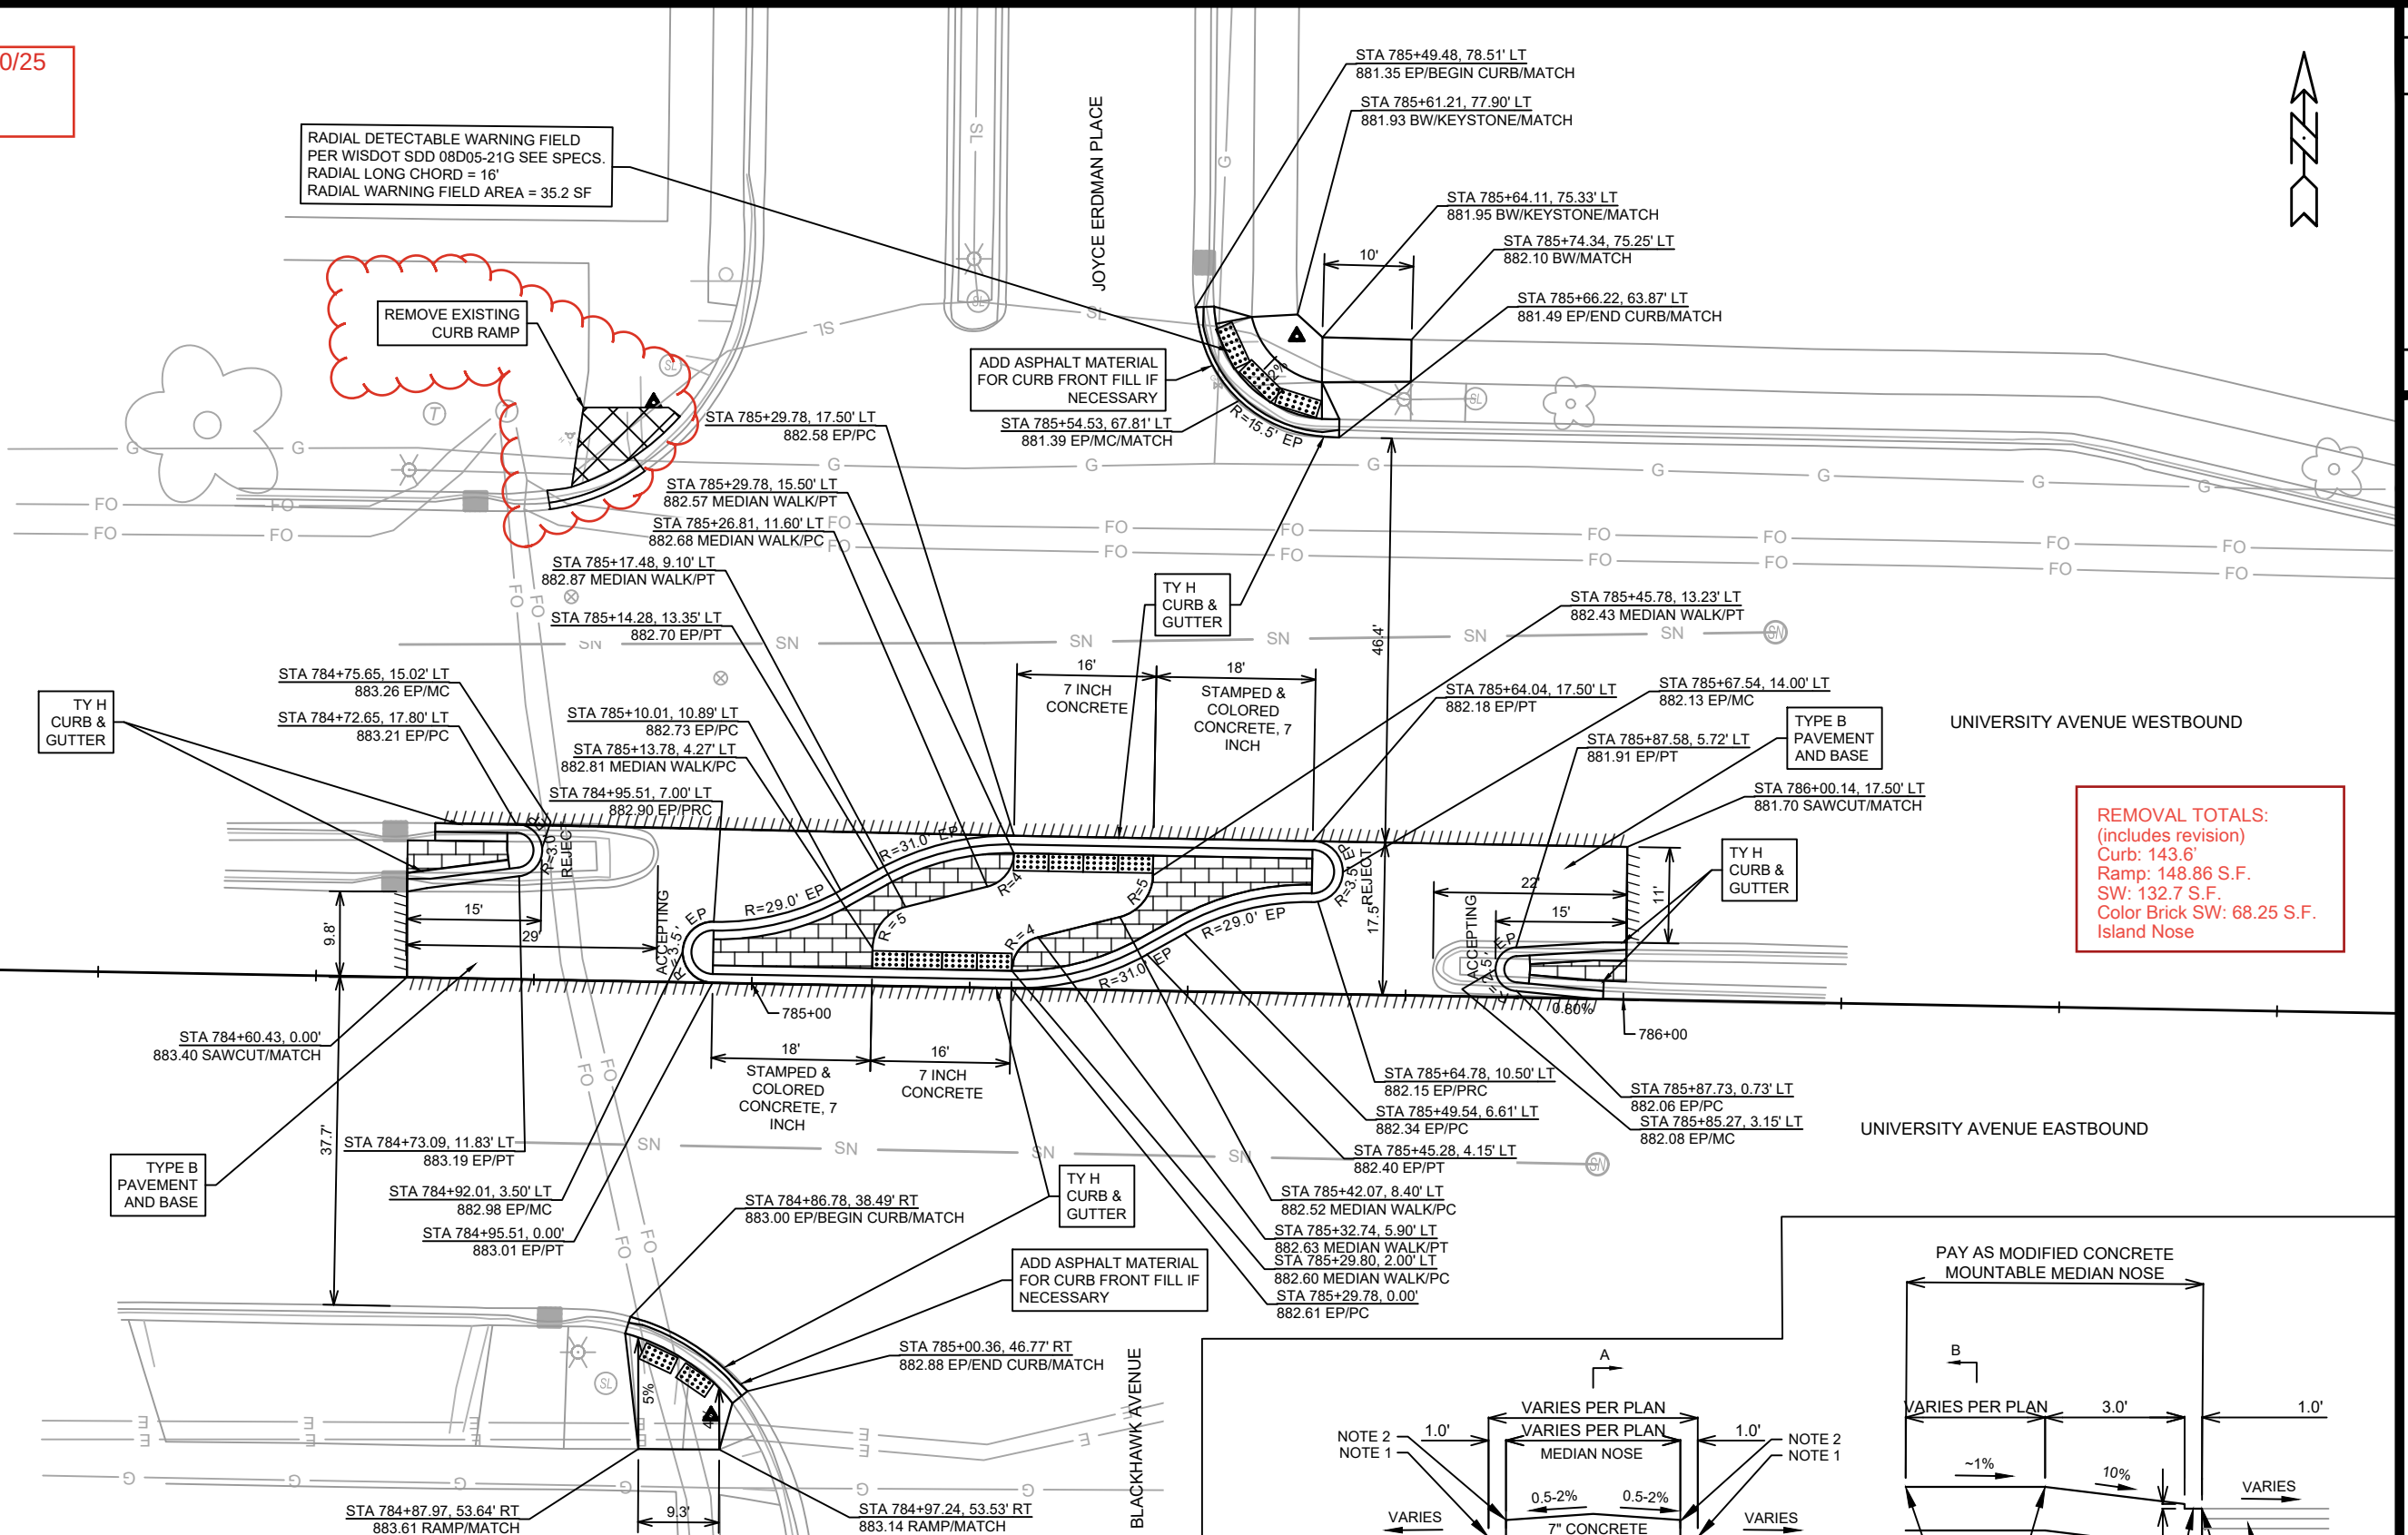

REMOVAL TOTALS:
(includes revision)
Curb: 143.6'
Ramp: 148.86 S.F.
SW: 132.7 S.F.
Color Brick SW: 68.25 S.F.
Island Nose




NOTES:

- RESTORE DISTURBED MEDIAN WITH STAMPED & COLORED CONCRETE, 7 INCH
- FINAL ASPHALT PATCHING LIMITS TO BE DETERMINED IN FIELD BY CONSTRUCTION ENGINEER
- RADII DIMENSIONED TO EDGE OF PAVEMENT
- ALL MEDIAN NOSES TO BE MOUNTABLE MEDIAN ISLAND NOSES PER DETAIL SAME PAGE
- MEDIAN WALK TO BE FLUSH WITH SURROUNDING MEDIAN

MEDIAN NOTES:

1. STATION OFFSET ELEVATION SHOWN ON PLANS
2. 6" RISE TYPICAL FOR MOUNTABLE MEDIAN NOSE. 4" RISE WHERE SHOWN ON PLAN
3. EXISTING PAVEMENT AND BASE TO REMAIN. FINAL CONCRETE REPLACEMENT LIMITS TO BE DETERMINED IN FIELD BY CONSTRUCTION ENGINEER

STAMPED & COLORED CONCRETE, 7 INCH - MATCH THE EXISTING PATTERN AND COLOR ON MEDIANS. PROVIDE SAMPLE TO CONSTRUCTION ENGINEER FOR REVIEW PRIOR TO INSTALLATION, SEE SPECS

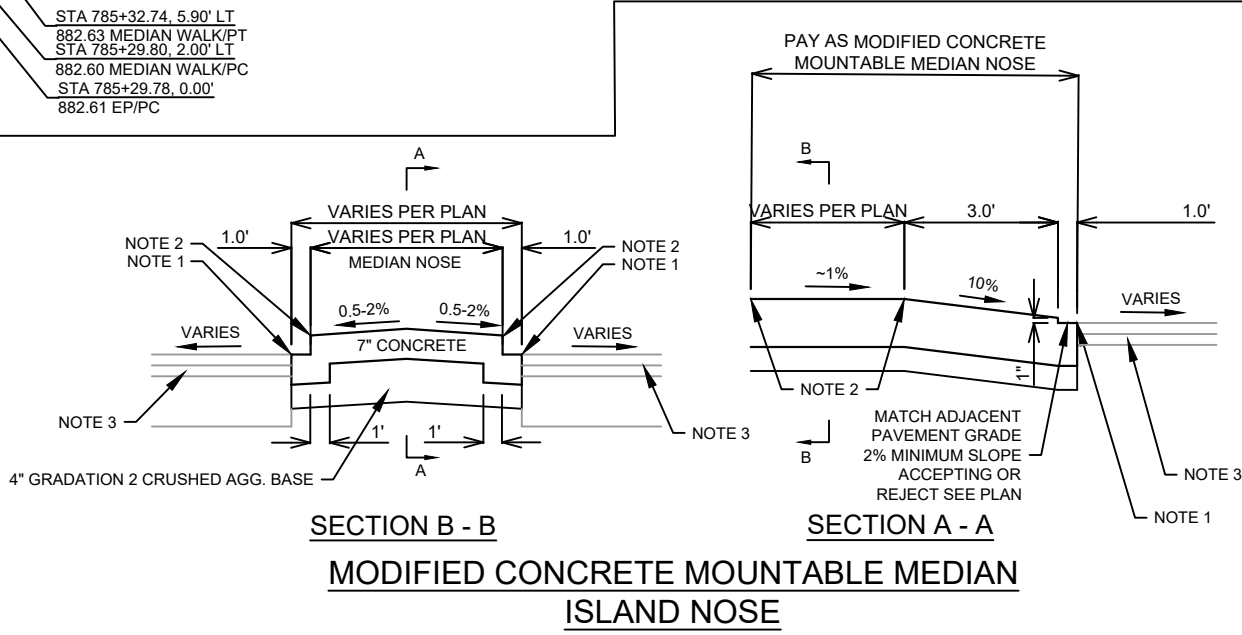

15200	MADISON, WI	8800	CONTRACT NO:
UNIVERSITY BLACKHAWK PLAN			
SAFE STREETS 2025			
15200			
UB-2			

15200
MADISON, WI
8800
CONTRACT NO:

UNIVERSITY BLACKHAWK PLAN
SAFE STREETS 2025

15200
UB-2

GENERAL NOTES

TS #1

1. INSTALL GR BASE, 15' SIGNAL POLE, AND APS PEDESTRIAN PUSH BUTTON, SINGLE ARROW.
2. INSTALL SIGNS AS SHOWN IN DETAIL.
3. INSTALL SOLAR PANEL AND DC CONVERTER ON POLE.

TS #2

1. INSTALL LB-8R BASE, 20' 7GA POLE, 20' TROMBONE ARM AND APS PEDESTRIAN PUSH BUTTON, SINGLE ARROW.
2. INSTALL SIGNS AS SHOWN IN DETAIL.
3. INSTALL SOLAR PANEL AND DC CONVERTER ON POLE.

TS#3

1. INSTALL LB-8R BASE, 20' 7GA POLE, 20' TROMBONE ARM AND APS PEDESTRIAN PUSH BUTTON, SINGLE ARROW.
2. INSTALL SIGNS AS SHOWN IN DETAIL.
3. INSTALL SOLAR PANEL AND DC CONVERTER ON POLE.

TS#4



1. EXISTING POLE AND BASE TO REMAIN. INSTALL APS PEDESTRIAN PUSH BUTTON, SINGLE ARROW.
2. INSTALL SIGNS AS SHOWN IN DETAIL.
3. INSTALL SOLAR PANEL AND DC CONVERTER ON POLE.

NOTES:


1. PAVEMENT MARKINGS BY OTHERS.
2. TS#1 AND TS#2 TO BE CONNECTED AND TIMED TOGETHER.
3. TS#3 AND TS#4 TO BE CONNECTED AND TIMED TOGETHER.
4. CONTRACTOR TO INSTALL CARMANAH SYSTEM OR EQUIVALENT.
5. PROGRAM 15 SECOND FLASH TIME

BASES SHALL BE LOCATED IN THE FIELD BY LUKAS COLLISN (608-261-9625)
*Contractor shall conform to the 2019 Work Zone Safety Guidelines for Construction,
 Maintenance & Utility Operations booklet*


SIGN CONFIGURATION DETAILS

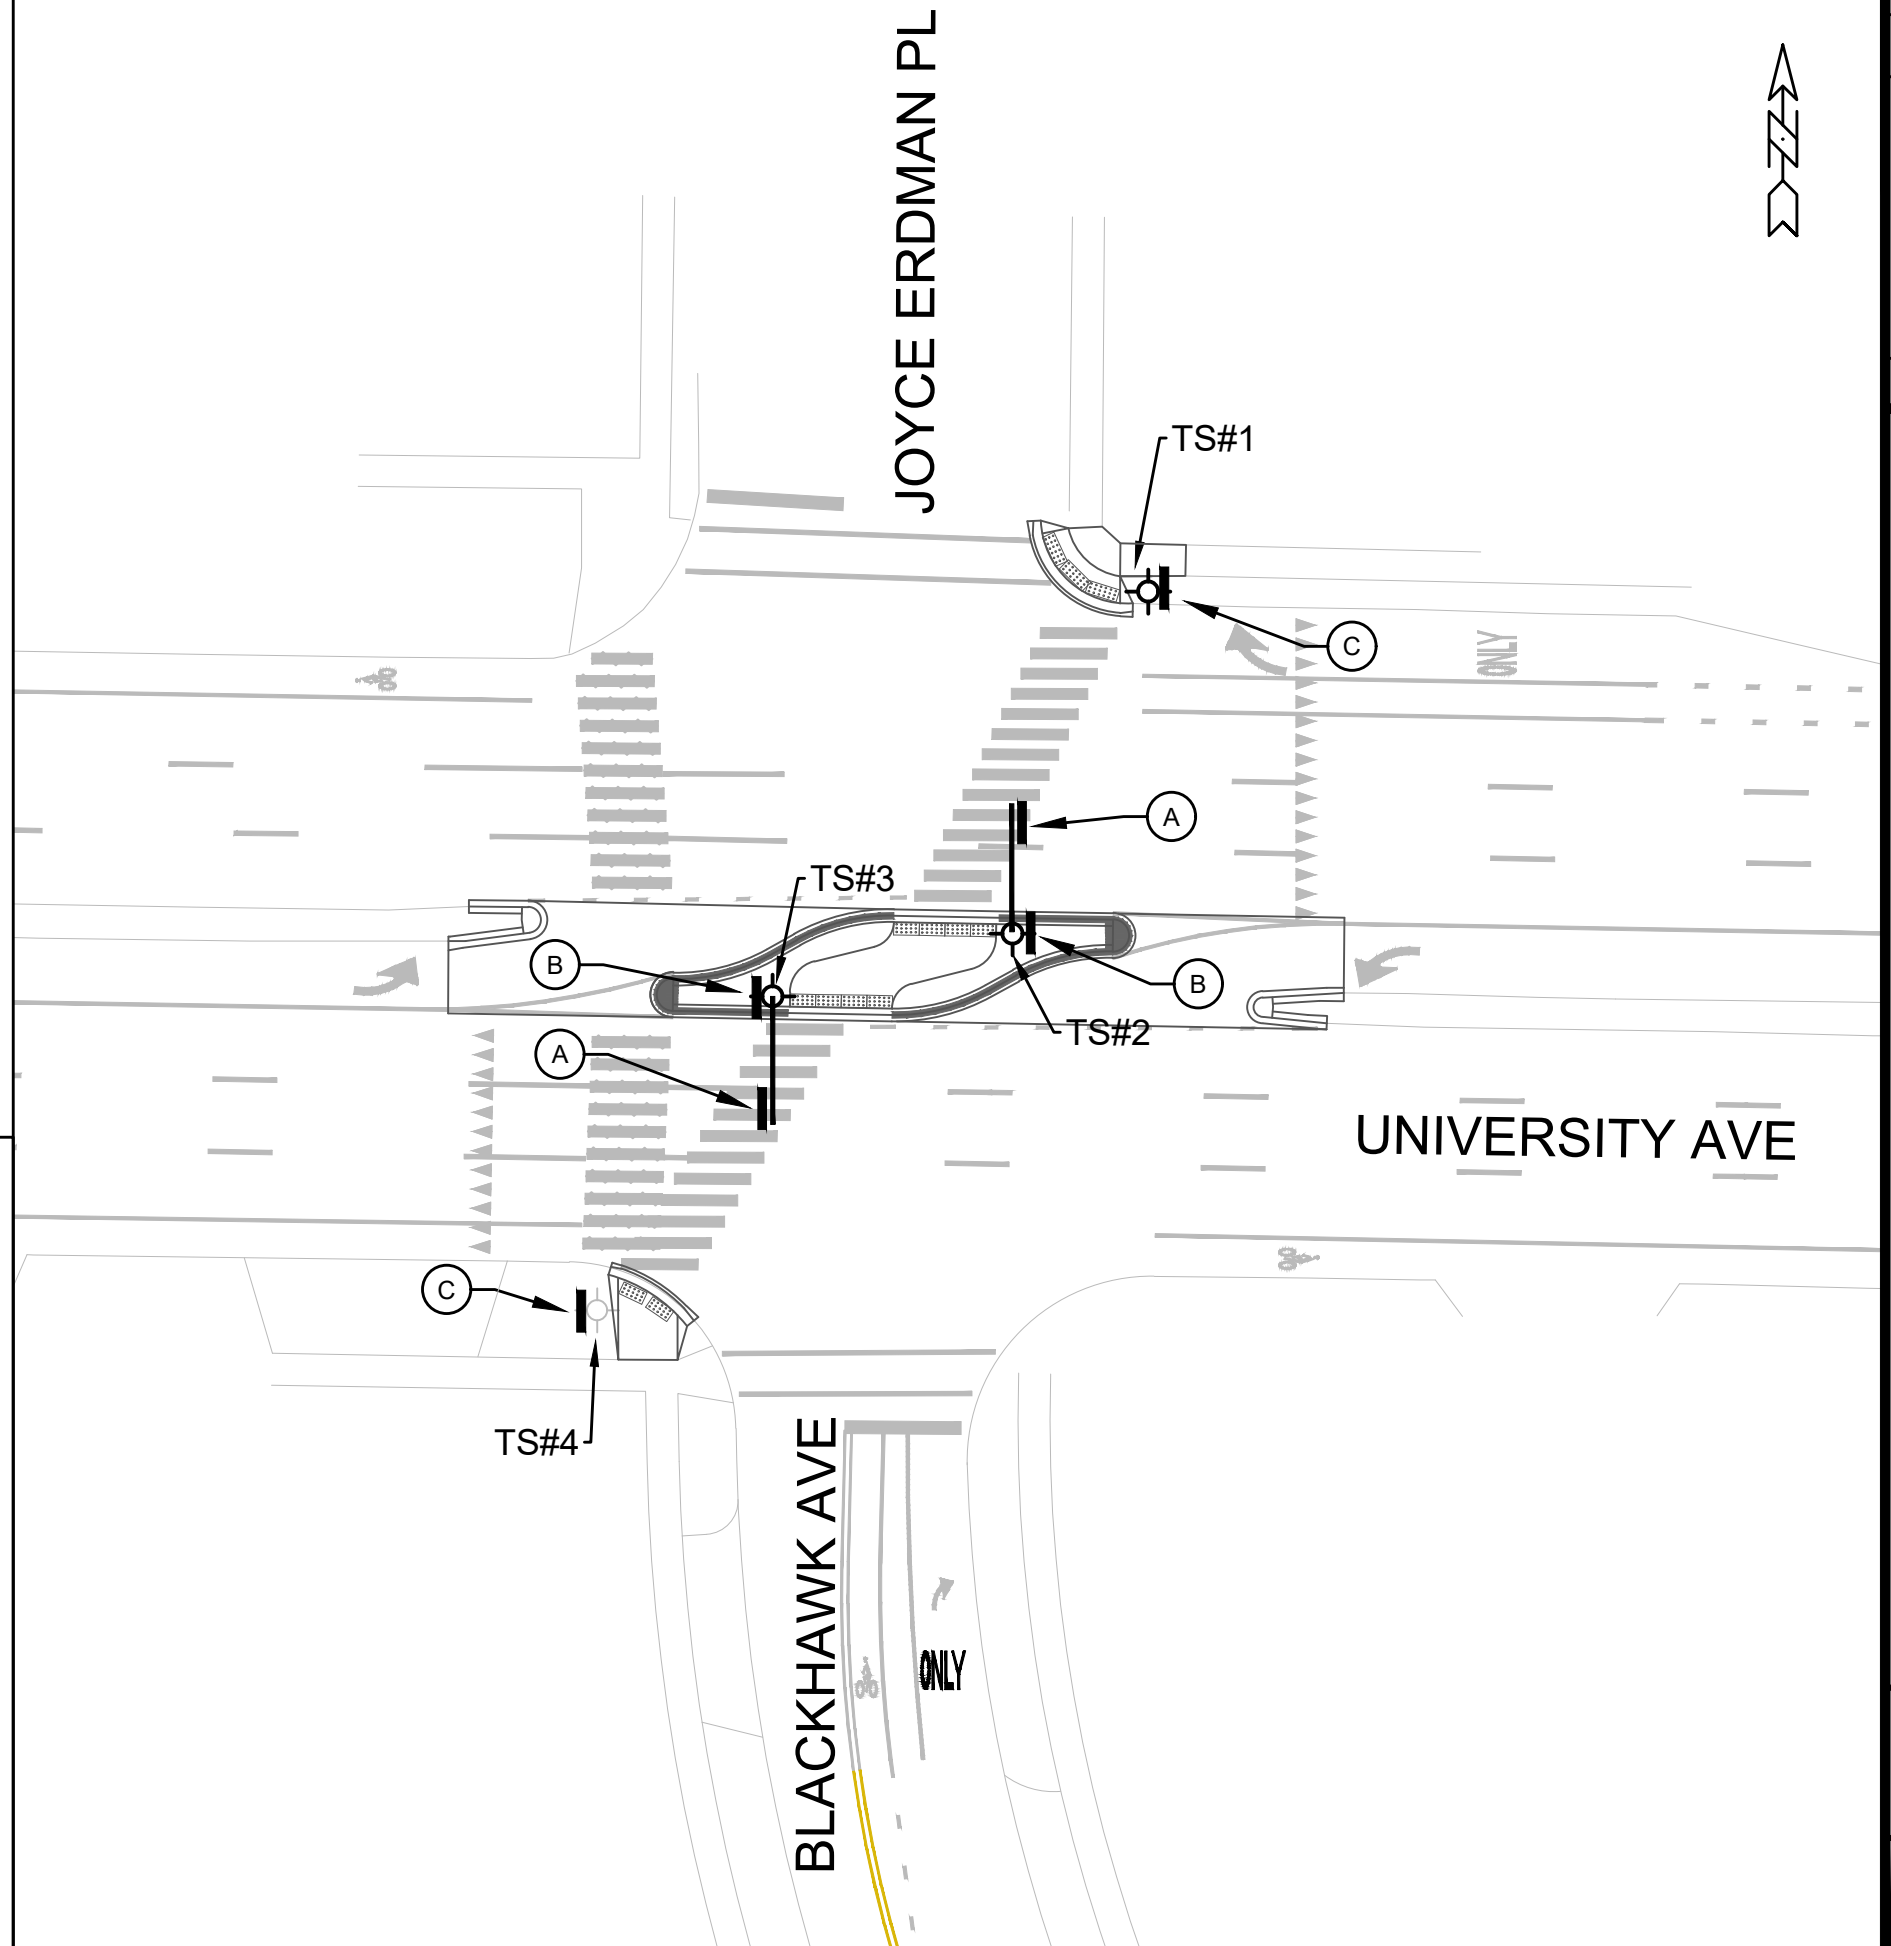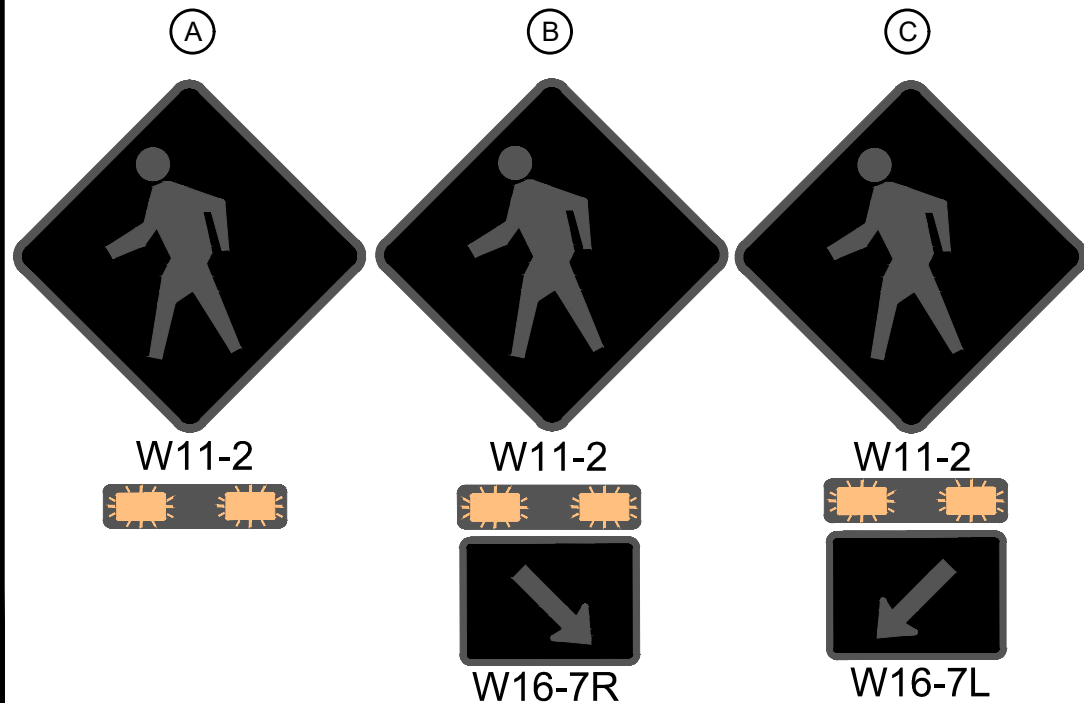

	15200	RRFB UNIVERSITY AVE AND BLACKHAWK AVE	15200						
		SAFE STREETS 2025	CITY OF MADISON						
15200		UB-3				M:\DESIGN\Projects\14658\CAD\Traffic\RRFB - Univ and j.poyce.dwg CONTRACT NO: 8800 Designed By: LMC Date: 2/27/2025 3:56 PM Scale: 1" = 30' 15200		UB-3	

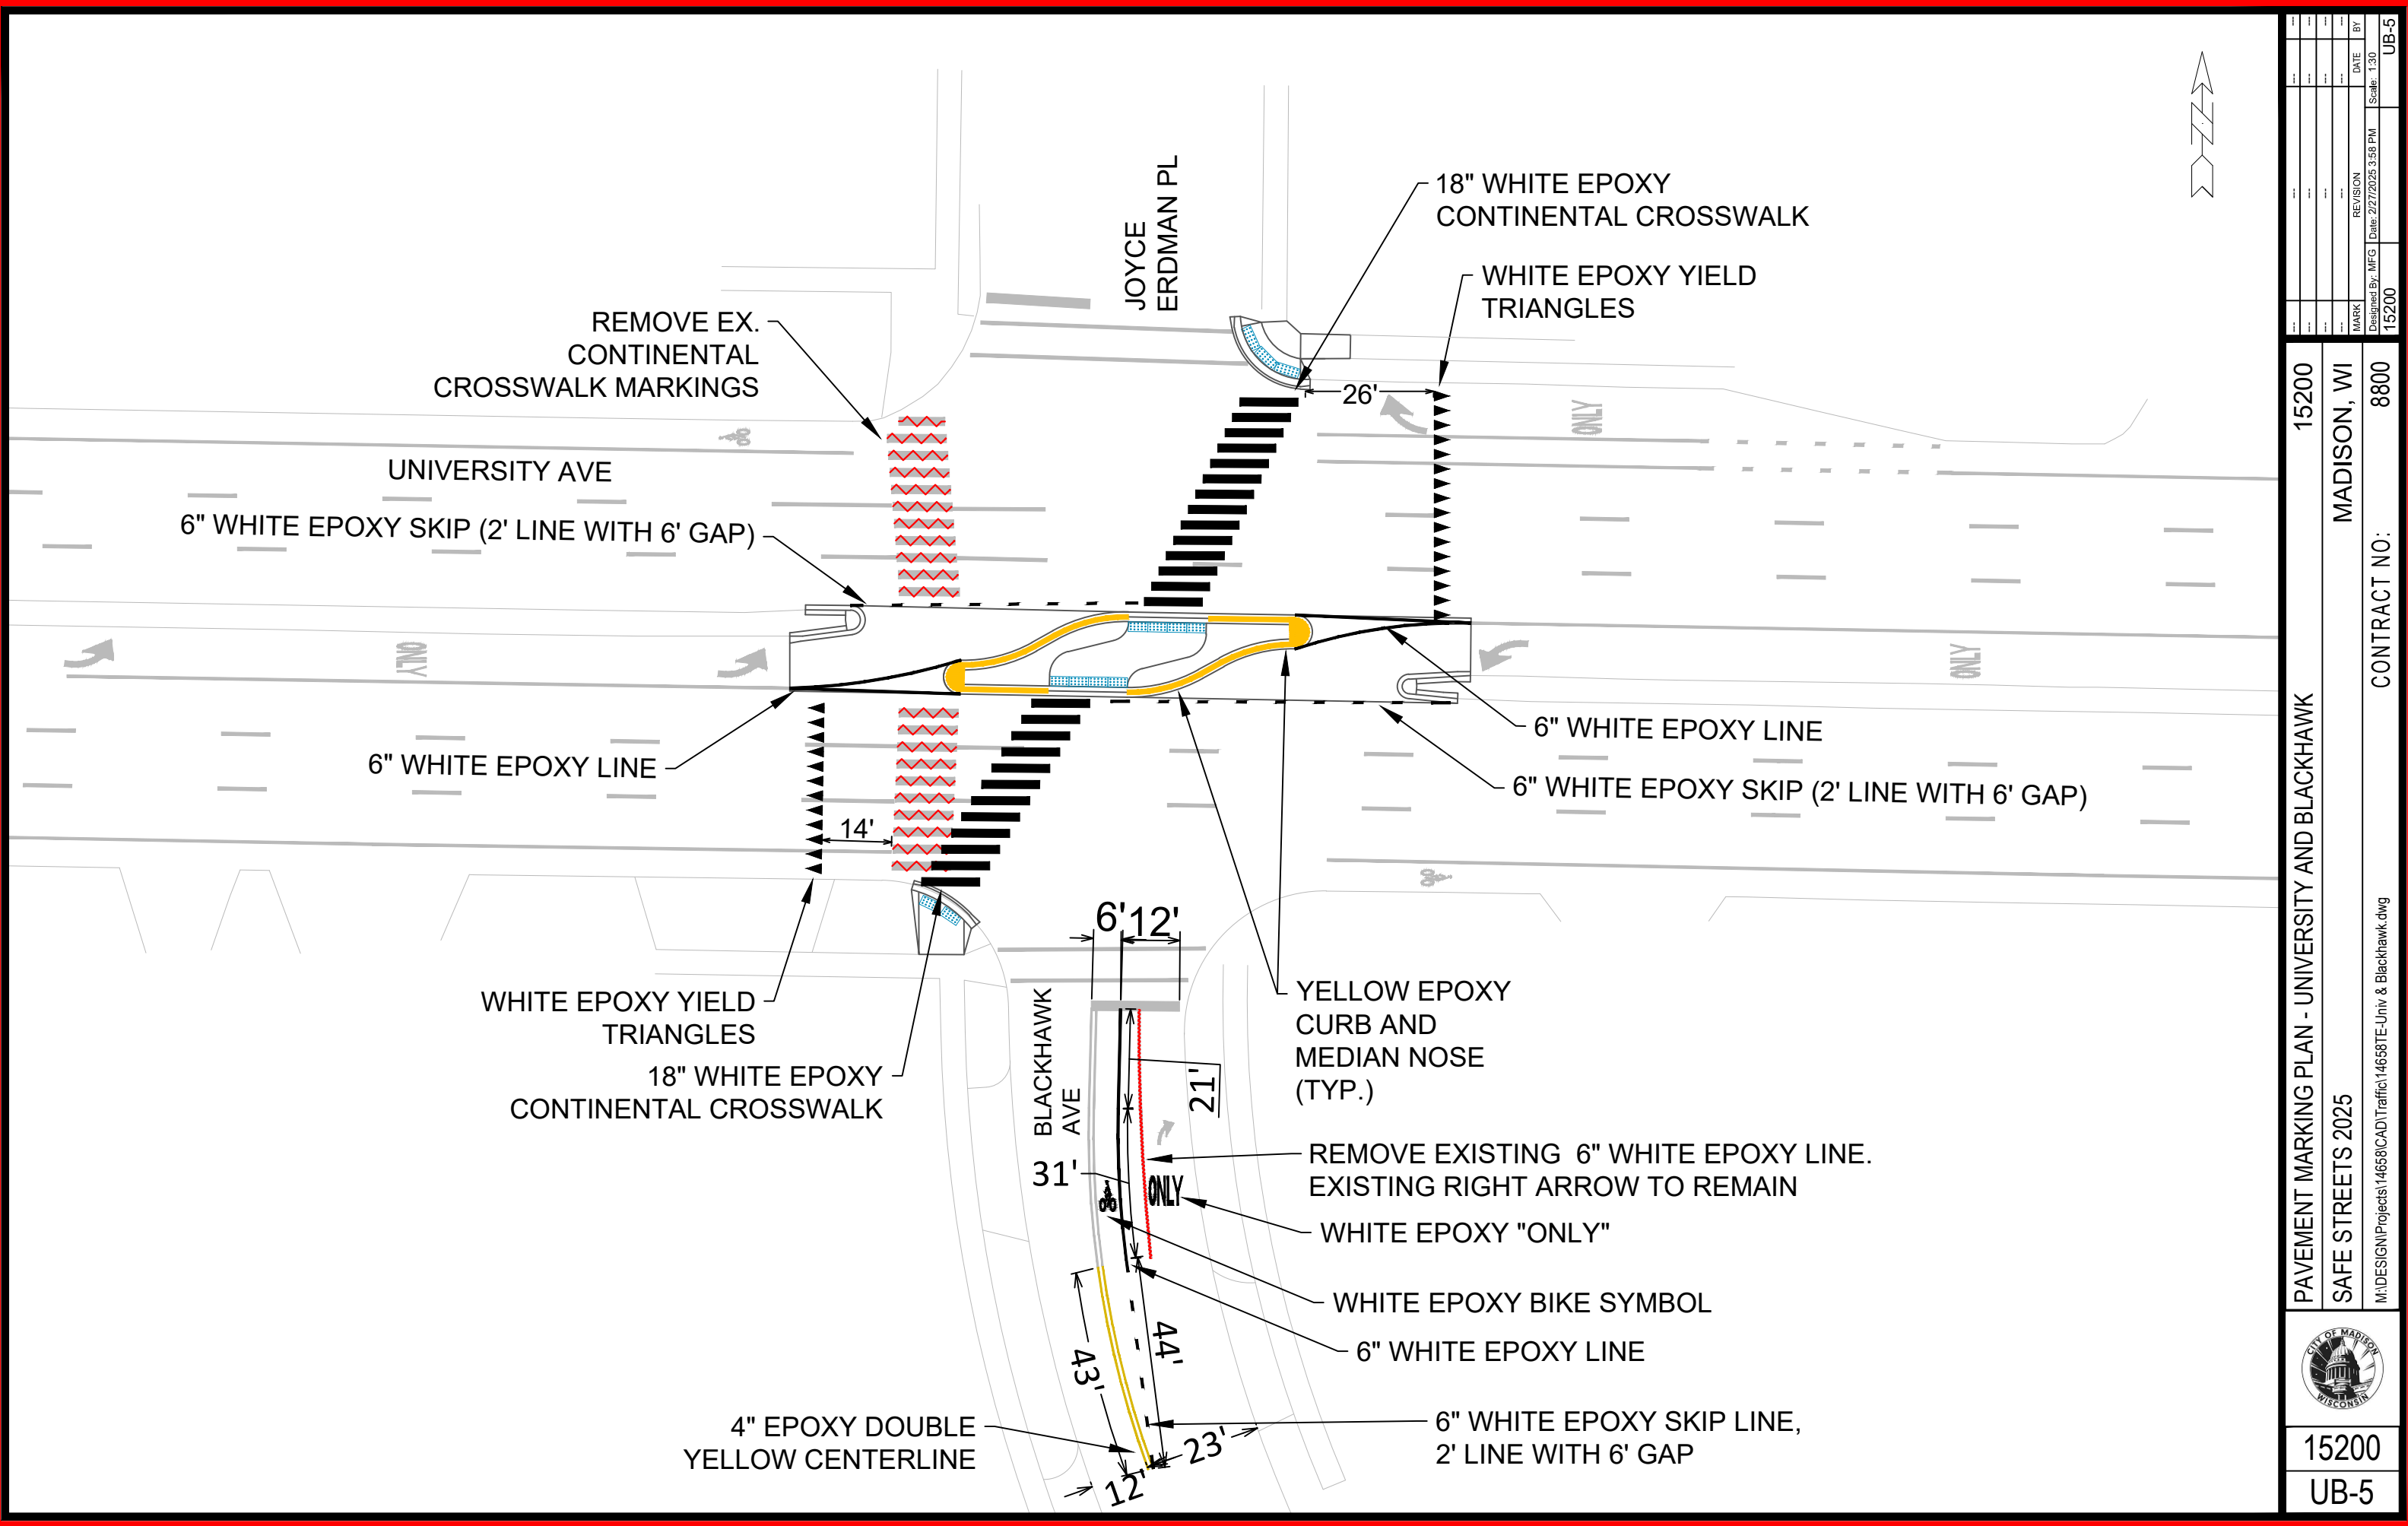

PAVEMENT MARKING PLAN - UNIVERSITY AND BLACKHAWK		15200	15200
SAFE STREETS 2025		MADISON, WI	8800
M:\DESIGN\Projects\14658\CAD\Traffic\14658TE-Univ & Blackhawk.dwg		CONTRACT NO:	
			
15200			
UB-5			
MARK	REVISION	DATE	BY
15200	15200	2/27/2025 3:58 PM	UB-5
Designed By: MFG		Scale: 1:30	

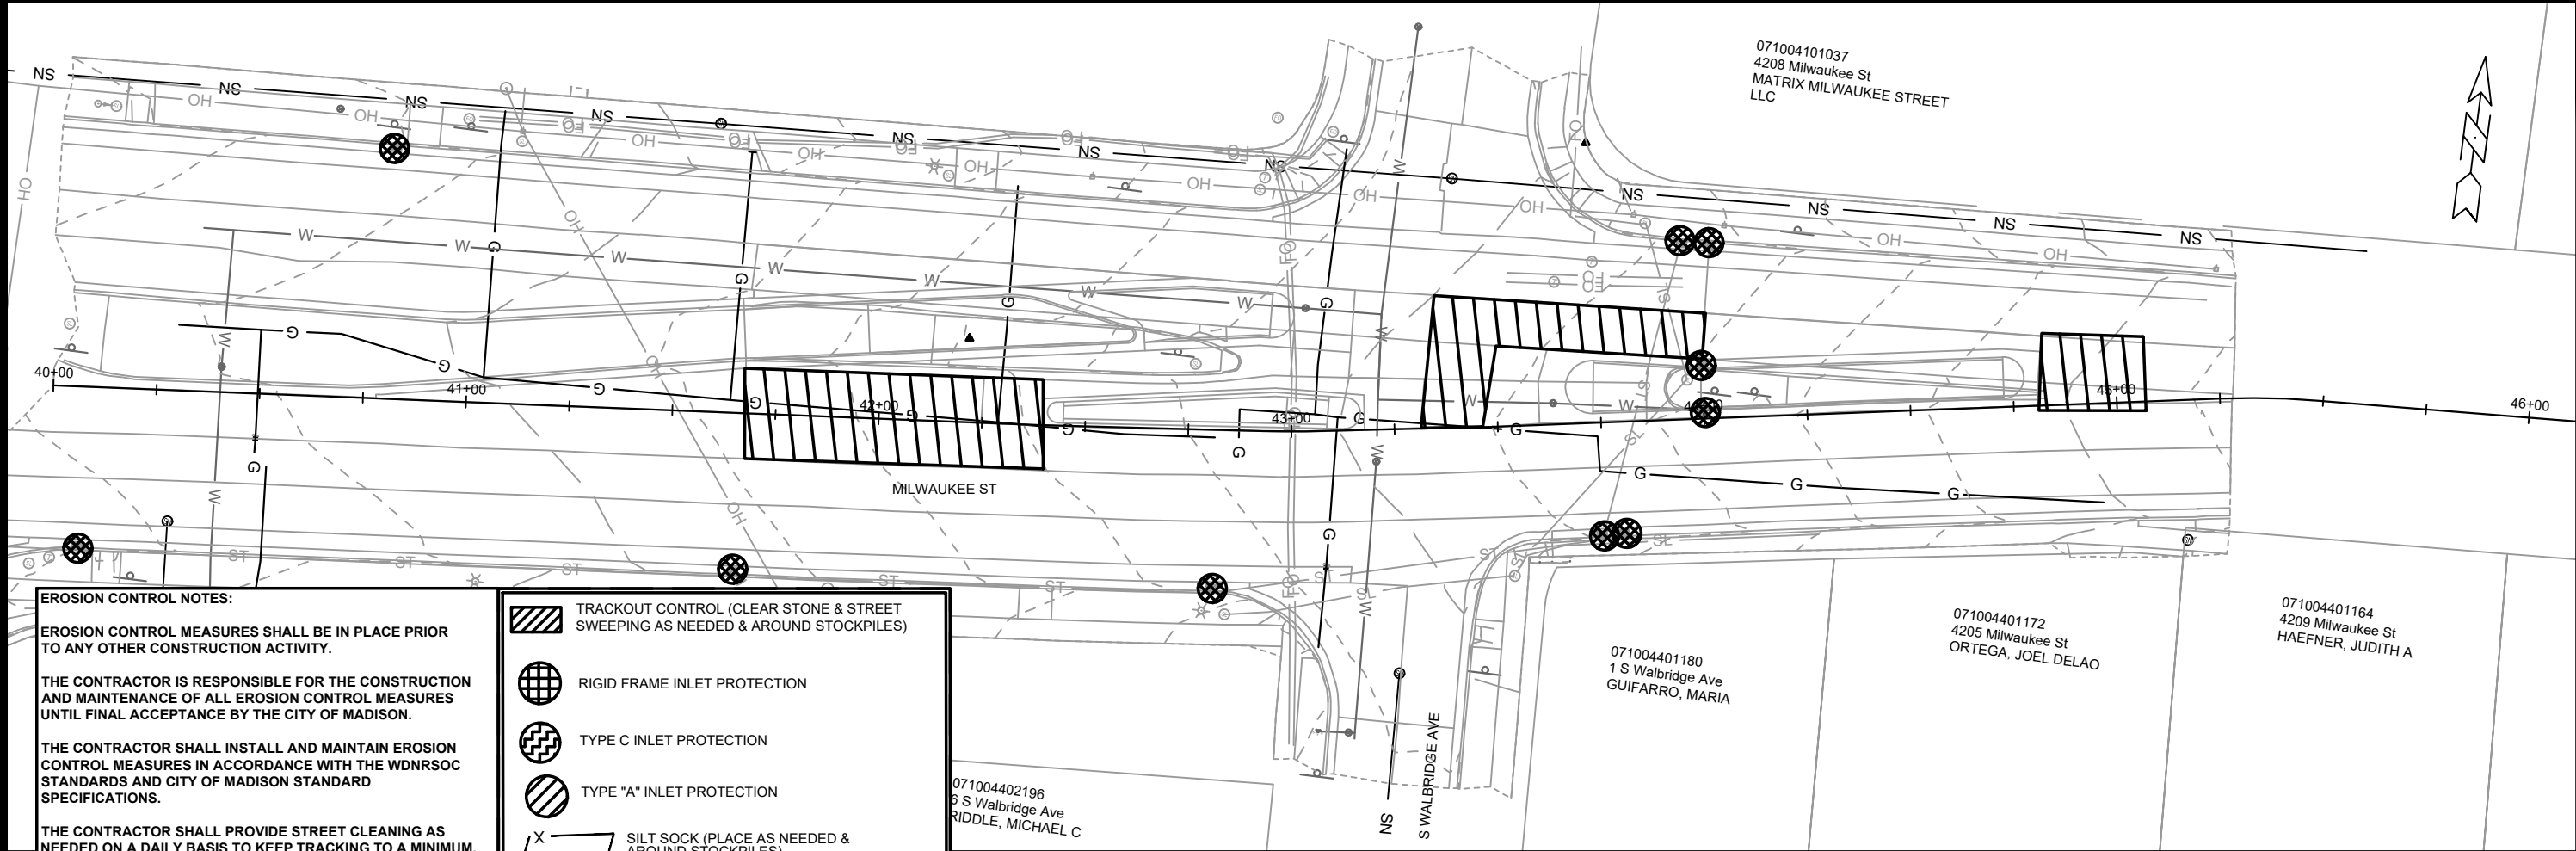

EROSION CONTROL NOTES:

EROSION CONTROL MEASURES SHALL BE IN PLACE PRIOR TO ANY OTHER CONSTRUCTION ACTIVITY.

THE CONTRACTOR IS RESPONSIBLE FOR THE CONSTRUCTION AND MAINTENANCE OF ALL EROSION CONTROL MEASURES UNTIL FINAL ACCEPTANCE BY THE CITY OF MADISON.

THE CONTRACTOR SHALL INSTALL AND MAINTAIN EROSION CONTROL MEASURES IN ACCORDANCE WITH THE WDNR SOC STANDARDS AND CITY OF MADISON STANDARD SPECIFICATIONS.

THE CONTRACTOR SHALL PROVIDE STREET CLEANING AS NEEDED ON A DAILY BASIS TO KEEP TRACKING TO A MINIMUM.

INLET PROTECTION SHALL BE INSTALLED WITHIN THE CONSTRUCTION LIMITS. ADDITIONAL INLET PROTECTION SHALL BE PLACED AS DIRECTED.

POLYMER SHALL BE APPLIED TO DISTURBED AREAS AS DIRECTED BY THE CONSTRUCTION ENGINEER.

- TRACKOUT CONTROL (CLEAR STONE & STREET SWEEPING AS NEEDED & AROUND STOCKPILES)
- RIGID FRAME INLET PROTECTION
- TYPE C INLET PROTECTION
- TYPE "A" INLET PROTECTION
- SILT SOCK (PLACE AS NEEDED & AROUND STOCKPILES)



15200		MADISON, WI		CONTRACT NO: 8800	
EROSION CONTROL PLAN - MILWAUKEE ST		SAFE STREETS 2025		M:\DESIGN\Projects\14658\CAD\Sewers\14658SWR-PipeNetwork_Milwaukee Walbridge.dwg	
		15200		MW-1	
MARK		REVISION		DATE	
Designed By: MFG		Date: 2/26/2025 8:29 AM		Scale: 1" = 40'	
15200		15200		15200	

STORM SEWER SCHEDULE

MILWAUKEE WALBRIDGE PROJECT NO. 15200	SHEET NO. MW-4
STORM SEWER SCHEDULE	
CITY OF MADISON	

ADJUST EXISTING STORM STRUCTURES

STRUC. NO.	ID NO.	STATION	LOCATION (OFFSET)	EX TOC	PROP TOC	ADJ (FT)	NOTES
MILWAUKEE ST							
ADJ S-3	IN6540-057	43+99.78	LT-13.03	887.33	887.33	0.00	[1]
ADJ S-4	IN6540-058	43+99.52	LT-1.38	887.63	887.63	0.00	[1]

SPECIFIC NOTES

[1] MATCH NEW TOC

STANDARD NOTES:

- ABBREVIATIONS: AE = APRON ENDWALL; RCP = REINFORCED CONCRETE PIPE; HERCP = HORIZONTAL ELLIPTICAL REINFORCED CONCRETE PIPE; DNA = DOES NOT APPLY; SAS = SEWER ACCESS STRUCTURE; LP = LOW POINT INLET STRUCTURE; FP = FIELD POURED STRUCTURE; TR = TOP OF CONCRETE ROOF; NCM = NO CROWN MATCH FOR PIPES; UD = UNDERDRAIN
- TOP OF CASTING GRADE GIVEN IS THE TOP OF CURB FOR INLET STRUCTURES AND THE FLOWLINE OF THE CLOSED CASTING FOR SASs.
- TOP OF CONCRETE ROOF (TR) IS 1.25 BELOW TOP OF CASTING UNLESS OTHERWISE NOTED.
- ALL REINFORCED CONCRETE PIPES TO BE CLASS III UNLESS OTHERWISE NOTED.
- SURVEYOR TO CONFIRM THAT ALL INLET STATION / OFFSETS LINE UP WITH PROPOSED CURB AND GUTTER.
- ALL REBAR FOR FIELD POUR STRUCTURES SHALL BE EPOXY COATED. ANY EXPOSED STEEL SHALL BE TOUCHED UP OR RECOATED PRIOR TO USE.
- ALL FIELD POURED SAS STORM STRUCTURES SHALL BE CONSTRUCTED IN ACCORDANCE WITH STANDARD DETAIL DRAWING 5.7.3.
- ALL PRECAST SAS STORM STRUCTURES SHALL BE CONSTRUCTED IN ACCORDANCE WITH STANDARD DETAIL DRAWING 5.7.5.
- ALL STRUCTURES CALLED OUT AS FIELD POURED SHALL BE FIELD POURED. ALL OTHER STRUCTURES (NOT INDICATED AS FIELD POURED) SHALL BE SUBMITTED TO CITY ENGINEERING FOR APPROVAL IF PRECAST STRUCTURES ARE PREFERRED. CONTACT ERIN GETER OF CITY ENGINEERING AT (608) 266-4058 FOR PRECAST APPROVALS, FAX SHOP DRAWINGS TO (608)264-9275, OR EMAIL SHOP DRAWINGS TO EGETER@CITYOFMADISON.COM.

GENERAL NOTES

TS #1

1. INSTALL LB-8R BASE, 20' 7GA POLE, 20' TROMBONE ARM AND APS PEDESTRIAN PUSH BUTTON.
2. INSTALL SIGNS AS SHOWN IN DETAIL.
3. INSTALL SOLAR PANEL AND DC CONVERTER ON POLE.

TS #2

1. INSTALL LB-8R BASE, 20' 7GA POLE, 20FT TROMBONE ARM.
2. INSTALL SIGNS AS SHOWN IN DETAIL.
3. INSTALL SOLAR PANEL AND DC CONVERTER ON POLE.

TS#3

1. INSTALL GR BASE, 15' SIGNAL POLE, AND PEDESTRIAN PUSH BUTTON.
2. INSTALL SIGNS AS SHOWN IN DETAIL.
3. INSTALL SOLAR PANEL AND DC CONVERTER ON POLE.



NOTES:

1. PAVEMENT MARKINGS BY OTHERS.
2. CONTRACTOR TO INSTALL CARMANAH SYSTEM OR EQUIVALENT.
3. PROGRAM FLASH FOR 30 SECONDS.

BASES SHALL BE LOCATED IN THE FIELD BY LUKAS COLLINS (608-216-9625)

Contractor shall conform to the 2019 Work Zone Safety Guidelines for Construction, Maintenance & Utility Operations booklet

SIGN CONFIGURATION DETAILS

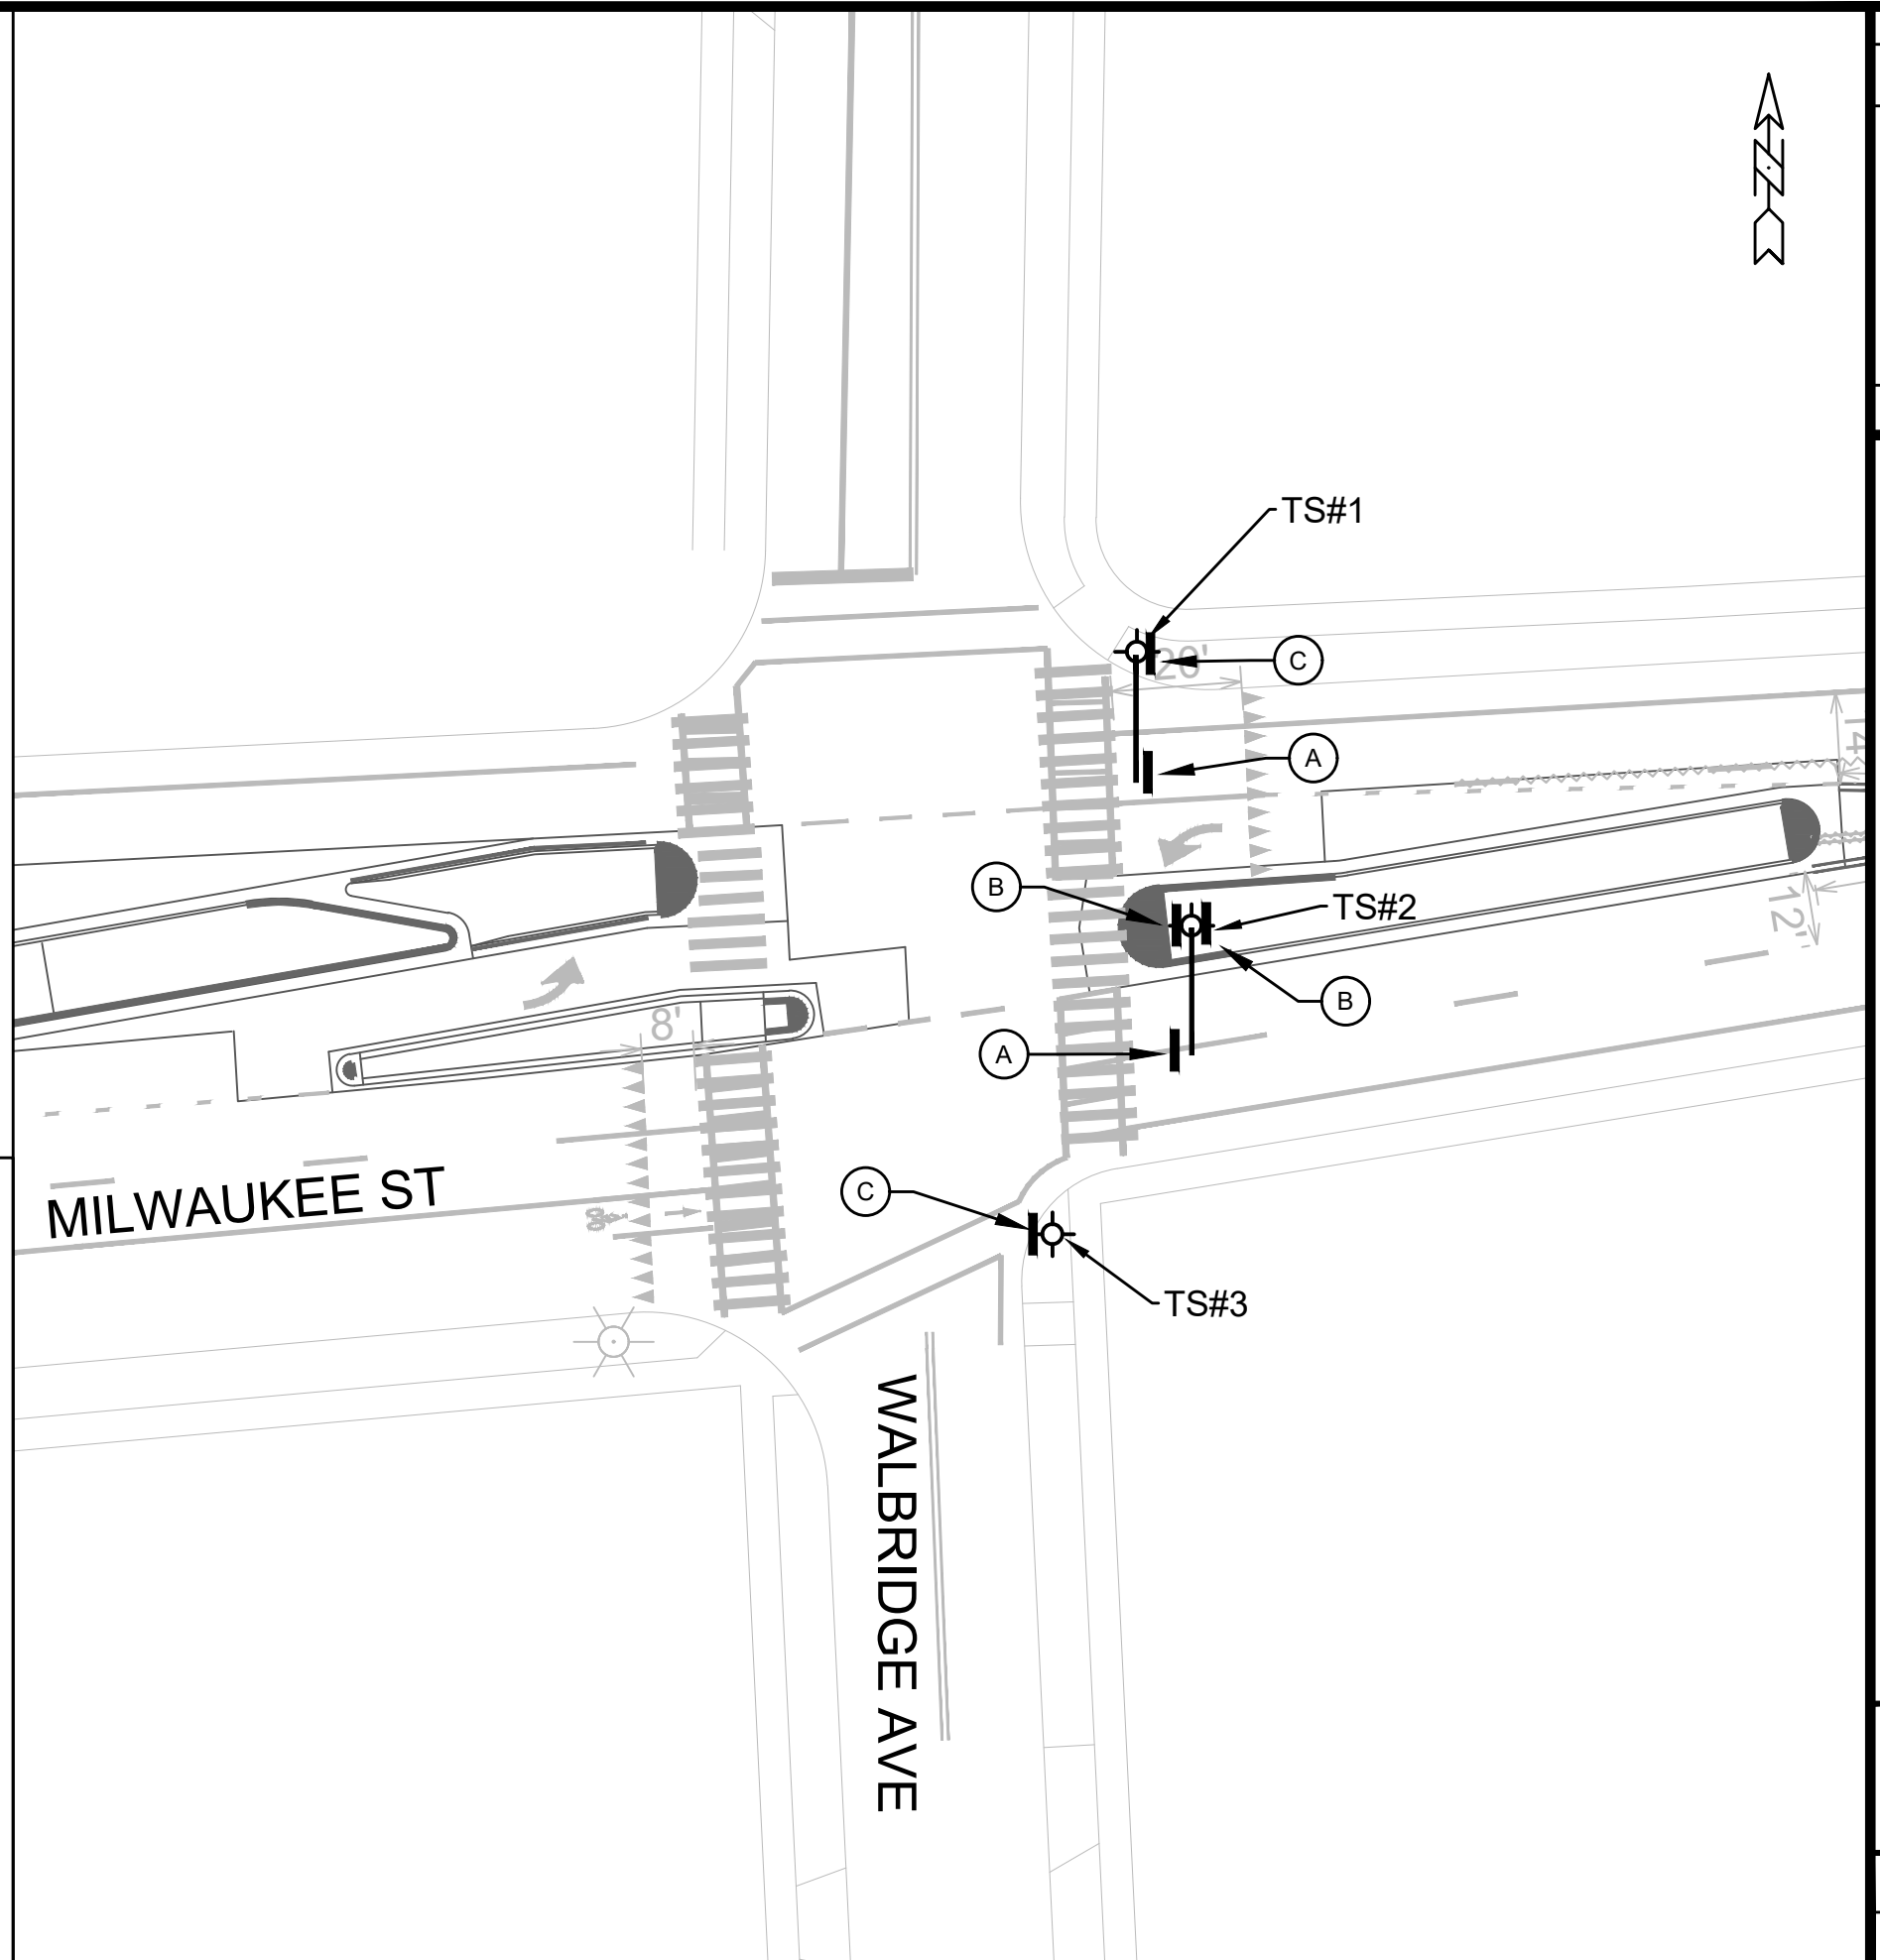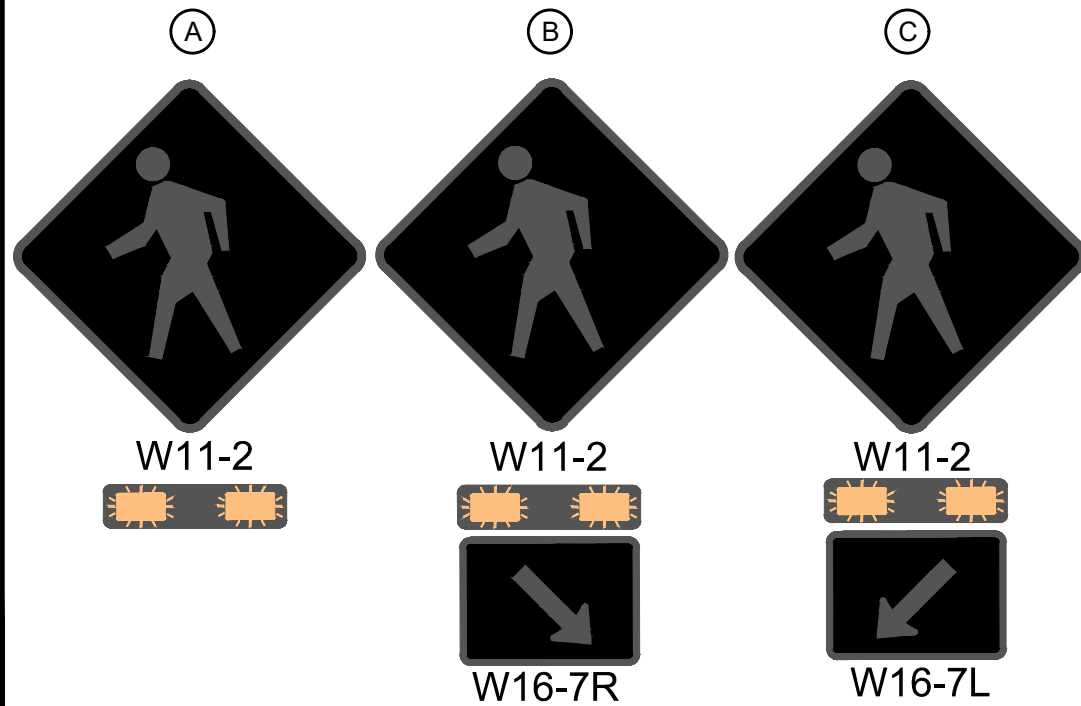[illegible]

		60416	60417	60243	60424	90011	90013	90017	90038	90038	90040	90016	90020	COMMENTS		
		FURNISH & INSTALL		REMOVE		FURNISH & INSTALL									FURNISH & INSTALL	
		TYPE LB-8R	TYPE GR	TRAFFIC SIGNAL	TRAFFIC SIGNAL	20-FT, 7 GUAGE	TRAFFIC SIGNAL	20-FT TROMBONE	ACC PED	ACC PED	PEDESTAL	6-SIGN RRFB	POST MOUNTED			
STRUCTURE	BASE (EACH)	BASE (EACH)	POLE (EACH)	BASE (EACH)	POLE (EACH)	POLE (EACH)	ARM (EACH)	PUSH BUTTON, SINGLE ARROW (EACH)	PUSH BUTTON, DOUBLE ARROW (EACH)	BASES (EACH)	SYSTEM (EACH)	RRFB SYSTEM (EACH)				
MILWAUKEE AND WALBRIDGE	TS1	1	-	-	-	1	-	1	1	-	-	1	-	PEDESTAL BASES TO BE WISDOT ITEM 657.0100		
	TS2	1	-	-	-	1	-	1	-	-	-	-	-			
	TS3	-	1	-	-	-	1	-	1	-	-	-	-	20-FT TROMBONE ARM TO BE WISDOT ITEM 657.0595		
	SUBTOTAL	2	1	0	0	2	1	2	2	0	0	1	0			





15200
MW-6

MILWAUKEE ST AND WALBRIDGE ST - MISC. QUANTITIES

SAFE STREETS 2025

M:\DESIGN\Projects\14658\CAD\Traffic\RRFB - Miliw & What.dwg

15200

MADISON, WI

CONTRACT NO: 8800

MARK

DESIGNED BY: MFG


15200

REVISION

DATE

BY



MW-6

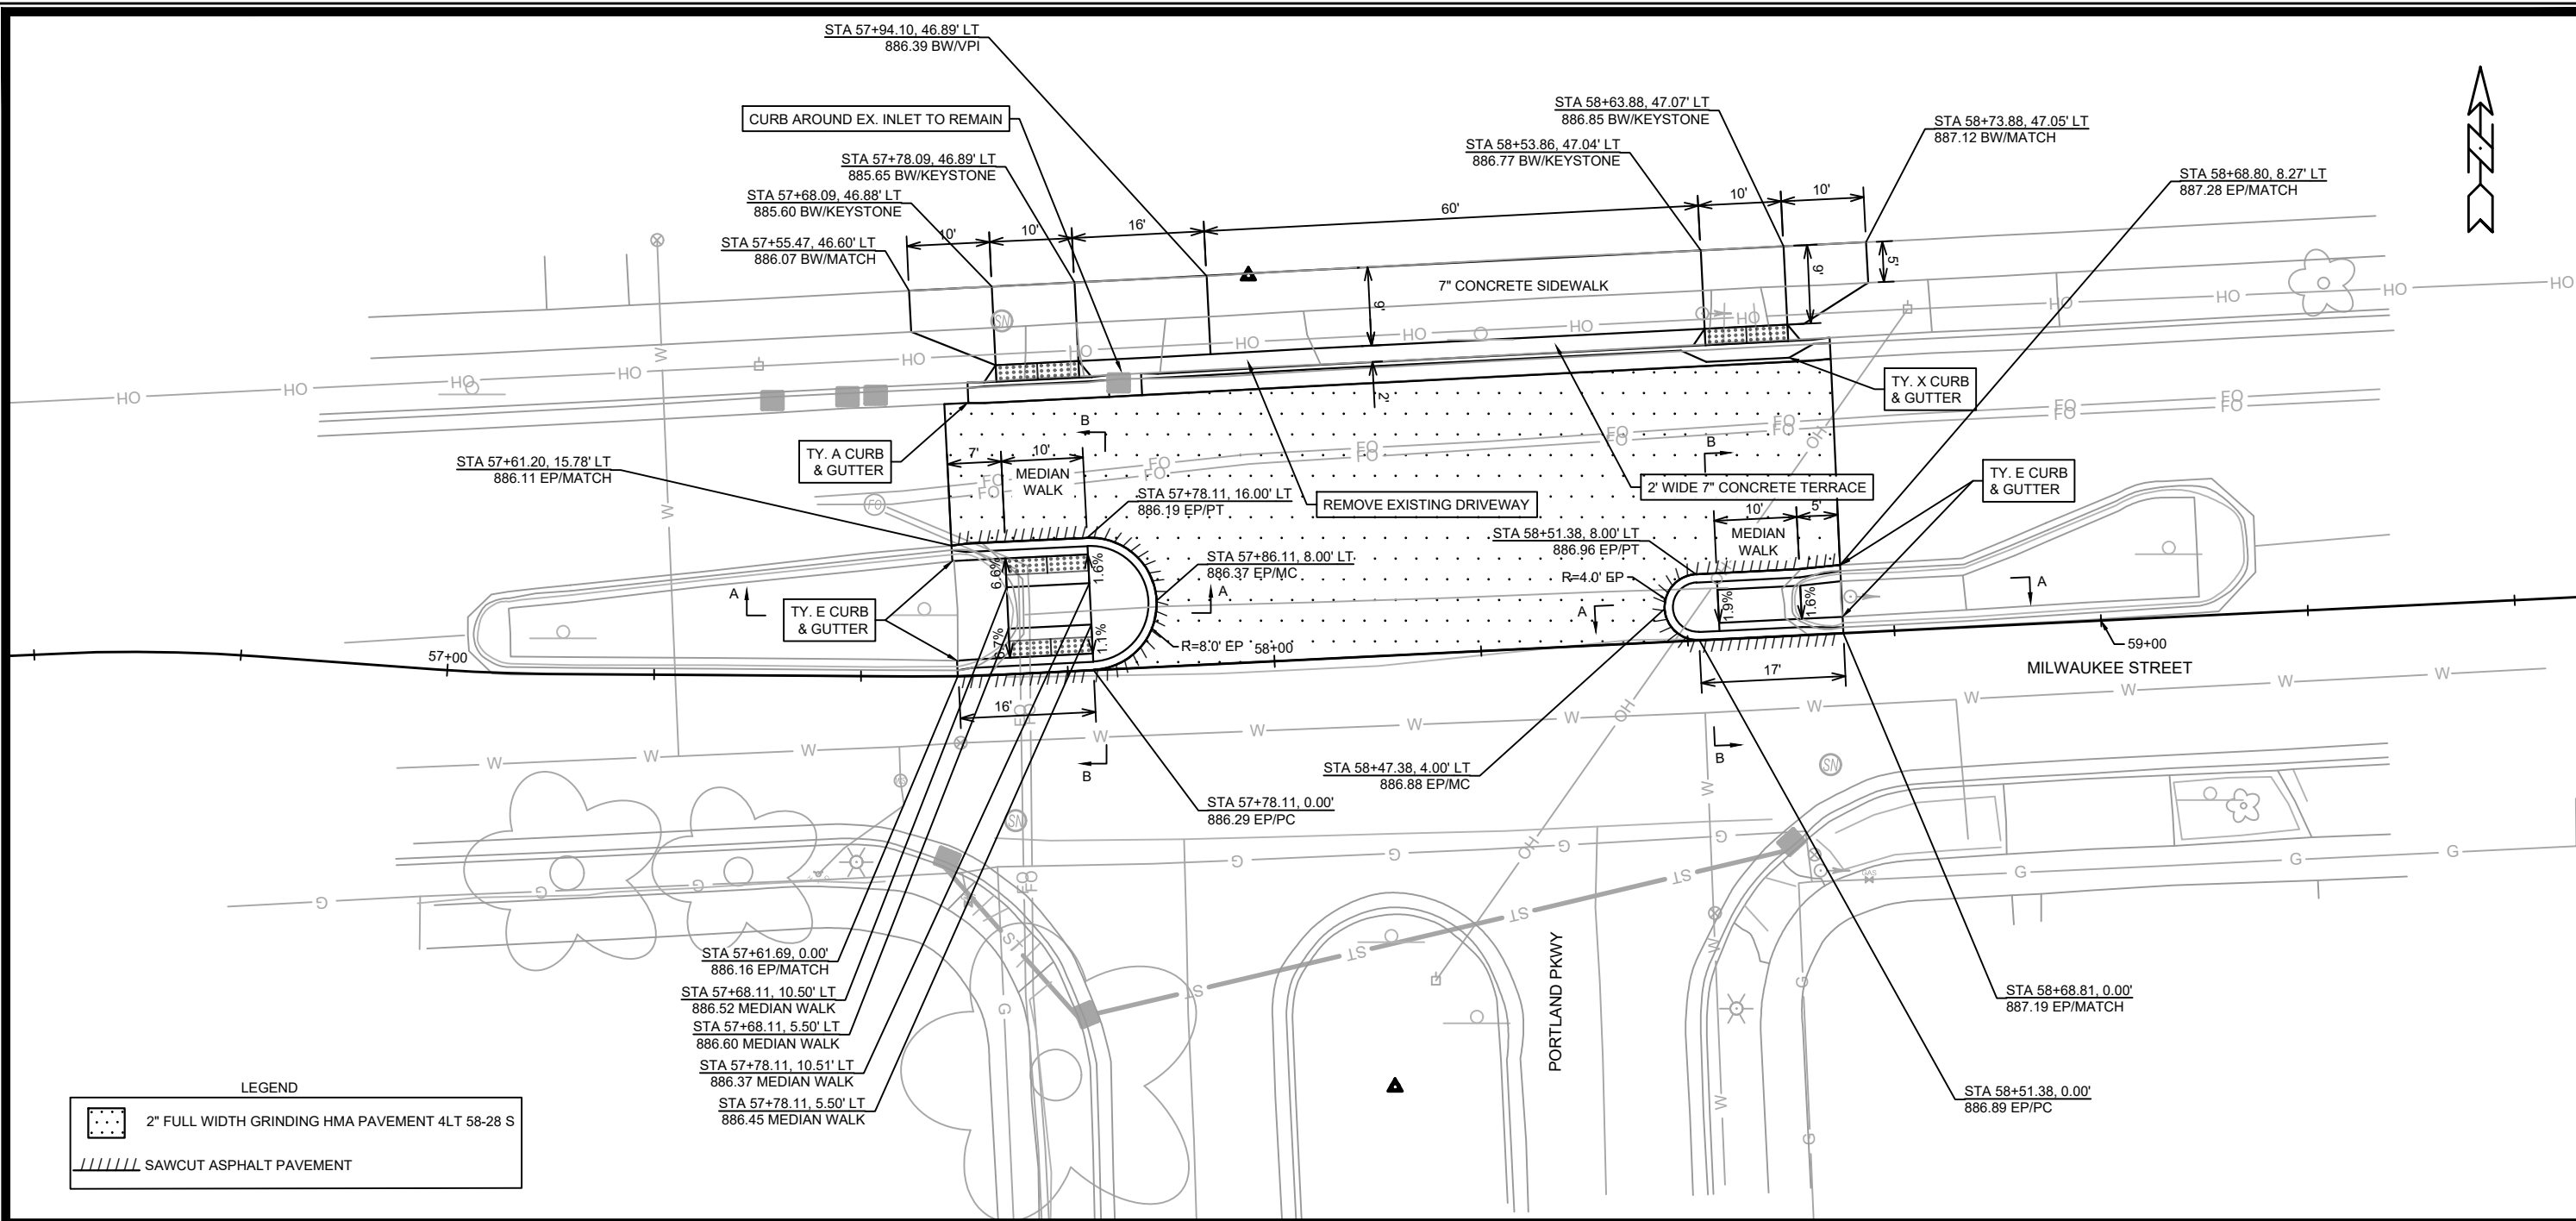

LEGEND

- NOTES:
- RESTORE DISTURBED AREAS WITH TOPSOIL, SEED AND MAT
 - FINAL ASPHALT PATCHING LIMITS TO BE DETERMINED IN FIELD BY CONSTRUCTION ENGINEER
 - RADII DIMENSIONED TO EDGE OF PAVEMENT
 - ALL CURB RAMPS ARE 7" CONCRETE
 - ALL SIDEWALK AND KEYSTONES ARE 5" CONCRETE



- MEDIAN NOTES:
1. STATION OFFSET ELEVATION SHOWN ON PLAN.
 2. 6" RISE TYPICAL FOR MOUNTABLE MEDIAN NOSE.
 3. EXISTING PAVEMENT AND BASE TO REMAIN. FRONT FILL WITH ASPHALT AS NECESSARY

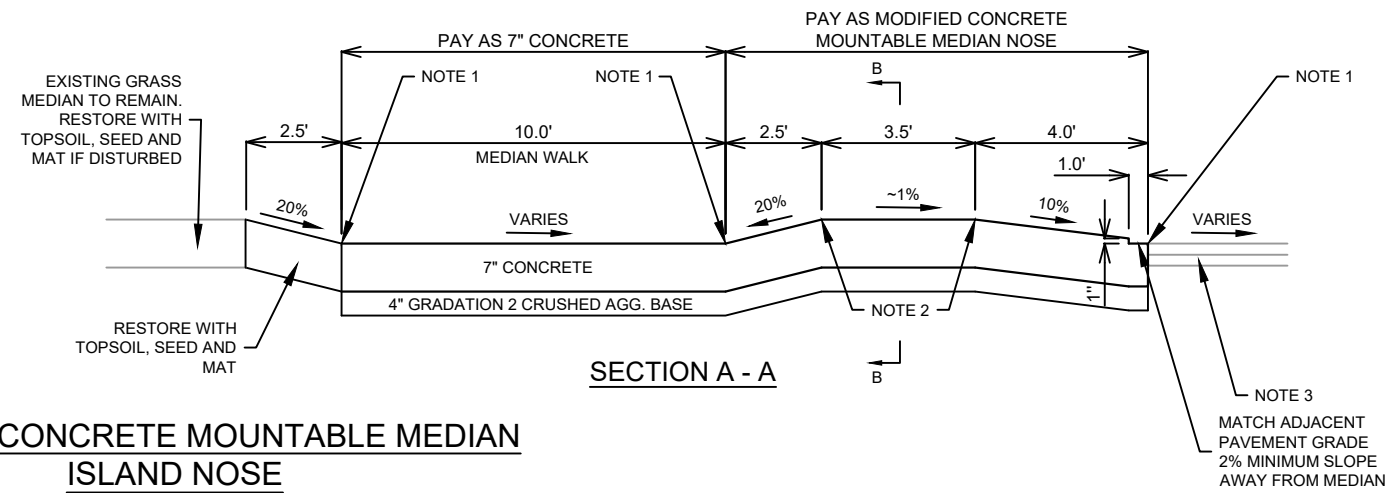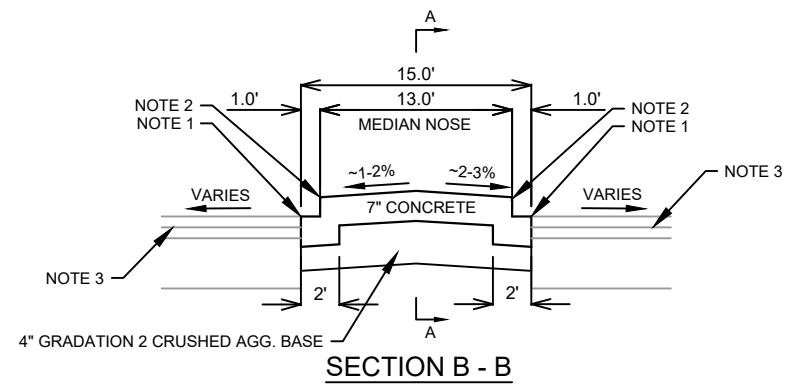

MODIFIED CONCRETE MOUNTABLE MEDIAN
ISLAND NOSE

15200	MADISON, WI	8800	CONTRACT NO:
MILWAUKEE PORTLAND PLAN			
SAFE STREETS 2025			
M:\DESIGN\Projects\14658\CAD\Streets\14658EN-PnP_Milwaukee_Portland.dwg			
15200			
MP-2			

REVISION
DATE
BY
MARK
Designed By: MFG
Date: 2/26/2025 8:31 AM
Scale: 1/20
MP-2

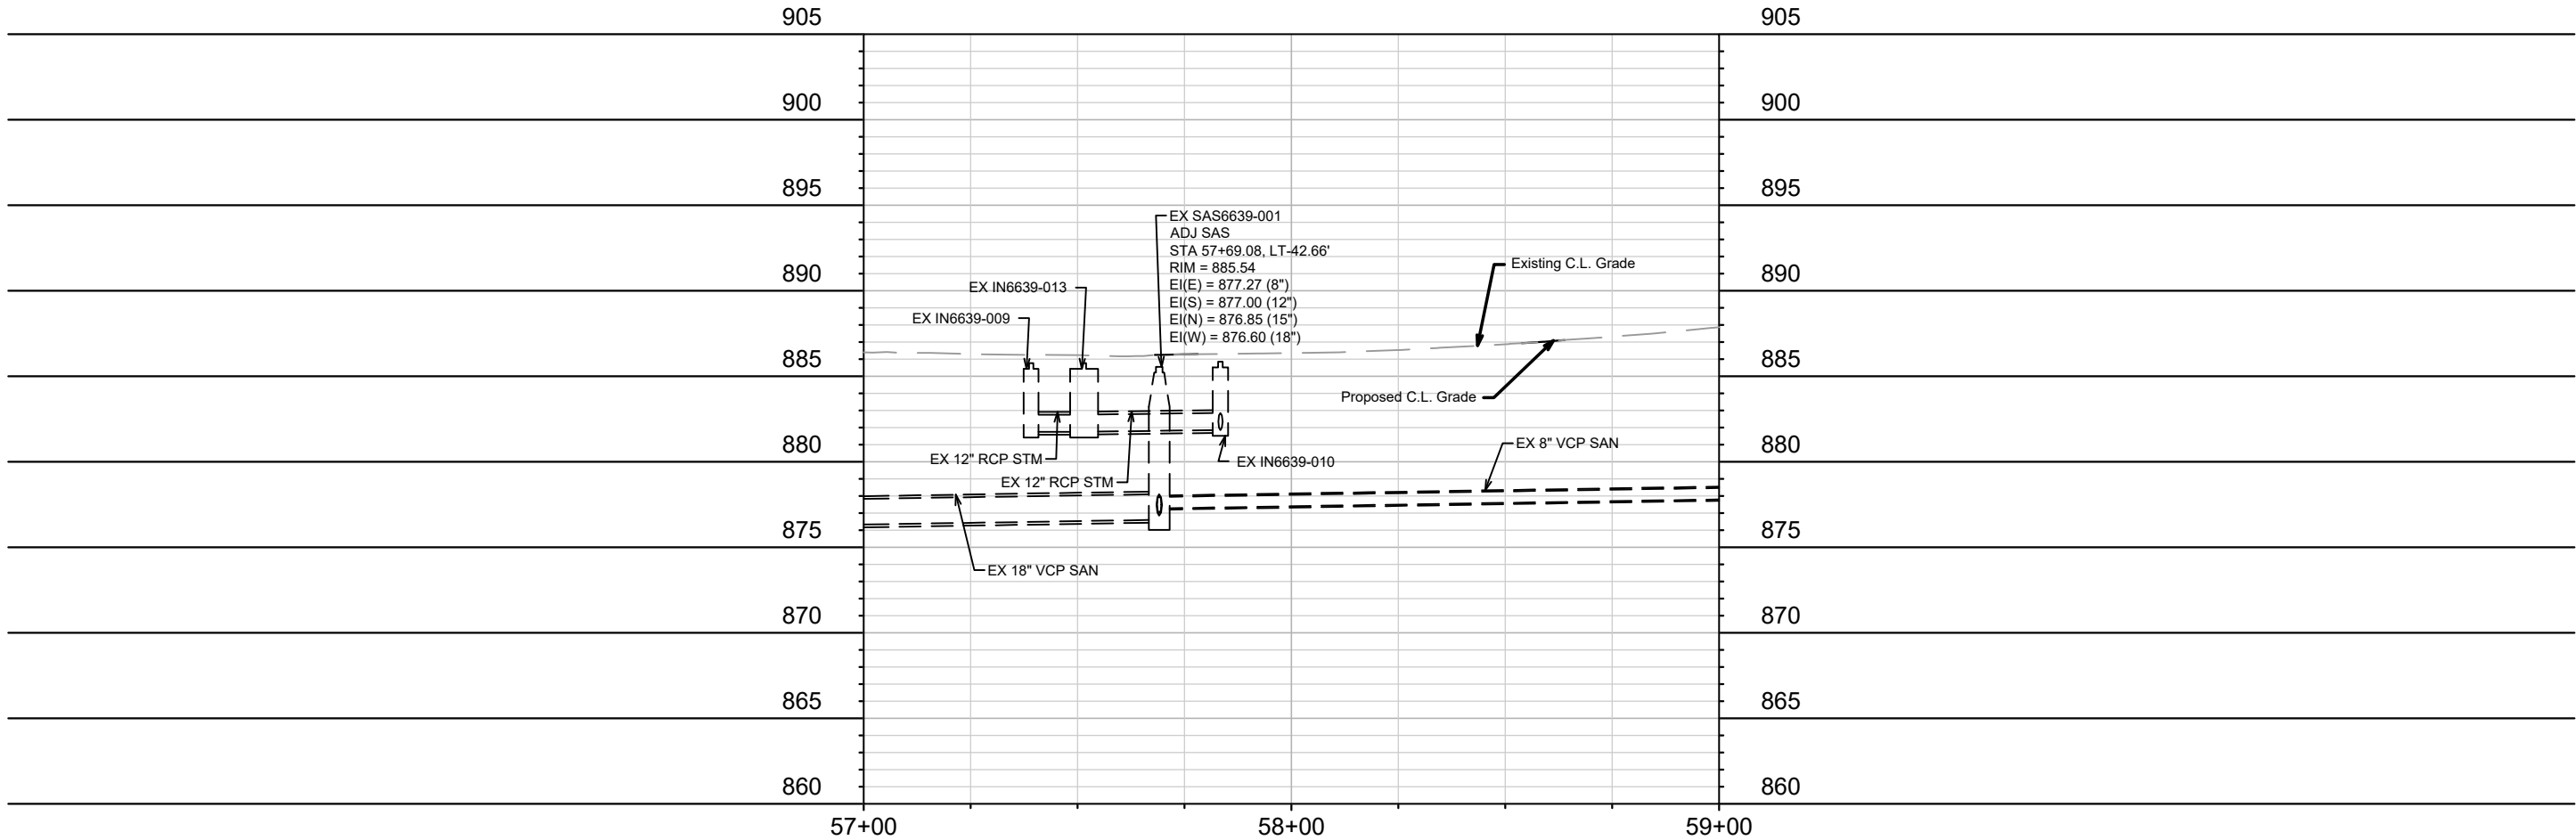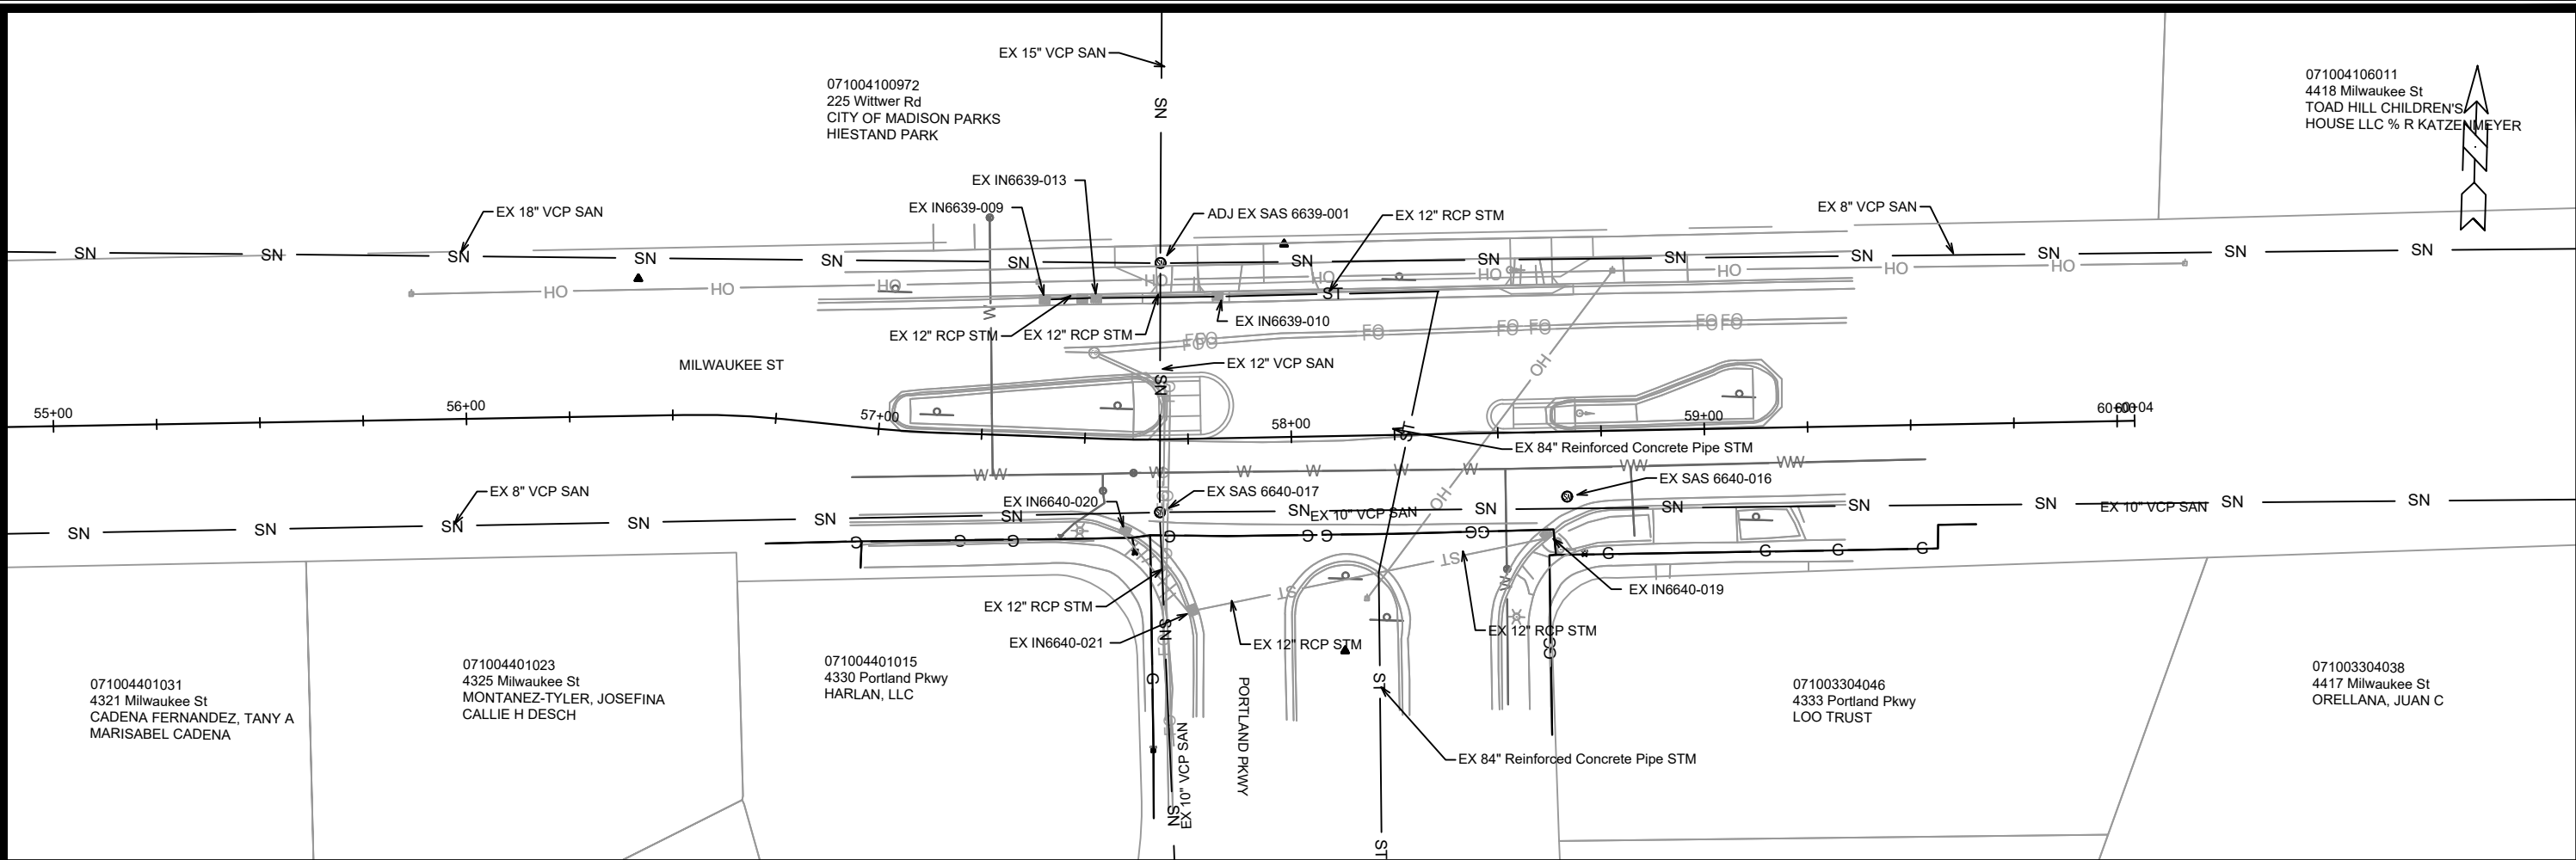

1	2	1453</
---	---	---	---	---	---	---	---	---	----	----	-----	-----	------	------	--------

SANITARY SEWER SCHEDULE

MILWAUKEE PORTLAND PROJECT NO. 15200	SHEET NO. MP-4
SANITARY SEWER SCHEDULE	
CITY OF MADISON	

ADJUST EXISTING SANITARY STRUCTURES


SAS NO.	STATION	LOCATION (OFFSET)	TOC	PROP TOC	ADJ (FT)	NOTES
MILWAUKEE ST						
SAS6639-001	57+69.08	LT-42.66	885.97	885.54	-0.43	[1]

SPECIFIC NOTES

[1] MATCH PROPOSED SIDEWALK GRADE

GENERAL NOTES:


1. REMOVE ALL EXISTING RRFB SIGNS, CONTROLLERS, LIGHT BARS, AND SOLAR PANELS. RETURN TO CITY OF MADISON TRAFFIC ENGINEERING SHOP. WITH THE FOLLOWING EXCEPTION:
 - 1.1. MAINTAIN THE BASE AND POLES AT EXTS6 AND EXTS5. MOUNT NEW SIGNS AND RRFB ON THESE POLES PER PLAN.
2. CONTRACTOR TO PULL OUT EXISTING STREET LIGHTING WIRES IN THE CONDUITS BETWEEN EXSL4184, EXSL4185, AND EXSL4186. REPLACE WITH NEW STREET LIGHTING CONDUCTORS. STREET LIGHTS WEST OF LC1 ON A CIRCUIT, STREET LIGHTS EAST OF LC1 ON A SEPARATE CIRCUIT.
3. ALL LOCATIONS ARE TO BE FIELD LOCATED BY CITY OF MADISON TRAFFIC ENGINEERING, JERRY SCHIPPA (608 267-1969, JSCHIPPA@CITYOFMADISON.COM). NOTIFY CITY 24 HOURS PRIOR TO NEEDING LOCATIONS STAKED.
4. RECTANGULAR RAPID FLASHING BEACON CROSSING TO BE AC POWERED FROM SEPARATE CIRCUIT AT LC1, ALL HARD WIRED IN CONDUITS SHOWN IN PLANS.

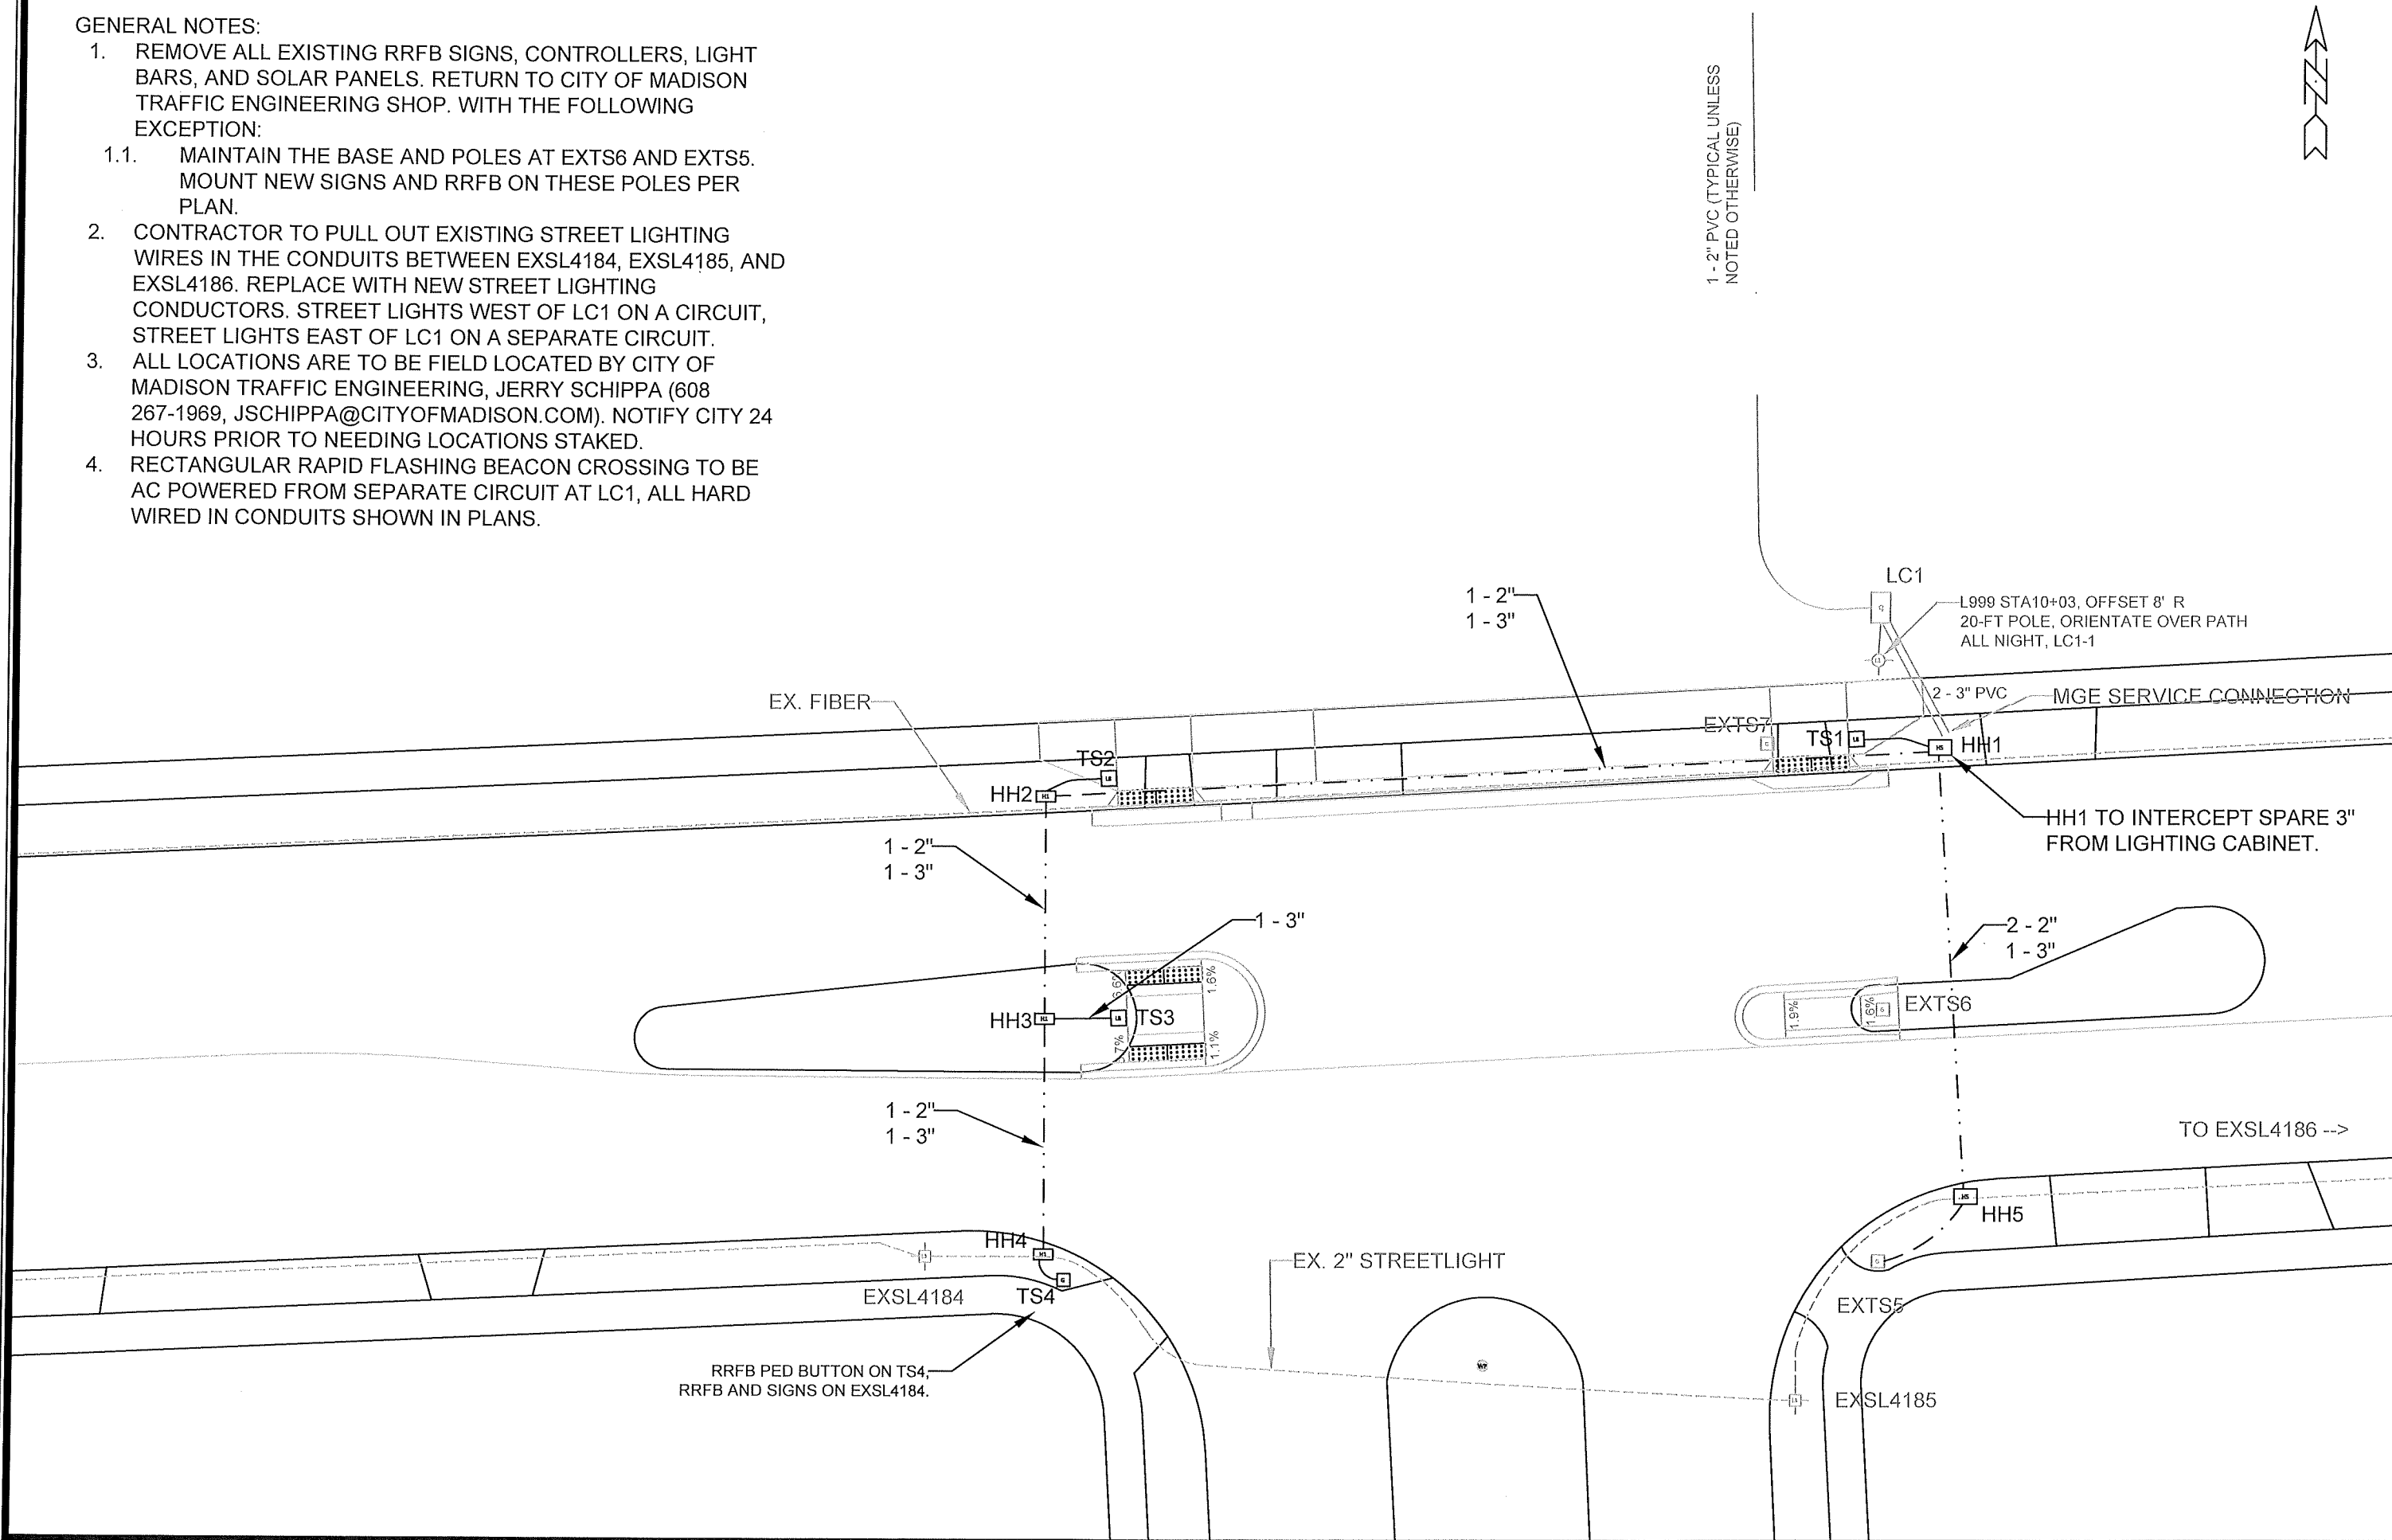



ELECTRICAL PLANS - MILWAUKEE & PORTLAND PKWY RRFB		15200	MADISON, WI	CONTRACT NO: 8800	M:\DESIGN\Projects\14658\CAD\Traffic\14658TE-Portland and Milwaukee RRFB.dwg	MP-5
SAFE STREETS MADISON 2025						
CITY OF MADISON WISCONSIN		15200	MP-5			

GENERAL NOTES:


1. REMOVE ALL EXISTING RRFB SIGNS, CONTROLLERS, LIGHT BARS, AND SOLAR PANELS. RETURN TO CITY OF MADISON TRAFFIC ENGINEERING SHOP. WITH THE FOLLOWING EXCEPTION:
 - 1.1. MAINTAIN THE BASE AND POLES AT EXTS6 AND EXTS5. MOUNT NEW SIGNS AND RRFB ON THESE POLES PER PLAN.
2. CONTRACTOR TO PULL OUT EXISTING STREET LIGHTING WIRES IN THE CONDUITS BETWEEN EXSL4184, EXSL4185, AND EXSL4186. REPLACE WITH NEW STREET LIGHTING CONDUCTORS. STREET LIGHTS WEST OF LC1 ON A CIRCUIT, STREET LIGHTS EAST OF LC1 ON A SEPARATE CIRCUIT.
3. ALL LOCATIONS ARE TO BE FIELD LOCATED BY CITY OF MADISON TRAFFIC ENGINEERING, JERRY SCHIPPA (608 267-1969, JSCHIPPA@CITYOFMADISON.COM). NOTIFY CITY 24 HOURS PRIOR TO NEEDING LOCATIONS STAKED.
4. RECTANGULAR RAPID FLASHING BEACON CROSSING TO BE AC POWERED FROM SEPARATE CIRCUIT AT LC1, ALL HARD WIRED IN CONDUITS SHOWN IN PLANS.

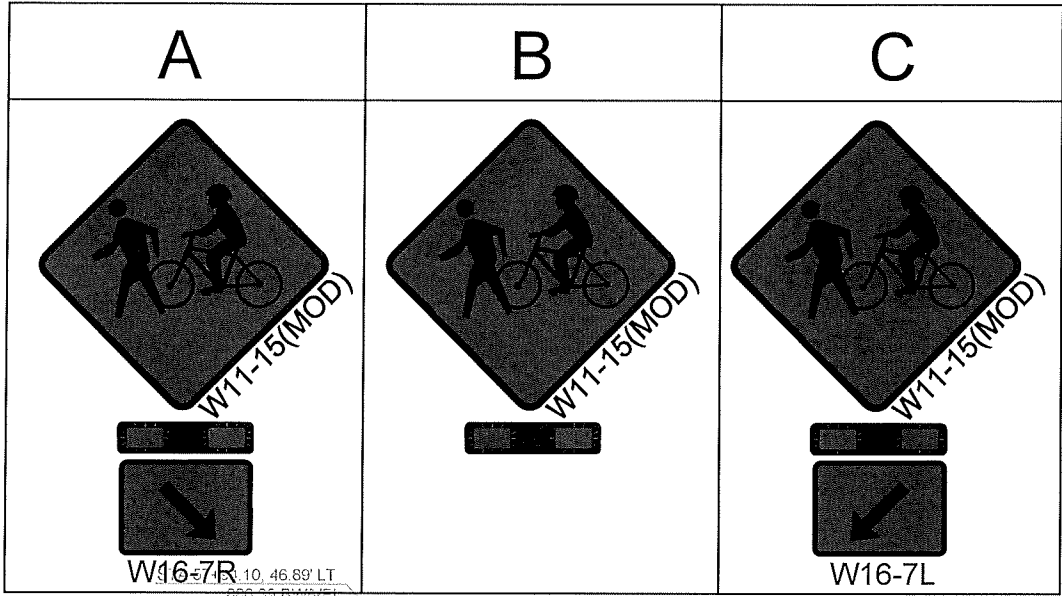


1 - 2" PVC (TYPICAL UNLESS NOTED OTHERWISE)

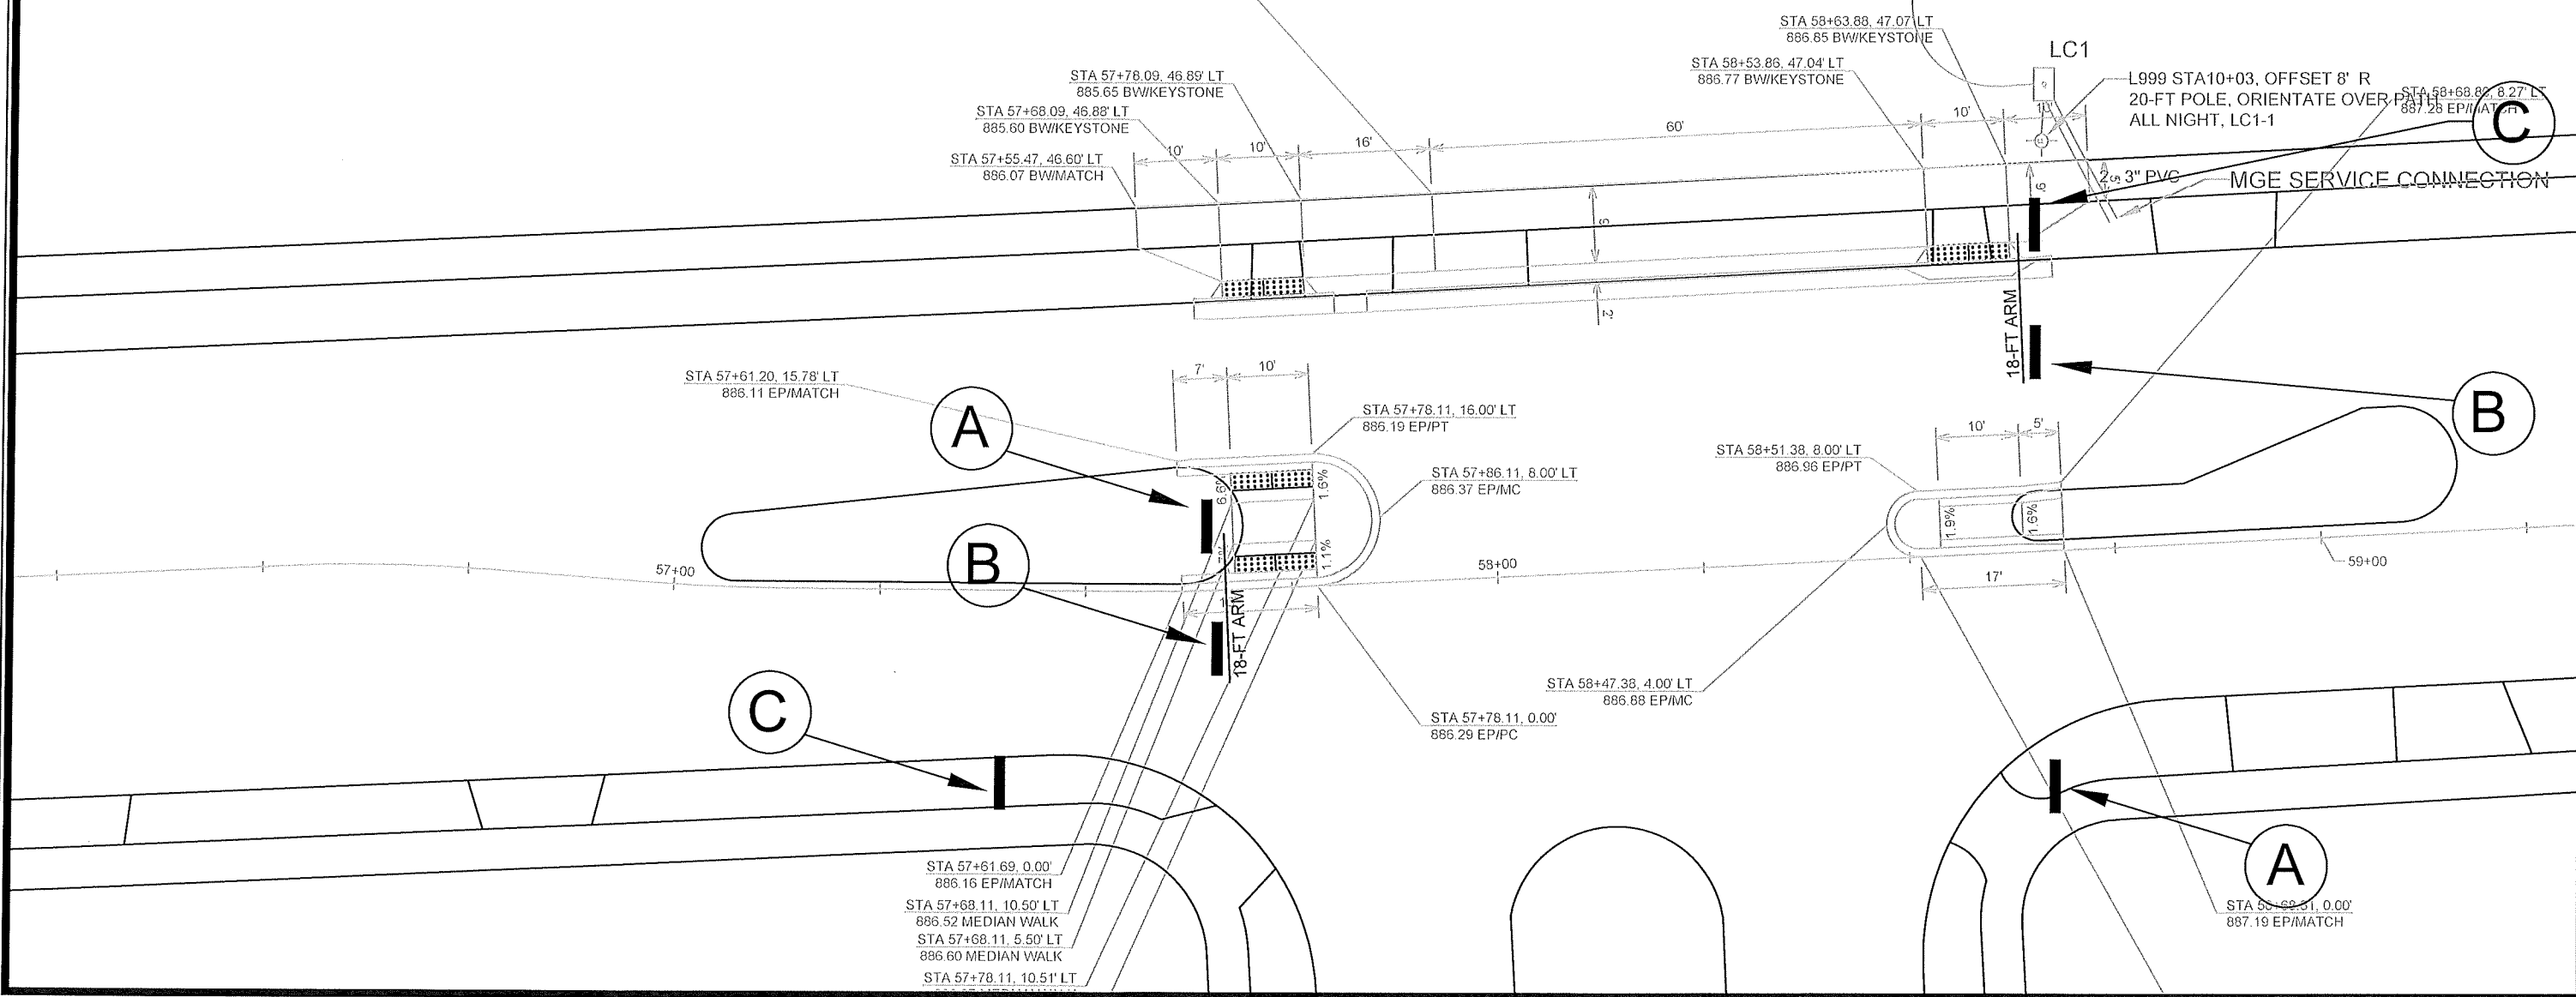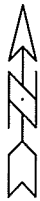

ELECTRICAL PLANS - MILWAUKEE & PORTLAND PKWY RRFB		15200	DATE	BY
SAFE STREETS MADISON 2025		MADISON, WI	REVISION	DATE
M:\DESIGN\Projects\14658\CAD\Traffic\14658TE-Portland and Milwaukee RRFB.dwg		CONTRACT NO: 8800	Designd By: JLS	Date: 2/1/25
CITY OF MADISON WISCONSIN		MP-6	Scale: 1" = 20'	Scale: 1" = 20'

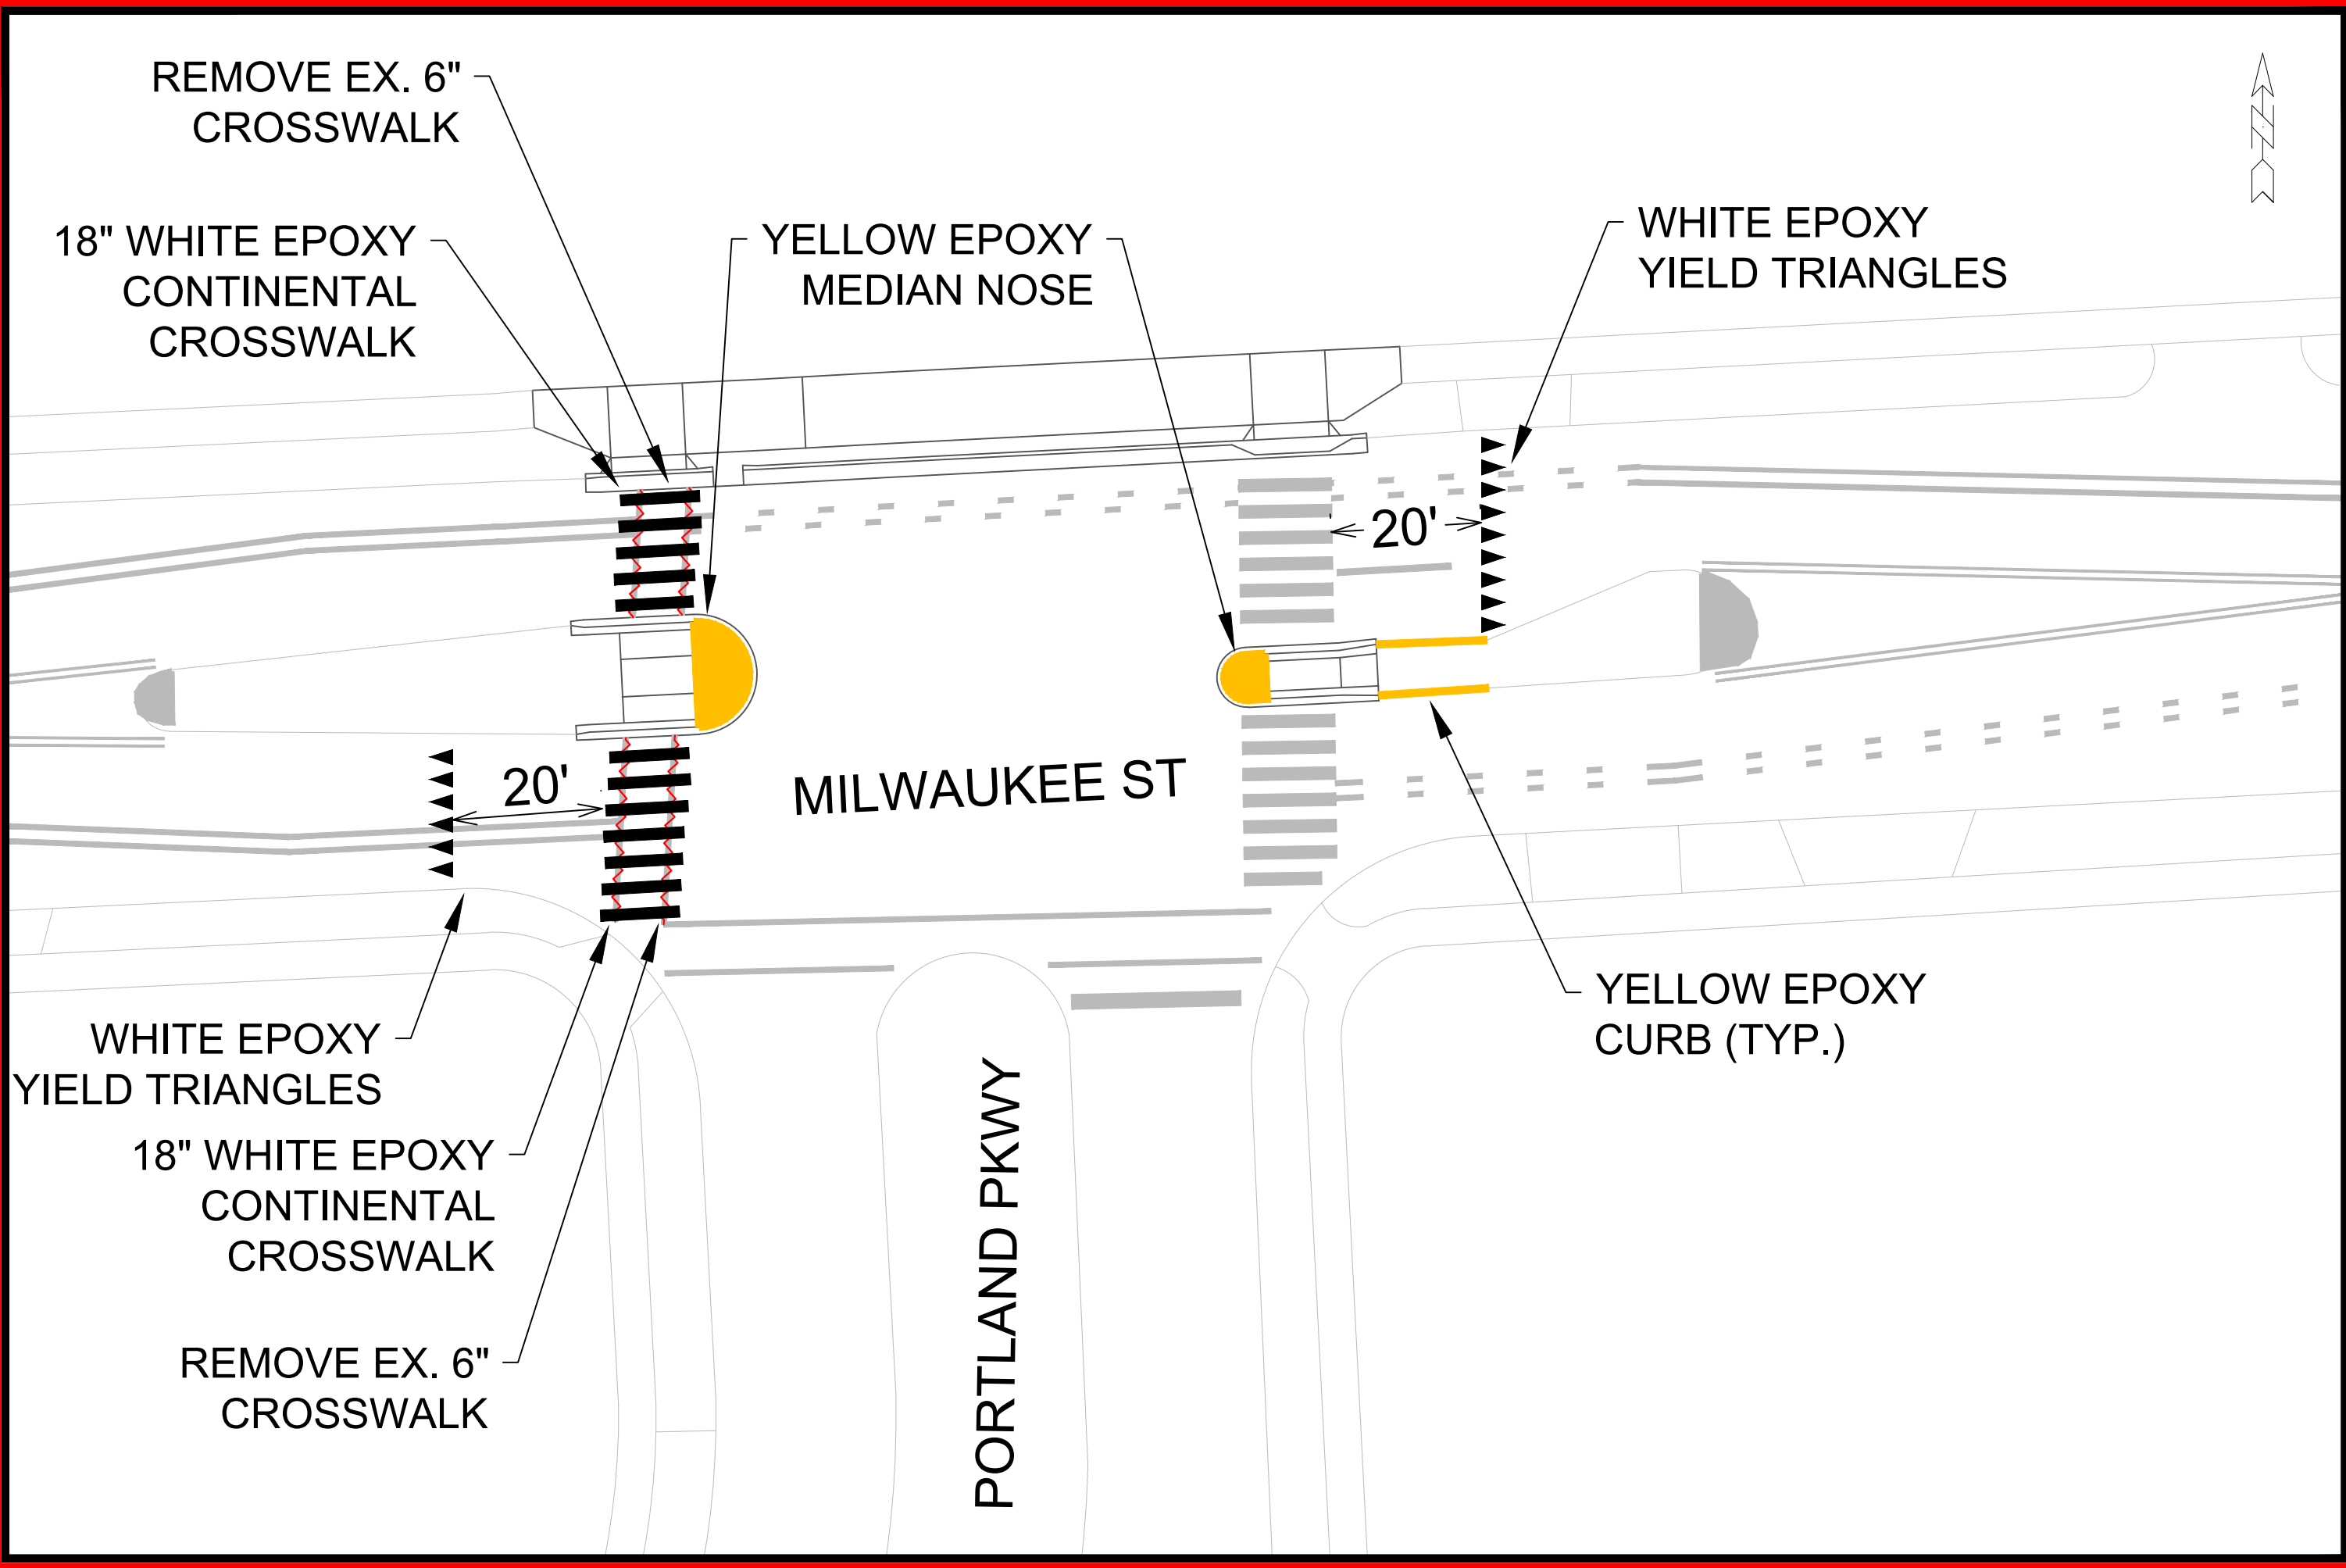

PAVEMENT MARKING PLAN - MILWAUKEE AND PORTLAND		15200	15200
SAFE STREETS 2025		MADISON, WI	MP-7
M:\DESIGN\Projects\14658\CAD\Traffic\14658TE-Walbridge-Portland.dwg		CONTRACT NO: 8800	MP-7
			
15200			
MP-7			

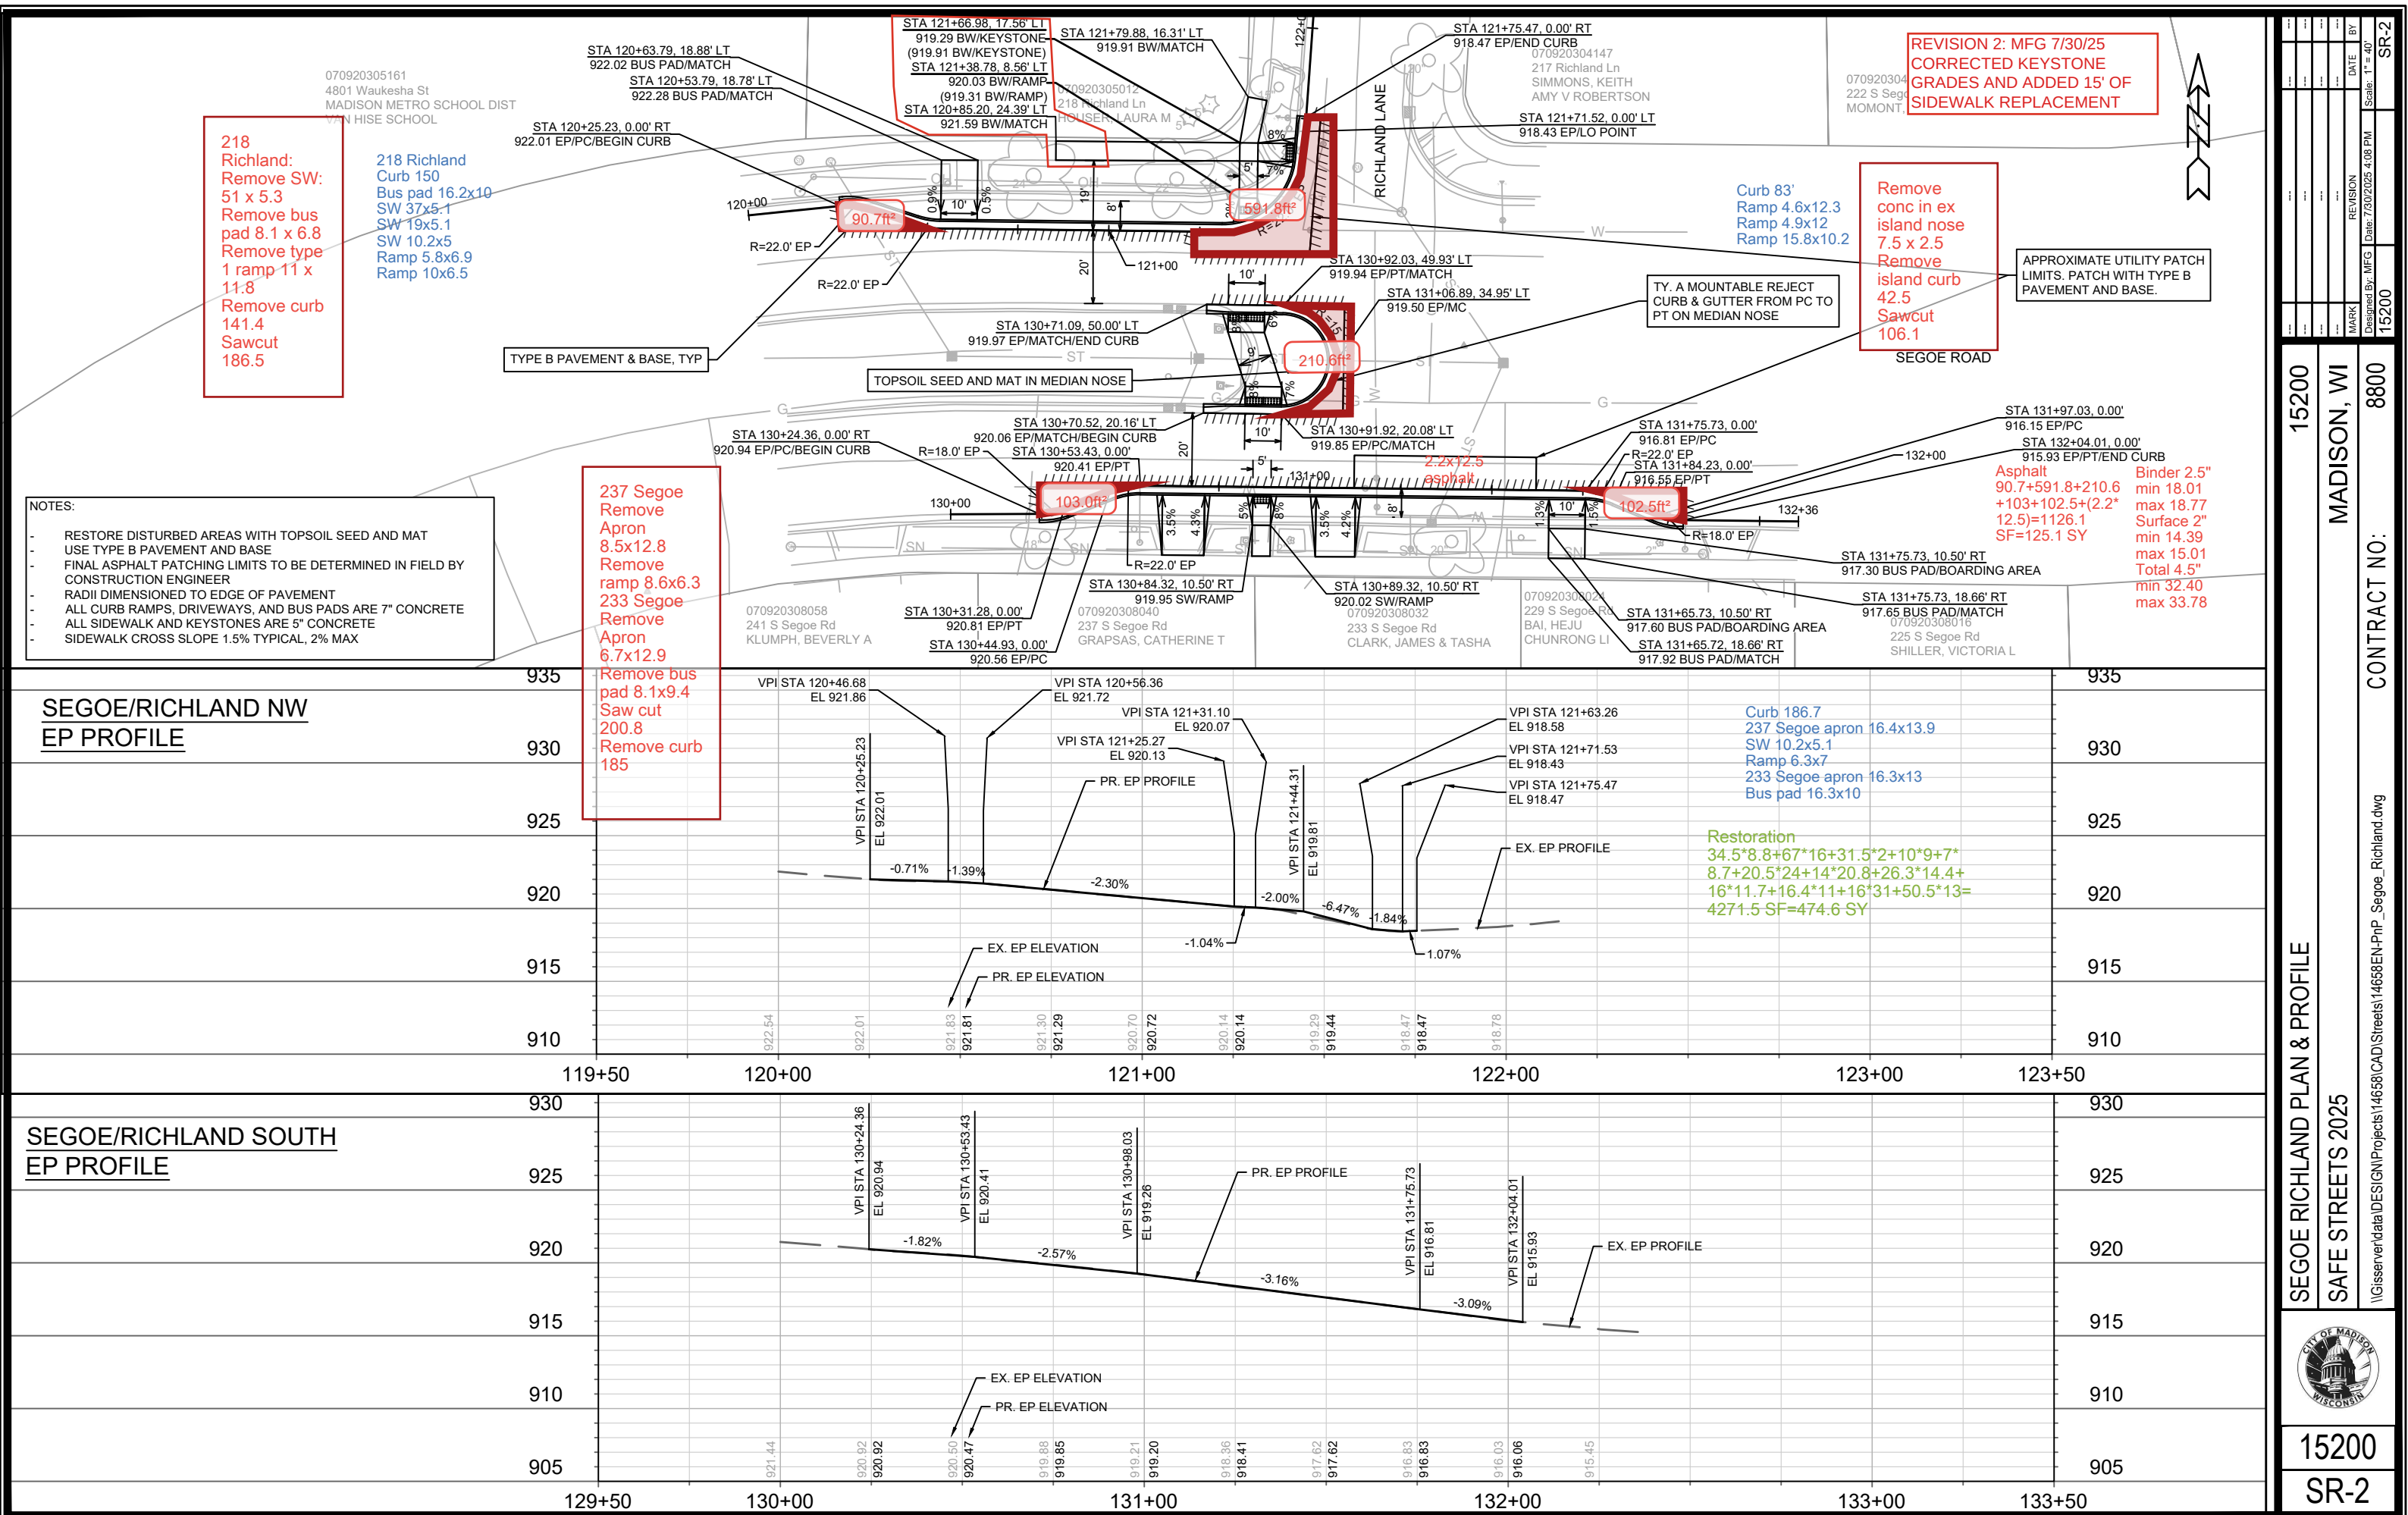

STORM SEWER SCHEDULE										SEGOE RICHLAND					SHEET NO.	
										PROJECT NO. 15200					SR-4	
										STORM SEWER SCHEDULE						
CITY OF MADISON																

PROPOSED STORM STRUCTURES

STRUC. NO.	STATION	LOCATION (OFFSET)	TYPE	TOP OF CASTING	E.I.	DEPTH	NOTES
S SEGOE RD							
* S-3	121+50.01	LT-4.90	3X3 SAS	919.76	916.03	3.73	FP; W/R-1550-0054[1]
* S-3A	121+31.11	LT-1.53	H-INLET	920.45	916.11	4.34	W/R-3067-7004-V
* S-3B	121+71.52	LT-1.50	H-INLET	918.81	916.12	2.69	FP; LP; W/R-3067-7004-VB
* S-4	131+37.14	RT-1.50	H-INLET	918.40	915.60	2.80	FP; W/R-3067-7004-V[1]

REMOVE STORM STRUCTURES

STRUC. NO.	STRUC. ID	STATION	LOCATION (OFFSET)	TYPE	TOP OF CASTING	DEPTH	NOTES
S SEGOE RD							
RS-3	IN3654-034	121+36.35	LT-10.61	H-INLET	919.58	3.50	
RS-4	IN3654-035	121+66.11	LT-2.96	H-INLET	918.67	2.65	
RS-5	IN3654-044	131+33.74	RT-9.96	H-INLET	918.30	2.65	

PROPOSED STORM PIPES

PIPE NO.	FROM (DNSTM)	TO (UPSTM)	DISCH. E.I.	INLET E.I.	PLAN (PAY) LGTH (FT)	PIPE LGTH (FT)	SLOPE (%)	PIPE SIZE	TYPE	NOTES
S SEGOE RD										
P-2	S-3	S-3A	916.03	916.11	10	15	0.64%	12"	TYPE II	
* P-3	S-3	S-3B	916.03	916.12	19	16	0.57%	12"	RCP	

NOTE: PLAN LENGTH (PAY LENGTH) IS FROM CENTER OF STRUCTURE TO CENTER OF STRUCTURE. PIPE LENGTH IS ACTUAL LENGTH OF PIPE FROM STRUCTURE WALL TO STRUCTURE WALL. SLOPE CALCULATED USING

REMOVE AND ABANDON STORM PIPES

PIPE REMOVAL NO.	REMOVE FROM	REMOVE TO	LGTH (FT)	PAID (Y/N)	REM LGTH PAID (FT)	ABN LGTH (FT)	PIPE SIZE	PIPE TYPE	NOTES
S SEGOE RD									
RP-3	S-3	RS-3	10	Y	10	-	12"	VCP	
RP-4	S-4	RS-5	9	Y	9	-	12"	VCP	
ABAN P-1	AS3654-030	RS-4	34	Y	-	34	12"	VCP	

SPECIFIC NOTES

[1] CONNECT TO EXISTING 12" VCP PIPE

STANDARD NOTES:

- ABBREVIATIONS: AE = APRON ENDWALL; RCP = REINFORCED CONCRETE PIPE; HERCP = HORIZONTAL ELLIPTICAL REINFORCED CONCRETE PIPE; DNA = DOES NOT APPLY; SAS = SEWER ACCESS STRUCTURE; LP = LOW POINT INLET STRUCTURE; FP = FIELD POURED STRUCTURE; TR = TOP OF CONCRETE ROOF; NCM = NO CROWN MATCH FOR PIPES; UD = UNDERDRAIN

- TOP OF CASTING GRADE GIVEN IS THE TOP OF CURB FOR INLET STRUCTURES AND THE FLOWLINE OF THE CLOSED CASTING FOR SASs.

- TOP OF CONCRETE ROOF (TR) IS 1.25 BELOW TOP OF CASTING UNLESS OTHERWISE NOTED.

- ALL REINFORCED CONCRETE PIPES TO BE CLASS III UNLESS OTHERWISE NOTED.

- SURVEYOR TO CONFIRM THAT ALL INLET STATION / OFFSETS LINE UP WITH PROPOSED CURB AND GUTTER.

-ALL REBAR FOR FIELD POUR STRUCTURES SHALL BE EPOXY COATED. ANY EXPOSED STEEL SHALL BE TOUCHED UP OR RECOATED PRIOR TO USE.

-ALL FIELD POURED SAS STORM STRUCTURES SHALL BE CONSTRUCTED IN ACCORDANCE WITH STANDARD DETAIL DRAWING 5.7.3.

-ALL PRECAST SAS STORM STRUCTURES SHALL BE CONSTRUCTED IN ACCORDANCE WITH STANDARD DETAIL DRAWING 5.7.5.

- ALL STRUCTURES CALLED OUT AS FIELD POURED SHALL BE FIELD POURED. ALL OTHER STRUCTURES (NOT INDICATED AS FIELD POURED) SHALL BE SUBMITTED TO CITY ENGINEERING FOR APPROVAL IF PRECAST STRUCTURES ARE PREFERRED. CONTACT ERIN GETER OF CITY ENGINEERING AT (608) 266-4058 FOR PRECAST APPROVALS, FAX SHOP DRAWINGS TO (608)264-9275, OR EMAIL SHOP DRAWINGS TO EGETER@CITYOFMADISON.COM.

GENERAL NOTES

TS #1

1. INSTALL TYPE GR BASE, PEDESTRIAN PUSH BUTTON, AND 15' SIGNAL POLE ON PEDESTRIAN PEDESTAL.
2. REINSTALL SIGNS AS SHOWN IN DETAIL.
3. REINSTALL SOLAR PANEL AND DC CONVERTER ON POLE.

TS #2

1. INSTALL TYPE GR BASE, AND 15' SIGNAL POLE ON PEDESTRIAN PEDESTAL.
2. REINSTALL SIGNS AS SHOWN IN DETAIL.
3. REINSTALL SOLAR PANEL AND DC CONVERTER ON POLE.

TS#3

1. INSTALL TYPE GR BASE, PEDESTRIAN PUSH BUTTON, AND 15' SIGNAL POLE ON PEDESTRIAN PEDESTAL.
2. REINSTALL SIGNS AS SHOWN IN DETAIL.
3. REINSTALL SOLAR PANEL AND DC CONVERTER ON POLE.

EX. 1

1. EXISTING BASE AND EQUIPMENT TO REMAIN.
2. CONTRACTOR MAY REMOVE SIGNAL POLE AND EQUIPMENT TO FACILITATE CONCRETE WORK.



NOTES:

1. PAVEMENT MARKINGS BY OTHERS.
2. CONTRACTOR TO SALVAGE ALL RRFB EQUIPMENT AND REINSTALL IS POSSIBLE.
3. CONTRACTOR TO INSTALL CARMANAH SYSTEM OR EQUIVALENT IF REPLACEMENT PARTS ARE NECESSARY.
4. PROGRAM FLASH FOR 20 SECONDS.

Contractor shall conform to the 2019 Work Zone Safety Guidelines for Construction, Maintenance & Utility Operations booklet

BASES SHALL BE LOCATED IN THE FIELD BY LUKAS COLLINS (608-216-9625)

SIGN CONFIGURATION DETAILS

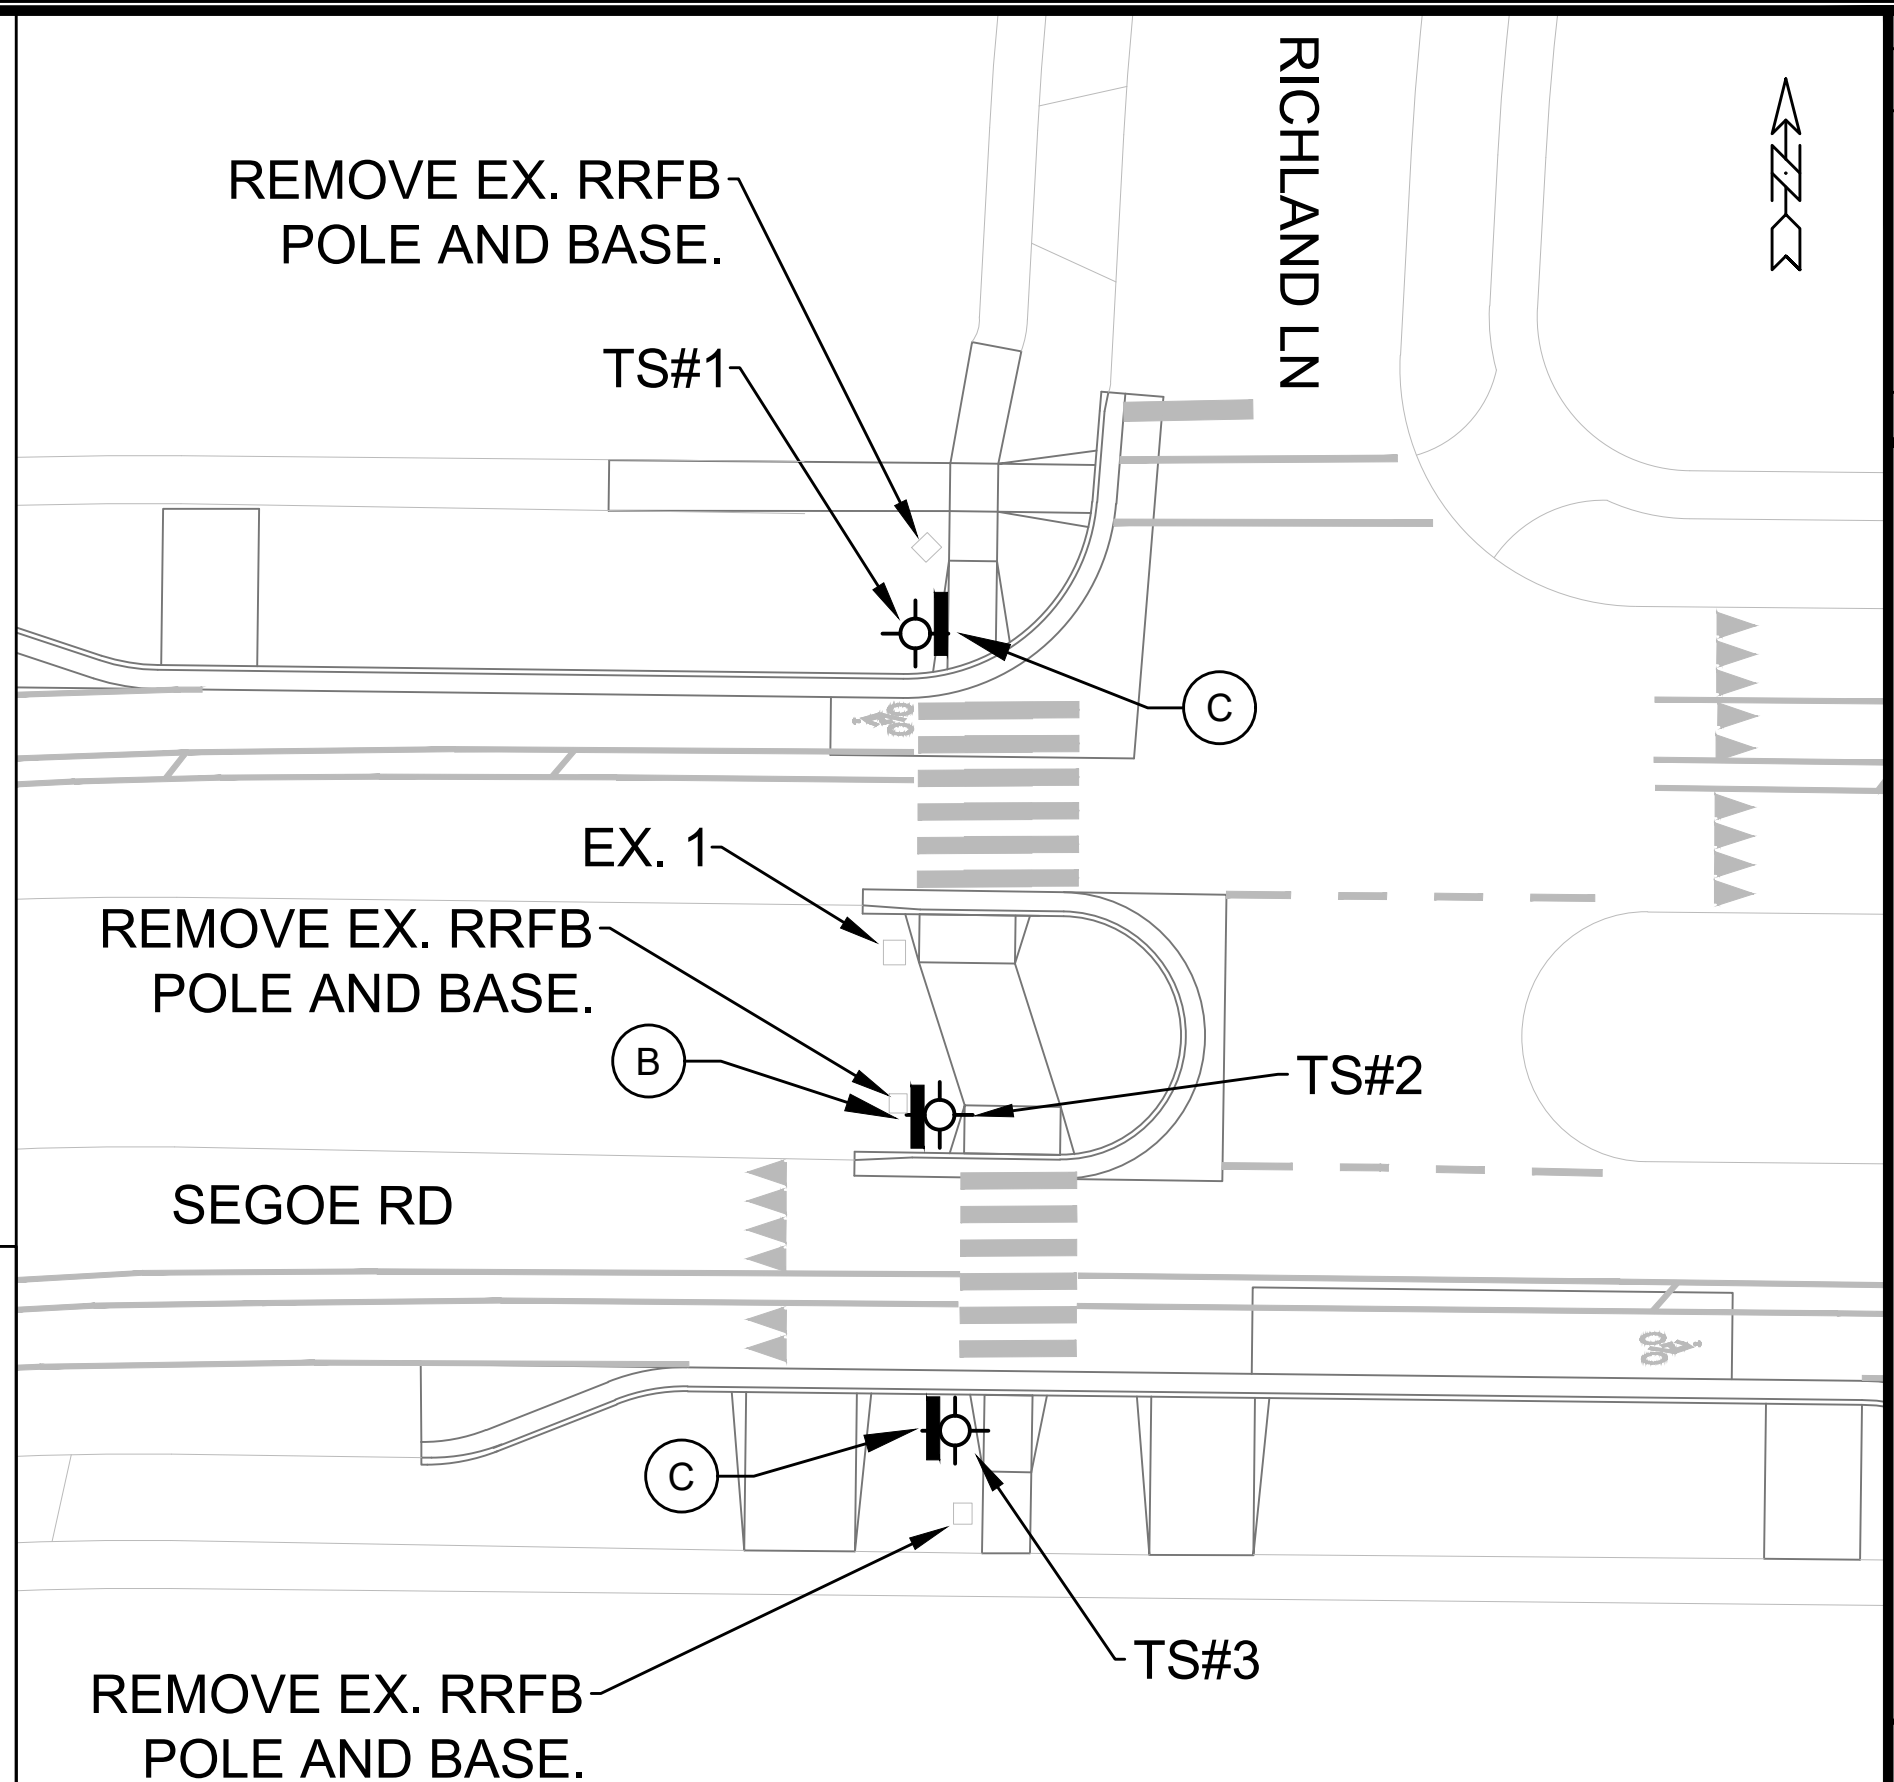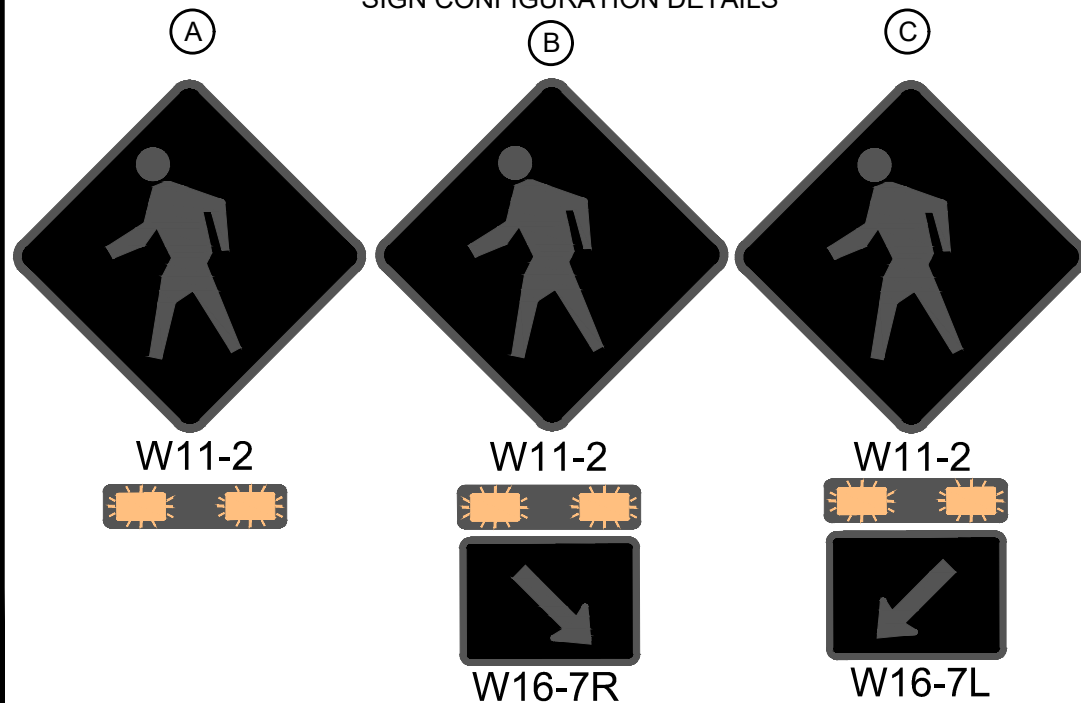[illegible]

15200

CITY OF MADISON

0088

CONTRACT NO:

RRFB - SEGOE AND RICHLAND

SAFE STREETS 2025

M:\DESIGN\Projects\14658\CAD\Traffic\RRFB - Segoe and Richland.dwg



15200

SR-5

		60416	60417	60243	60424	90011	90013	90017	90038	90038	90040	90016	90020	COMMENTS		
		FURNISH & INSTALL		REMOVE		FURNISH & INSTALL									FURNISH & INSTALL	
		TYPE LB-8R	TYPE GR	TRAFFIC SIGNAL	TRAFFIC SIGNAL	20-FT, 7 GUAGE	TRAFFIC SIGNAL	20-FT TROMBONE	ACC PED	ACC PED	PEDESTAL	6-SIGN RRFB	POST MOUNTED			
STRUCTURE	BASE	BASE	POLE	BASE	POLE	POLE	ARM	PUSH BUTTON, SINGLE ARROW	PUSH BUTTON, DOUBLE ARROW	BASES	SYSTEM	RRFB SYSTEM				
		(EACH)	(EACH)	(EACH)	(EACH)	(EACH)	(EACH)	(EACH)	(EACH)	(EACH)	(EACH)	(EACH)	(EACH)	(EACH)		
SEGOE AND RICHLAND	TS1	-	1	1	1	-	-	-	1	-	1	-	-	PEDESTAL BASES TO BE WISDOT ITEM 657.0100		
	TS2	-	1	1	1	-	-	-	-	-	1	-	-			
	TS3	-	1	1	1	-	-	-	1	-	1	-	-	20-FT TROMBONE ARM TO BE WISDOT ITEM 657.0595		
SUBTOTAL		0	3	3	3	0	0	0	2	0	3	0	0			





15200

SR-6

SEGOE AND RICHLAND - MISC. QUANTITIES

SAFE STREETS 2025

M:\DESIGN\Projects\14658\CAD\Traffic\RRFB - Segoe and Richland.dwg

15200

MADISON, WI

CONTRACT NO: 8800

MARK

DESIGNED BY: MFG

DATE: 2/26/2025 8:32 AM


REVISION

DATE

BY

15200


SR-6

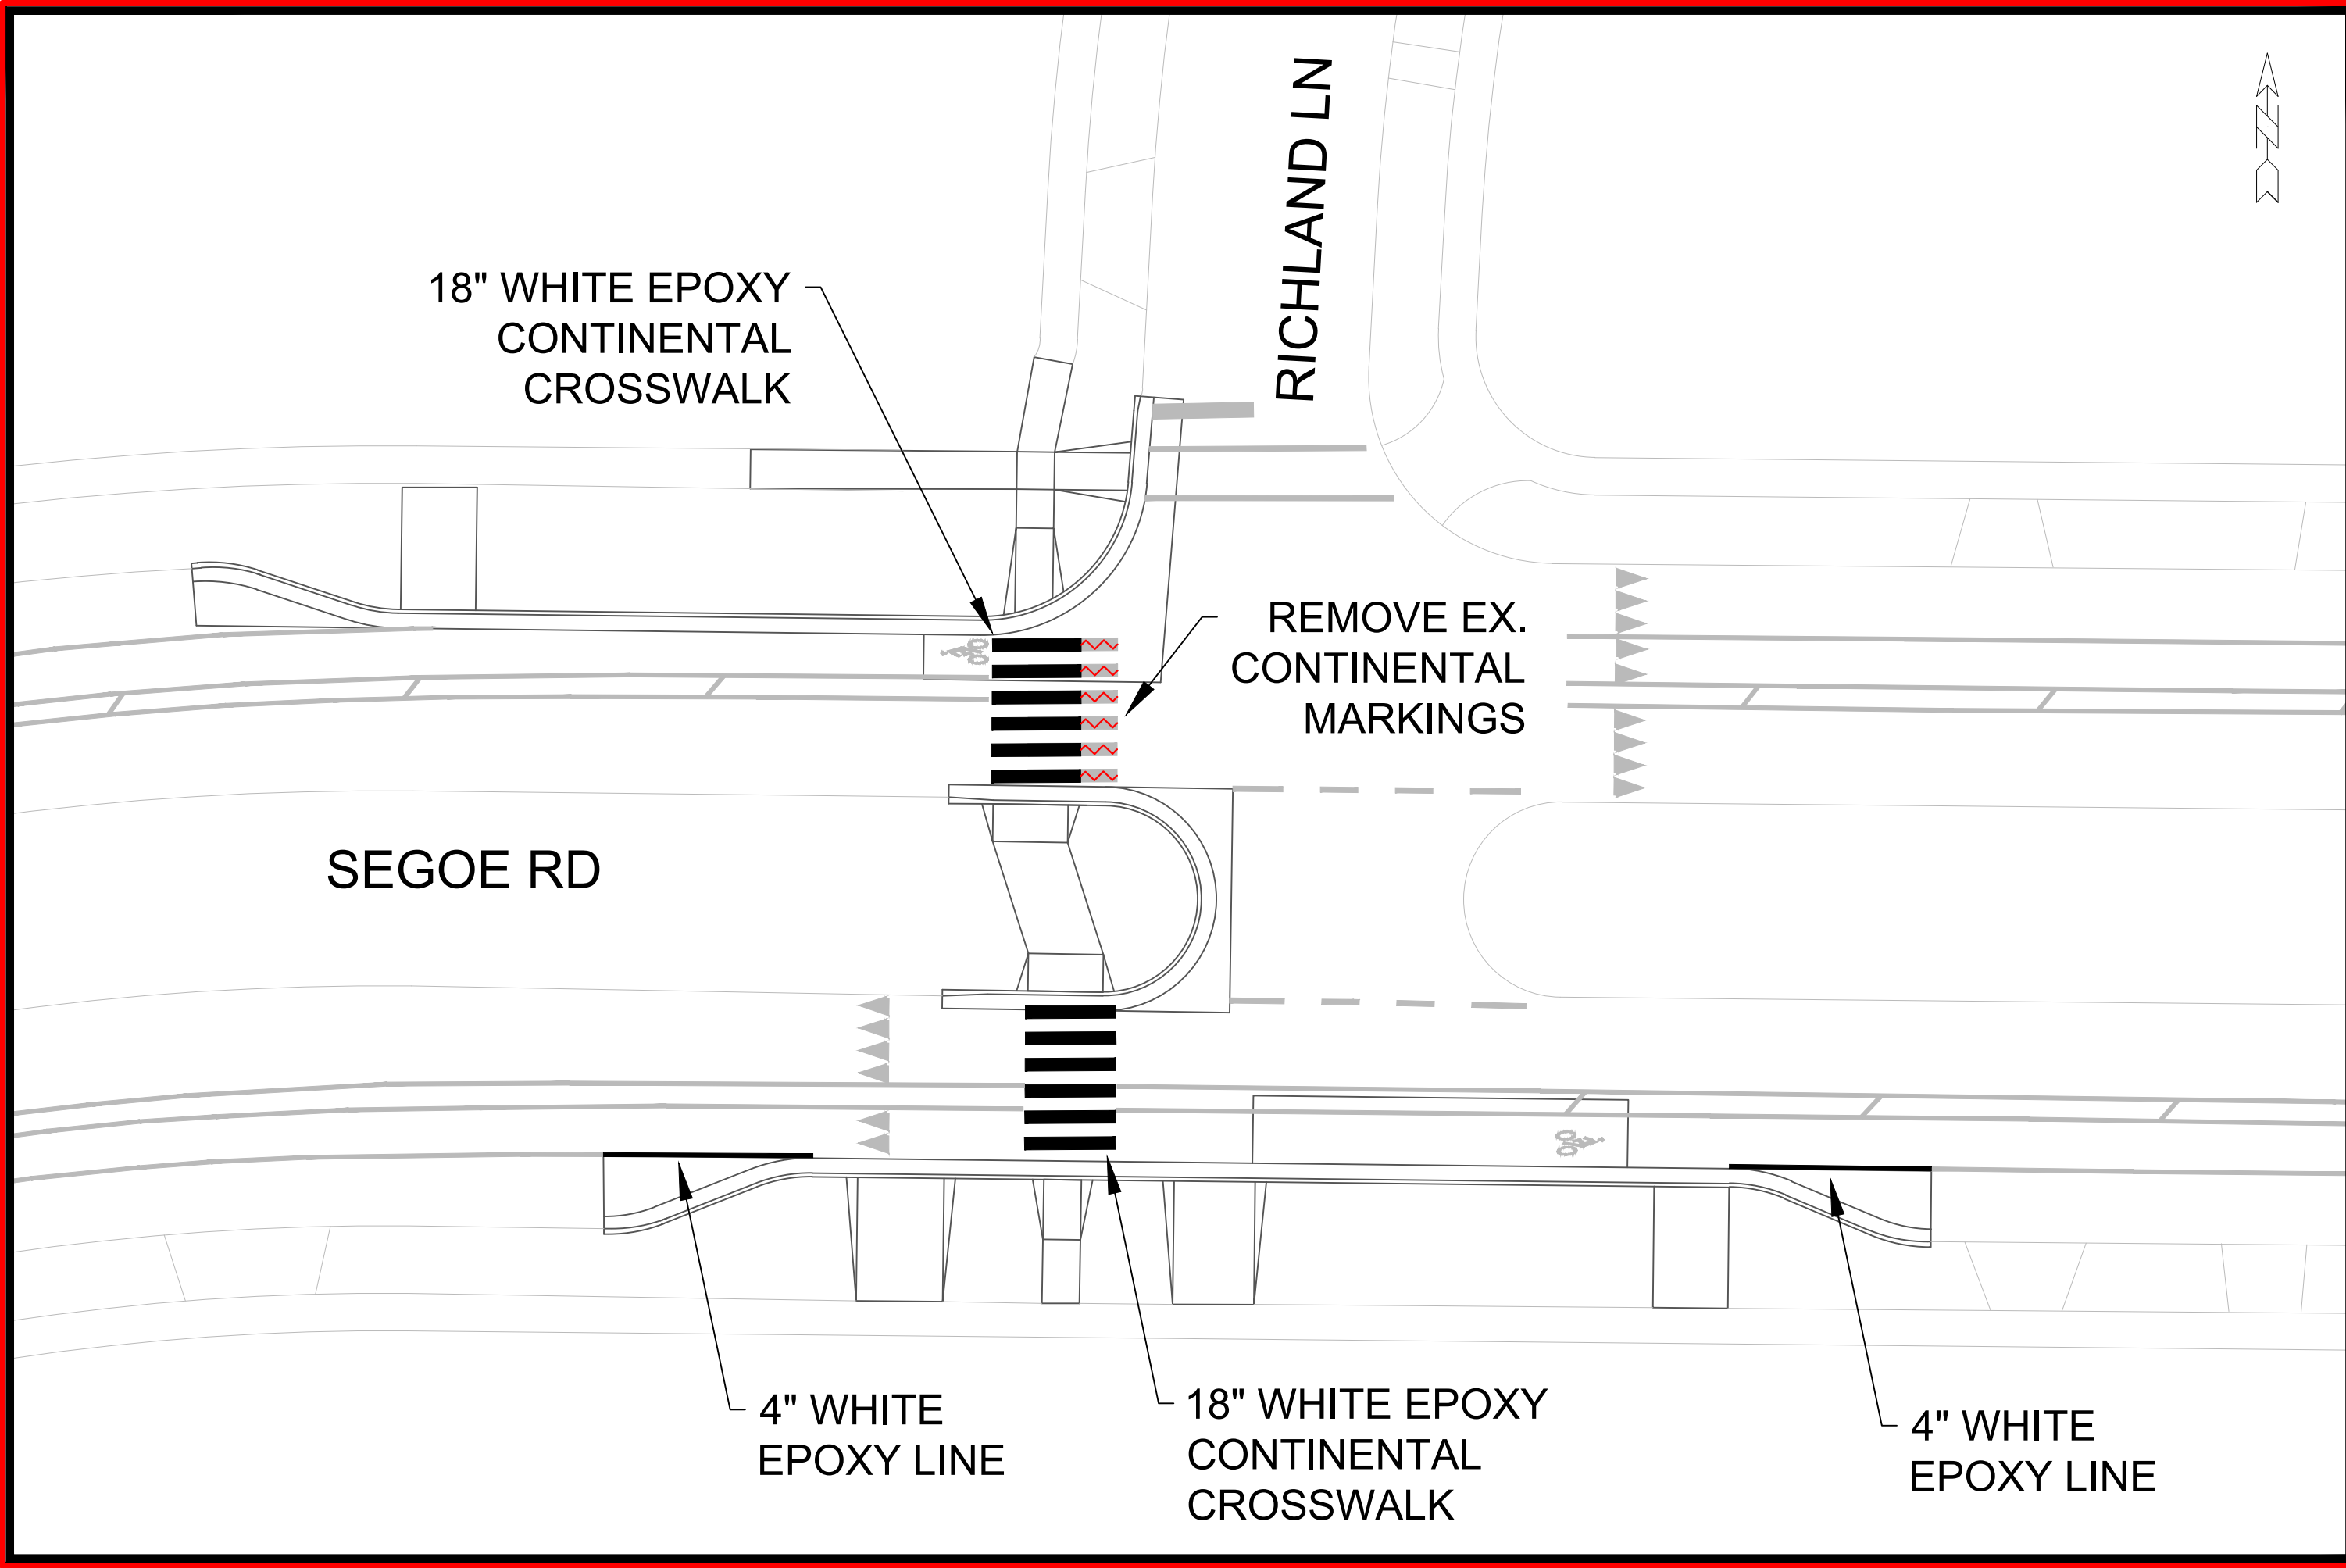

PAVEMENT MARKING PLAN - SEGOE AND RICHLAND		15200
SAFE STREETS 2025		MADISON, WI
M:\DESIGN\Projects\14658\CAD\Traffic\14658TE-Segoe & Richland.dwg		8800
CONTRACT NO:		15200
SR-7		SR-7

MARK	DESIGNED BY	DATE	BY
15200	MFG	2/26/2025 8:33 AM	15200

Scale: 1" = 20'


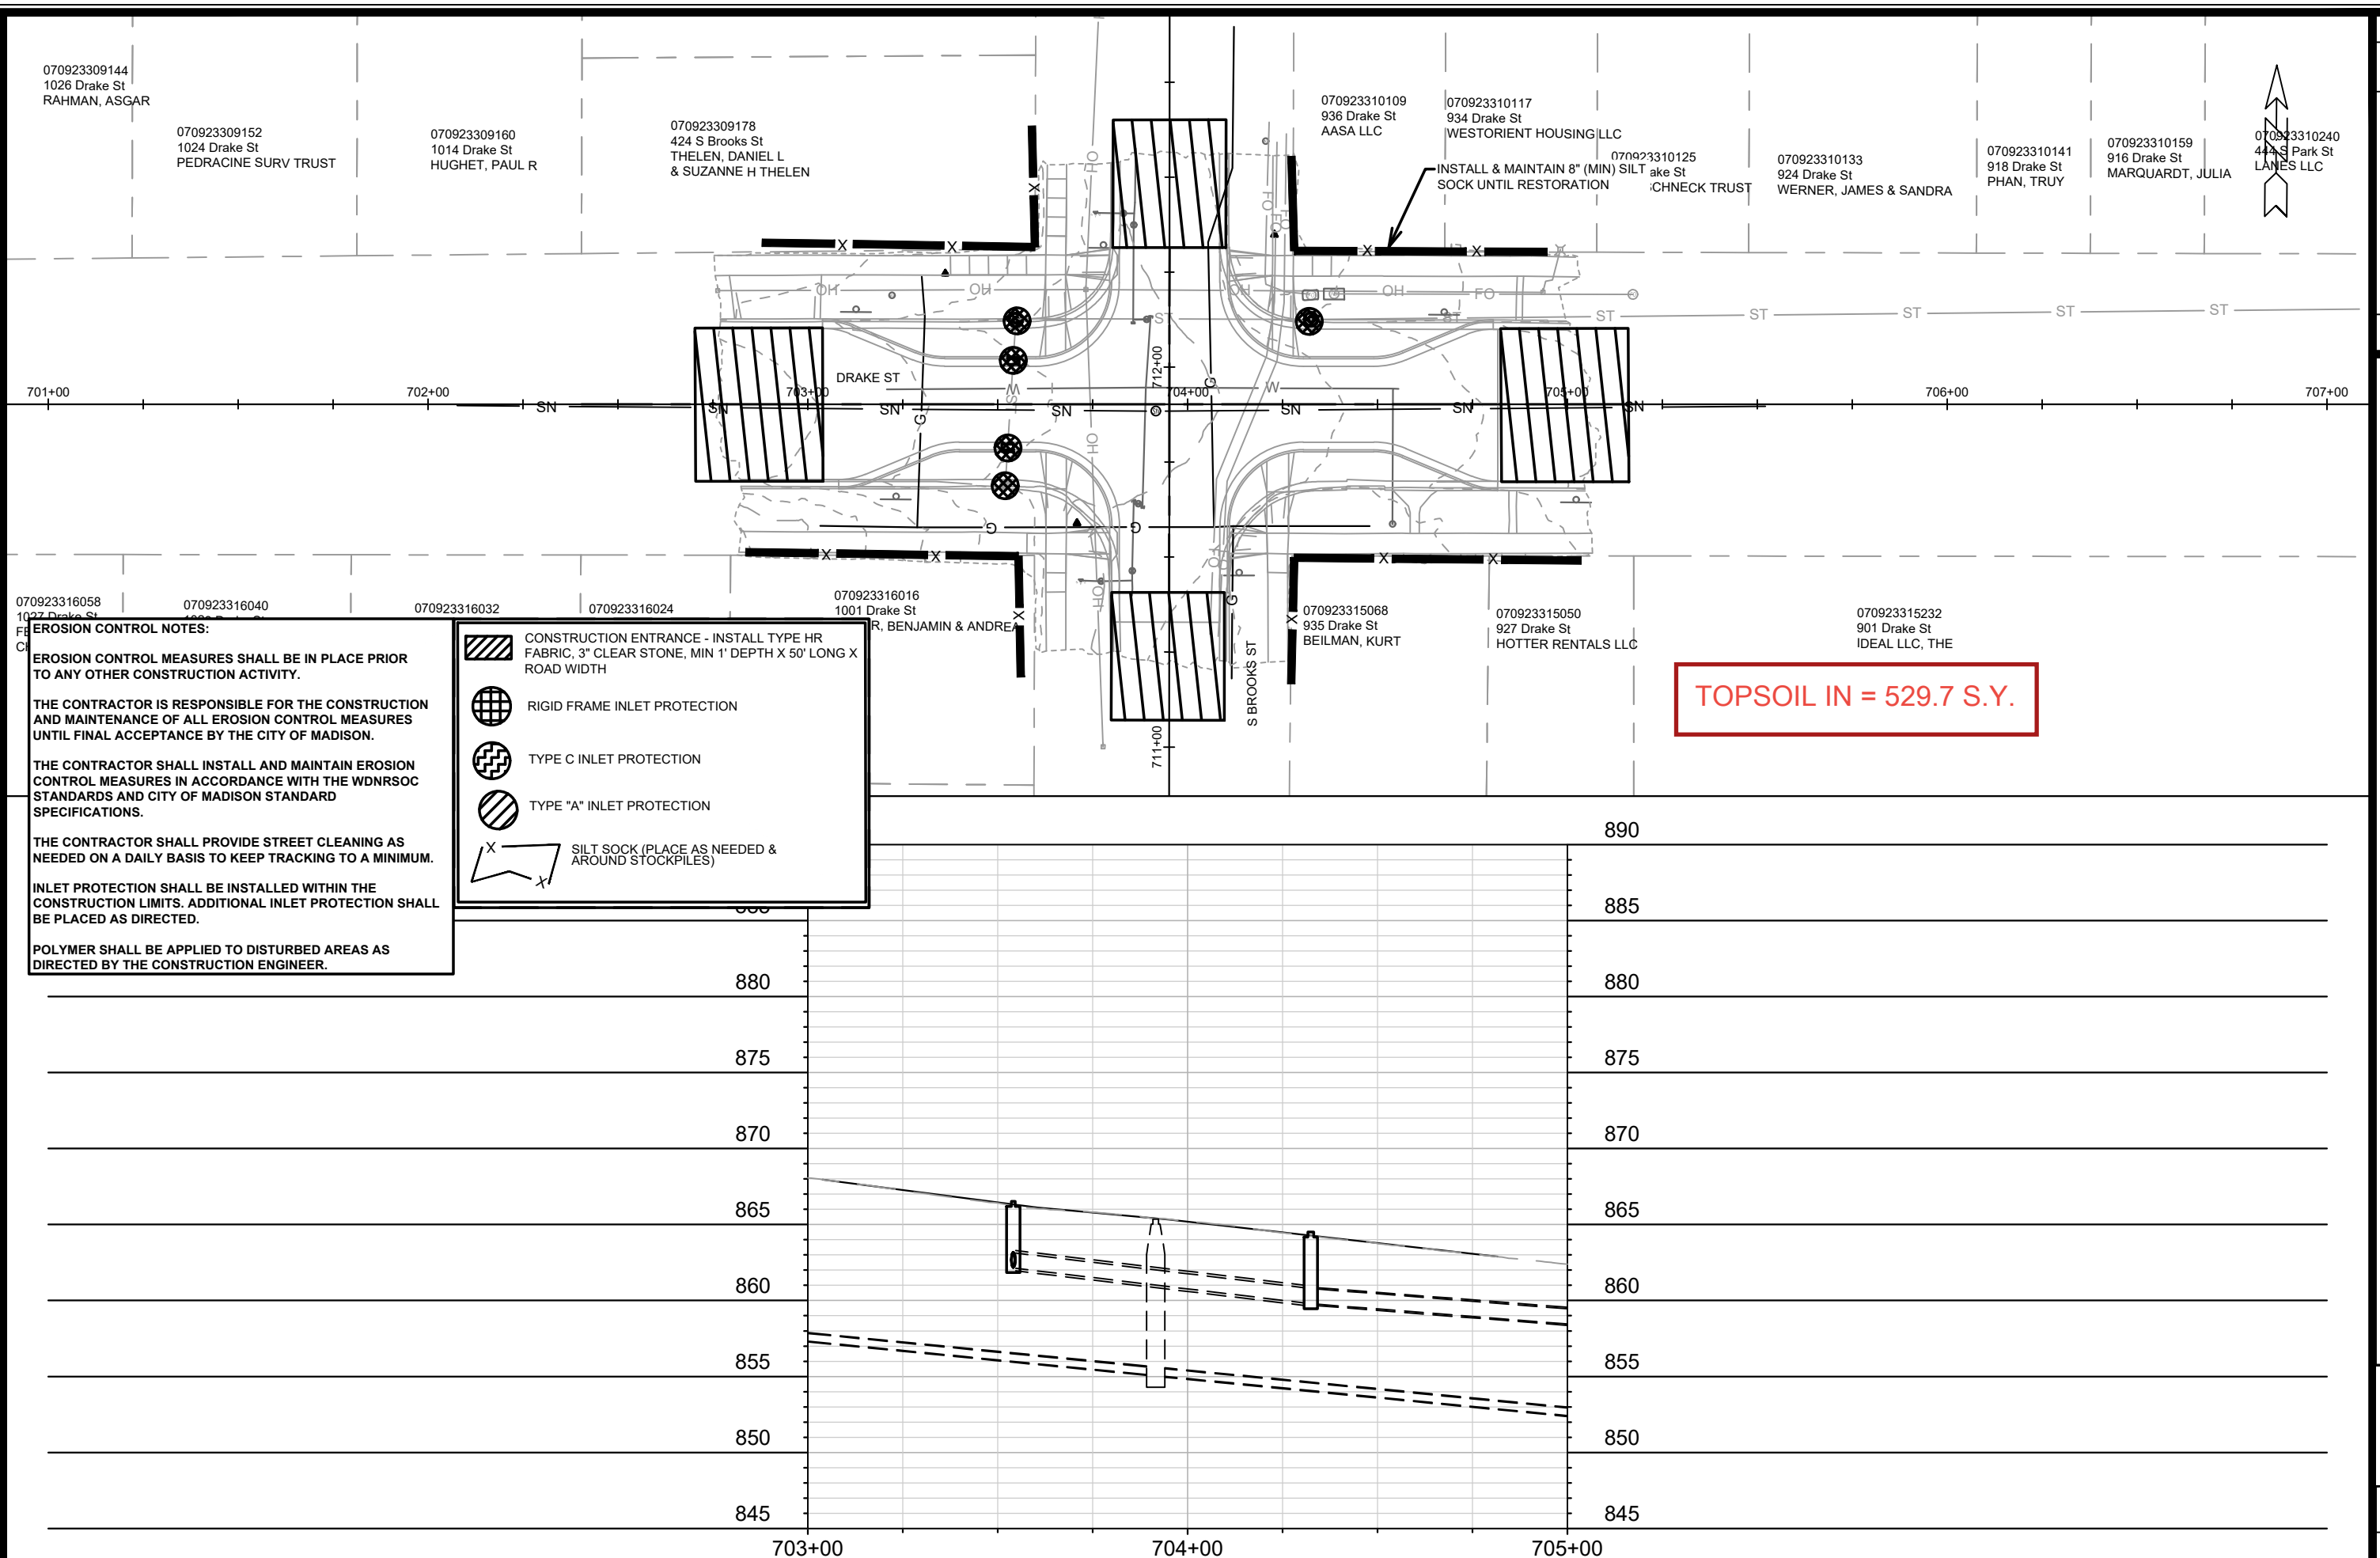
[illegible]

15200	MADISON, WI
CONTRACT NO: 8800	

EROSION CONTROL PLAN - DRAKE ST
SAFE STREETS 2025

15200
DB-1

15200		DRAKE BROOKS PLAN & PROFILE		15200
		SAFE STREETS 2025		MADISON, WI
DB-2		M:\DESIGN\Projects\14658\CAD\Streets\14658EN-PnP_Drake_S_Brooks.dwg		8800
		CONTRACT NO:		
		MARK: _____ DESIGNED BY: MFG _____ DATE: 2/27/2025 3:59 PM SCALE: 1" = 20'		DB-2

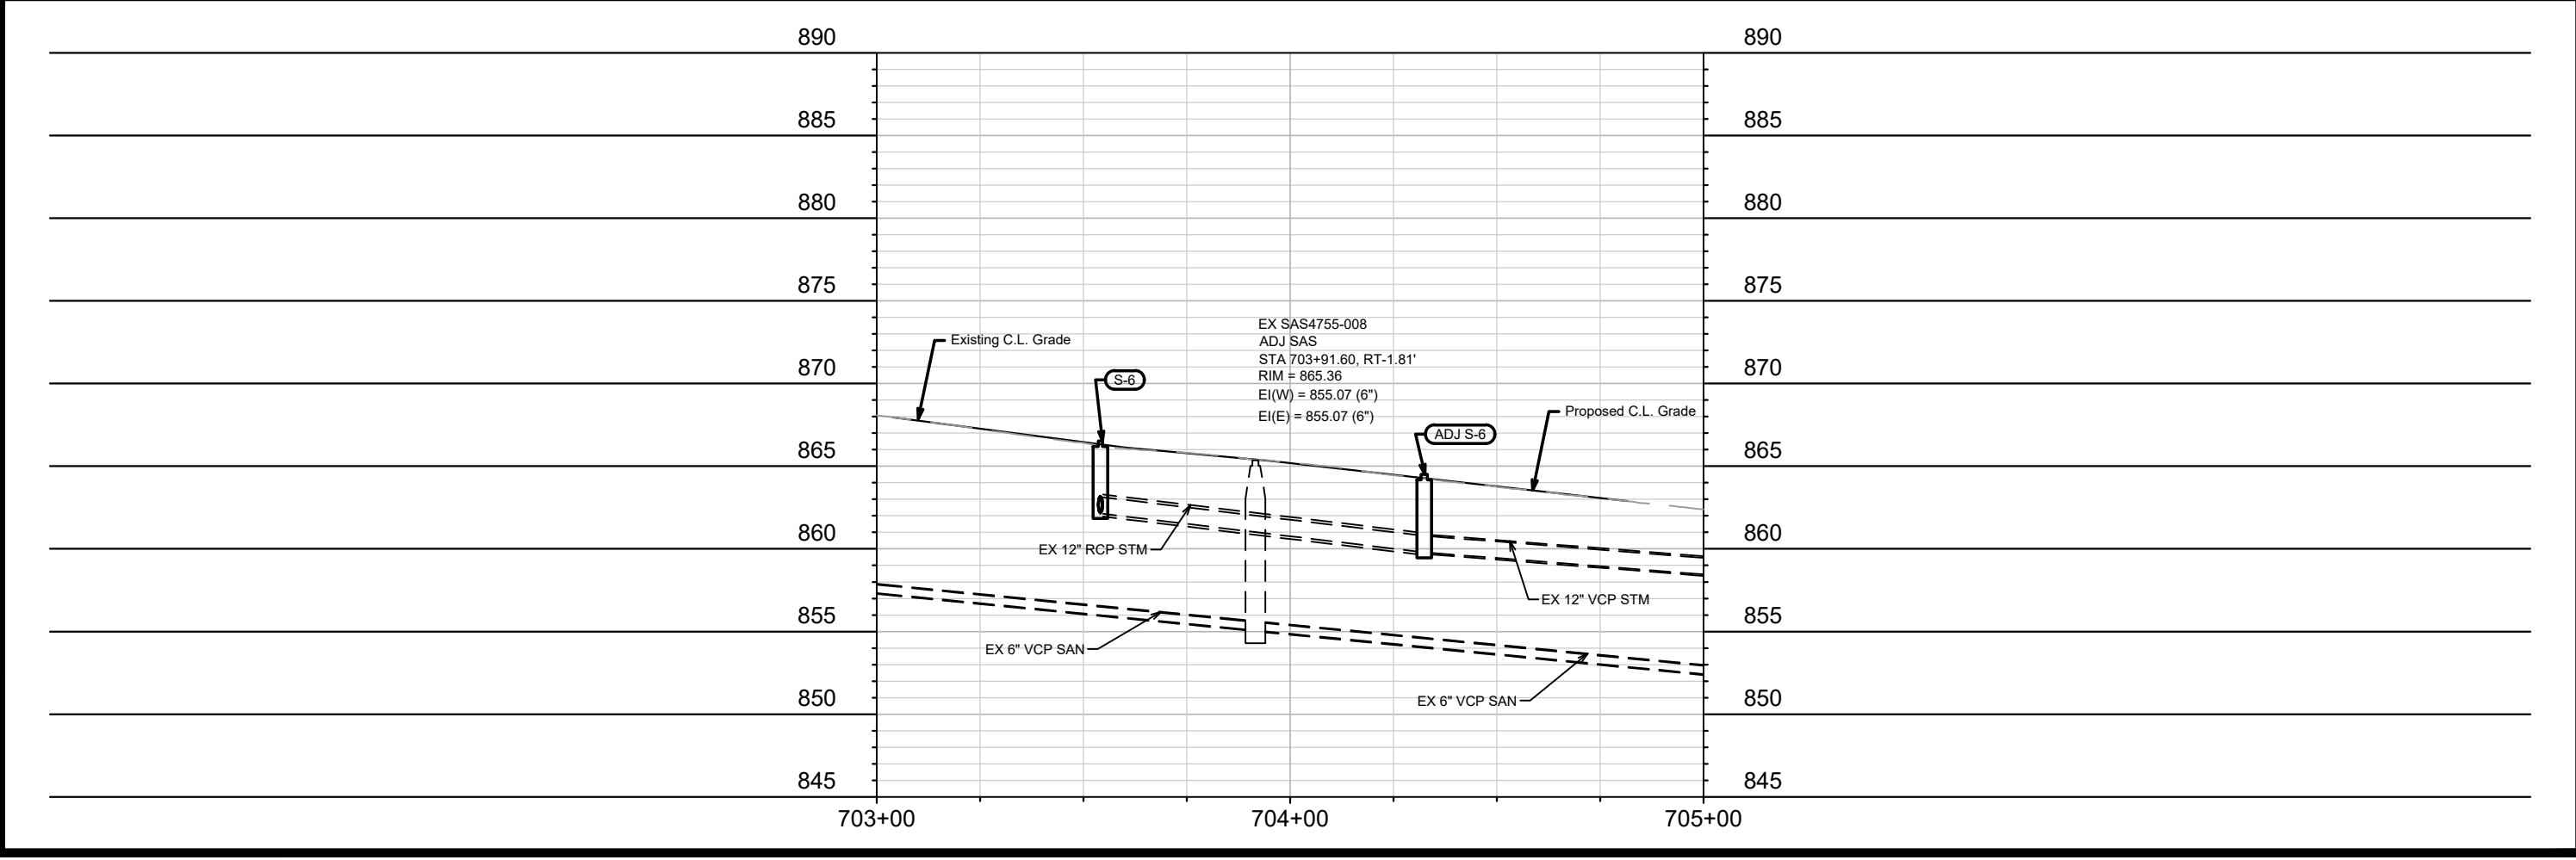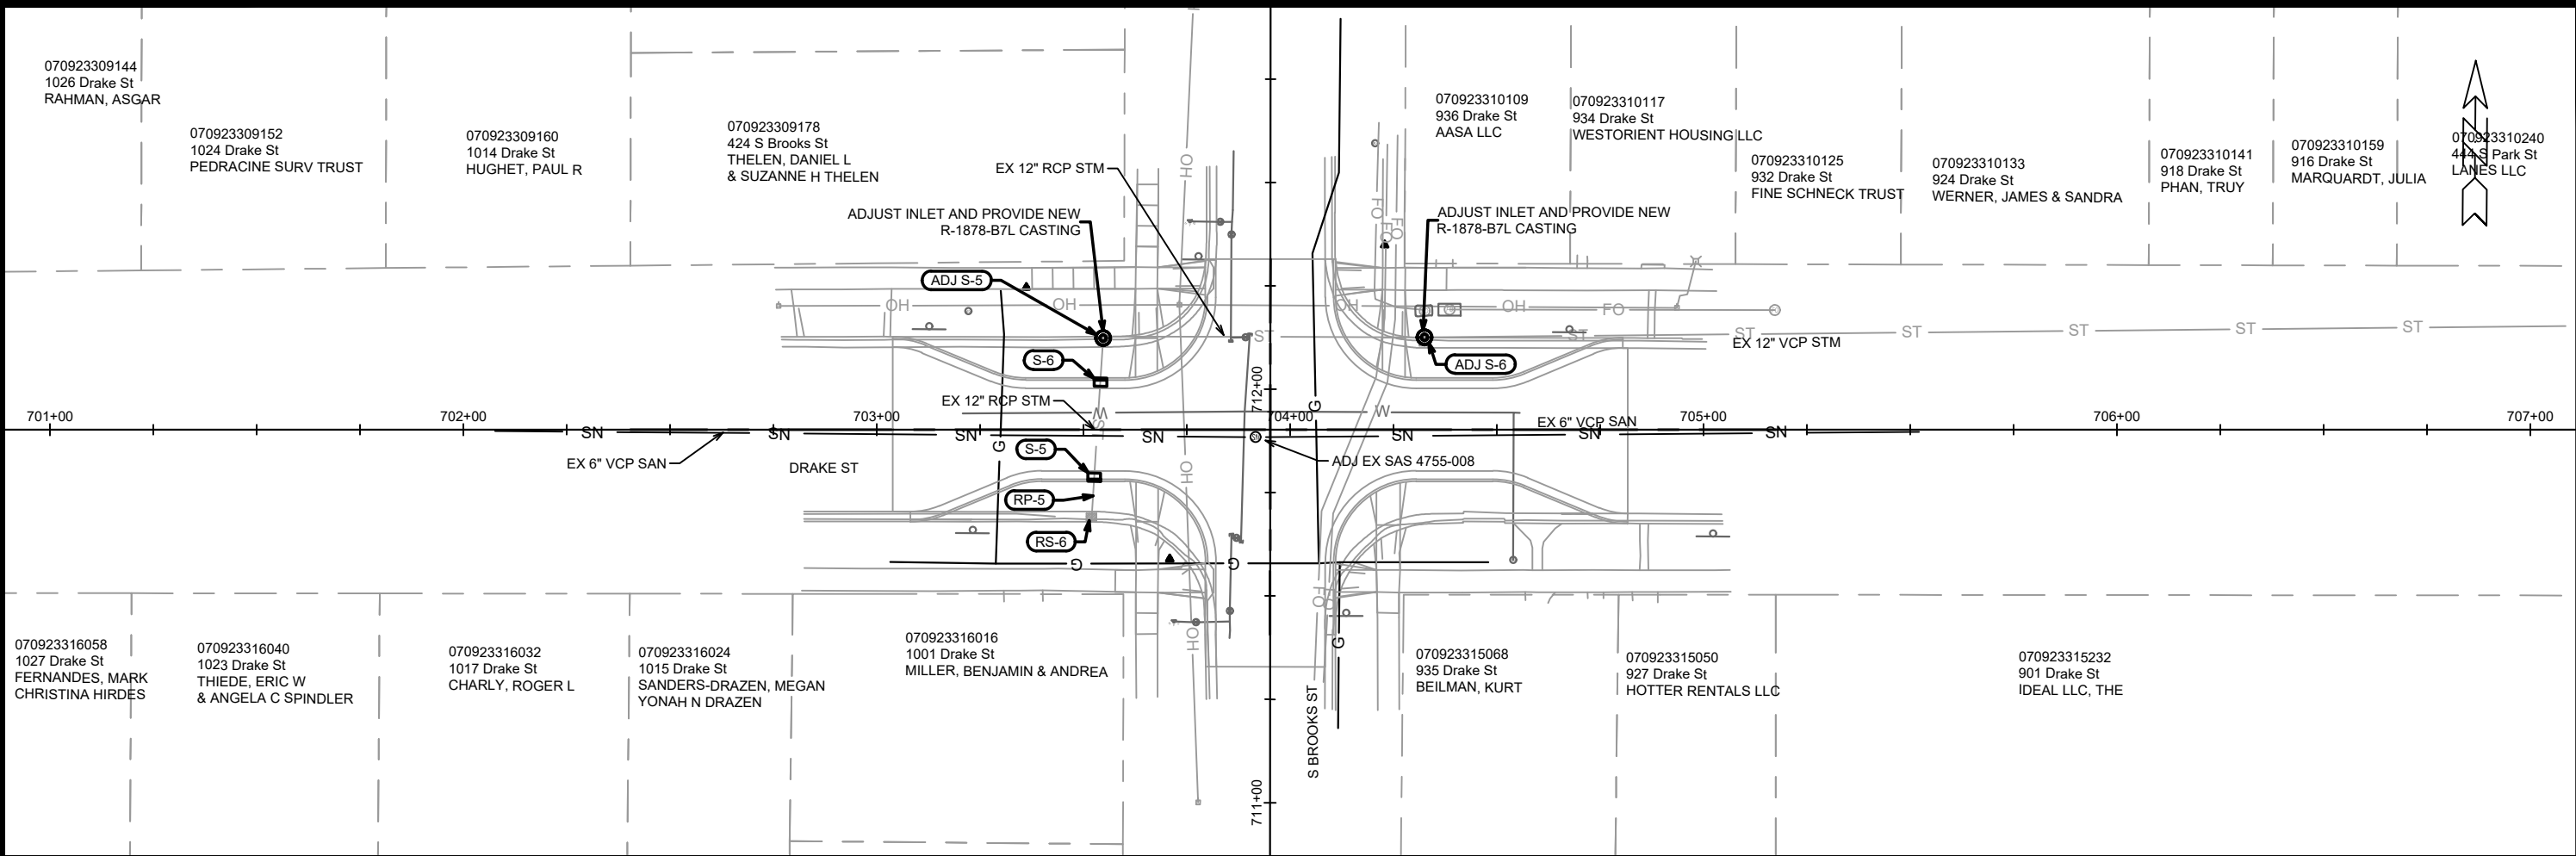

15200		MADISON, WI		CONTRACT NO: 8800	
DRAKE ST - UTILITY PLAN & PROFILE		SAFE STREETS 2025		M:\DESIGN\Projects\14658\CAD\Sewers\14658SWR\PipeNetwork_Drake_Brooks.dwg	
		15200		DB-3	
REVISION		DATE		BY	
MARK		15200		DB-3	
Designed By: MFG		Date: 2/27/2025 3:59 PM		Scale: 1" = 40'	

SANITARY SEWER SCHEDULE

DRAKE AND BROOKS
PROJECT NO. 15200

SHEET NO.
DB-4

SANITARY SEWER SCHEDULE

CITY OF MADISON


ADJUST EXISTING SANITARY STRUCTURES

SAS NO.	STATION	LOCATION (OFFSET)	TOC	PROP TOC	ADJ (FT)	NOTES
DRAKE ST						
SAS4755-008	703+91.60	RT-1.81	865.33	865.41	0.08	[1]


SPECIFIC NOTES

[1] MATCH NEW STREET GRADE

						DRAKE AND BROOKS		SHEET NO.		
						PROJECT NO. 15200		DB-5		
STORM SEWER SCHEDULE										
CITY OF MADISON										
PROPOSED STORM STRUCTURES										
STRUC. NO.	STATION	LOCATION (OFFSET)	TYPE	TOP OF CASTING	E.I.	DEPTH	NOTES			
DRAKE ST										
S-5	703+52.58	RT-11.50	H-INLET	866.58	862.29	4.29	FP; W/R-3067-7004-V[1]			
S-6	703+54.11	LT-11.50	H-INLET	866.52	862.17	4.35	FP; W/R-3067-7004-V[1]			
REMOVE STORM STRUCTURES										
STRUC. NO.	STRUC. ID	STATION	LOCATION (OFFSET)	TYPE	TOP OF CASTING	DEPTH	NOTES			
DRAKE ST										
RS-6	IN4755-087	703+52.08	RT-21.05	H-INLET	866.07	3.73				
ADJUST EXISTING STORM STRUCTURES										
STRUC. NO.	ID NO.	STATION	LOCATION (OFFSET)	EX TOC	PROP TOC	ADJ (FT)	NOTES			
DRAKE ST										
ADJ S-5	IN4755-085	703+54.74	LT-22.15	866.22	866.30	0.08	[2]			
ADJ S-6	IN4755-086	43+99.52	LT-1.38	864.28	864.51	0.23	[2]			

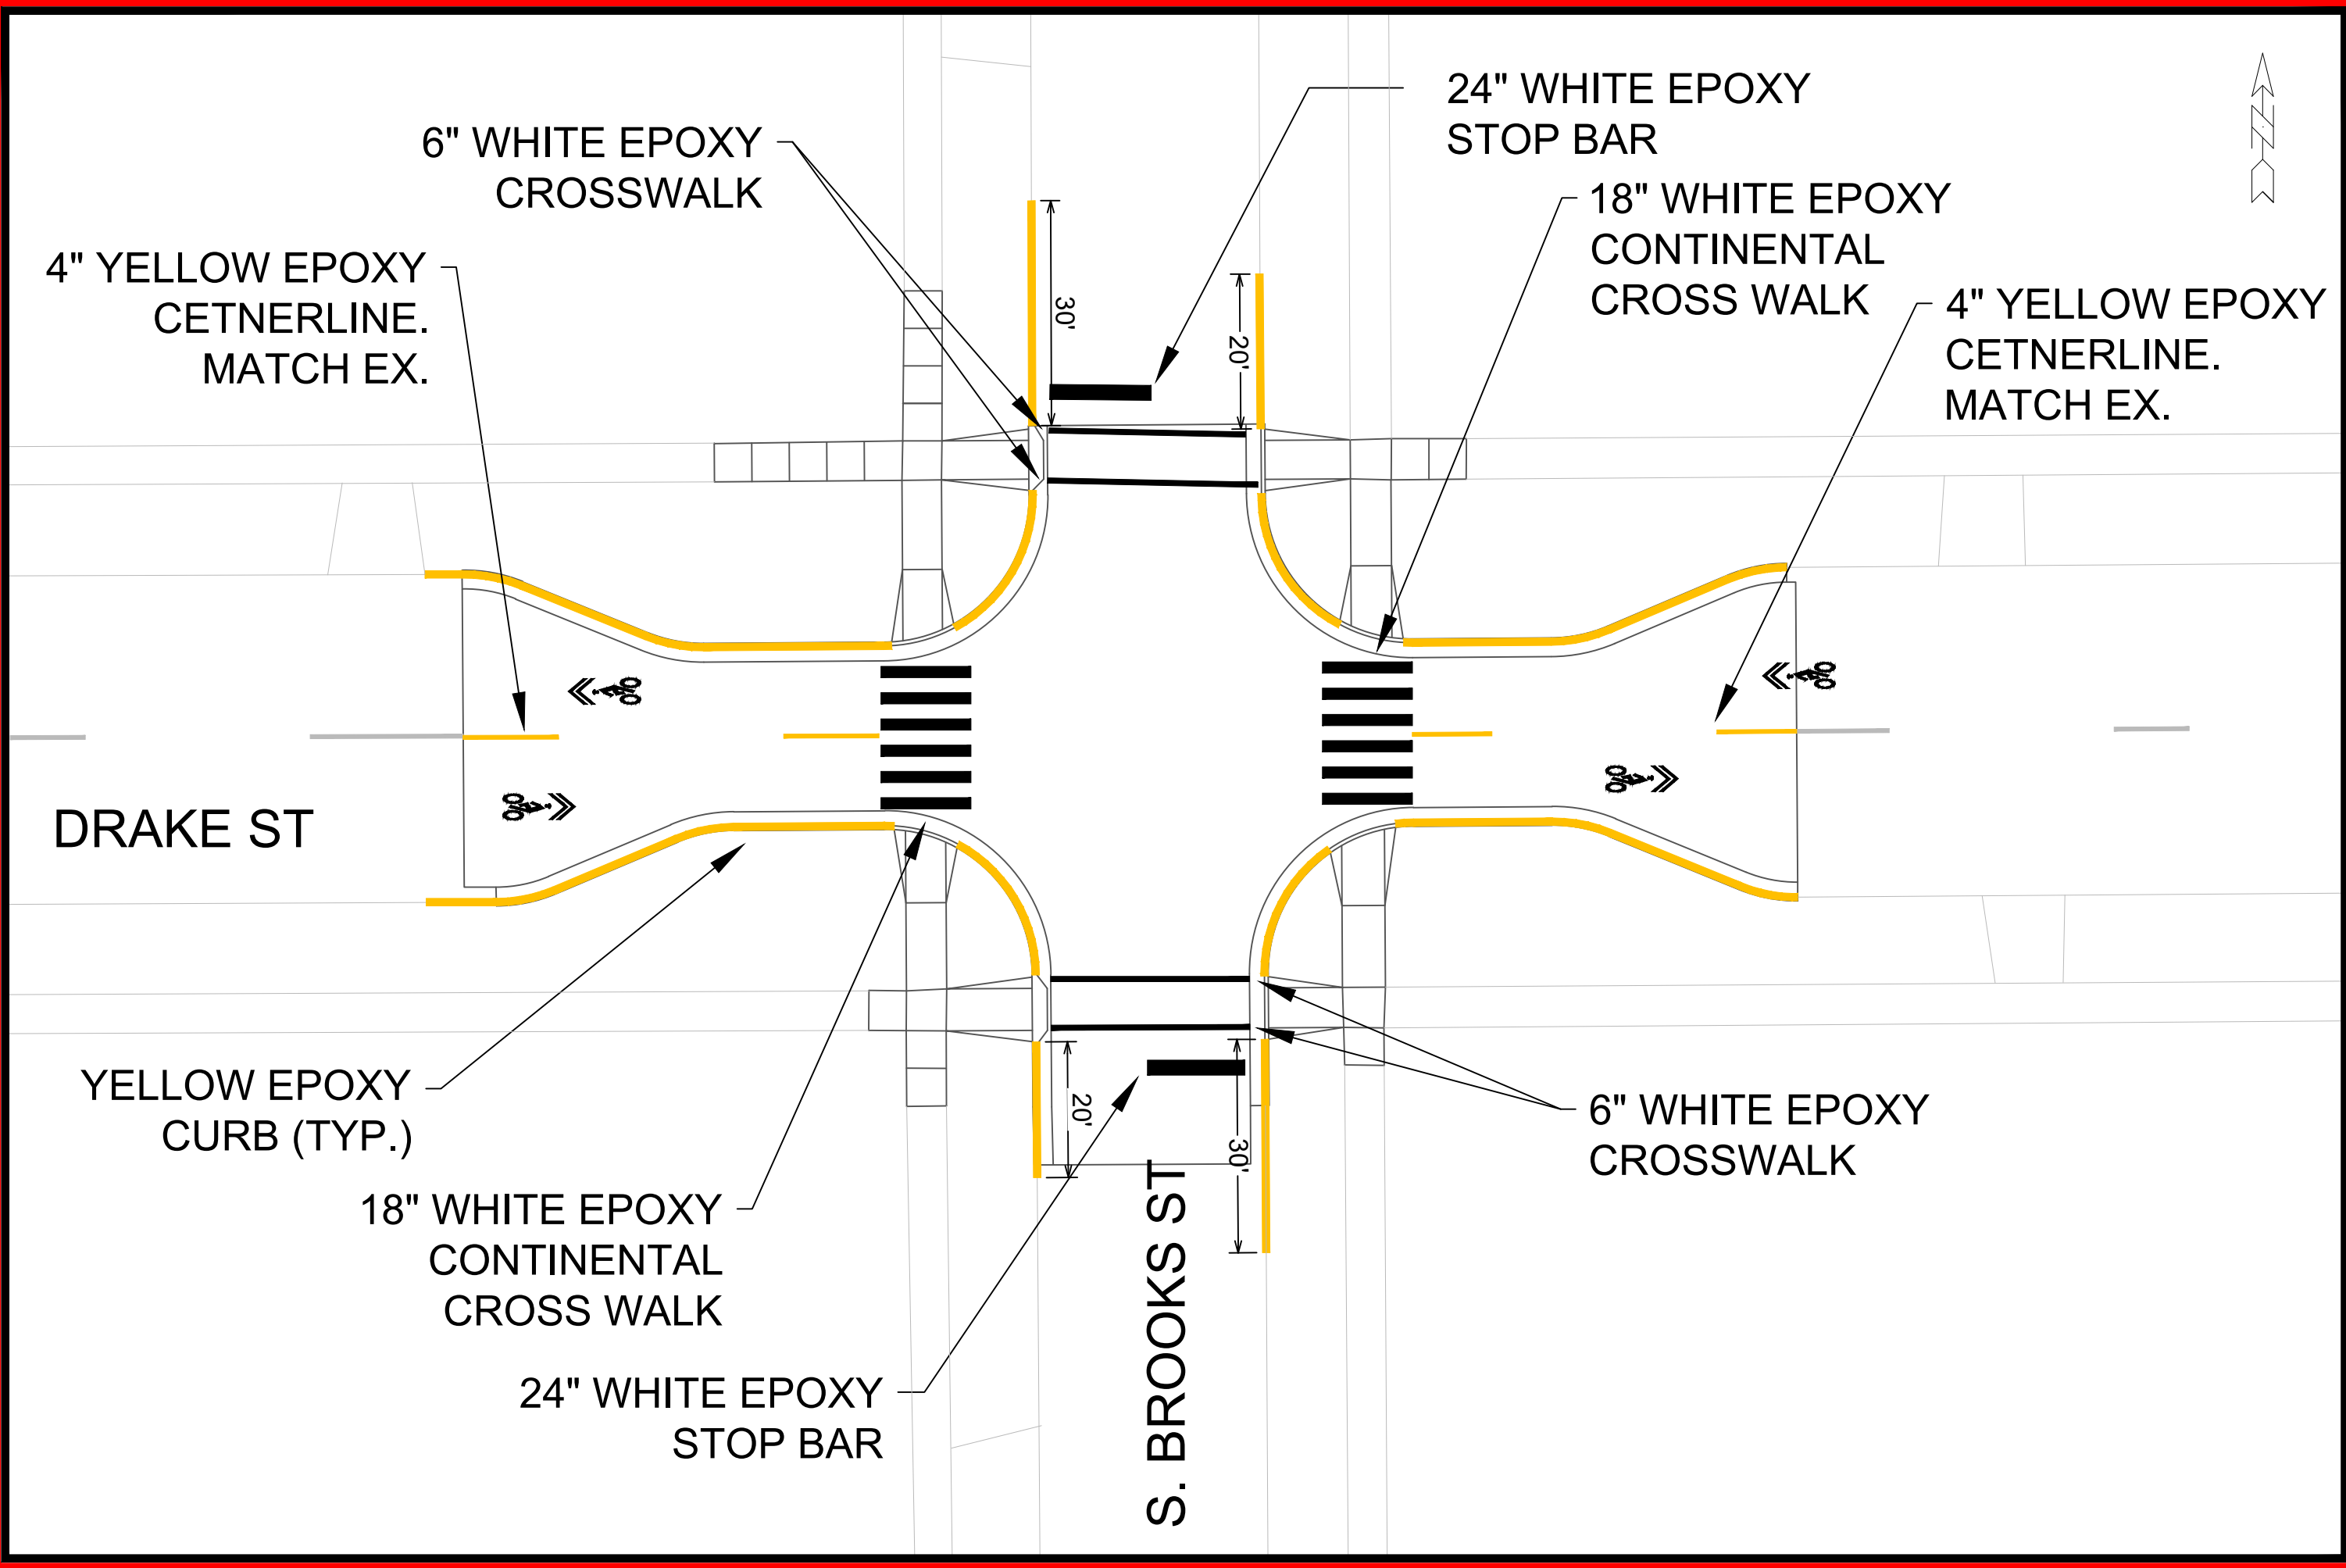

PAVEMENT MARKING PLAN - DRAKE AND BROOKS		15200	
SAFE STREETS 2025		MADISON, WI	
M:\DESIGN\Projects\14658\CAD\Traffic\14658TE-Drake & Brooks.dwg		CONTRACT NO: 8800	
MARK	REVISION	DATE	BY
1	1	2/27/2025 4:13 PM	DB-6
Designed By: MFG		Scale: 1" = 20'	DB-6

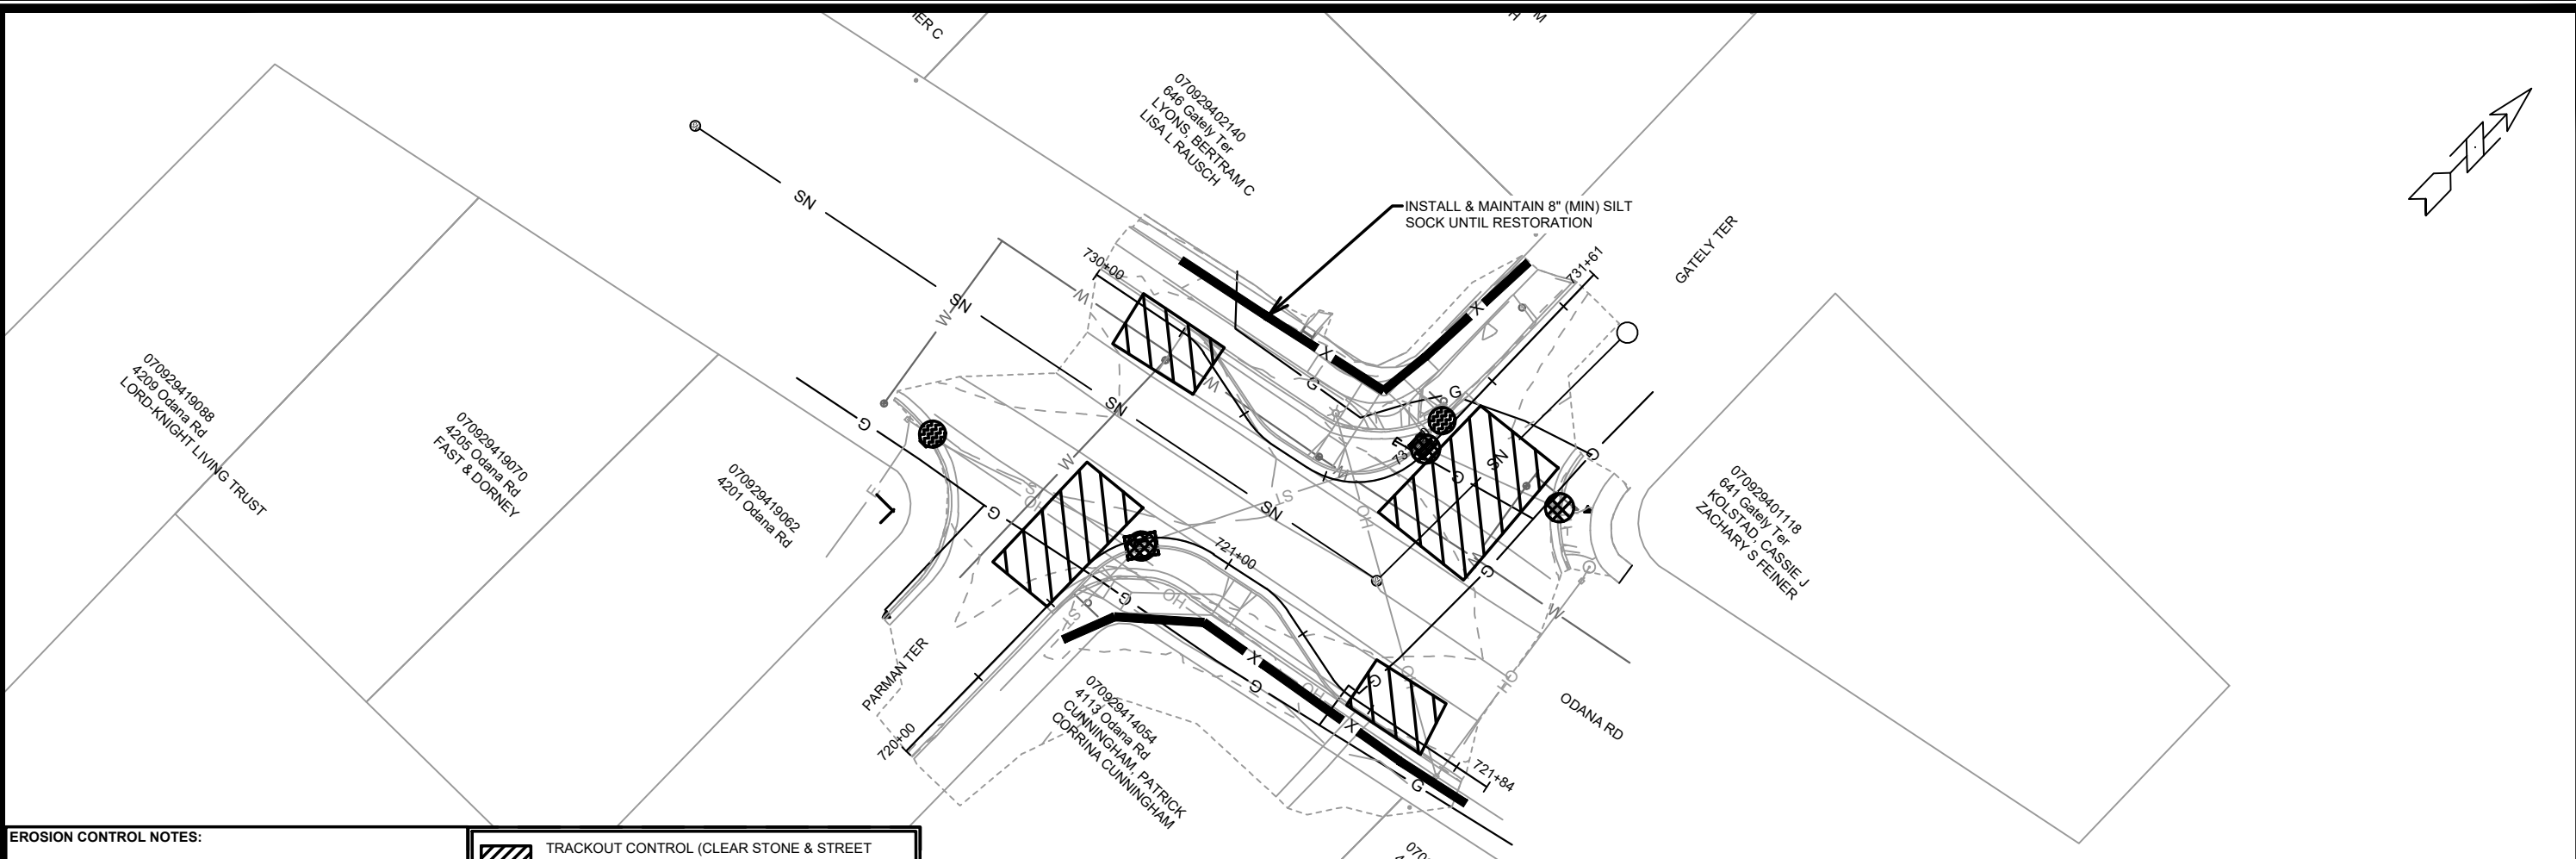

EROSION CONTROL NOTES:

EROSION CONTROL MEASURES SHALL BE IN PLACE PRIOR TO ANY OTHER CONSTRUCTION ACTIVITY.

THE CONTRACTOR IS RESPONSIBLE FOR THE CONSTRUCTION AND MAINTENANCE OF ALL EROSION CONTROL MEASURES UNTIL FINAL ACCEPTANCE BY THE CITY OF MADISON.

THE CONTRACTOR SHALL INSTALL AND MAINTAIN EROSION CONTROL MEASURES IN ACCORDANCE WITH THE WDNR SOC STANDARDS AND CITY OF MADISON STANDARD SPECIFICATIONS.

THE CONTRACTOR SHALL PROVIDE STREET CLEANING AS NEEDED ON A DAILY BASIS TO KEEP TRACKING TO A MINIMUM.

INLET PROTECTION SHALL BE INSTALLED WITHIN THE CONSTRUCTION LIMITS. ADDITIONAL INLET PROTECTION SHALL BE PLACED AS DIRECTED.

POLYMER SHALL BE APPLIED TO DISTURBED AREAS AS DIRECTED BY THE CONSTRUCTION ENGINEER.

TRACKOUT CONTROL (CLEAR STONE & STREET SWEEPING AS NEEDED & AROUND STOCKPILES)

RIGID FRAME INLET PROTECTION


TYPE C INLET PROTECTION

TYPE "A" INLET PROTECTION

SILT SOCK (PLACE AS NEEDED & AROUND STOCKPILES)

TYPE C INLET PROTECTION MAY ONLY BE INSTALLED IF RIGID FRAME INLET PROTECTION WILL NOT FIT STRUCTURE.

- FABRIC FLAPS MUST BE CUT TO LEAVE LESS THAN 6" AROUND GRATE.
- 2"x4" MUST BE INSTALLED AND EXTEND BEYOND CURB OPENINGS.
- FILTER MUST BE SECURED WITH WIRE OR PLASTIC TIES.
- FILTER FABRIC MUST BE CLEARED OF DEBRIS AFTER EACH RAIN EVENT, OR WEEKLY AT A MINIMUM.

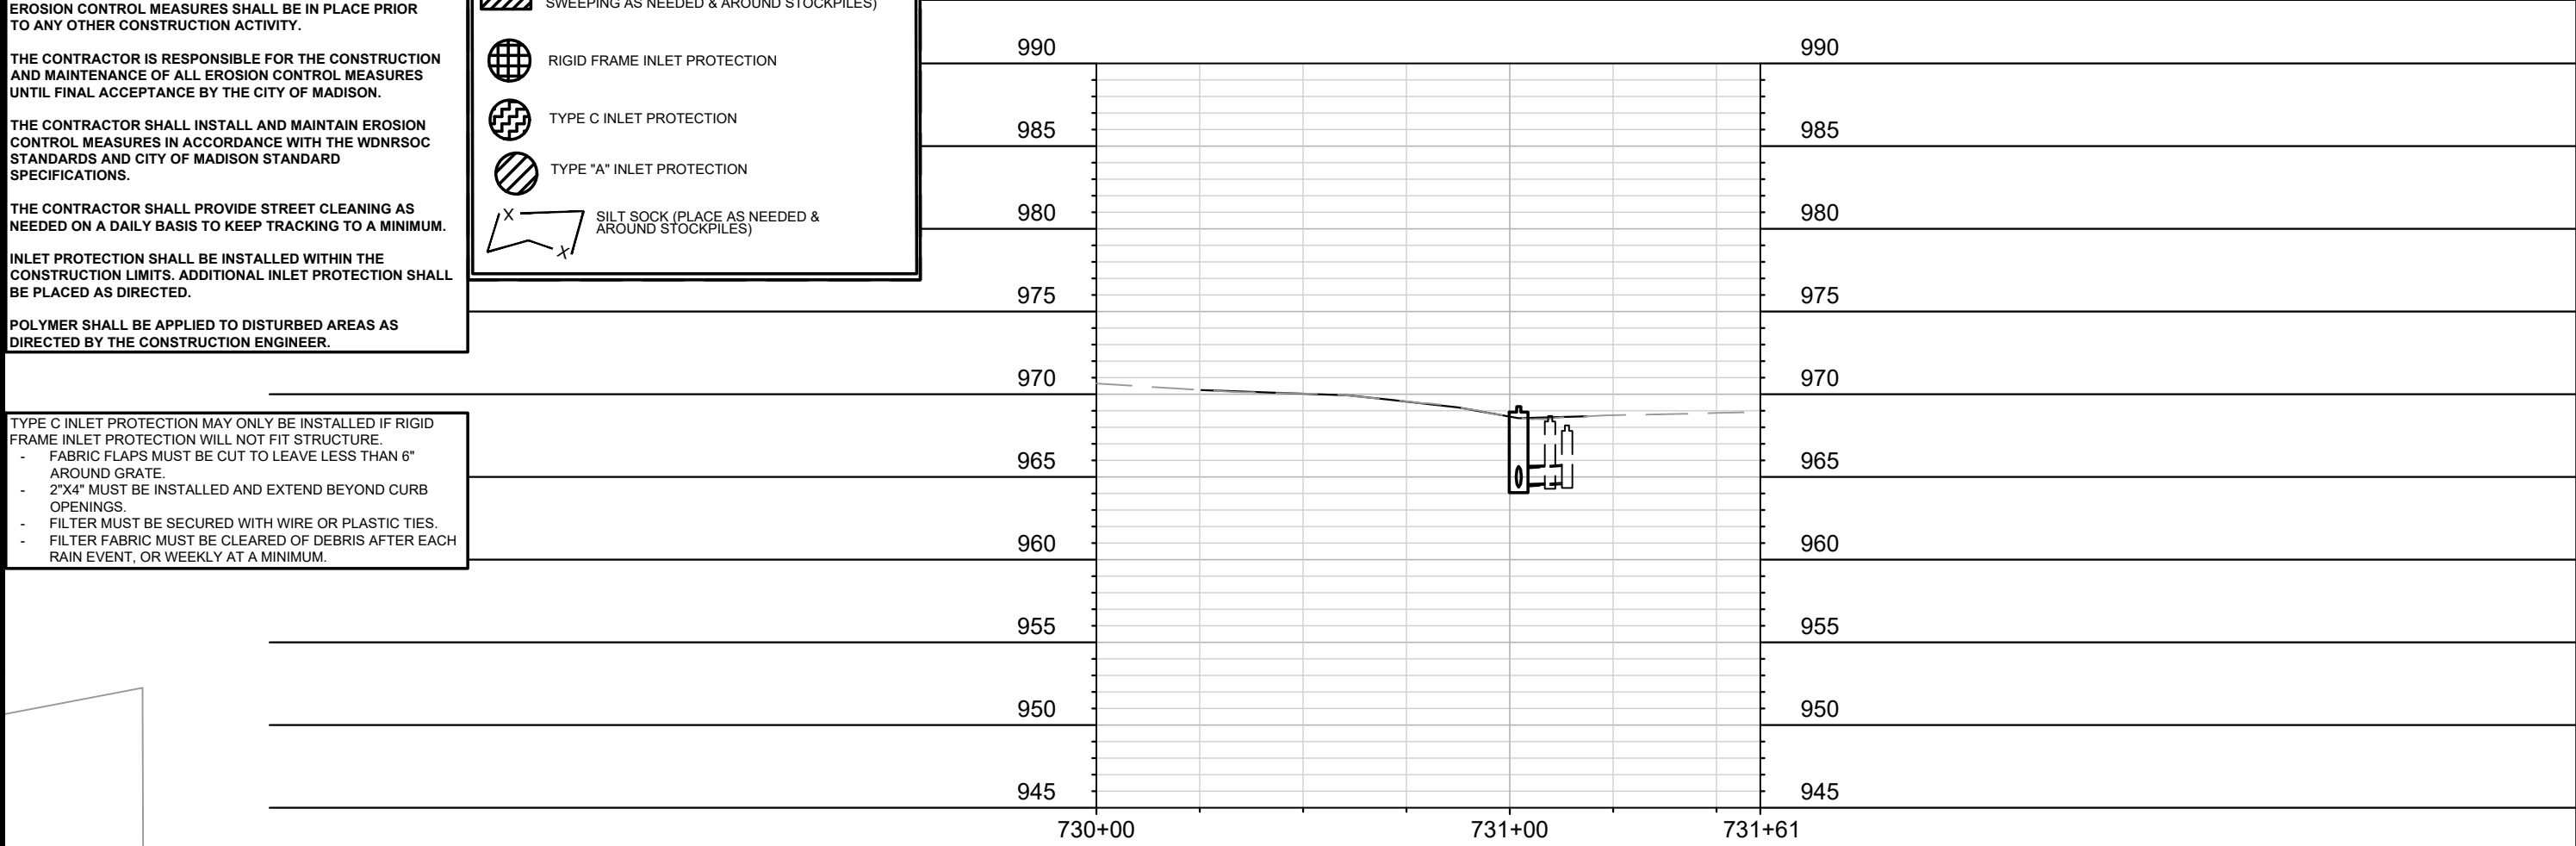

15200

15200

OD-1

EROSION CONTROL PLAN - ODANA RD

SAFE STREETS 2025

MADISON, WI

CONTRACT NO:

15200

8800

OD-1

MARK

REVISION


DATE



BY

Designed By: MFG

Date: 2/26/2025 8:33 AM

Scale: 1" = 40'

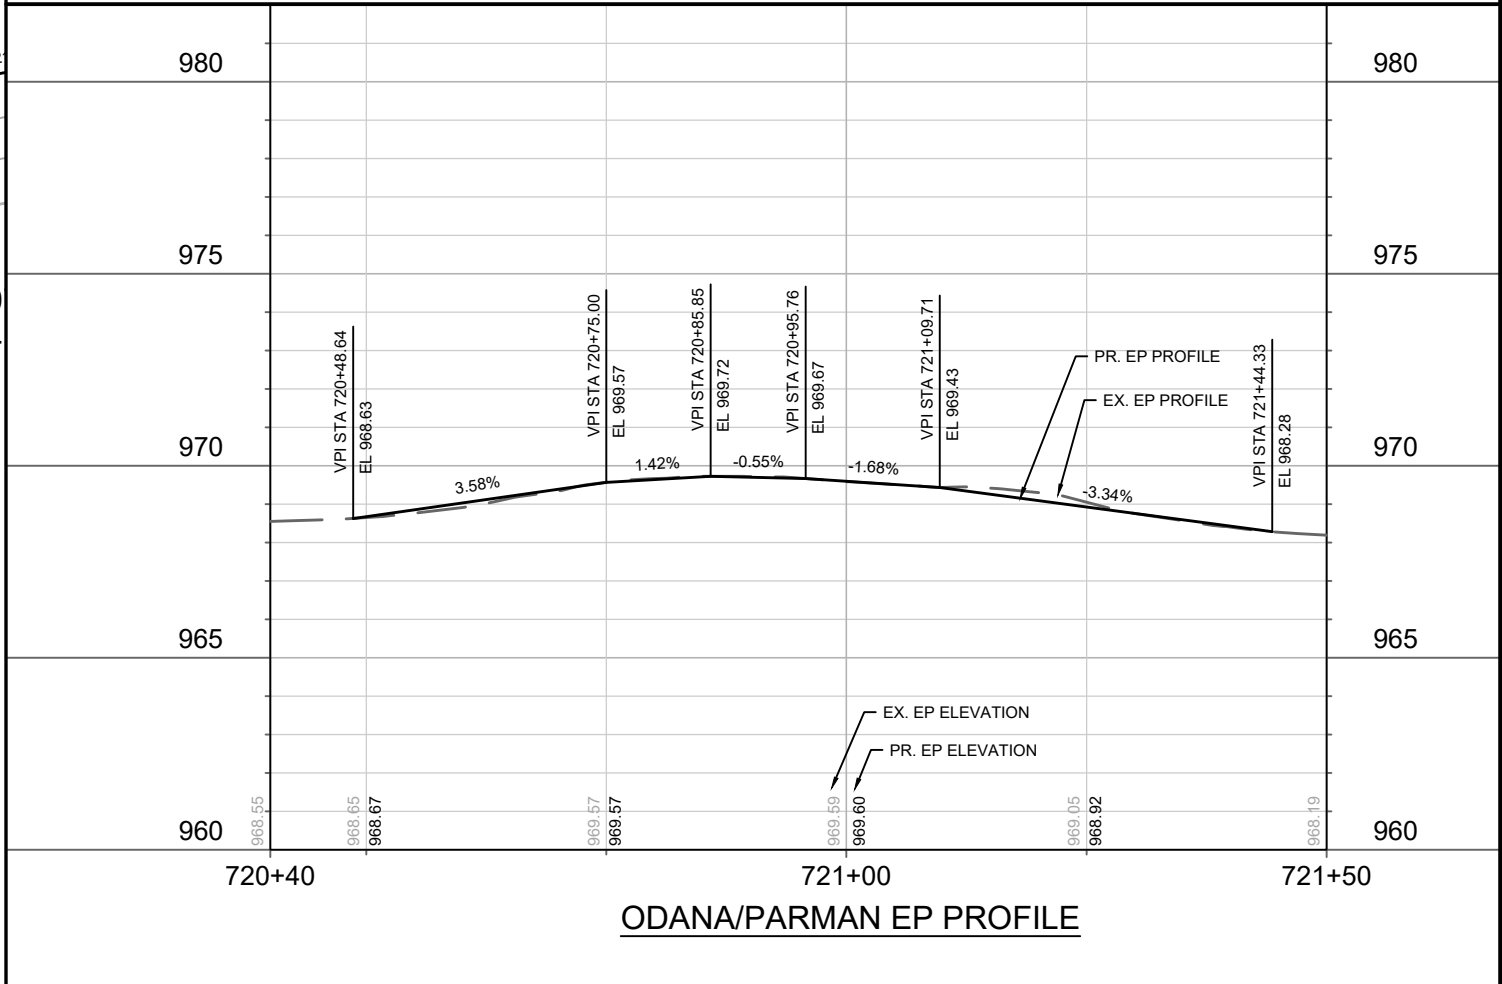[illegible]

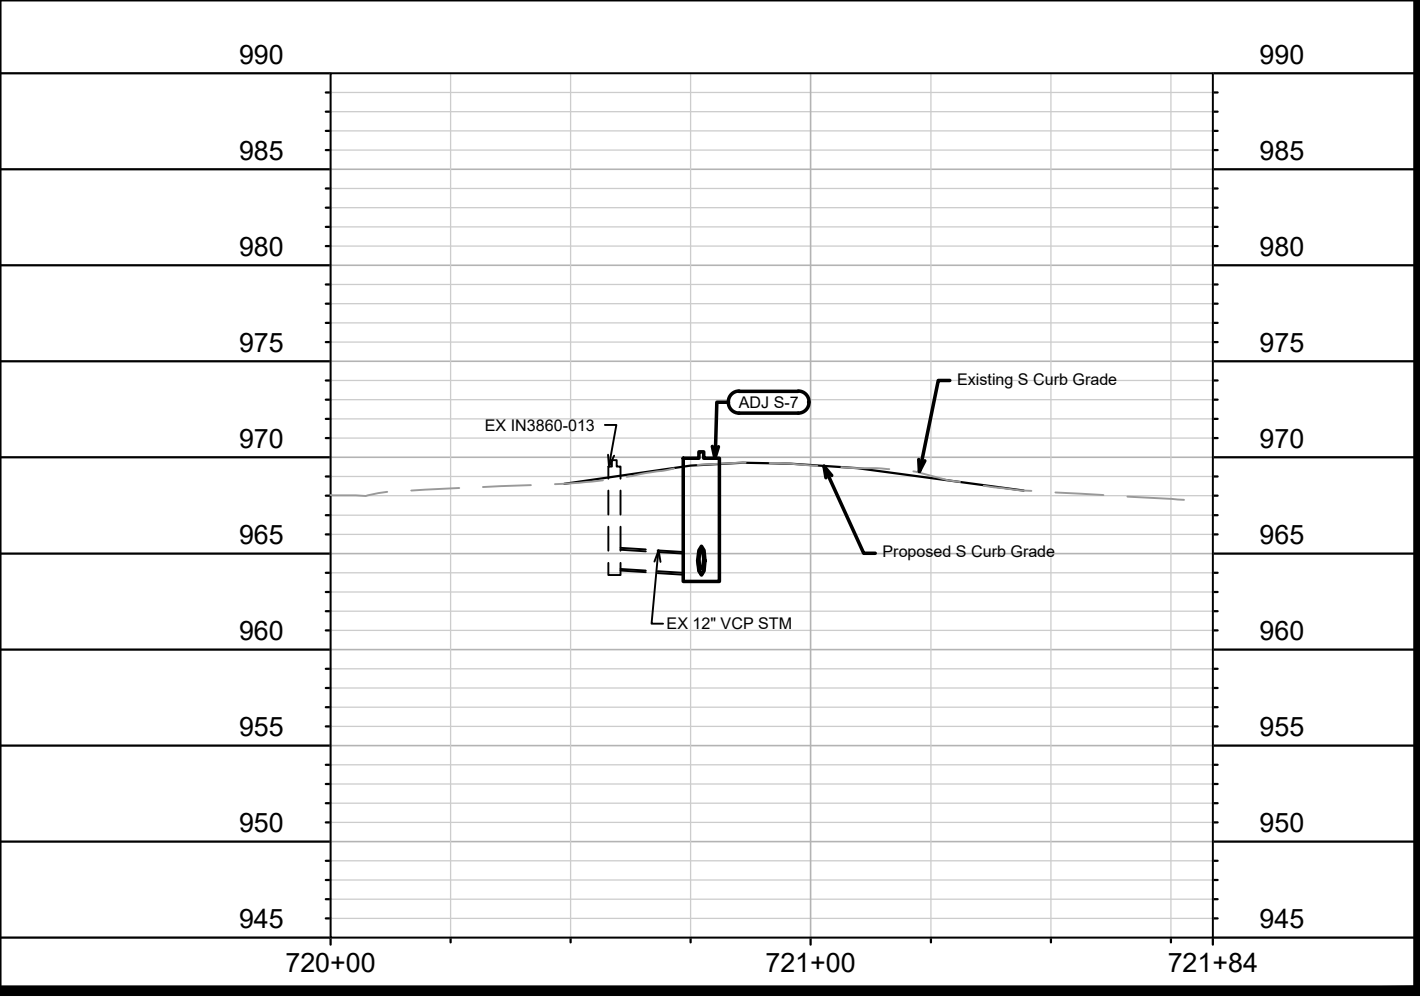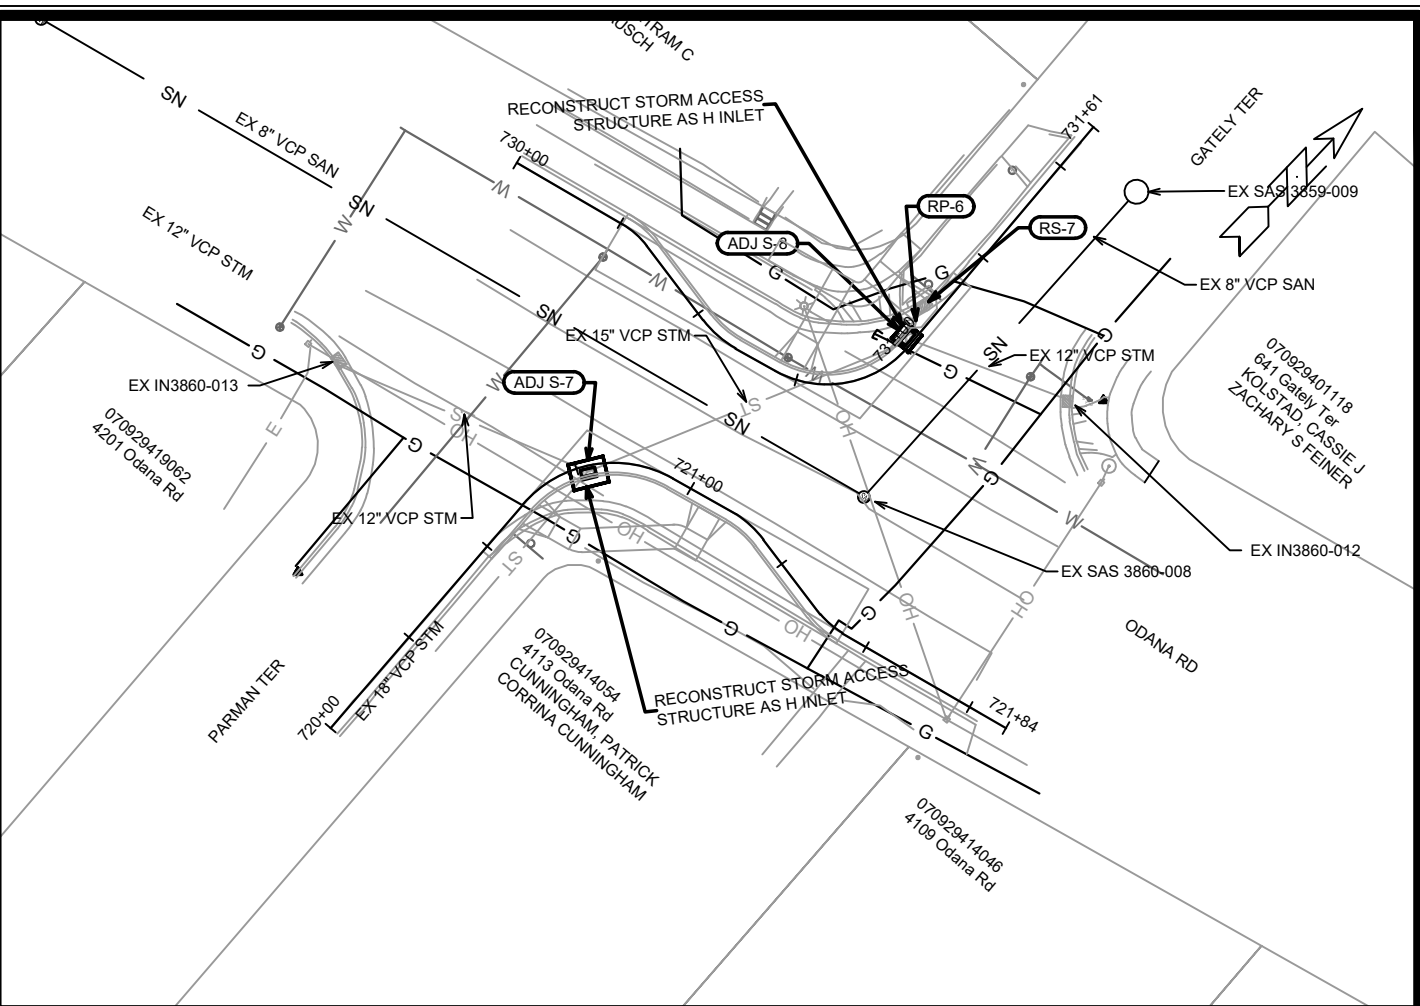

	15200	OD-3
ODANA RD - UTILITY PLAN & PROFILE		
SAFE STREETS 2025		
M:\DESIGN\Projects\14658\CAD Sewers\14658SWR-PipeNetwork_Odona Grated Parmesan.dwg	CONTRACT NO:	8800
MADISON, WI	15200	OD-3

STORM SEWER SCHEDULE

ODANA GATELY PARMAN

PROJECT NO. 15200

SHEET NO.
OD-4

STORM SEWER SCHEDULE

CITY OF MADISON

REMOVE STORM STRUCTURES

STRUC. NO.	STRUC. ID	STATION	LOCATION (OFFSET)	TYPE	TOP OF CASTING	DEPTH	NOTES
GATELY TER							
RS-7	IN3860-011	731+09.71	LT-3.01	H-INLET	968.68	4.07	

ADJUST EXISTING STORM STRUCTURES

STRUC. NO.	ID NO.	STATION	LOCATION (OFFSET)	EX TOC	PROP TOC	ADJ (FT)	NOTES
ODANA RD							
ADJ S-7	AS3860-002	720+77.22	RT-1.54	969.53	970.30	0.77	[1][2]
GATELY TER							
ADJ S-8	AS3860-001	731+02.11	LT-1.50	968.50	969.25	0.75	[3][4]

REMOVE AND ABANDON STORM PIPES

PIPE REMOVAL NO.	REMOVE FROM	REMOVE TO	LGTH (FT)	PAID (Y/N)	REM LGTH PAID (FT)	ABN LGTH (FT)	PIPE SIZE	PIPE TYPE	NOTES
GATELY TER									
RP-6	ADJ-7	RS-7	8	N	8	-	12"	VCP	

SPECIFIC NOTES

[1] RECONSTRUCT STORM ACCESS STRUCTURE AS H INLET W/R-3067-7004-VB CASTING

[2] EXISTING STRUCTURE TYPE IS 4X4 SAS

[3] RECONSTRUCT STORM ACCESS STRUCTURE AS H INLET W/R-3067-7004-V CASTING

[4] EXISTING STRUCTURE TYPE IS 5X7 SAS

STANDARD NOTES:

- ABBREVIATIONS: AE = APRON ENDWALL; RCP = REINFORCED CONCRETE PIPE; HERCP = HORIZONTAL ELLIPTICAL REINFORCED CONCRETE PIPE; DNA = DOES NOT APPLY; SAS = SEWER ACCESS STRUCTURE; LP = LOW POINT INLET STRUCTURE; FP = FIELD POURED STRUCTURE; TR = TOP OF CONCRETE ROOF; NCM = NO CROWN MATCH FOR PIPES; UD = UNDERDRAIN

- TOP OF CASTING GRADE GIVEN IS THE TOP OF CURB FOR INLET STRUCTURES AND THE FLOWLINE OF THE CLOSED CASTING FOR SASs.

- TOP OF CONCRETE ROOF (TR) IS 1.25 BELOW TOP OF CASTING UNLESS OTHERWISE NOTED.

- ALL REINFORCED CONCRETE PIPES TO BE CLASS III UNLESS OTHERWISE NOTED.

- SURVEYOR TO CONFIRM THAT ALL INLET STATION / OFFSETS LINE UP WITH PROPOSED CURB AND GUTTER.

-ALL REBAR FOR FIELD POUR STRUCTURES SHALL BE EPOXY COATED. ANY EXPOSED STEEL SHALL BE TOUCHED UP OR RECOATED PRIOR TO USE.

-ALL FIELD POURED SAS STORM STRUCTURES SHALL BE CONSTRUCTED IN ACCORDANCE WITH STANDARD DETAIL DRAWING 5.7.3.

-ALL PRECAST SAS STORM STRUCTURES SHALL BE CONSTRUCTED IN ACCORDANCE WITH STANDARD DETAIL DRAWING 5.7.5.

- ALL STRUCTURES CALLED OUT AS FIELD POURED SHALL BE FIELD POURED. ALL OTHER STRUCTURES (NOT INDICATED AS FIELD POURED) SHALL BE SUBMITTED TO CITY ENGINEERING FOR APPROVAL IF PRECAST STRUCTURES ARE PREFERRED. CONTACT ERIN GETER OF CITY ENGINEERING AT (608) 266-4058 FOR PRECAST APPROVALS, FAX SHOP DRAWINGS TO (608)264-9275, OR EMAIL SHOP DRAWINGS TO EGETER@CITYOFMADISON.COM.

GENERAL NOTES

TS #1

1. INSTALL BID ITEM 90042 - SOLAR-POWERED RECTANGULAR RAPID FLASHING BEACON - POST MOUNTED SYSTEM.
2. INSTALL POLE 2' OFF EDGE OF PEDESTRIAN RAMP.

TS #2

1. INSTALL BID ITEM 90042 - SOLAR-POWERED RECTANGULAR RAPID FLASHING BEACON - POST MOUNTED SYSTEM.
2. INSTALL POLE 2' OFF EDGE OF PEDESTRIAN RAMP.



NOTES:

1. PAVEMENT MARKINGS BY OTHERS.
2. FLASH TIME TO BE SET AT 10 SECONDS.

POLES SHALL BE LOCATED IN THE FIELD BY LUKAS COLLINS (608-261-9625)

Contractor shall conform to the 2019 Work Zone Safety Guidelines for Construction, Maintenance & Utility Operations booklet

SIGN CONFIGURATION DETAILS

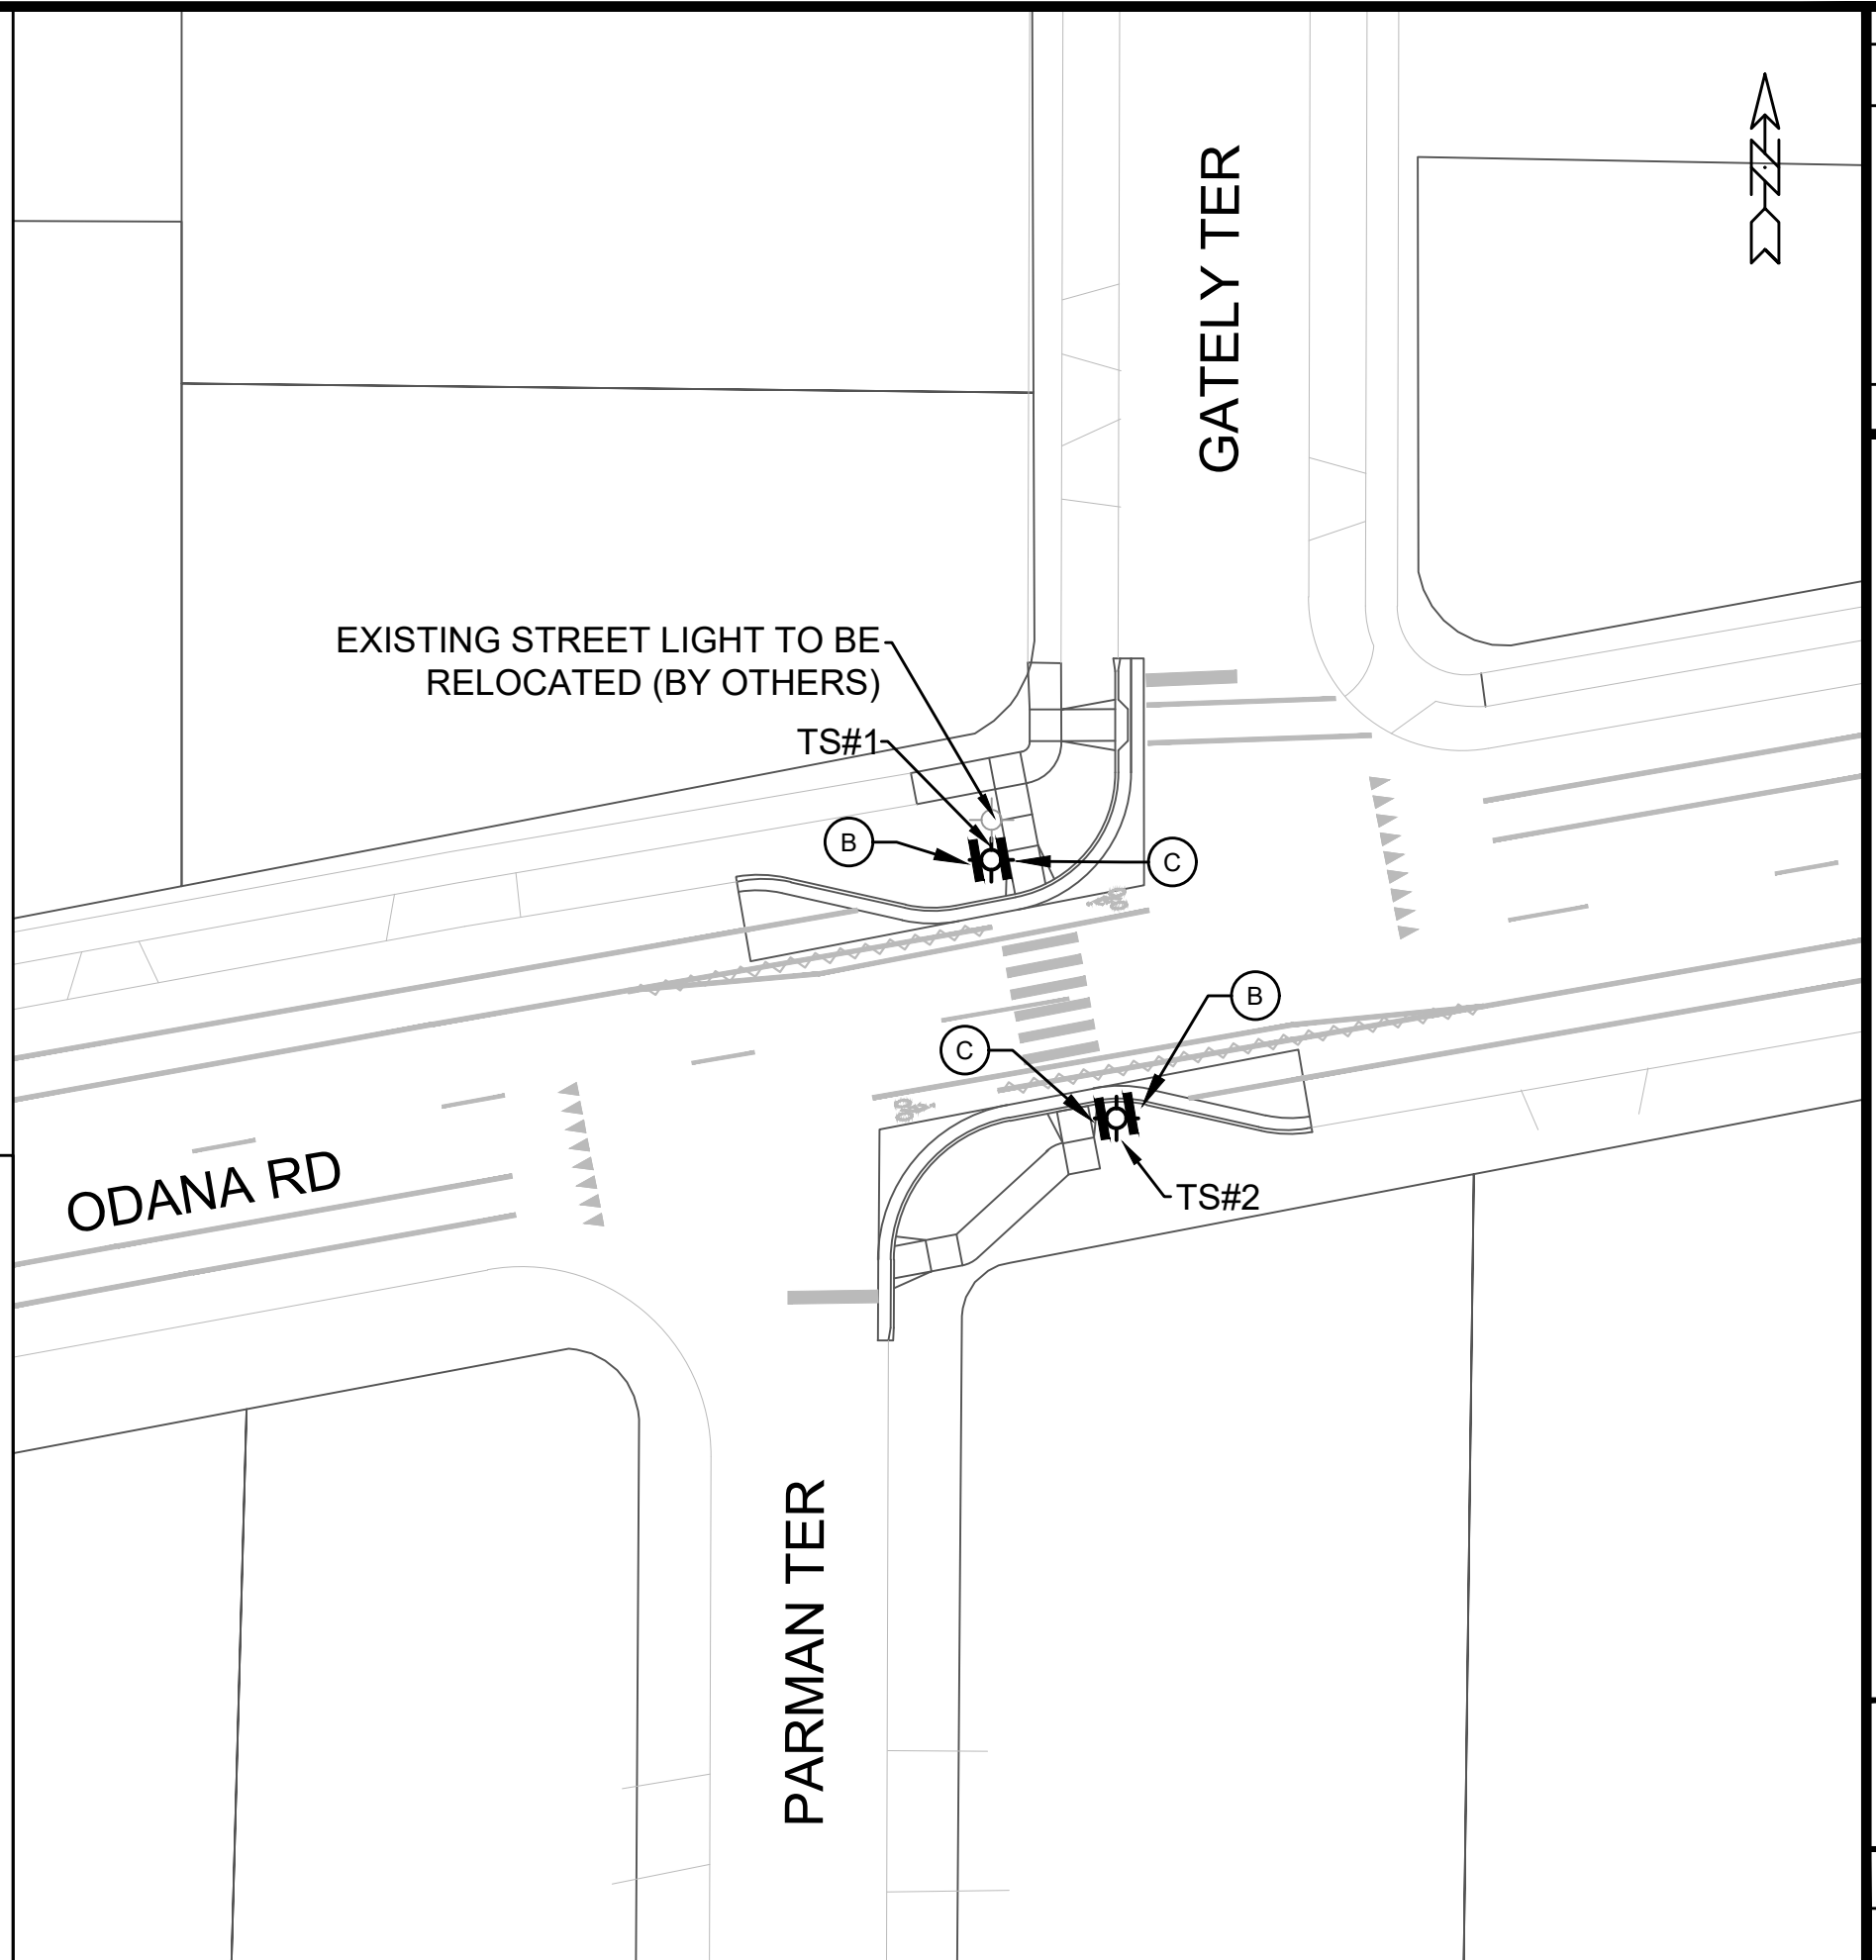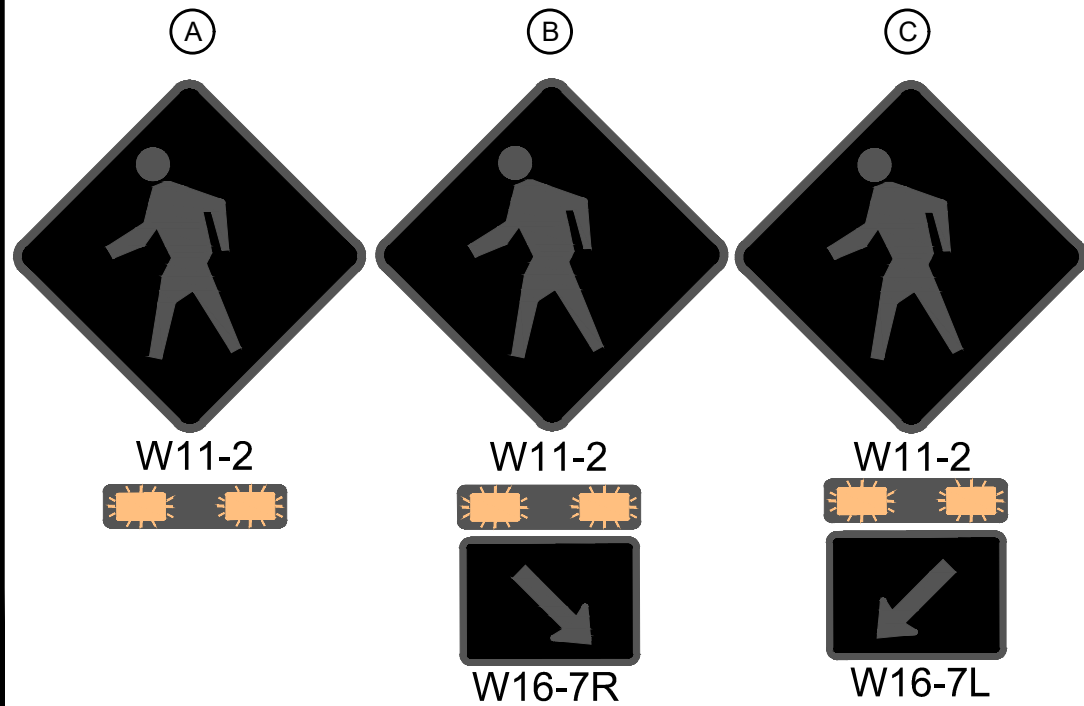[illegible]

15200
CITY OF MADISON
CONTRACT NO: 8800

RRFB ODANA RD AND PARMAN/GATELY TER
SAFE STREETS 2025
M:\DESIGN\Projects\14658\CAD\Traffic\RRFB - ODANA AND PARAM.dwg



15200
OD-5

EROSION CONTROL NOTES:

EROSION CONTROL MEASURES SHALL BE IN PLACE PRIOR TO ANY OTHER CONSTRUCTION ACTIVITY.

THE CONTRACTOR IS RESPONSIBLE FOR THE CONSTRUCTION AND MAINTENANCE OF ALL EROSION CONTROL MEASURES UNTIL FINAL ACCEPTANCE BY THE CITY OF MADISON.

THE CONTRACTOR SHALL INSTALL AND MAINTAIN EROSION CONTROL MEASURES IN ACCORDANCE WITH THE WDNR SOC STANDARDS AND CITY OF MADISON STANDARD SPECIFICATIONS.

THE CONTRACTOR SHALL PROVIDE STREET CLEANING AS NEEDED ON A DAILY BASIS TO KEEP TRACKING TO A MINIMUM.

INLET PROTECTION SHALL BE INSTALLED WITHIN THE CONSTRUCTION LIMITS. ADDITIONAL INLET PROTECTION SHALL BE PLACED AS DIRECTED.

POLYMER SHALL BE APPLIED TO DISTURBED AREAS AS DIRECTED BY THE CONSTRUCTION ENGINEER.

REVISION 1: MFG 7/09/25
ADJUSTED SIDEWALK TO ACCOMMODATE
HOMEOWNER REQUEST



LEGEND

X CLEAR & GRUB

2" FULL WIDTH GRINDING
HMA PAVEMENT 4LT 58-28 S


NOTES:

- RESTORE DISTURBED AREAS WITH TOPSOIL SEED AND MAT
- FINAL ASPHALT PATCHING LIMITS TO BE DETERMINED IN FIELD BY CONSTRUCTION ENGINEER
- RADII DIMENSIONED TO EDGE OF PAVEMENT
- ALL CURB RAMPS AND DRIVEWAYS ARE 7" CONCRETE
- ALL SIDEWALK AND KEYSTONES ARE 5" CONCRETE
- SIDEWALK CROSS SLOPE 1.5% TYPICAL, 2% MAX

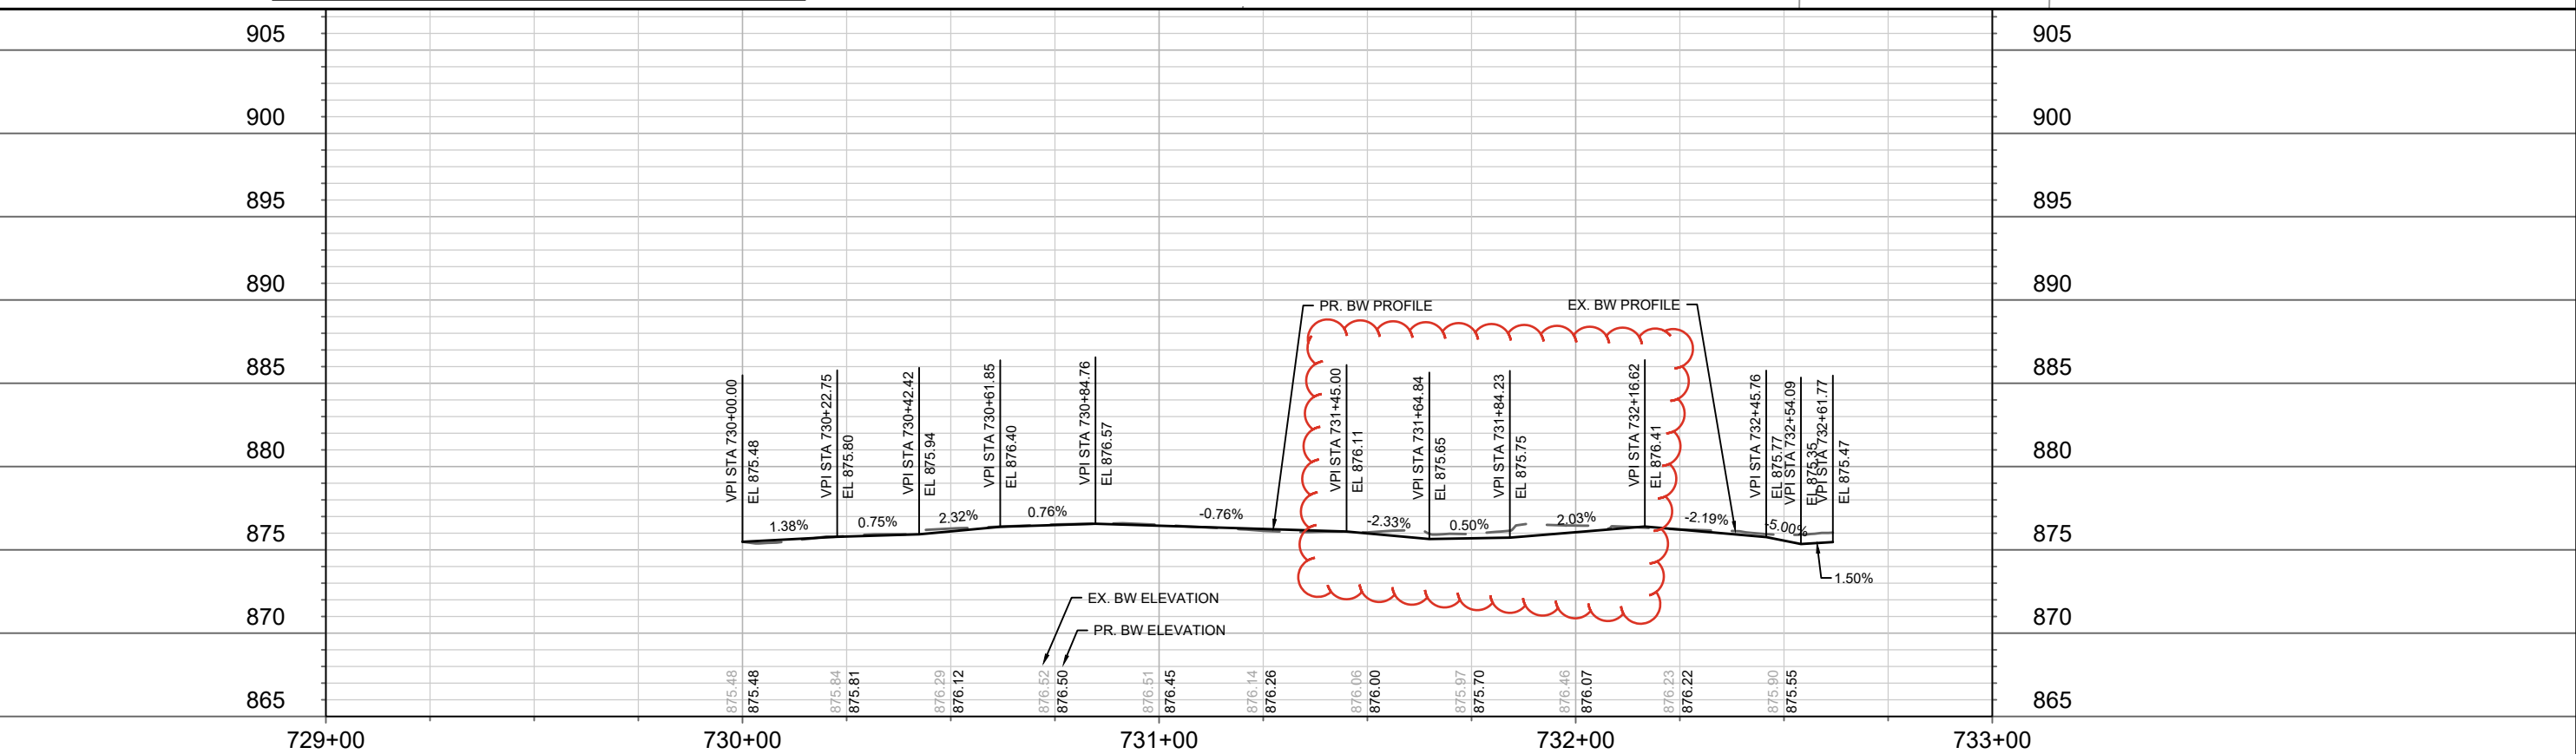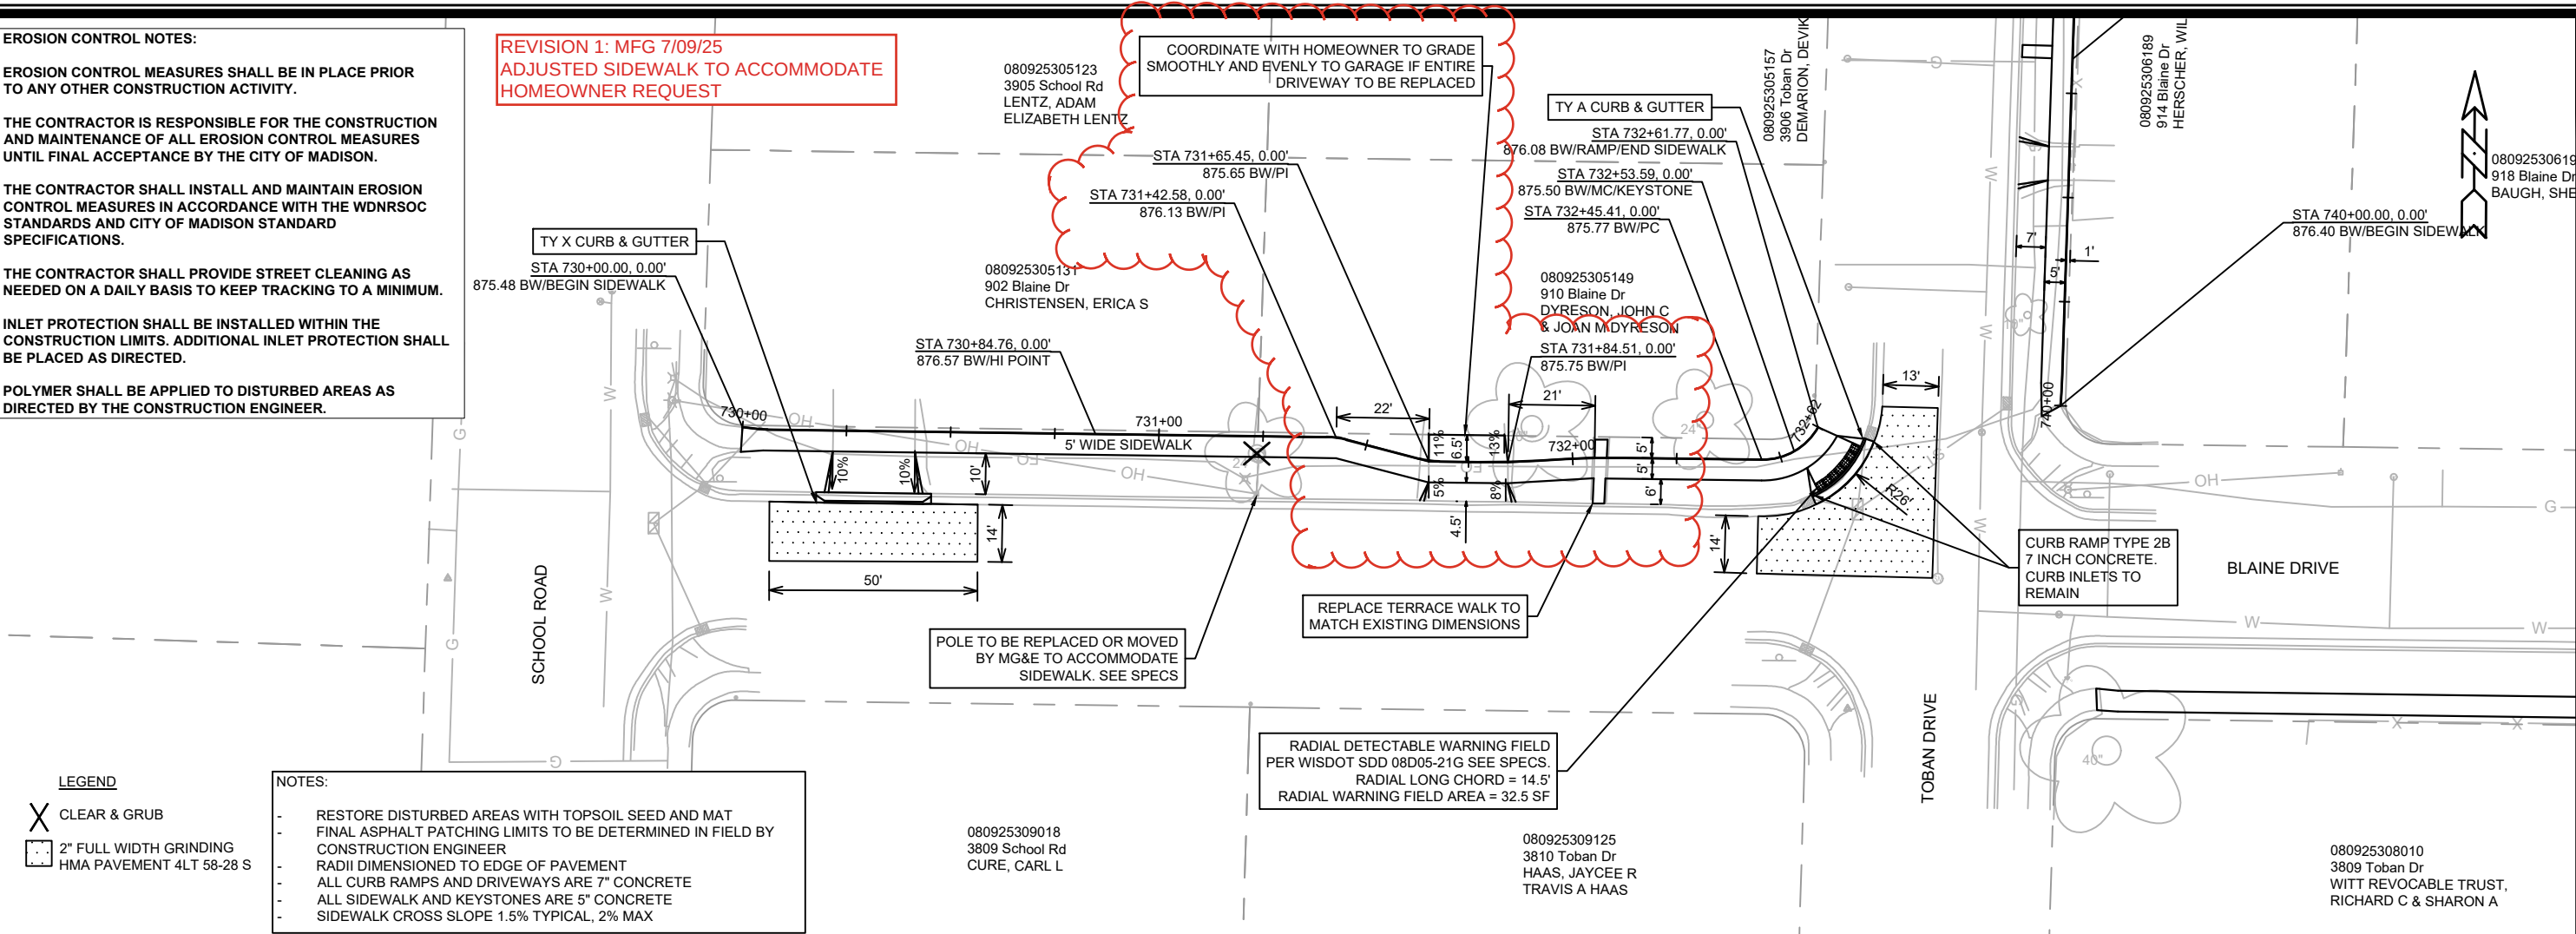


15200	MADISON, WI	8800	BT-1
CONTRACT NO:			
SAFE STREETS 2025			
M:\DESIGN\Projects\14658\CAD\Streets\14658EN-PnP_Toban_Blaine.dwg			
15200			
BT-1			

MATCH LINE 745+00.00

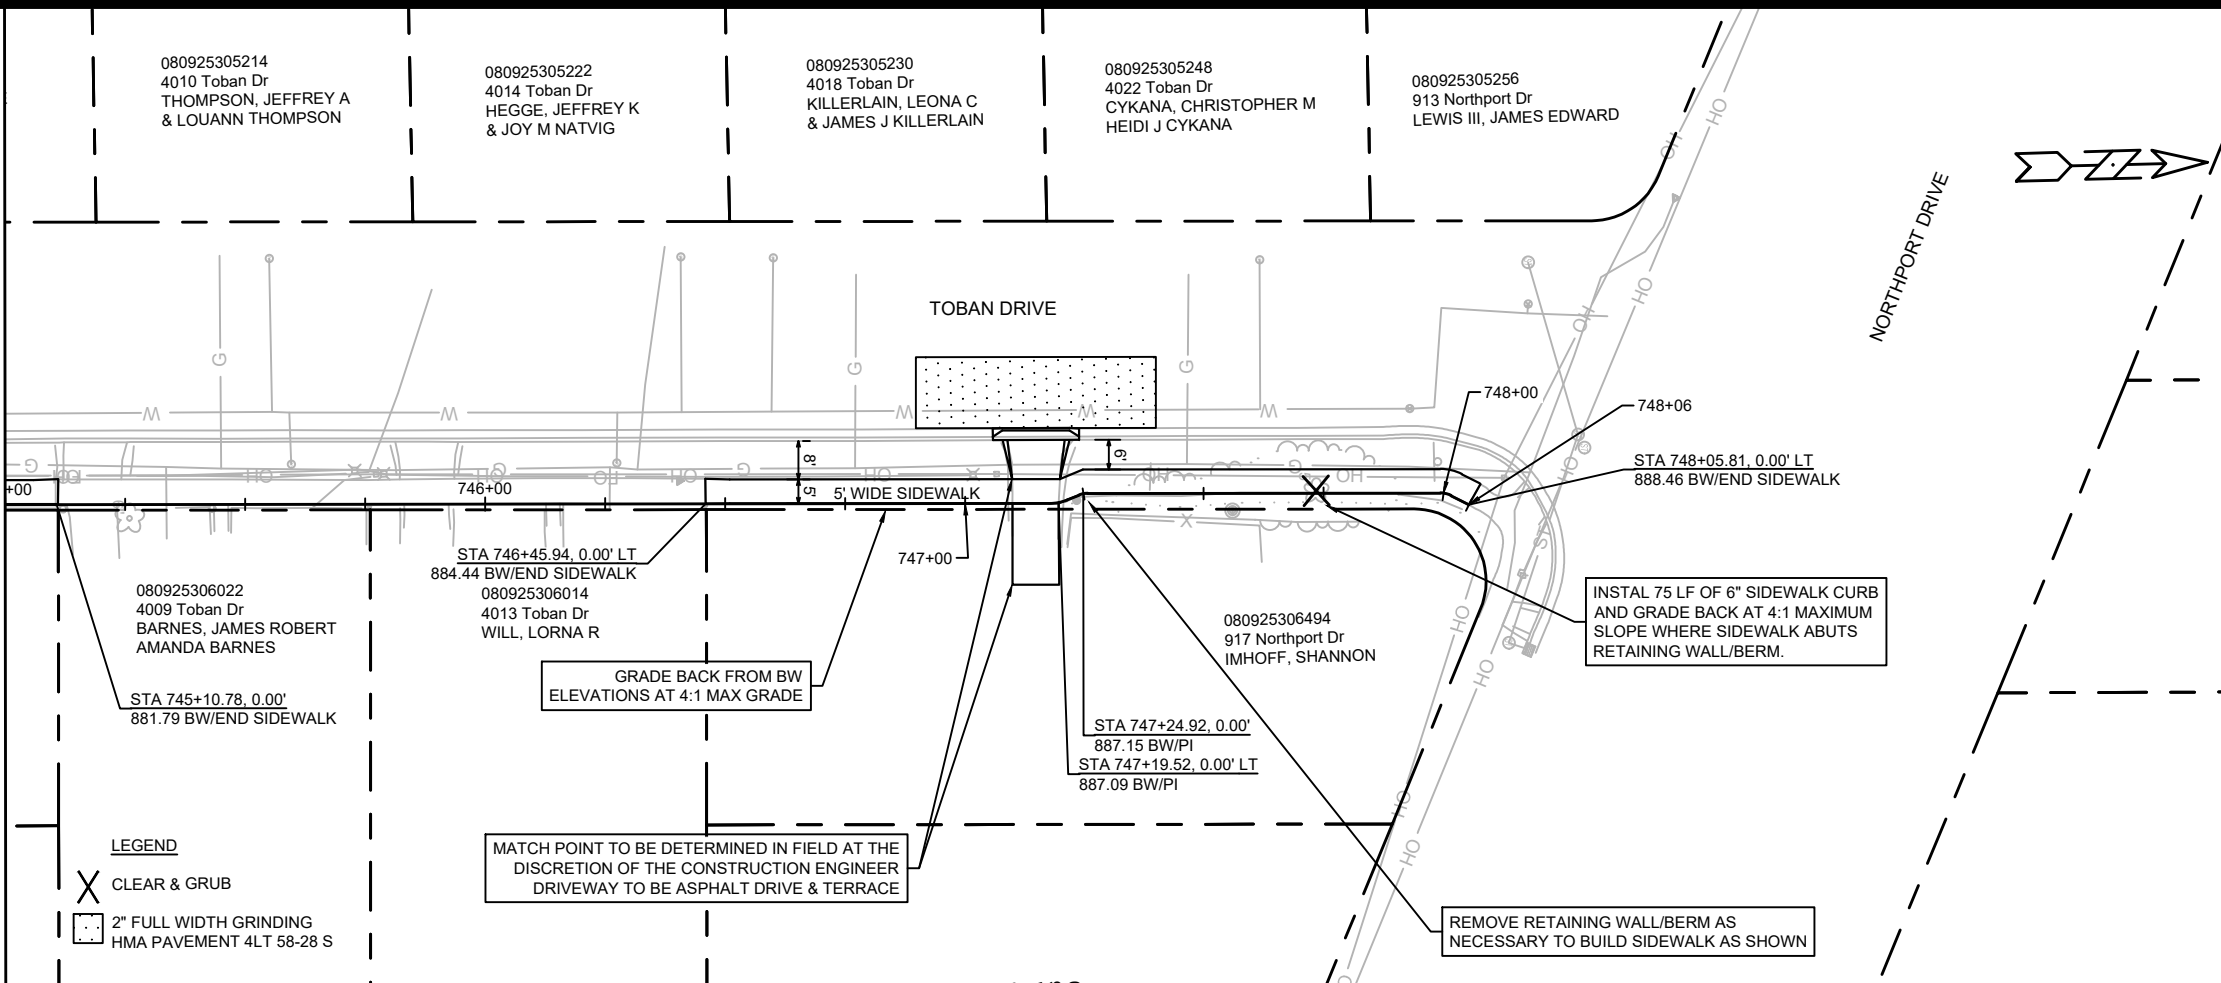

NOTES:

- RESTORE DISTURBED AREAS WITH TOPSOIL SEED AND MAT
- FINAL ASPHALT PATCHING LIMITS TO BE DETERMINED IN FIELD BY CONSTRUCTION ENGINEER
- RADII DIMENSIONED TO EDGE OF PAVEMENT
- ALL CURB RAMPS AND DRIVEWAYS ARE 7" CONCRETE
- ALL SIDEWALK AND KEYSTONES ARE 5" CONCRETE
- SIDEWALK CROSS SLOPE 1.5% TYPICAL, 2% MAX

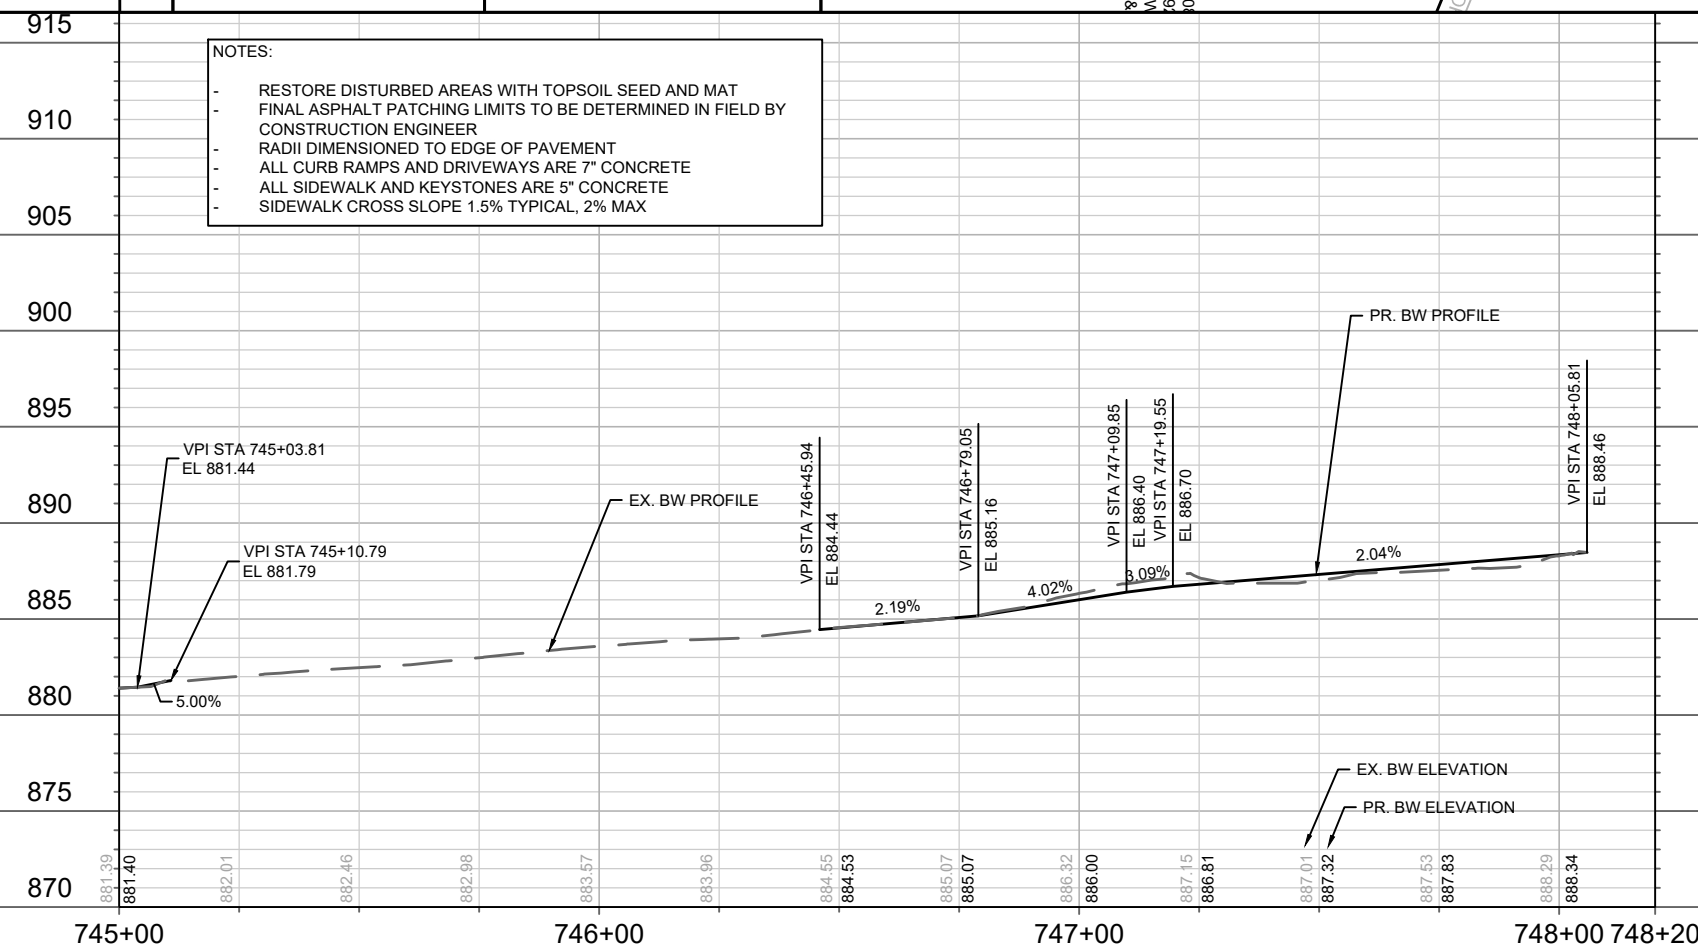

EROSION CONTROL NOTES:

EROSION CONTROL MEASURES SHALL BE IN PLACE PRIOR TO ANY OTHER CONSTRUCTION ACTIVITY.

THE CONTRACTOR IS RESPONSIBLE FOR THE CONSTRUCTION AND MAINTENANCE OF ALL EROSION CONTROL MEASURES UNTIL FINAL ACCEPTANCE BY THE CITY OF MADISON.

THE CONTRACTOR SHALL INSTALL AND MAINTAIN EROSION CONTROL MEASURES IN ACCORDANCE WITH THE WDNR SOC STANDARDS AND CITY OF MADISON STANDARD SPECIFICATIONS.

THE CONTRACTOR SHALL PROVIDE STREET CLEANING AS NEEDED ON A DAILY BASIS TO KEEP TRACKING TO A MINIMUM.


INLET PROTECTION SHALL BE INSTALLED WITHIN THE CONSTRUCTION LIMITS. ADDITIONAL INLET PROTECTION SHALL BE PLACED AS DIRECTED.

POLYMER SHALL BE APPLIED TO DISTURBED AREAS AS DIRECTED BY THE CONSTRUCTION ENGINEER.











15200		MADISON, WI		CONTRACT NO: 8800	
TOBAN SIDEWALK PLAN & PROFILE		SAFE STREETS 2025		BT-3	
15200		BT-3			









M:\DESIGN\Projects\14658\CAD\Streets\14658EN-PnP_Toban_Blaine.dwg

BT-3

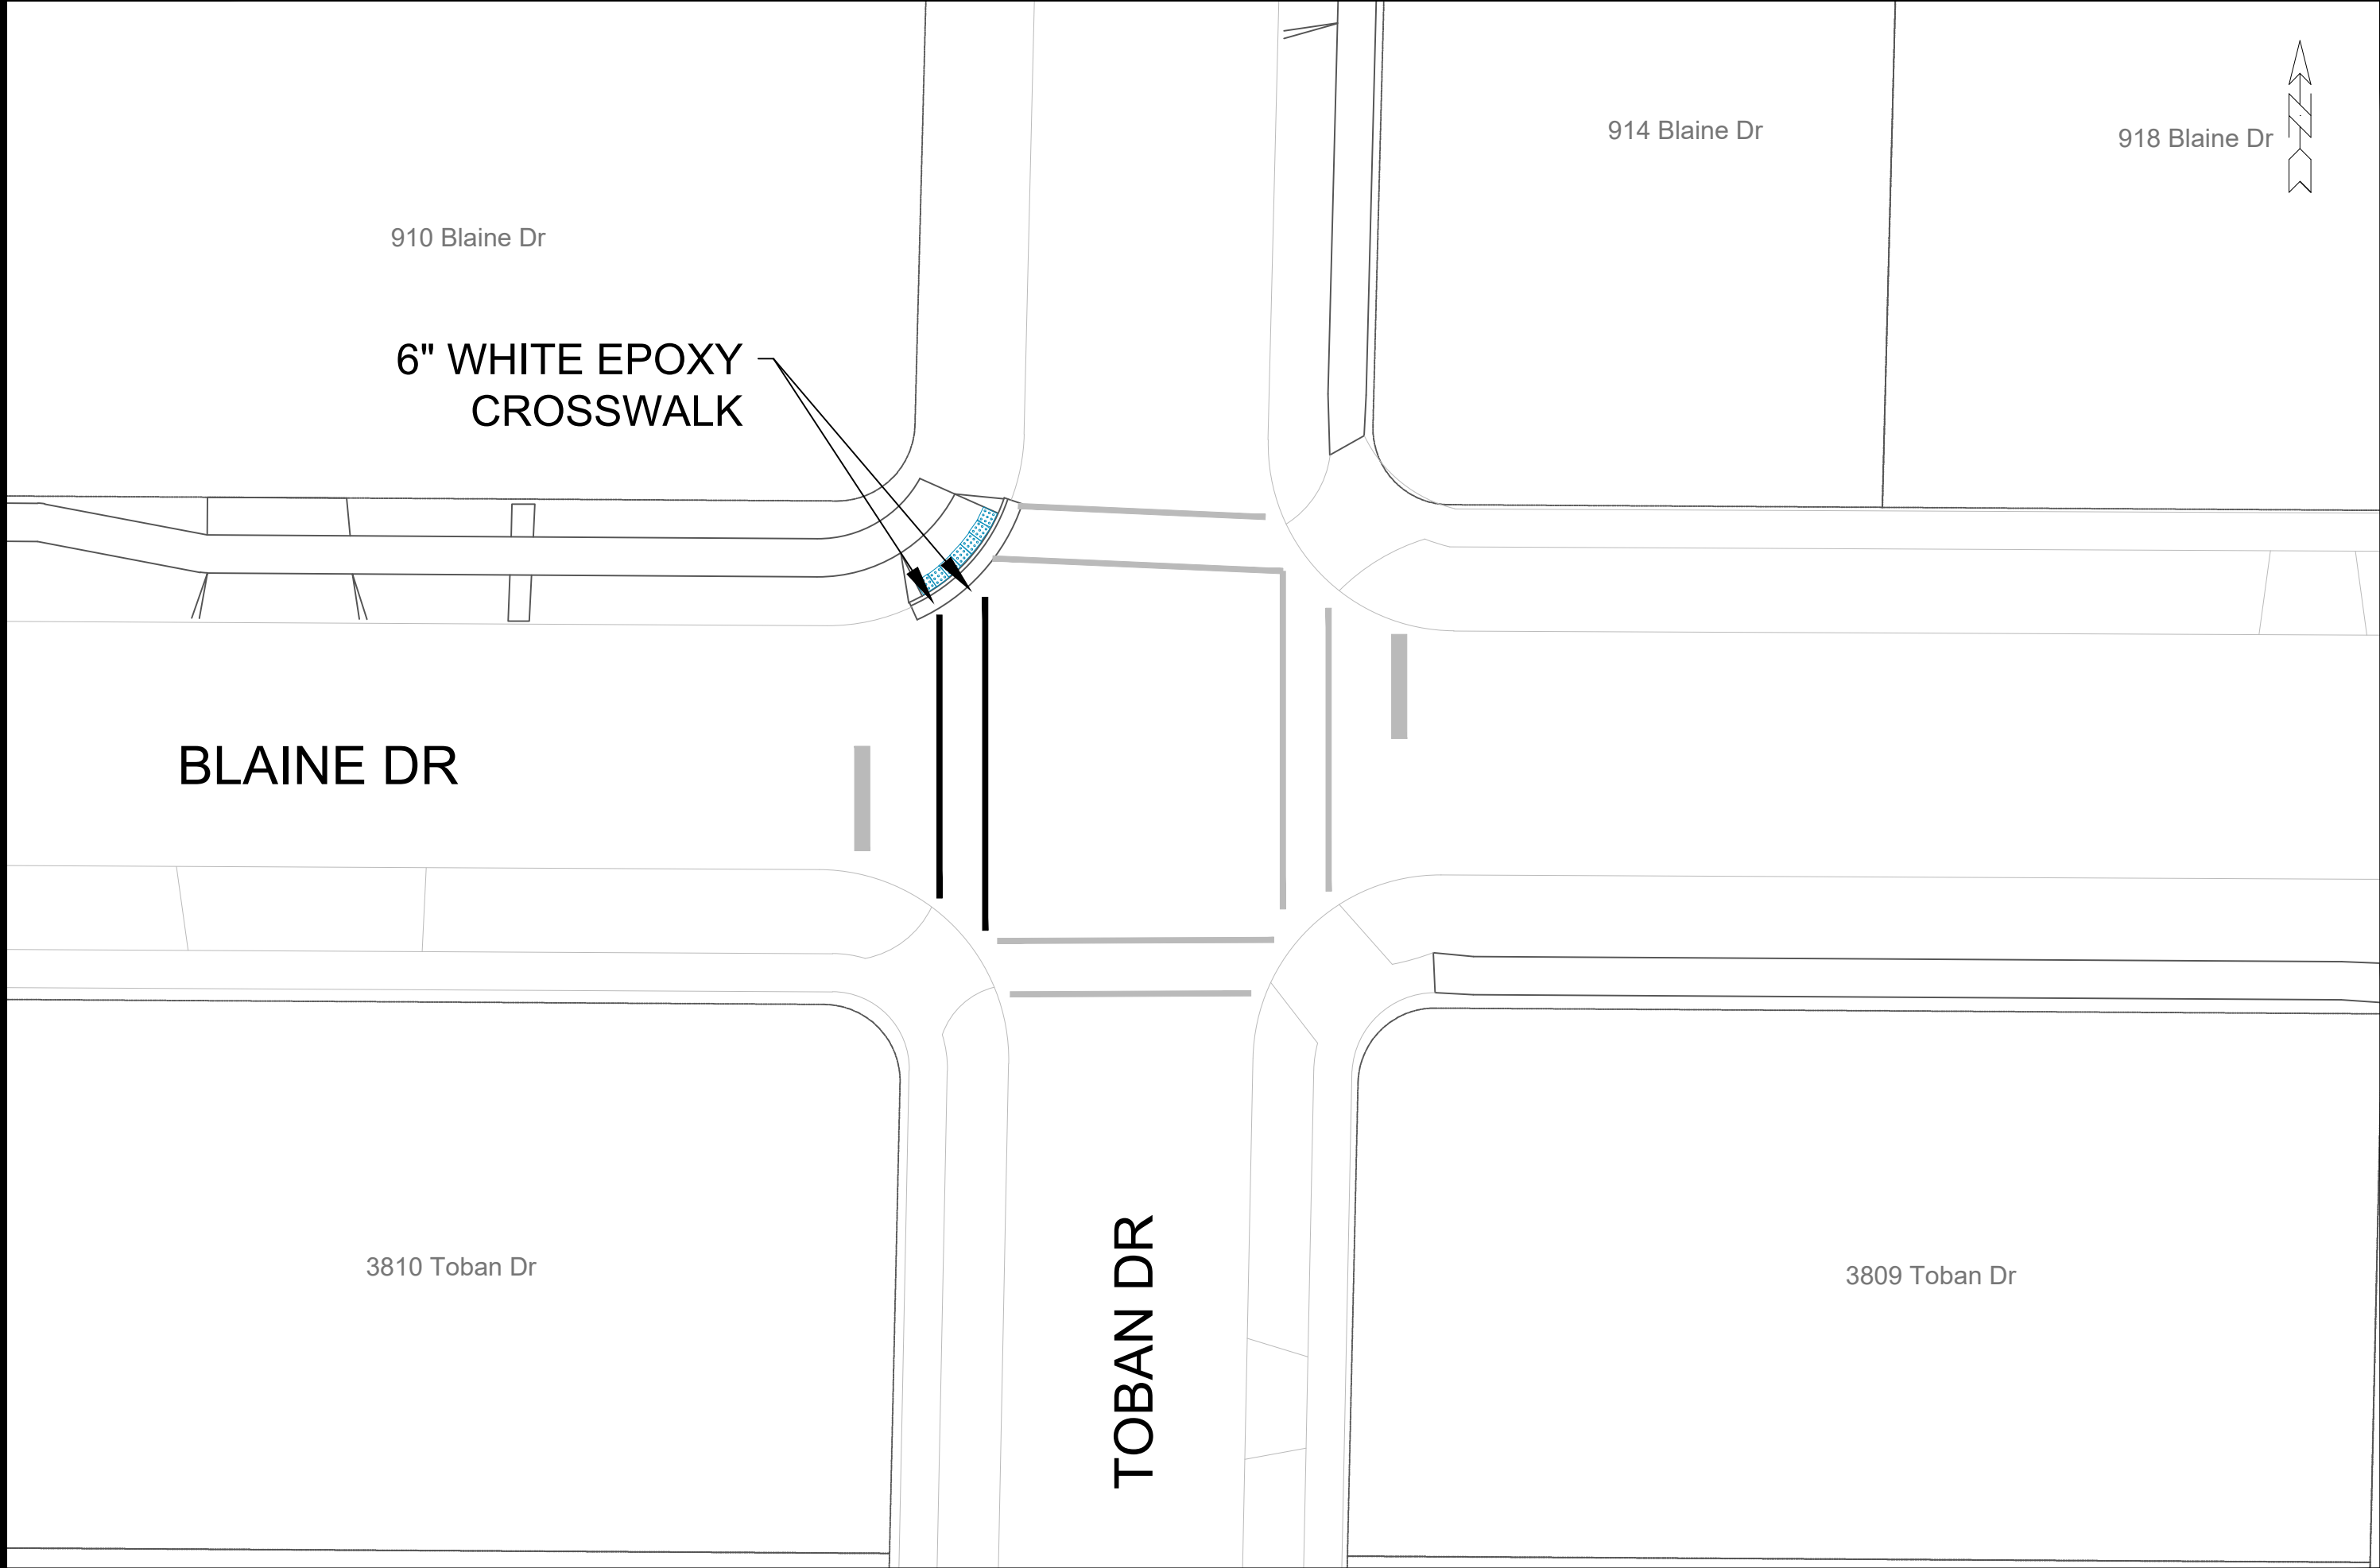

		15200		BT-4	
PAVEMENT MARKING PLAN - BLAINE AND TOBAN					
SAFE STREETS 2025					
M:\DESIGN\Projects\14658\CAD\Traffic\14658TE - Blaine Dr.dwg					
CONTRACT NO:		8800		MADISON, WI	
15200		15200		15200	
Designed By: MFG		Date: 2/26/2025 8:35 AM		Scale: 1" = 20'	
MARK		REVISION		DATE	
BY		DATE		BY	
BT-4		BT-4		BT-4	

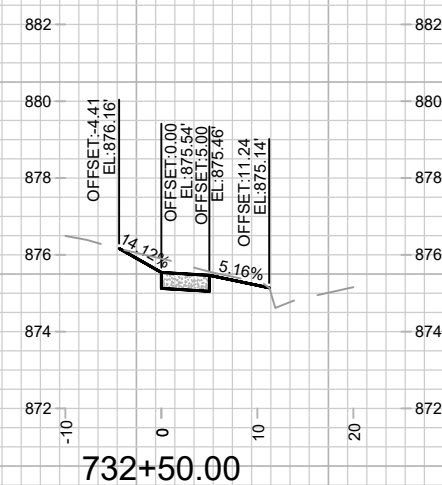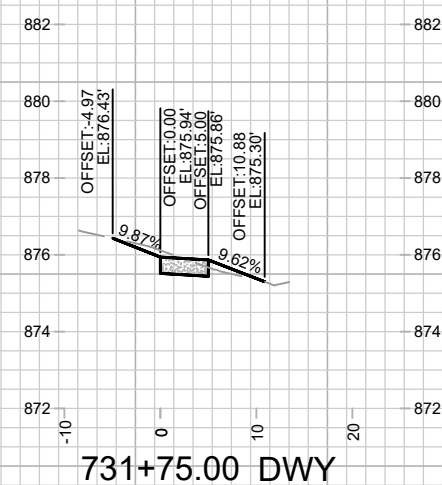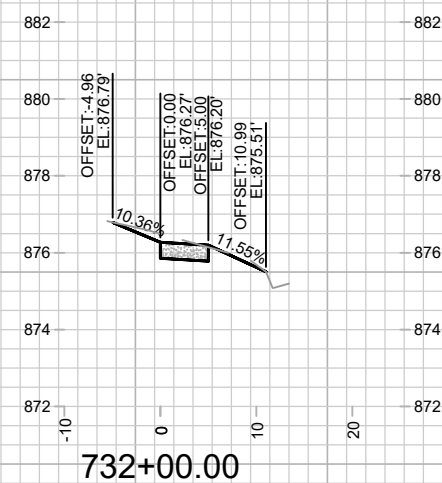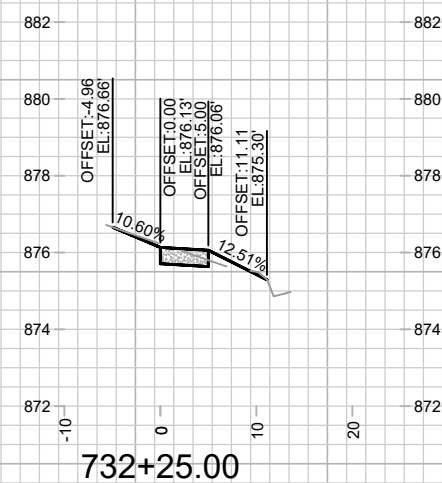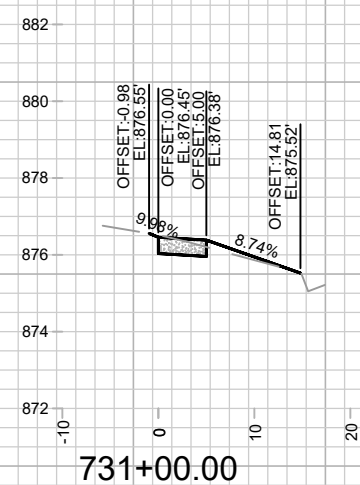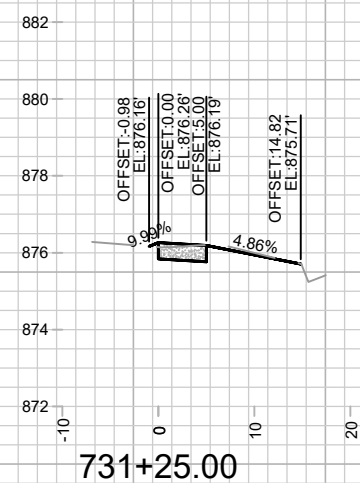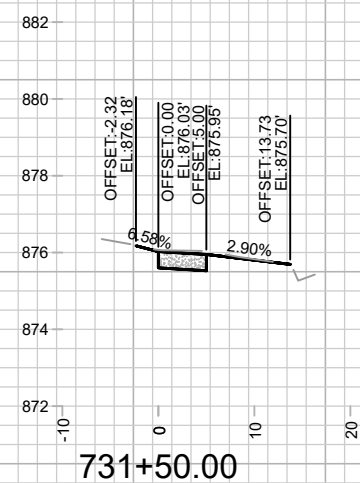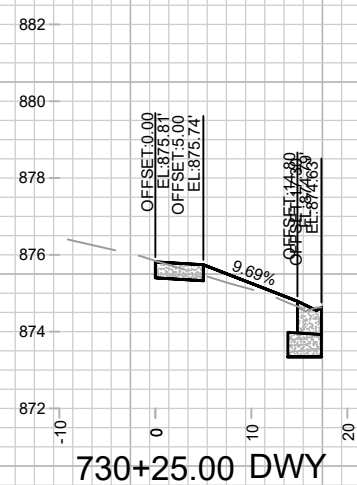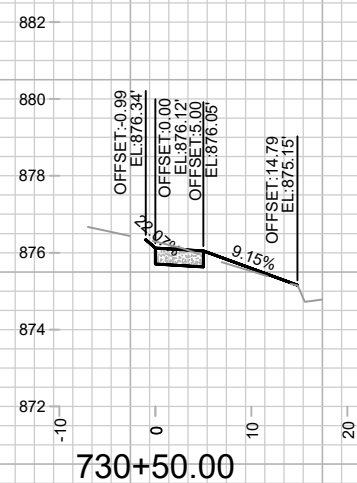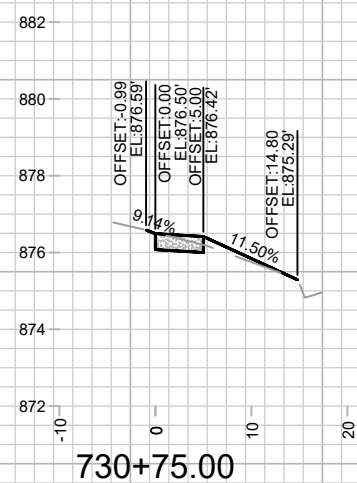[illegible]

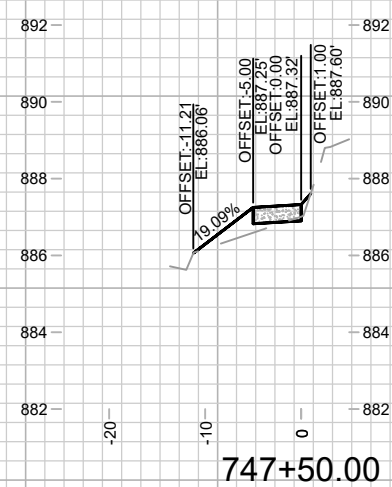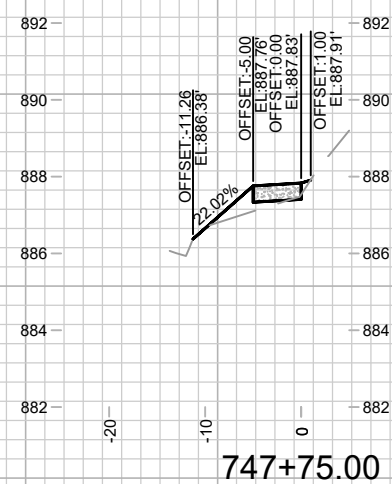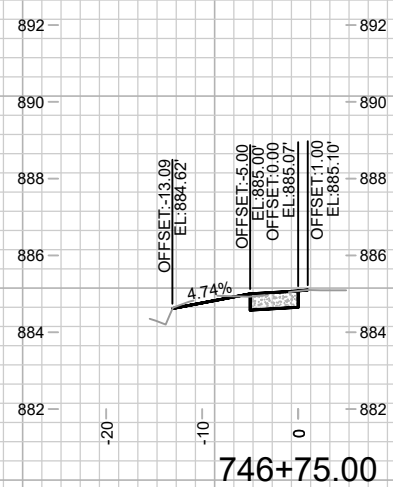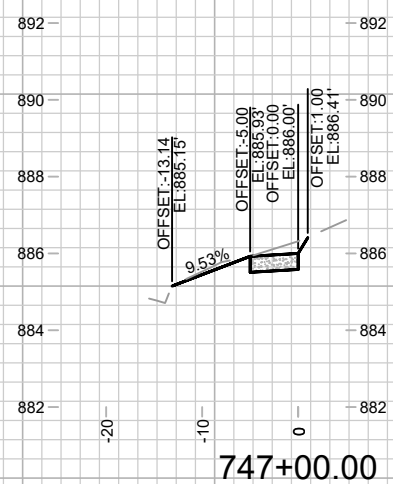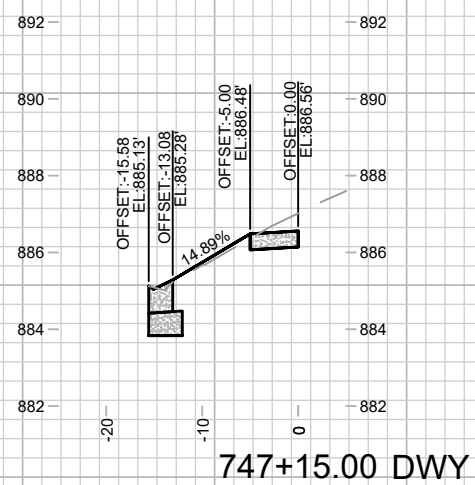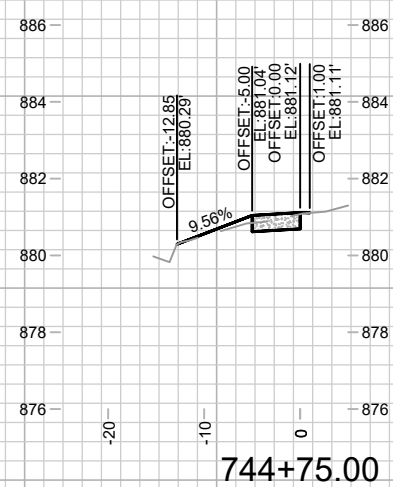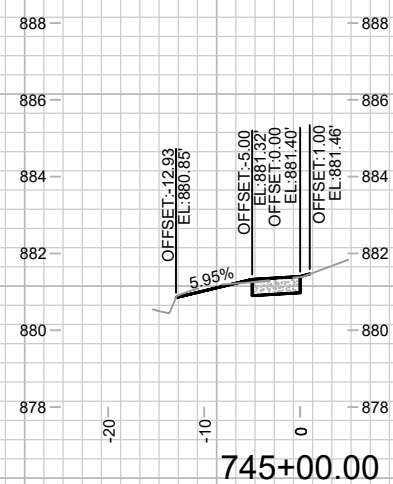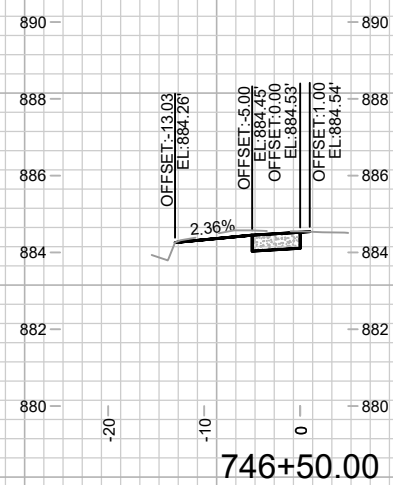

15200
BT-7

TOBAN STREET SIDEWALK CROSS SECTIONS

SAFE STREETS 2025

M:\DESIGN\Projects\14658\CAD\Streets\14658EN-Corridor_Toban_Blaine.dwg

15200





MADISON, WI

CONTRACT NO:

[illegible]

	HEAD NUMBERS	FLASH
φ1	13, 14, 15	R
φ2	4, 24, 25	R
φ3		R
φ4	7, 21, 22	R
φ5	16, 17, 18	R
φ6	1, 23, 26	R
φ7		R
φ8	10, 11, 12	R
φ2 PED	2A, 2B	
φ4 PED	4A, 4B	
φ6 PED	6A, 6B	
φ8 PED	8A, 8B	
OLA		
OLB		
OLC		
OLD		

O.L. ASSIGNMENTS

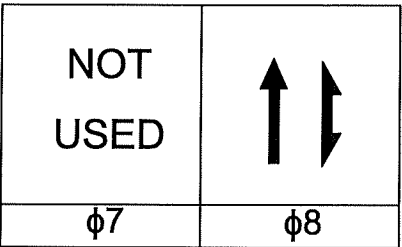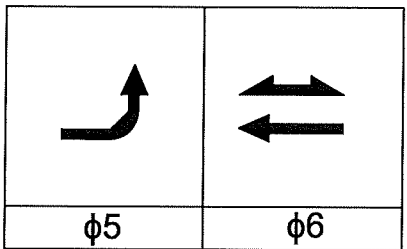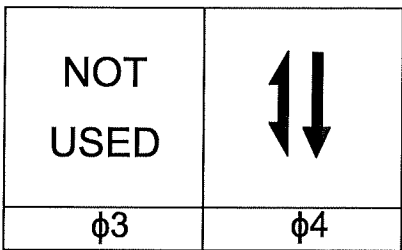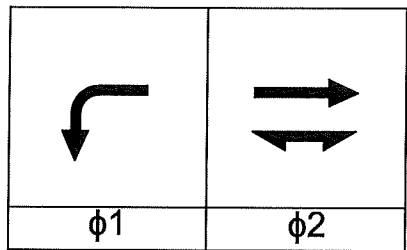

BARRIER

PREEMPTION ASSIGNMENTS			
PREEMPTION DESIGNATION	PREEMPTION TYPE	EVP CHANNEL	PHASE(S) CALLED
1	RESERVED		
2	RESERVED		
3	NOT USED		
4	NOT USED		
5	NOT USED		
6	NOT USED		
7	NOT USED		
8	NOT USED		
9	NOT USED		
10	NOT USED		

- CABINET WORK REQUIRED:
- MMU UPDATE
 - ADD JUMPERS 1-5, 1-6, 1-11, 2-5, 5-9
 - DETECTORS
 - LAND NEW DETECTORS IN CABINET
 - L19-24
 - RE-CONFIGURED EXISTING LEFT TURN LANE DETECTORS ON LOOP INPUTS L25-L28.

PHASE NUMBER	PHASE LOCKING	DUAL ENTRY W / φ	PHASE RECALL	PHASE ACTIVE
1	X			X
2	X			X
3				
4	X	X		X
5	X			X
6	X			X
7				
8	X	X		X

TYPE OF INTERCONNECT	
NONE	
TBC	
CLOSED LOOP TWISTED PAIR	
CLOSED LOOP FIBER OPTIC	X
RADIO	

TYPE OF LIGHTING	
BY OTHER AGENCY	
IN TRAFFIC SIGNAL CABINET	
IN SEPARATE LIGHTING CABINET	X

TYPE OF PRE-EMPT	
NONE	X
RAILROAD	
EMERGENCY VEHICLE	
GTT	
TOMAR	
HARDWIRE	
OTHER	
LIFT BRIDGE	
QUEUE DETECTOR	

TYPE OF REMOTE COMMUNICATION	
NONE	
FIBER	X
CELL MODEM	
PHONE	

DETECTOR LOGIC


DETECTOR INPUT	3	1	7	5	11	9	15	13
DETECTOR #(S)	3	1	7	5	11	9	15	13
PHASE CALLED	2	5	6	2	6	6	8	4
PHASE EXTENDED	2	5	6	2	6	6	8	4
DISCONNECT TIME								
CALLING DELAY								
EXTENSION STRETCH	0"	0"	0"	5.5"	5.5"	0"	0"	
LOOP FUNCTION	ADDIN.					ADDIN.		

DETECTOR INPUT	4	2	8	6	12	10	16	14
DETECTOR #(S)	4	2	8	6	12	10	16	14
PHASE CALLED	2	2	6	2	6	6	8	4
PHASE EXTENDED	2	2	6	2	6	6	8	4
DISCONNECT TIME								
CALLING DELAY								
EXTENSION STRETCH	0"	0"	0"	5.5"	5.5"	0"	0"	
LOOP FUNCTION	ADDIN.					ADDIN.		

DETECTOR INPUT	19	17	23	21	27	25	31	29
DETECTOR #(S)	19	17	23	21				
PHASE CALLED	2	8	6	2				
PHASE EXTENDED	2	8	6	2				
DISCONNECT TIME								
CALLING DELAY								
EXTENSION STRETCH		0"						
LOOP FUNCTION								

DETECTOR INPUT	20	18	24	22	28	26	32	30
DETECTOR #(S)	20	18	24	22				
PHASE CALLED	2	8	6	6				
PHASE EXTENDED	2	8	6	6				
DISCONNECT TIME								
CALLING DELAY								
EXTENSION STRETCH		0"						
LOOP FUNCTION								

REVISION 2: EKG 7/30/25
ADDED SHEET CG-5

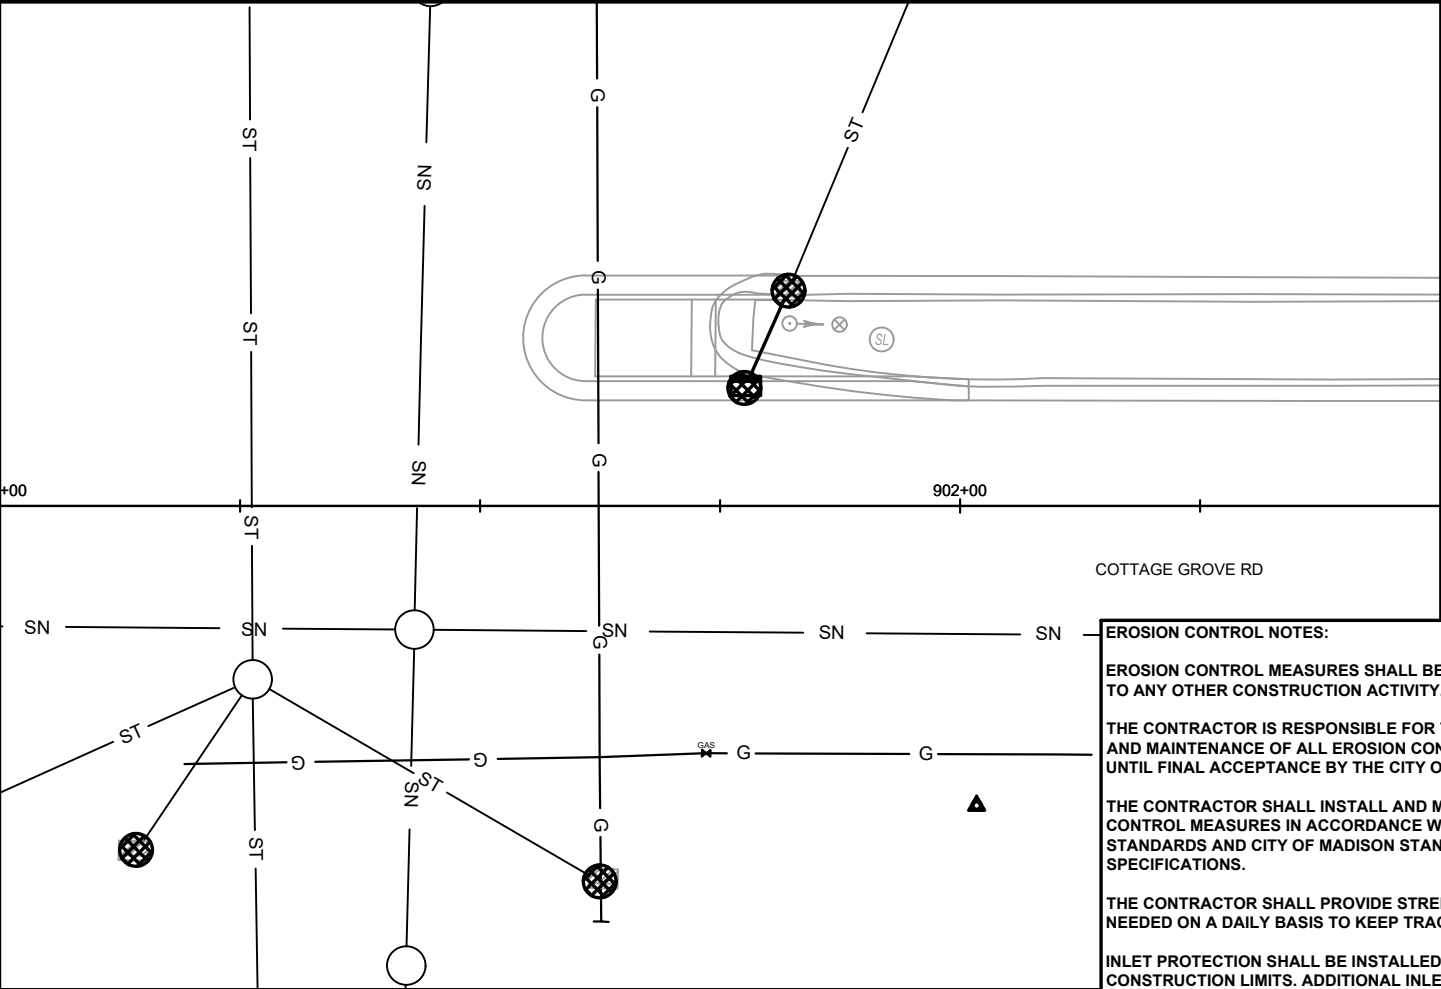

EROSION CONTROL NOTES:

EROSION CONTROL MEASURES SHALL BE IN PLACE PRIOR TO ANY OTHER CONSTRUCTION ACTIVITY.


THE CONTRACTOR IS RESPONSIBLE FOR THE CONSTRUCTION AND MAINTENANCE OF ALL EROSION CONTROL MEASURES UNTIL FINAL ACCEPTANCE BY THE CITY OF MADISON.


THE CONTRACTOR SHALL INSTALL AND MAINTAIN EROSION CONTROL MEASURES IN ACCORDANCE WITH THE WDNR SOC STANDARDS AND CITY OF MADISON STANDARD SPECIFICATIONS.

THE CONTRACTOR SHALL PROVIDE STREET CLEANING AS NEEDED ON A DAILY BASIS TO KEEP TRACKING TO A MINIMUM.

INLET PROTECTION SHALL BE INSTALLED WITHIN THE CONSTRUCTION LIMITS. ADDITIONAL INLET PROTECTION SHALL BE PLACED AS DIRECTED.

POLYMER SHALL BE APPLIED TO DISTURBED AREAS AS DIRECTED BY THE CONSTRUCTION ENGINEER.

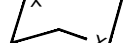
-  CONSTRUCTION ENTRANCE - INSTALL TYPE HR FABRIC, 3" CLEAR STONE, MIN 1' DEPTH X 50' LONG X ROAD WIDTH
-  RIGID FRAME INLET PROTECTION
-  TYPE C INLET PROTECTION
-  TYPE "A" INLET PROTECTION
-  SILT SOCK (PLACE AS NEEDED & AROUND STOCKPILES)

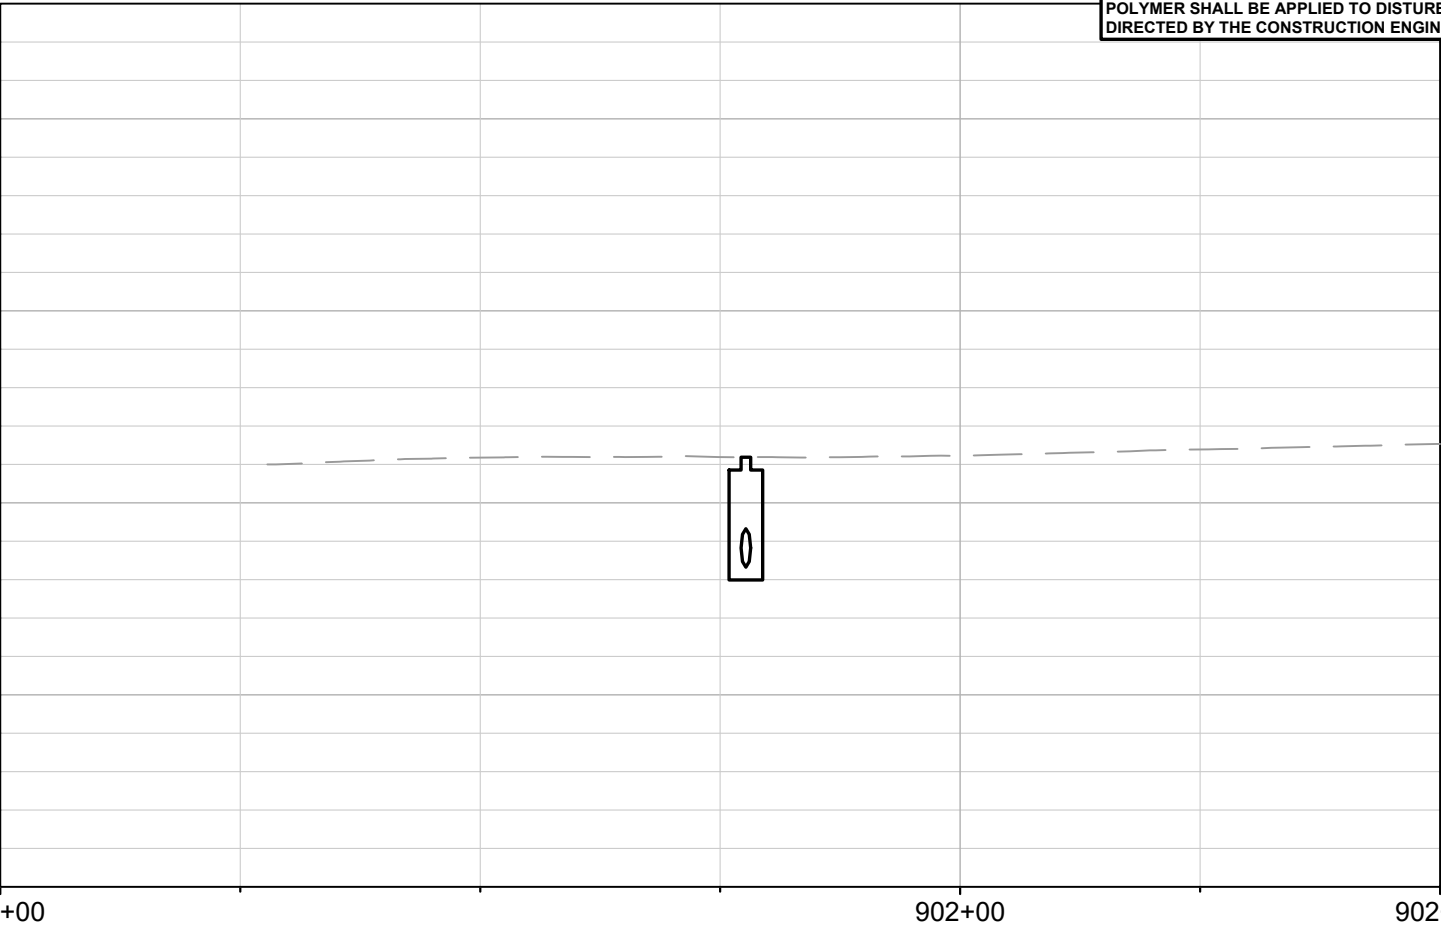

EROSION CONTROL PLAN - COTTAGE GROVE RD AND ACEWOOD BLVD		15200
SAFE STREETS 2025		MADISON, WI
M:\DESIGN\Projects\14658\CAD\Sewers\14658SWR-PipeNetwork_Cottage Grove & Acewood.dwg		8800
CONTRACT NO:		CG-5
		
15200		
CG-5		

MARK	REVISION	DATE	BY
15200	1	7/10/2025	11:53 AM

REVISION 2: EKG 7/30/25
ADDED SHEET CG-6

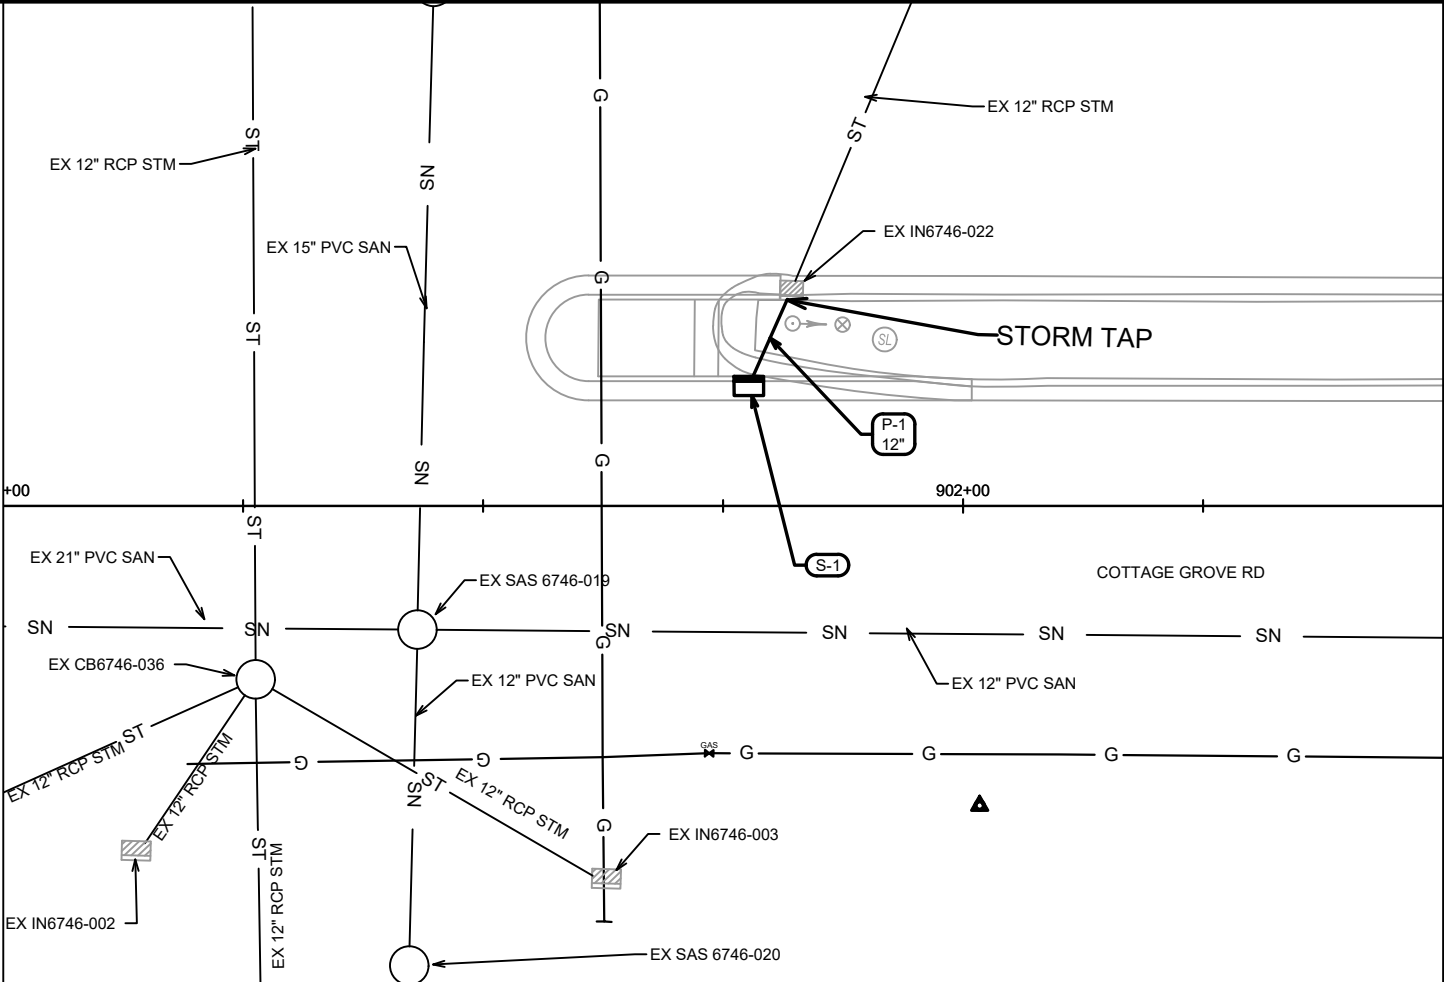

STORM SEWER SCHEDULE

REVISION 2: EKG 7/30/25
ADDED SHEET CG-7

COTTAGE GROVE AND ACEWOOD PROJECT NO. 15200	SHEET NO. CG-7
STORM SEWER SCHEDULE	
CITY OF MADISON	

PROPOSED STORM STRUCTURES

STRUC. NO.	STATION	LOCATION (OFFSET)	TYPE	TOP OF CASTING	E.I.	DEPTH	NOTES
COTTAGE GROVE RD							
S-1	901+77.67	LT-12.50	H INLET	881.19	878.32	2.87	FP; LP; W/R-3067-7004-VB

PROPOSED STORM PIPES

PIPE NO.	FROM (DNSTM)	TO (UPSTM)	DISCH. E.I.	INLET E.I.	PLAN (PAY) LGTH (FT)	PIPE LGTH (FT)	SLOPE (%)	PIPE SIZE	TYPE	NOTES
COTTAGE GROVE RD										
P-1	IN6746-022	S-1	878.27	878.32	11	9	0.57%	12"	RCP	[1]

NOTE: PLAN LENGTH (PAY LENGTH) IS FROM CENTER OF STRUCTURE TO CENTER OF STRUCTURE. PIPE LENGTH IS ACTUAL LENGTH OF PIPE FROM STRUCTURE WALL TO STRUCTURE WALL. SLOPE CALCULATED USING

SPECIFIC NOTES

[1] TAP EXISTING INLET AND MATCH CROWN OF EXISTING PIPE

STANDARD NOTES:

- ABBREVIATIONS: AE = APRON ENDWALL; RCP = REINFORCED CONCRETE PIPE; HERCP = HORIZONTAL ELLIPTICAL REINFORCED CONCRETE PIPE; DNA = DOES NOT APPLY; SAS = SEWER ACCESS STRUCTURE; LP = LOW POINT INLET STRUCTURE; FP = FIELD POURED STRUCTURE; TR = TOP OF CONCRETE ROOF; NCM = NO CROWN MATCH FOR PIPES; UD = UNDERDRAIN
- TOP OF CASTING GRADE GIVEN IS THE TOP OF CURB FOR INLET STRUCTURES AND THE FLOWLINE OF THE CLOSED CASTING FOR SASs.
- TOP OF CONCRETE ROOF (TR) IS 1.25 BELOW TOP OF CASTING UNLESS OTHERWISE NOTED.
- ALL REINFORCED CONCRETE PIPES TO BE CLASS III UNLESS OTHERWISE NOTED.
- SURVEYOR TO CONFIRM THAT ALL INLET STATION / OFFSETS LINE UP WITH PROPOSED CURB AND GUTTER.
- ALL REBAR FOR FIELD POUR STRUCTURES SHALL BE EPOXY COATED. ANY EXPOSED STEEL SHALL BE TOUCHED UP OR RECOATED PRIOR TO USE.
- ALL FIELD POURED SAS STORM STRUCTURES SHALL BE CONSTRUCTED IN ACCORDANCE WITH STANDARD DETAIL DRAWING 5.7.3.
- ALL PRECAST SAS STORM STRUCTURES SHALL BE CONSTRUCTED IN ACCORDANCE WITH STANDARD DETAIL DRAWING 5.7.5.
- ALL STRUCTURES CALLED OUT AS FIELD POURED SHALL BE FIELD POURED. ALL OTHER STRUCTURES (NOT INDICATED AS FIELD POURED) SHALL BE SUBMITTED TO CITY ENGINEERING FOR APPROVAL IF PRECAST STRUCTURES ARE PREFERRED. CONTACT ERIN GETER OF CITY ENGINEERING AT (608) 266-4058 FOR PRECAST APPROVALS, FAX SHOP DRAWINGS TO (608)264-9275, OR EMAIL SHOP DRAWINGS TO EGETER@CITYOFMADISON.COM.

EROSION CONTROL NOTES:

EROSION CONTROL MEASURES SHALL BE IN PLACE PRIOR TO ANY OTHER CONSTRUCTION ACTIVITY.

THE CONTRACTOR IS RESPONSIBLE FOR THE CONSTRUCTION AND MAINTENANCE OF ALL EROSION CONTROL MEASURES UNTIL FINAL ACCEPTANCE BY THE CITY OF MADISON.

THE CONTRACTOR SHALL INSTALL AND MAINTAIN EROSION CONTROL MEASURES IN ACCORDANCE WITH THE WDNR SOC STANDARDS AND CITY OF MADISON STANDARD SPECIFICATIONS.

THE CONTRACTOR SHALL PROVIDE STREET CLEANING AS NEEDED ON A DAILY BASIS TO KEEP TRACKING TO A MINIMUM.

INLET PROTECTION SHALL BE INSTALLED WITHIN THE CONSTRUCTION LIMITS. ADDITIONAL INLET PROTECTION SHALL BE PLACED AS DIRECTED.

POLYMER SHALL BE APPLIED TO DISTURBED AREAS AS DIRECTED BY THE CONSTRUCTION ENGINEER.


TRACKOUT CONTROL (CLEAR STONE & STREET SWEEPING AS NEEDED & AROUND STOCKPILES)

RIGID FRAME INLET PROTECTION

TYPE C INLET PROTECTION

TYPE "A" INLET PROTECTION

SILT SOCK (PLACE AS NEEDED & AROUND STOCKPILES)

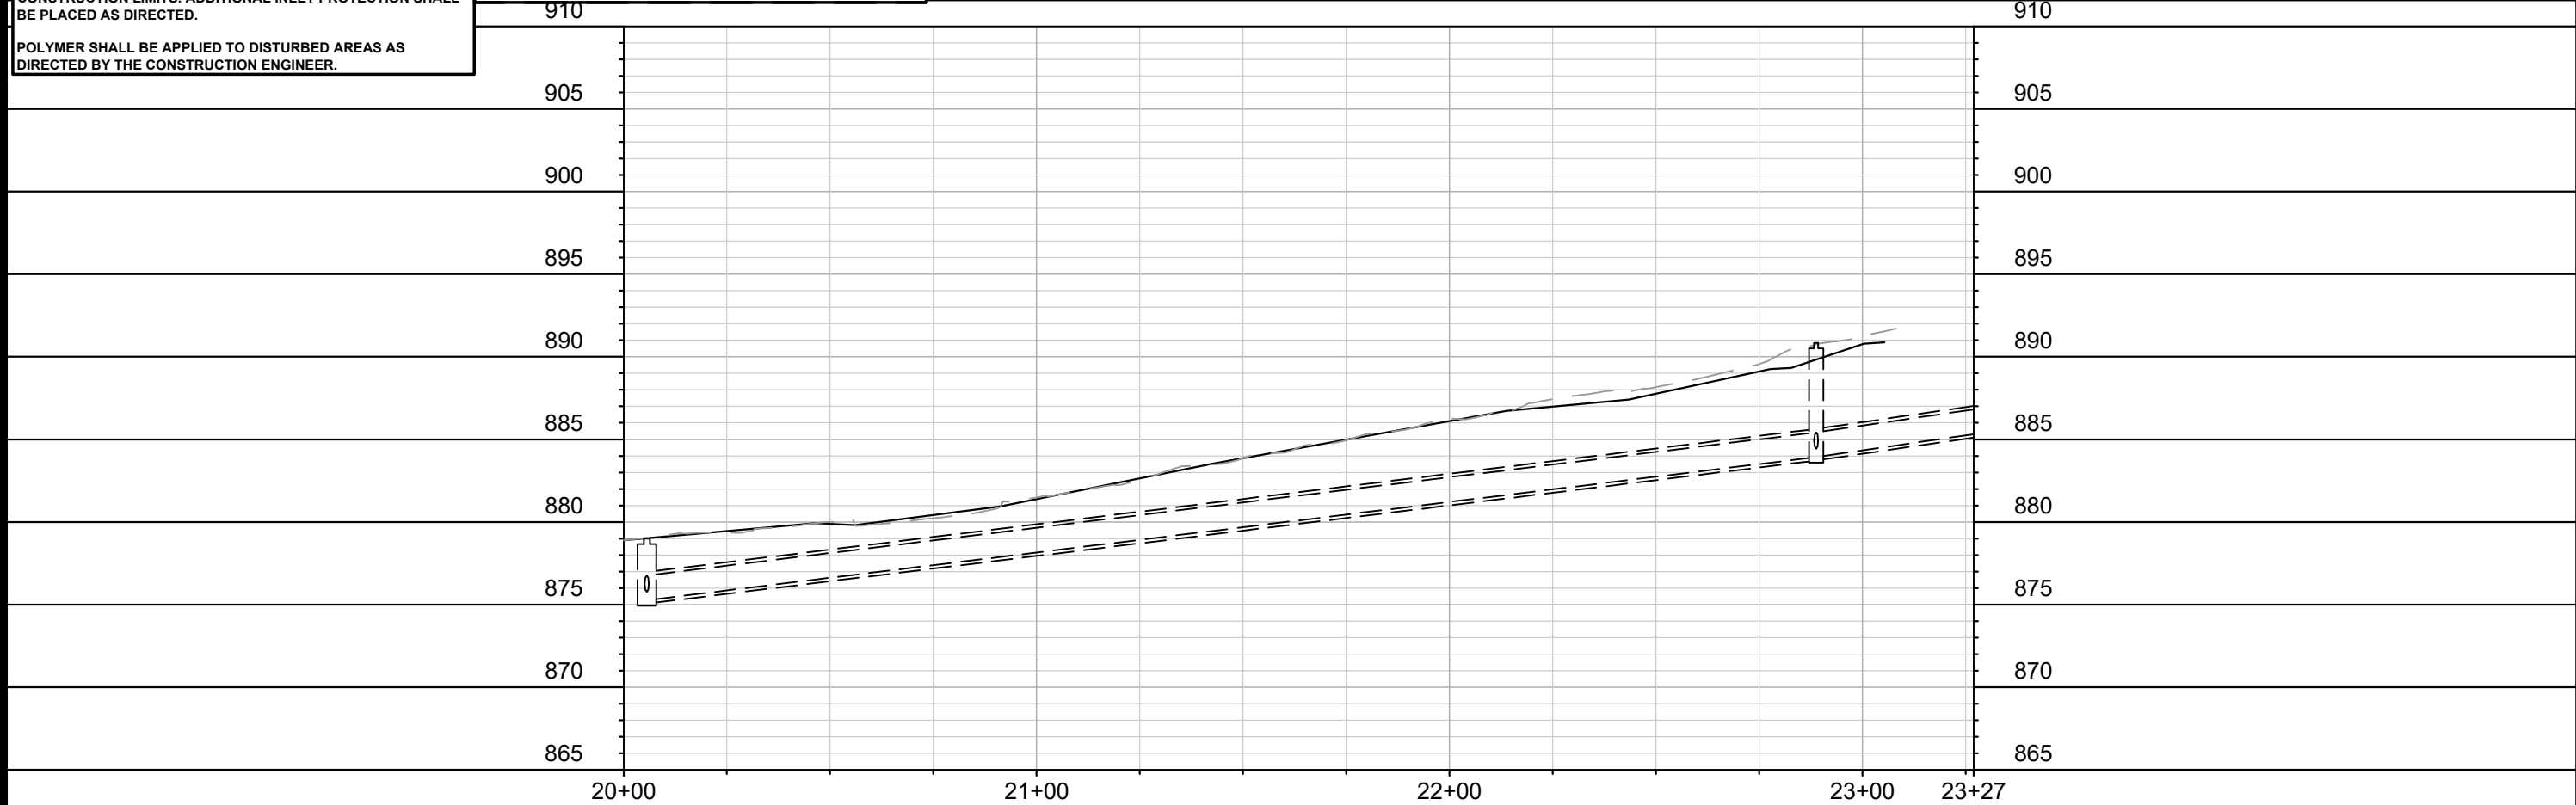

15200

MADISON, WI

CONTRACT NO: 8800

EROSION CONTROL PLAN - BADGER RD

SAFE STREETS 2025

15200

BA-1

MARK

REVISION

DATE

BY

Designed By: MFG

Date: 2/26/2025 8:40 AM

Scale: 1" = 40'

15200

BA-1