



Madison, Wisconsin

CITY OF MADISON

CITY ENGINEERING DIVISION


DEPARTMENT OF PUBLIC WORKS

PLAN OF PROPOSED IMPROVEMENT

INDEX OF SHEETS

SHEET NO. D1	TYPICAL SECTIONS
SHEET NO. D2	DETAILS
SHEET NO. EC1-EC5	EROSION CONTROL PLANS
SHEET NO. G11-G14	GREEN INFRASTRUCTURE PLANS
SHEET NO. PD1	STREET PLAN DETAILS
SHEET NO. P1-P6	STREET PLAN & PROFILES
SHEET NO. U1-U5	UTILITY PLAN & PROFILES
SHEET NO. U6	SANITARY SEWER SCHEDULE
SHEET NO. U7-U8	STORM SEWER SCHEDULE
SHEET NO. PM-1	PAVEMENT MARKING PLAN
SHEET NO. X1-X17	CROSS SECTIONS

PROJECT LOCATION

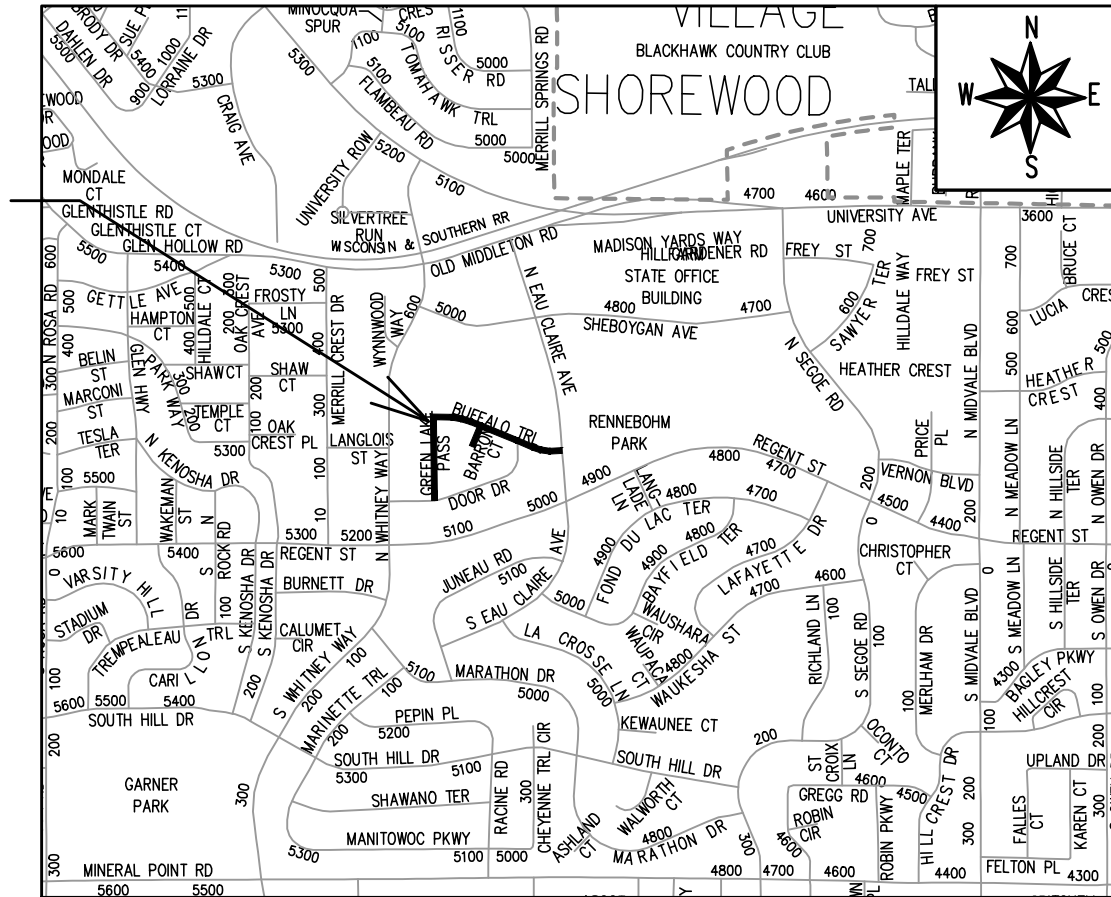

EARTH WORK SUMMARY:

EXCAVATION CUT (MEASURED PLAN QUANTITY) = 3,300 C.Y.

ESTIMATED UNDISTRIBUTED UNDERCUT = 300 C.Y.

TOTAL UNCLASSIFIED EXCAVATION CUT = 3,600 C.Y.

PUBLIC IMPROVEMENT PROJECT
APPROVED

MAY 6, 2025

BY THE COMMON COUNCIL
OF MADISON, WISCONSIN

PUBLIC IMPROVEMENT DESIGN
APPROVED BY:

Julie

08/01/2025

City Engineer


Date

STREET
DESIGNED BY:



08/01/2025

GREEN INFRASTRUCTURE
DESIGNED BY:

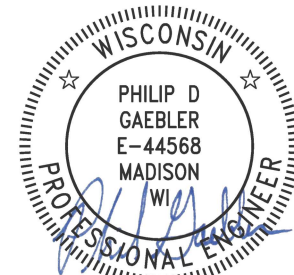

08/01/2025

PAVEMENT MARKING
DESIGNED BY:



08/01/2025

STORM SEWER
DESIGNED BY:



08/01/2025

SANITARY SEWER
DESIGNED BY:



08/01/2025


PLOT SCALE: 1 IN=1 FT_XREF

PLOT NAME: ----


REV. DATE: 7/21/2025 8:36 AM

ORIGINATOR: CITY_OF_MADISON

- INSTALL AT 201 GREEN LAKE PASS AND 5114
BUFFALO TRAIL DRIVEWAY APRONS

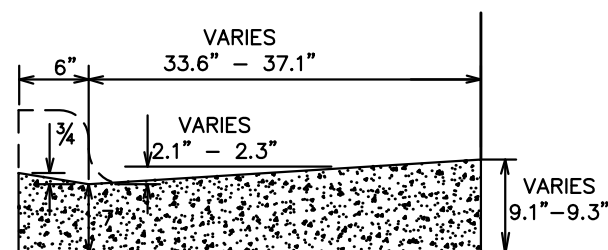

(PAY AS TYPE 'X' CURB AND GUTTER)

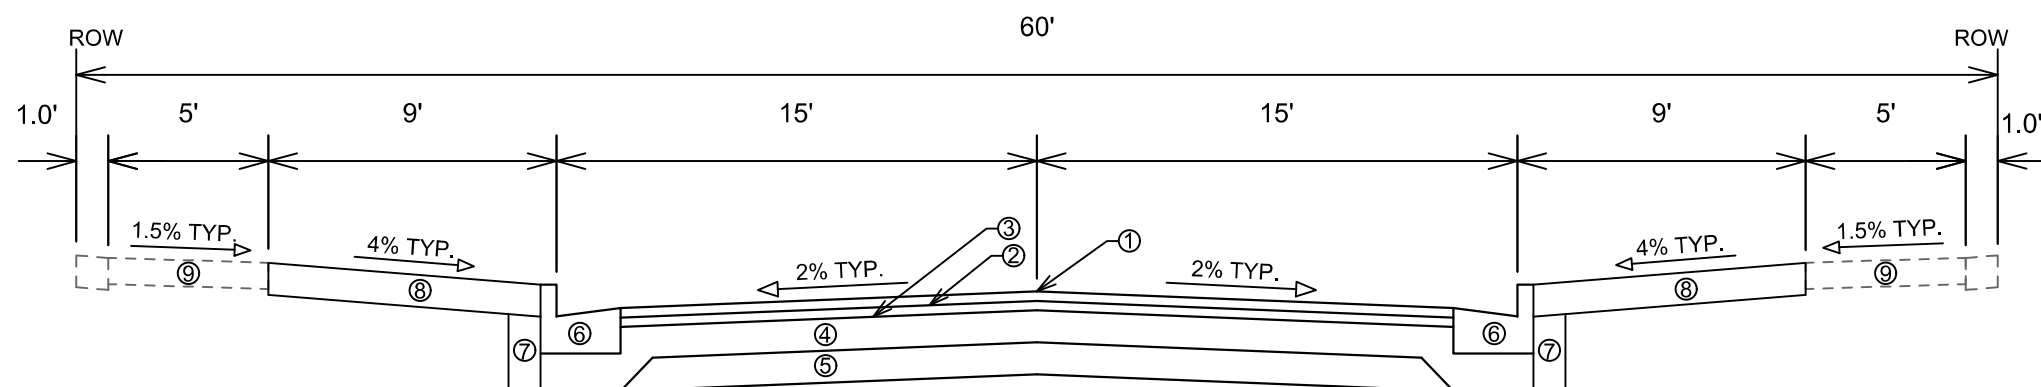

STA 101+59.99 TO STA 107+96.14

- SEE X-SHEETS FOR CROSS SLOPES, EDGE OF PAVEMENT ELEVATIONS, & TOP OF CURB ELEVATIONS

- ① POINT REFERRED TO ON PROFILE
- ② 1.75" HMA PAVEMENT, TYPE 4 LT 58-28 S (UPPER LAYER)
- ③ 1.75" HMA PAVEMENT, TYPE 4 LT 58-28 S (LOWER LAYER)
- ④ 6" GRADATION 2 CRUSHED AGGREGATE BASE COURSE (UPPER LAYER)
- ⑤ 6" GRADATION 1 CRUSHED AGGREGATE BASE COURSE (LOWER LAYER)
- ⑥ CONCRETE CURB AND GUTTER TYPE 'A'; DRIVEWAY (DWY) TYPE 'X';
PEDESTRIAN (PED) TYPE 'X'
- ⑦ FILL INCIDENTAL TO CURB AND GUTTER INSTALLATION
- ⑧ RESTORE DISTURBED AREAS W/ 6" TOPSOIL, SEED, AND EROSION MATTING
- ⑨ 5" CONCRETE SIDEWALK SPOT REPLACEMENT AS NEEDED, SEE PLAN DETAILS,
PLAN AND PROFILE SHEETS FOR LOCATIONS

MATCH LINE 206+50.00

070919113103
5110 Buffalo Trl

070919113111
5102 Buffalo Trl
RANALLO, FRANK N

070919113129
5014 Buffalo Trl
LI, LINGJUN &
XUDONG SHI

070919113137
5010 Buffalo Trl
HERSEE, CHRIS & KIMBERLY

070919113145
5002 Buffalo Trl
UNIV OF WIS REGENTS
VAN HISE HALL #1860

PLACE ELEC MARKER BALL (TYP)

PLUG PIPE (TYP)

PLUG PIPE (TYP)

PLUG PIPE (TYP)

070919105142
2 N Eau Claire Ave
HILL FARM SWIM CLUB INC

070919104144
5105 Buffalo Trl
WAKKER, BASTIAAN P

070919104136
5101 Buffalo Trl
HURLEY JT REV LIV TRUST

3" CLEAR STONE TRACKOUT - INSTALL TYPE HR
FILTER FABRIC, 3" CLEAR STONE, MIN 1' DEPTH

RIGID FRAME INLET PROTECTION

STREET CONSTRUCTION STONE
BERM WITH SUMP

SILT SOCK (PLACE AS NEEDED &
AROUND STOCKPILES)

EROSION CONTROL NOTES:

EROSION CONTROL MEASURES SHALL BE IN PLACE PRIOR
TO ANY OTHER CONSTRUCTION ACTIVITY.

THE CONTRACTOR IS RESPONSIBLE FOR THE
CONSTRUCTION AND MAINTENANCE OF ALL EROSION
CONTROL MEASURES UNTIL FINAL ACCEPTANCE BY THE
CITY OF MADISON.

THE CONTRACTOR SHALL INSTALL AND MAINTAIN EROSION
CONTROL MEASURES IN ACCORDANCE WITH THE WDNR
SOC STANDARDS AND CITY OF MADISON STANDARD
SPECIFICATIONS.

THE CONTRACTOR SHALL PROVIDE STREET CLEANING AS
NEEDED ON A DAILY BASIS TO KEEP TRACKING TO A
MINIMUM.

INLET PROTECTION SHALL BE INSTALLED WITHIN THE
CONSTRUCTION LIMITS. ADDITIONAL INLET PROTECTION
SHALL BE INSTALLED AS DIRECTED.

POLYMER SHALL BE APPLIED TO DISTURBED AREAS AS
DIRECTED BY THE CONSTRUCTION ENGINEER.

PLUG PIPE (TYP)

PLUG PIPE (TYP)

B3-GW
GROUNDWATER
EST. ELEV=918.44

B3
END BORING
EST. ELEV=912.44

206+50

208+00

209+00

210+00

211+00

212+00

EROSION CONTROL- BUFFALO TRAIL

BUFFALO TRAIL, BARRON COURT, GREEN LAKE PASS

15123

MADISON, WI

M:\DESIGN\Projects\15123\CAD\Sewers\15123SWR-PnP.dwg

15123

8806



CONTRACT NO:



15123

EC-2

MARK	REVISION	DATE	BY
15123	15123	7/31/2025 10:10 AM	EC-2

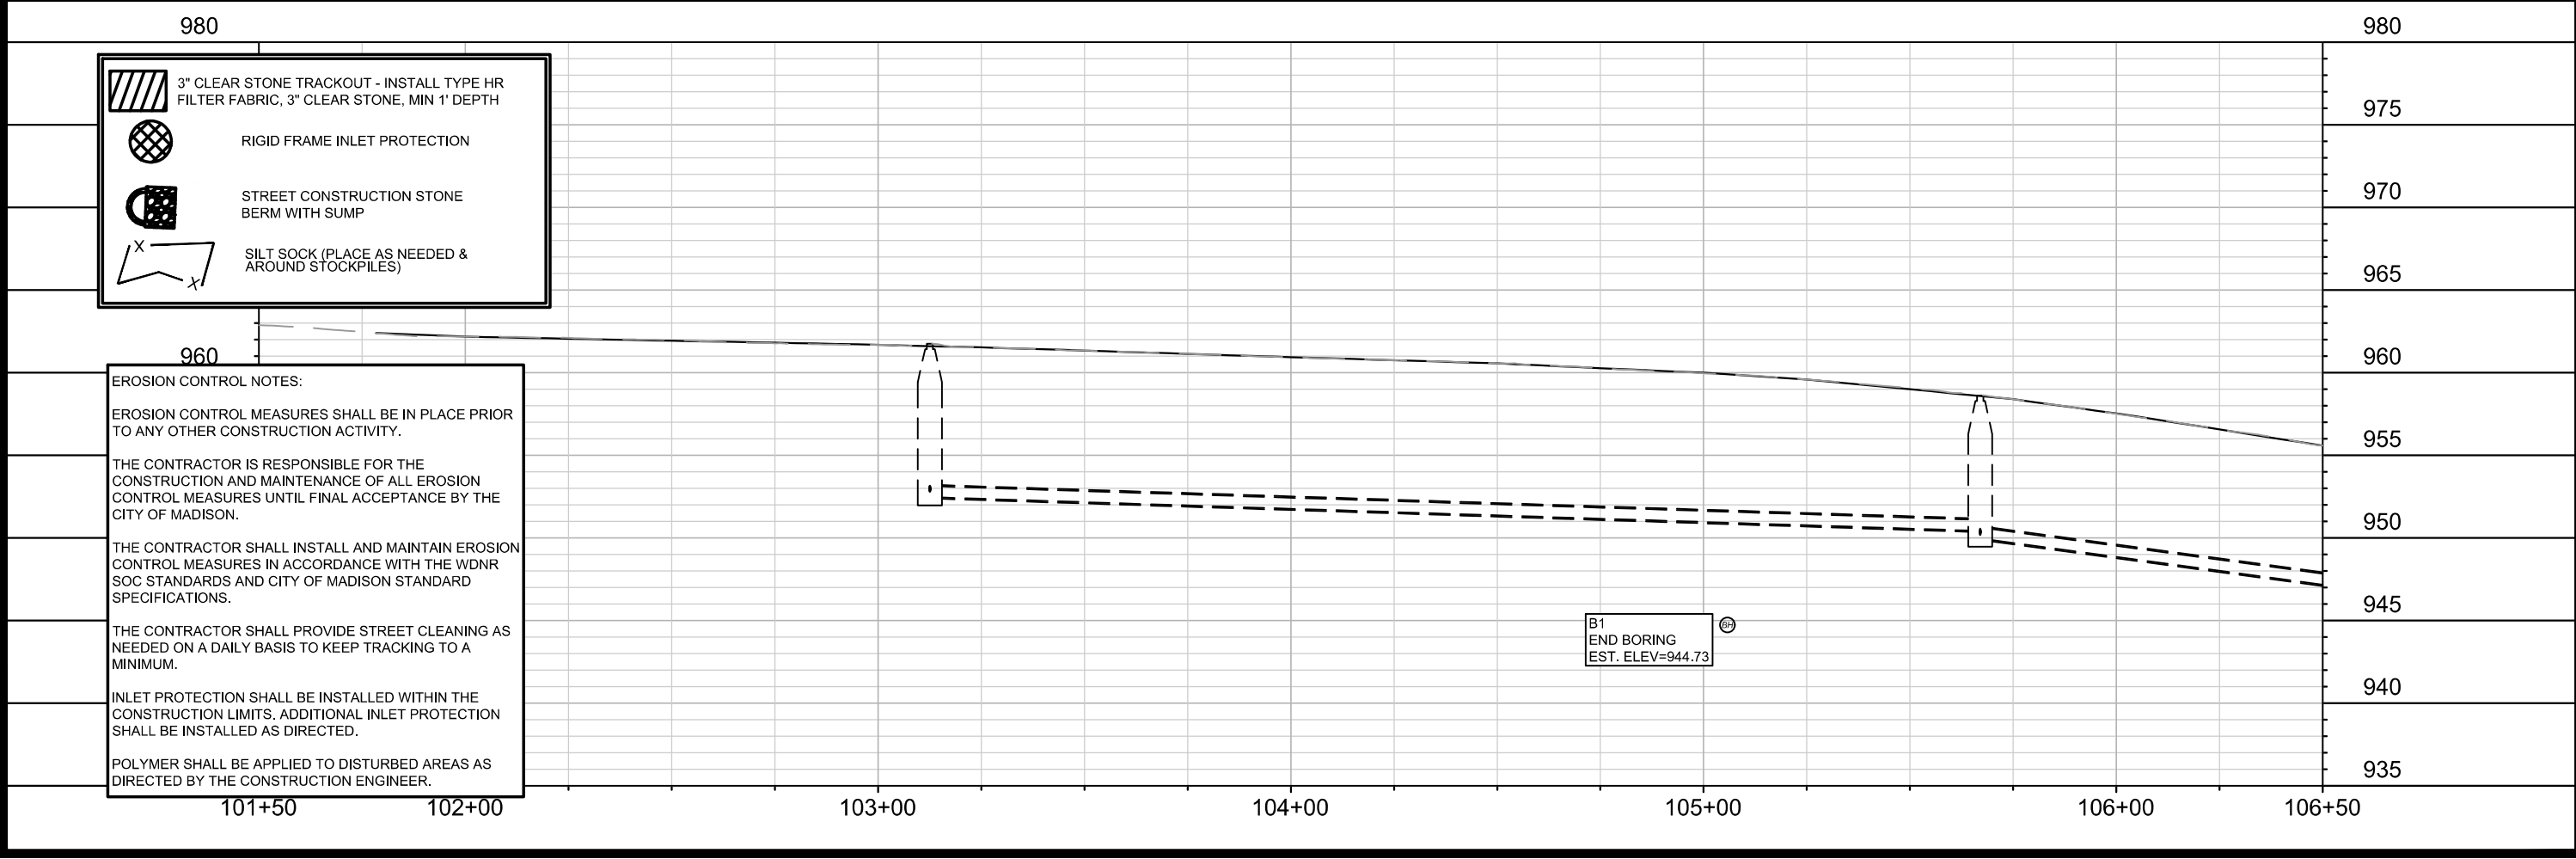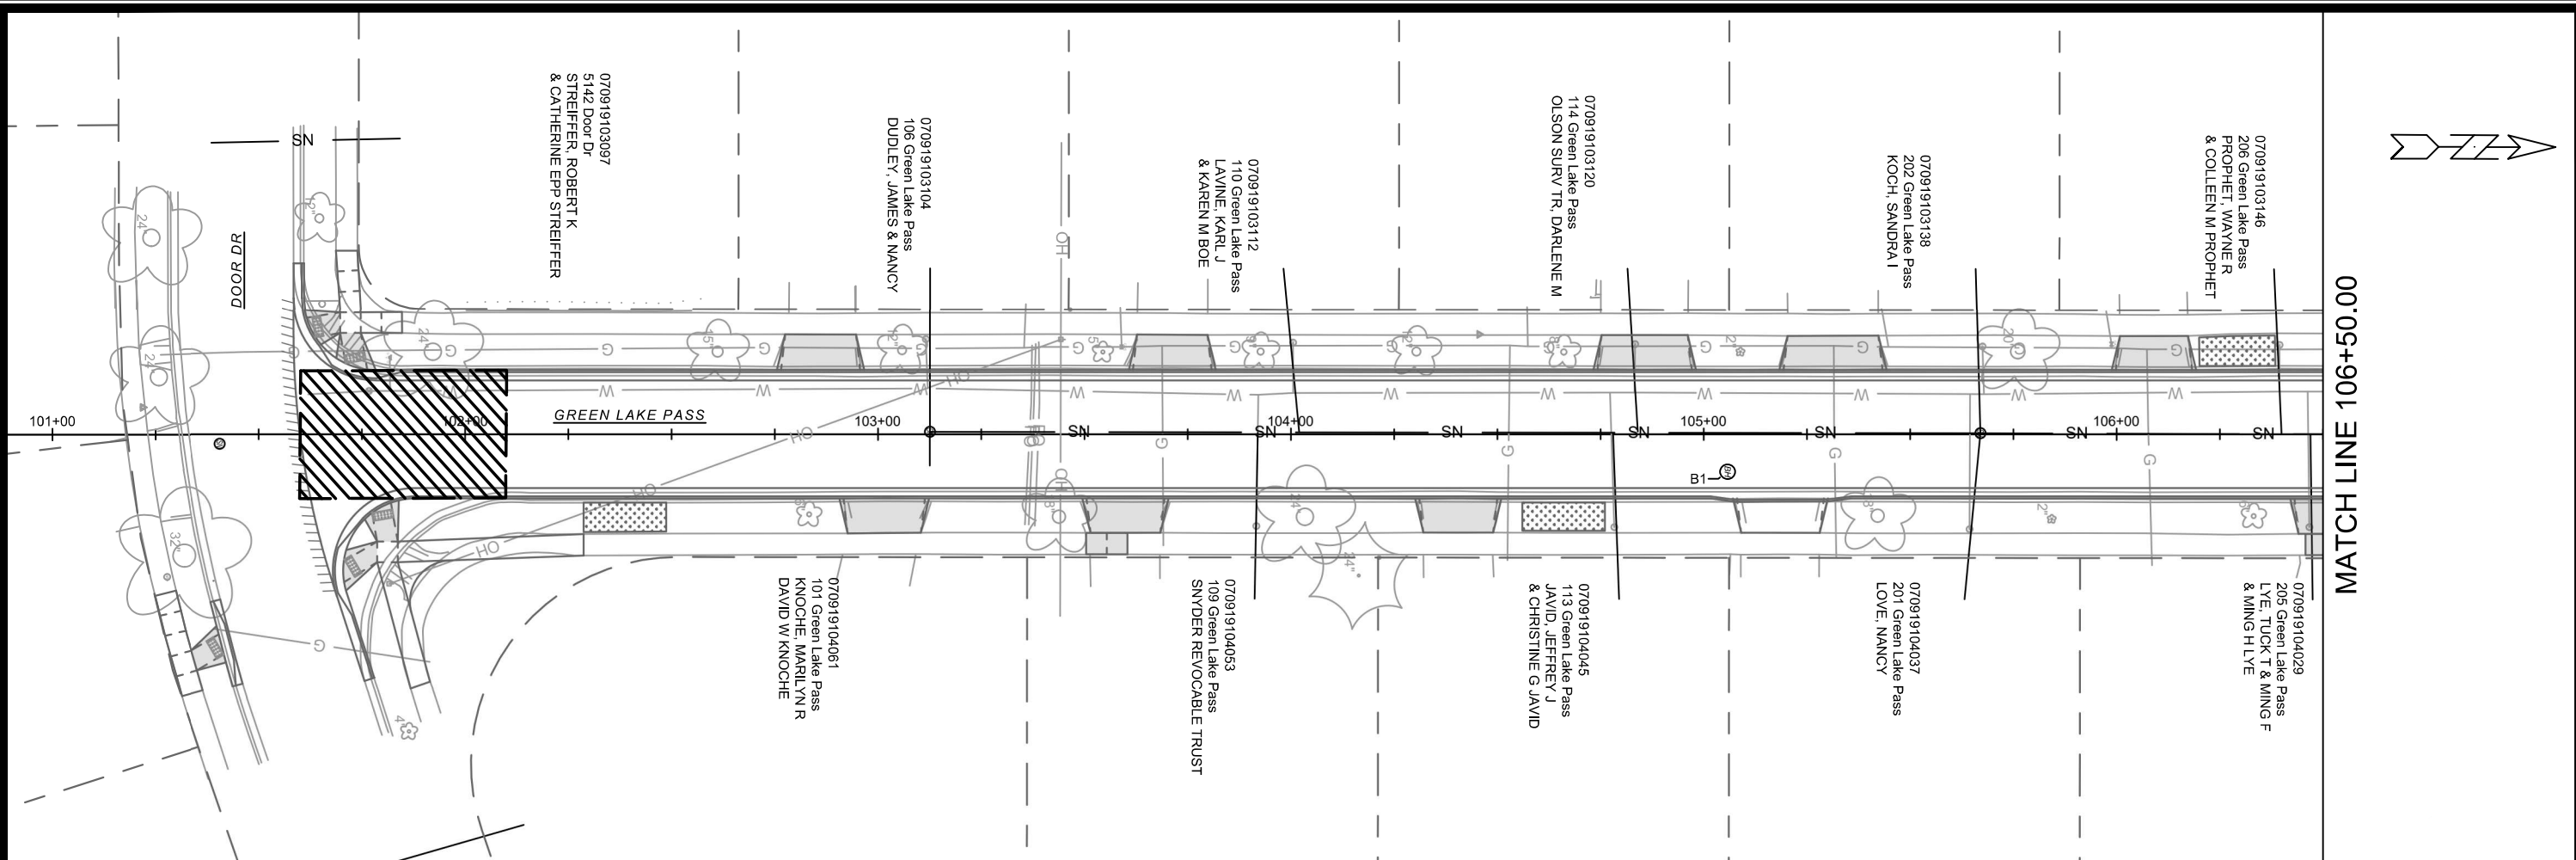

15123		MADISON, WI		CONTRACT NO: 8806	
EROSION CONTROL- GREEN LAKE PASS		BUFFALO TRAIL, BARRON COURT, GREEN LAKE PASS		M:\DESIGN\Projects\15123\CAD\Sewers\15123SWR-PnP.dwg	
15123		EC-4		15123	
BY		DATE		Scale: 1" = 40'	
REVISION		Date: 7/31/2025 10:11 AM		WJ	
MARK		15123		15123	




3" CLEAR STONE TRACKOUT - INSTALL TYPE HR FILTER FABRIC, 3" CLEAR STONE, MIN 1' DEPTH



RIGID FRAME INLET PROTECTION



STREET CONSTRUCTION STONE BERM WITH SUMP

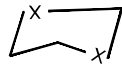

SILT SOCK (PLACE AS NEEDED & AROUND STOCKPILES)

EROSION CONTROL NOTES:

EROSION CONTROL MEASURES SHALL BE IN PLACE PRIOR TO ANY OTHER CONSTRUCTION ACTIVITY.

THE CONTRACTOR IS RESPONSIBLE FOR THE CONSTRUCTION AND MAINTENANCE OF ALL EROSION CONTROL MEASURES UNTIL FINAL ACCEPTANCE BY THE CITY OF MADISON.

THE CONTRACTOR SHALL INSTALL AND MAINTAIN EROSION CONTROL MEASURES IN ACCORDANCE WITH THE WDNR SOC STANDARDS AND CITY OF MADISON STANDARD SPECIFICATIONS.


THE CONTRACTOR SHALL PROVIDE STREET CLEANING AS NEEDED ON A DAILY BASIS TO KEEP TRACKING TO A MINIMUM.

INLET PROTECTION SHALL BE INSTALLED WITHIN THE CONSTRUCTION LIMITS. ADDITIONAL INLET PROTECTION SHALL BE INSTALLED AS DIRECTED.

POLYMER SHALL BE APPLIED TO DISTURBED AREAS AS DIRECTED BY THE CONSTRUCTION ENGINEER.



MATCH LINE 106+50.00

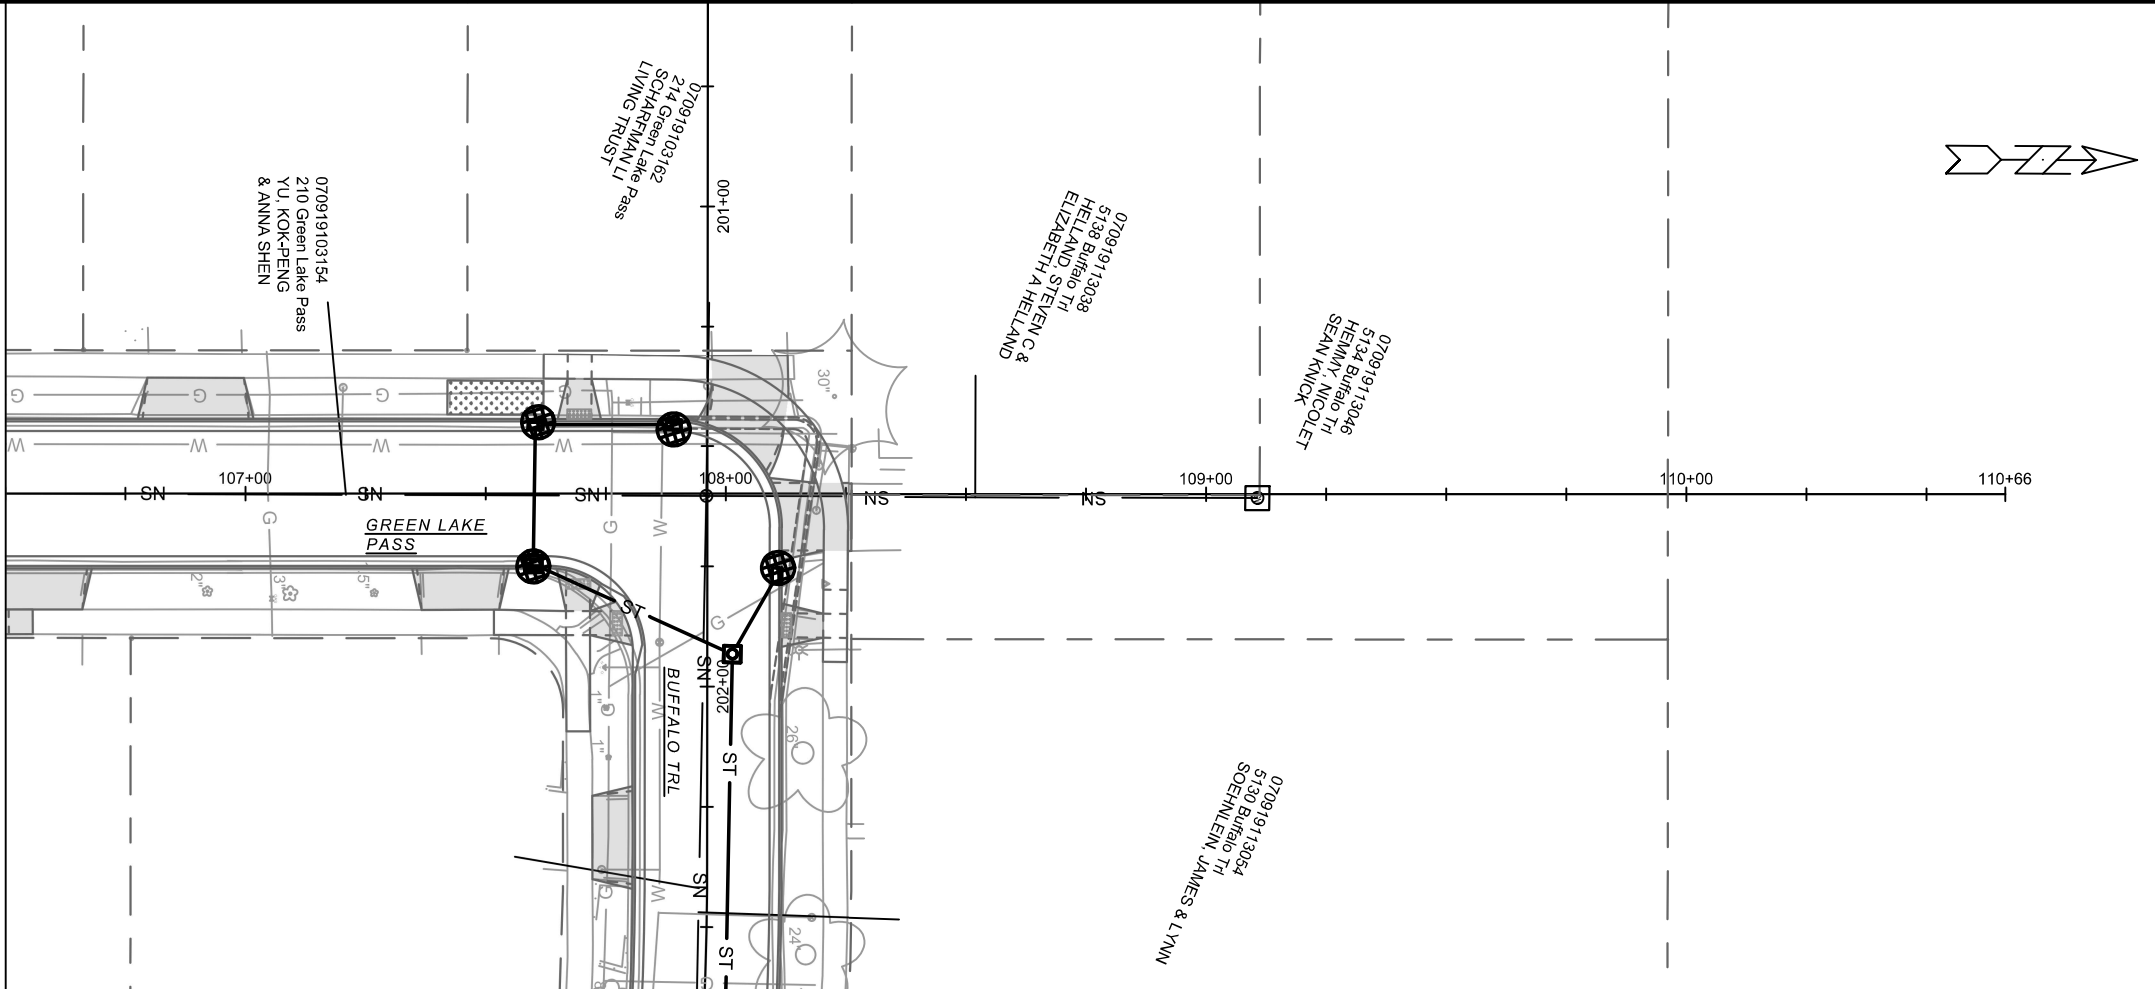



15123
EC-5

EROSION CONTROL- GREEN LAKE PASS
BUFFALO TRAIL, BARRON COURT, GREEN LAKE PASS

15123
MADISON, WI
CONTRACT NO: 8806

MARK

REVISION

DATE


BY

15123


7/31/2025 10:11 AM

1" = 40'

EC-5


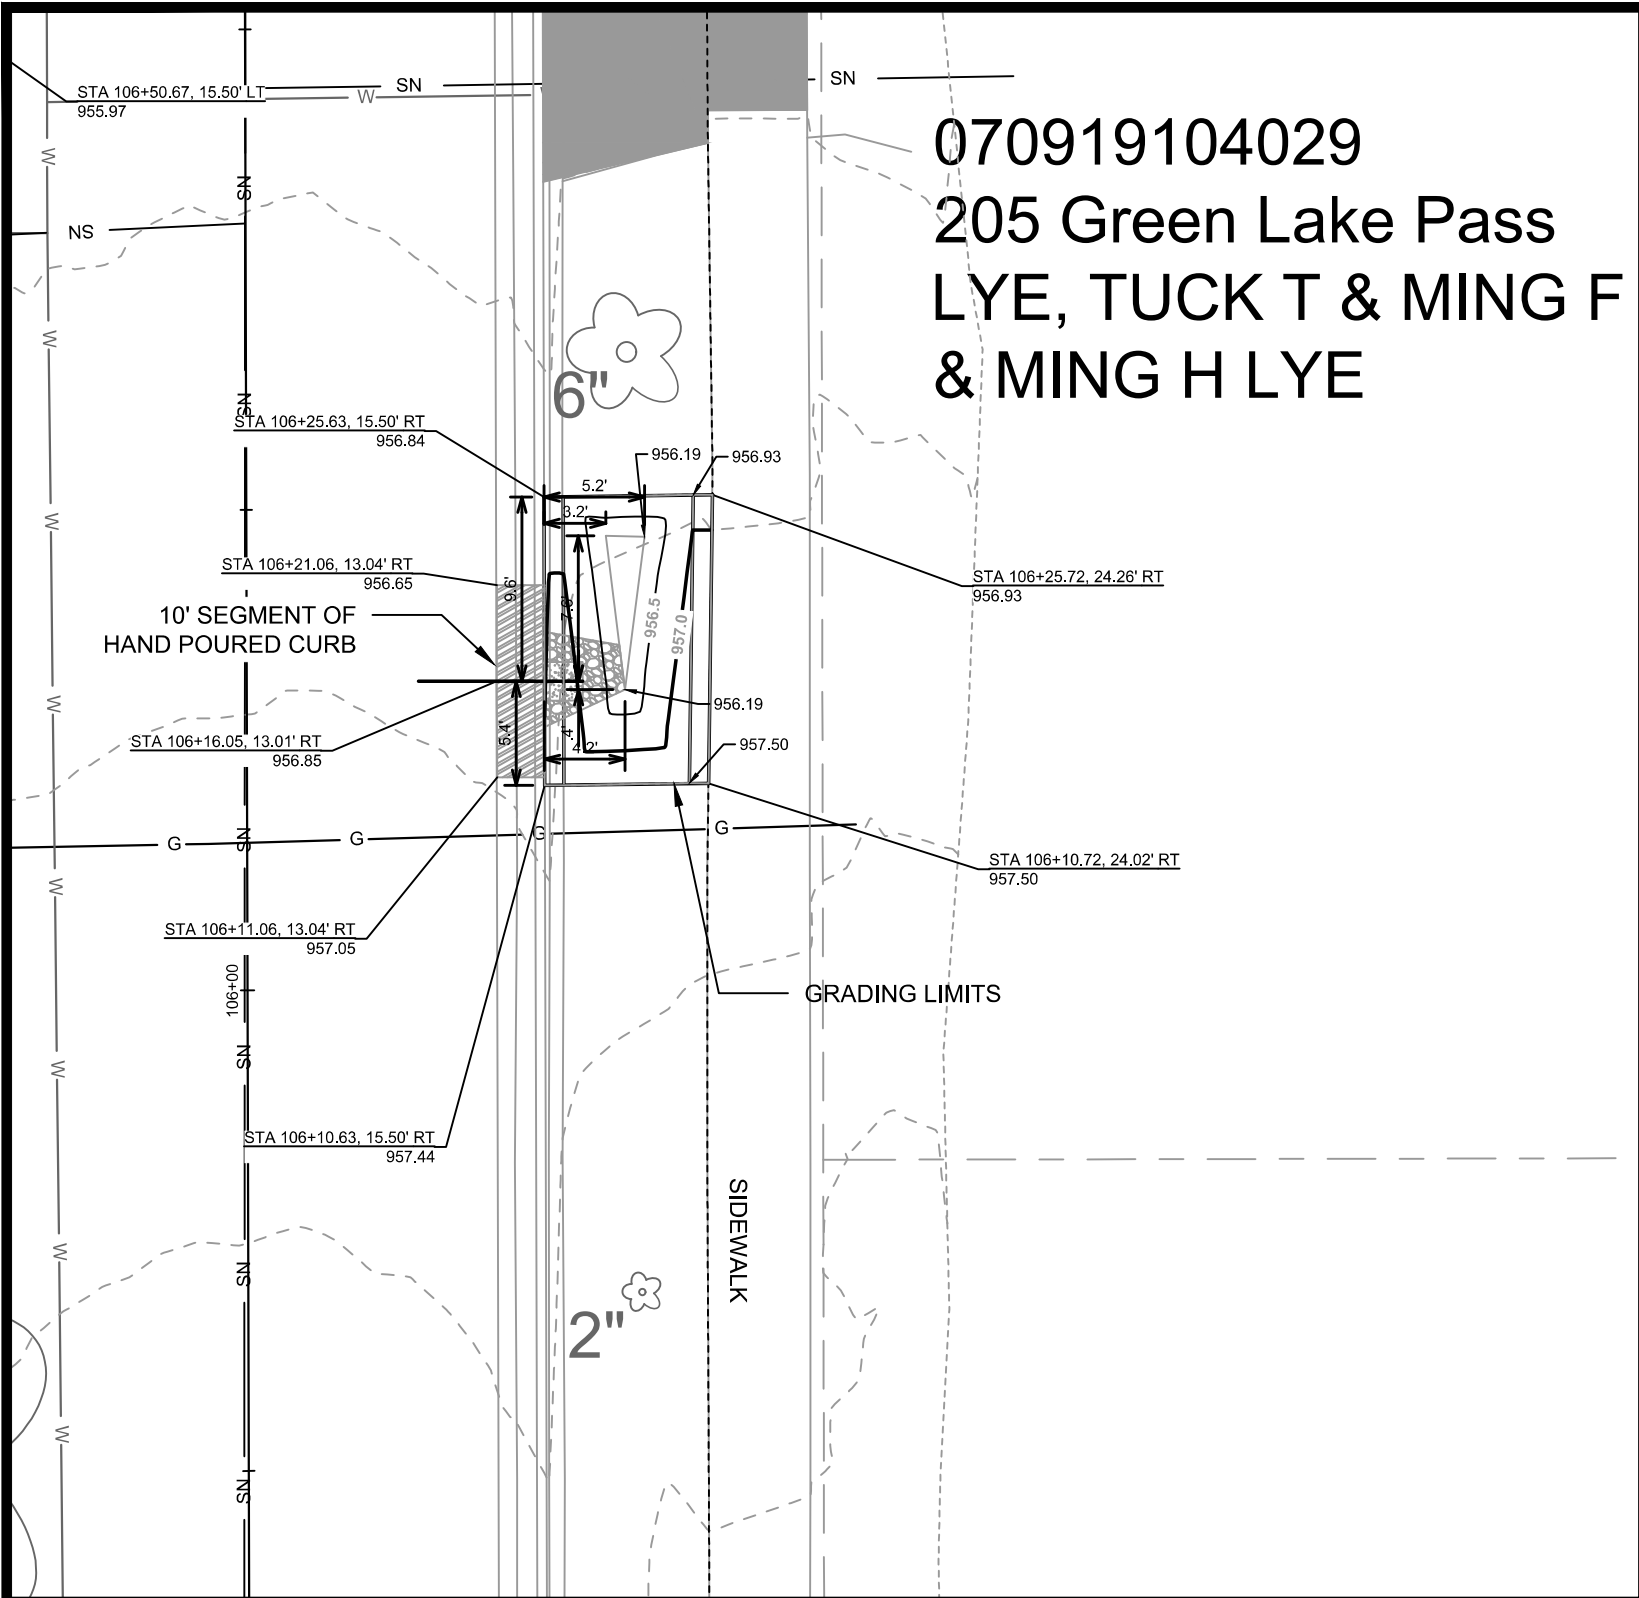


GREEN LAKE PASS ALIGNMENT

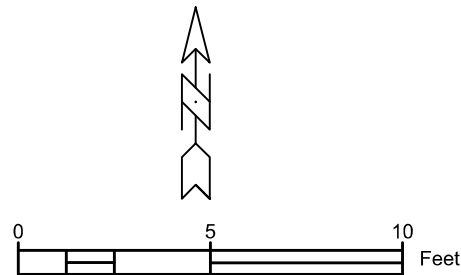


NOTES:
1. ALL AREAS WITHIN GRADING LIMITS TO RECEIVE CLASS I, TYPE A - ORGANIC EROSION CONTROL MATTING IF COMPLETED OUTSIDE OF GROWING SEASONS, SEE SPECIAL PROVISIONS
2. DO NOT SEED WITHIN SIDE SLOPES OR BOTTOM OF BASIN.
3. SEE DETAIL D-1 AND D-2.


DETAIL POINT ELEVATIONS/DESCRIPTIONS			
Point	Point Description	Pond depth (inches)	6
		Distance from Existing FlowLine (ft)	Elevation
	Ex. EOG at CL of Flume	+0.125	956.85
A	Ex. Flow Line at CL of Flume	0	956.73
B	Pro. Gutter Flow Line at CL of Flume	-0.17	956.56
C	Edge of Flume @ Gutter (Uphill)	varies	956.89
D	Edge of Flume @ Gutter (Downhill)	varies	956.69
E	Bottom of Flume at CL	varies	956.39
F	Bottom of Stone/Pond	varies	956.19
G	Edge of Flume @ Bottom of Basin (Uphill)	varies	956.72
H	Edge of Flume @ Bottom of Basin (Downhill)	varies	956.52

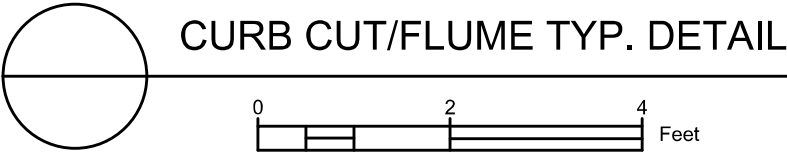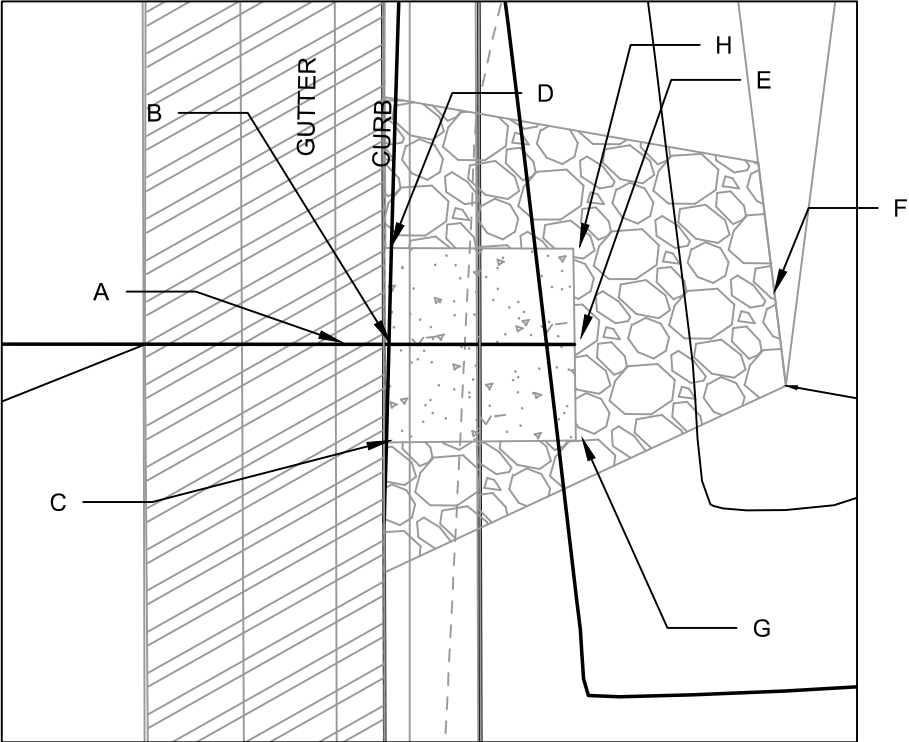

070919103154
210 Green Lake Pass
YU, KOK-PENG &
ANNA SHEN

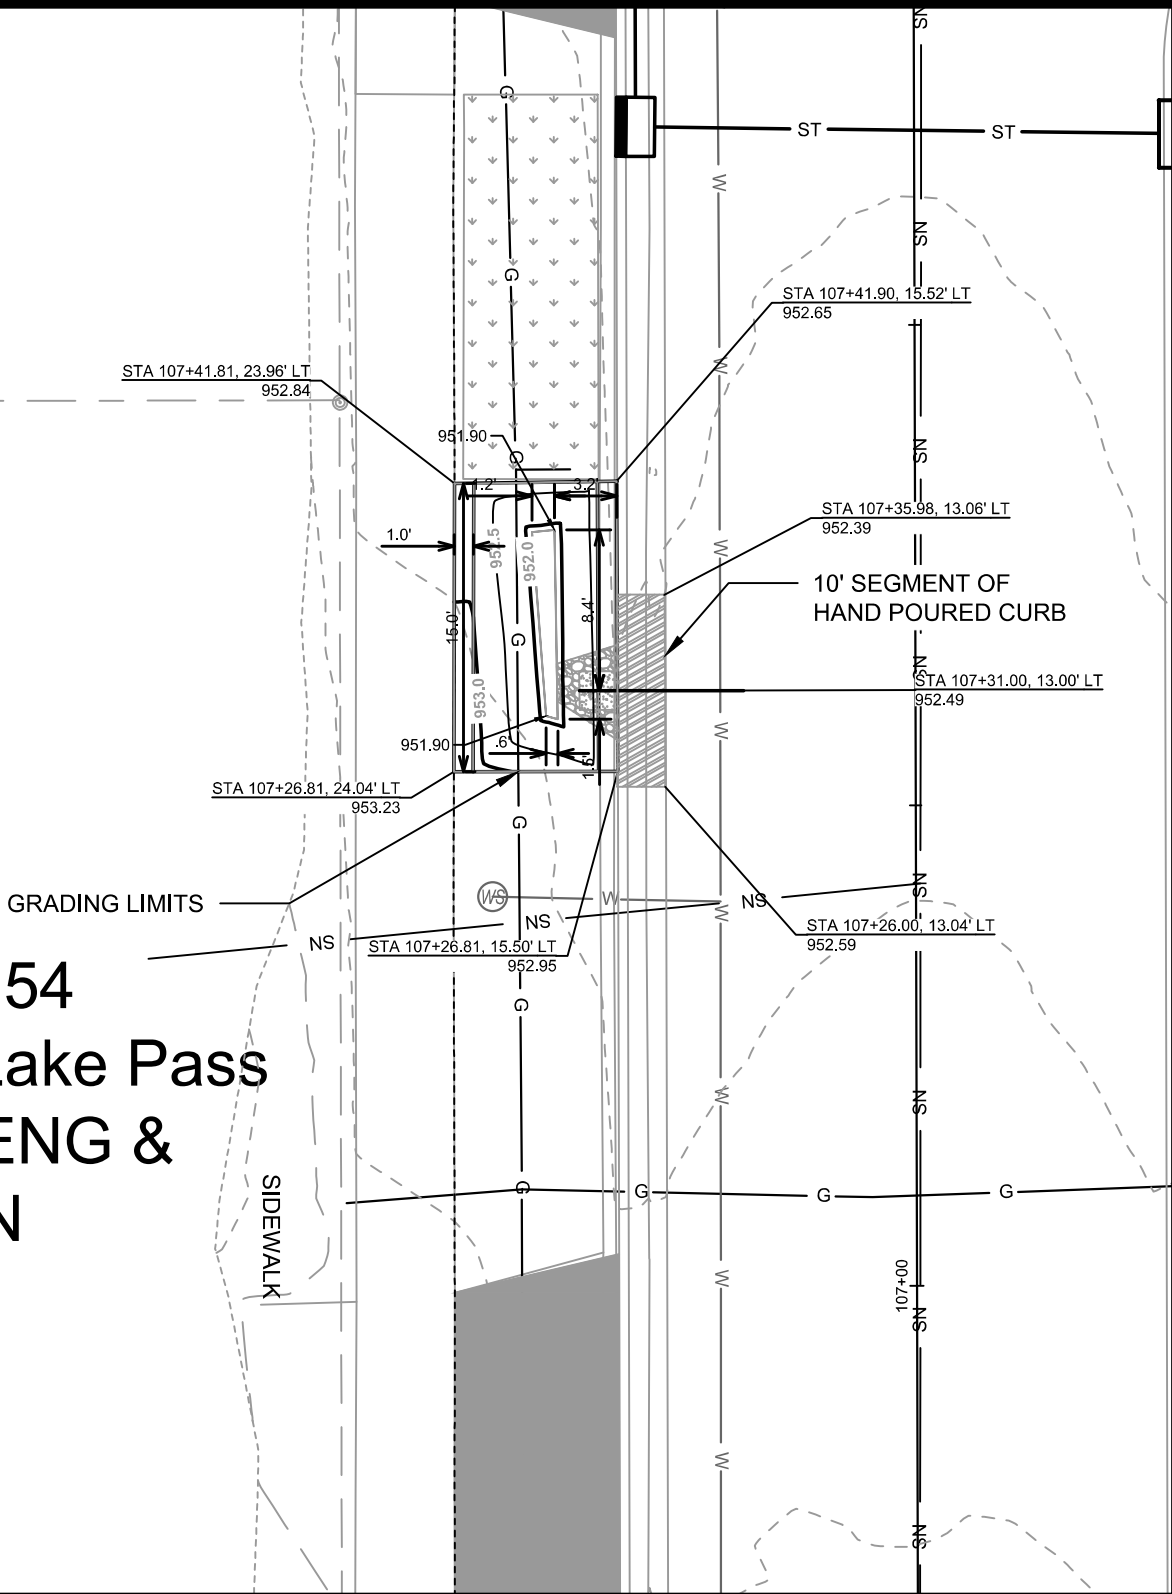


GREEN LAKE PASS ALIGNMENT

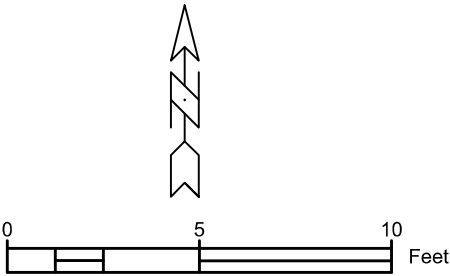


NOTES:
1. ALL AREAS WITHIN GRADING LIMITS TO RECEIVE CLASS I, TYPE A - ORGANIC EROSION CONTROL MATTING IF COMPLETED OUTSIDE OF GROWING SEASONS, SEE SPECIAL PROVISIONS
2. DO NOT SEED WITHIN SIDE SLOPES OR BOTTOM OF BASIN.
3. SEE DETAIL D-1 AND D-2.

DETAIL POINT ELEVATIONS/DESCRIPTIONS			
Point	Point Description	Distance from Existing FlowLine (ft)	Elevation
	Ex. EOG at CL of Flume	+0.125	952.49
A	Ex. Flow Line at CL of Flume	0	952.37
B	Pro. Gutter Flow Line at CL of Flume	-0.17	952.20
C	Edge of Flume @ Gutter (Uphill)	varies	952.45
D	Edge of Flume @ Gutter (Downhill)	varies	952.35
E	Bottom of Flume at CL	varies	952.03
F	Bottom of Stone/Pond	varies	951.90
G	Edge of Flume @ Bottom of Basin (Uphill)	varies	952.28
H	Edge of Flume @ Bottom of Basin (Downhill)	varies	952.18

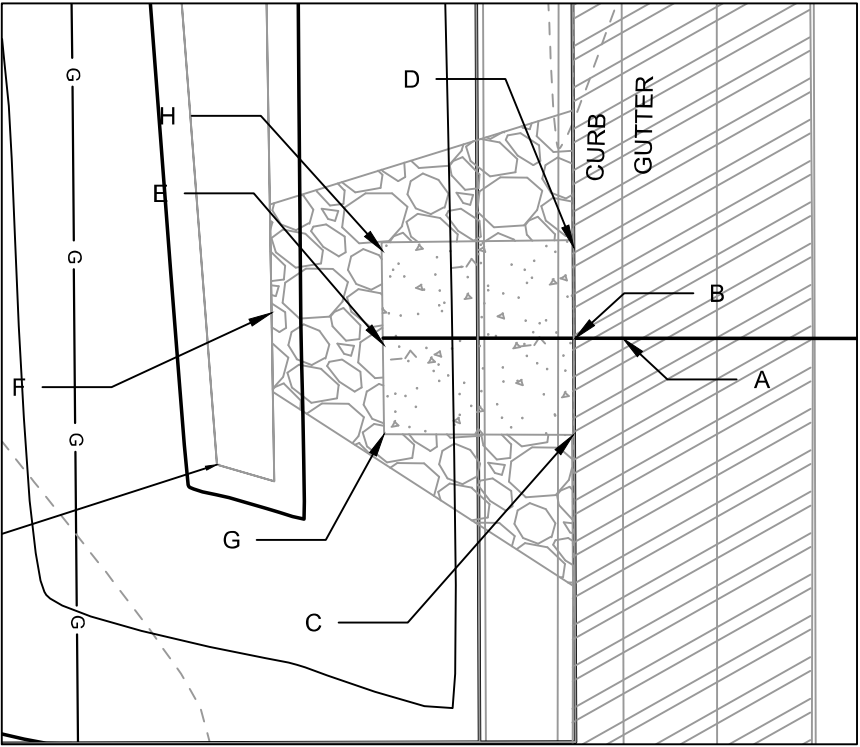


CURB CUT/FLUME TYP. DETAIL



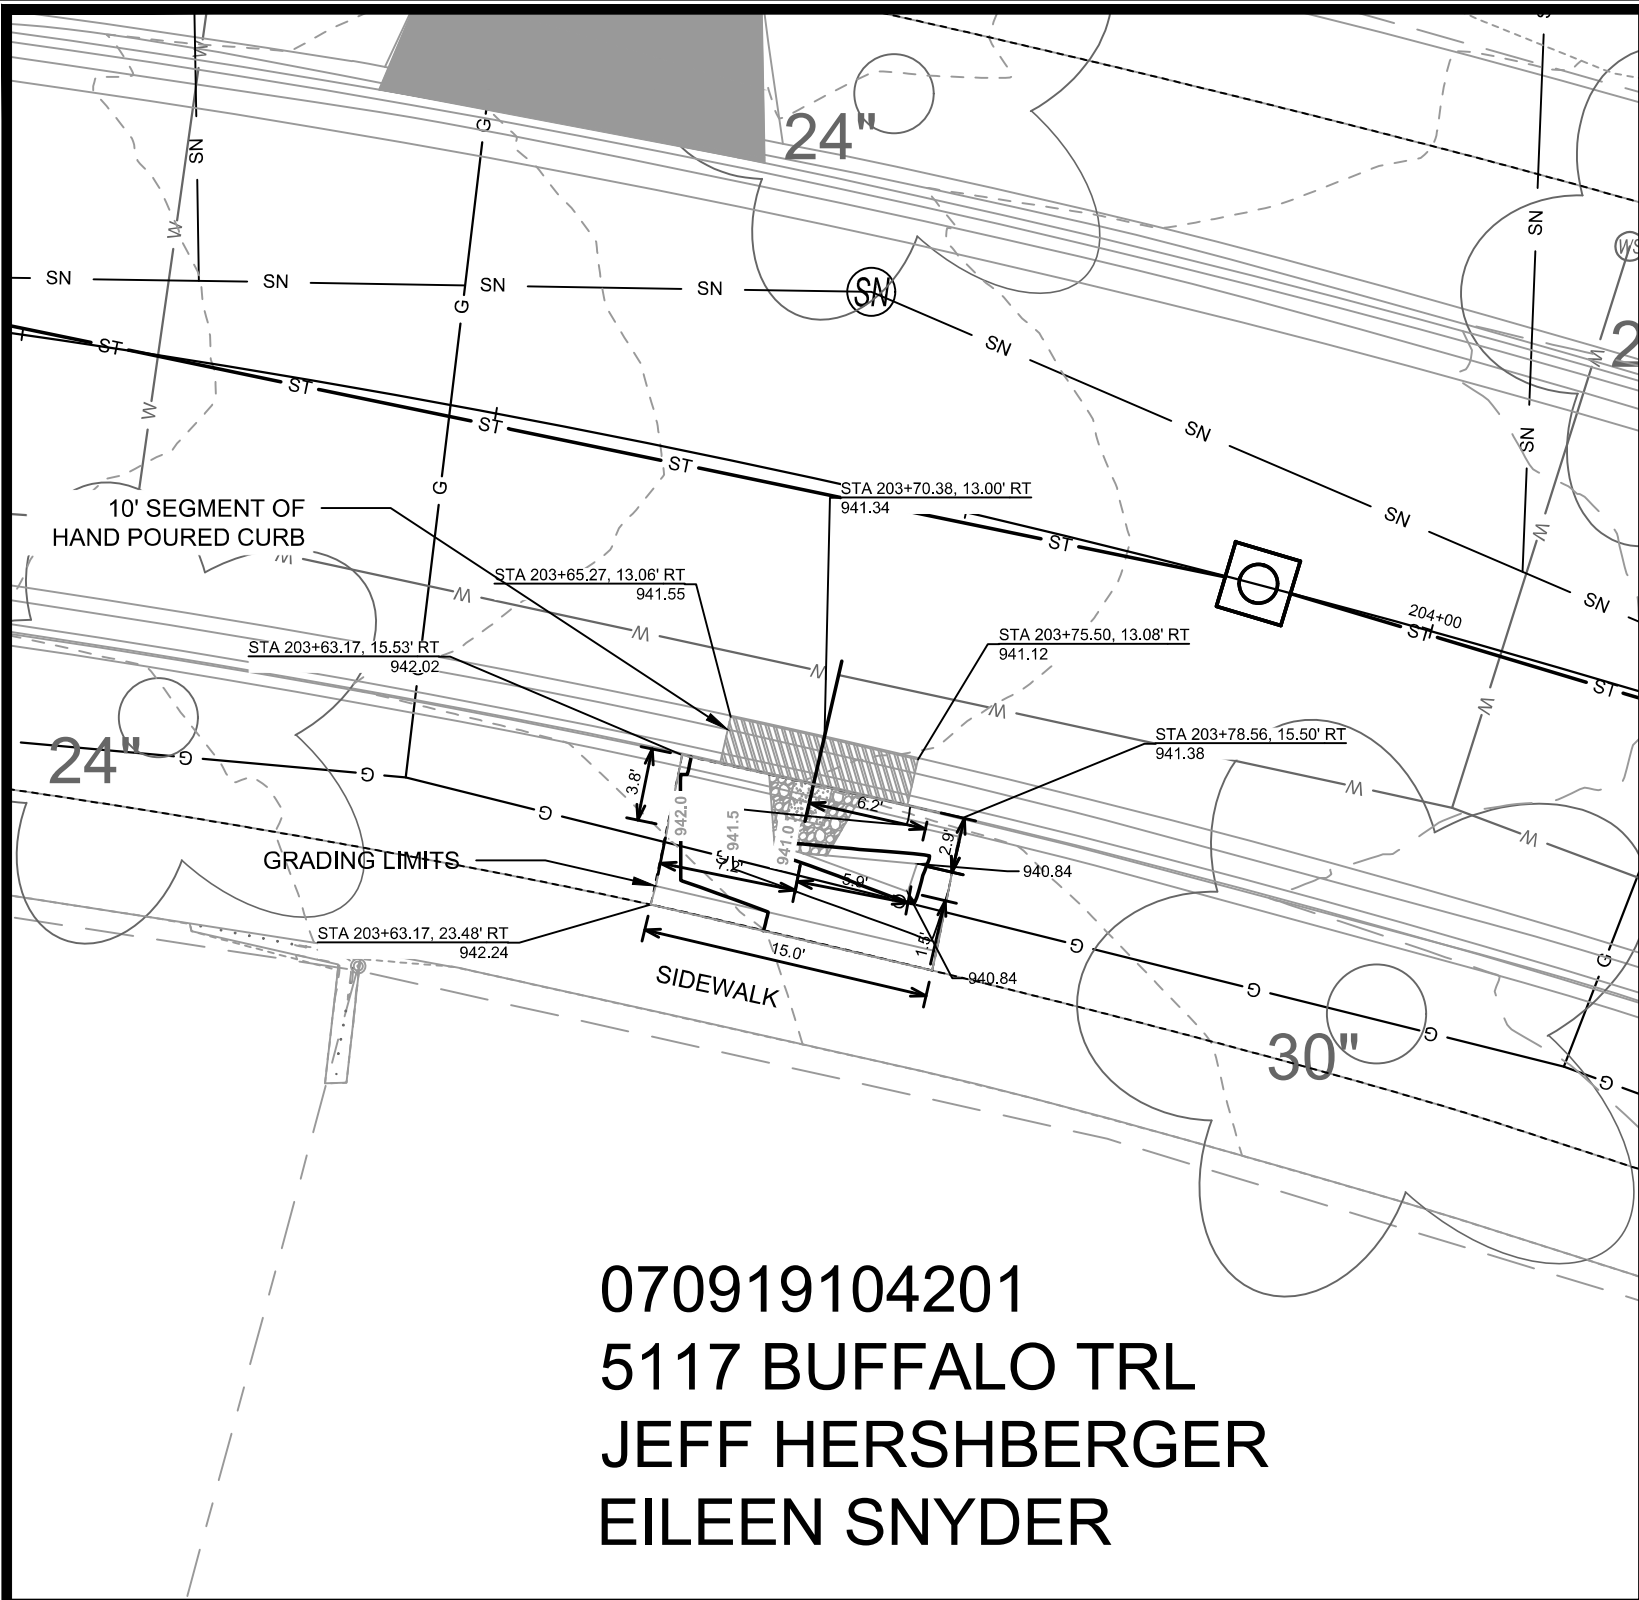



070919104201
5117 BUFFALO TRL
JEFF HERSHBERGER
EILEEN SNYDER

BUFFALO TRAIL ALIGNMENT

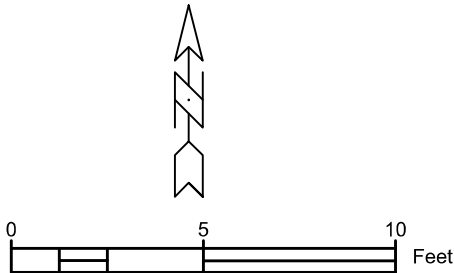

- NOTES:
- 1. ALL AREAS WITHIN GRADING LIMITS TO RECEIVE CLASS I, TYPE A - ORGANIC EROSION CONTROL MATTING IF COMPLETED OUTSIDE OF GROWING SEASONS, SEE SPECIAL PROVISIONS
 - 2. DO NOT SEED WITHIN SIDE SLOPES OR BOTTOM OF BASIN.
 - 3. SEE DETAIL D-1 AND D-2.

DETAIL POINT ELEVATIONS/DESCRIPTIONS			
Point	Point Description	Pond depth (inches)	4
		Distance from Existing FlowLine (ft)	Elevation
	Ex. EOG at CL of Flume	+0.125	941.34
A	Ex. Flow Line at CL of Flume	0	941.22
B	Pro. Gutter Flow Line at CL of Flume	-0.17	941.05
C	Edge of Flume @ Gutter (Uphill)	varies	941.38
D	Edge of Flume @ Gutter (Downhill)	varies	941.17
E	Bottom of Flume at CL	varies	940.88
F	Bottom of Stone/Pond	varies	940.84
G	Edge of Flume @ Bottom of Basin (Uphill)	varies	941.22
H	Edge of Flume @ Bottom of Basin (Downhill)	varies	941.00

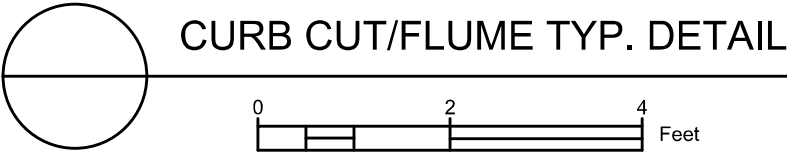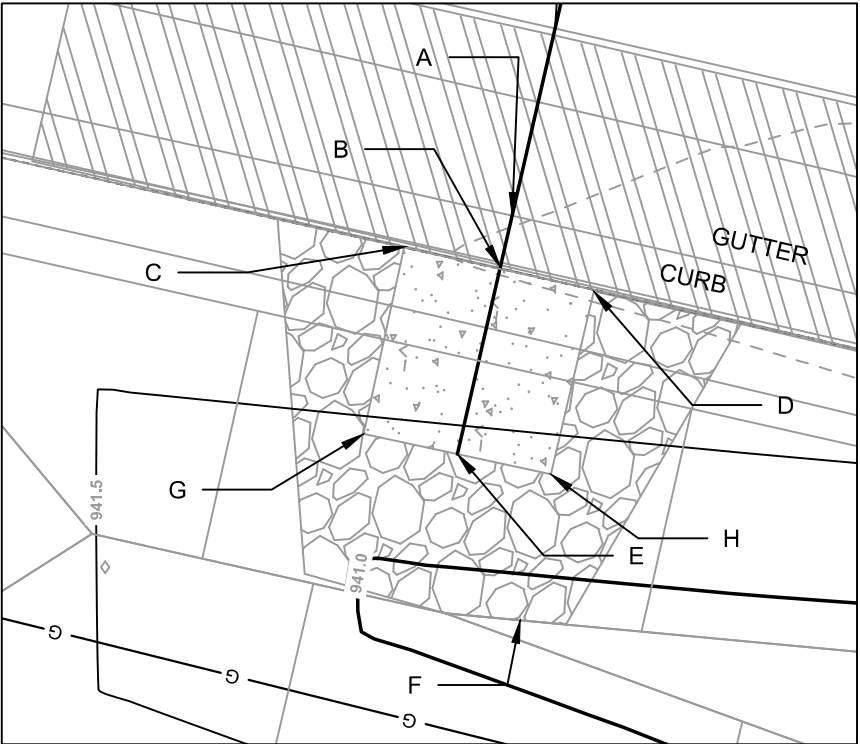

15123

MADISON, WI

8785

RAINGARDEN DETAIL - 5117 BUFFALO TRAIL

BUFFALO TRAIL, BARRON COURT, GREEN LAKE PASS

15123

GI-4

15123

GI-4

15123

GI-4

15123


GI-4

<u>LEGEND</u>	
	TERRACE EXCAVATION FOR TREE PLANTINGS PER S.D.D. 2.18
	2'X5' DETECTABLE WARNING FIELDS
	7-INCH CONCRETE SIDEWALK, DRIVE APRON, OR RAMP


NOTES	
1.	ALL SIDEWALK & CONCRETE TERRACES SHALL BE 5-INCH CONCRETE
2.	ALL PROPOSED DRIVEWAY APRONS SHALL BE 7-INCH CONCRETE UNLESS OTHERWISE NOTED.
3.	ALL SIDEWALK ADJACENT TO DRIVEWAYS & CURB RAMPS SHALL BE 7-INCH CONCRETE.
4.	ALL DRIVEWAYS SHALL BE CONSTRUCTED WITH 2-FT FLARES UNLESS OTHERWISE NOTED.
5.	REMOVE ALL EXISTING CURB AND GUTTER WITHIN THE LIMITS OF THE PROPOSED CURB AND GUTTER.
6.	ALL CURB RAMP LANDINGS SHALL BE 1.5% UNLESS OTHERWISE NOTED.



NOTES	
1.	ALL SIDEWALK & CONCRETE TERRACES SHALL BE 5-INCH CONCRETE
2.	ALL PROPOSED DRIVEWAY APRONS SHALL BE 7-INCH CONCRETE UNLESS OTHERWISE NOTED.
3.	ALL SIDEWALK ADJACENT TO DRIVEWAYS & CURB RAMPS SHALL BE 7-INCH CONCRETE.
4.	ALL DRIVEWAYS SHALL BE CONSTRUCTED WITH 2-FT FLARES UNLESS OTHERWISE NOTED.
5.	REMOVE ALL EXISTING CURB AND GUTTER WITHIN THE LIMITS OF THE PROPOSED CURB AND GUTTER.
6.	ALL CURB RAMP LANDINGS SHALL BE 1.5% UNLESS OTHERWISE NOTED.

070919113054
5130 Buffalo Trl
SOEHNLEIN, JAMES & LYNN

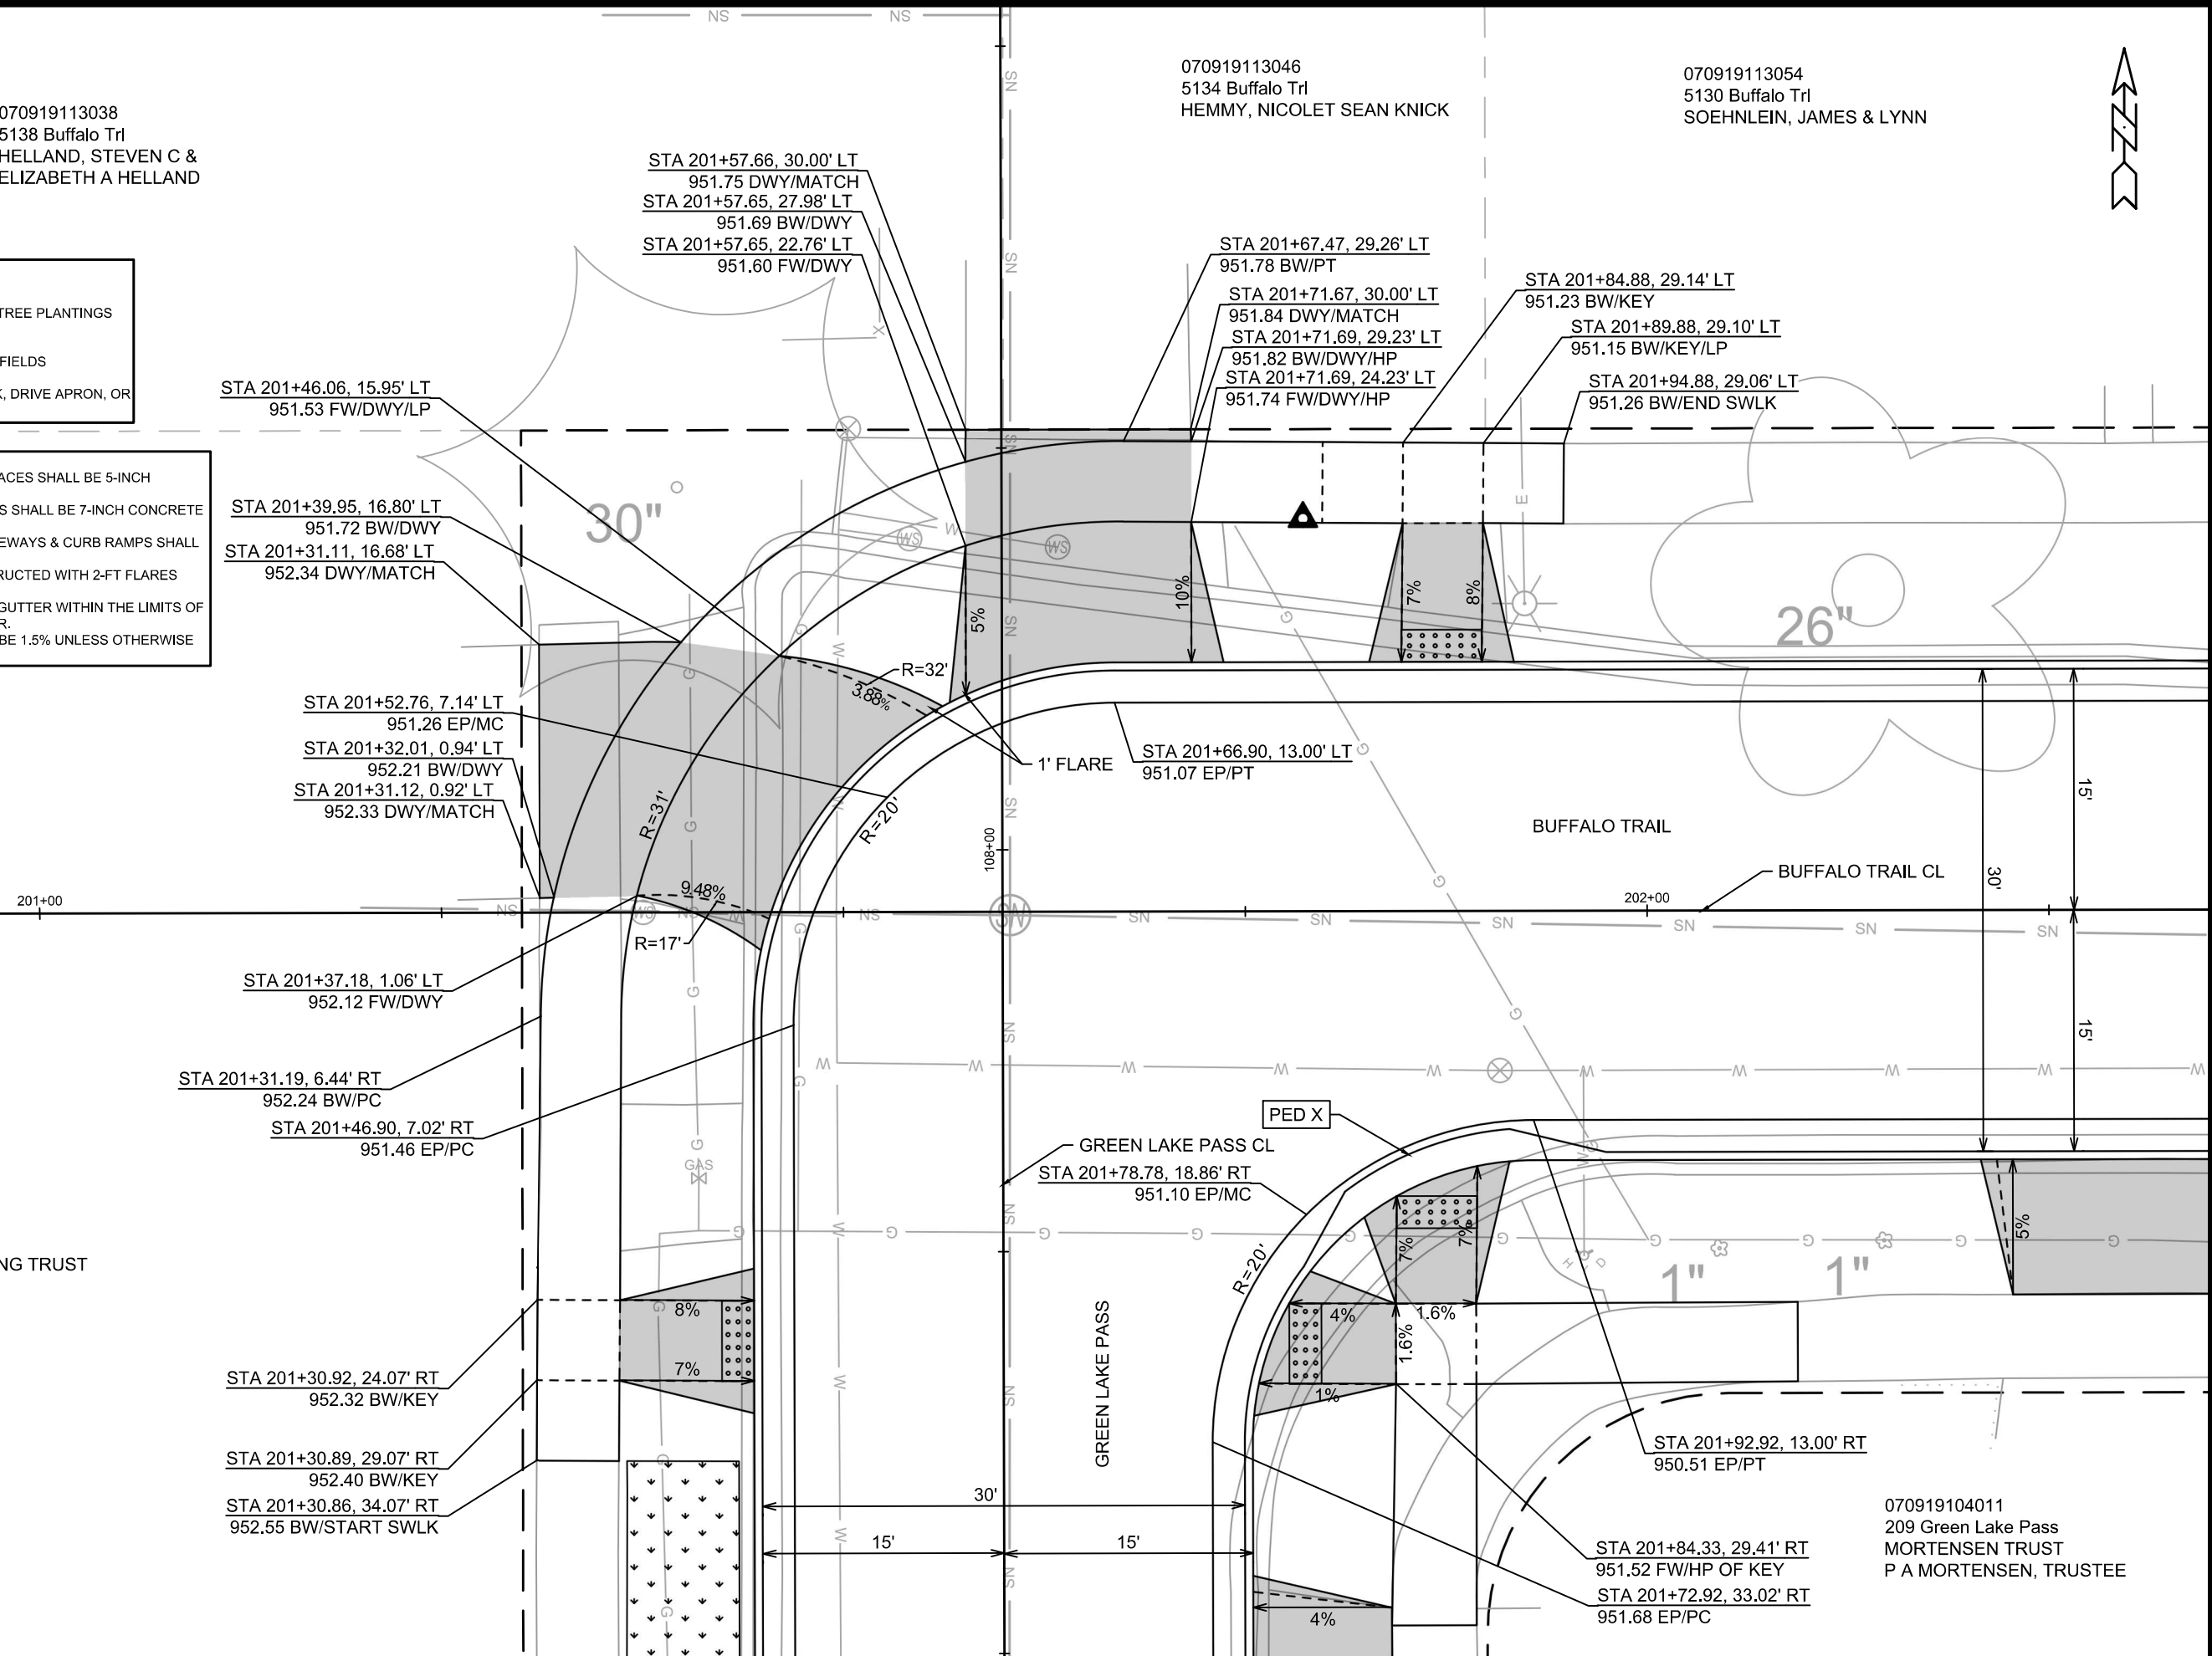

070919104011
209 Green Lake Pass
MORTENSEN TRUST
P A MORTENSEN, TRUSTEE

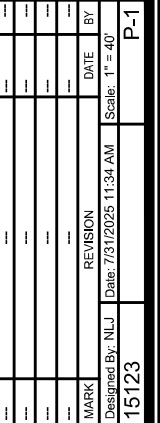

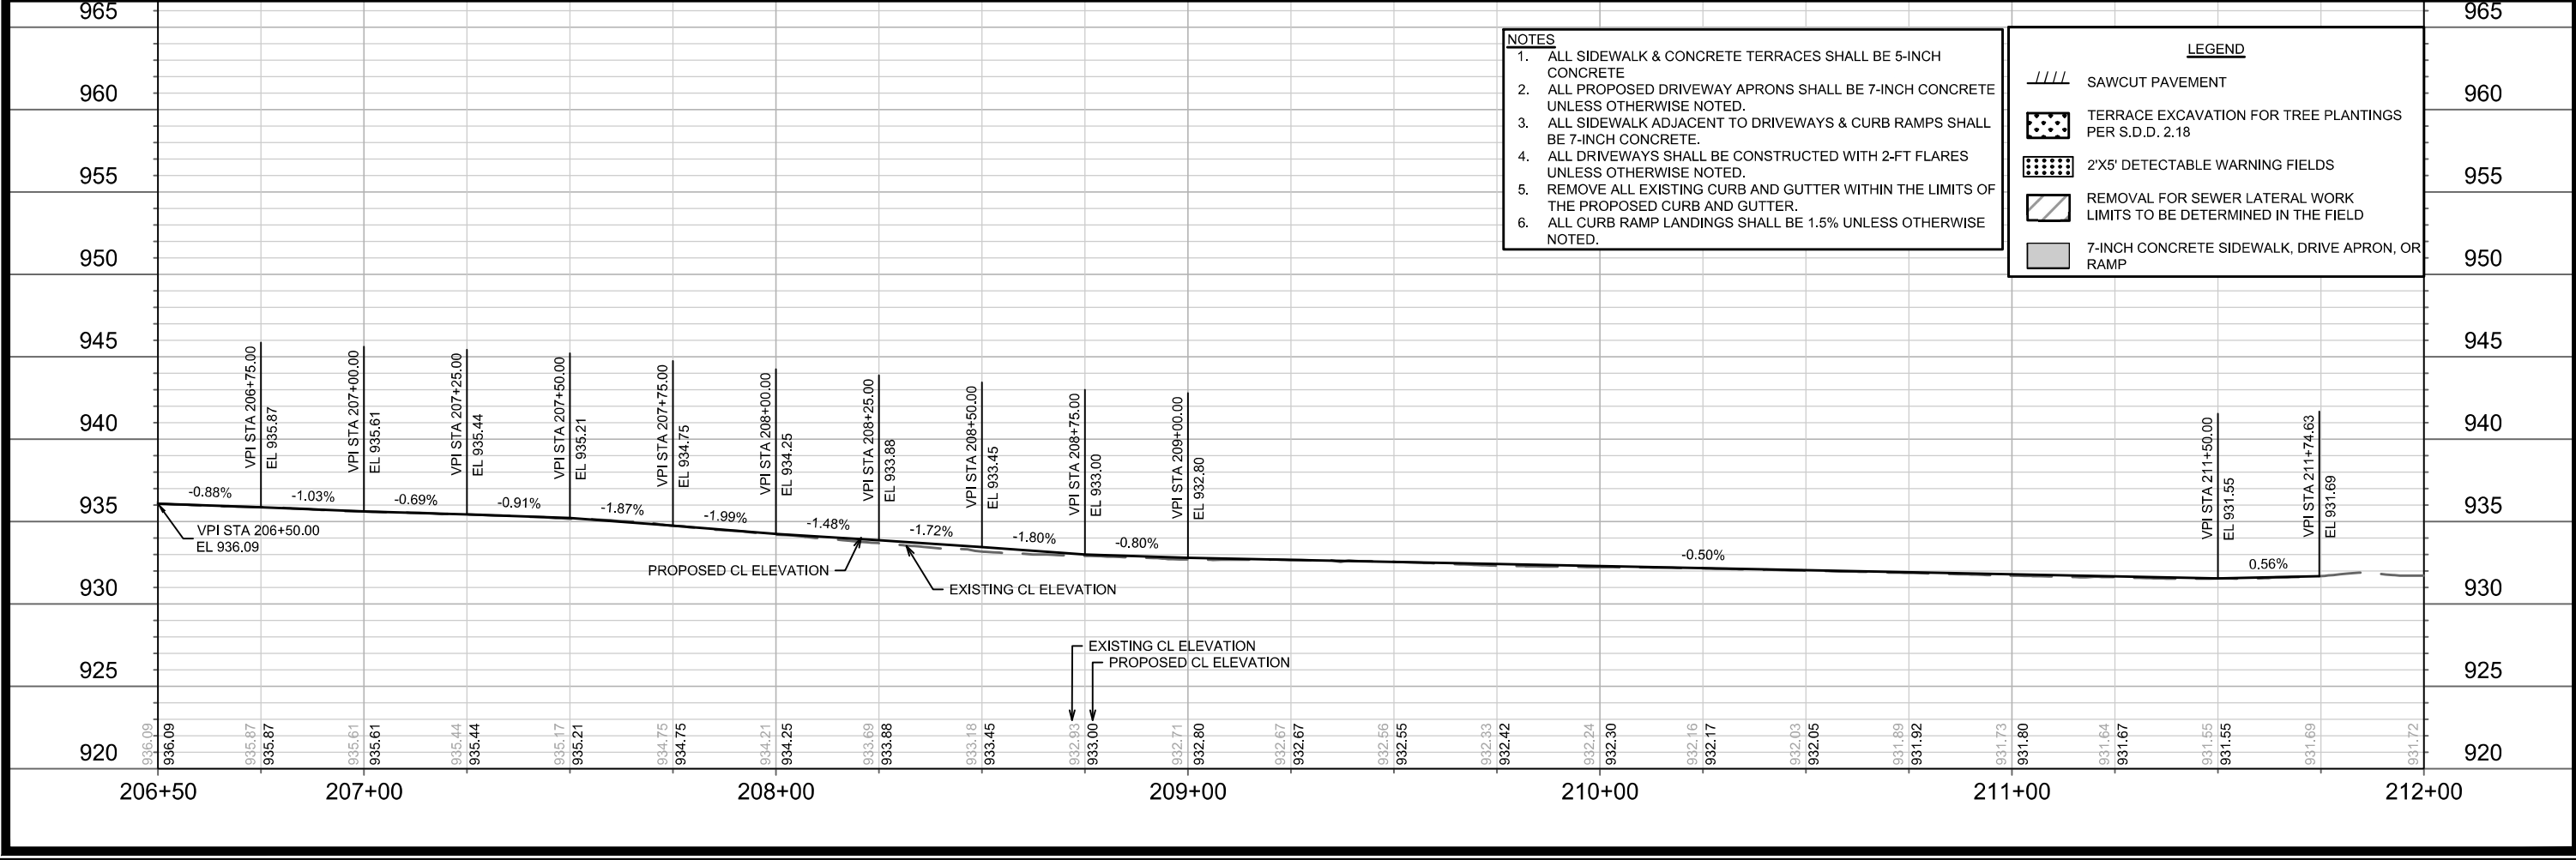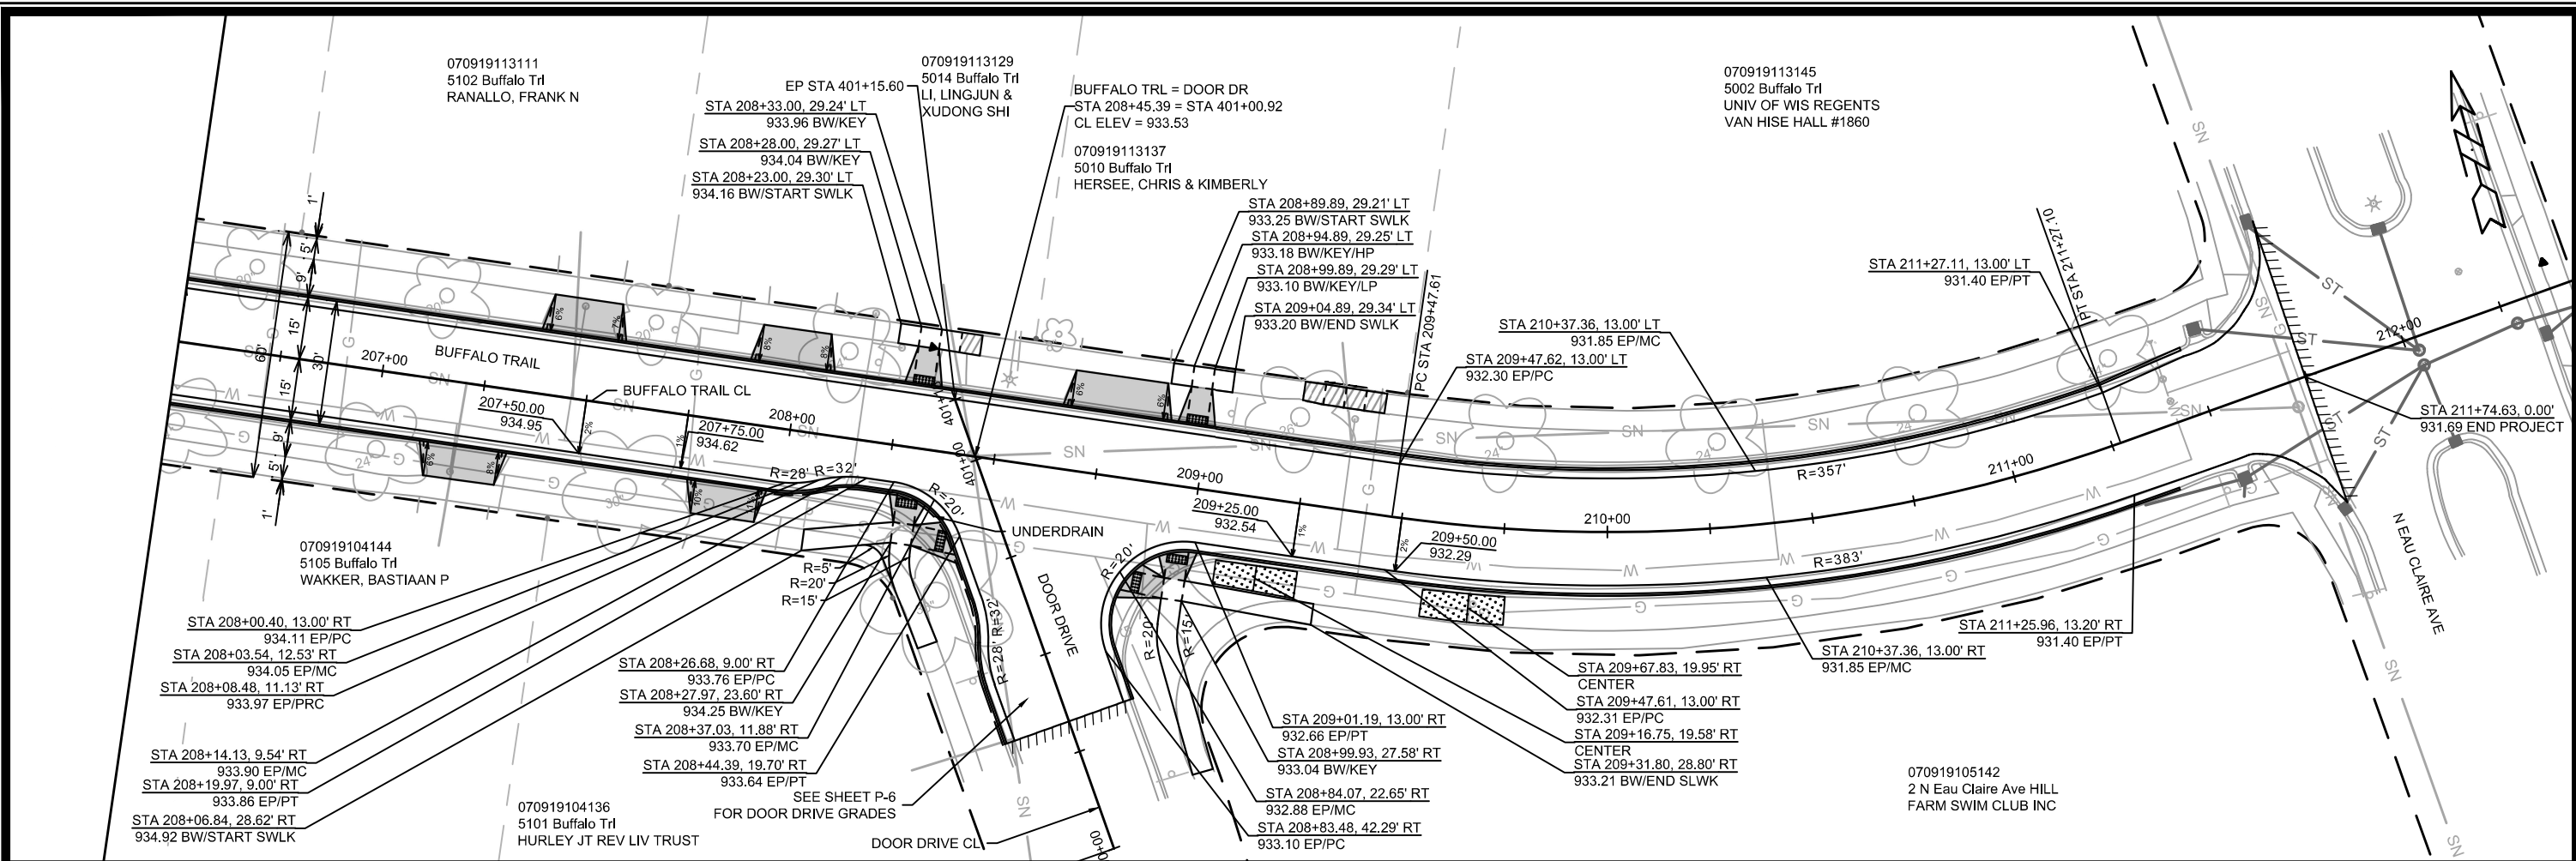

- NOTES**
1. ALL SIDEWALK & CONCRETE TERRACES SHALL BE 5-INCH CONCRETE
 2. ALL PROPOSED DRIVEWAY APRONS SHALL BE 7-INCH CONCRETE UNLESS OTHERWISE NOTED.
 3. ALL SIDEWALK ADJACENT TO DRIVEWAYS & CURB RAMPS SHALL BE 7-INCH CONCRETE.
 4. ALL DRIVEWAYS SHALL BE CONSTRUCTED WITH 2-FT FLARES UNLESS OTHERWISE NOTED.
 5. REMOVE ALL EXISTING CURB AND GUTTER WITHIN THE LIMITS OF THE PROPOSED CURB AND GUTTER.
 6. ALL CURB RAMP LANDINGS SHALL BE 1.5% UNLESS OTHERWISE NOTED.

LEGEND

- SAWCUT PAVEMENT
- TERRACE EXCAVATION FOR TREE PLANTINGS PER S.D.D. 2.18
- 2'X5' DETECTABLE WARNING FIELDS
- REMOVAL FOR SEWER LATERAL WORK LIMITS TO BE DETERMINED IN THE FIELD
- 7-INCH CONCRETE SIDEWALK, DRIVE APRON, OR RAMP

15123

MADISON, WI

CONTRACT NO: 8806

PLAN & PROFILE - BUFFALO TRAIL

BUFFALO TRAIL, BARRON COURT, GREEN LAKE PASS

M:\DESIGN\Projects\15123\CAD\Streets\15123EN-PnP\Buffalo.dwg

15123

P-2

REVISION

DATE

BY


15123


7/31/2025 11:34 AM

P-2

NOTES

1. ALL SIDEWALK & CONCRETE TERRACES SHALL BE 5-INCH CONCRETE
2. ALL PROPOSED DRIVEWAY APRONS SHALL BE 7-INCH CONCRETE UNLESS OTHERWISE NOTED.
3. ALL SIDEWALK ADJACENT TO DRIVEWAYS & CURB RAMPS SHALL BE 7-INCH CONCRETE.
4. ALL DRIVEWAYS SHALL BE CONSTRUCTED WITH 2-FT FLARES UNLESS OTHERWISE NOTED.
5. REMOVE ALL EXISTING CURB AND GUTTER WITHIN THE LIMITS OF THE PROPOSED CURB AND GUTTER.
6. ALL CURB RAMP LANDINGS SHALL BE 1.5% UNLESS OTHERWISE NOTED.

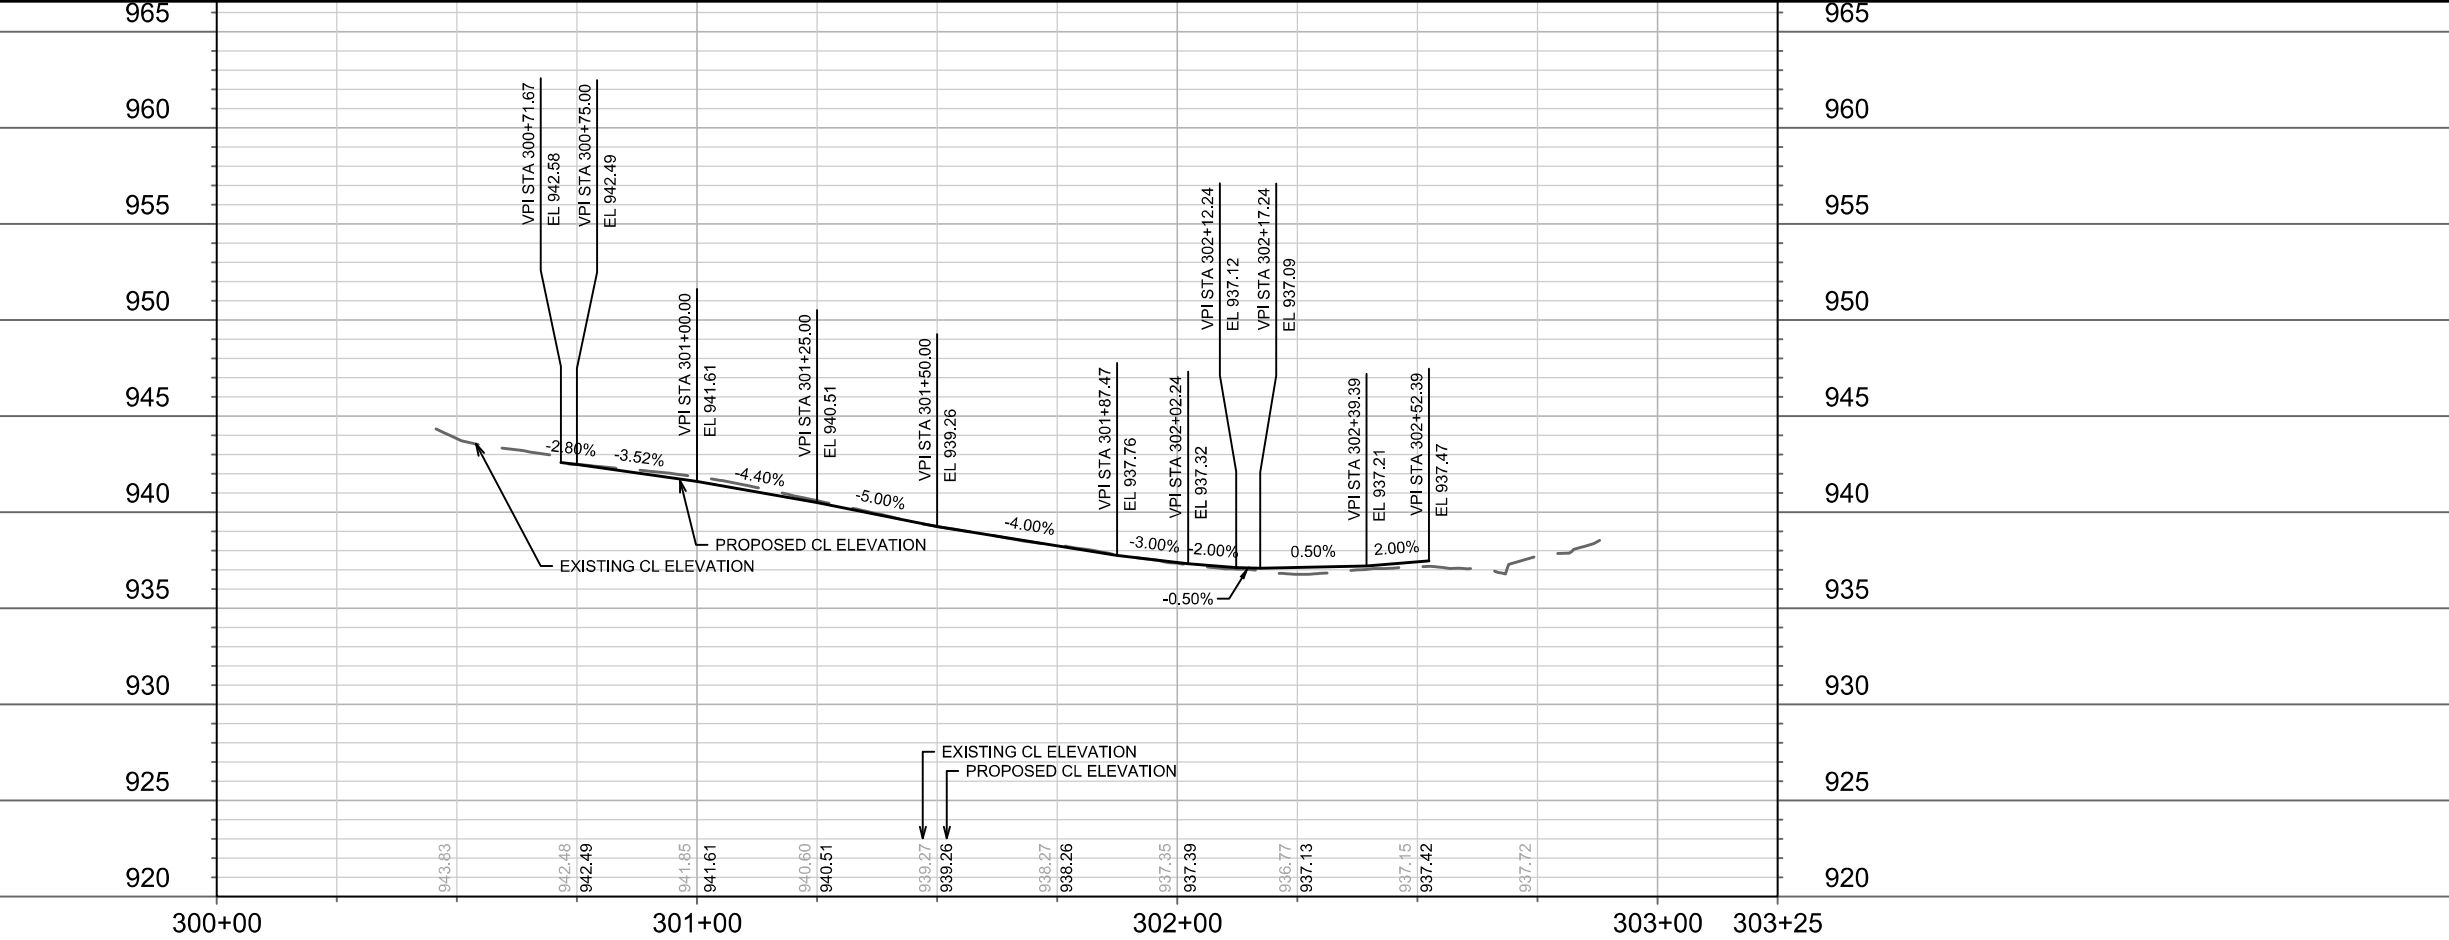[illegible]

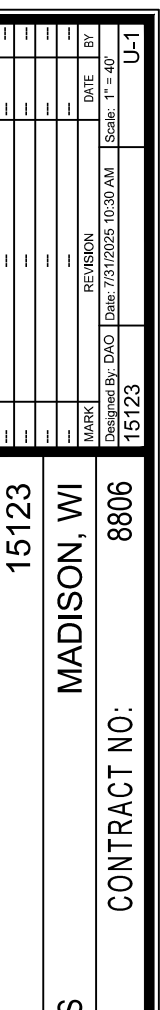

MATCH LINE 206+50.00

070919113103
5110 Buffalo Trl

070919113111
5102 Buffalo Trl
RANALLO, FRANK N

070919113129
5014 Buffalo Trl
LI, LINGJUN &
XUDONG SHI

070919113137
5010 Buffalo Trl
HERSEE, CHRIS & KIMBERLY

070919113145
5002 Buffalo Trl
UNIV OF WIS REGENTS
VAN HISE HALL #1860

070919105142
2 N Eau Claire Ave
HILL FARM SWIM CLUB INC

070919104144
5105 Buffalo Trl
WAKKER, BASTIAAN P

070919104136
5101 Buffalo Trl
HURLEY JT REV LIV TRUST

CONTRACTOR MUST CONTACT MADISON WATER
CONSTRUCTION SUPERVISOR JEFF BELSHAW (OFFICE
608-261-9835, CELL 608-206-3856) AT LEAST ONE WEEK PRIOR TO
PERFORMING WORK.

- STYROFOAM SHEET (2"x4"x8") SHALL BE REQUIRED WHERE
STORM CROSSES WATER UTILITIES.
- PENDING ULOS, WATER MAIN & LATERAL SERVICES
RELOCATION WHERE REQUIRED SHALL BE COMPLETED &
PAID PER BID ITEMS 90030 & 90031.

REM EX SAS3452-007
STA 208+44.71, RT-0.06'
RIM = 933.33
EI(NW) = 925.90 (8")
EI(S) = 925.87 (8")
EI(E) = 925.78 (8")
EI(N) = 926.00 (4") - EX LAT

SAS# 4
STA 207+53.08, RT-0.00'
RIM = 935.16
EI(W) = 926.55 (8") - TAP
EI(SE) = 926.45 (8")


SAS# 3
STA 208+72.43, RT-0.00'
RIM = 933.05
EI(SW) = 925.77 (8")
EI(NW) = 925.77 (8")
EI(E) = 925.72 (8")
- INSTALL INTERNAL CHIMNEY SEAL

SAS# 2
STA 210+11.67, LT-0.14'
RIM = 932.24
EI(W) = 925.16 (8")
EI(E) = 925.09 (8")

REM EX SAS3552-001
STA 211+70.64, RT-6.39'
RIM = 931.51
EI(W) = 924.45 (8")
EI(N) = 924.44 (8")
EI(S) = 924.42 (8")

SAS# 1
STA 211+70.64, RT-6.39'
RIM = 931.59
EI(W) = 924.45 (8")
EI(N) = 924.44 (8")
EI(S) = 924.42 (8") - TAP
- INSTALL INTERNAL CHIMNEY SEAL

DOOR DR SEWER PROFILE

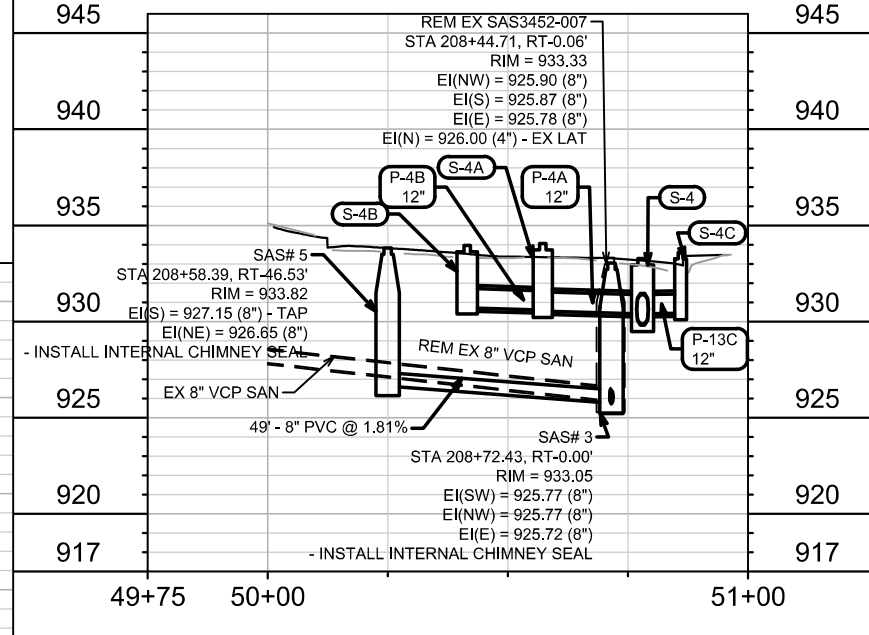

15123

MADISON, WI

8806

CONTRACT NO:

SEWER UTILITIES PLAN & PROFILE - BUFFALO TRAIL

BUFFALO TRAIL, BARRON COURT, GREEN LAKE PASS

M:\DESIGN\Projects\15123\CAD\Sewers\15123SWR-PnP.dwg



15123

U-2

U-2

SANITARY SEWER SCHEDULE

BUFFALO TRL, BARRON CT, GREEN LAKE PASS RESURFACING W/UTILITIES PROJECT NO. 15123	SHEET NO. U-6	U-6
SANITARY SEWER SCHEDULE		
CITY OF MADISON		

PROPOSED SANITARY STRUCTURES

SAS NO.	STATION	LOCATION (OFFSET)	TOP OF CASTING	E.I.	DEPTH (FT)	NOTES
<u>BUFFALO TRL</u>						
SAS# 1	211+70.64	RT-6.39	931.59	924.42	7.17	[1]
SAS# 2	210+11.67	LT-0.14	932.24	925.09	7.15	-
SAS# 3	208+72.43	CL	933.05	925.72	7.33	[1]
SAS# 4	207+53.08	CL	935.16	926.45	8.71	-
<u>DOOR DR</u>						
SAS# 5	208+58.39	RT-46.53	933.91	926.65	7.26	[1]

SANITARY STRUCTURE REMOVALS

STRUC ID NO.	STATION	LOCATION (OFFSET)	TOP OF CASTING	E.I.	DEPTH	NOTES
<u>BUFFALO TRL</u>						
SAS3452-007	208+44.71	RT-0.06	933.33	925.78	7.55	REMOVE
SAS3552-001	211+70.64	RT-6.39	931.51	924.42	7.09	REMOVE

SANITARY STRUCTURE ADJUSTMENTS

STRUC ID NO.	STATION	LOCATION (OFFSET)	TOP OF CASTING	PROP TOC	ADJ (FT)	NOTES
<u>BUFFALO TRL</u>						
SAS3451-010	201+60.38	RT-0.21	951.39	951.47	0.08	[2]
SAS3451-014	203+67.72	LT-10.10	941.40	941.55	0.15	[2]
SAS3451-015	205+39.38	RT-0.27	937.19	937.46	0.27	[2]
<u>GREEN LAKE PASS</u>						
SAS3452-005	103+12.57	LT-0.58	961.75	961.60	-0.15	[2]
SAS3452-006	105+67.00	LT-0.25	958.62	958.65	0.03	[2]
SAS3451-011	109+10.64	RT-0.78	952.54	952.54	0.00	[3]

SPECIFIC NOTES

- [1] INSTALL INTERNAL CHIMNEY SEAL
[2] ADJUST CASTING - RESURFACING (BID ITEM 40362)
[3] REMOVE CASTING & CONCRETE; INSTALL NEW ADJ RINGS & REPLACE CONCRETE PAVEMENT (BID ITEM 20506)

PROPOSED SANITARY PIPES

FROM (DNSTM)	TO (UPSTM)	DWNSTRM E.I.	UPSTRM E.I.	PLAN LGTH (FT)	SLOPE (%)	PIPE SIZE	PVC TYPE	NOTES
<u>BUFFALO TRL</u>								
SAS# 1	SAS# 2	924.45	925.09	159	0.40%	8"	SDR-35	-
SAS# 2	SAS# 3	925.16	925.72	139	0.40%	8"	SDR-35	-
SAS# 3	SAS# 4	925.77	926.45	119	0.57%	8"	SDR-35	-
<u>DOOR DR</u>								
SAS# 3	SAS# 5	925.77	926.65	49	1.81%	8"	SDR-35	-

SANITARY PIPE REMOVALS & ABANDONMENTS

REMOVE FROM	REMOVE TO	LGTH (FT)	PAID (Y/N)	REM LGTH PAID (FT)	ABN LGTH (FT)	CY SLURRY	PIPE SIZE	PIPE TYPE	NOTES
<u>BUFFALO TRL</u>									
SAS3552-001	SAS3452-007	322	Y	50	272	3.5	8"	VCP	-
SAS3452-007	SAS# 4	92	N	0	0	0	8"	VCP	-
SAS3452-007	SAS# 5	34	Y	34	0	0	8"	VCP	-

STORM SEWER SCHEDULE

BUFFALO TRL, BARRON CT, GREEN LAKE PASS RESURFACING W/UTILITIES PROJECT NO. 15123	SHEET NO. U-7
STORM SEWER SCHEDULE	
CITY OF MADISON	

PROPOSED STORM STRUCTURES

STRUC. NO.	STATION	LOCATION (OFFSET)	TYPE	TOP OF CASTING	E.I.	DEPTH	NOTES
BUFFALO TRL							
S-1	211+27.05	RT-14.61	6'X6' CATCHBASIN	931.77	928.17	3.60	FP; W/R-3067-7004V; [1]
S-2	210+19.86	LT-7.41	4'X4' STM SAS	932.05	928.78	3.27	FP; W/R-1550
S-2A	210+13.35	LT-14.50	H INLET	932.35	929.58	2.77	FP; W/R-3067-7004V
S-2B	210+18.52	RT-14.50	H INLET	932.32	929.64	2.68	FP; W/R-3067-7004V
S-3	209+09.49	LT-7.95	4'X4' STM SAS	932.59	929.37	3.22	FP; W/R-1550
S-3A	209+08.68	RT-14.50	3'X'3 STM SAS	933.00	929.52	3.48	FP; W/R-3067-7004V
S-3B	208+87.15	RT-46.07	3'X'3 STM SAS	933.53	929.76	3.77	FP; W/R-3067-7004V
S-4	208+52.62	LT-6.56	4'X4' STM SAS	933.27	929.82	3.45	FP; W/R-1550
S-4A	208+37.72	RT-14.15	H INLET	934.07	930.54	3.53	W/R-3067-7004V
S-4B	208+48.05	RT-29.90	H INLET	933.97	930.72	3.25	LP; W/R-3067-7004VB
S-4C	208+48.69	LT-14.50	H INLET	933.59	930.43	3.16	W/R-3067-7004V
S-5	205+92.35	LT-5.79	4'X4' STM SAS	936.60	931.48	5.12	FP; W/R-1550
S-6	205+76.61	RT-14.50	4'X4' STM SAS	937.07	932.21	4.86	W/R-3067-7004V
BARRON CT							
S-7	302+16.35	RT-14.50	4'X4' STM SAS	937.22	932.42	4.80	LP; W/R-3067-7004VB
S-8	302+16.03	LT-14.50	H INLET	937.22	932.97	4.25	LP; W/R-3067-7004VB
BUFFALO TRL							
S-9	205+01.77	LT-7.02	3'X'3 STM SAS	937.70	933.20	4.50	W/R-1550
S-10	205+00.49	RT-14.50	H INLET	937.97	933.97	4.00	W/R-3067-7004V
S-11	203+90.67	LT-0.04	3'X'3 STM SAS	940.78	936.44	4.34	W/R-1550
S-12	202+79.18	LT-4.93	3'X'3 STM SAS	946.01	942.01	4.00	W/R-1550
S-12A	202+74.65	LT-14.50	H INLET	946.47	942.80	3.67	W/R-3067-7004V
S-12B	202+74.81	RT-14.50	H INLET	946.33	942.78	3.55	W/R-3067-7004V
S-13	201+93.15	LT-5.20	3'X'3 STM SAS	950.53	946.40	4.13	W/R-1550
S-13A	201+76.76	LT-14.50	H INLET	951.23	947.23	4.00	W/R-3067-7004V
GREEN LAKE PASS							
S-14	107+59.90	RT-14.50	3'X'3 STM SAS	952.13	947.29	4.84	W/R-3067-7004V
S-15	107+60.34	LT-14.50	H INLET	952.30	947.87	4.43	W/R-3067-7004V
S-16	107+89.13	LT-14.50	H INLET	951.83	948.23	3.60	W/R-3067-7004V

SPECIFIC NOTES:

[1] INSTALL 5' SUMP BELOW INVERT IN CHART

STANDARD NOTES:

-PLAN LENGTH (PAY LENGTH) IS FROM CENTER OF STRUCTURE TO CENTER OF STRUCTURE. PIPE LENGTH IS ACTUAL LENGTH OF PIPE FROM STRUCTURE WALL TO STRUCTURE WALL. SLOPE CALCULATED USING PIPE LENGTH.

-ALL FIELD POURED SAS STORM STRUCTURES SHALL BE CONSTRUCTED IN ACCORDANCE WITH STANDARD DETAIL DRAWING 5.7.3. ALL PRECAST SAS STORM STRUCTURES SHALL BE CONSTRUCTED IN ACCORDANCE WITH STANDARD DETAIL DRAWING 5.7.5.

-ALL REBAR FOR FIELD POURED STRUCTURES SHALL BE EPOXY COATED. ANY EXPOSED STEEL SHALL BE TOUCHED UP OR RECOATE

PROPOSED STORM PIPES

PIPE NO.	FROM (DNSTM)	TO (UPSTM)	DISCH. E.I.	INLET E.I.	PLAN (PAY) LGTH (FT)	PIPE LGTH (FT)	SLOPE (%)	PIPE SIZE	TYPE	NOTES
BUFFALO TRL										
P-1	S-1	S-2	928.17	928.78	110	105	0.58%	19"X30"	HERCP	-
P-2	S-2	S-3	928.83	929.37	109	105	0.52%	19"X30"	HERCP	-
P-2A	S-2	S-2A	929.36	929.58	10	5	4.22%	12"	RCP	-
P-2B	S-2	S-2B	929.36	929.64	22	19	1.48%	12"	RCP	-
P-3	S-3	S-4	929.42	929.82	57	53	0.76%	19"X30"	HERCP	-
P-3A	S-3	S-3A	929.41	929.52	22	19	0.58%	18"	RCP	NCM
P-3B	S-3A	S-3B	929.57	929.76	38	35	0.55%	18"	RCP	-
P-4	S-4	S-5	929.87	931.48	260	256	0.63%	19"X30"	HERCP	-
P-4A	S-4	S-4A	930.40	930.54	26	22	0.64%	12"	RCP	-
P-4B	S-4A	S-4B	930.59	930.72	19	16	0.83%	12"	RCP	-
P-4C	S-4	S-4C	930.40	930.43	9	5	0.55%	12"	RCP	-
P-5	S-5	S-6	931.81	932.21	26	21	1.95%	15"	RCP	-
BARRON CT										
P-6	S-6	S-7	932.21	932.42	31	26	0.82%	15"	RCP	-
P-7	S-7	S-8	932.67	932.97	29	26	1.15%	12"	RCP	-
P-8	S-5	S-9	931.56	933.20	91	87	1.88%	18"	RCP	-
BUFFALO TRL										
P-9	S-9	S-10	933.70	933.97	22	19	1.42%	12"	RCP	-
P-10	S-10	S-11	933.30	936.44	112	109	2.89%	18"	RCP	-
P-11	S-11	S-12	936.49	942.01	112	109	5.06%	18"	RCP	-
P-12	S-12	S-13	942.06	946.40	86	84	5.20%	18"	RCP	-
P-12A	S-12	S-12A	942.51	942.80	11	8	3.78%	12"	RCP	-
P-12B	S-12	S-12B	942.51	942.78	20	17	1.55%	12"	RCP	-
P-13	S-13	S-14	946.65	947.29	45	42	1.52%	15"	RCP	-
P-13A	S-13	S-13A	946.90	947.23	19	15	2.15%	12"	RCP	-
GREEN LAKE PASS										
P-14	S-14	S-15	947.54	947.87	29	27	1.24%	12"	RCP	-
P-15	S-15	S-16	947.92	948.23	29	26	1.20%	12"	RCP	-

- ABBREVIATIONS: AE = APRON ENDWALL; RCP = REINFORCED CONCRETE PIPE; HERCP = HORIZONTAL ELLIPTICAL REINFORCED CONCRETE PIPE; DNA = DOES NOT APPLY; SAS = SEWER ACCESS STRUCTURE; LP = LOW POINT INLET STRUCTURE; FP = FIELD POURED STRUCTURE; TR = TOP OF CONCRETE ROOF; NCM = NO CROWN MATCH FOR PIPES; UD = UNDERDRAIN

- APPROXIMATE DISCHARGE E.I. GIVEN, ADJUST E.I. AND PIPE SLOPE IN THE FIELD.

- TOP OF CASTING GRADE GIVEN IS THE TOP OF CURB FOR INLET STRUCTURES AND THE FLOWLINE OF THE CLOSED CASTING FOR SAS's.

- ALL REINFORCED CONCRETE PIPES TO BE CLASS 3 UNLESS OTHERWISE NOTED.

- SURVEYOR TO CONFIRM THAT ALL INLET STATION / OFFSETS LINE UP WITH PROPOSED CURB AND GUTTER.

- ALL STRUCTURES CALLED OUT AS FIELD POURED SHALL BE FIELD POURED. ALL OTHER STRUCTURES (NOT INDICATED AS FIELD POURED) SHALL BE SUBMITTED TO CITY ENGINEERING FOR APPROVAL IF PRECAST STRUCTURES ARE PREFERRED. CONTACT DANIEL OLIVARES OF CITY ENGINEERING AT (608) 261-9285 FOR PRECAST APPROVALS, FAX SHOP DRAWINGS TO (608)264-9275, OR EMAIL SHOP DRAWINGS TO DAOLIVARES@CITYOFMADISON.COM.



STORM SEWER SCHEDULE

BUFFALO TRL, BARRON CT, GREEN LAKE PASS RESURFACING W/UTILITIES PROJECT NO. 15123	SHEET NO. U-8
STORM SEWER SCHEDULE	
ULOS	CITY OF MADISON

ULO SCHEDULE

ID NO. (OFFSET)	STATION	LOCATION (OFFSET)	TYPE	NOTES
BUFFALO TRL				
ULO1	211+10.86	RT-8.91	WATERMAIN	-
ULO2	210+40.61	LT-5.75	WATER LAT	-
ULO3	210+18.86	RT-8.66	WATERMAIN	-
ULO4	209+35.26	LT-9.49	WATER LAT	-
ULO5	209+08.85	RT-9.97	WATERMAIN	-
ULO6	209+04.97	RT-19.94	GAS	-
ULO7	208+90.49	RT-41.18	GAS	-
ULO8	208+41.82	RT-20.22	GAS	-
ULO9	208+40.81	RT-9.86	WATERMAIN	-
ULO10	208+16.48	LT-5.99	WATER LAT	-
ULO11	207+46.40	LT-5.93	WATER LAT	-
ULO12	206+37.82	LT-5.51	WATER LAT	-
ULO13	205+80.35	RT-9.69	WATERMAIN	-
ULO14	205+70.33	RT-20.32	GAS	-
ULO15	205+60.36	RT-29.83	GAS	-
ULO16	205+29.72	RT-36.35	WATERMAIN	-
ULO17	205+09.25	RT-21.44	GAS	-
ULO18	205+01.09	RT-9.17	WATERMAIN	-
ULO19	204+81.95	LT-3.95	WATER LAT	-
ULO20	204+03.81	RT-0.28	WATER LAT	-
ULO21	203+32.29	RT-0.07	WATER LAT	-
ULO22	202+47.43	LT-4.25	WATER LAT	-
ULO23	201+86.34	RT-9.86	WATERMAIN	-
ULO24	201+81.69	RT-20.16	GAS	-
ULO25	201+81.06	LT-12.43	GAS	-
GREEN LAKE PASS				
ULO26	107+60.28	LT-10.20	WATERMAIN	-
ULO27	107+76.33	LT-14.50	GAS	-

SPECIFIC NOTES





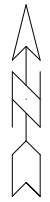
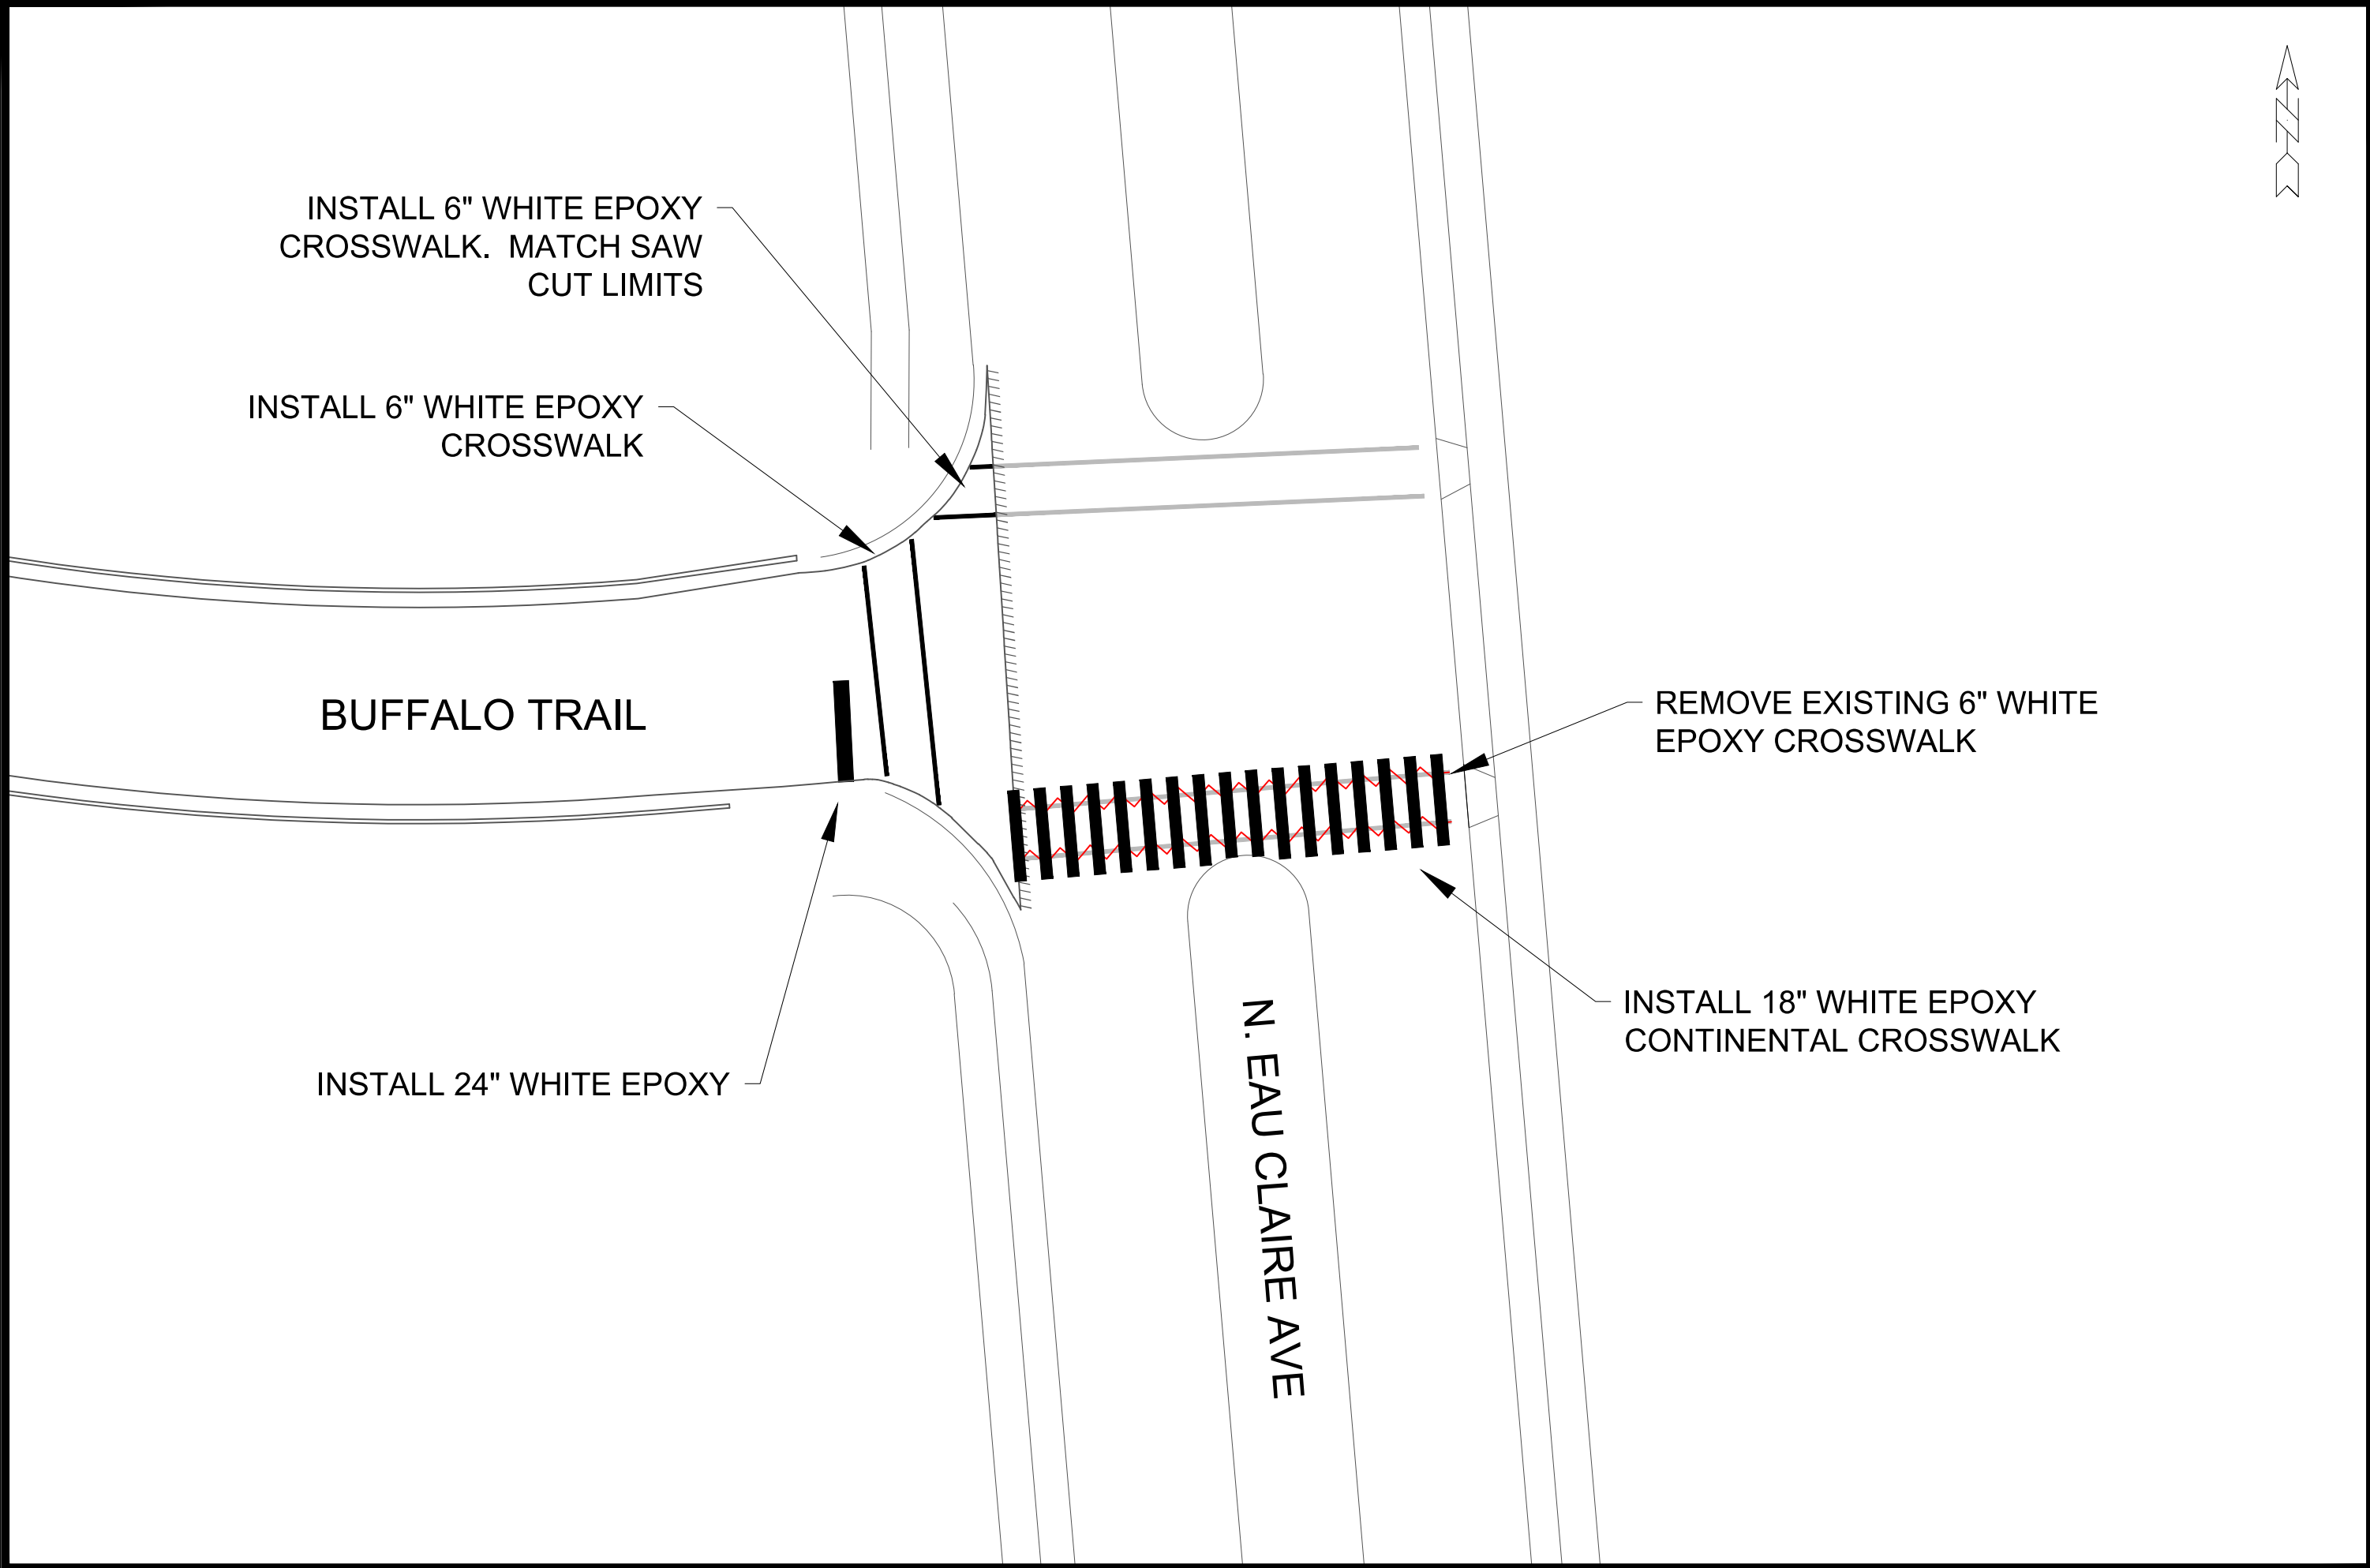


	15123		PM-1	
	15123		PM-1	
BUFFALO TRAIL & N. EAU CLAIRE AVE - PAVEMENT MARKINGS				
MADISON, WI				
CONTRACT NO: 8806				
M:\DESIGN\Projects\15123\CAD\Traffic\15123TE-PavementMarking.dwg				
15123		PM-1		

MARK	REVISION	DATE	BY

Designed By: NLJ
Date: 4/29/2025 1:50 PM
Scale: 1" = 20'

15123 PM-1

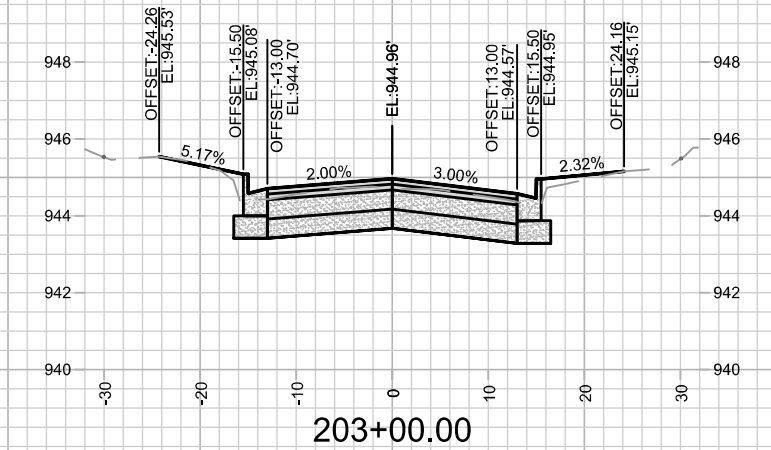
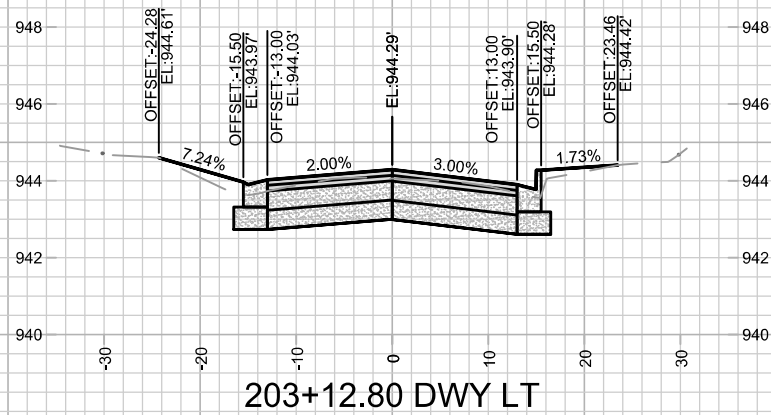
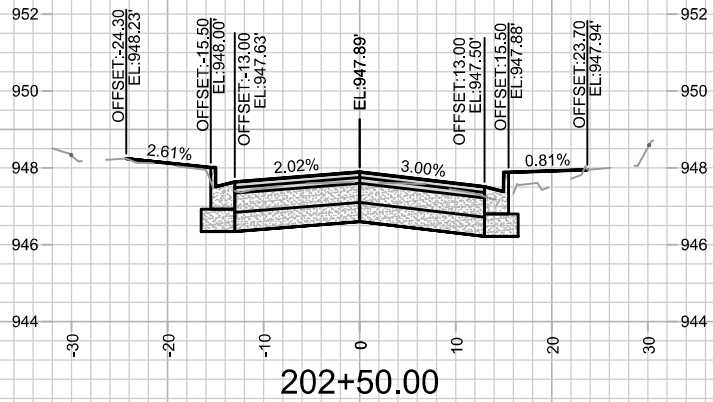
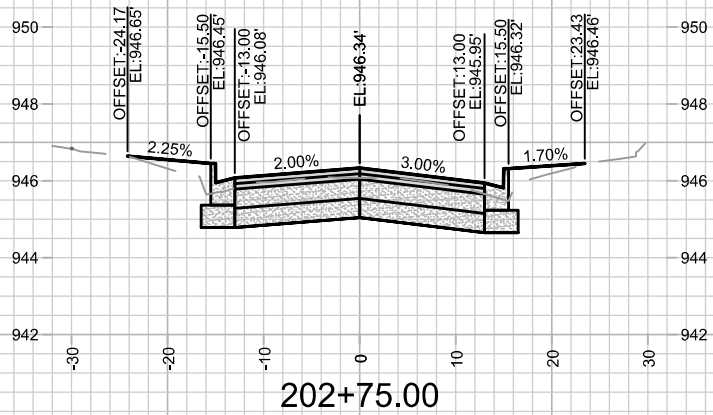
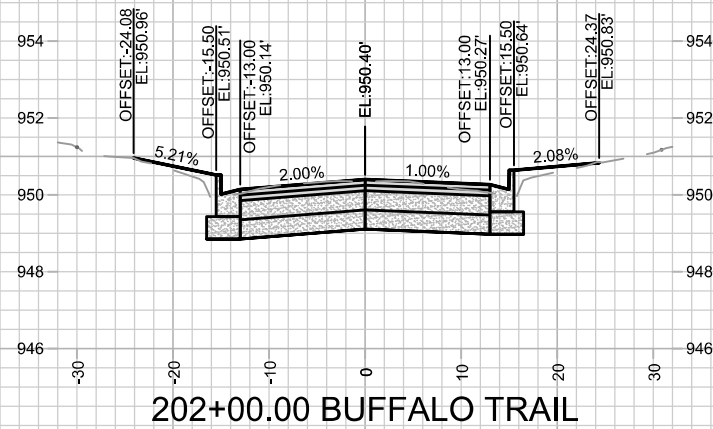
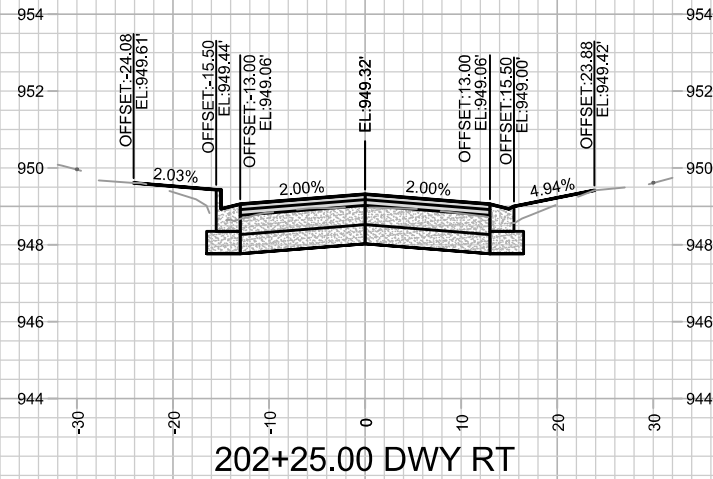


MARK	REVISION	DATE	BY
15123		7/31/2025 11:38 AM	

15123
MADISON, WI
CONTRACT NO: 8806

CROSS SECTIONS - BUFFALO TRAIL
BUFFALO TRAIL, BARRON COURT, GREEN LAKE PASS
M:\DESIGN\Projects\15123\CAD\Streets\15123EN-Corridor.dwg



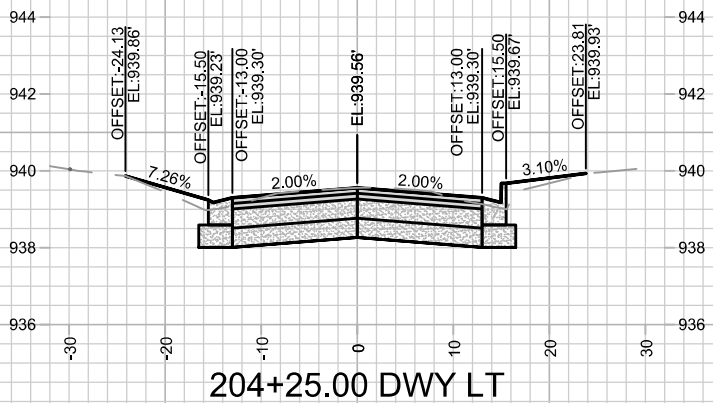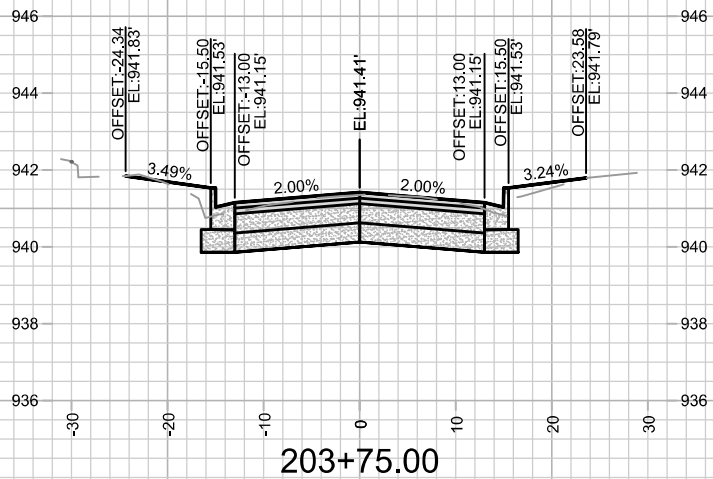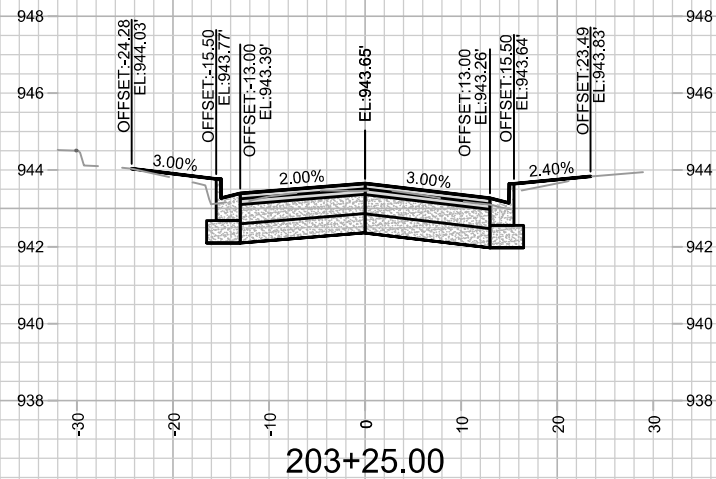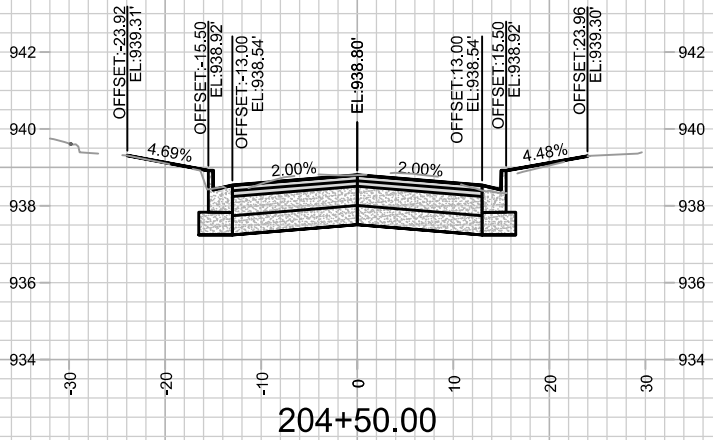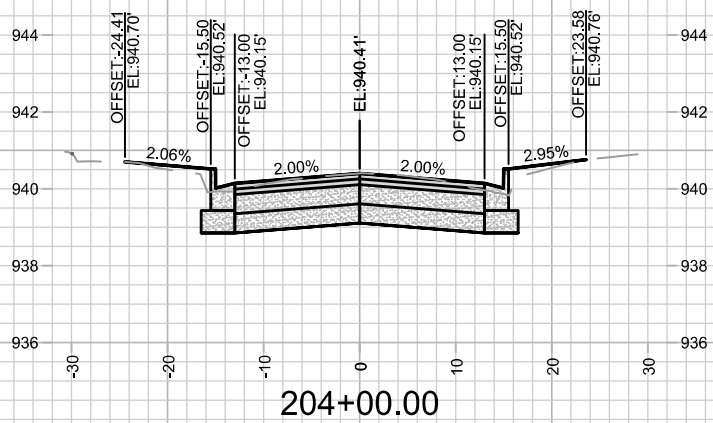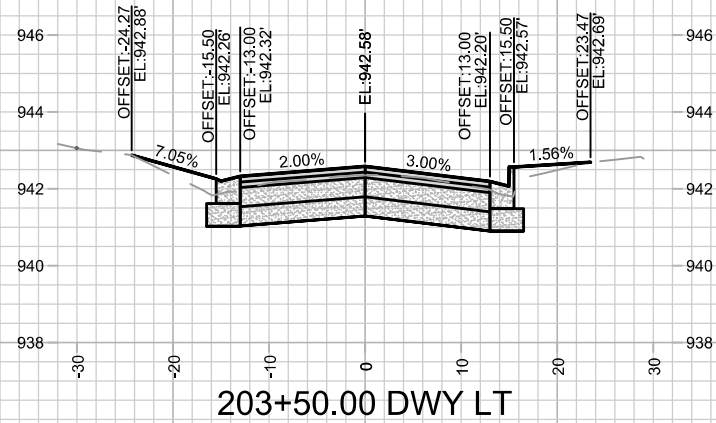

15123
X-2







CROSS SECTIONS - BUFFALO TRAIL
BUFFALO TRAIL, BARRON COURT, GREEN LAKE PASS

15123
MADISON, WI

CONTRACT NO: 8806

M:\DESIGN\Projects\15123\CAD\Streets\15123EN-Corridor.dwg

MARK	REVISION	DATE	BY
15123	15123	7/31/2025 11:38 AM	MLJ
Scale: 1" = 20'			X-2

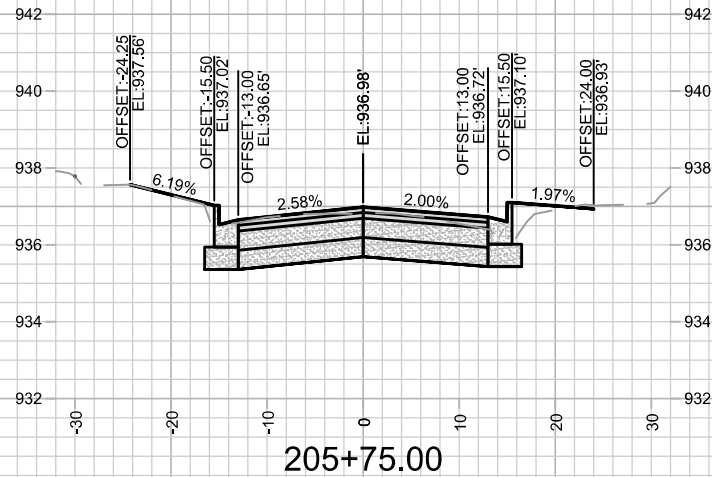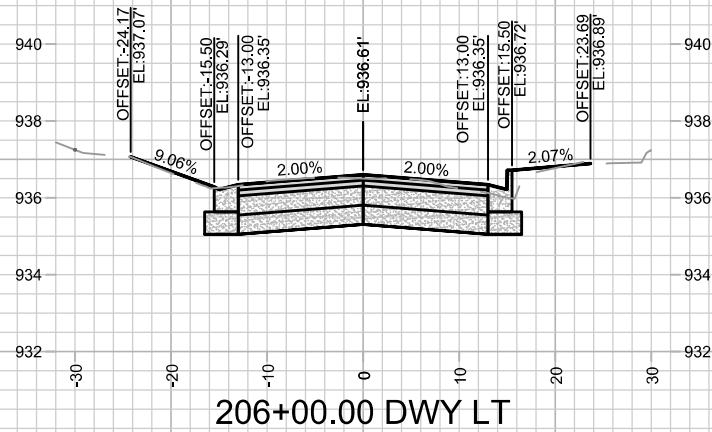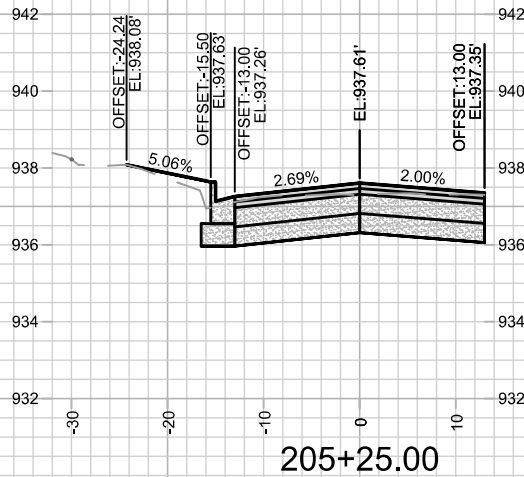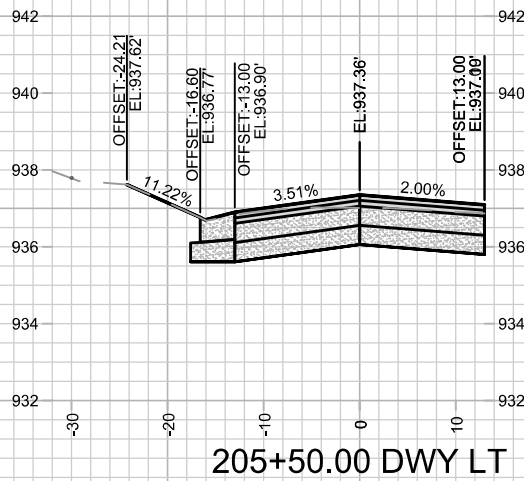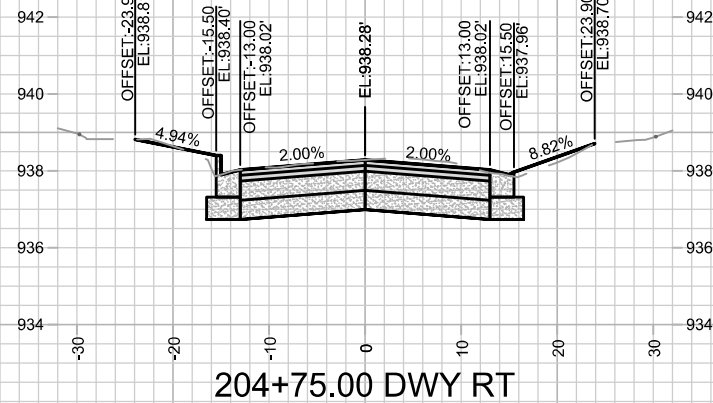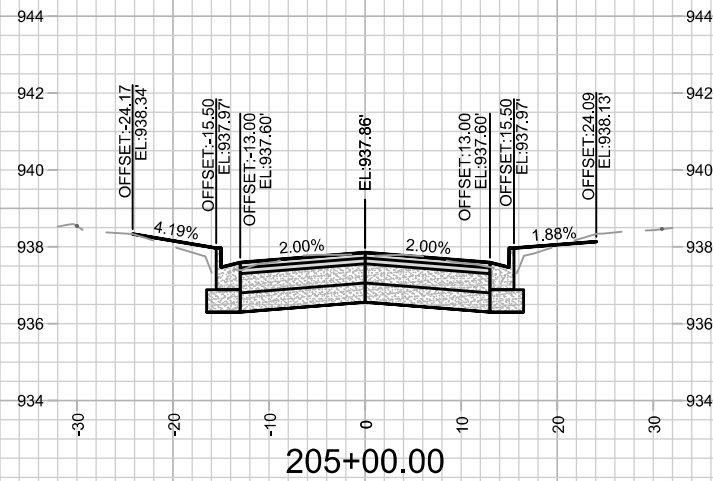

15123
X-3







CROSS SECTIONS - BUFFALO TRAIL
BUFFALO TRAIL, BARRON COURT, GREEN LAKE PASS

15123
MADISON, WI

MARK	REVISION	DATE	BY
15123	15123	7/31/2025 11:38 AM	MLJ
Scale: 1" = 20'			X-3

CONTRACT NO: 8806

M:\DESIGN\Projects\15123\CAD\Streets\15123EN-Corridor.dwg

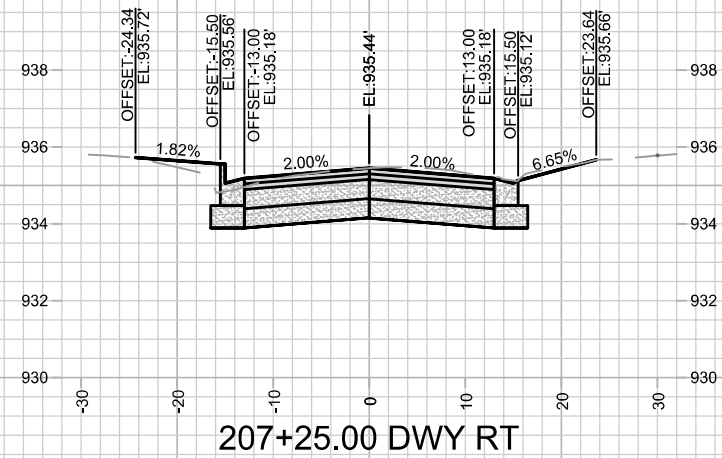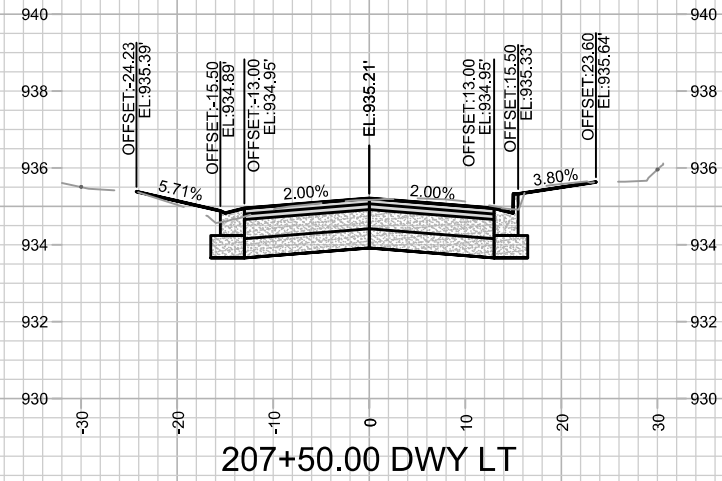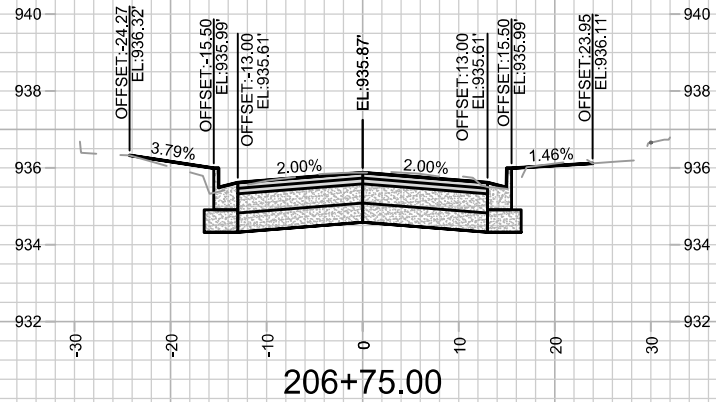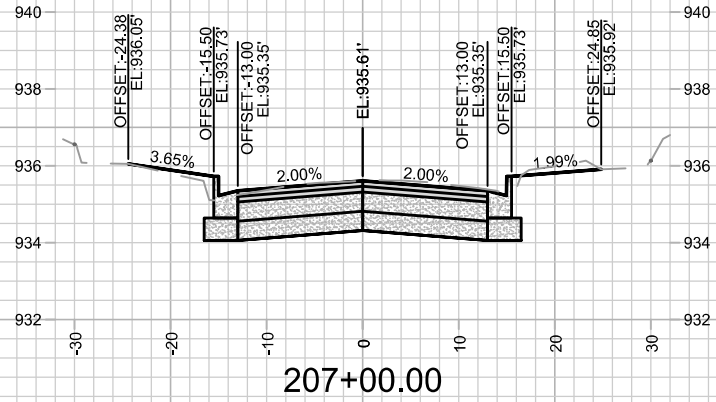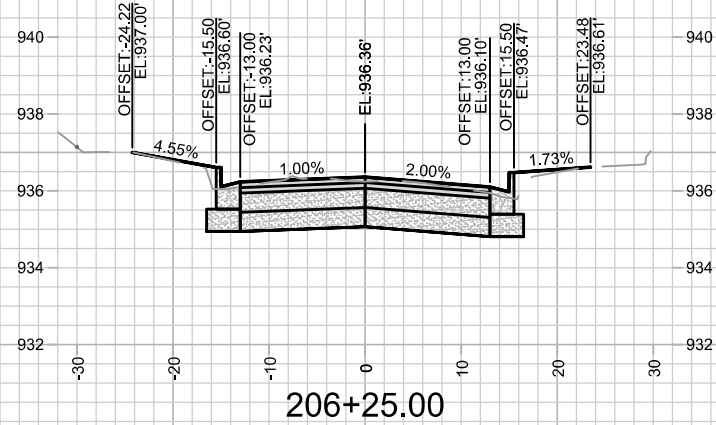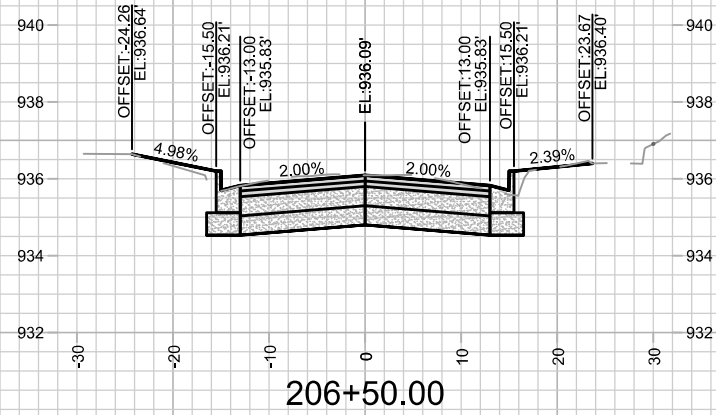

15123
X-4

CROSS SECTIONS - BUFFALO TRAIL
BUFFALO TRAIL, BARRON COURT, GREEN LAKE PASS

15123
MADISON, WI

CONTRACT NO: 8806

M:\DESIGN\Projects\15123\CAD\Streets\15123EN-Corridor.dwg







15123







REVISION

DATE

BY

X-4

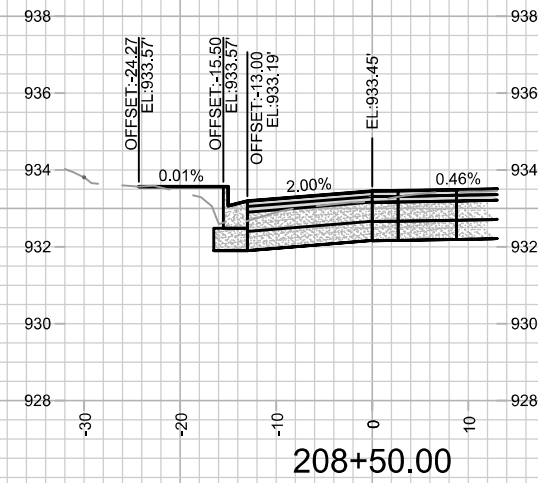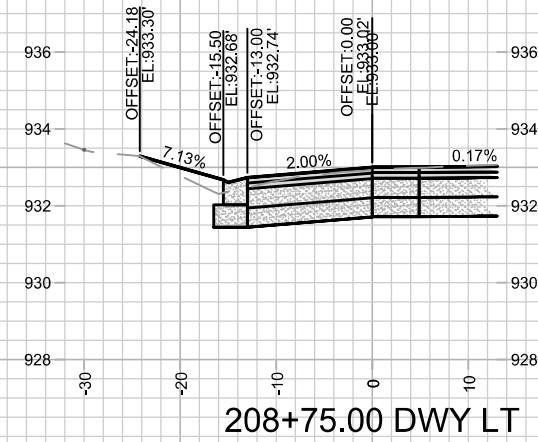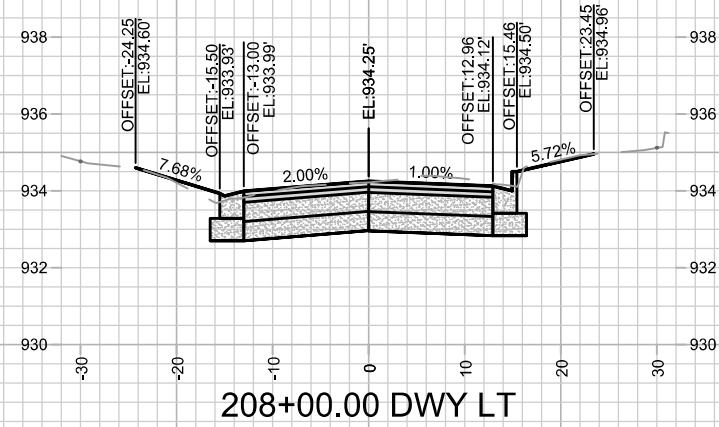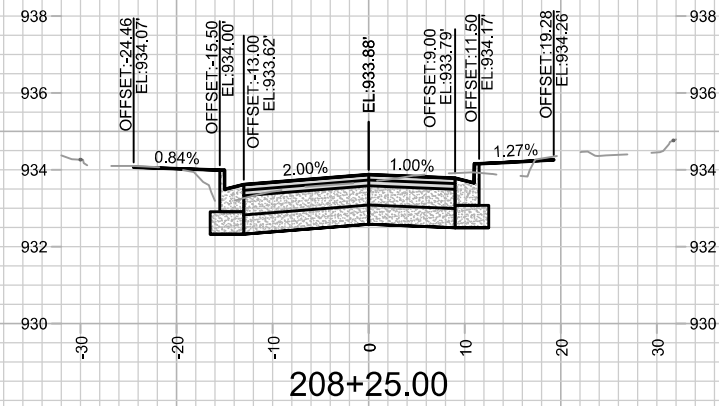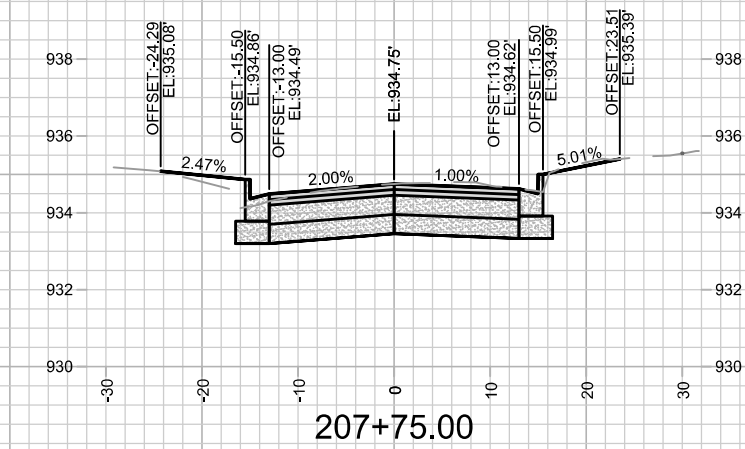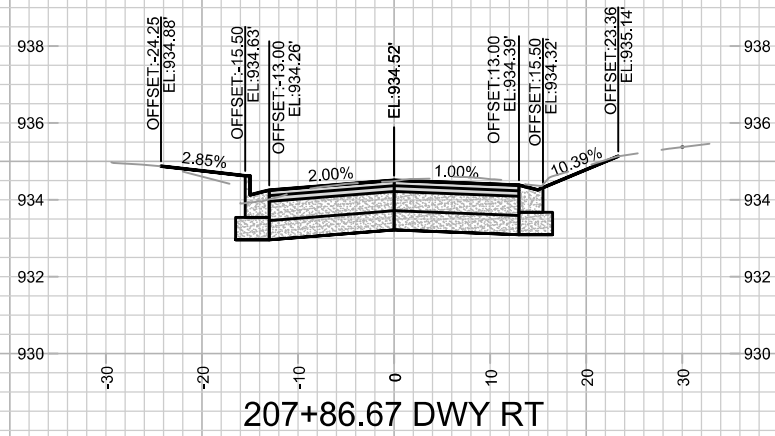

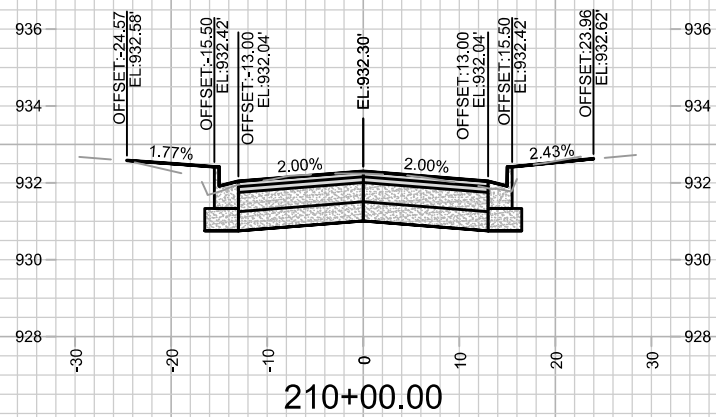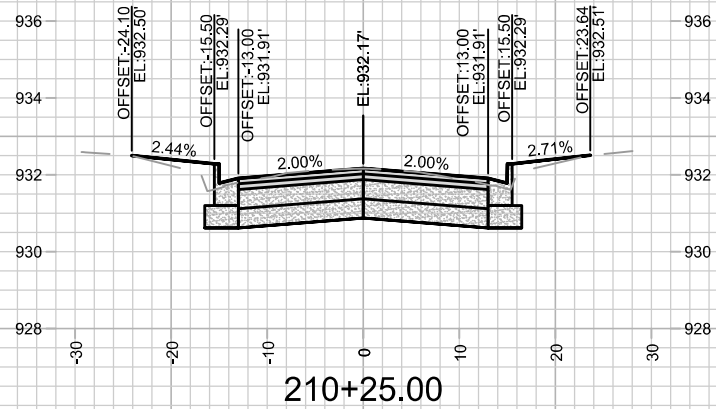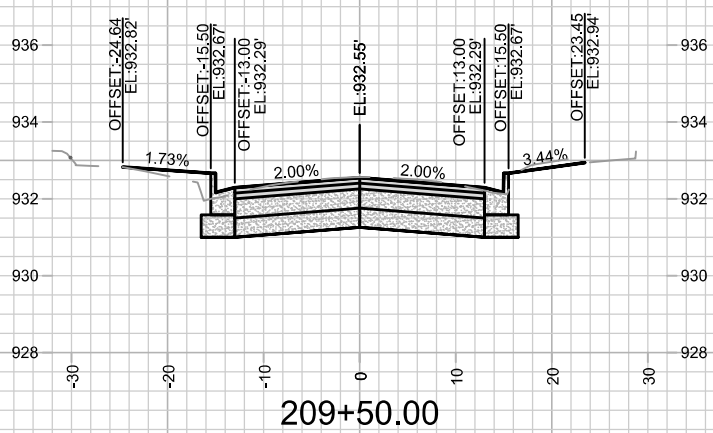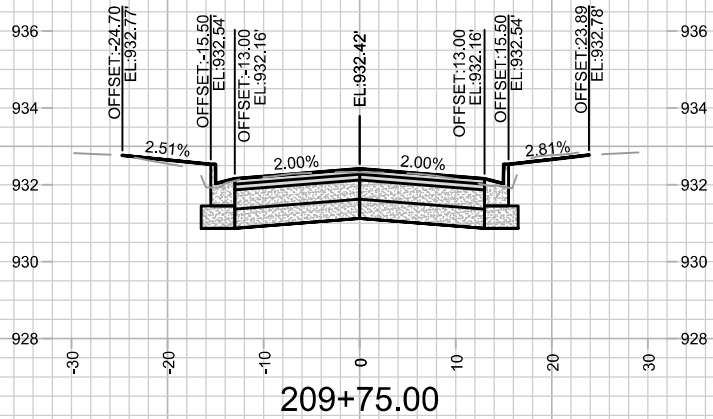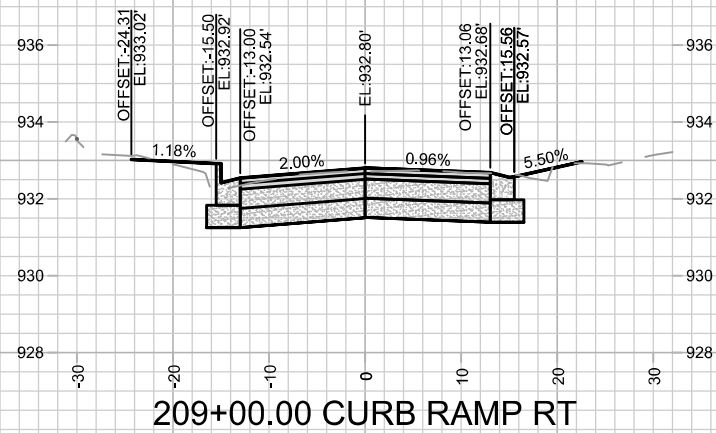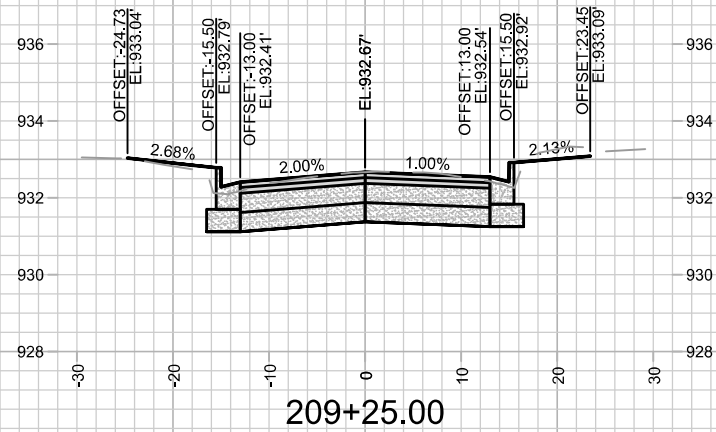

15123
X-6






CROSS SECTIONS - BUFFALO TRAIL
BUFFALO TRAIL, BARRON COURT, GREEN LAKE PASS




15123
MADISON, WI

M:\DESIGN\Projects\15123\CAD\Streets\15123EN-Corridor.dwg

CONTRACT NO: 8806

MARK	REVISION	DATE	BY
15123		Date: 7/31/2025 11:38 AM	
		Scale: 1" = 20'	X-6

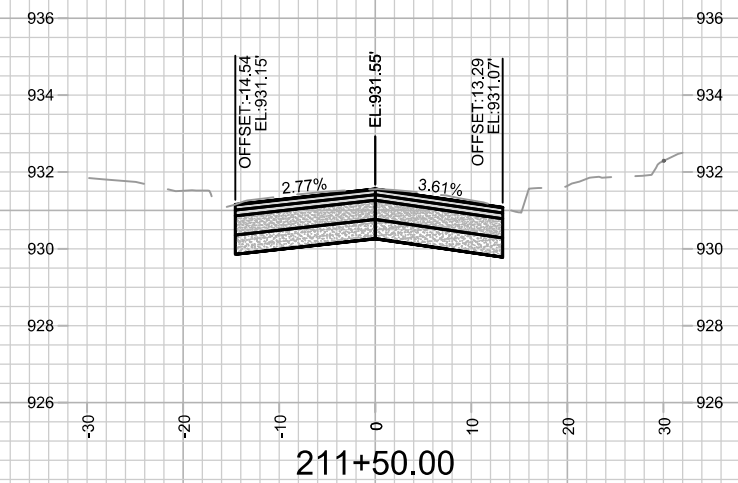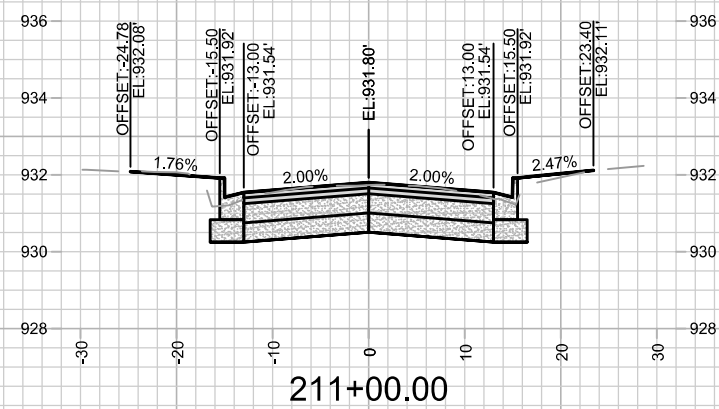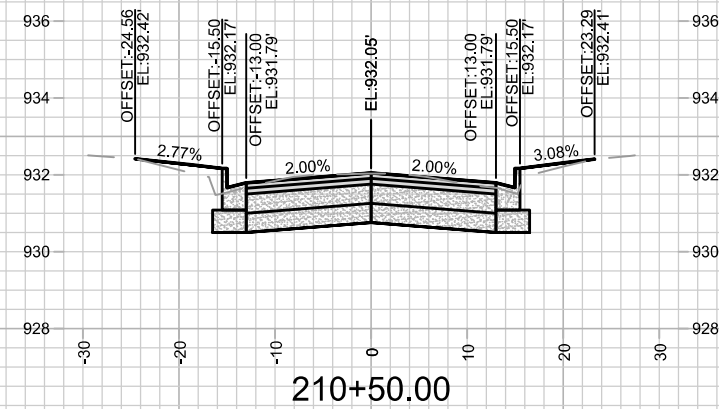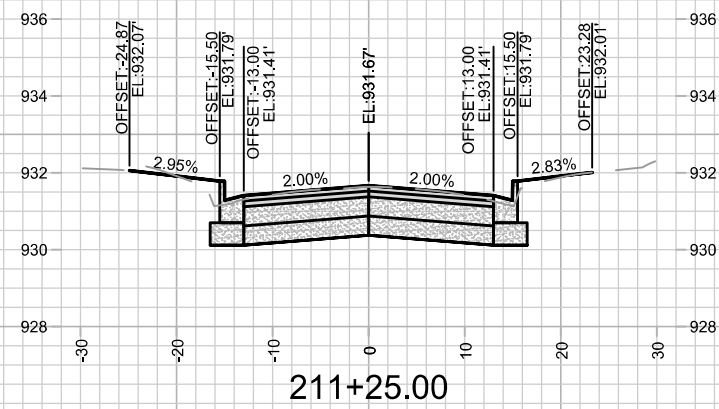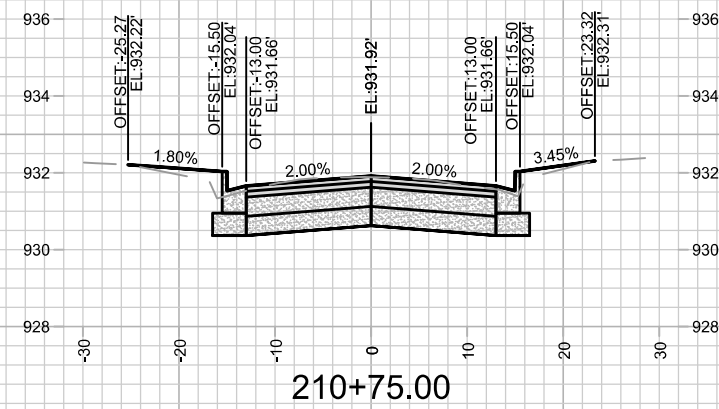

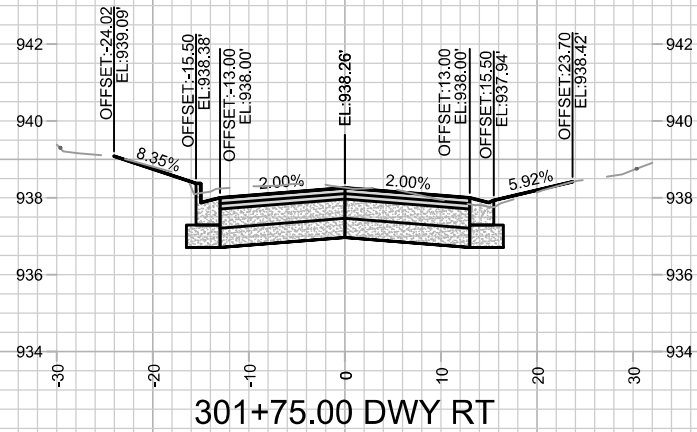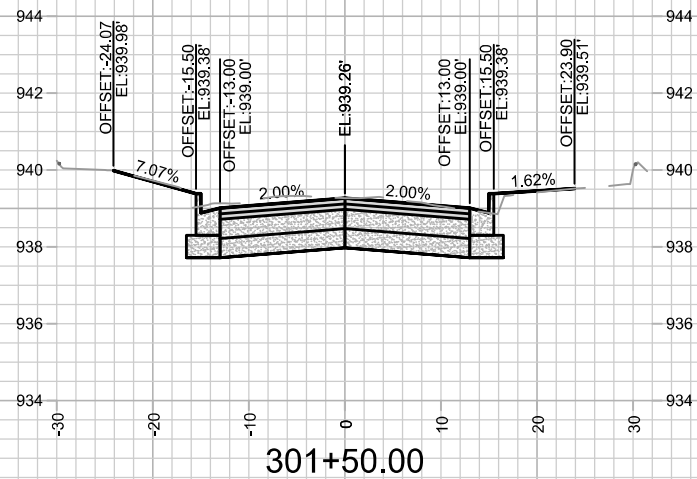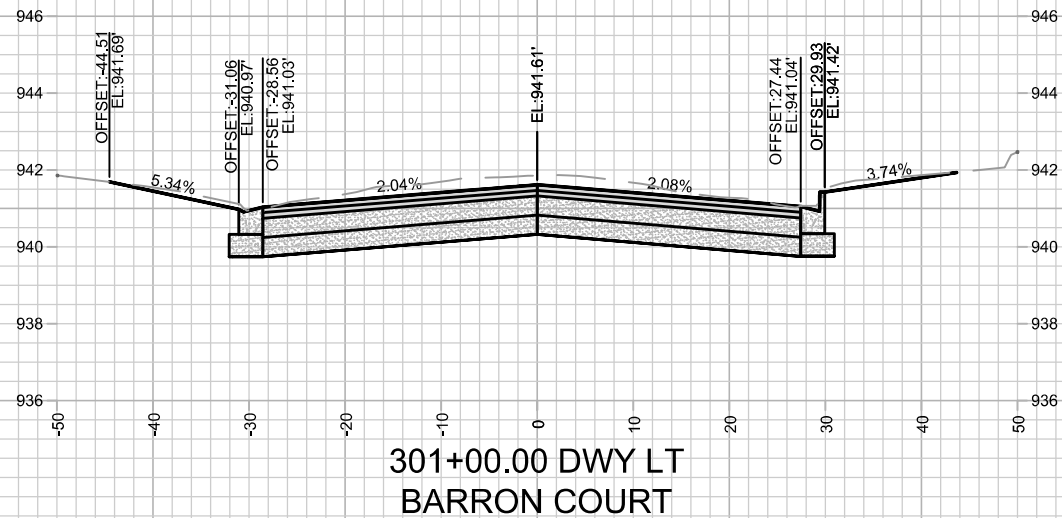

15123
X-8

CROSS SECTIONS - BARRON COURT
BUFFALO TRAIL, BARRON COURT, GREEN LAKE PASS

15123
MADISON, WI

CONTRACT NO: 8806

M:\DESIGN\Projects\15123\CAD\Streets\15123EN-Corridor.dwg

15123

REVISION

DATE


BY

Scale: 1" = 20'

Designed By: NLJ


Date: 7/31/2025 11:39 AM





X-8

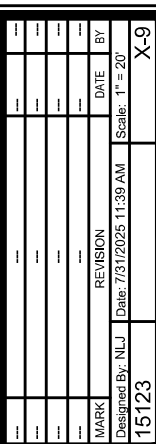

8806

M:\DESIGN\Projects\15123\CAD\Streets\15123EN-Corridor.dwg

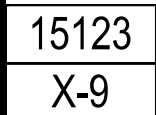

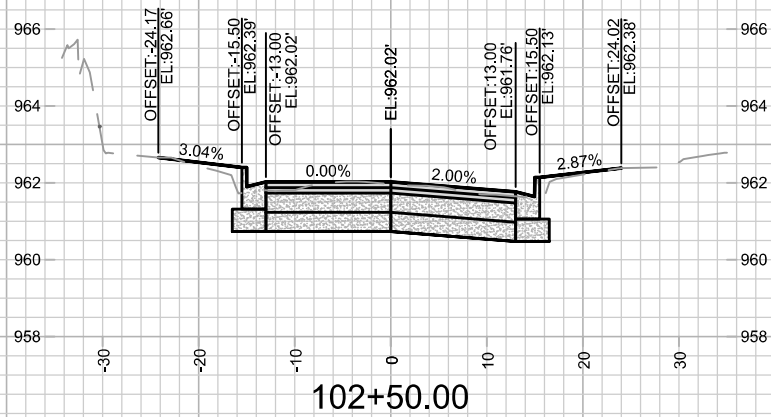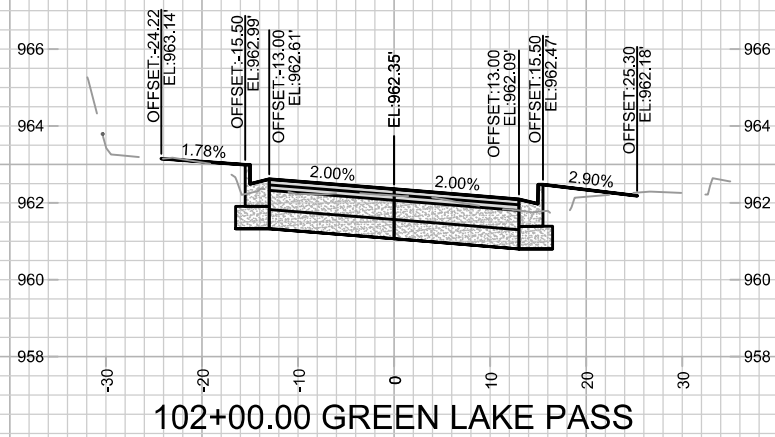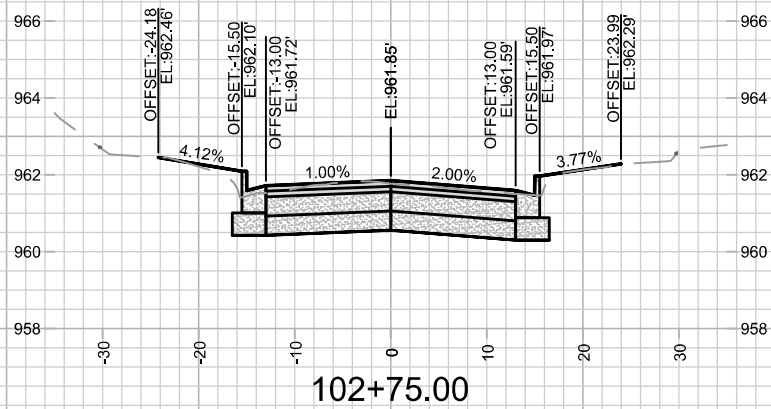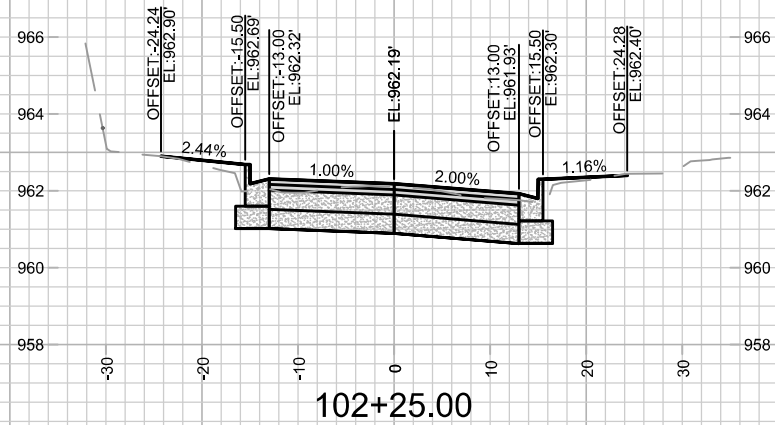

15123
X-10





CROSS SECTIONS - GREEN LAKE PASS
BUFFALO TRAIL, BARRON COURT, GREEN LAKE PASS

15123
MADISON, WI

CONTRACT NO: 8806

M:\DESIGN\Projects\15123\CAD\Streets\15123EN-Corridor.dwg

MARK	REVISION	DATE	BY
15123	15123	7/31/2025 11:39 AM	X-10

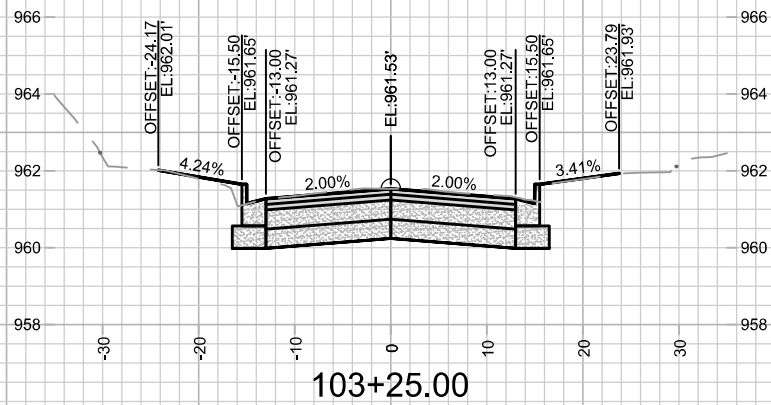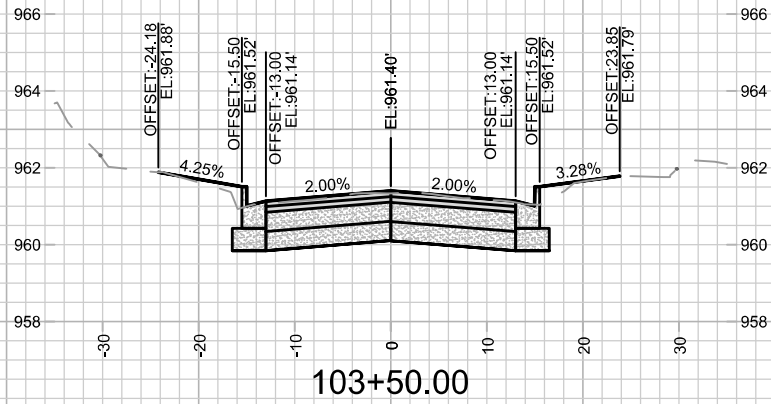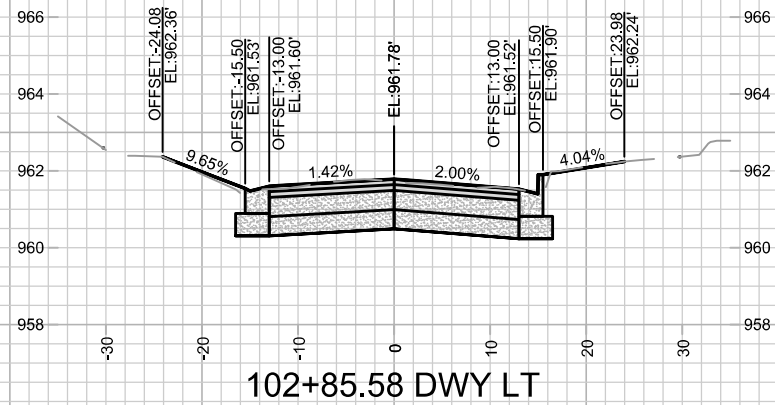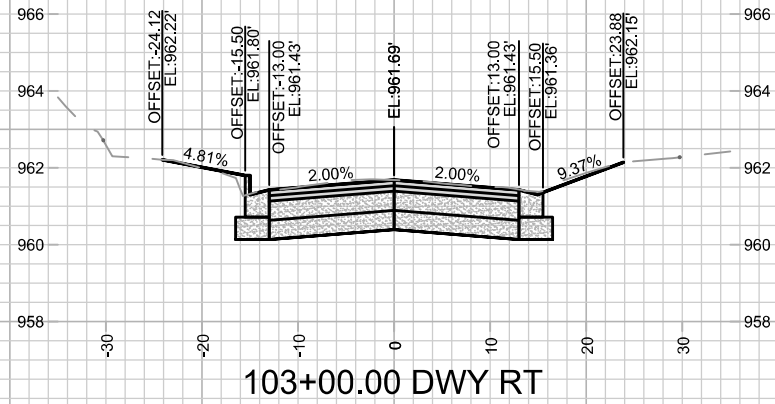

15123
X-11





CROSS SECTIONS - GREEN LAKE PASS
BUFFALO TRAIL, BARRON COURT, GREEN LAKE PASS

15123
MADISON, WI
8806

M:\DESIGN\Projects\15123\CAD\Streets\15123EN-Corridor.dwg

CONTRACT NO:

MARK	REVISION	DATE	BY
15123	15123	7/31/2025 11:39 AM	X-11

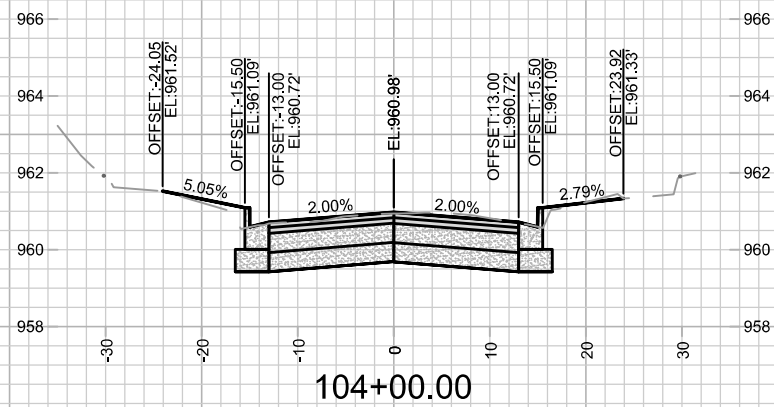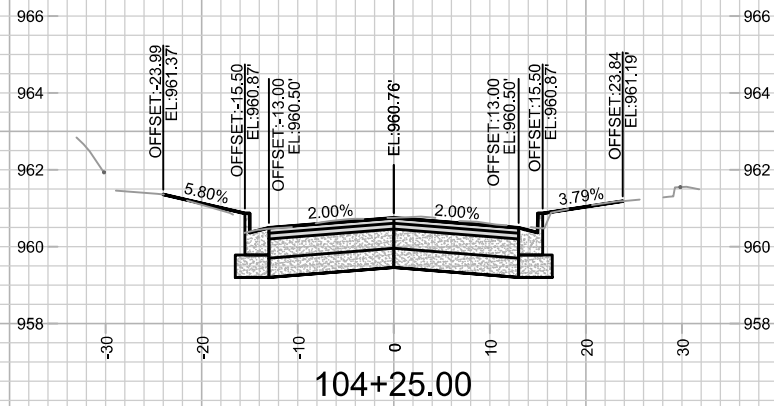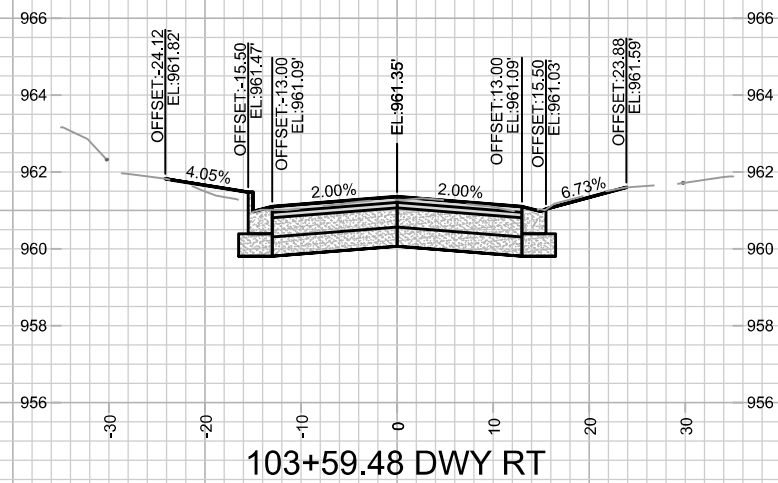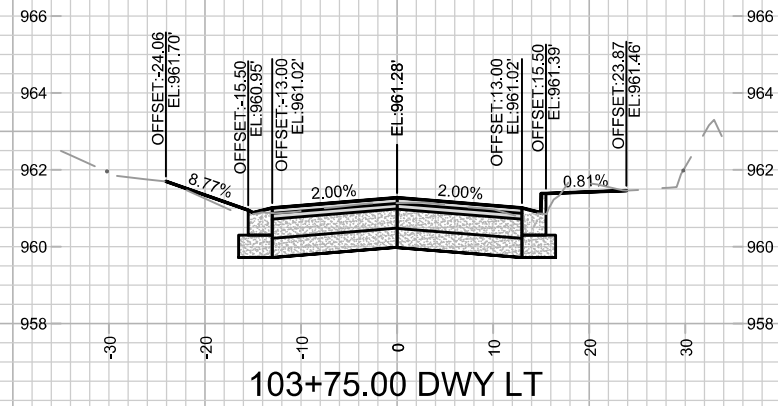

15123
X-12

CROSS SECTIONS - GREEN LAKE PASS
BUFFALO TRAIL, BARRON COURT, GREEN LAKE PASS

15123
MADISON, WI

CONTRACT NO: 8806

M:\DESIGN\Projects\15123\CAD\Streets\15123EN-Corridor.dwg

15123

REVISION

DATE





BY

Scale: 1" = 20'

Designed By: NLJ

Date: 7/31/2025 11:39 AM

X-12

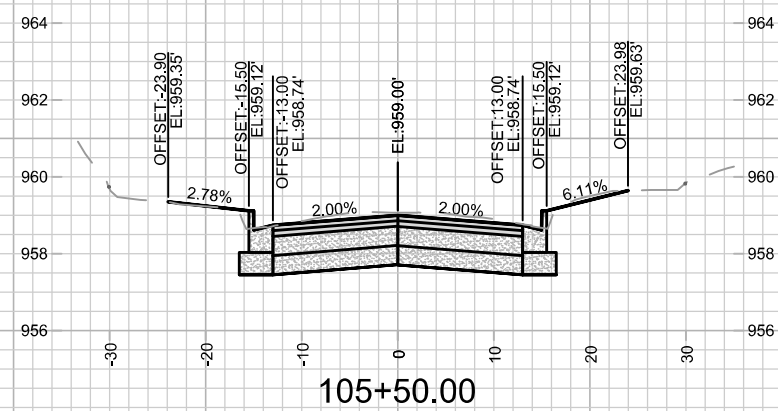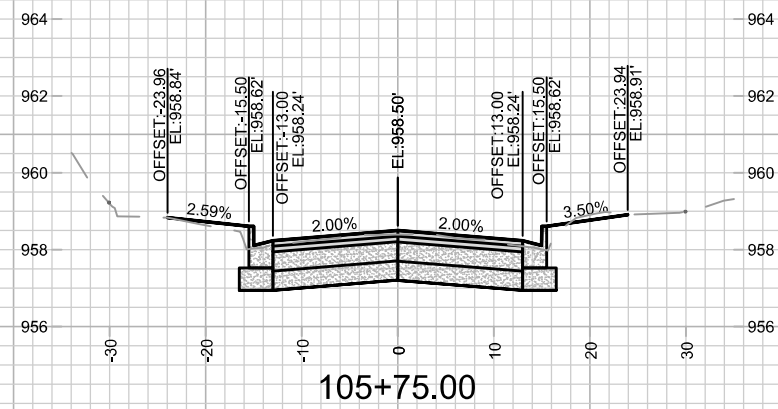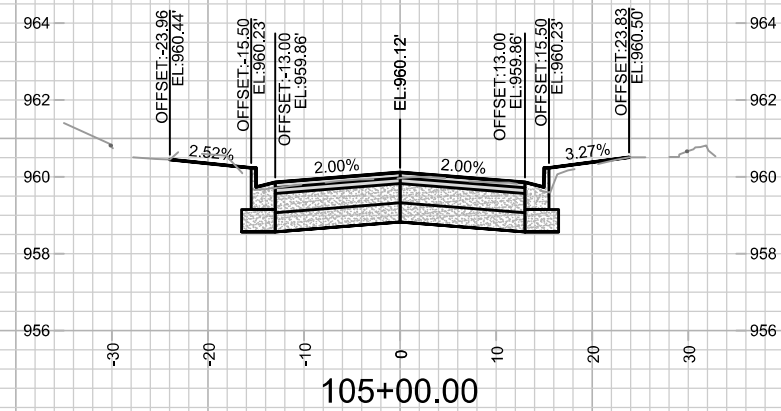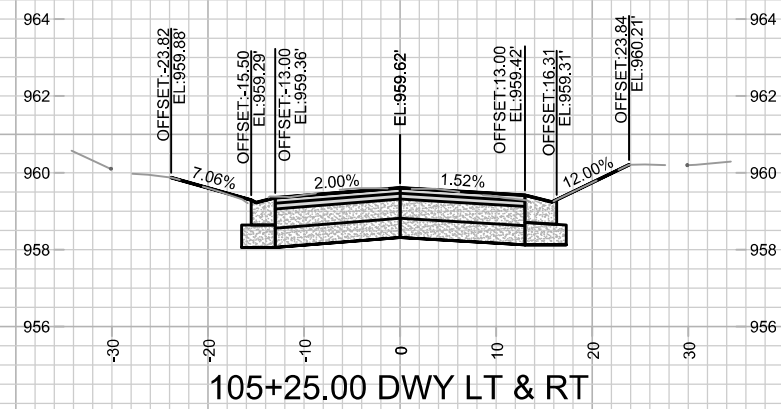

15123

X-14

CROSS SECTIONS - GREEN LAKE PASS

BUFFALO TRAIL, BARRON COURT, GREEN LAKE PASS





15123

MADISON, WI

M:\DESIGN\Projects\15123\CAD\Streets\15123EN-Corridor.dwg

CONTRACT NO:

MARSH		REVISION		DATE	BY
DESIGNED BY: NLIJ	Date: 7/31/2025 11:39 AM			Scale: 1" = 20'	
15123				X-14	

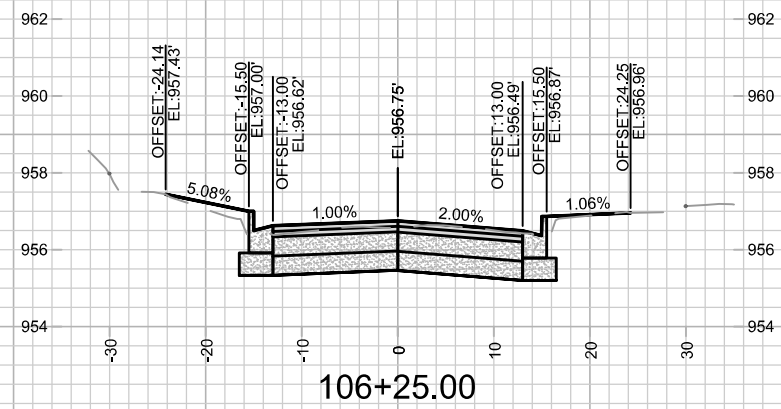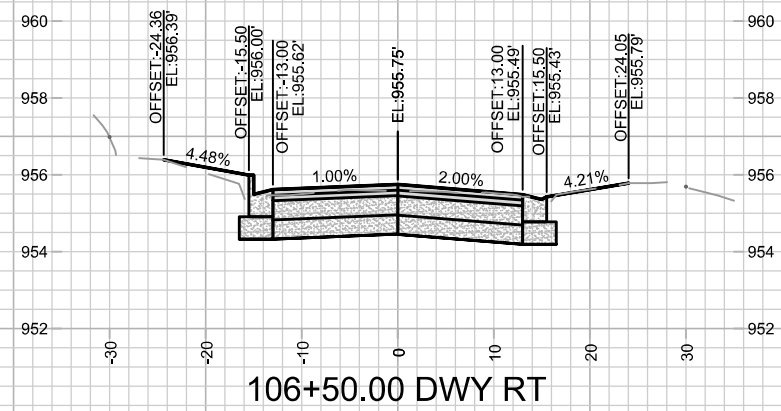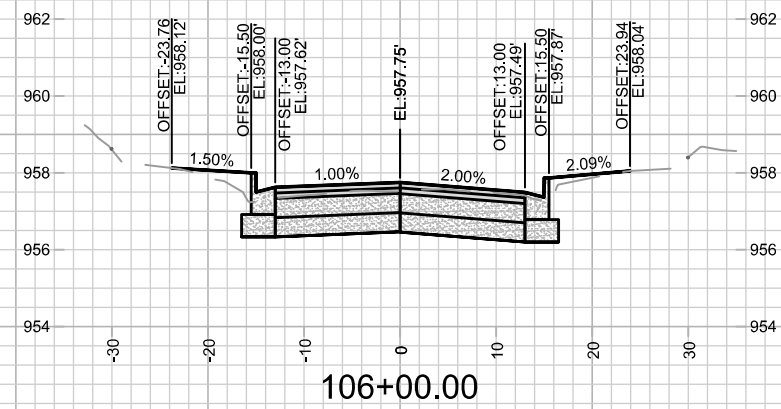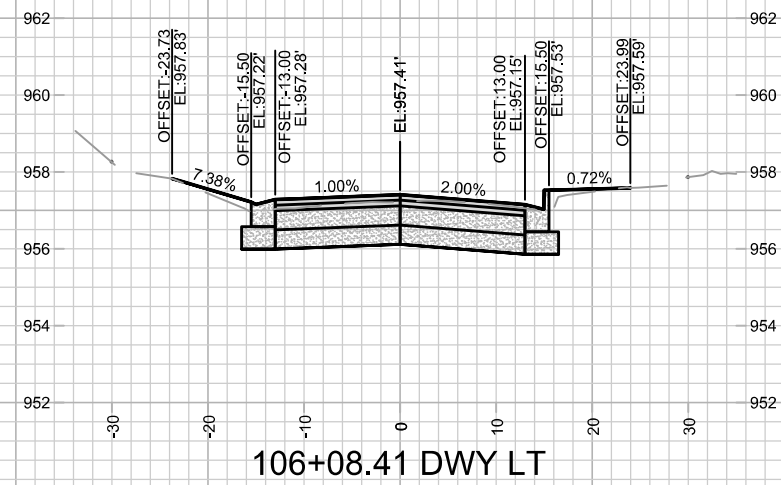

15123
X-15

CROSS SECTIONS - GREEN LAKE PASS





BUFFALO TRAIL, BARRON COURT, GREEN LAKE PASS

15123

MADISON, WI

CONTRACT NO: 8806

MARK	REVISION	DATE	BY
15123	1	7/31/2025	11:39 AM
Designed By: NLIJ		Scale: 1" = 20'	
15123		X-15	

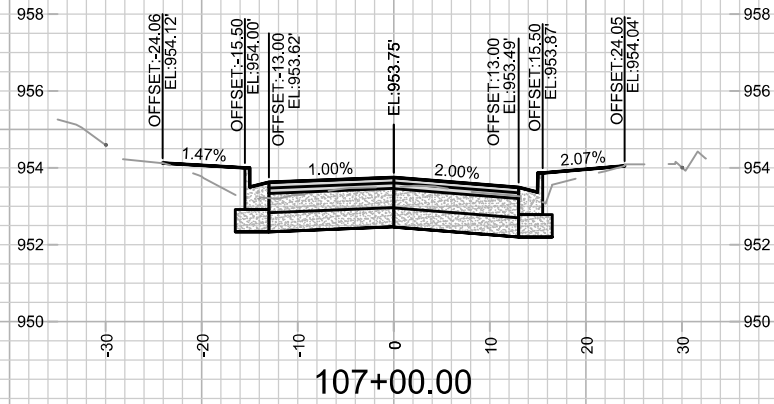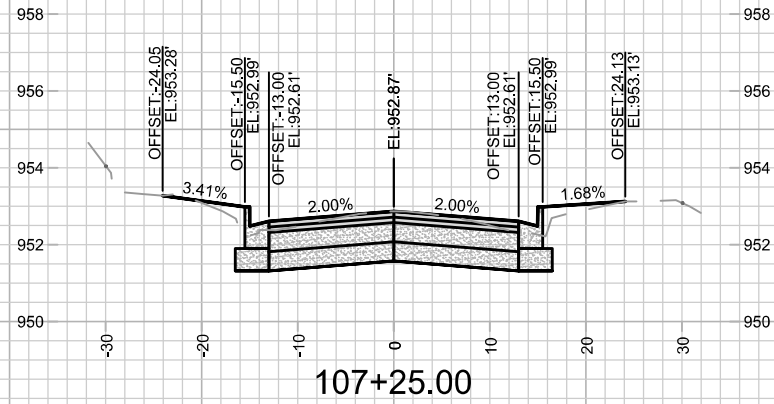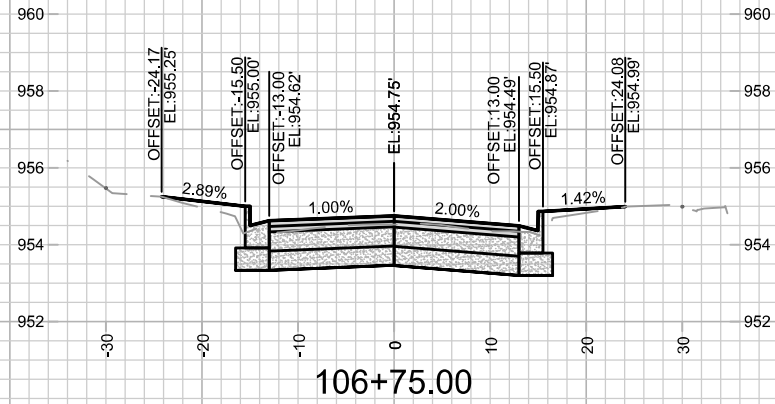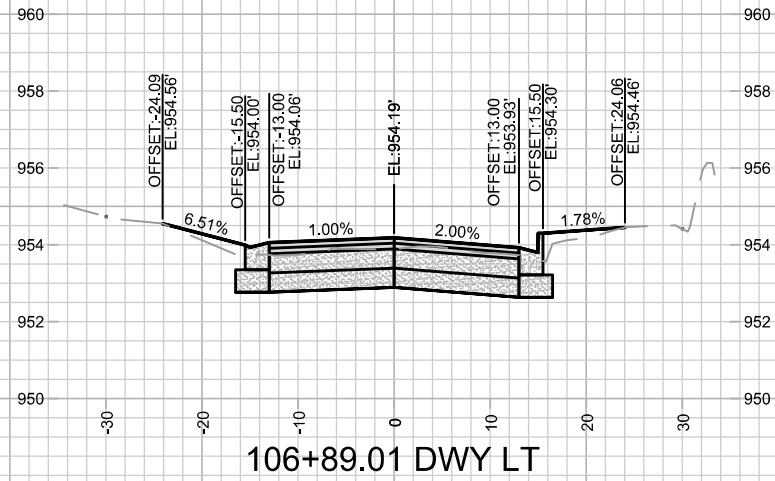

15123
X-16



CROSS SECTIONS - GREEN LAKE PASS
BUFFALO TRAIL, BARRON COURT, GREEN LAKE PASS

15123
MADISON, WI
8806

M:\DESIGN\Projects\15123\CAD\Streets\15123EN-Corridor.dwg

CONTRACT NO:

MARK	REVISION	DATE	BY
15123	15123	7/31/2025 11:39 AM	15123
Scale: 1" = 20'			X-16

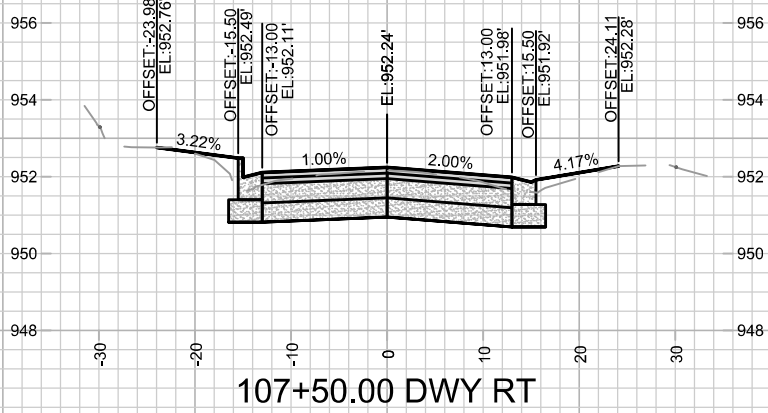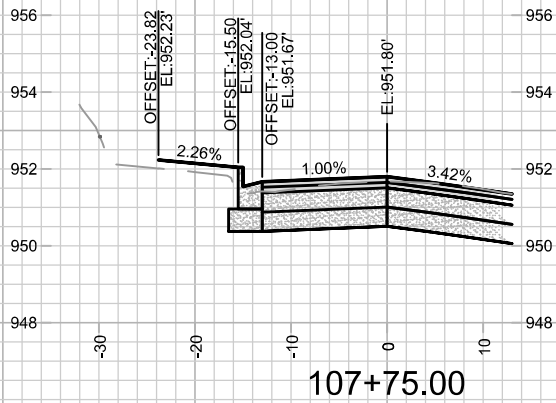



15123

X-17

CROSS SECTIONS - GREEN LAKE PASS

BUFFALO TRAIL, BARRON COURT, GREEN LAKE PASS

M:\DESIGN\Projects\15123\CAD\Streets\15123EN-Corridor.dwg

15123

MADISON, WI

CONTRACT NO: 8806

DATE	BY
7/31/2025	11:39 AM
REVISION	
MARK	
Designated By: NLJ	
15123	X-17