



BE002




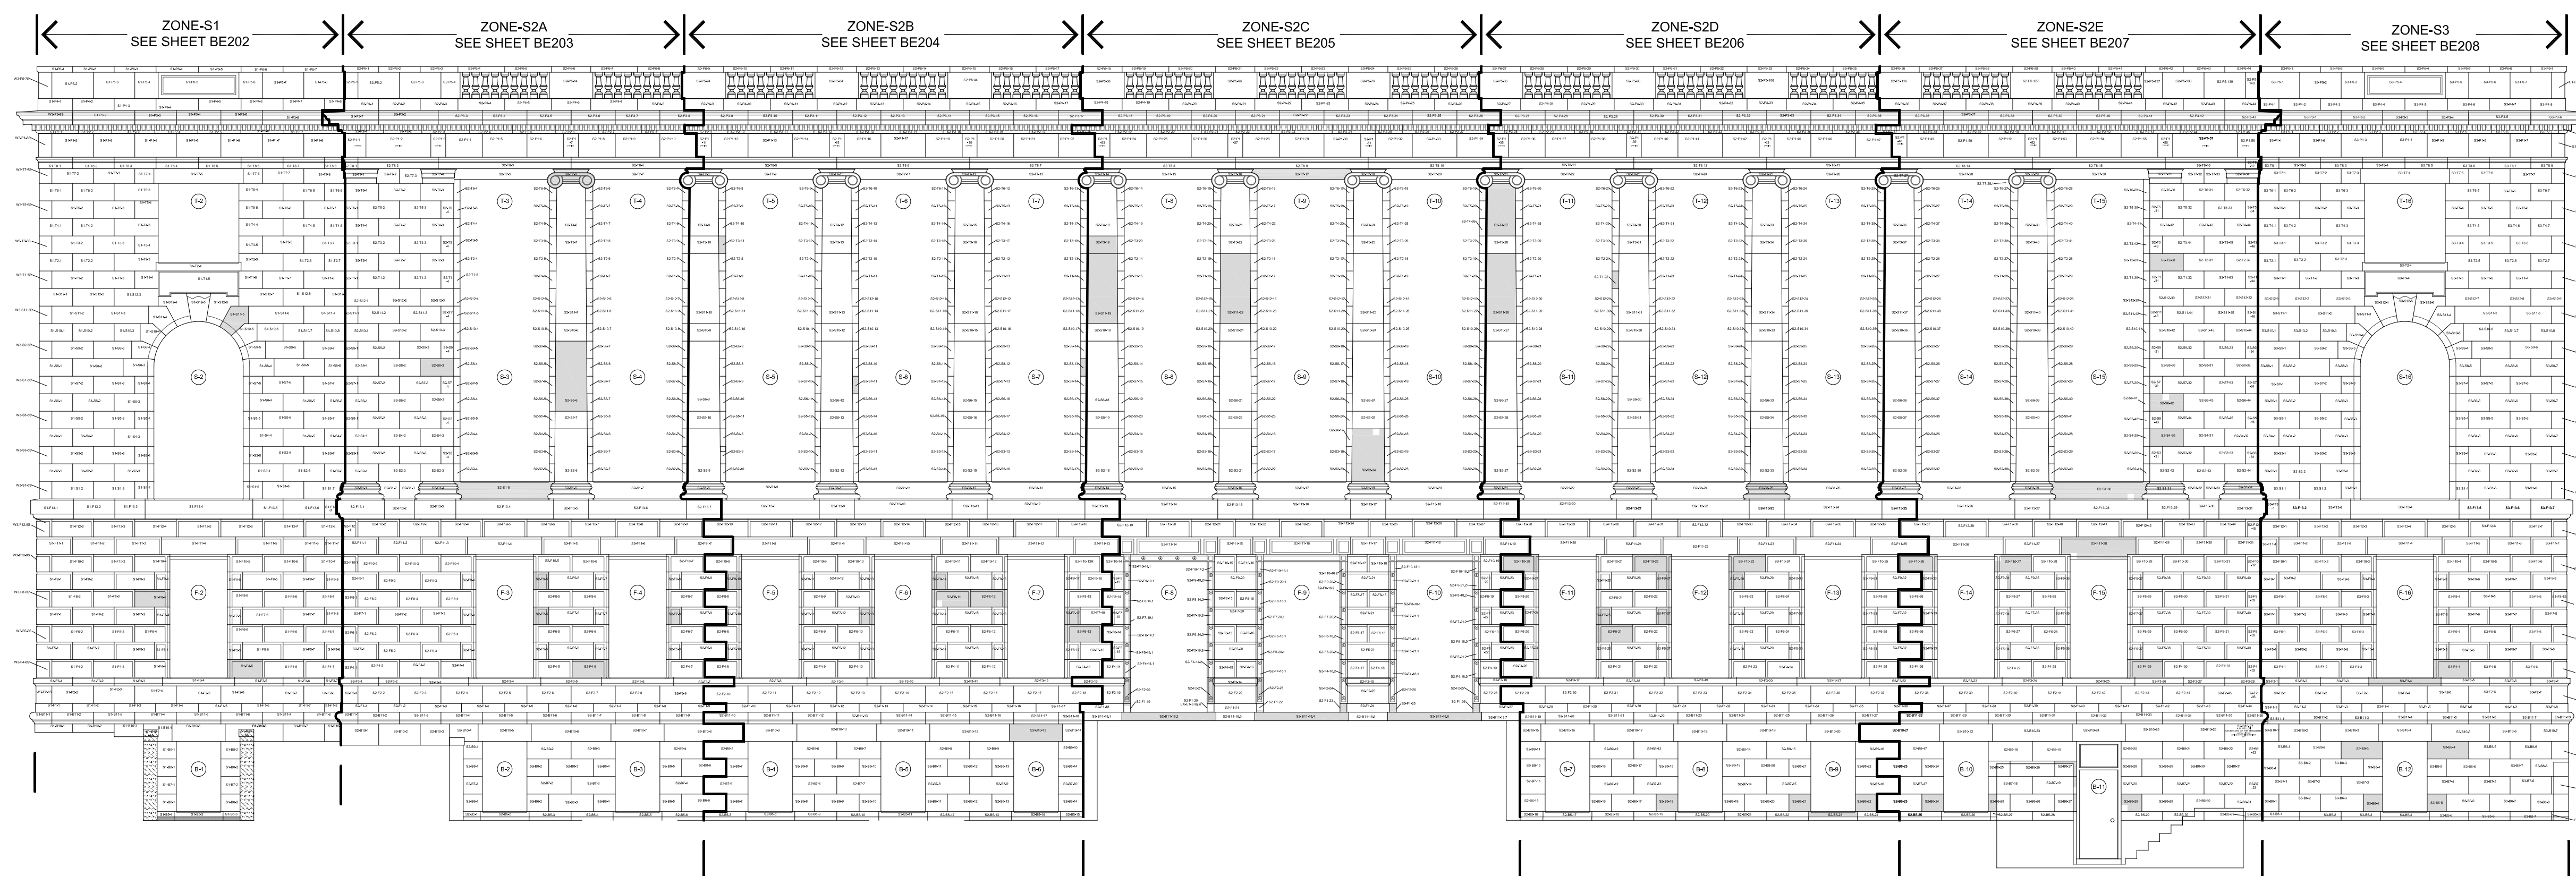


1 OVERALL SOUTH ELEVATION
BE200 SCALE: N.T.S.

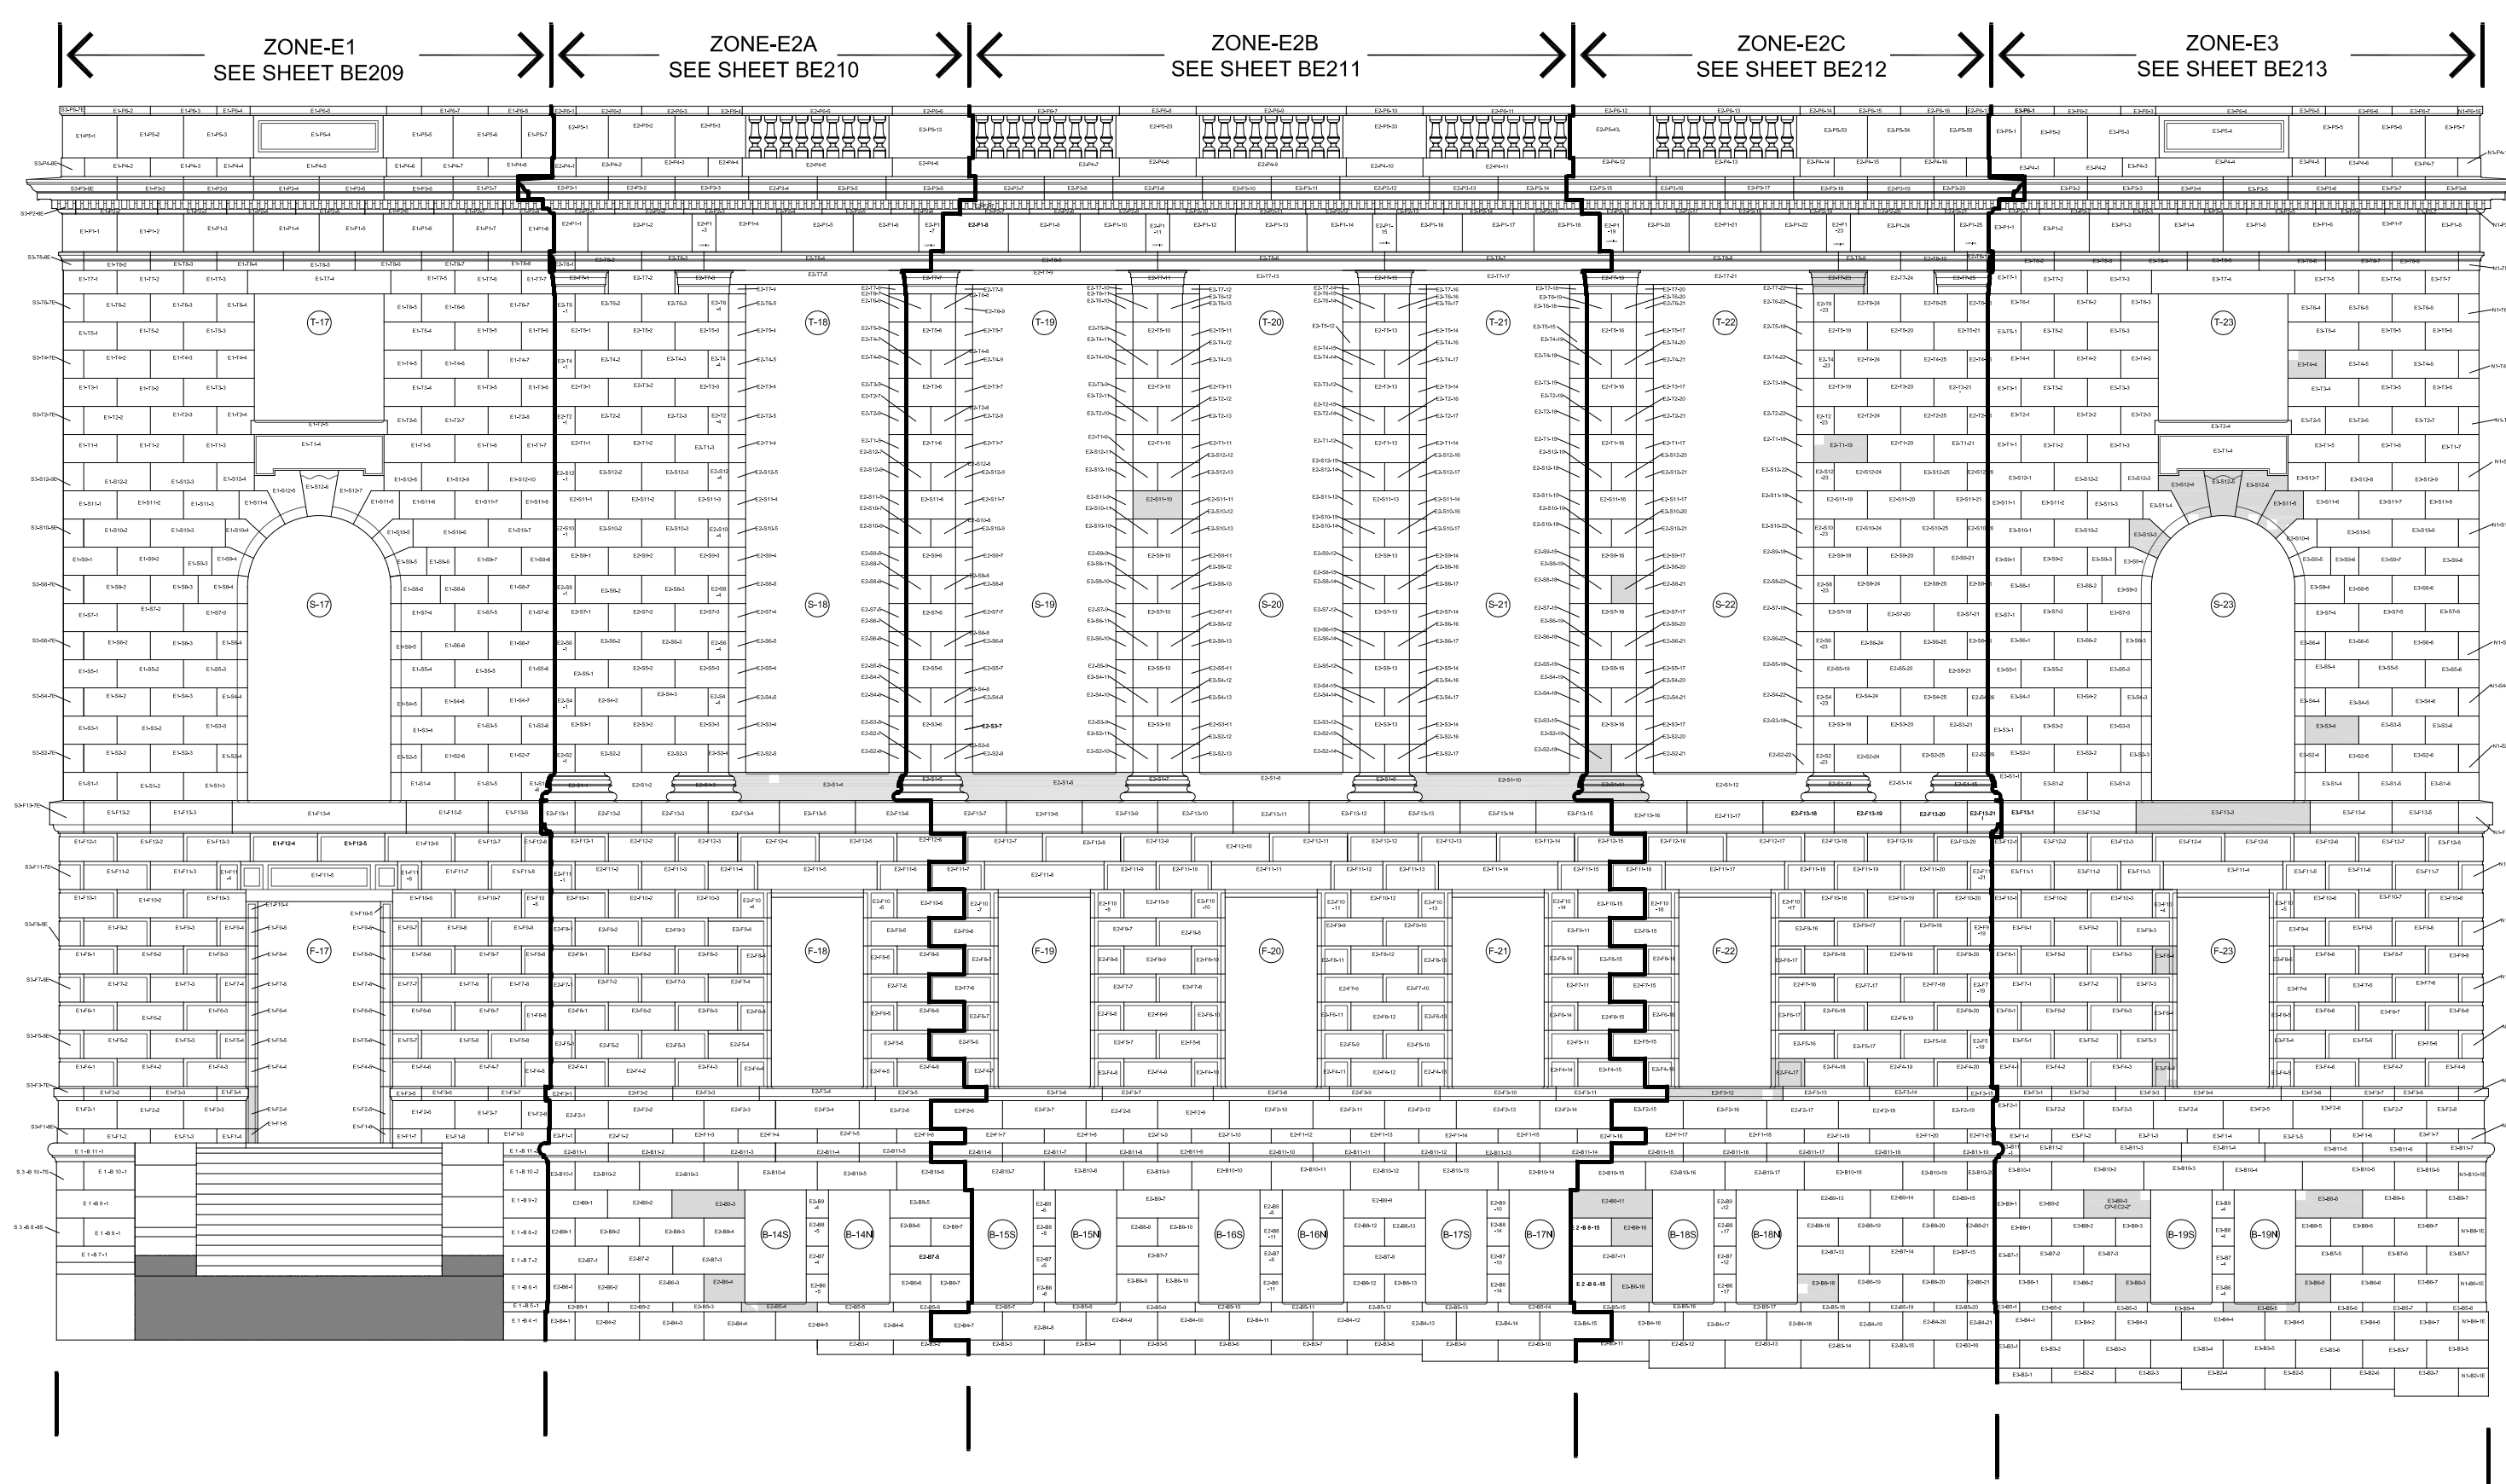

2 OVERALL EAST ELEVATION
BE200 SCALE: N.T.S.

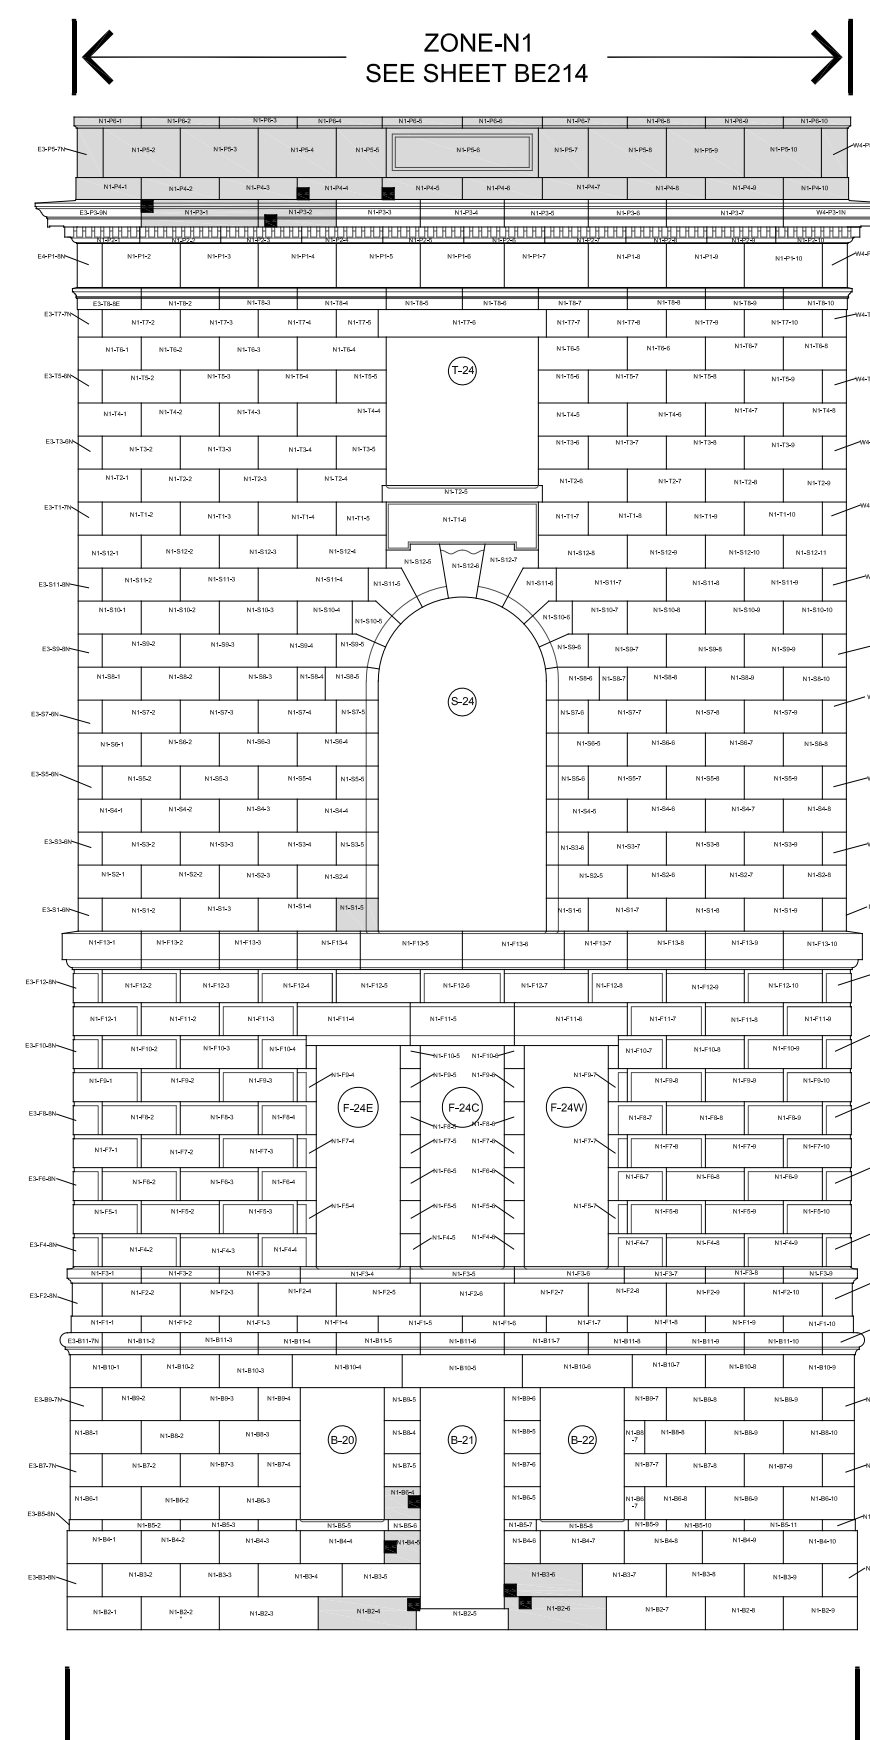

3 PARTIAL NORTH ELEVATION
BE200 SCALE: N.T.S.

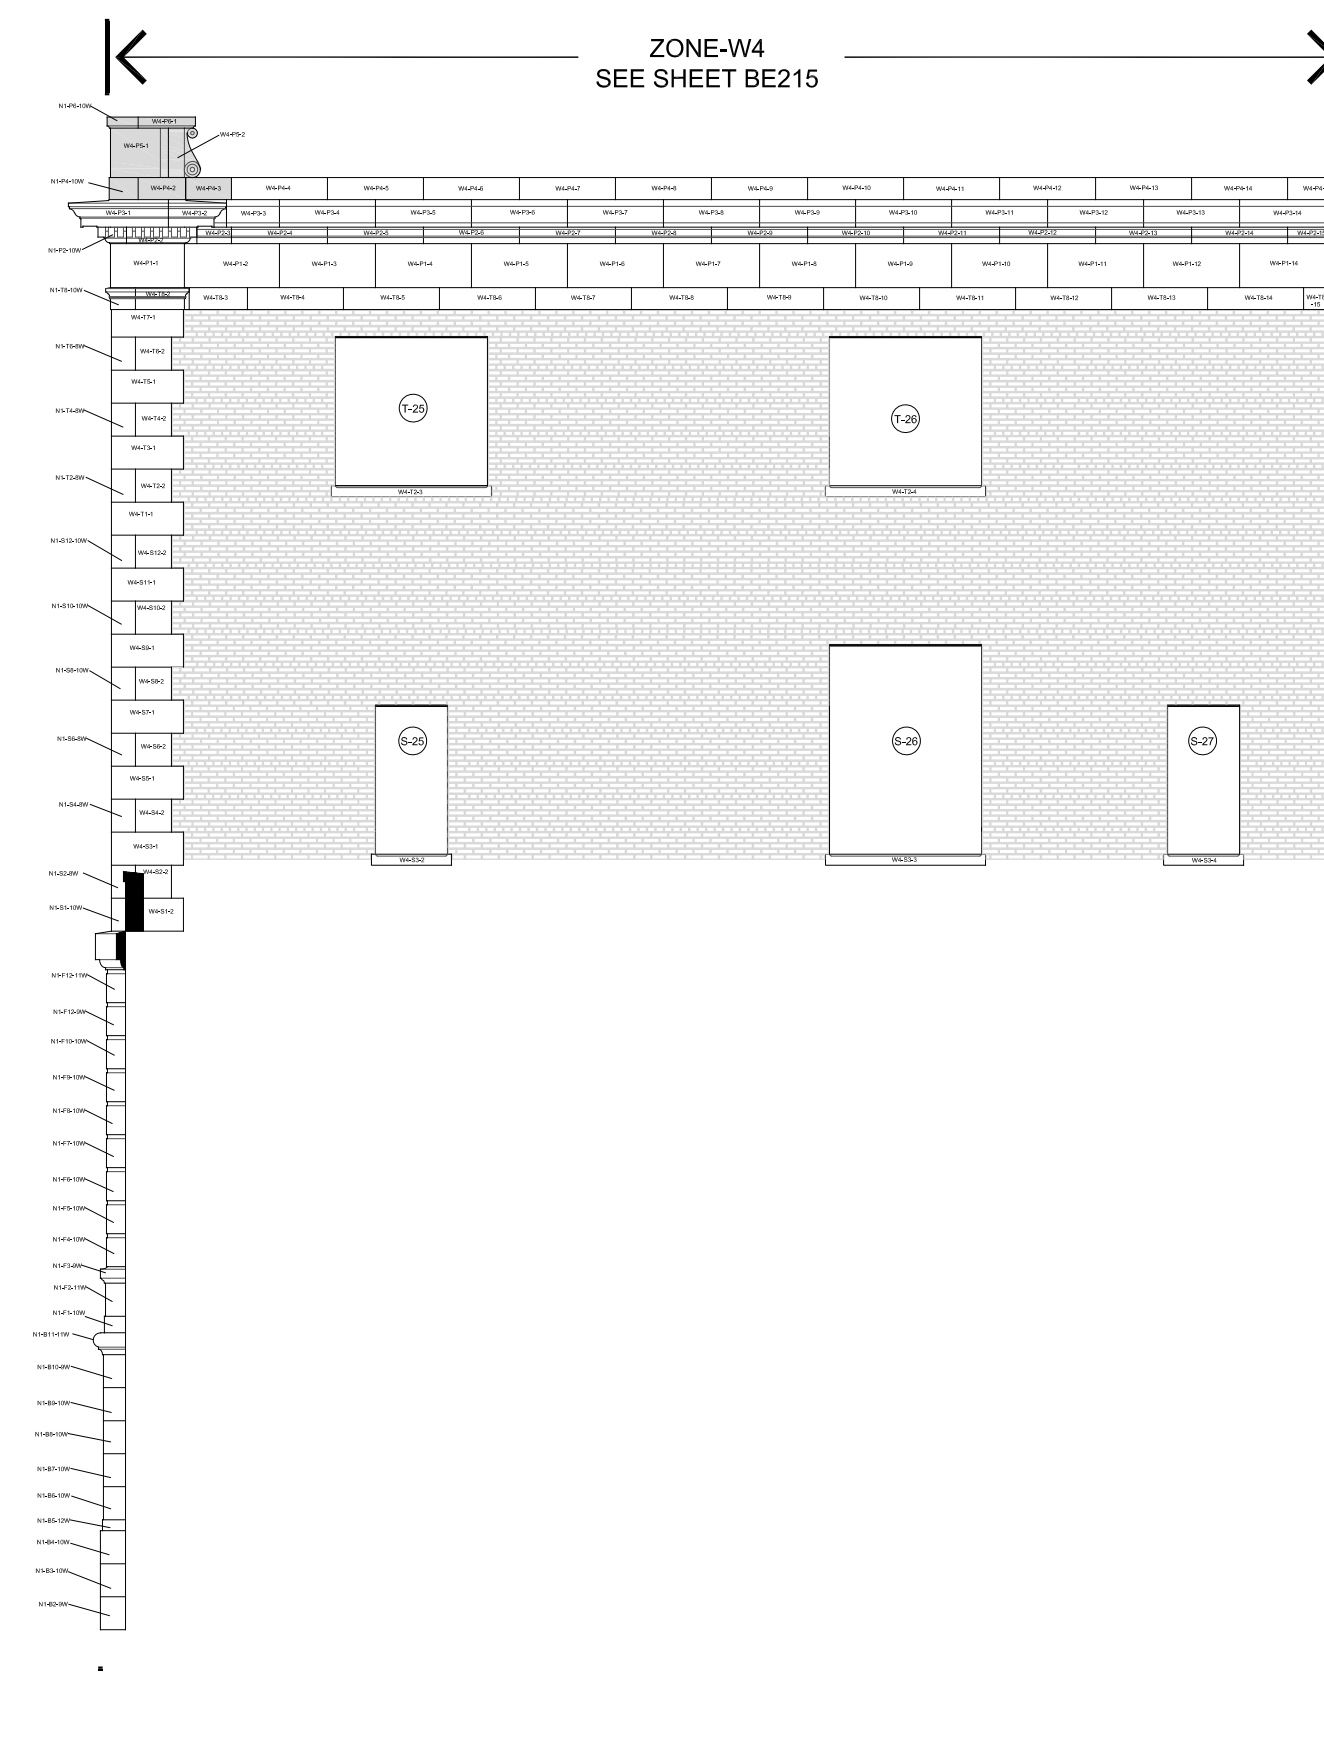

4 PARTIAL WEST ELEVATION
BE200 SCALE: N.T.S.

MSR 710 South 2nd Street, 8th Floor
Minneapolis, Minnesota 55401-2282

Architecture 612.375.0336 tel
Interiors and 612.342.2216 fax
Urban Design www.msrdesign.com

Civil Engineering and Landscape Architects
Ken Saiki Design, Inc.
303 South Paterson St.
Madison, WI 53703
608.251.3600 fax

Structural Engineering, Technology, AV
KJWW
1800 Deming Way, Suite 200
Middleton, WI 53713
608.223.9600 tel

MEP Engineers
MEP Associates
860 Blue Gentian Road, Suite 17
Eagan, MN 55121
651.379.9120 tel

Lighting Designer
Gallina Design
30232 County 7
Chatfield, MN 55923
507.867.1628 tel

Preservation Architect
Charles Quagliana, AIA
5641 Willoughby Rd
Mazomanie, WI 53560
808.449.9589 tel

Building Envelope Consultant
InSite Consulting Architects
115 E. Main Street, Suite 200
Madison, WI 53703
608.204.0825 tel


Fire & Code Consultant
Summit Fire Consulting
575 Minnehaha Ave. W.
St. Paul, MN 55103
651.251.1879 tel

Acoustical Consultant
KRA
4826 Chicago Avenue South, Suite 206
Minneapolis, MN 55417
612.374.3800 tel

Vierbicher
CIVIL ENGINEERS
999 Fourier Drive, Suite 201
Madison
WI 53717

**Madison Municipal
Building**

I hereby certify that this plan, specification or report was prepared by me or under my direct supervision and that I am a duly Licensed Architect under the Laws of the State of Wisconsin.

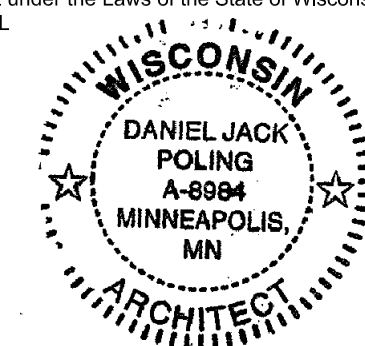

Signature: Jack Poling
Print Name: Jack Poling

[illegible]

PROJECT NO.	2014057
PROJECT PHASE	BID SET
DRAWN BY: ZMP/MD	CHECKED BY: SMP

ELEVATION
ZONE KEY


EXHIBIT F

BE200

Madison Municipal Building

BPW Project No # 7939
215 Martin Luther King, Jr. Blvd
Madison, WI 53703

I hereby certify that this plan, specification or report was prepared by me or under my direct supervision and that I am a duly Licensed Architect under the Laws of the State of Wisconsin.
ARCHITECT SEAL

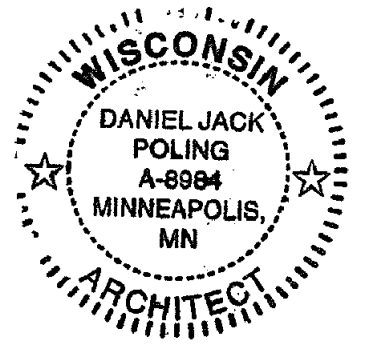

Signature: Mike Smith

Print Names: Jack Poling

Date: 10.07.2016 License No: A-8984

[illegible]

PROJECT NO. 2014057

PROJECT PHASE	BID SET
---------------	---------

BID 3E



DRAWN BY: _____ CHECK _____

ZMP/MD

MASONRY ELEVATIONS

EXHIBIT F

BE202

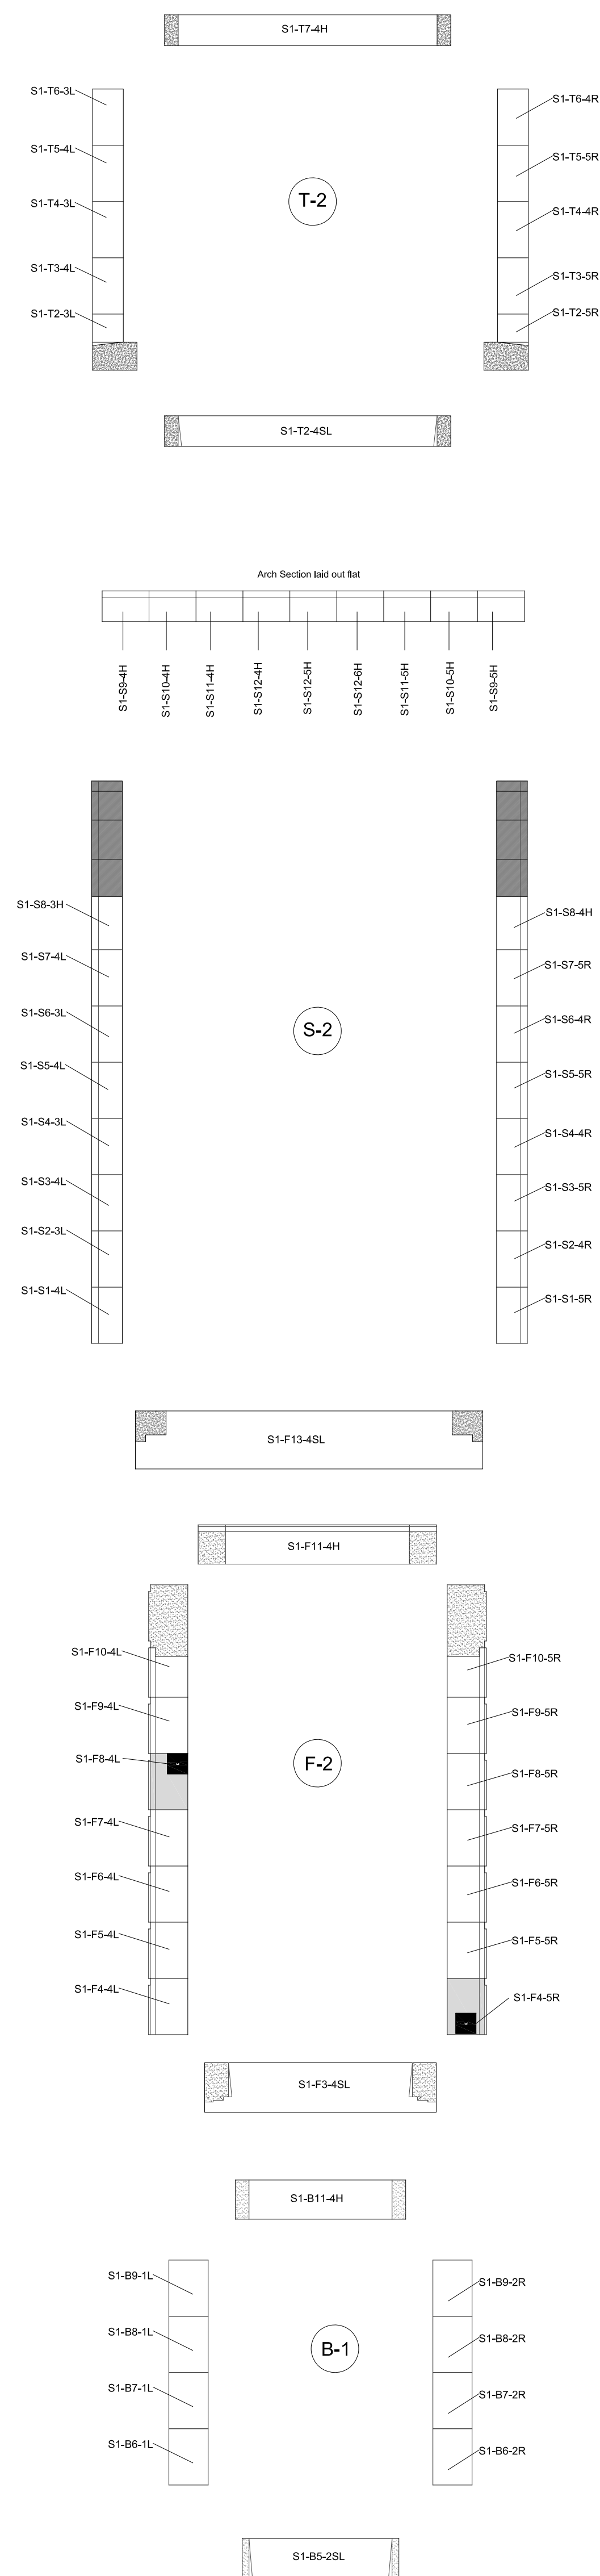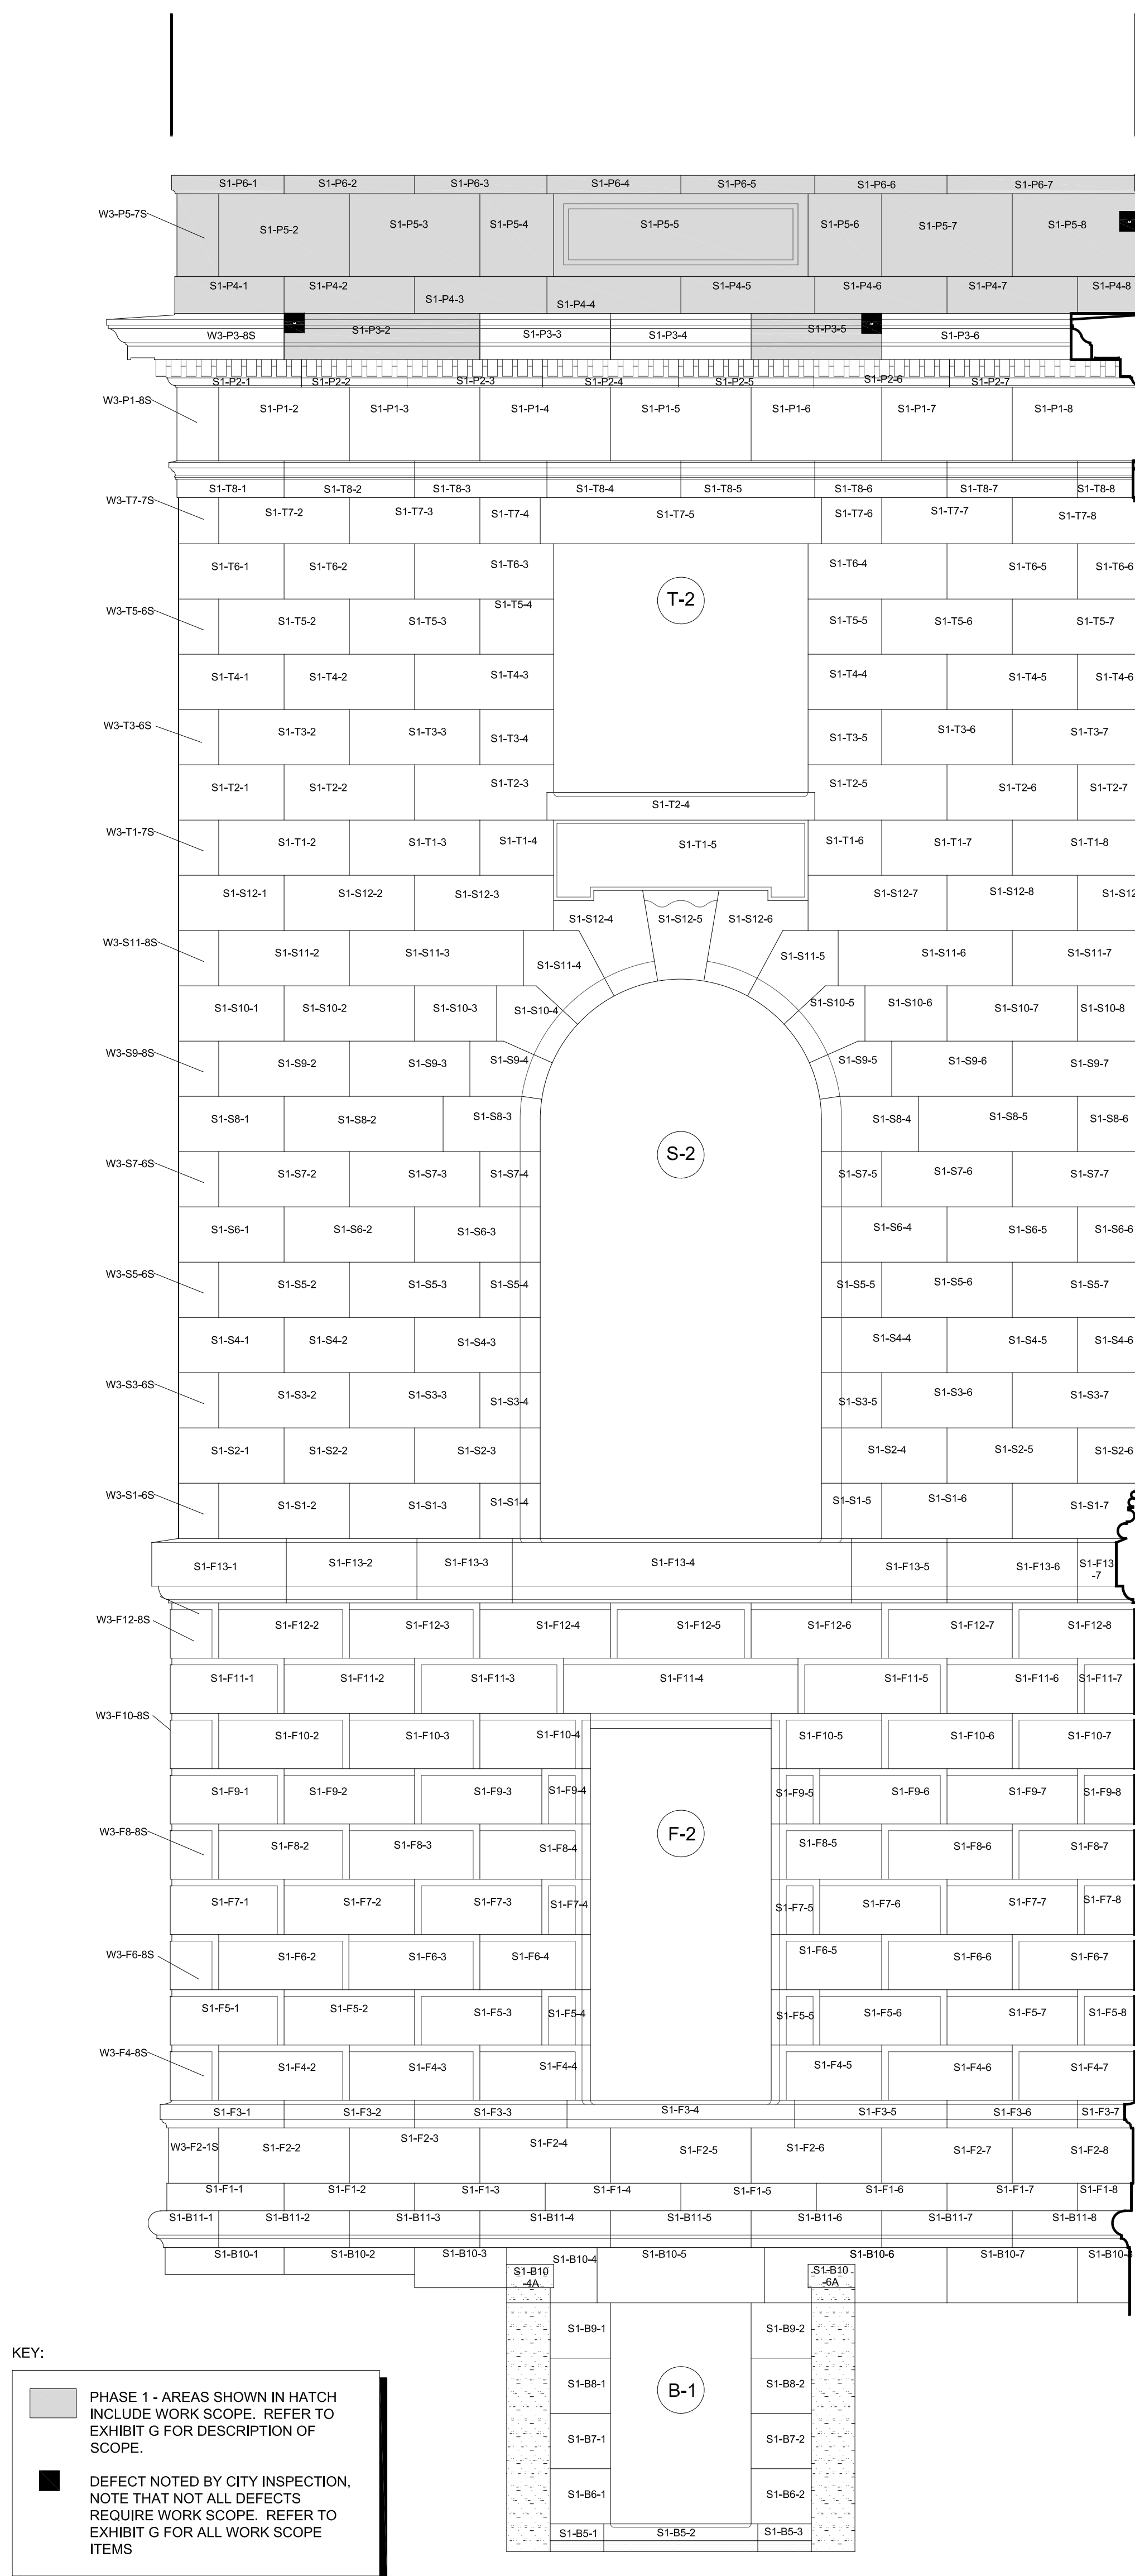

KEY:

 PHASE 1 - AREAS SHOWN IN HATCH INCLUDE WORK SCOPE. REFER TO EXHIBIT G FOR DESCRIPTION OF SCOPE.

 DEFECT NOTED BY CITY INSPECTION. NOTE THAT NOT ALL DEFECTS REQUIRE WORK SCOPE. REFER TO EXHIBIT G FOR ALL WORK SCOPE ITEMS


1 PARTIAL SOUTH ELEVATION - ZONE S1
BE202 SCALE: N.T.S.



Madison Municipal Building

BPW Project No # 7939
215 Martin Luther King, Jr. Blvd
Madison, WI 53703

hereby certify that this plan, specification or report was prepared by me or under my direct supervision and that I am a duly licensed Architect under the Laws of the State of Wisconsin.

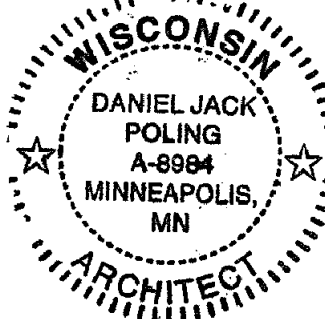

Signature: Jack Poling
 Print Name: Jack Poling

[illegible]

2014057

PROJECT PHASE








DRAWN BY: ZMP/MD
 CHECKED BY: SMP

© 2014 Copyright Meyer, Eshner & Rockness, Ltd.

MASONRY ELEVATIONS

EXHIBIT F


BE205

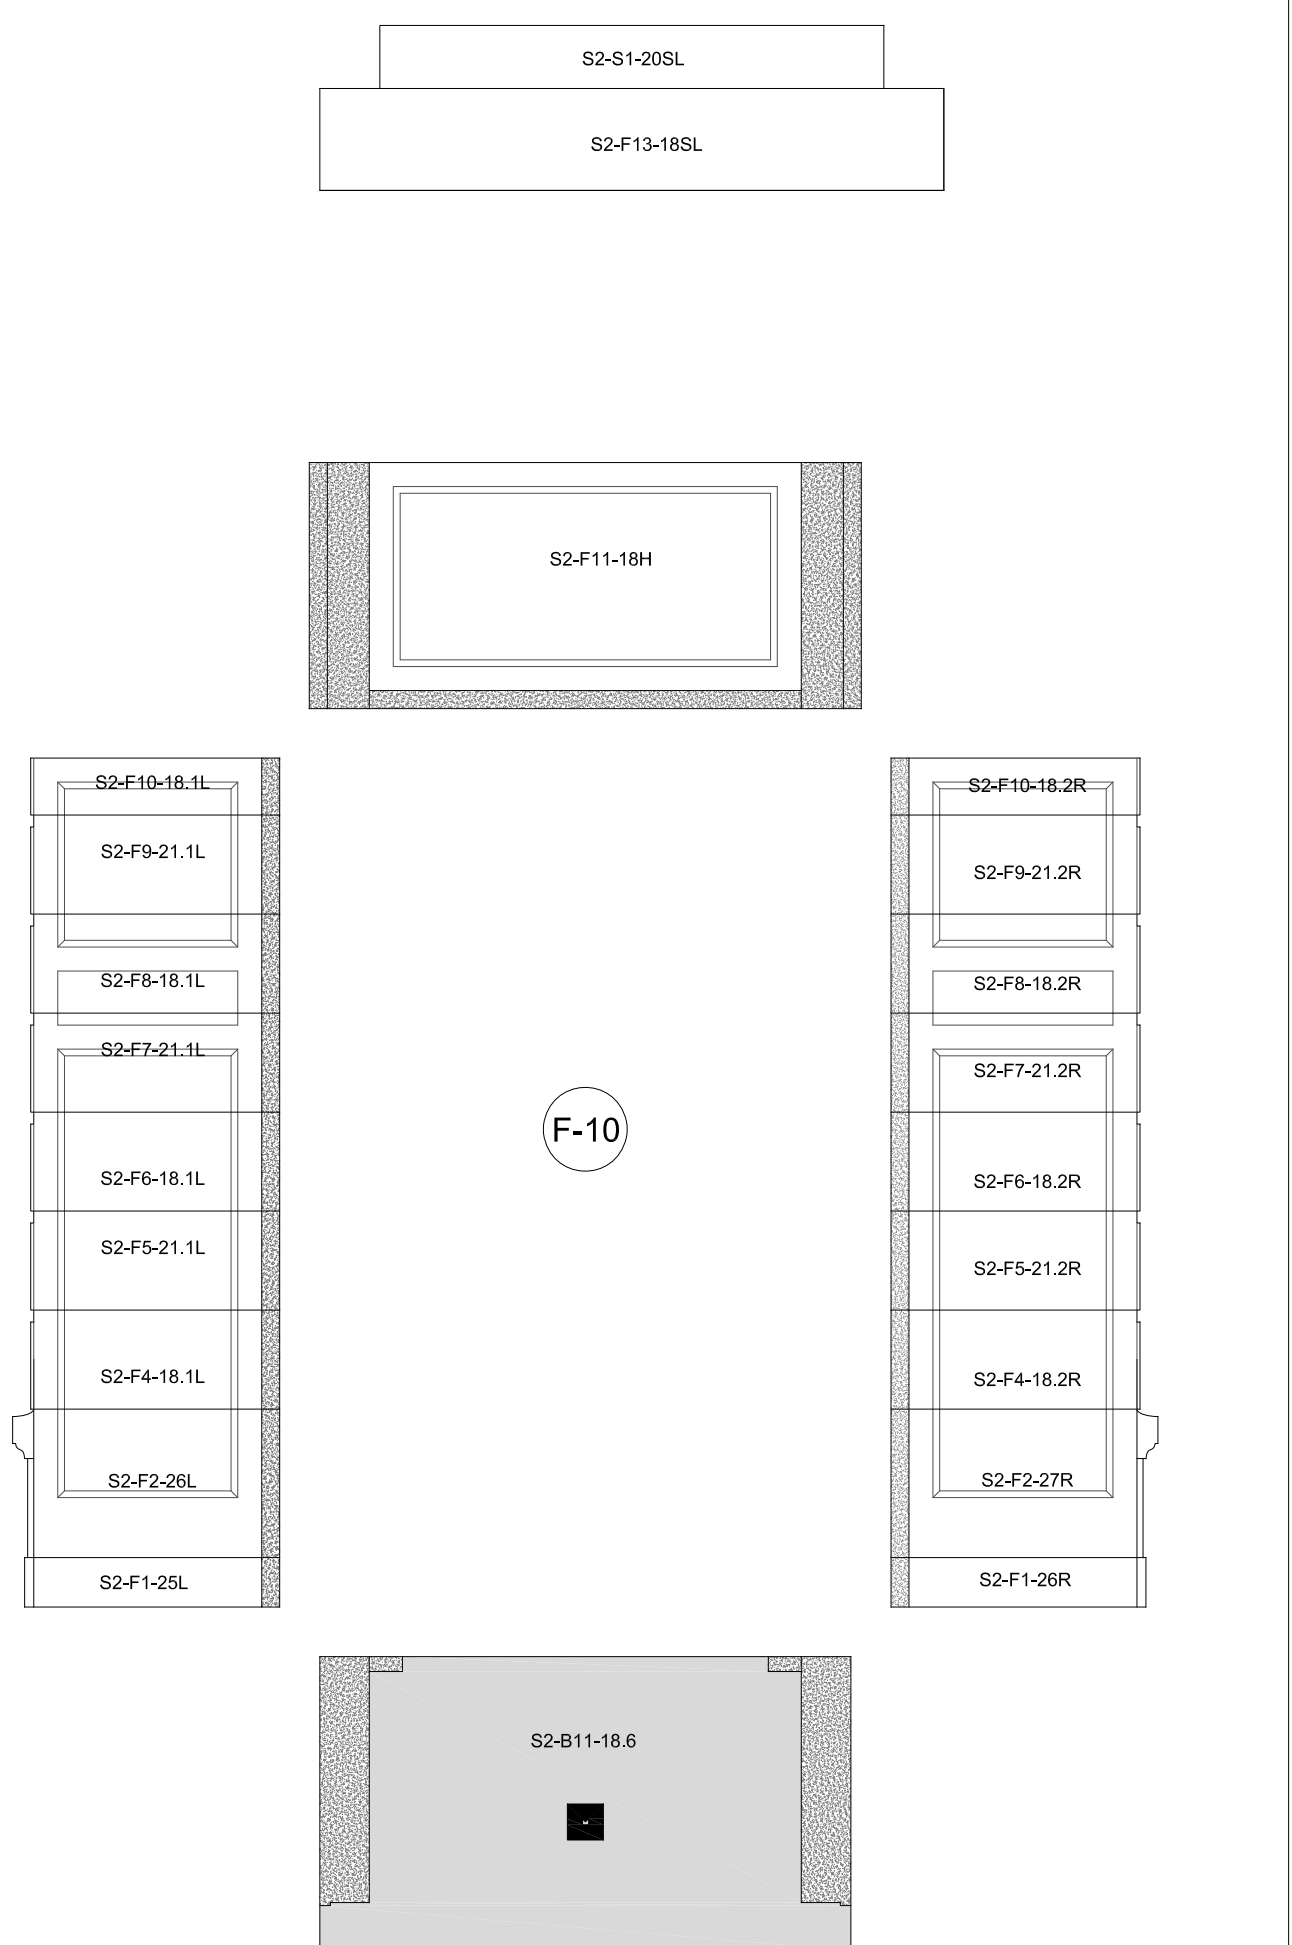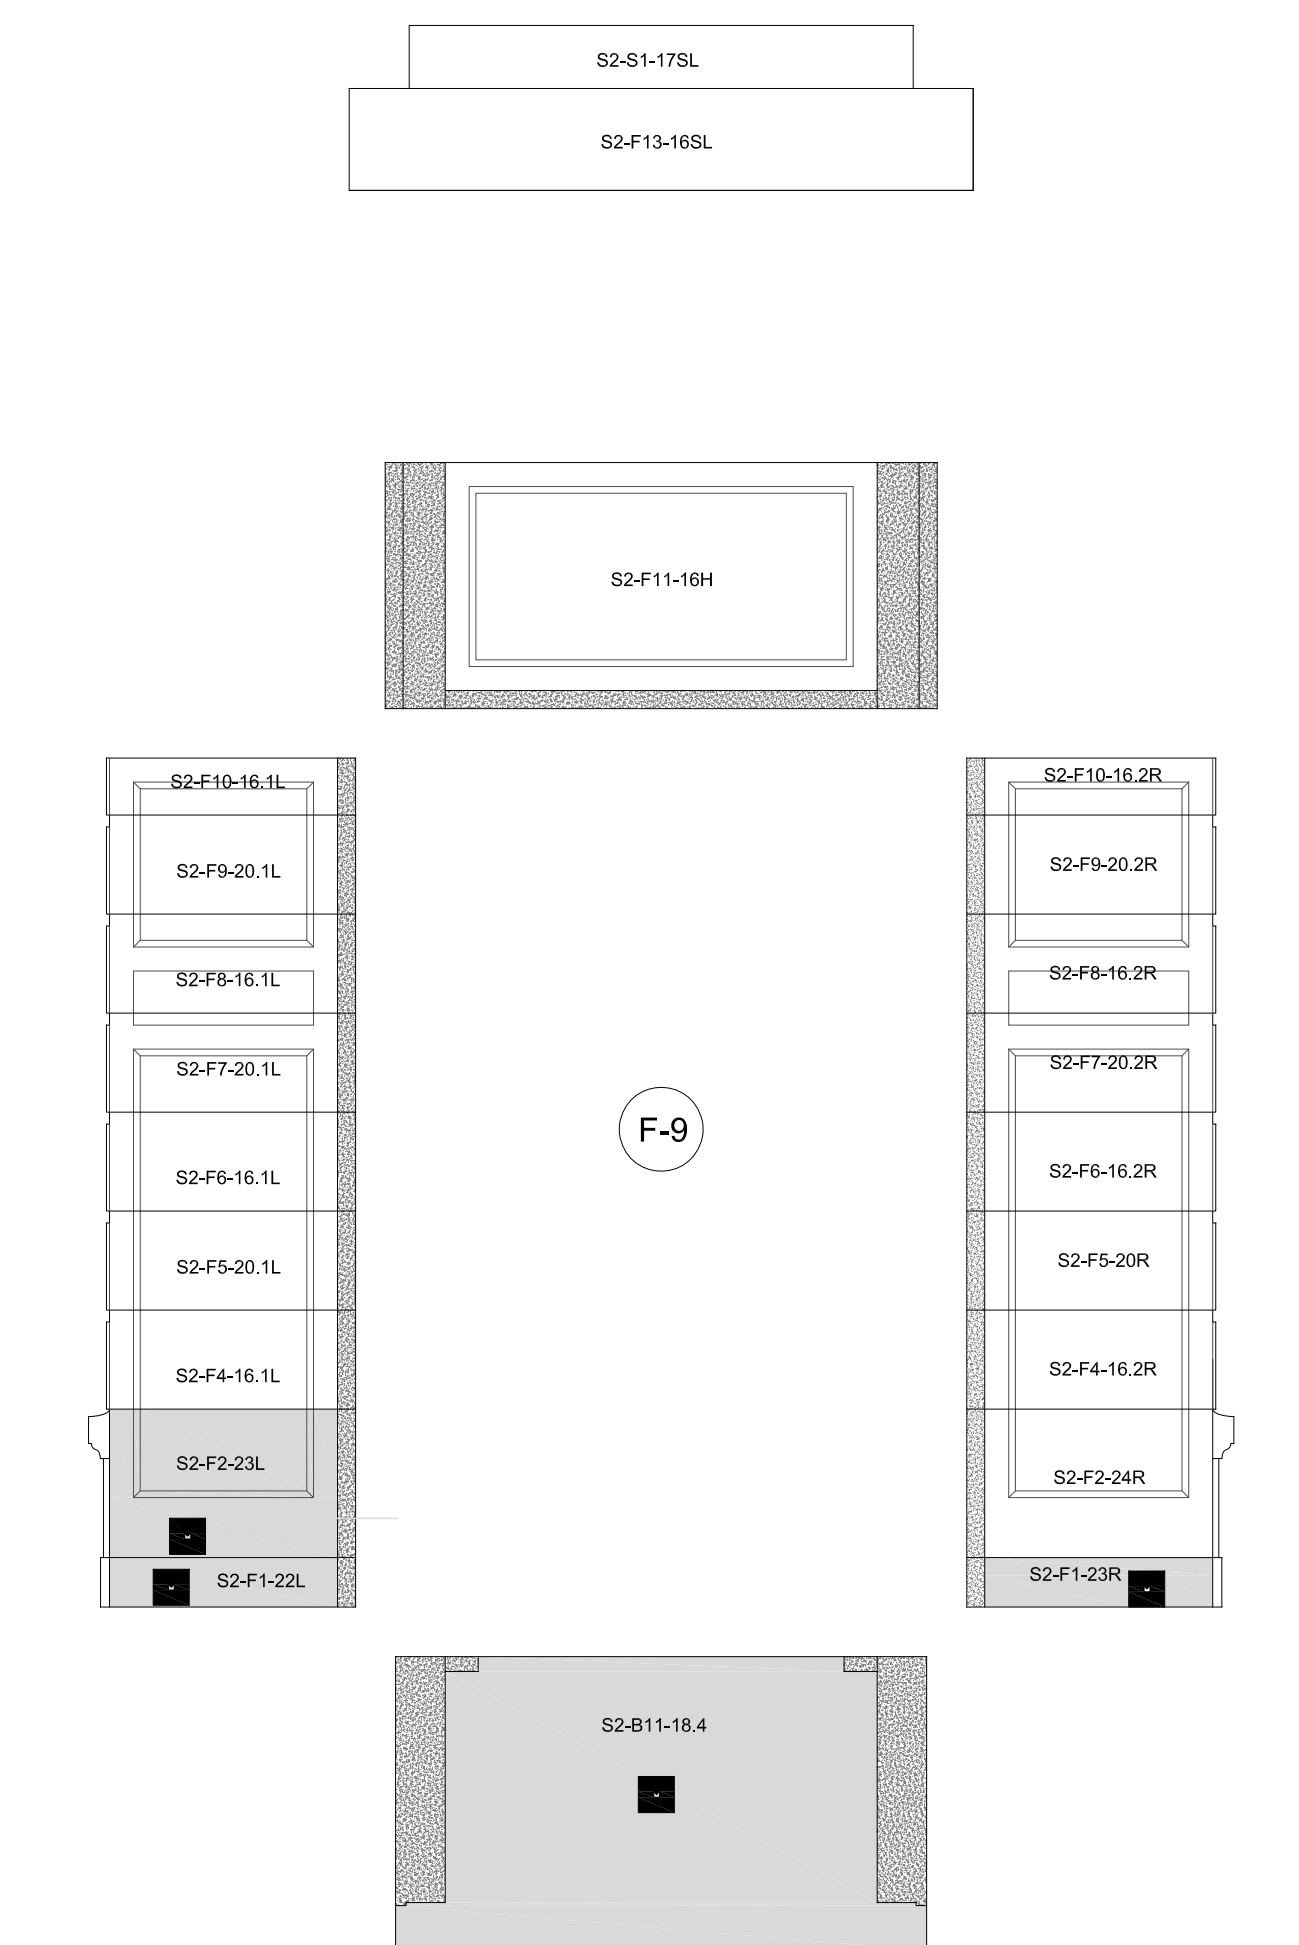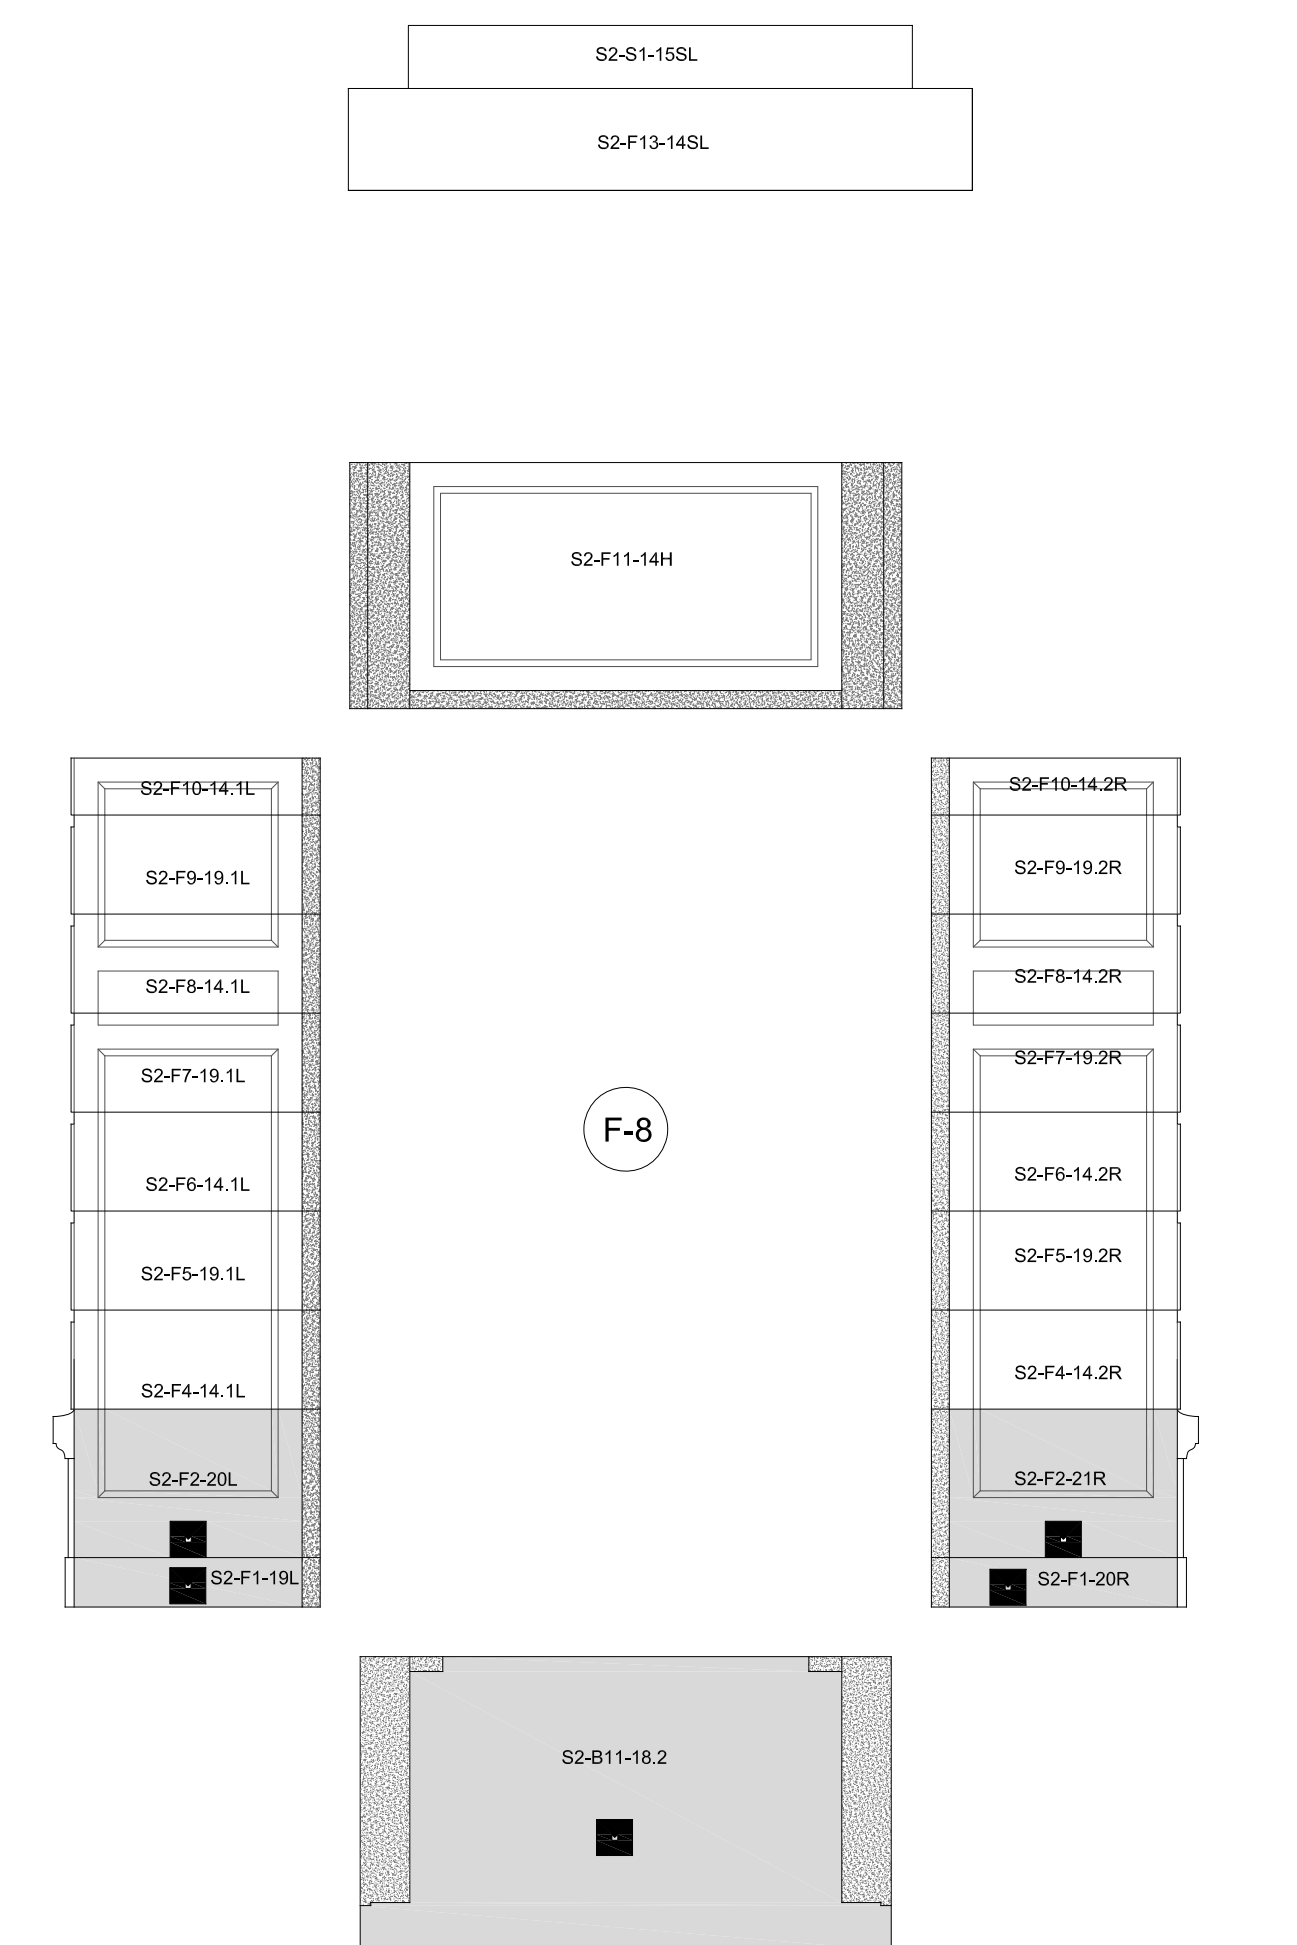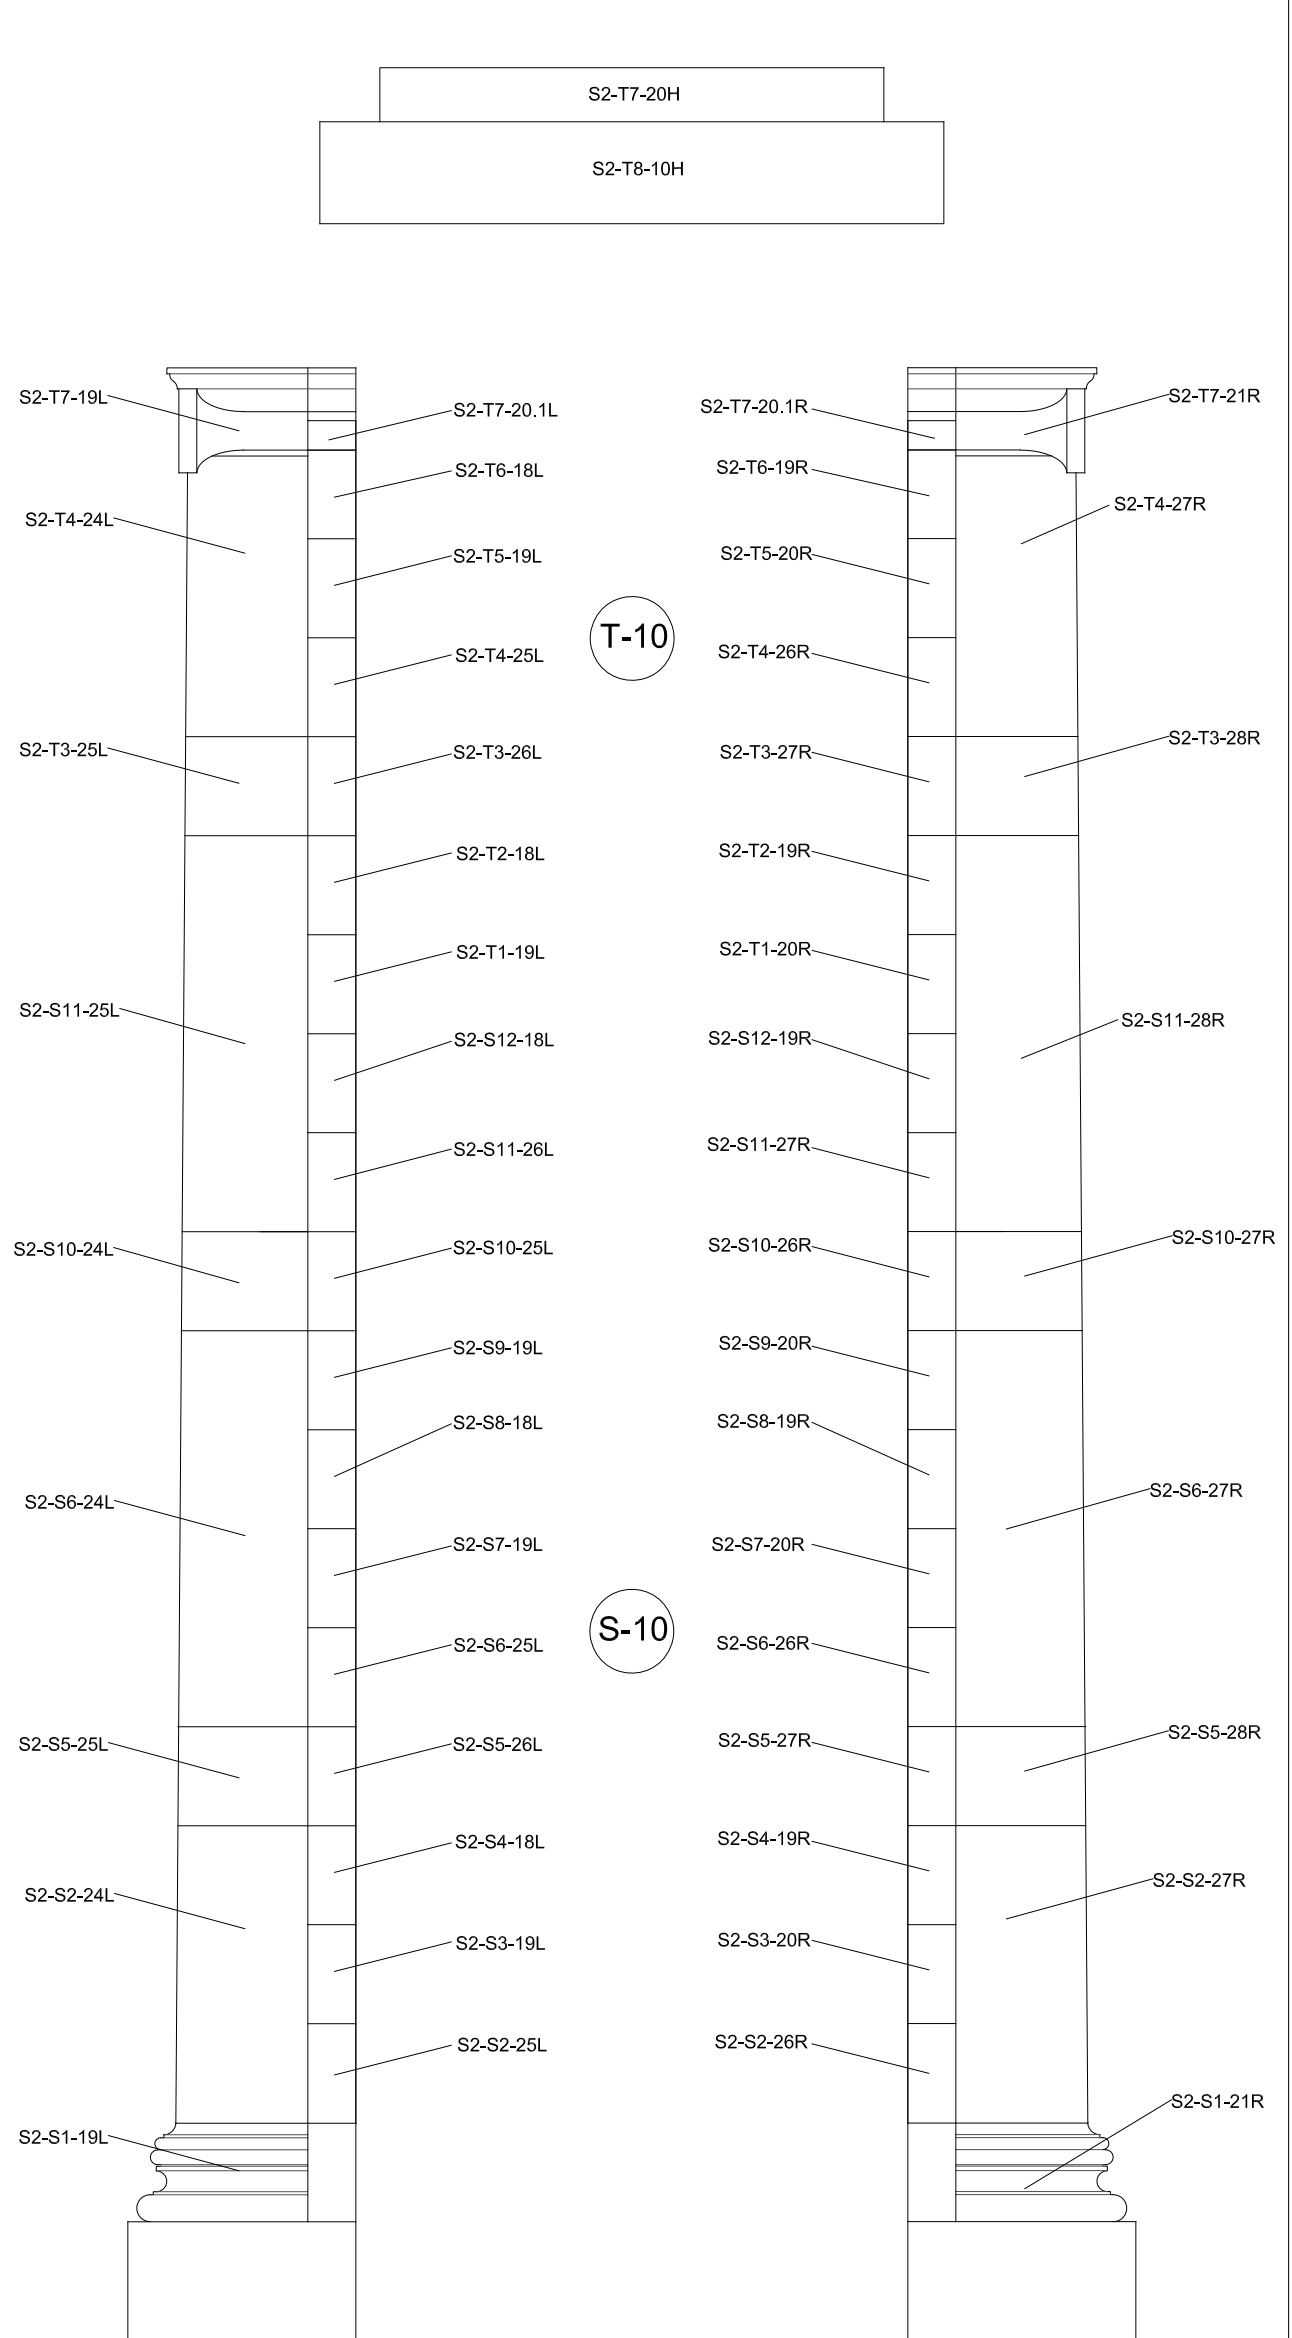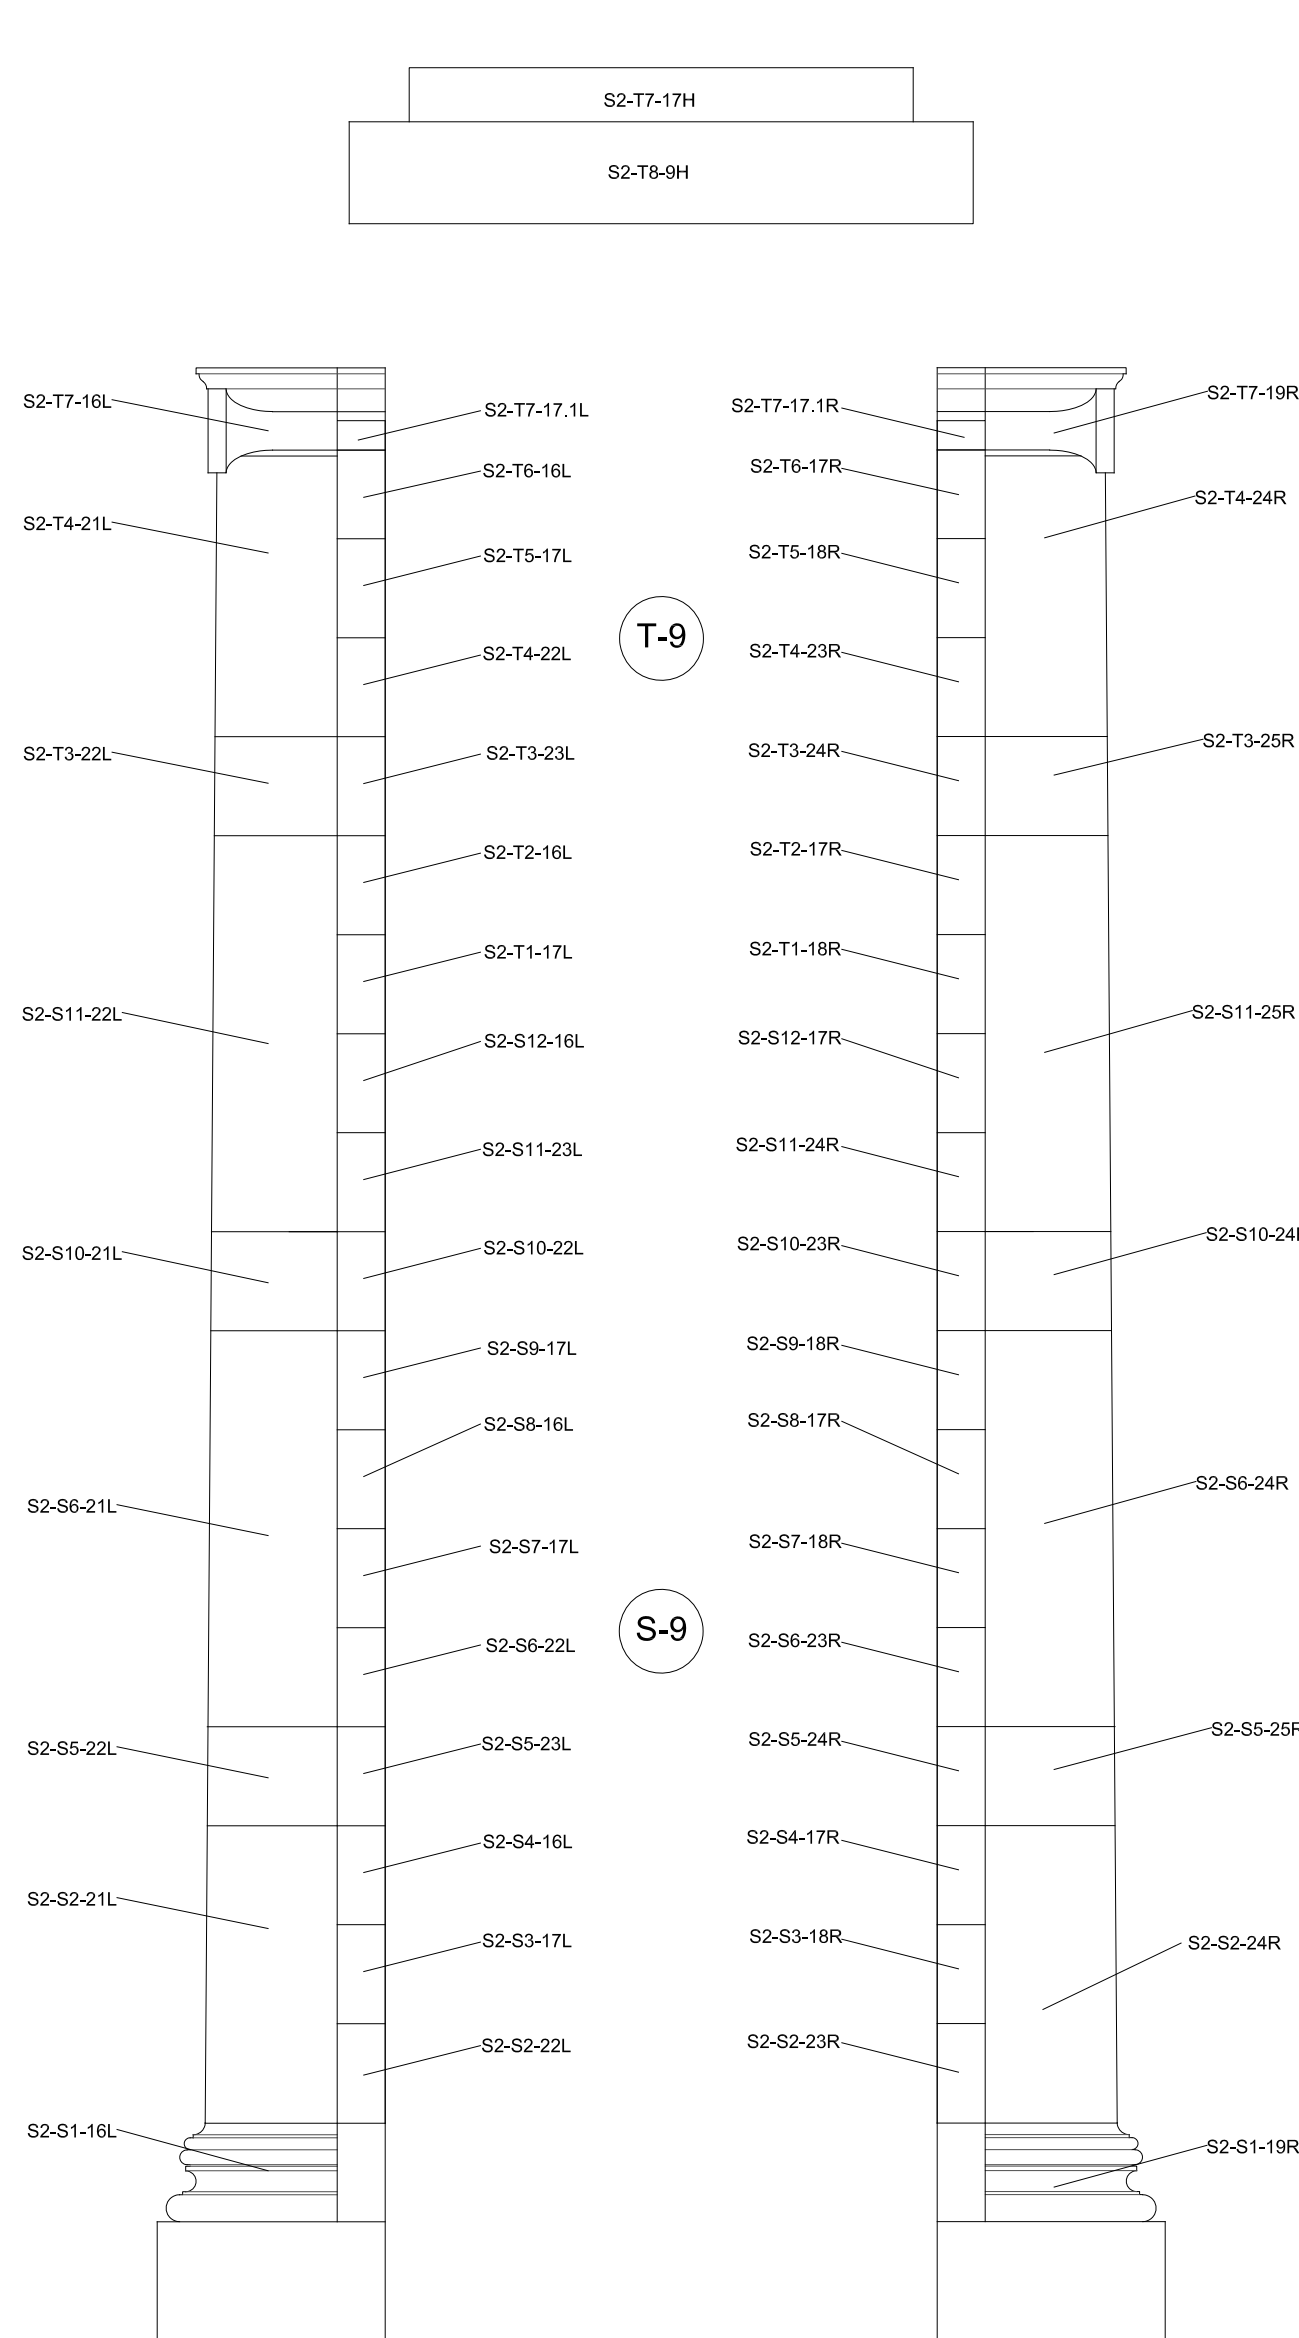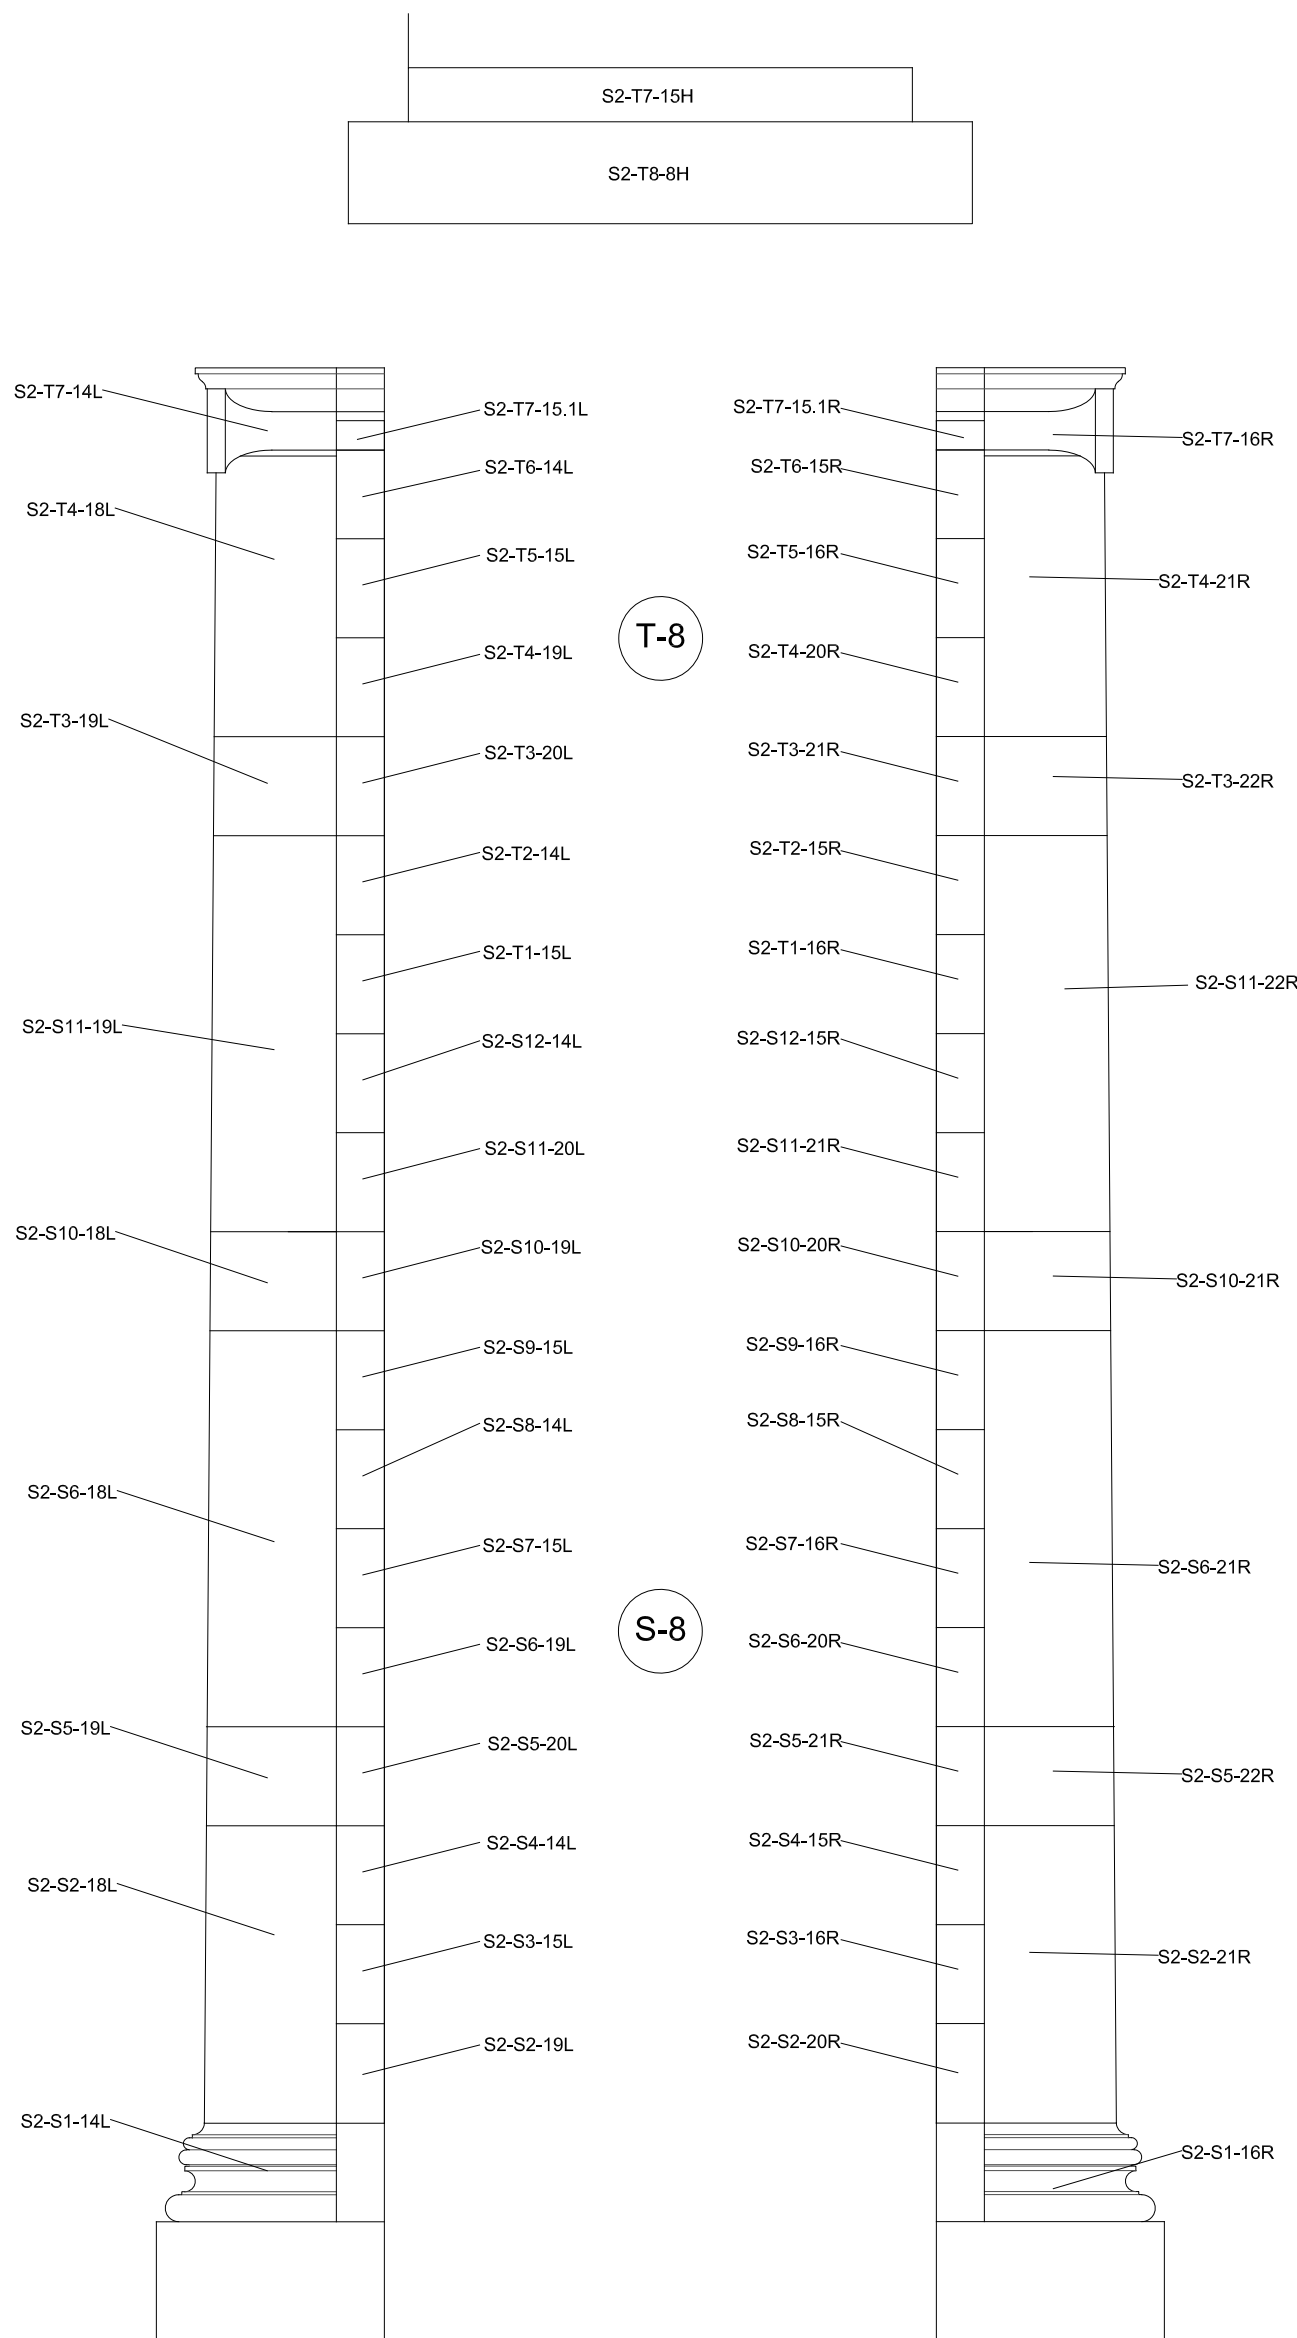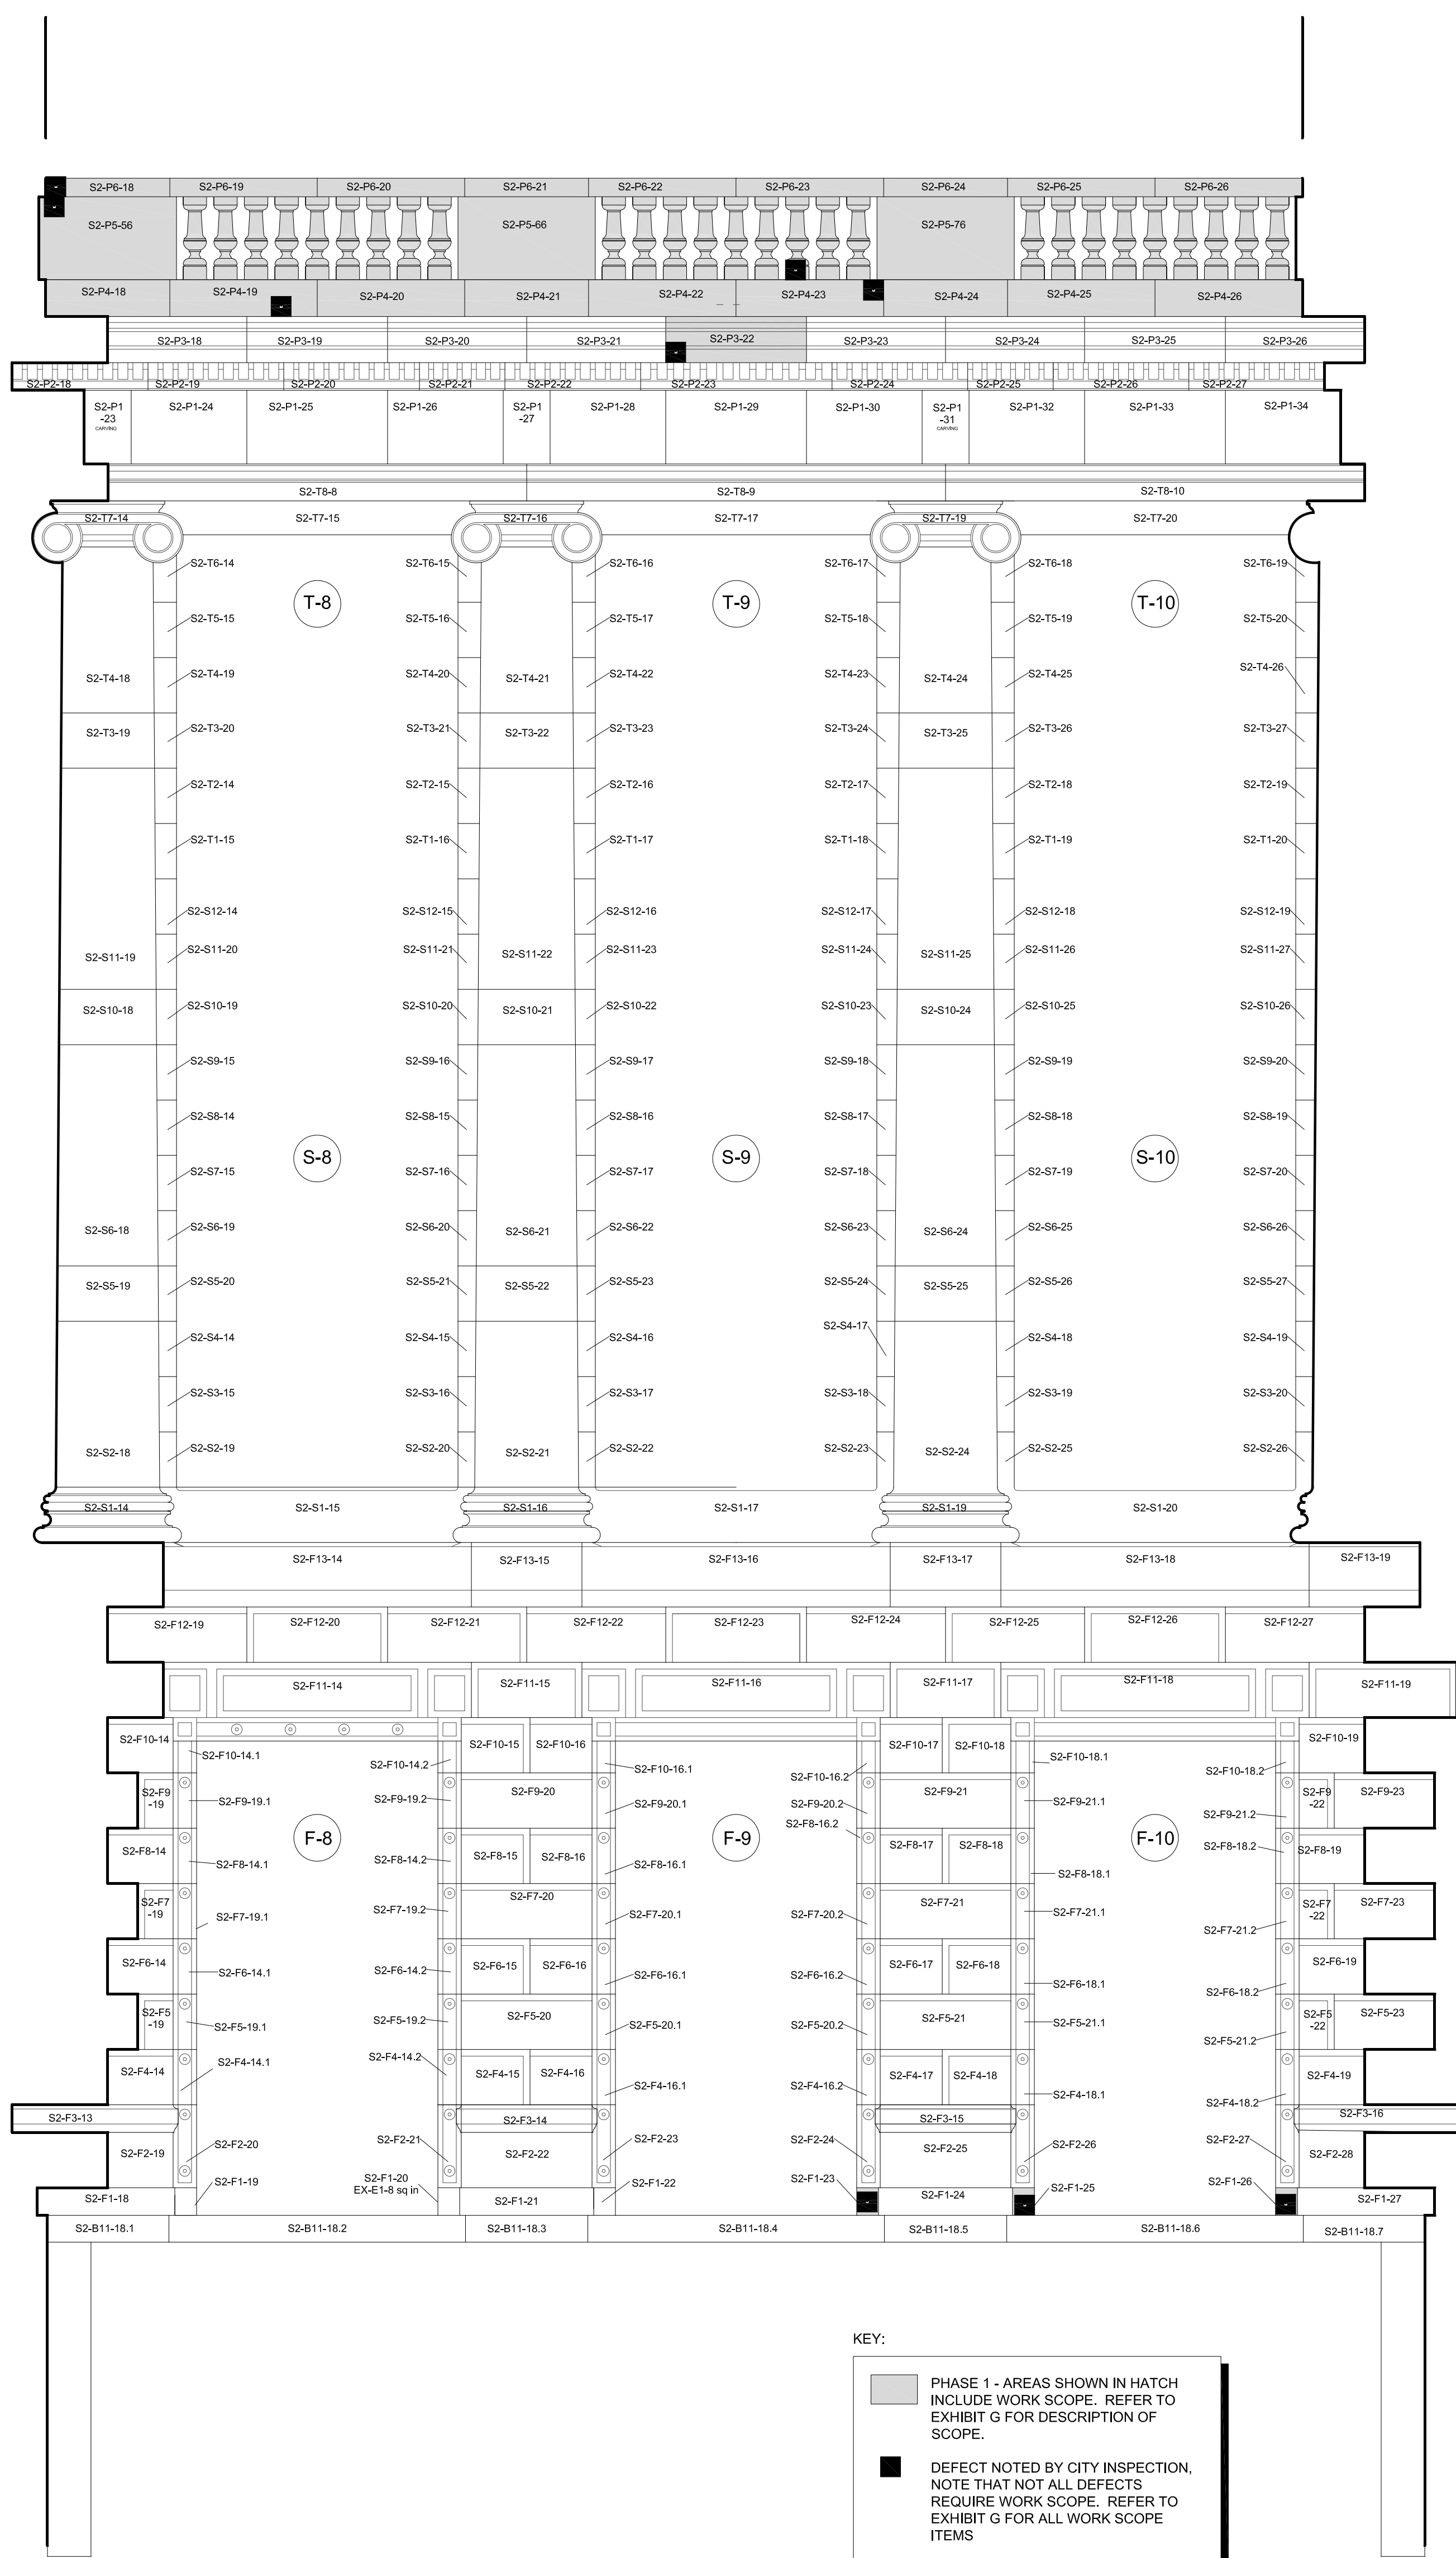

KEY:

	PHASE 1 - AREAS SHOWN IN HATCH INCLUDE WORK SCOPE. REFER TO EXHIBIT G FOR DESCRIPTION OF SCOPE.
	DEFECT NOTED BY CITY INSPECTION NOTE THAT NOT ALL DEFECTS REQUIRE WORK SCOPE. REFER TO EXHIBIT G FOR ALL WORK SCOPE ITEMS


1 PARTIAL SOUTH ELEVATION - ZONE S2C
BE205 SCALE: N.T.S.

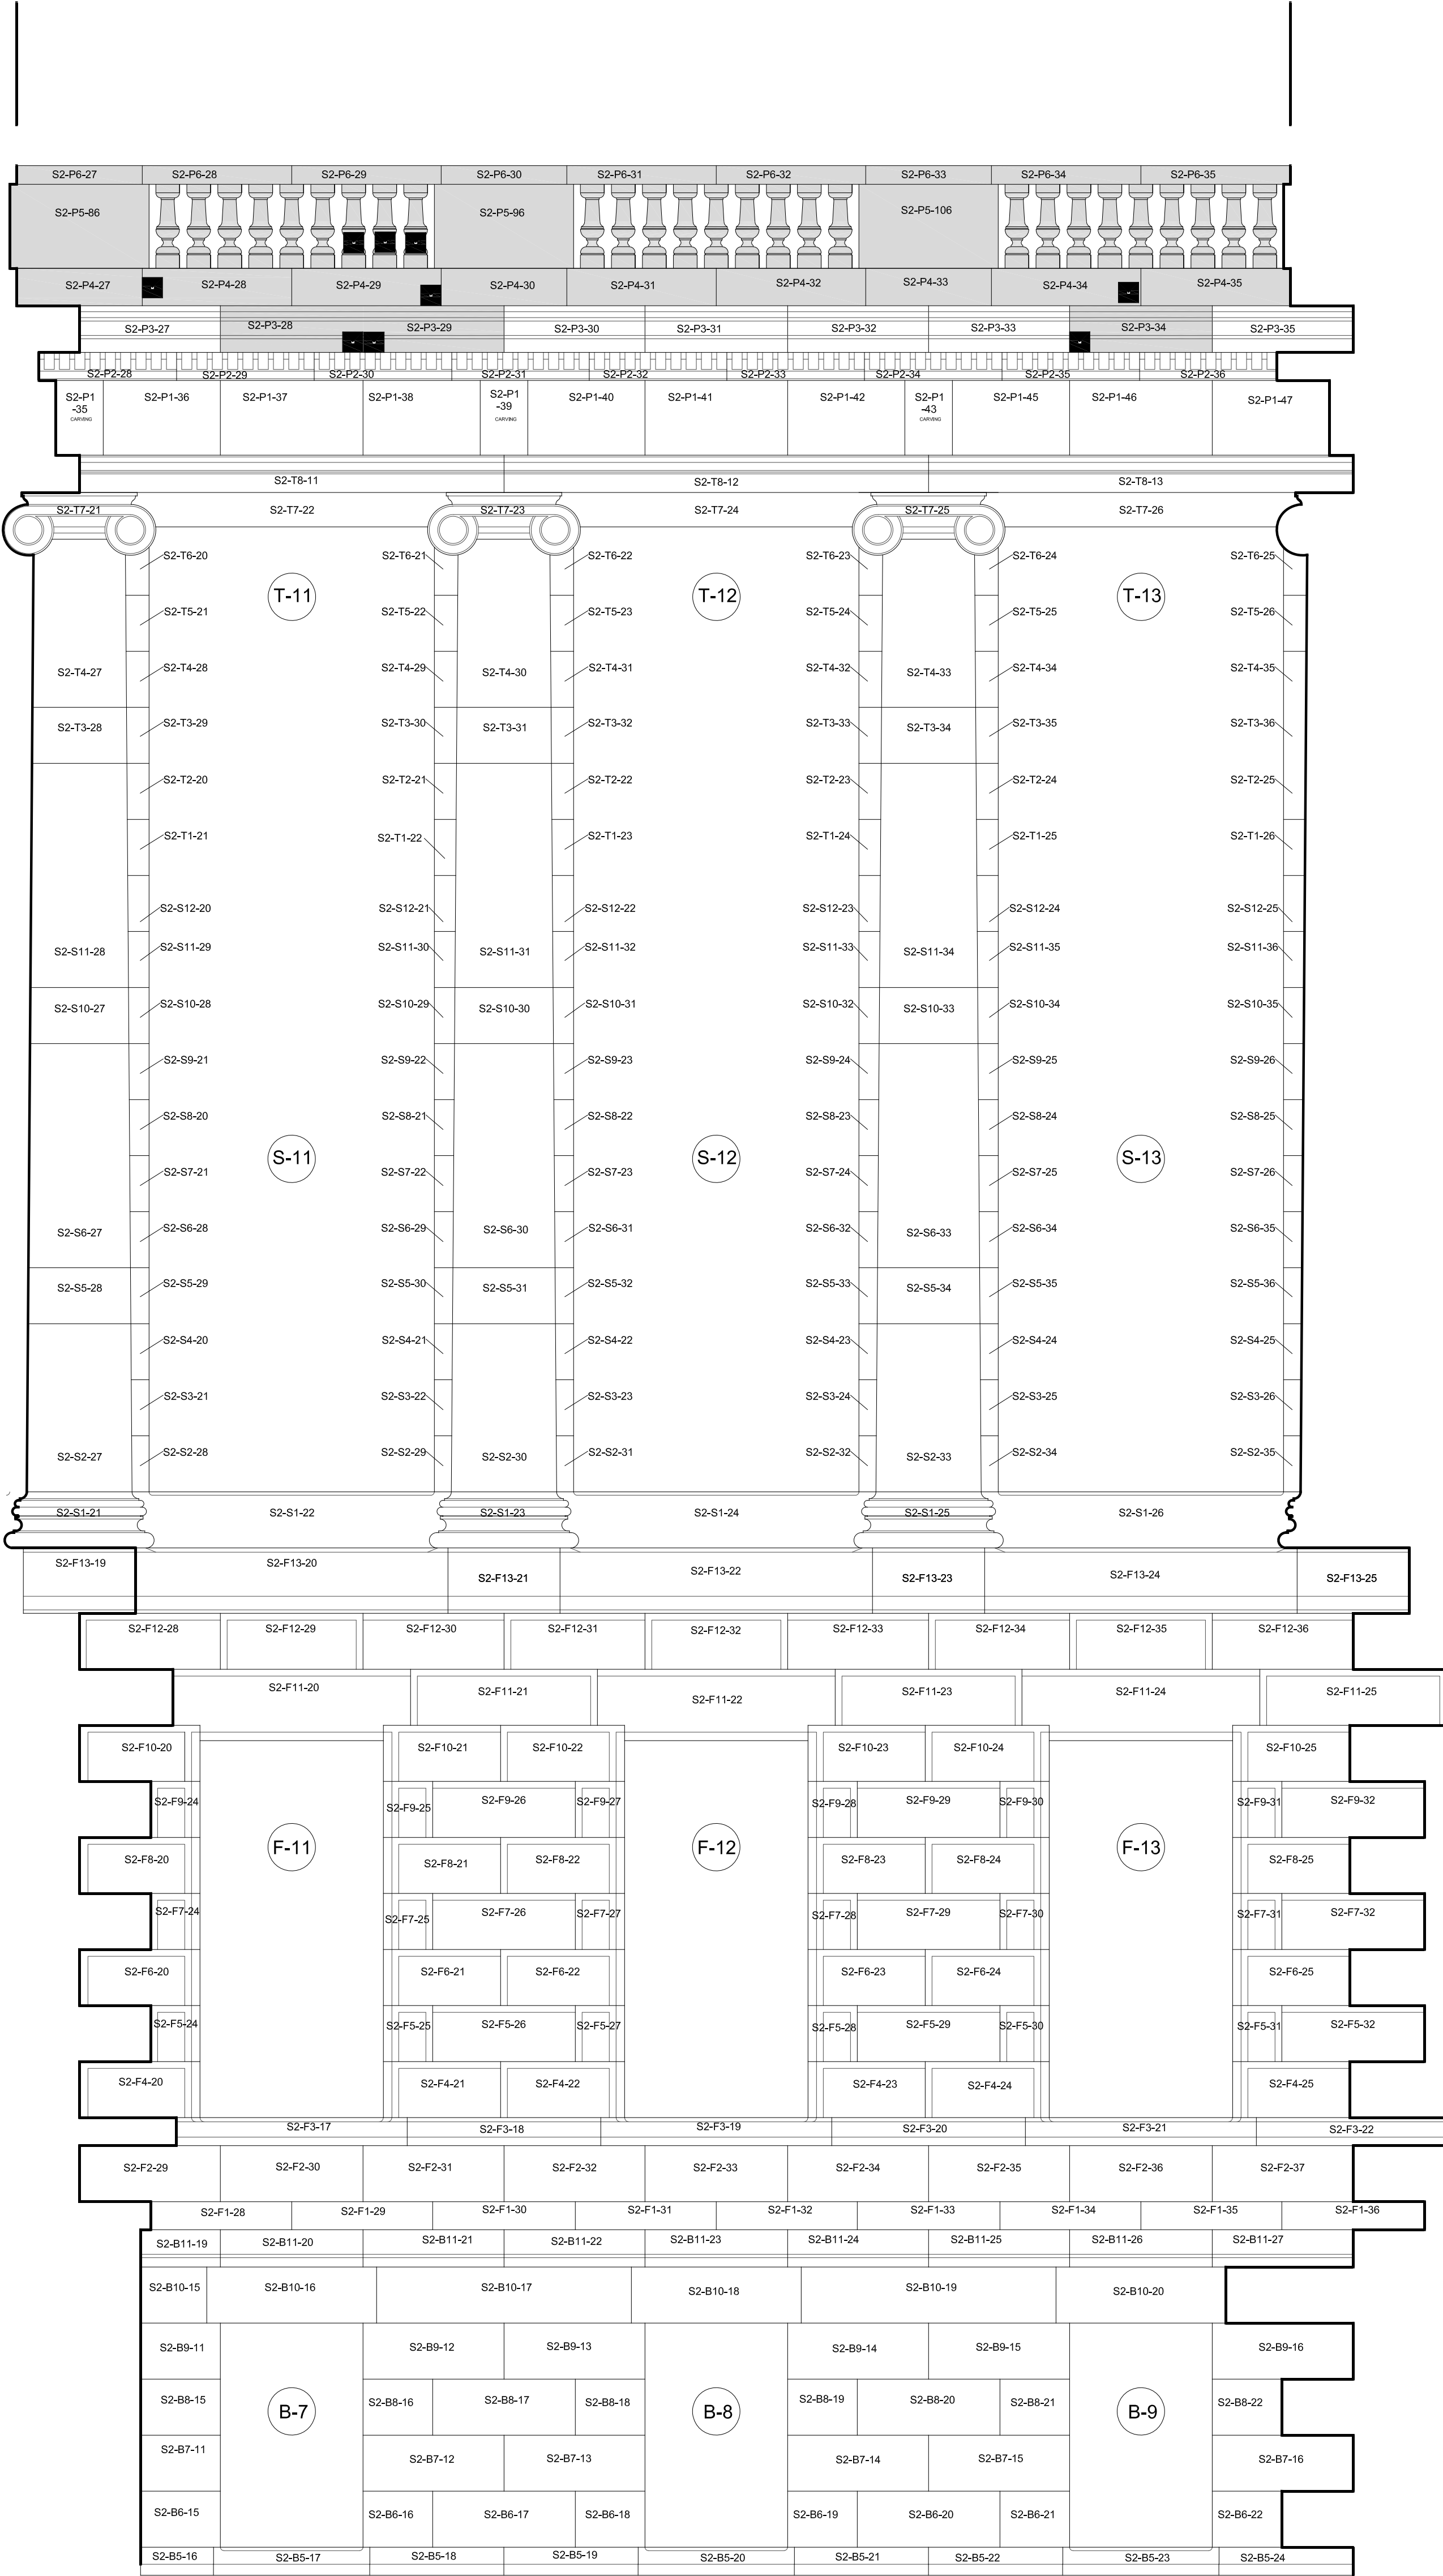

KEY:

PHASE 1 - AREAS SHOWN IN HATCH INCLUDE WORK SCOPE, REFER TO EXHIBIT G FOR DESCRIPTION OF SCOPE.

DEFECT NOTED BY CITY INSPECTION, NOTE THAT NOT ALL DEFECTS REQUIRE WORK SCOPE. REFER TO EXHIBIT G FOR ALL WORK SCOPE ITEMS

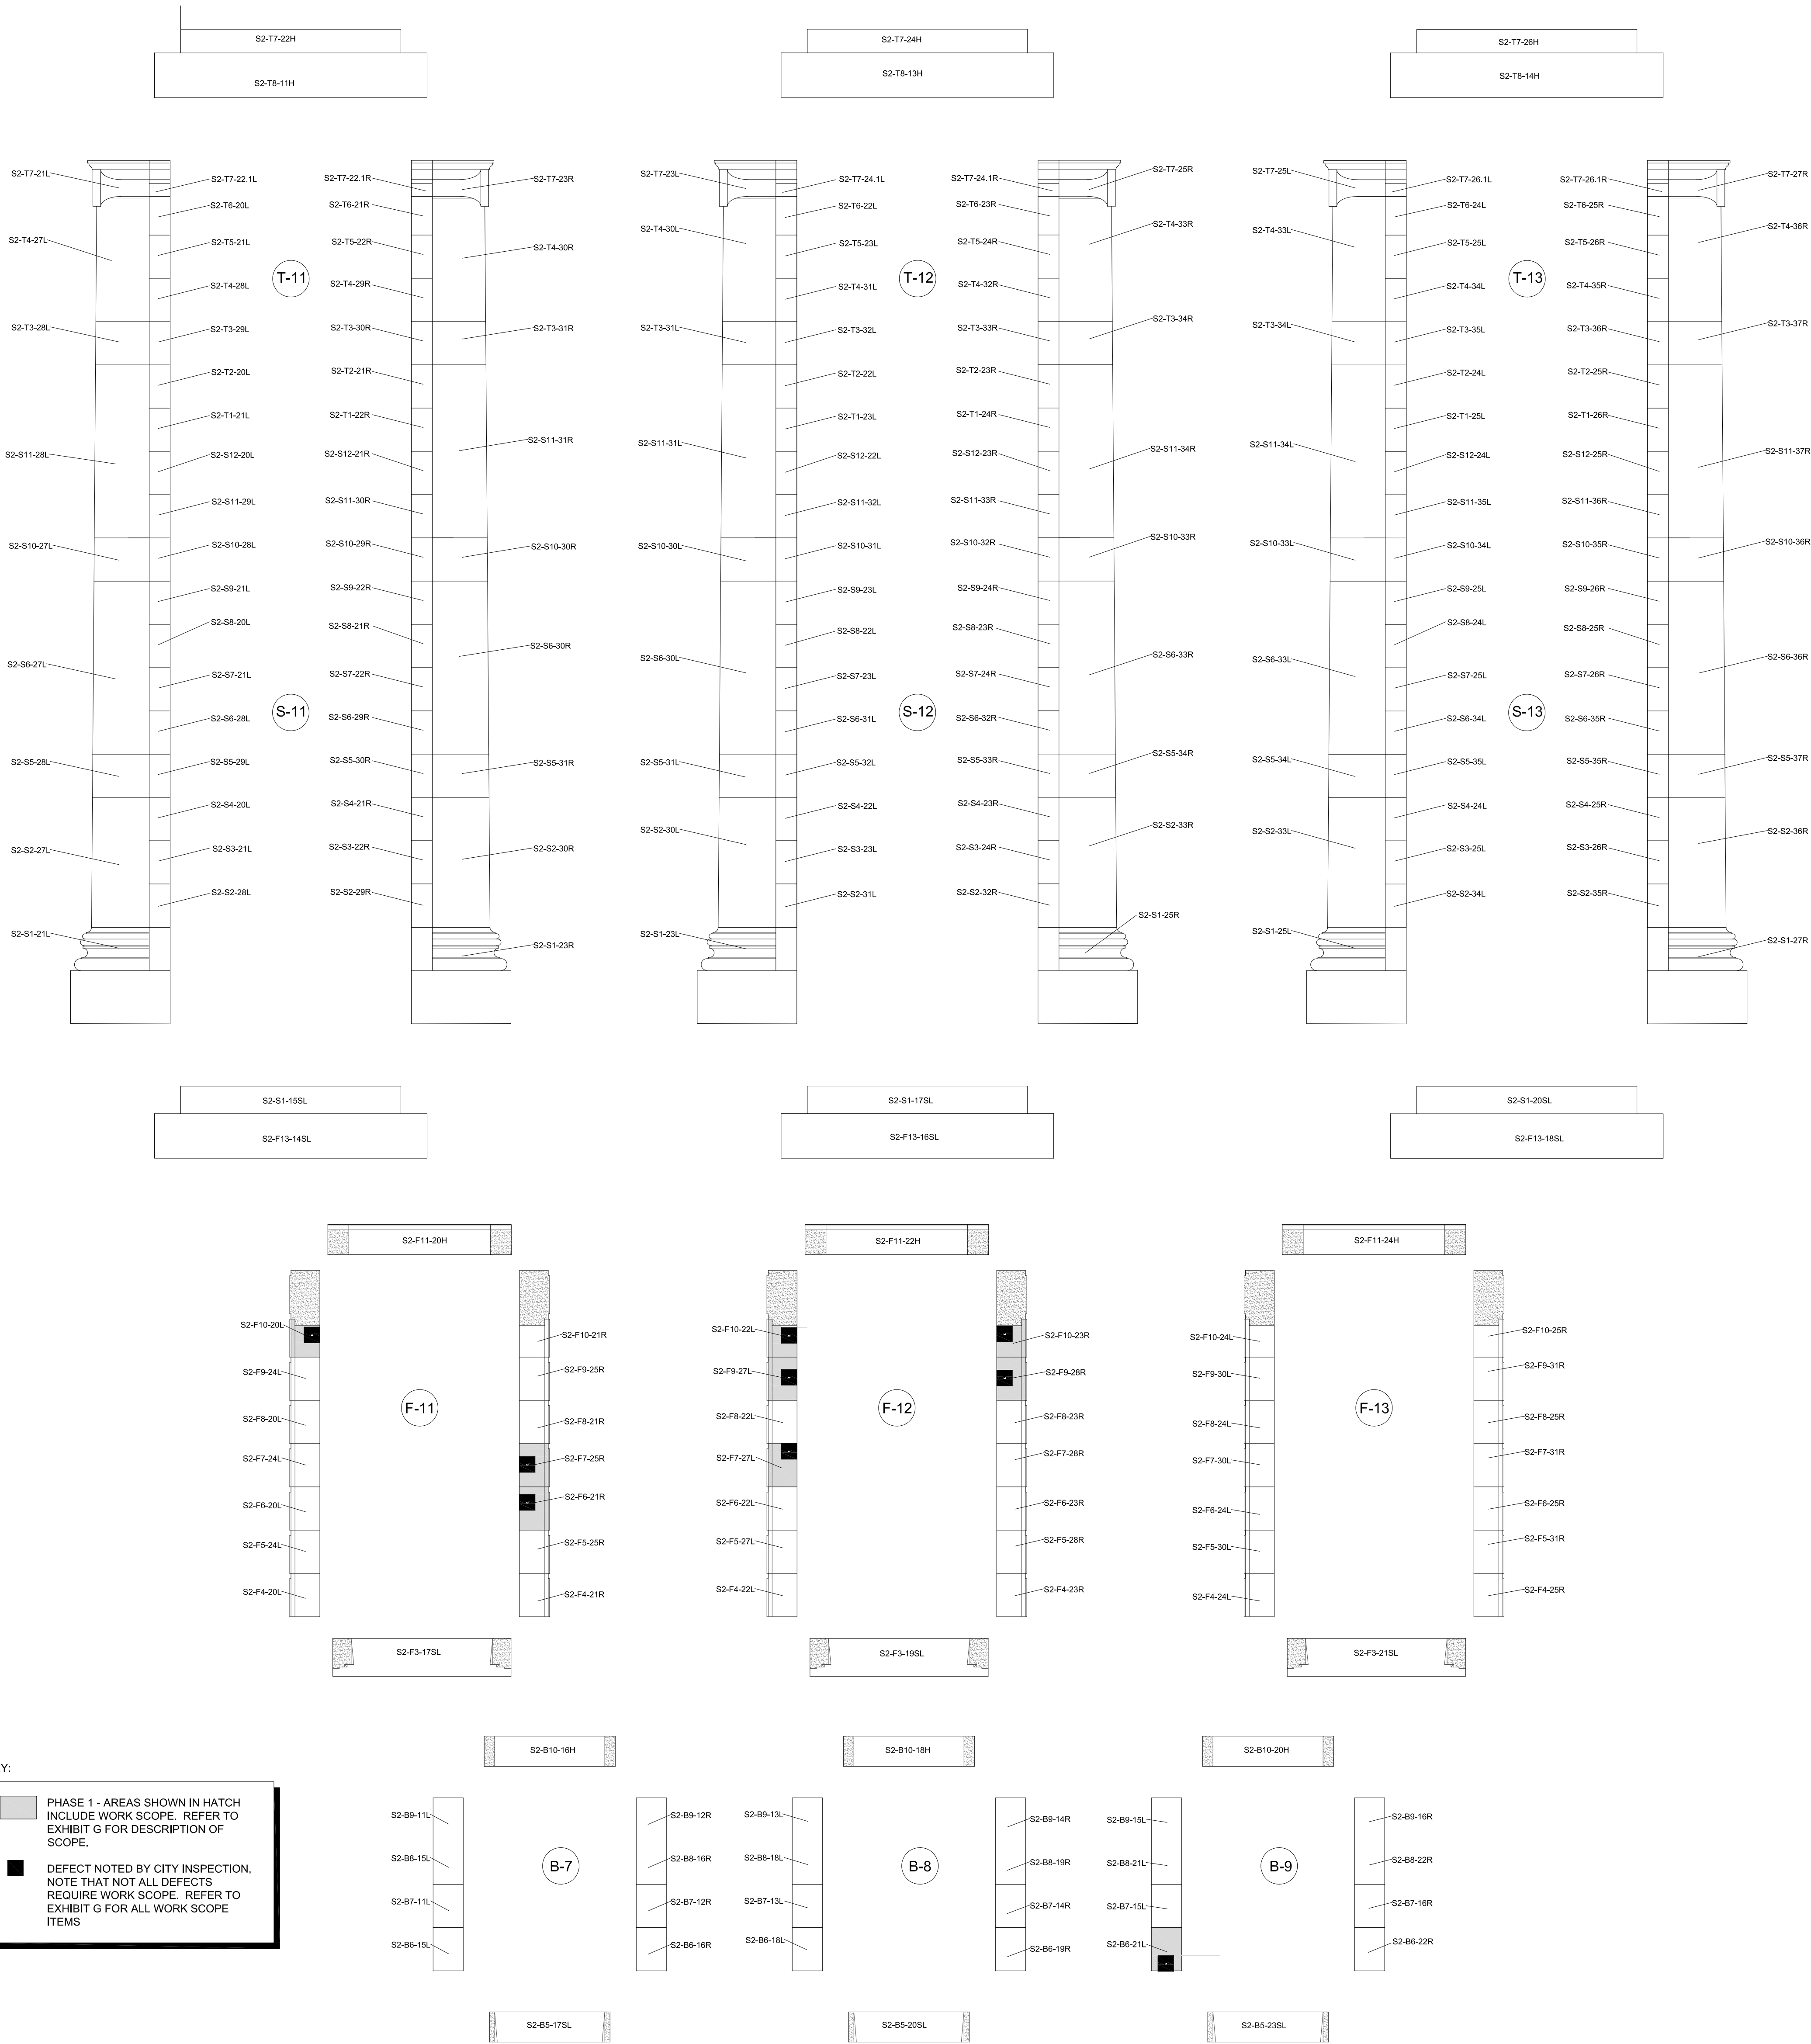

1
BE206

PARTIAL SOUTH ELEVATION - ZONE S2D
SCALE: N.T.S.

MSR

710 South 2nd Street, 8th Floor
Minneapolis, Minnesota 55401-2282

Architecture
Interiors and
Urban Design

612.375.0336 tel
612.342.2216 fax
www.msrdesign.com

Civil Engineering and Landscape Architects

Ken Saiki Design, Inc

303 South Paterson St
Madison, WI 53703
608.251.3600 tel

Structural Engineering, Technology, AV

KJWW

1800 Daming Way, Suite 200
Madison, WI 53713
608.223.9600 tel

MEP Engineers

MEP Associates

860 Blue Gortland Road, Suite 175
Eagan, MN 55121
651.379.9120 tel

Lighting Designer

Gallina Design

30222 County 7
Chaffield, WI 53623
507.867.1629 tel

Preservation Architect

Charles Quagliana, AIA

5641 Willoughby Rd
Mazomanie, WI 53560
608.449.9589 tel

Building Envelope Consultant

Summit Consulting Architects

115 E. Main Street, Suite 200
Madison, WI 53703
608.204.0825 tel

Fire & Code Consultant

Summit Fire Consulting

575 Minnehaha Ave. W.
St. Paul, MN 55103
651.251.1879 tel

Acoustical Consultant

KRA

4820 Chicago Avenue South, Suite 206
Minneapolis, MN 55417
612.374.3800 tel

Vertibrier

CIVIL ENGINEERS

999 Fourier Drive, Suite 201
Madison
WI 53717

Madison Municipal
Building

BPW Project No # 7939
215 Martin Luther King, Jr. Blvd
Madison, WI 53703

I hereby certify that this plan, specification or report was prepared
by me or under my direct supervision and that I am a duly
Licensed Architect under the Laws of the State of Wisconsin.
ARCHITECT SEAL

DANIEL JACK
POLING
A-9094
MINNEAPOLIS
MN
ARCHITECT

Signature: *Jack Poling*

Print Name: Jack Poling

Date: 10.07.2016 License No: A-9984

ISSUE

MARK DATE DESCRIPTION

1 3.24.17 BID SET

PROJECT NO: 2014057

PROJECT PHASE: BID SET

DRAWN BY: ZMP/MD CHECKED BY: SMP

Copyright 2016 Copyright Holder: K&R Associates, LLC

MASONRY
ELEVATIONS


EXHIBIT F

BE206

Madison Municipal Building

BPW Project No # 7939
215 Martin Luther King, Jr. Blvd
Madison, WI 53703

hereby certify that this plan, specification or report was prepared by me or under my direct supervision and that I am a duly licensed Architect under the Laws of the State of Wisconsin.

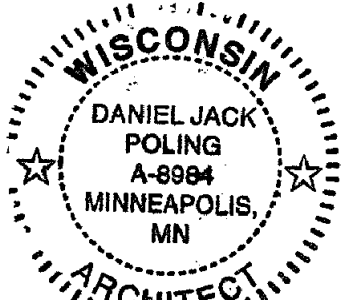

Signature: Jack Poling
Print Name: Jack Poling

10.07.2016 License No: A-898

SUE

[illegible]

2014057

PROJECT PHASE: BID SET


LAWN BY:

Copyright 2014 Copyright Material

MASONRY ELEVATIONS

EXHIBIT F

BE207

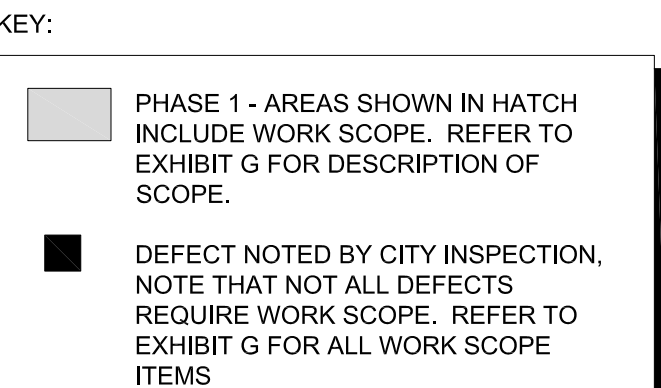

1 PARTIAL SOUTH ELEVATION - ZONE S2E
BE207 SCALE: N.T.S.

MSR

710 South 2nd Street, 8th Floor
Minneapolis, Minnesota 55401-2282

Architecture
Interiors and
Urban Design

612.375.0336 tel
612.342.2216 fax
www.mrdesign.com

Civil Engineering and Landscape Architects

Ken Saiki Design, Inc

303 South Paterson St
Madison, WI 53703
608.251.3600 tel

Structural Engineering, Technology, AV

KJWW

1800 Daming Way, Suite 200
Middleton, WI 53713
608.223.9600 tel

MEP Engineers

MEP Associates

860 Blue Gentian Road, Suite 175
Eagan, MN 55121
651.379.9120 tel

Lighting Designer

Gallina Design

30232 County 7
Chaffield, MN 55923
507.867.1628 tel

Preservation Architect

Charles Quagliana, AIA

5641 Willoughby Rd
Mazomanie, WI 53560
608.449.9589 tel

Building Envelope Consultant

InSite Consulting Architects

115 E. Main Street, Suite 200
Madison, WI 53703
608.204.0525 tel

Fire & Code Consultant

Summit Fire Consulting

575 Minnehaha Ave. W.
St. Paul, MN 55103
651.251.1879 tel

Acoustical Consultant

KRA

4820 Chicago Avenue South, Suite 206
Minneapolis, MN 55417
612.374.3800 tel

Vierbicher

CIVIL ENGINEERS

999 Fourier Drive, Suite 201
Madison
WI 53717

Madison Municipal
Building

BPW Project No # 7939
215 Martin Luther King, Jr. Blvd
Madison, WI 53703

I hereby certify that this plan, specification or report was prepared
by me or under my direct supervision and that I am a duly
Licensed Architect under the Laws of the State of Wisconsin.
ARCHITECT SEAL

WISCONSIN
DANIEL JACK
POLING
A-9094
MINNEAPOLIS,
MN
ARCHITECT
REGISTERED

Signature: *Daniel Jack Poling*
Print Name: **Daniel Jack Poling**
Date: 10.07.2016 License No: A-9094

ISSUE
MARK DATE DESCRIPTION
1 3.24.17 BID SET

PROJECT NO: 2014057
PROJECT PHASE: BID SET
DRAWN BY: ZMP/MD CHECKED BY: SMP
Drawing 2014 Copyright © Poling, Schaefer & Associates, LLC

MASONRY
ELEVATIONS

EXHIBIT F
BE210

KEY:


PHASE 1 - AREAS SHOWN IN HATCH
INCLUDE WORK SCOPE. REFER TO
EXHIBIT G FOR DESCRIPTION OF
SCOPE.

DEFECT NOTED BY CITY INSPECTION.
NOTE THAT NOT ALL DEFECTS
REQUIRE WORK SCOPE. REFER TO
EXHIBIT G FOR ALL WORK SCOPE
ITEMS

1
BE210

PARTIAL EAST ELEVATION - ZONE E2A


SCALE: N.T.S.

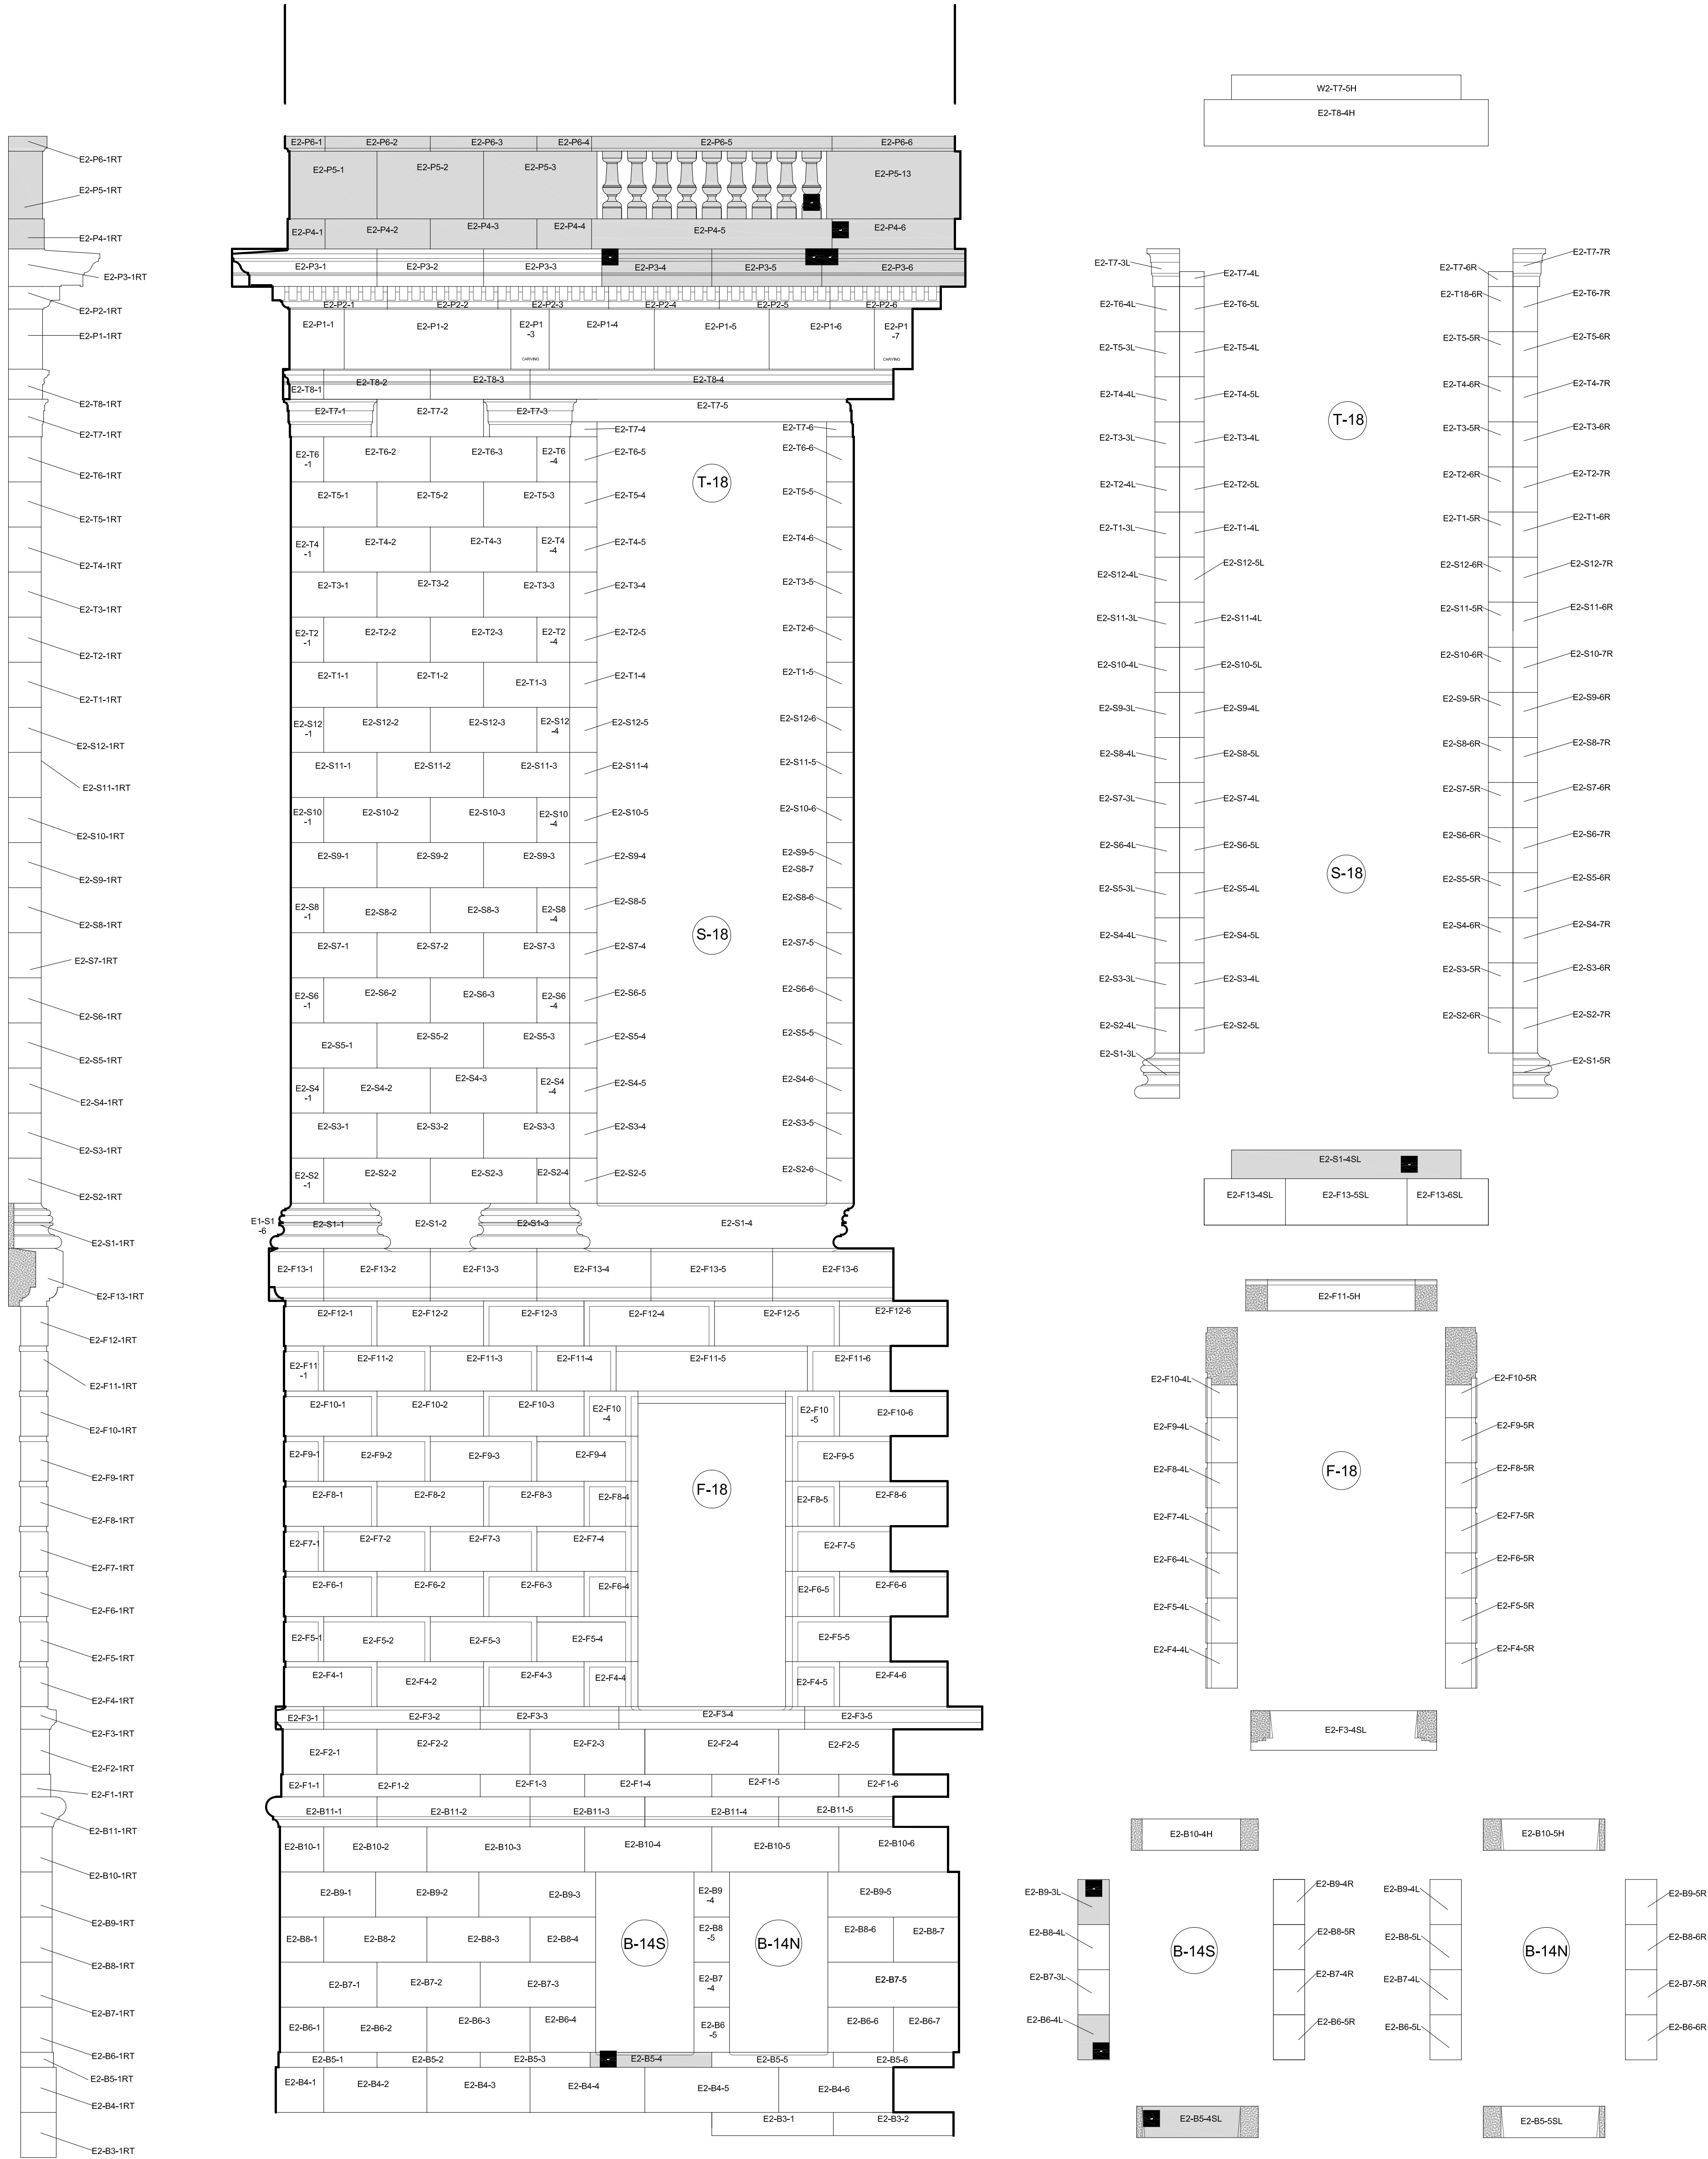

Madison Municipal Building

BPW Project No # 7939
215 Martin Luther King, Jr. Blvd
Madison, WI 53703

hereby certify that this plan, specification or report was prepared
by me or under my direct supervision and that I am a duly
licensed Architect under the Laws of the State of Wisconsin.
ARCHITECT SEAL

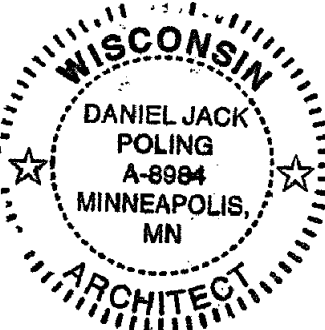

Signature: John Price

Int Names: Jack Poling

ing: 10.07.2016 License No: A-898

SUE

[illegible]

PROJECT NO.

2014057

PROJECT PHASE



BID SET

© 2014 Copyright Meyer, Eshner & Rockness, Ltd.

MASONRY ELEVATIONS

EXHIBIT P

BE212

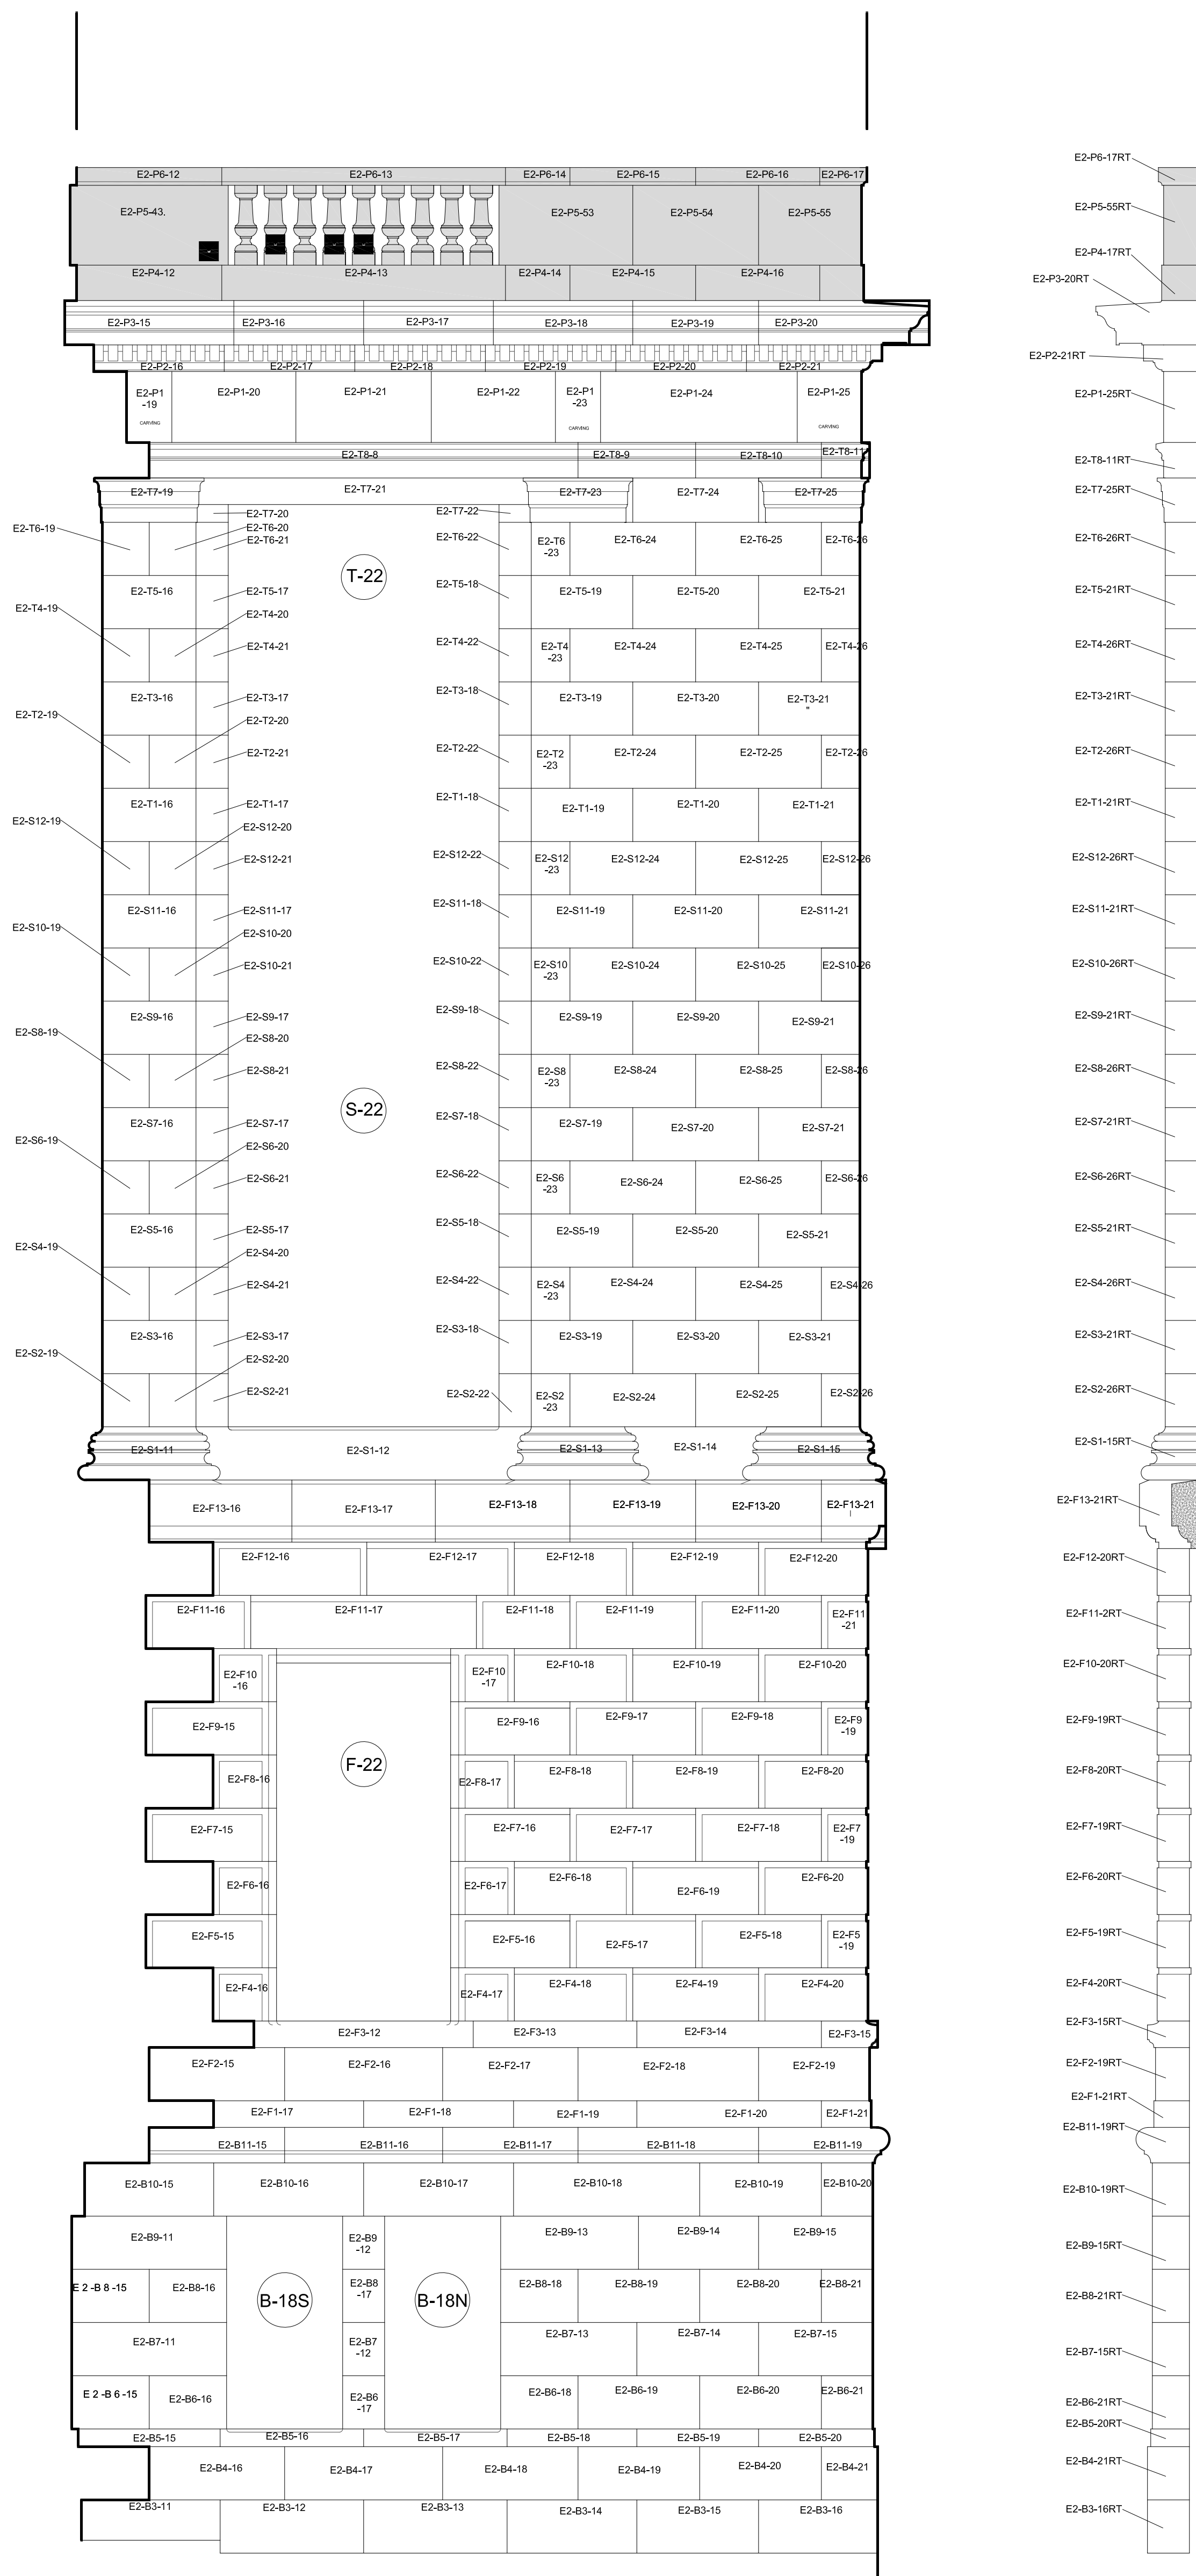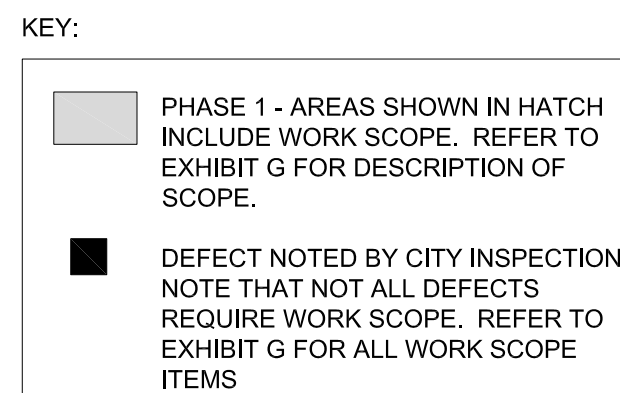

1 PARTIAL EAST ELEVATION - ZONE E2C
BE212 SCALE: N.T.S.

BPW Project No # 7939
215 Martin Luther King, Jr. Blvd
Madison, WI 53703

Int Names: Jack Poling

SUE


PROJECT NO. 2014057

BID SE*

Copyright 2014 Copyright Material


EXHIBIT F

BE213

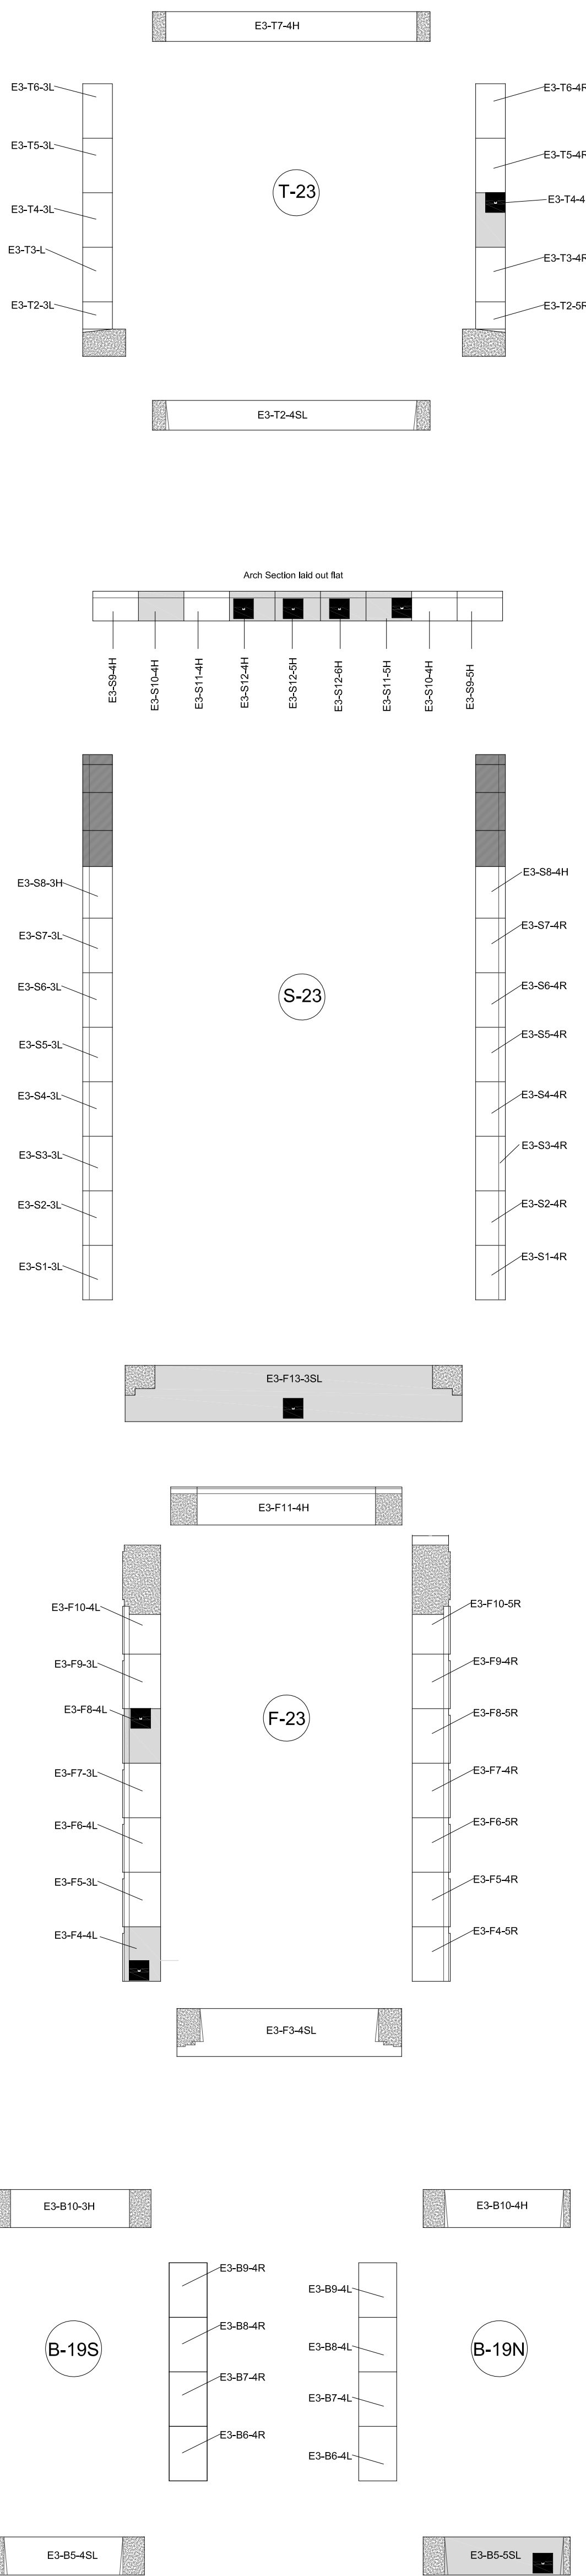

KEY:

	PHASE 1 - AREAS SHOWN IN HATCH INCLUDE WORK SCOPE. REFER TO EXHIBIT G FOR DESCRIPTION OF SCOPE.
	DEFECT NOTED BY CITY INSPECTION. NOTE THAT NOT ALL DEFECTS REQUIRE WORK SCOPE. REFER TO EXHIBIT G FOR ALL WORK SCOPE ITEMS

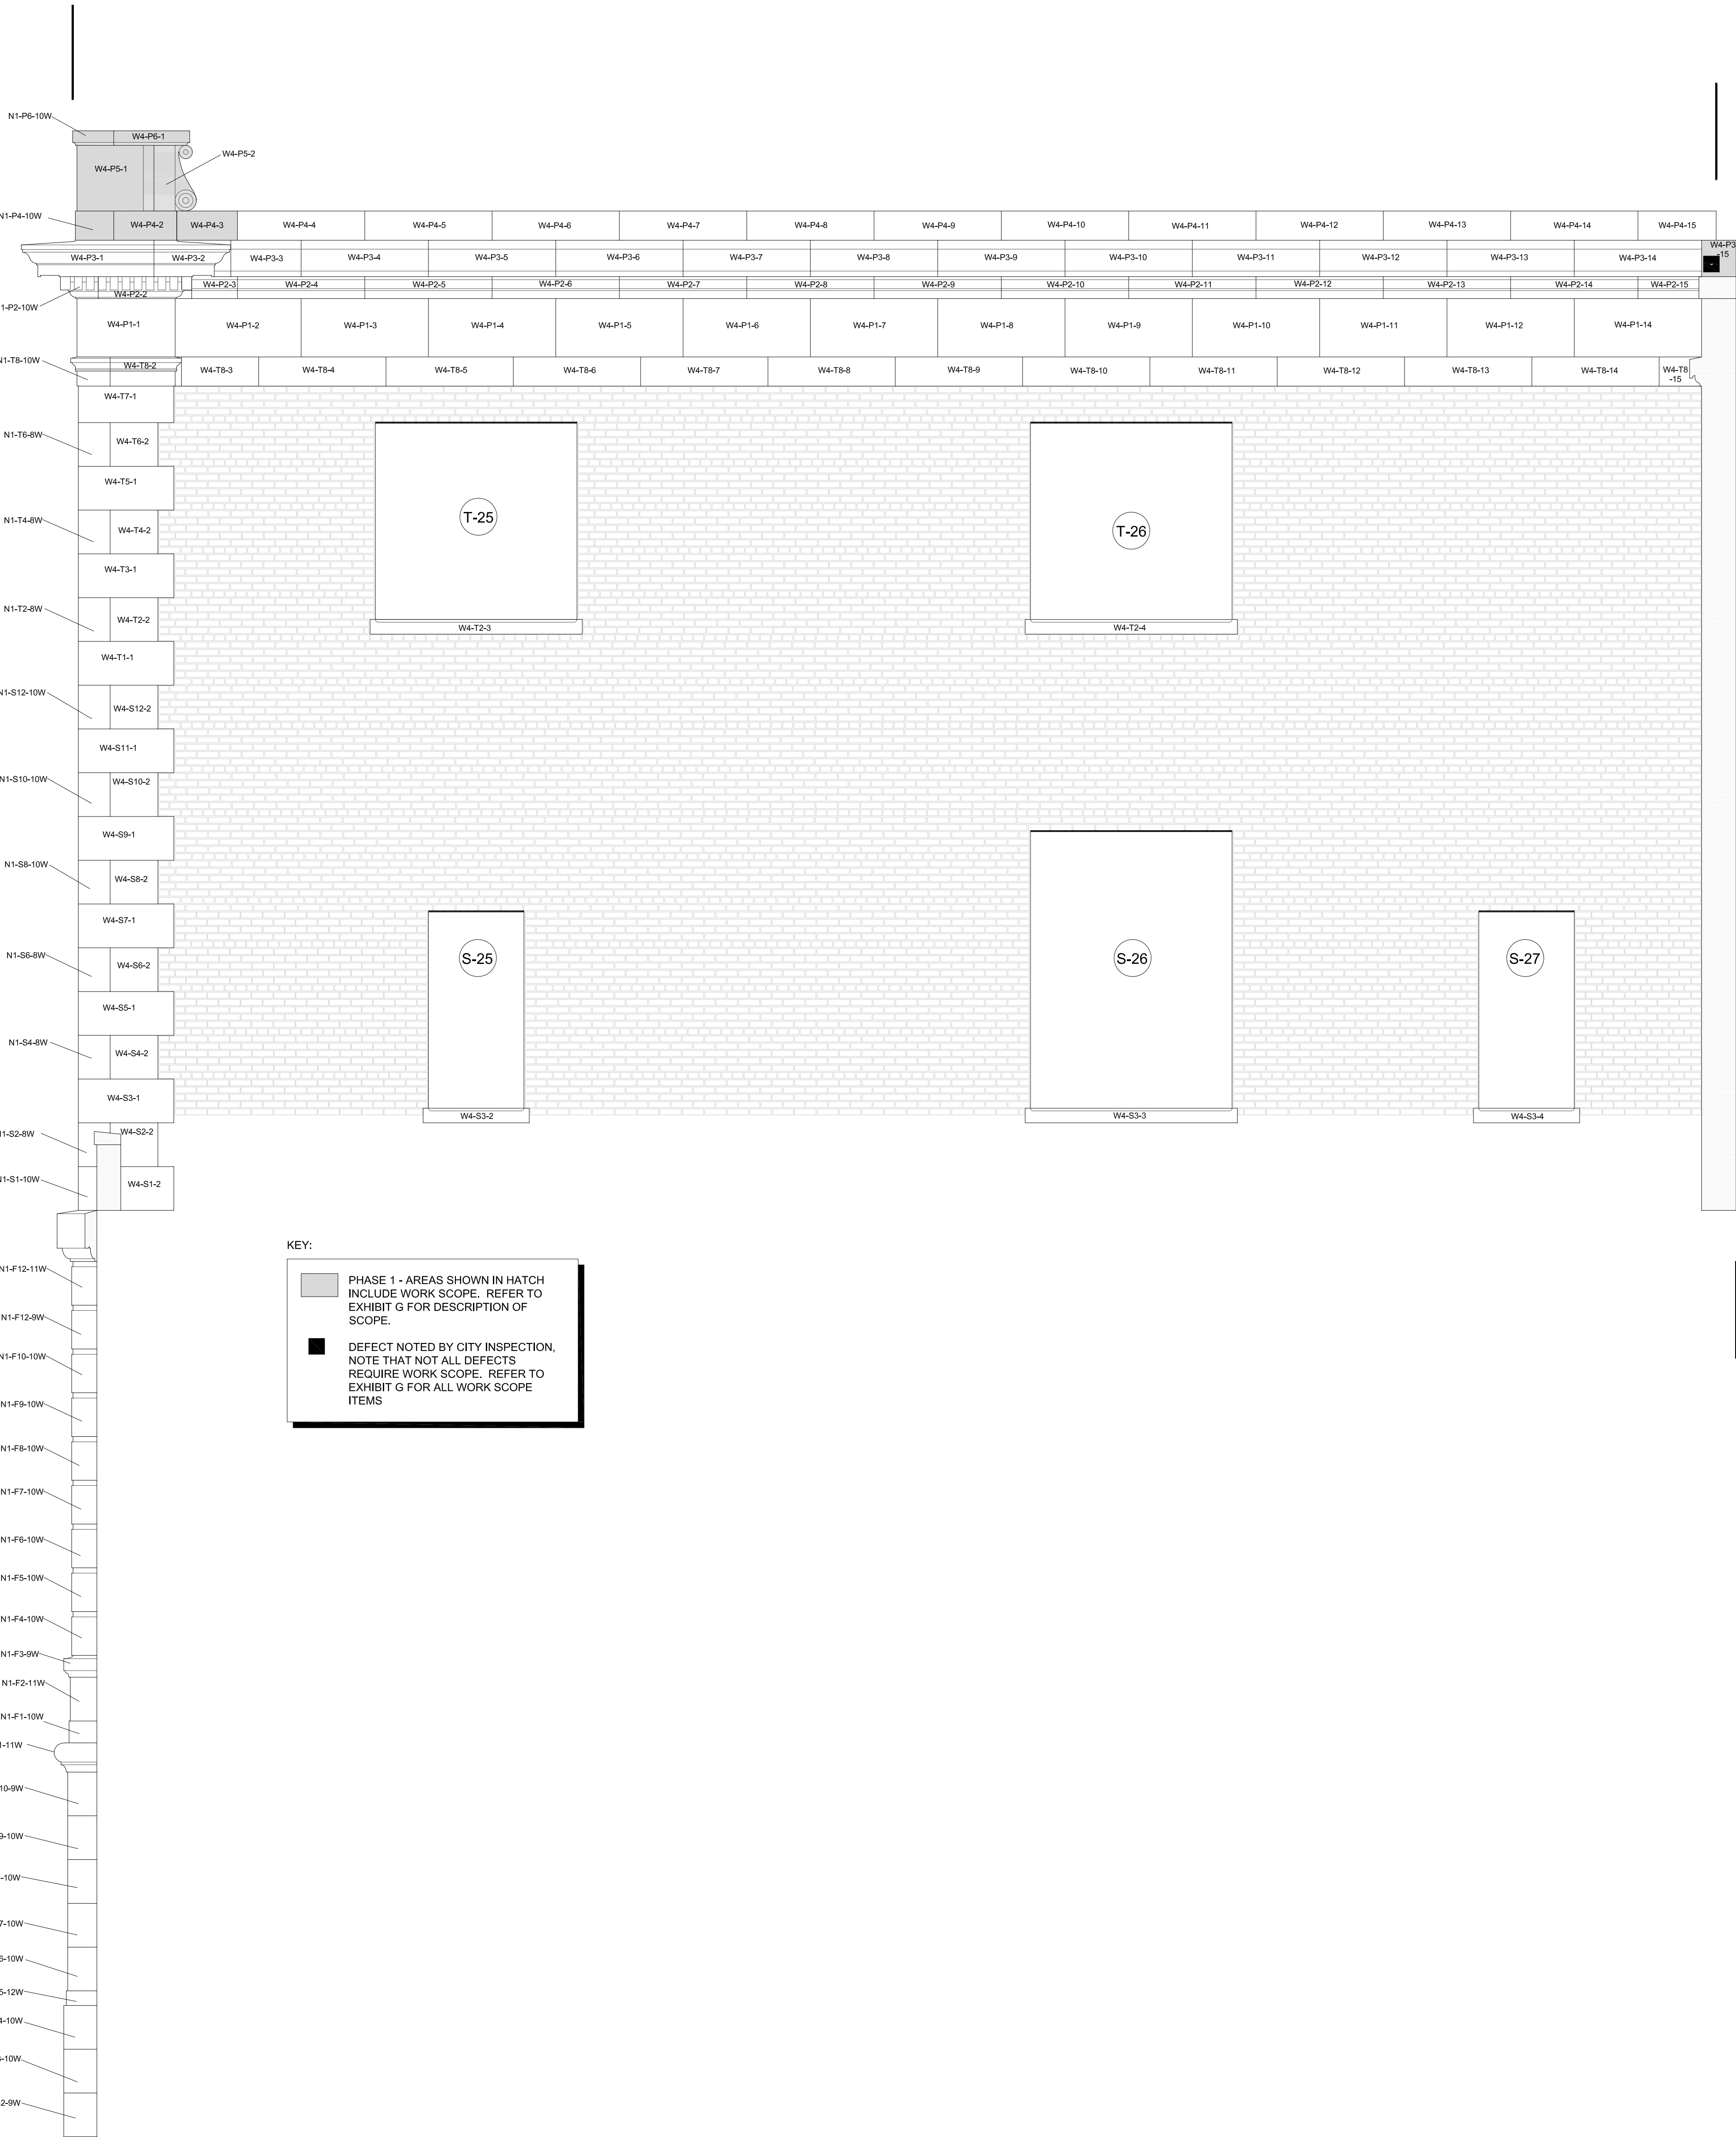

1
BE215.0

PARTIAL WEST ELEVATION - ZONE W4

SCALE: N.T.S.

MSR 710 South 2nd Street, 8th Floor
Minneapolis, Minnesota 55401-2282

Architecture 612.375.0336 tel
Interiors and 612.342.2216 fax
Urban Design www.msrdesign.com

Civil Engineering and Landscape Architects
Ken Saiki Design, Inc.

303 South Paterson St
Madison, WI 53703
608.251.3600 tel

Structural Engineering, Technology, AV
KJWW

1800 Deming Way, Suite 200
Middleton, WI 53713
608.223.9600 tel

MEP Engineers

MEP Associates

860 Blue Gentian Road, Suite 175
Eagan, MN 55121
651.379.9120 tel

Lighting Designer

Gallina Design

30232 County 7
Chatfield, MN 55923
507.867.1628 tel

Preservation Architect

Charles Quagliana, AIA

5841 Willoughby Rd
Mazomanie, WI 53560
608.449.9589 tel

Building Envelope Consultant

InSite Consulting Architects

115 E. Main Street, Suite 200
Madison, WI 53703
608.204.0825 tel

Fire & Code Consultant

Summit Fire Consulting

575 Minnehaha Ave. W.
St. Paul, MN 55103
651.251.1879 tel

Acoustical Consultant

KRA

4826 Chicago Avenue South, Suite 206
Minneapolis, MN 55417
612-374-3800 tel


Vierbichen

CIVIL ENGINEERS
999 Fourier Drive, Suite 201
Madison
WI 53717

Madison Municipal Building

BPW Project No # 7939
215 Martin Luther King, Jr. Blvd
Madison, WI 53703

I hereby certify that this plan, specification or report was prepared by me or under my direct supervision and that I am a duly Licensed Architect under the Laws of the State of Wisconsin.
ARCHITECT SEAL

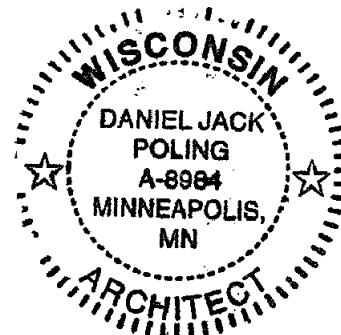

Signature: Mike Smith

Print Names: Jack Poling

Date: 10.07.2016 License No: A-898

ISSUE

[illegible]

PROJECT NO. 2014057

PROJECT PHASE	BID SET
---------------	---------

DRAWN BY: ZMP/MD
CHECKED BY: SMP

Drawing 2014 Copyright Meyer, Zahner & Rockcastle, LLC

MASONRY ELEVATIONS


EXHIBIT F

BE215

Madison Municipal Building

BPW Project No # 7939
215 Martin Luther King, Jr. Blvd
Madison, WI 53703

hereby certify that this plan, specification or report was prepared by me or under my direct supervision and that I am a duly licensed Architect under the Laws of the State of Wisconsin.

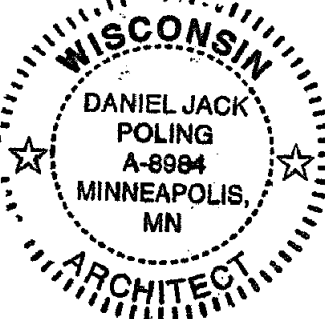

Signature: Jack Poling
Print Name: Jack Poling

Date: 10.07.2016 License No: A-8984

SUE

[illegible]

PROJECT NO. 2014057

PROJECT PHASE


LAWN BY:
ZMP/MP

© 2014 Copyright Meyer, Scherer & Rockcastle, Ltd.


MASONRY ELEVATIONS

EXHIBIT

BE218

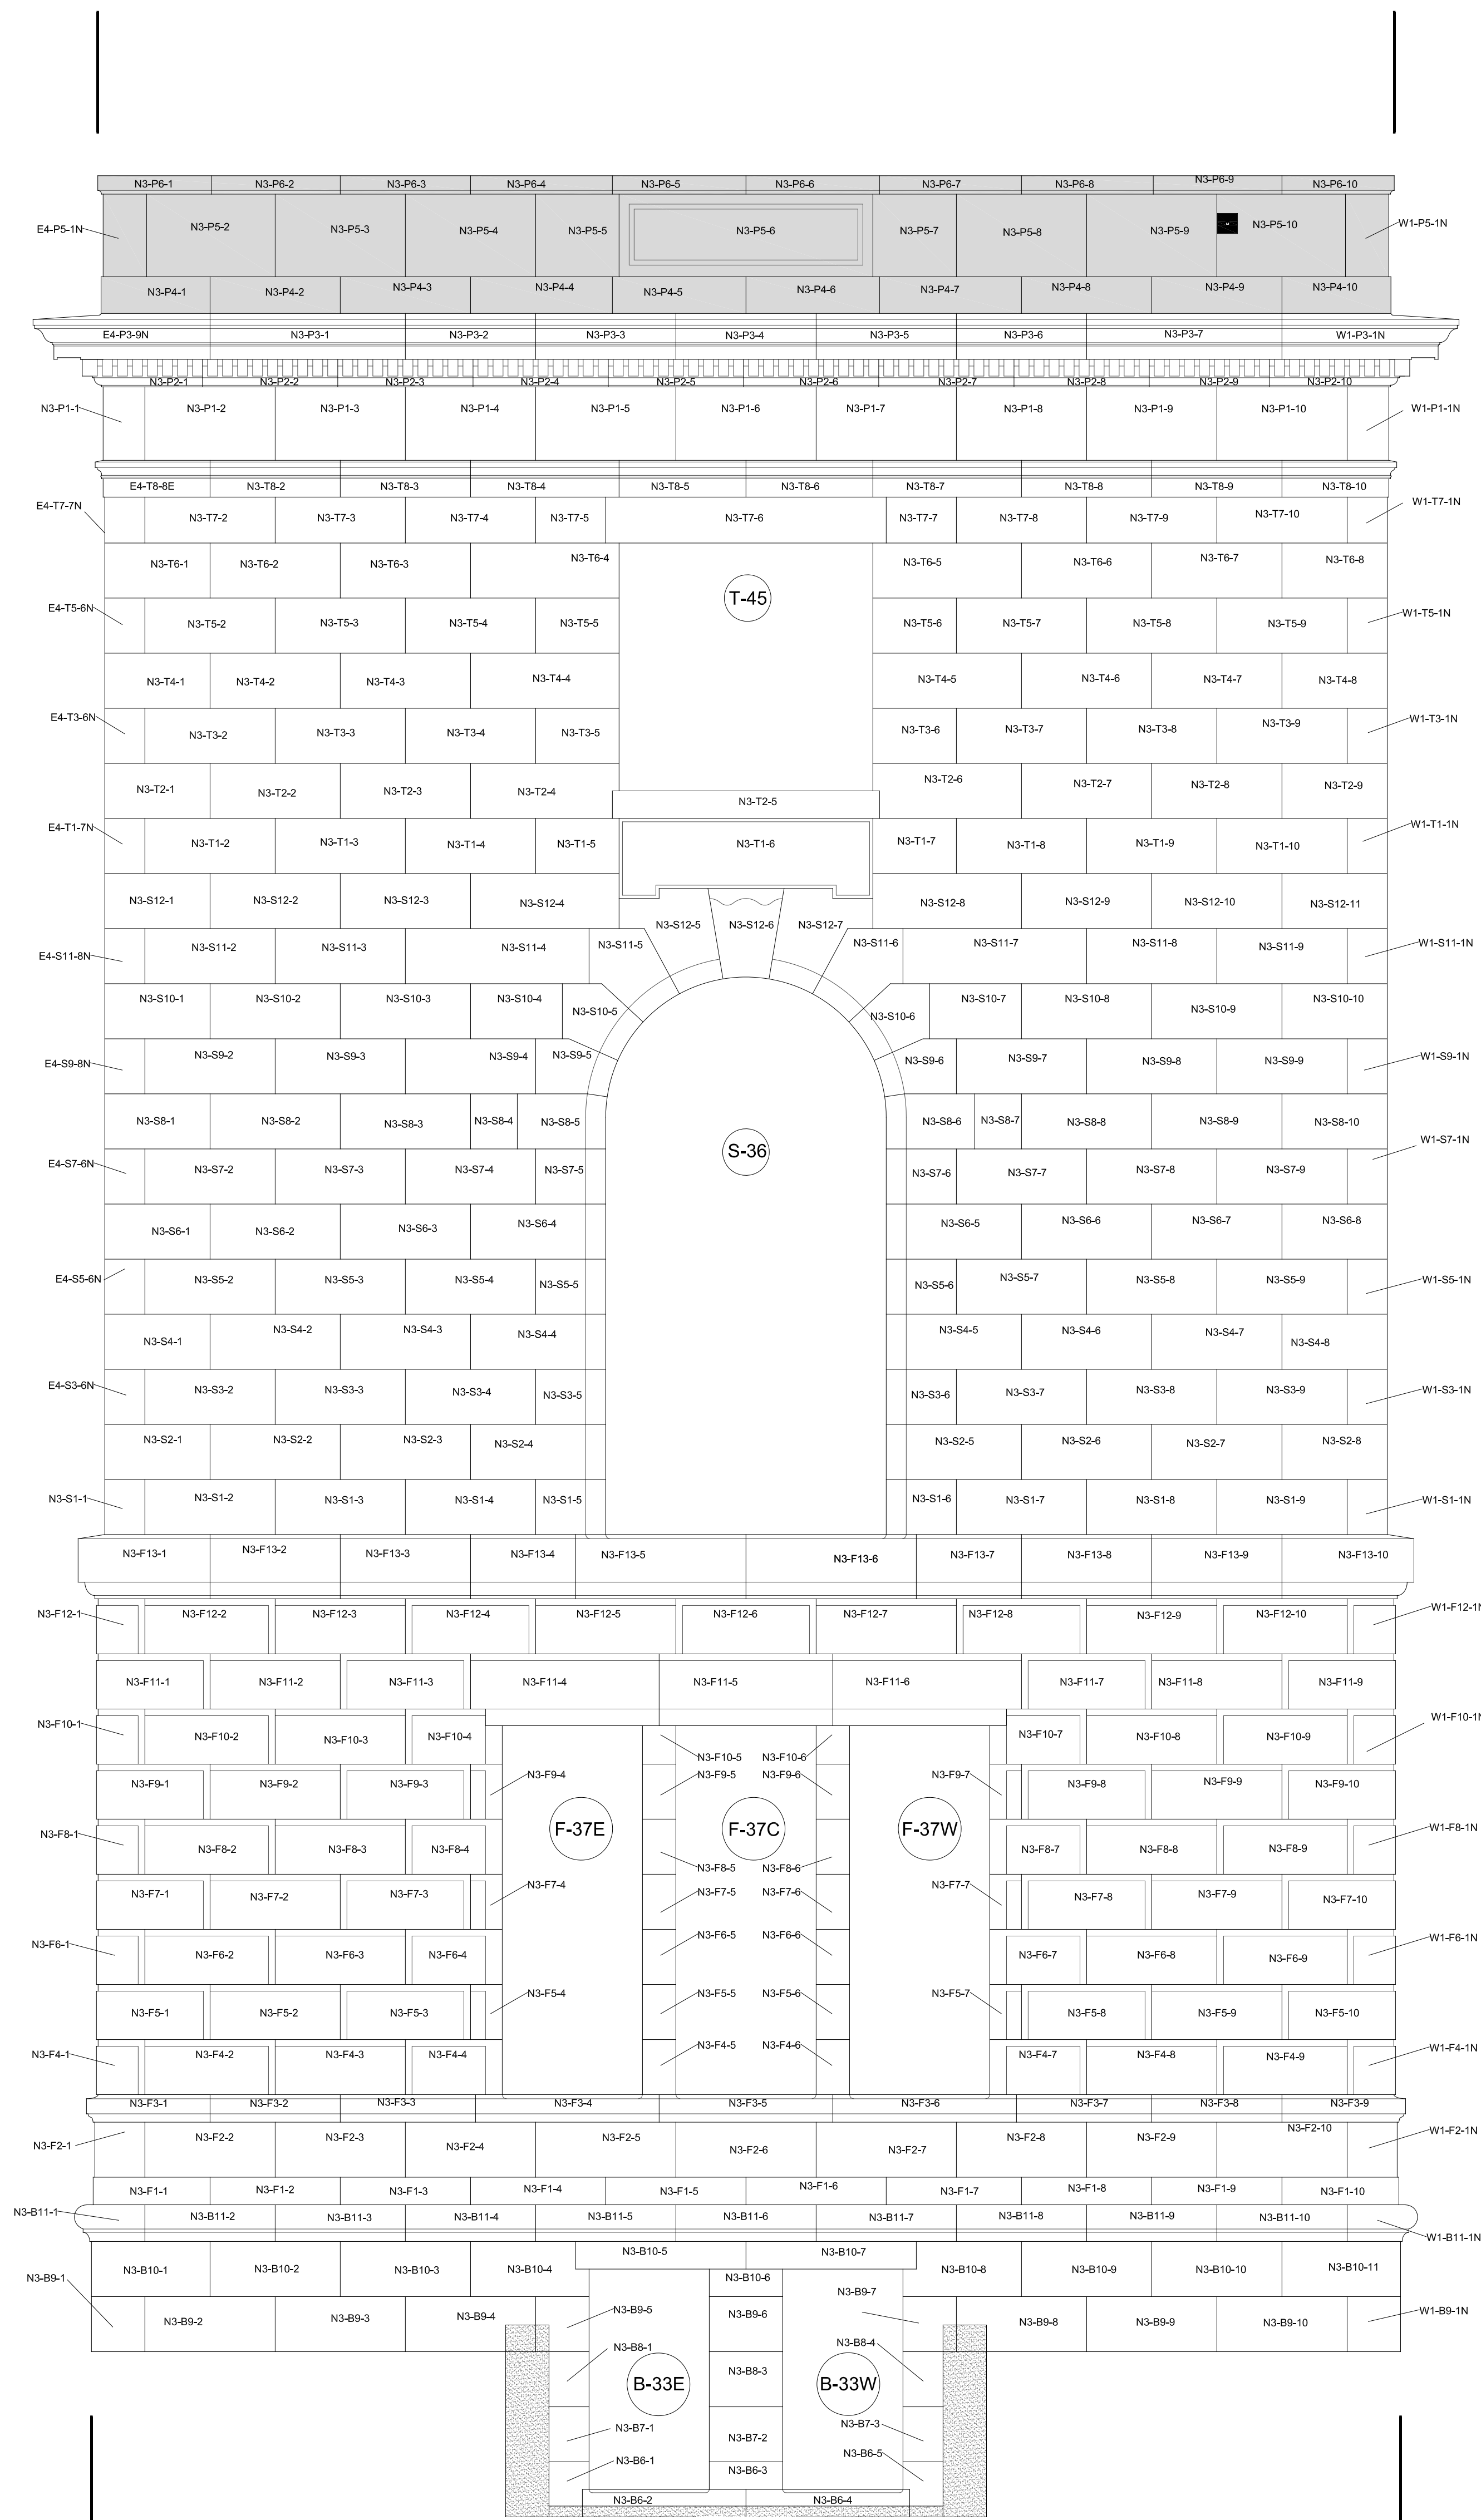


1 PARTIAL NORTH ELEVATION - ZONE N3
BE218.0 SCALE: N.T.S.

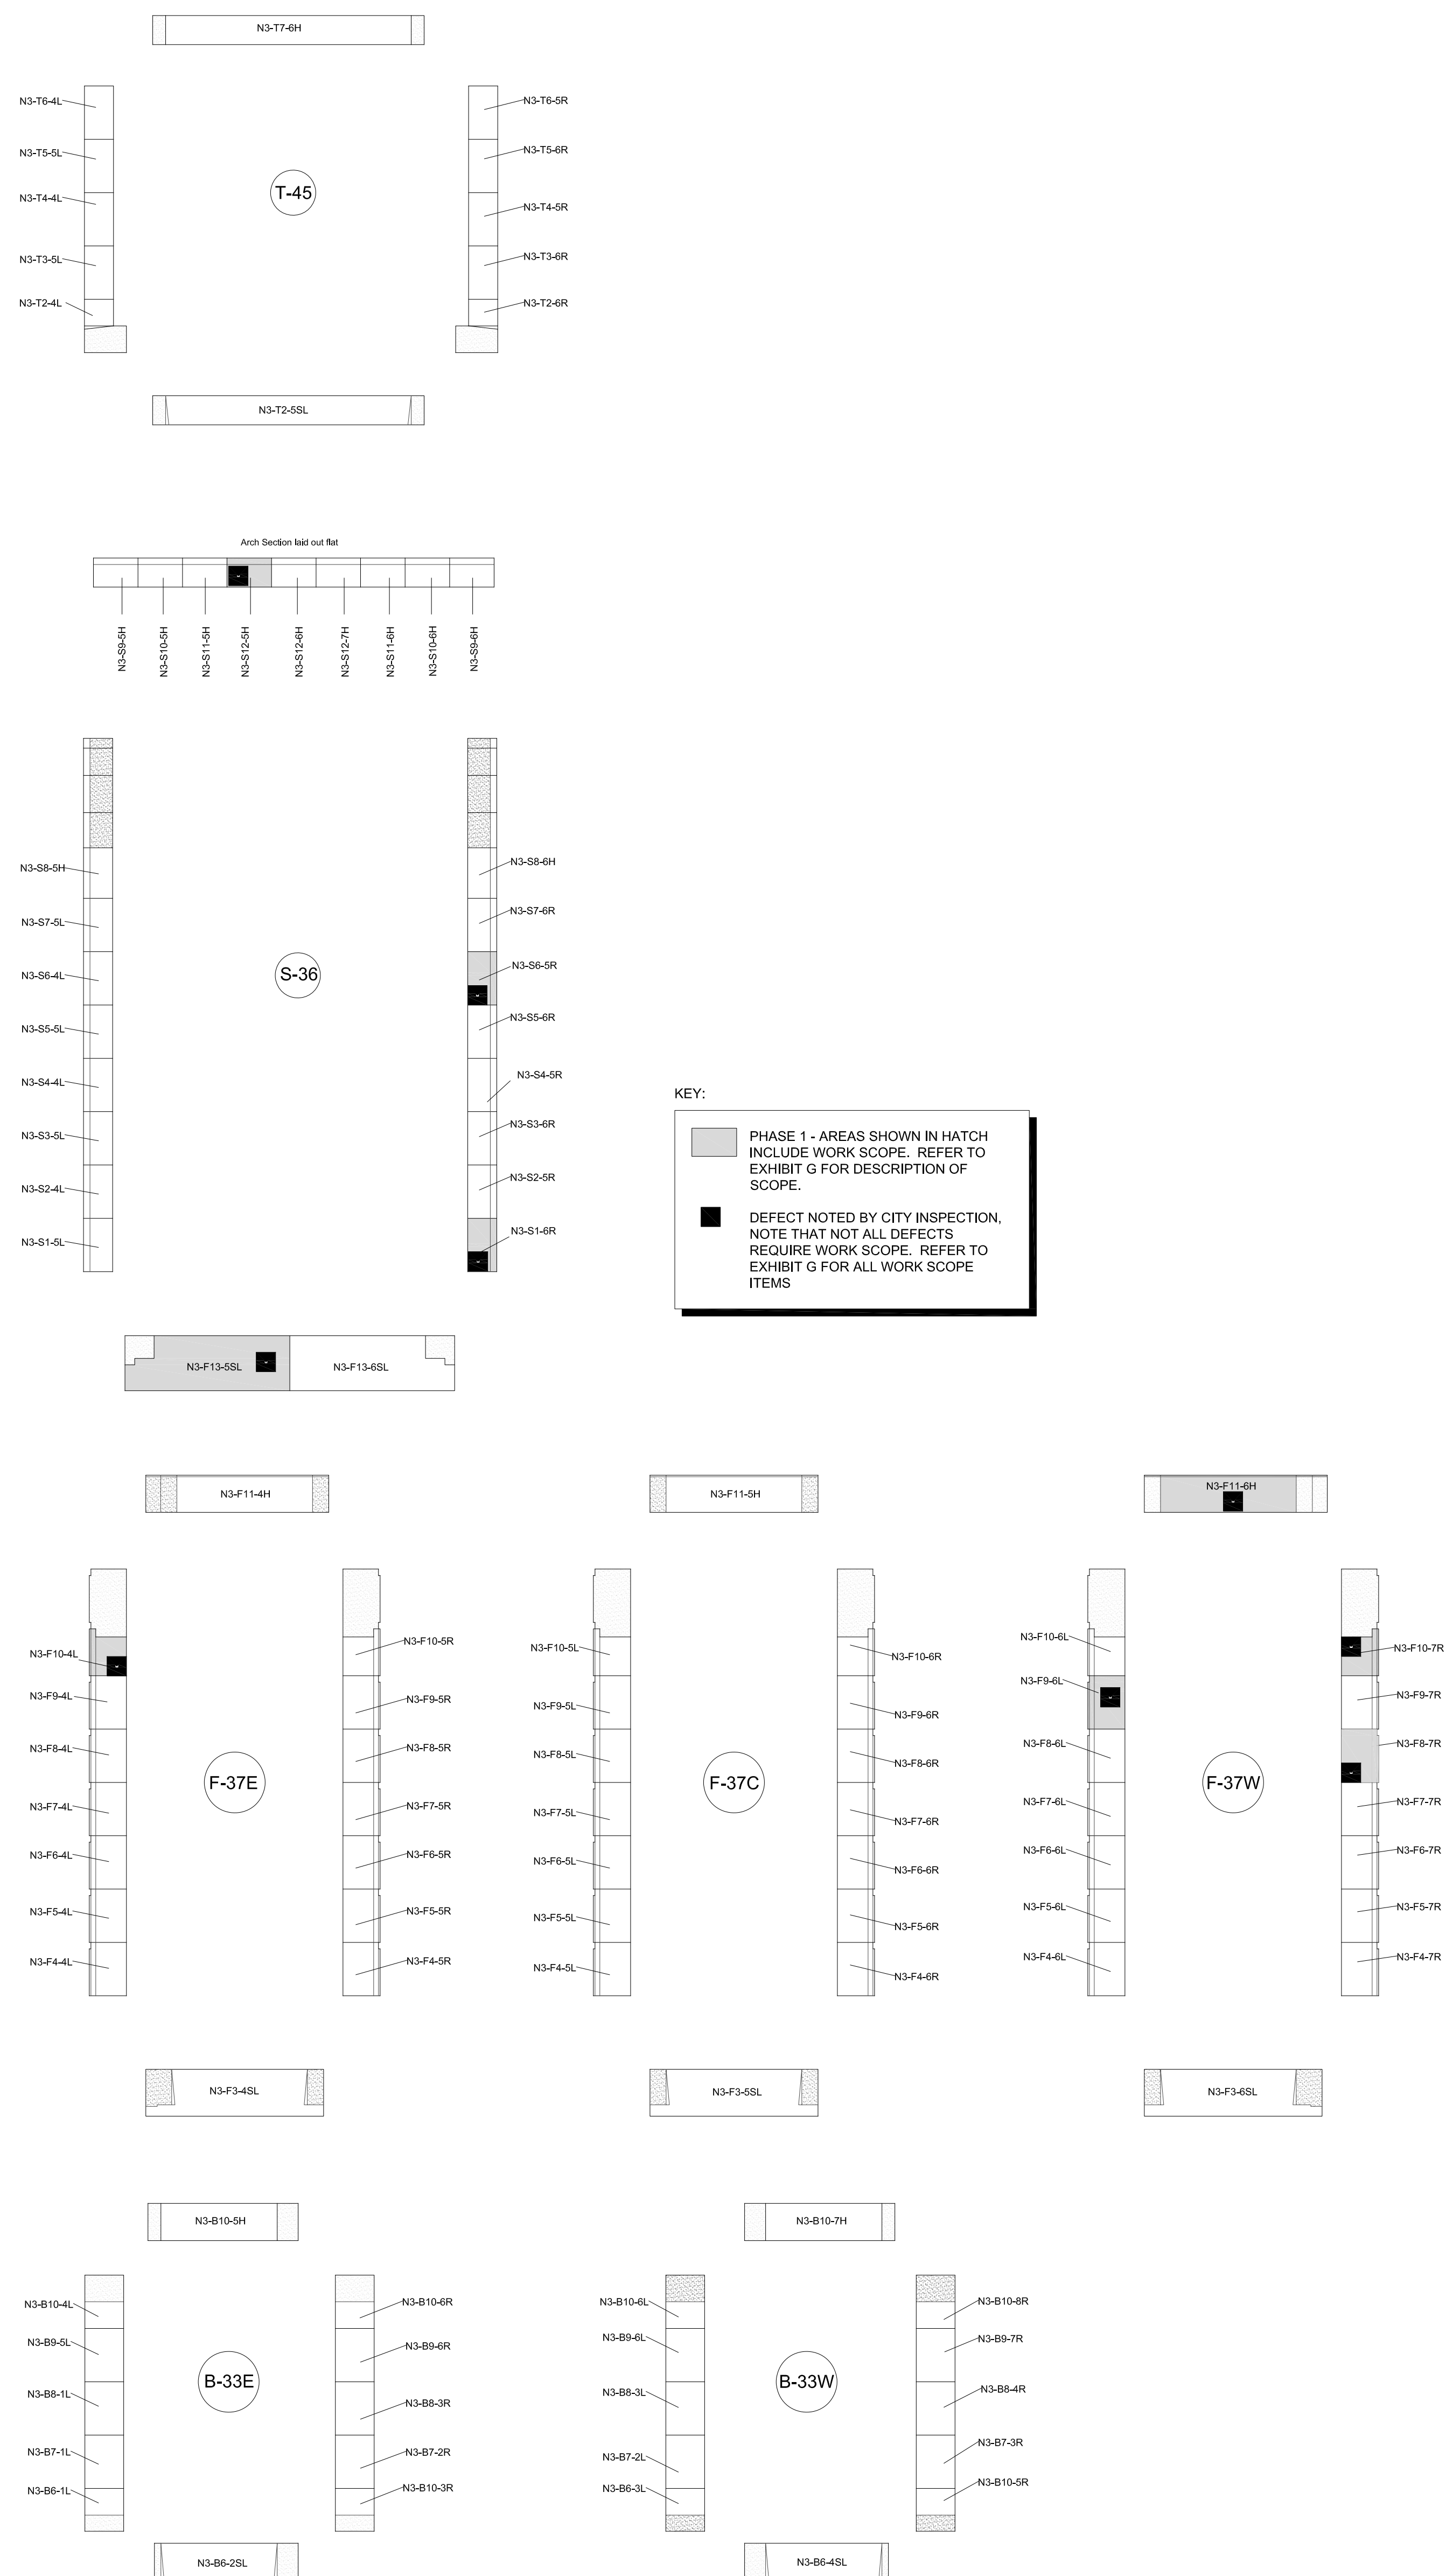

Madison Municipal Building

BPW Project No # 7939
215 Martin Luther King, Jr. Blvd
Madison, WI 53703

hereby certify that this plan, specification or report was prepared by me or under my direct supervision and that I am a duly licensed Architect under the Laws of the State of Wisconsin.

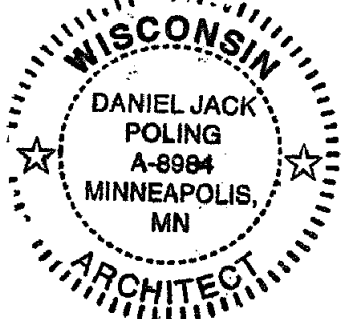

Signature: Mike Smith

Print Names: Jack Poling

10.07.2016 License No: A-898

[illegible]

2014057

PROJECT PHASE	BID SET
---------------	---------

BID SET	
TAKEOFF NO.	CHECKED BY
1	
2	
© 2014 Copyright Meyer, Scherer & Rockcastle, Ltd.

MASONRY
ELEVATIONS


EXHIBIT F

BE221




 PHASE 1 - AREAS SHOWN IN HATCH INCLUDE WORK SCOPE. REFER TO EXHIBIT G FOR DESCRIPTION OF SCOPE.

 DEFECT NOTED BY CITY INSPECTION NOTE THAT NOT ALL DEFECTS REQUIRE WORK SCOPE. REFER TO EXHIBIT G FOR ALL WORK SCOPE ITEMS

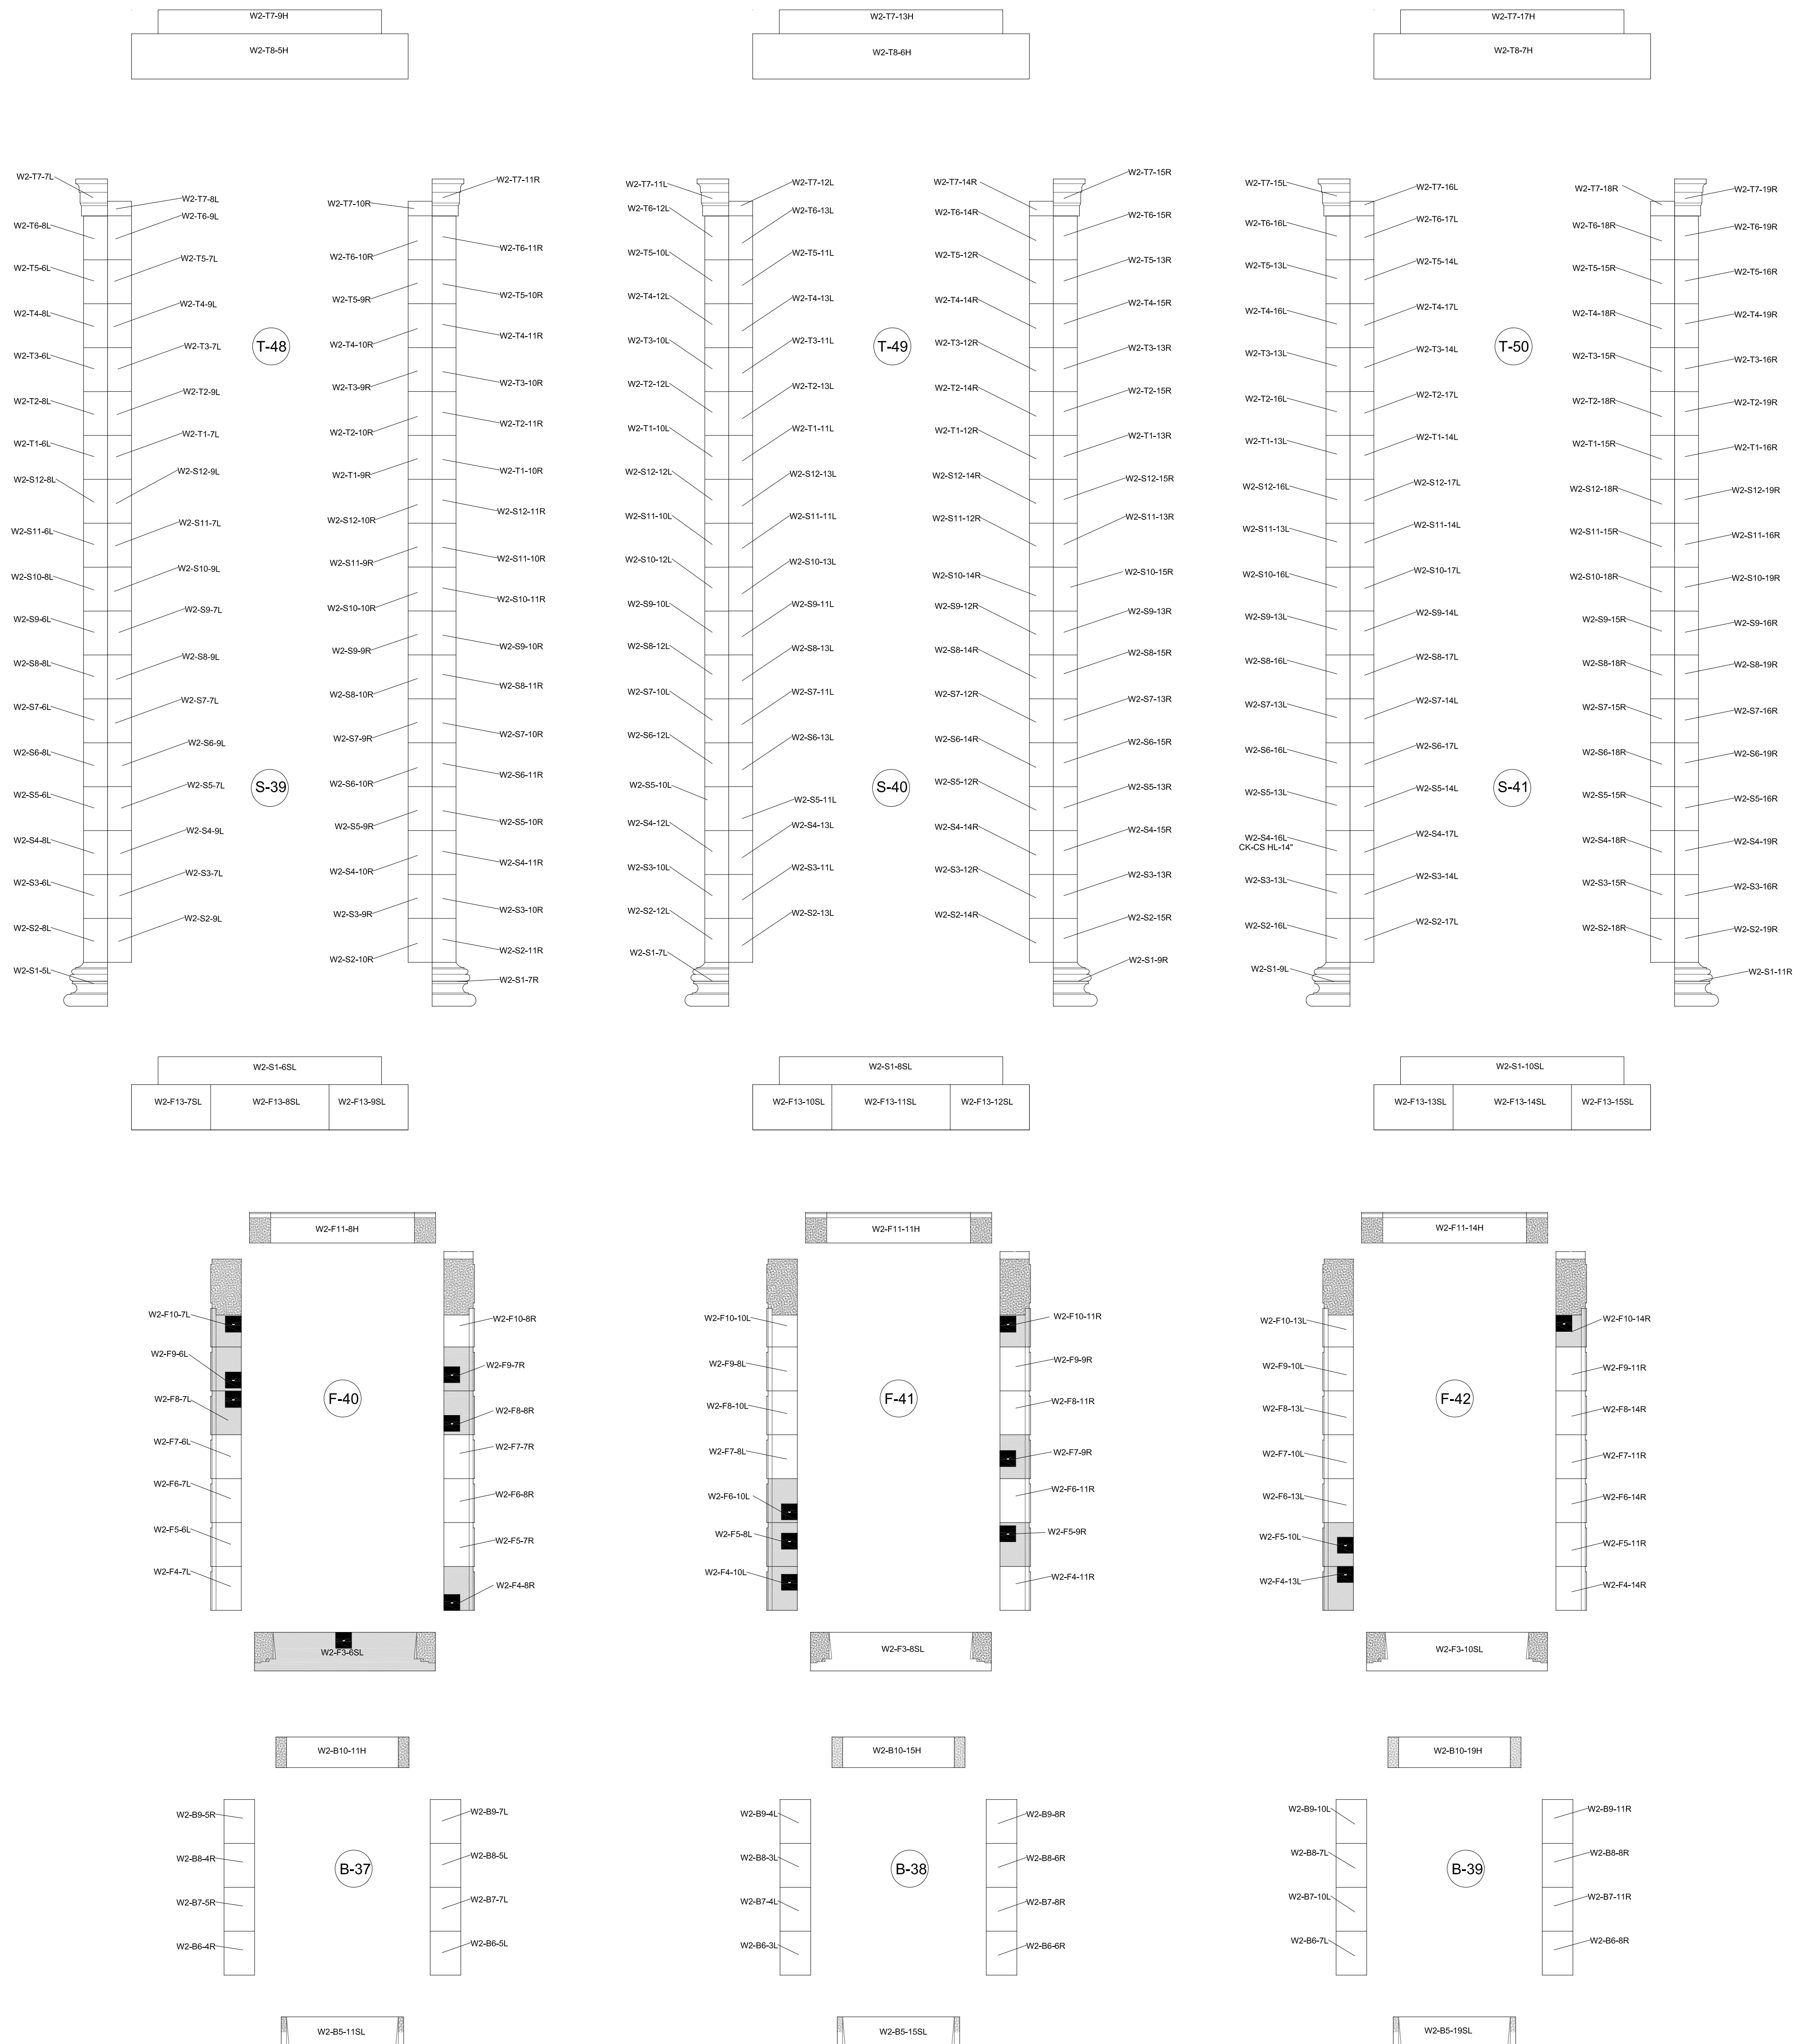



1 PARTIAL WEST ELEVATION - ZONE W3
BE223 SCALE: N.T.S.

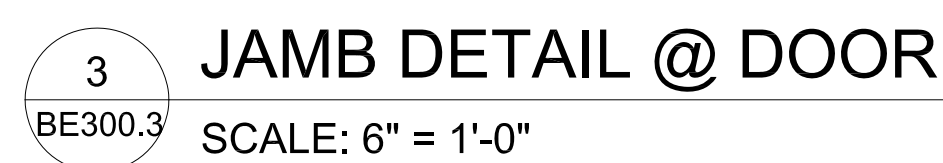

WORK IDENTIFIED IN DATABASE REPORT
GOVERNS - SCOPE MAY VARY

999 Fourier Drive, Suite 20
Madison
WI 53717

BPW Project No # 7939
215 Martin Luther King, Jr. Blvd
Madison, WI 53703

EXHIBIT F


BE300.3



DE 2

BPW Project No # 7939
215 Martin Luther King, Jr. Blvd
Madison, WI 53703

hereby certify that this plan, specification or report was prepared by me or under my direct supervision and that I am a duly licensed Architect under the Laws of the State of Wisconsin.

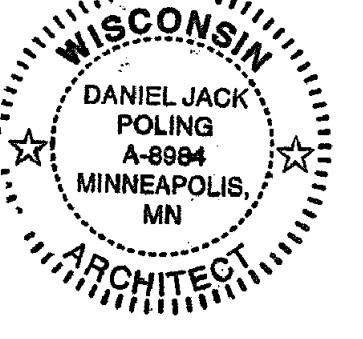

Signature: Mike Smith

Print Names: Jack Poling

Date: 10.07.2016 License No: A-8964
 SUE

MARK	DATE	DESCRIPTION
	2/24/17	BID SET

3.24.17	BID SET

PROJECT NO.	2014057
-------------	---------

PROJECT PHASE	BID SET
---------------	---------

BID SET

DRAWN BY: _____ CHECKED BY: _____

ZMP/MD	SMP
© 2014 Copyright Meyer, Scherer & Stockerle, Ltd.	


WALL SECTION

AND ENLARGED

DETAILS


DETAILS
EXHIBIT E

EXHIBIT F


D5202

BE302

©2004 copyright Almonte, Salmeron & Sacchetti, LLC

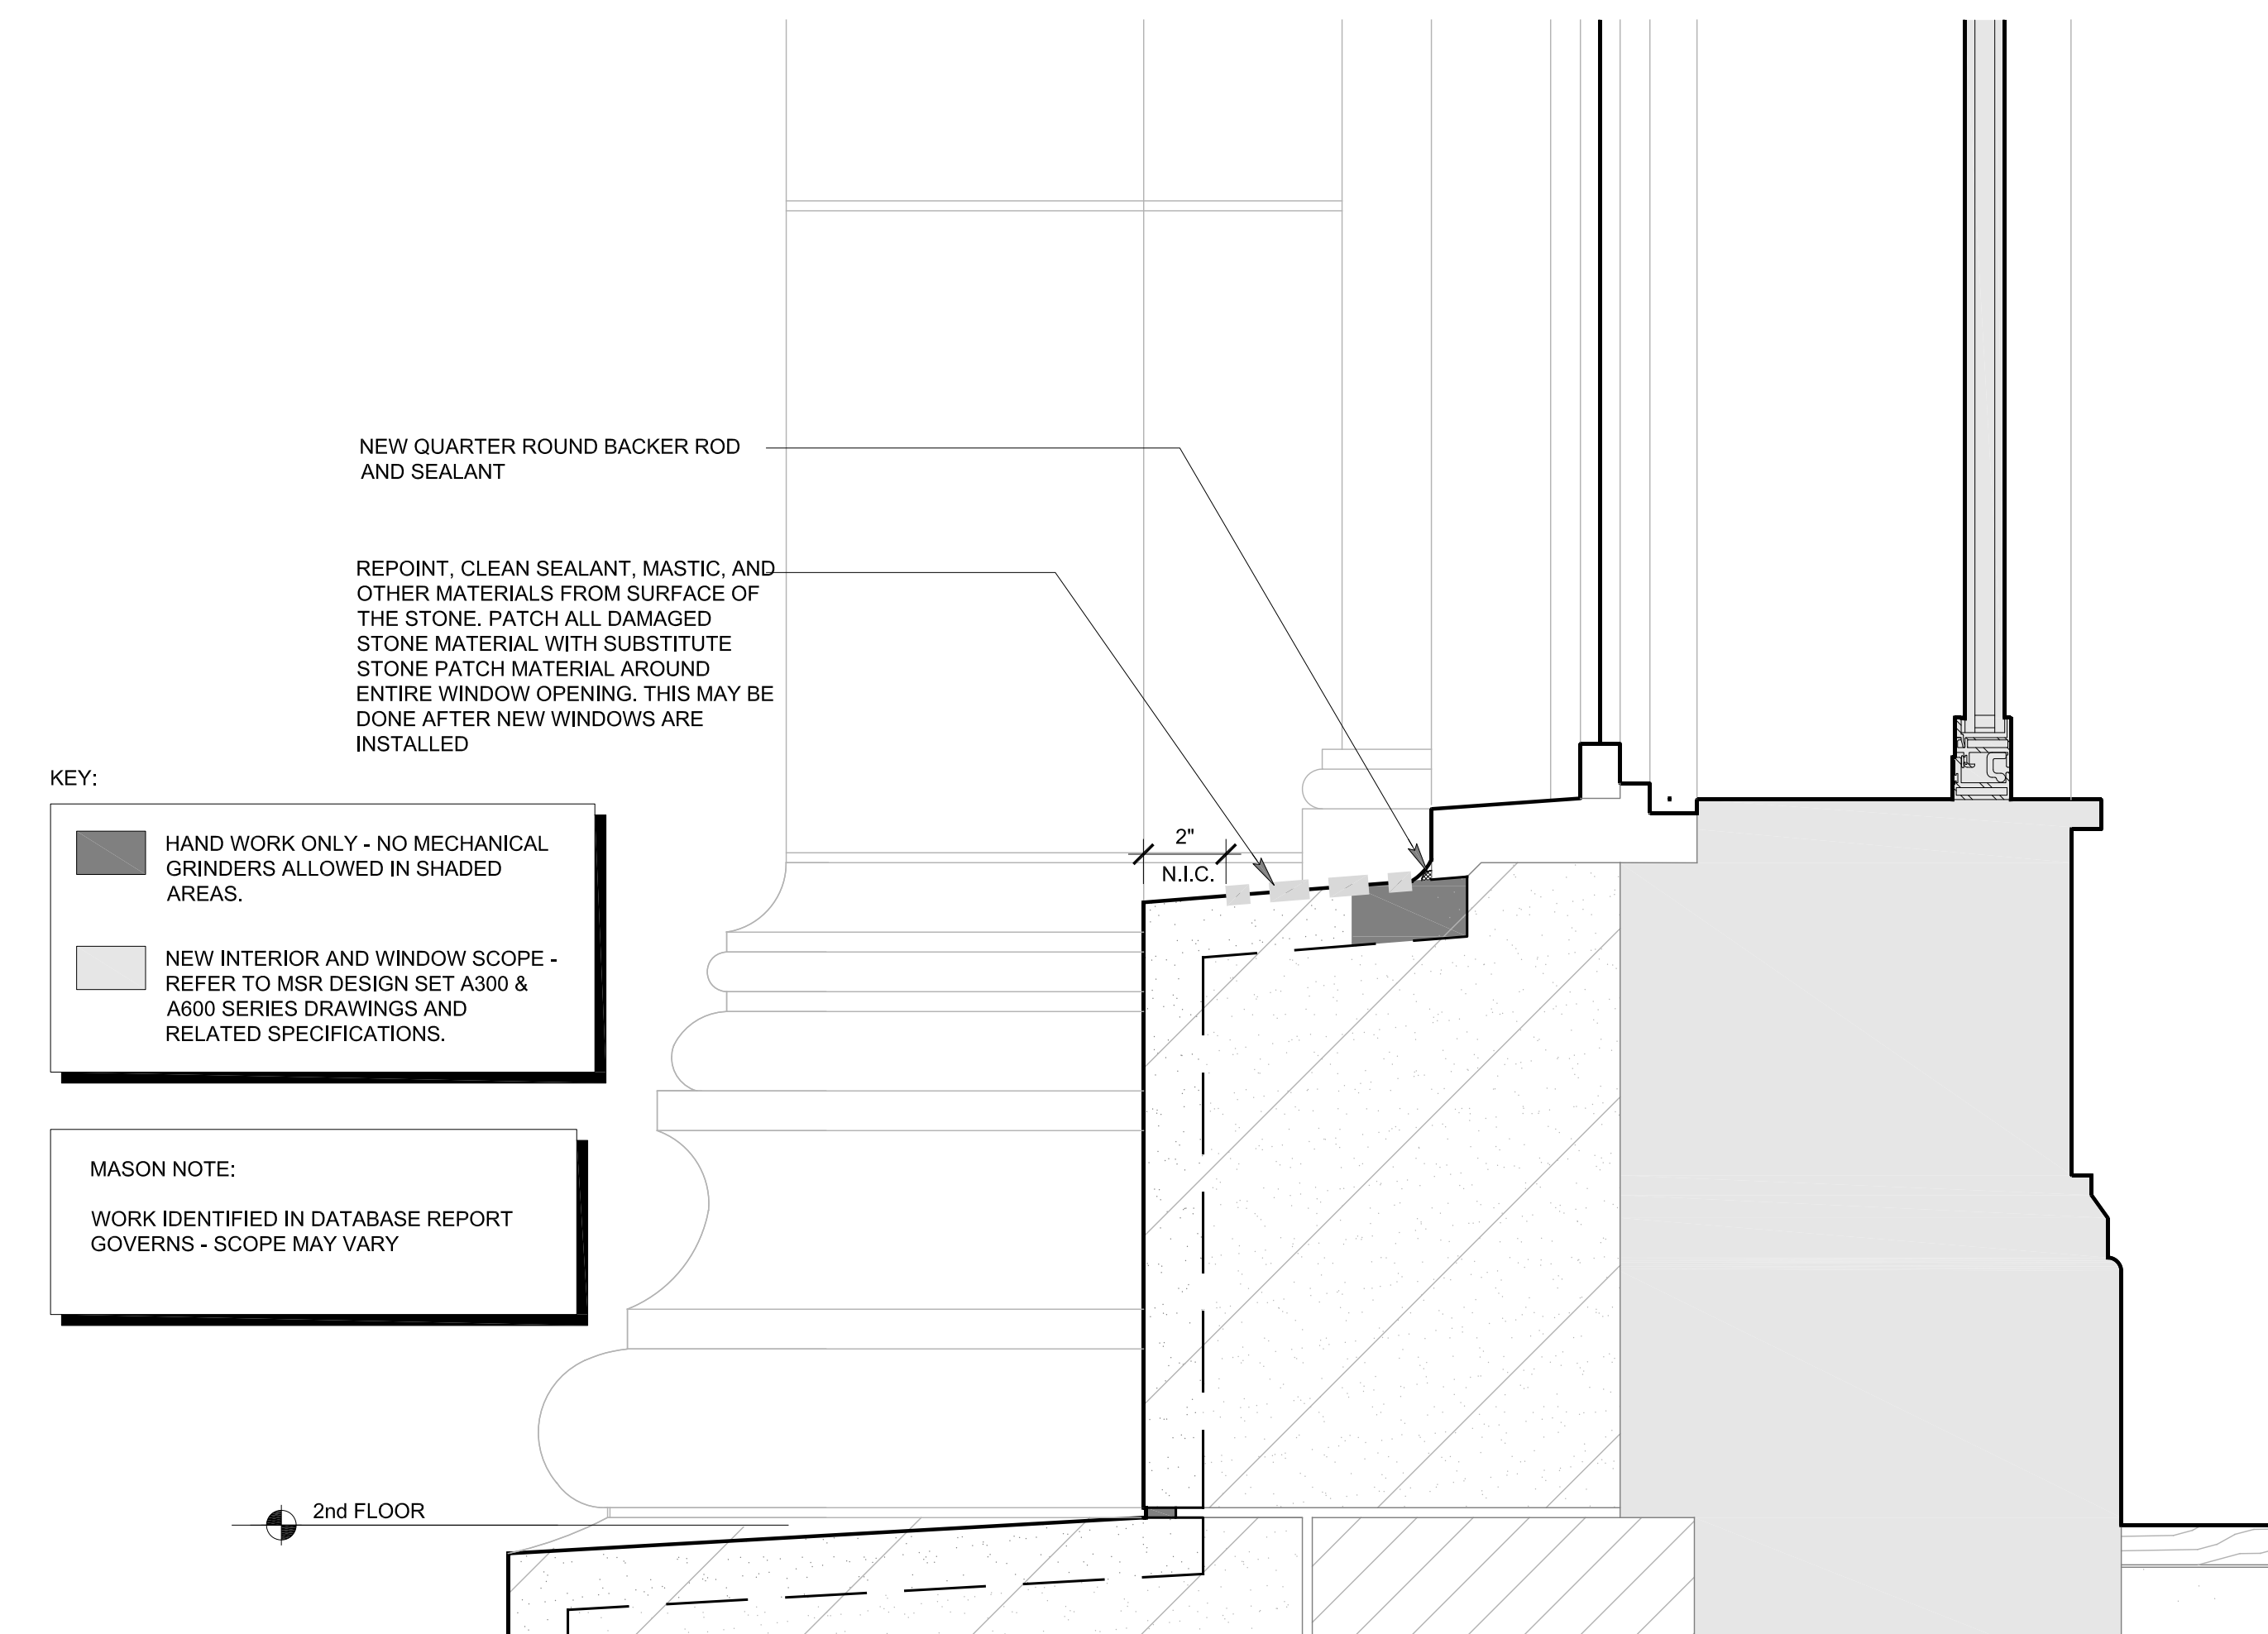

1
BE302.1

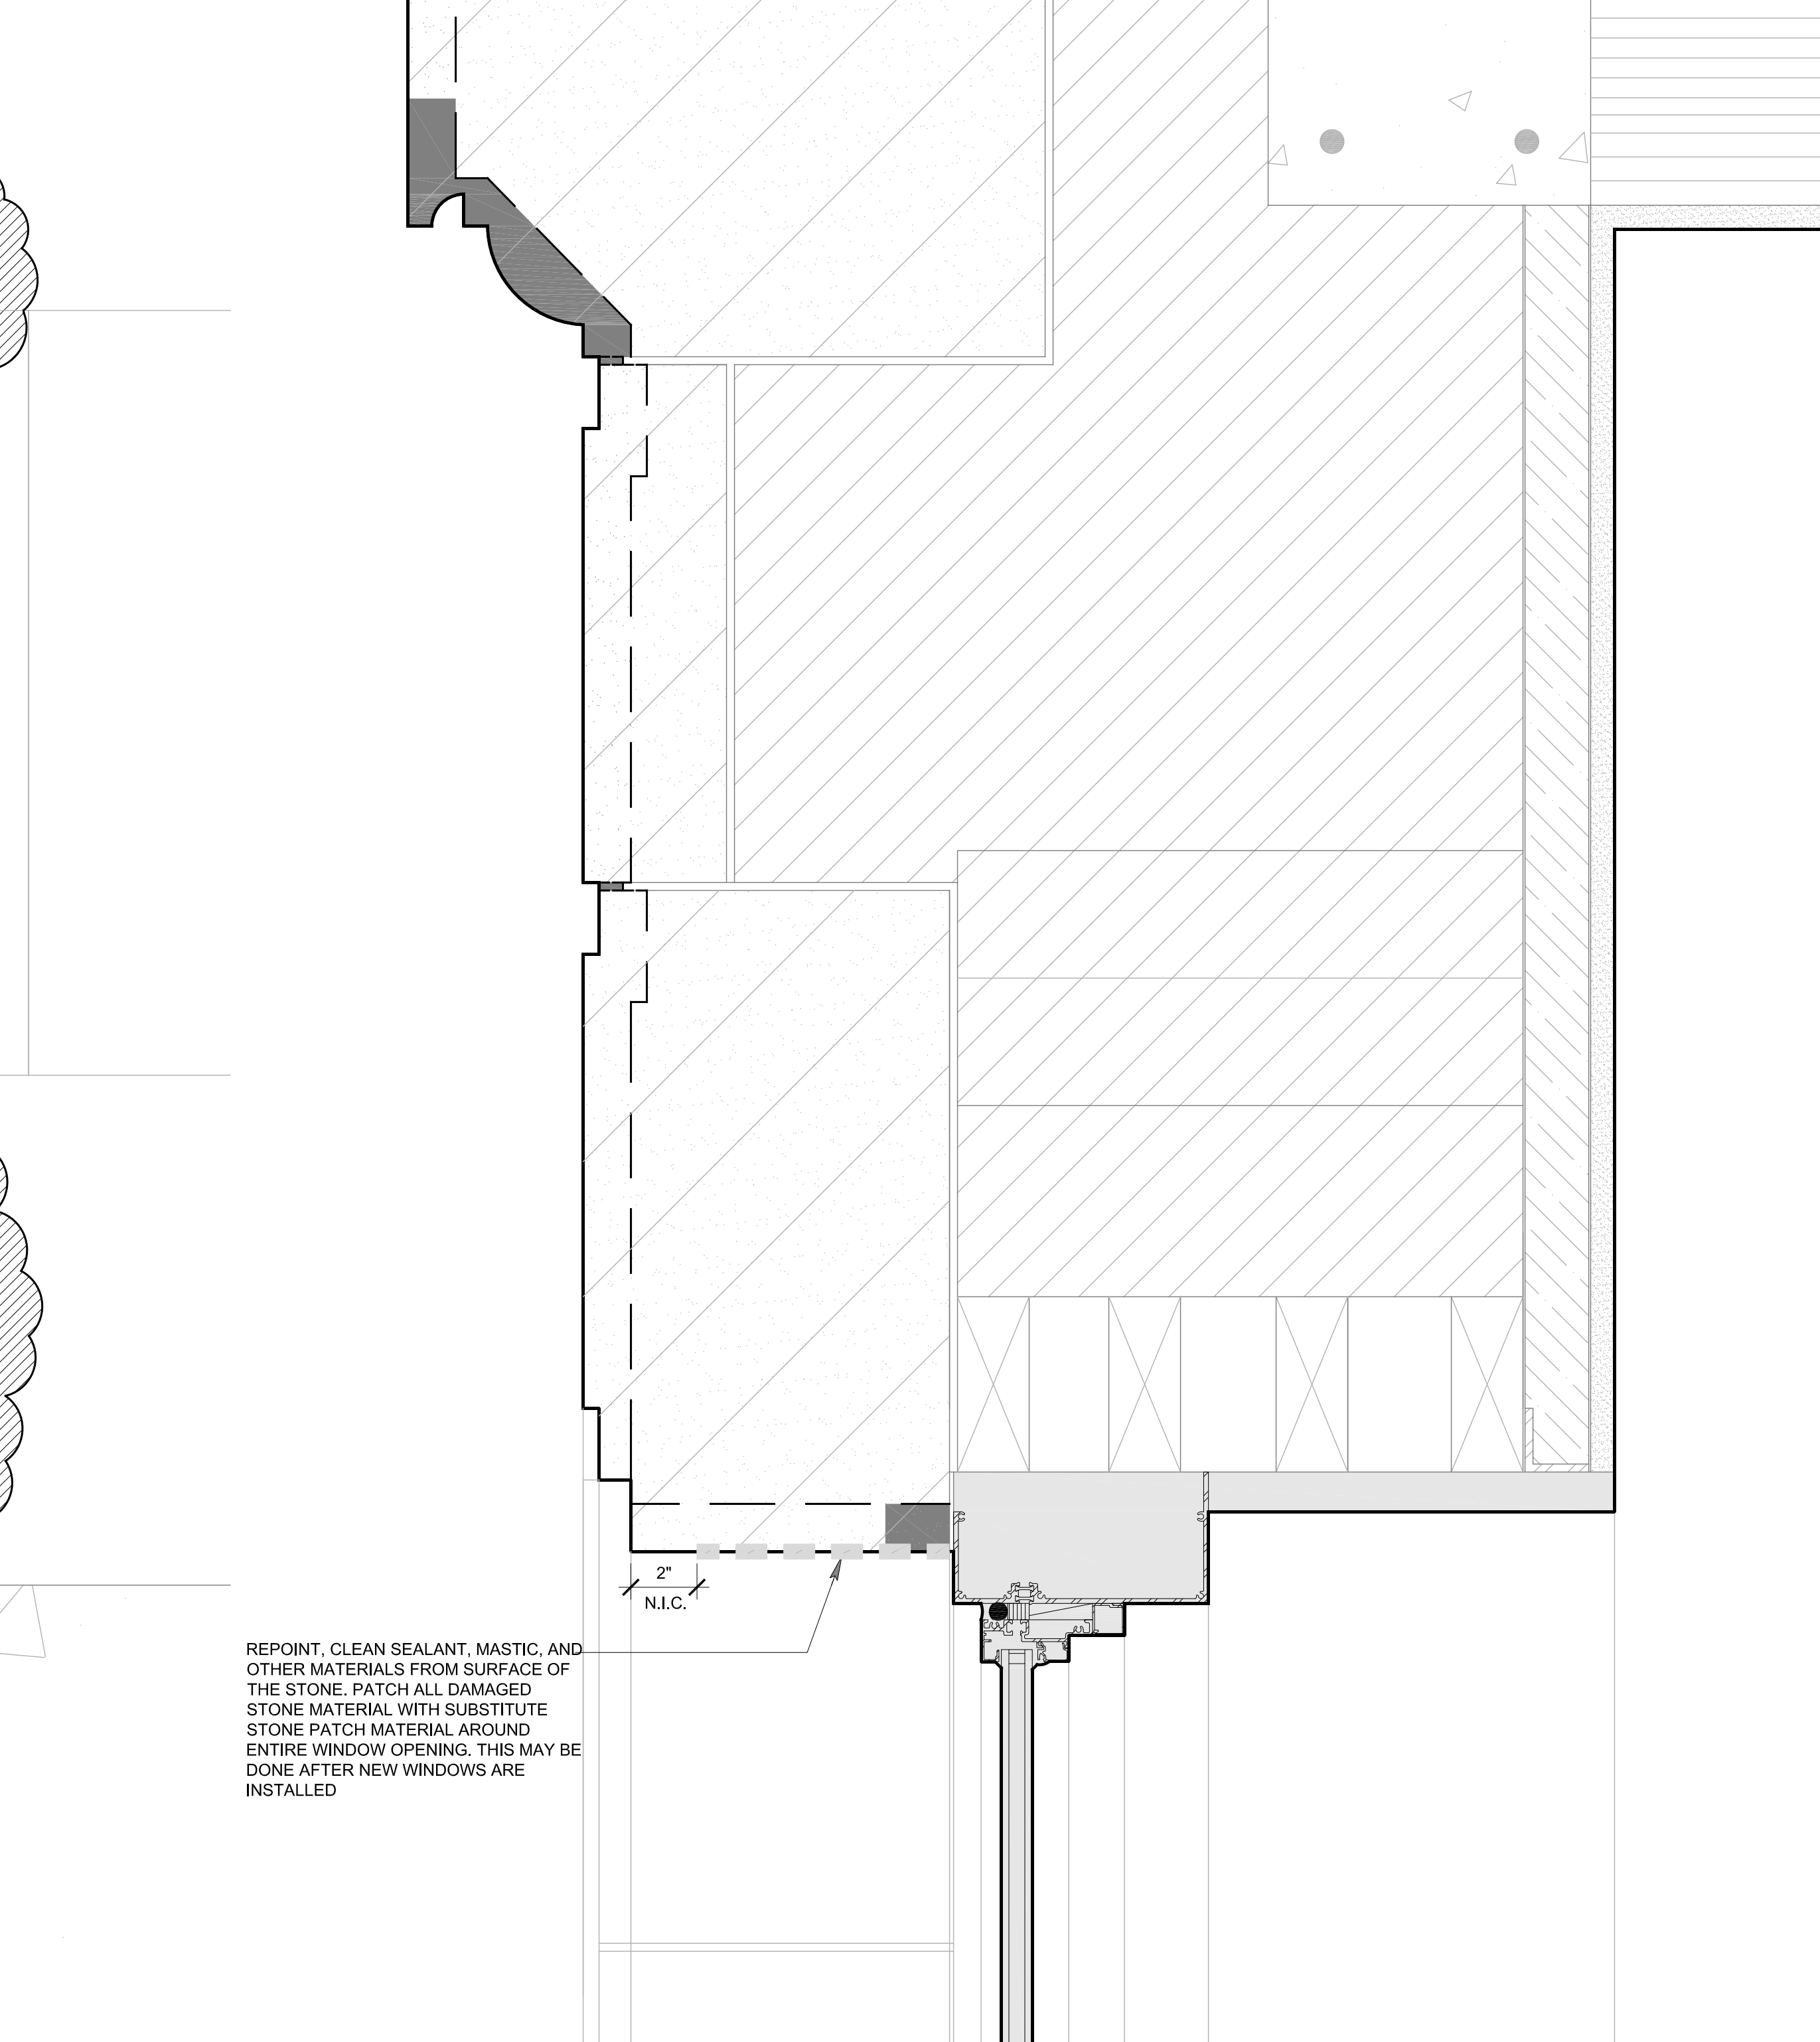

3
BE302.1

2
BE302

999 Fourier Drive, Suite 200
Madison
WI 53717

BPW Project No # 7939
215 Martin Luther King, Jr. Blvd
Madison, WI 53703

WISCONSIN
DANIEL JACK
POLING
A-8984
MINNEAPOLIS,
MN
ARCHITECT

[illegible]

2014057


PROJECT PHASE: BID SET:

DRAWN BY: **ZMP/MD**
 CHECKED BY: **SM**

WALL SECTION AND ENLARGED DETAILS


EXHIBIT F

BE302.1

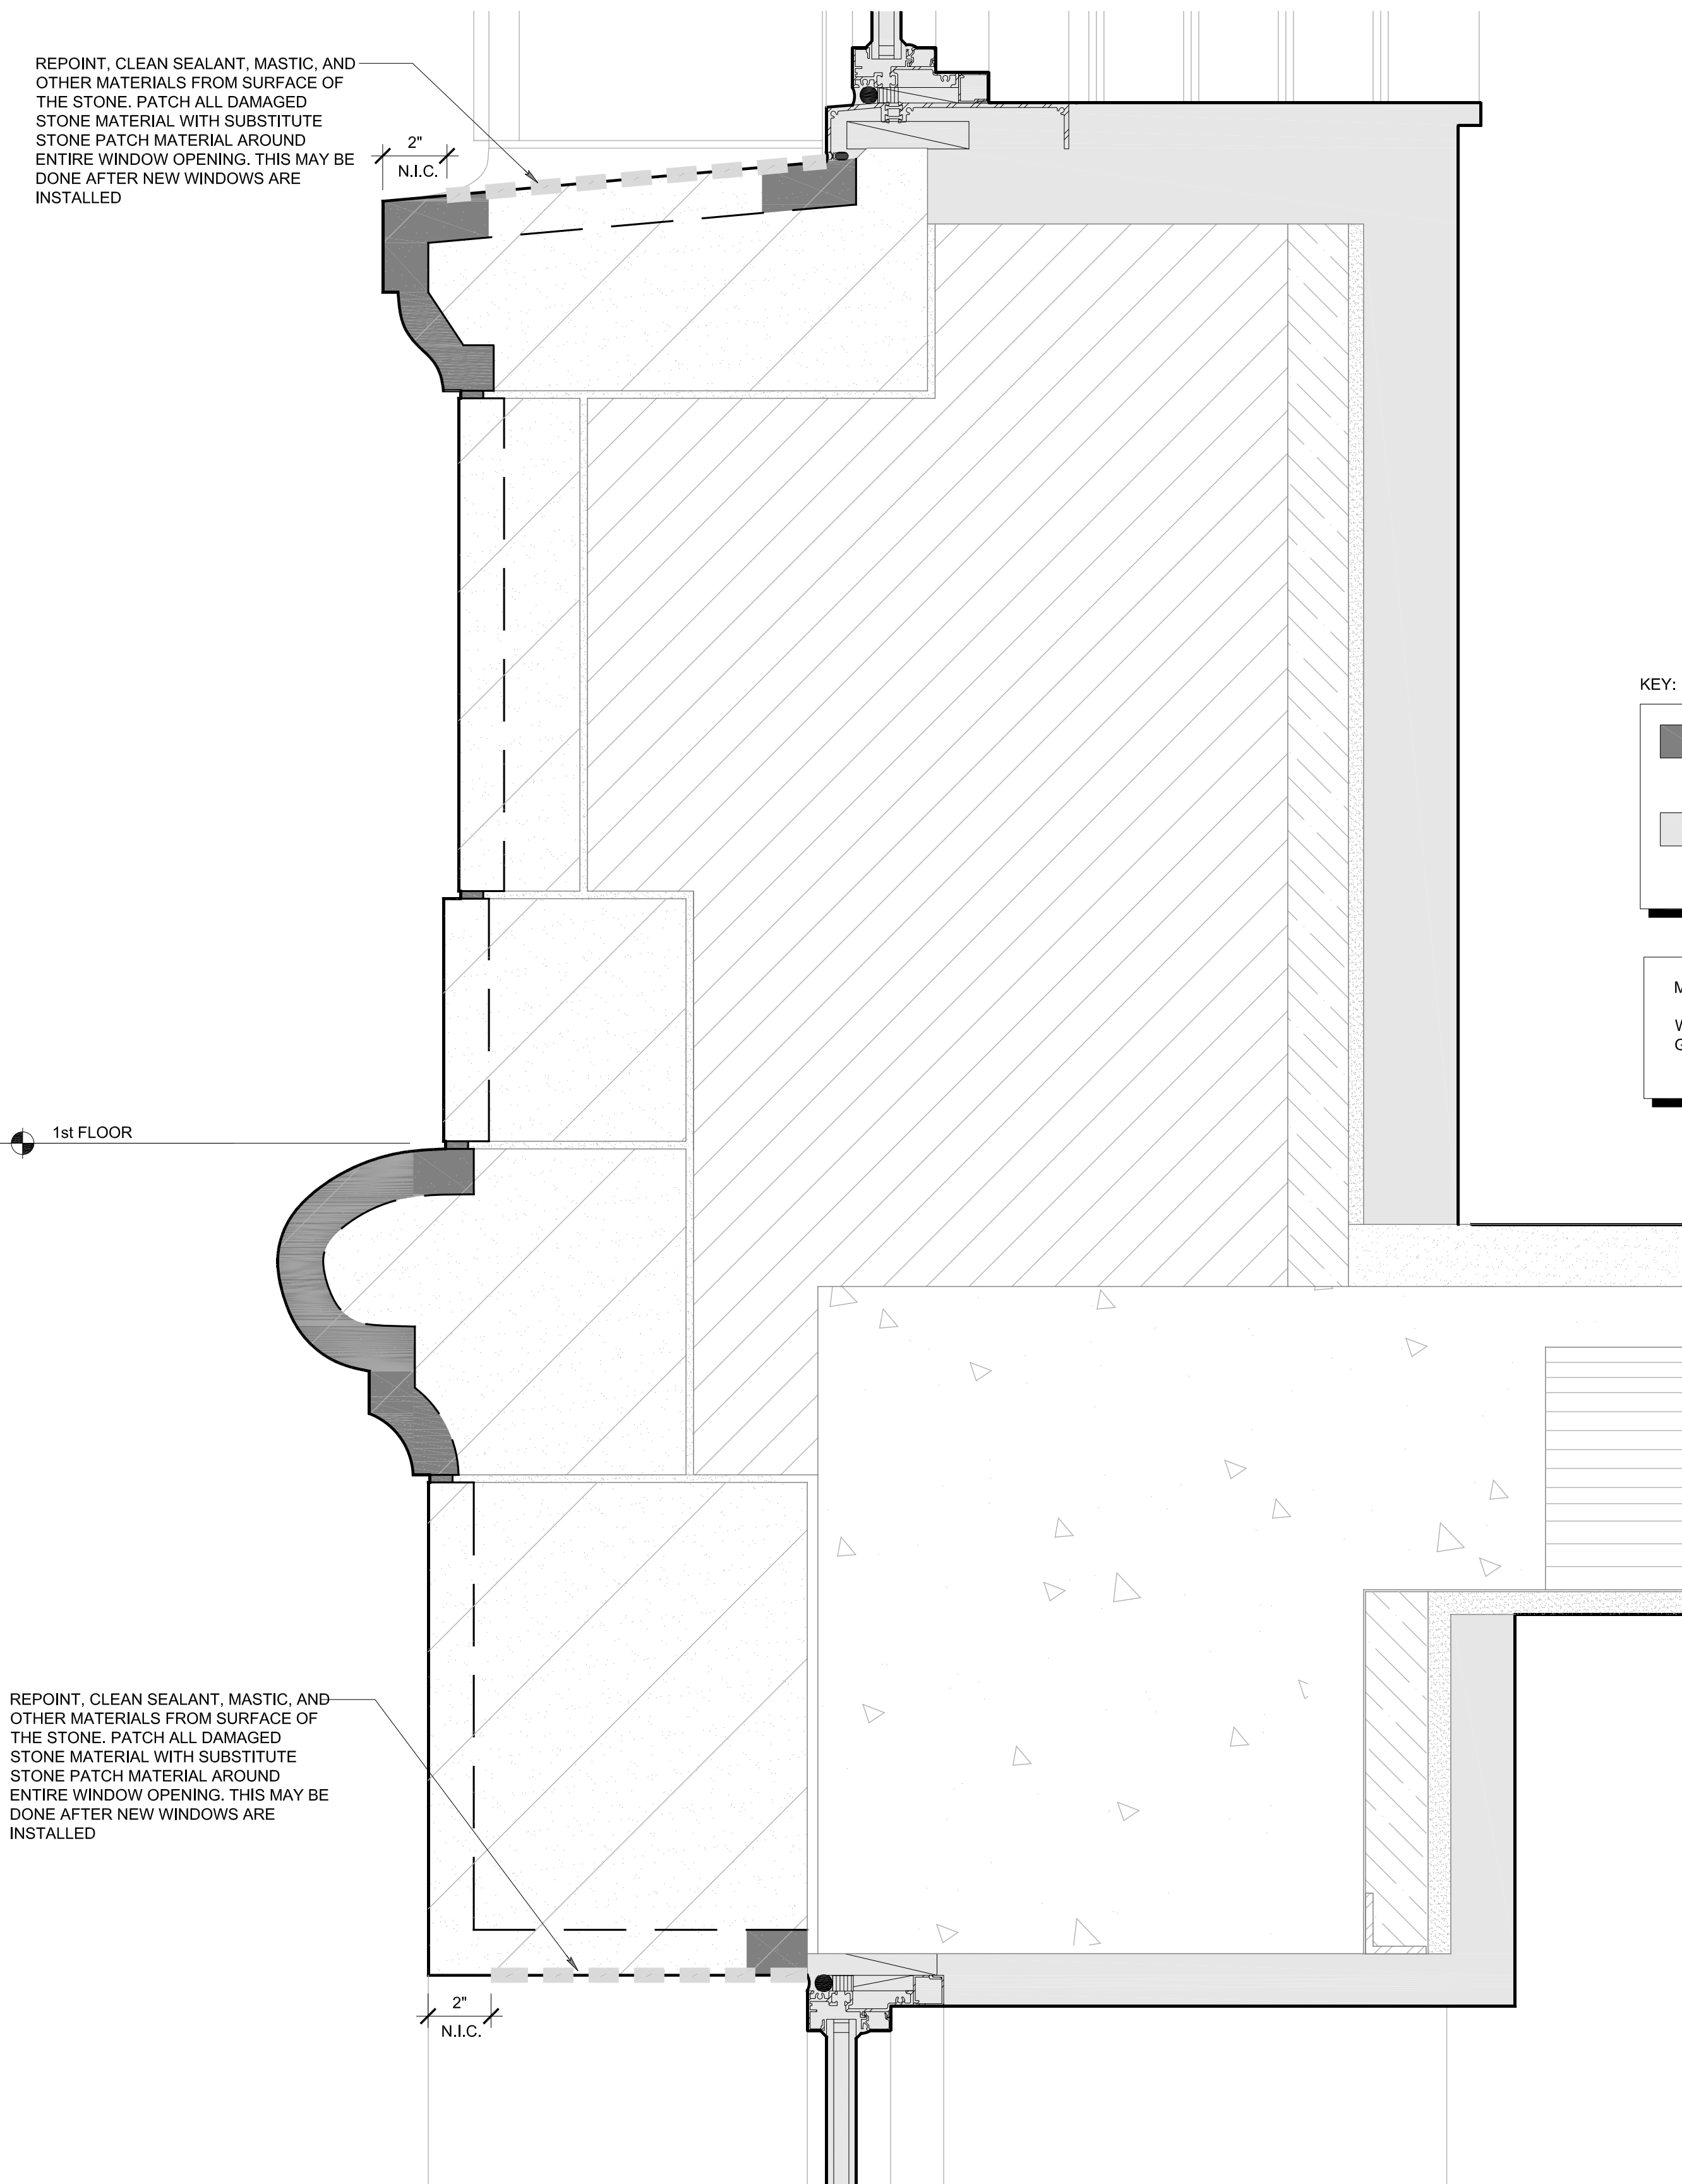

REPOINT, CLEAN SEALANT, MASTIC, AND OTHER MATERIALS FROM SURFACE OF THE STONE. PATCH ALL DAMAGED STONE MATERIAL WITH SUBSTITUTE STONE PATCH MATERIAL AROUND ENTIRE WINDOW OPENING. THIS MAY BE DONE AFTER NEW WINDOWS ARE INSTALLED

REPOINT, CLEAN SEALANT, MASTIC, AND OTHER MATERIALS FROM SURFACE OF THE STONE. PATCH ALL DAMAGED STONE MATERIAL WITH SUBSTITUTE STONE PATCH MATERIAL AROUND ENTIRE WINDOW OPENING. THIS MAY BE DONE AFTER NEW WINDOWS ARE INSTALLED

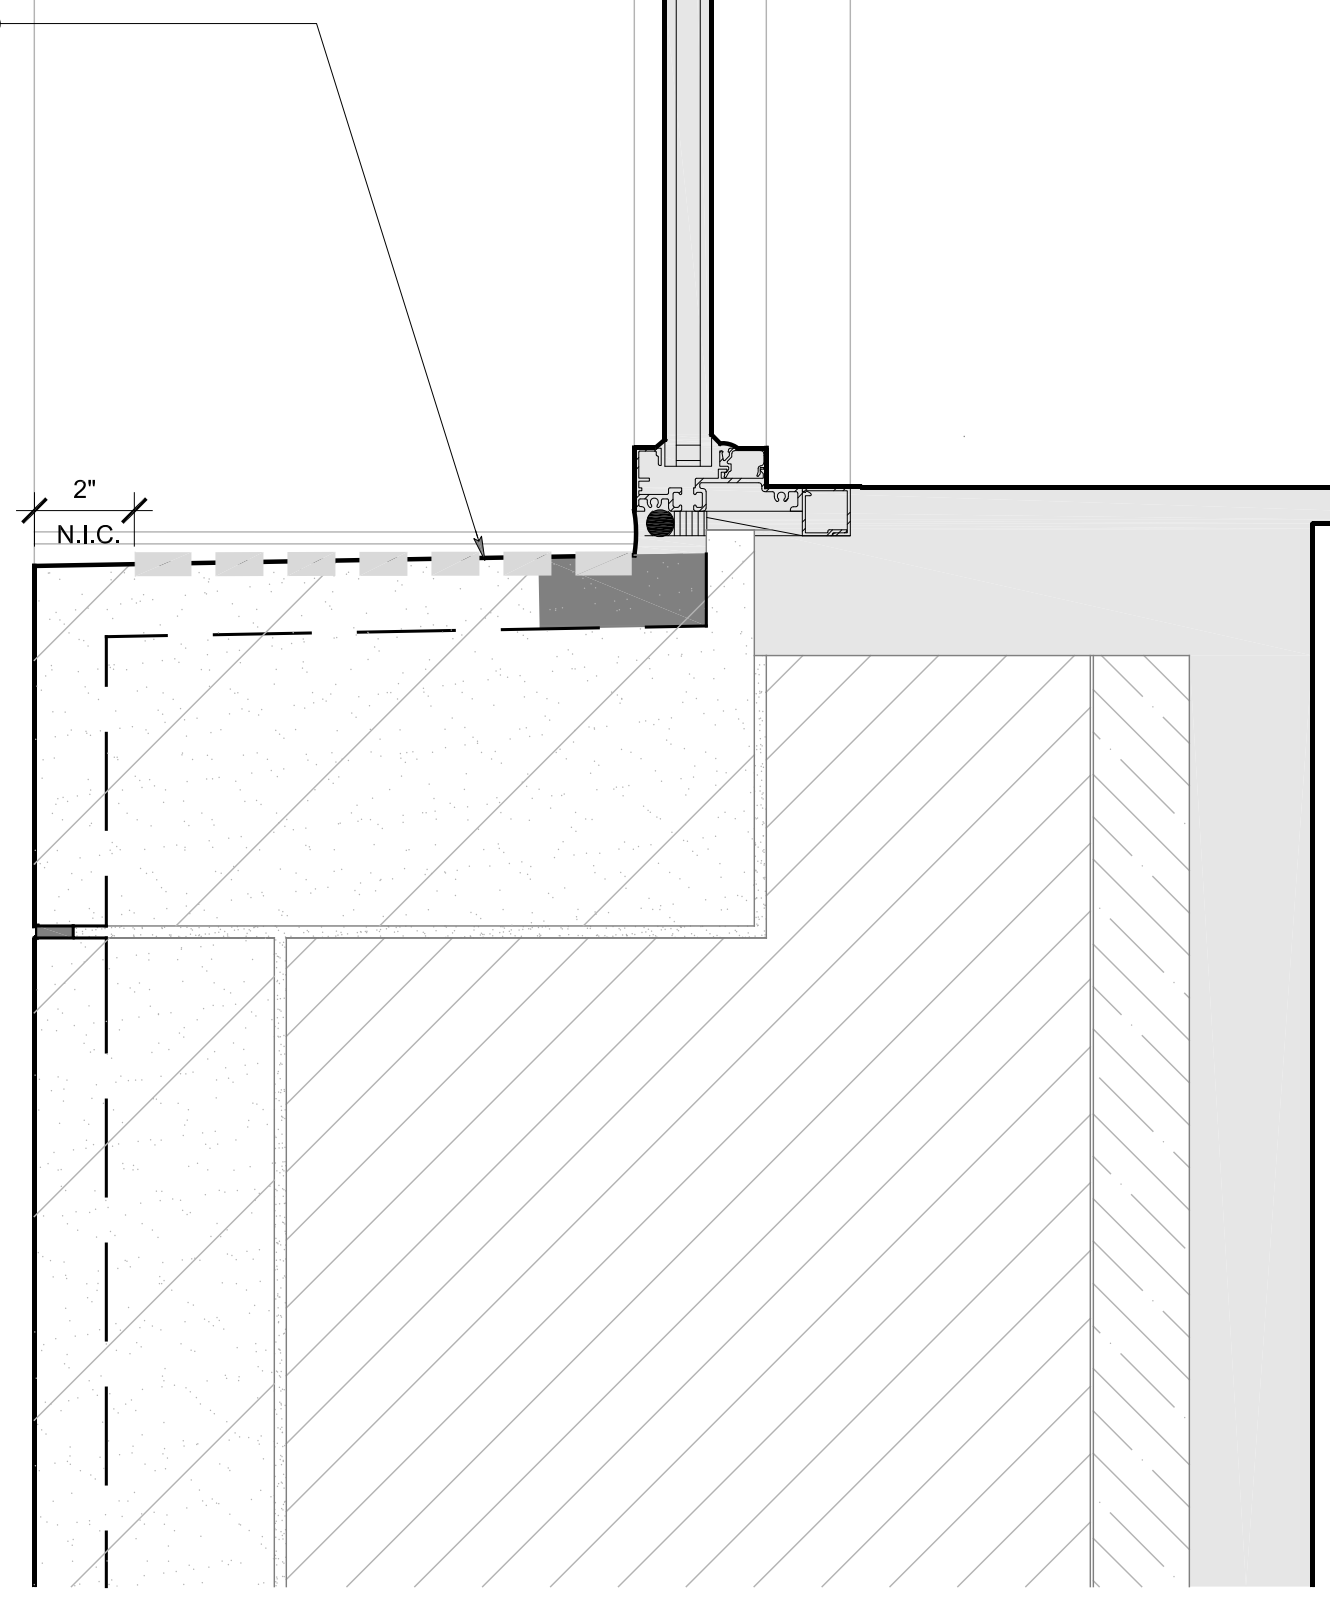

2 ENLARGED DETAIL @ WINDOW SILL AND GRADE
SCALE: 3" = 1'-0"

KEY:

HAND WORK ONLY - NO MECHANICAL GRINDERS ALLOWED IN SHADED AREAS.

NEW INTERIOR AND WINDOW SCOPE - REFER TO MSR DESIGN SET A300 & A600 SERIES DRAWINGS AND RELATED SPECIFICATIONS.

MASON NOTE:

WORK IDENTIFIED IN DATABASE REPORT GOVERNS - SCOPE MAY VARY

NOT USED

3 ENLARGED DETAIL @ NEW LIMESTONE INSTALLATION
SCALE: FULL SIZE

MSR

710 South 2nd Street, 8th Floor
Minneapolis, Minnesota 55401-2282

Architecture

Interiors and Urban Design

612.375.0336 tel
612.342.2216 fax
www.msrdesign.com

Civil Engineering and Landscape Architects

Ken Saiki Design, Inc

303 South Paterson St
Madison, WI 53703
608.251.3600 tel

Structural Engineering, Technology, AV

KJWW

1800 Daming Way, Suite 200
Middleton, WI 53713
608.223.9600 tel

MEP Engineers

MEP Associates

860 Blue Gentian Road, Suite 175
Eagan, MN 55121
651.379.9120 tel

Lighting Designer

Gallina Design

30232 County 7
Chalfield, MN 55823
507.867.1628 tel

Preservation Architect

Charles Quagliana, AIA

5641 Willoughby Rd
Mazomanie, WI 53560
608.449.9589 tel

Building Envelope Consultant

InSite Consulting Architects

115 E. Main Street, Suite 200
Madison, WI 53703
608.204.0825 tel

Fire & Code Consultant

Summit Fire Consulting

575 Minnehaha Ave. W.
St. Paul, MN 55103
651.251.1879 tel

Acoustical Consultant

KRA

4820 Chicago Avenue South, Suite 206
Minneapolis, MN 55417
612.374.3800 tel

Vierbicher

CIVIL ENGINEERS

999 Fourier Drive, Suite 201
Madison, WI 53717

Madison Municipal Building

BPW Project No # 7939
215 Martin Luther King, Jr. Blvd
Madison, WI 53703

I hereby certify that this plan, specification or report was prepared by me or under my direct supervision and that I am a duly Licensed Architect under the Laws of the State of Wisconsin.

ARCHITECT SEAL

WISCONSIN

DANIEL JACK POLING

A-8984

MINNEAPOLIS, MN

ARCHITECT

Signature: *[Signature]*

Print Name: Jack Poling

Date: 10.07.2016 License No: A-8984

ISSUE

MARK	DATE	DESCRIPTION
1	3.24.17	BID SET

PROJECT NO:

2014057

PROJECT PHASE

BID SET

DRAWN BY:

ZMP/MD

CHECKED BY:

SMP

© Drawing 2014 Copyright Meyer, Schaefer & Rosenbloom, L.L.C.

WALL SECTION AND ENLARGED DETAILS

EXHIBIT F

BE302.2

2014 Copyright Meyer, Schaefer & Rosenbloom, L.L.C.

BE302.3


KEY:

	HAND WORK ONLY - NO MECHANICAL GRINDERS ALLOWED IN SHADED AREAS.
	NEW INTERIOR AND WINDOW SCOPE - REFER TO MSR DESIGN SET A300 & A800 SERIES DRAWINGS AND RELATED SPECIFICATIONS.


MASON NOTE:

WORK IDENTIFIED IN DATABASE REPORT GOVERNS - SCOPE MAY VARY




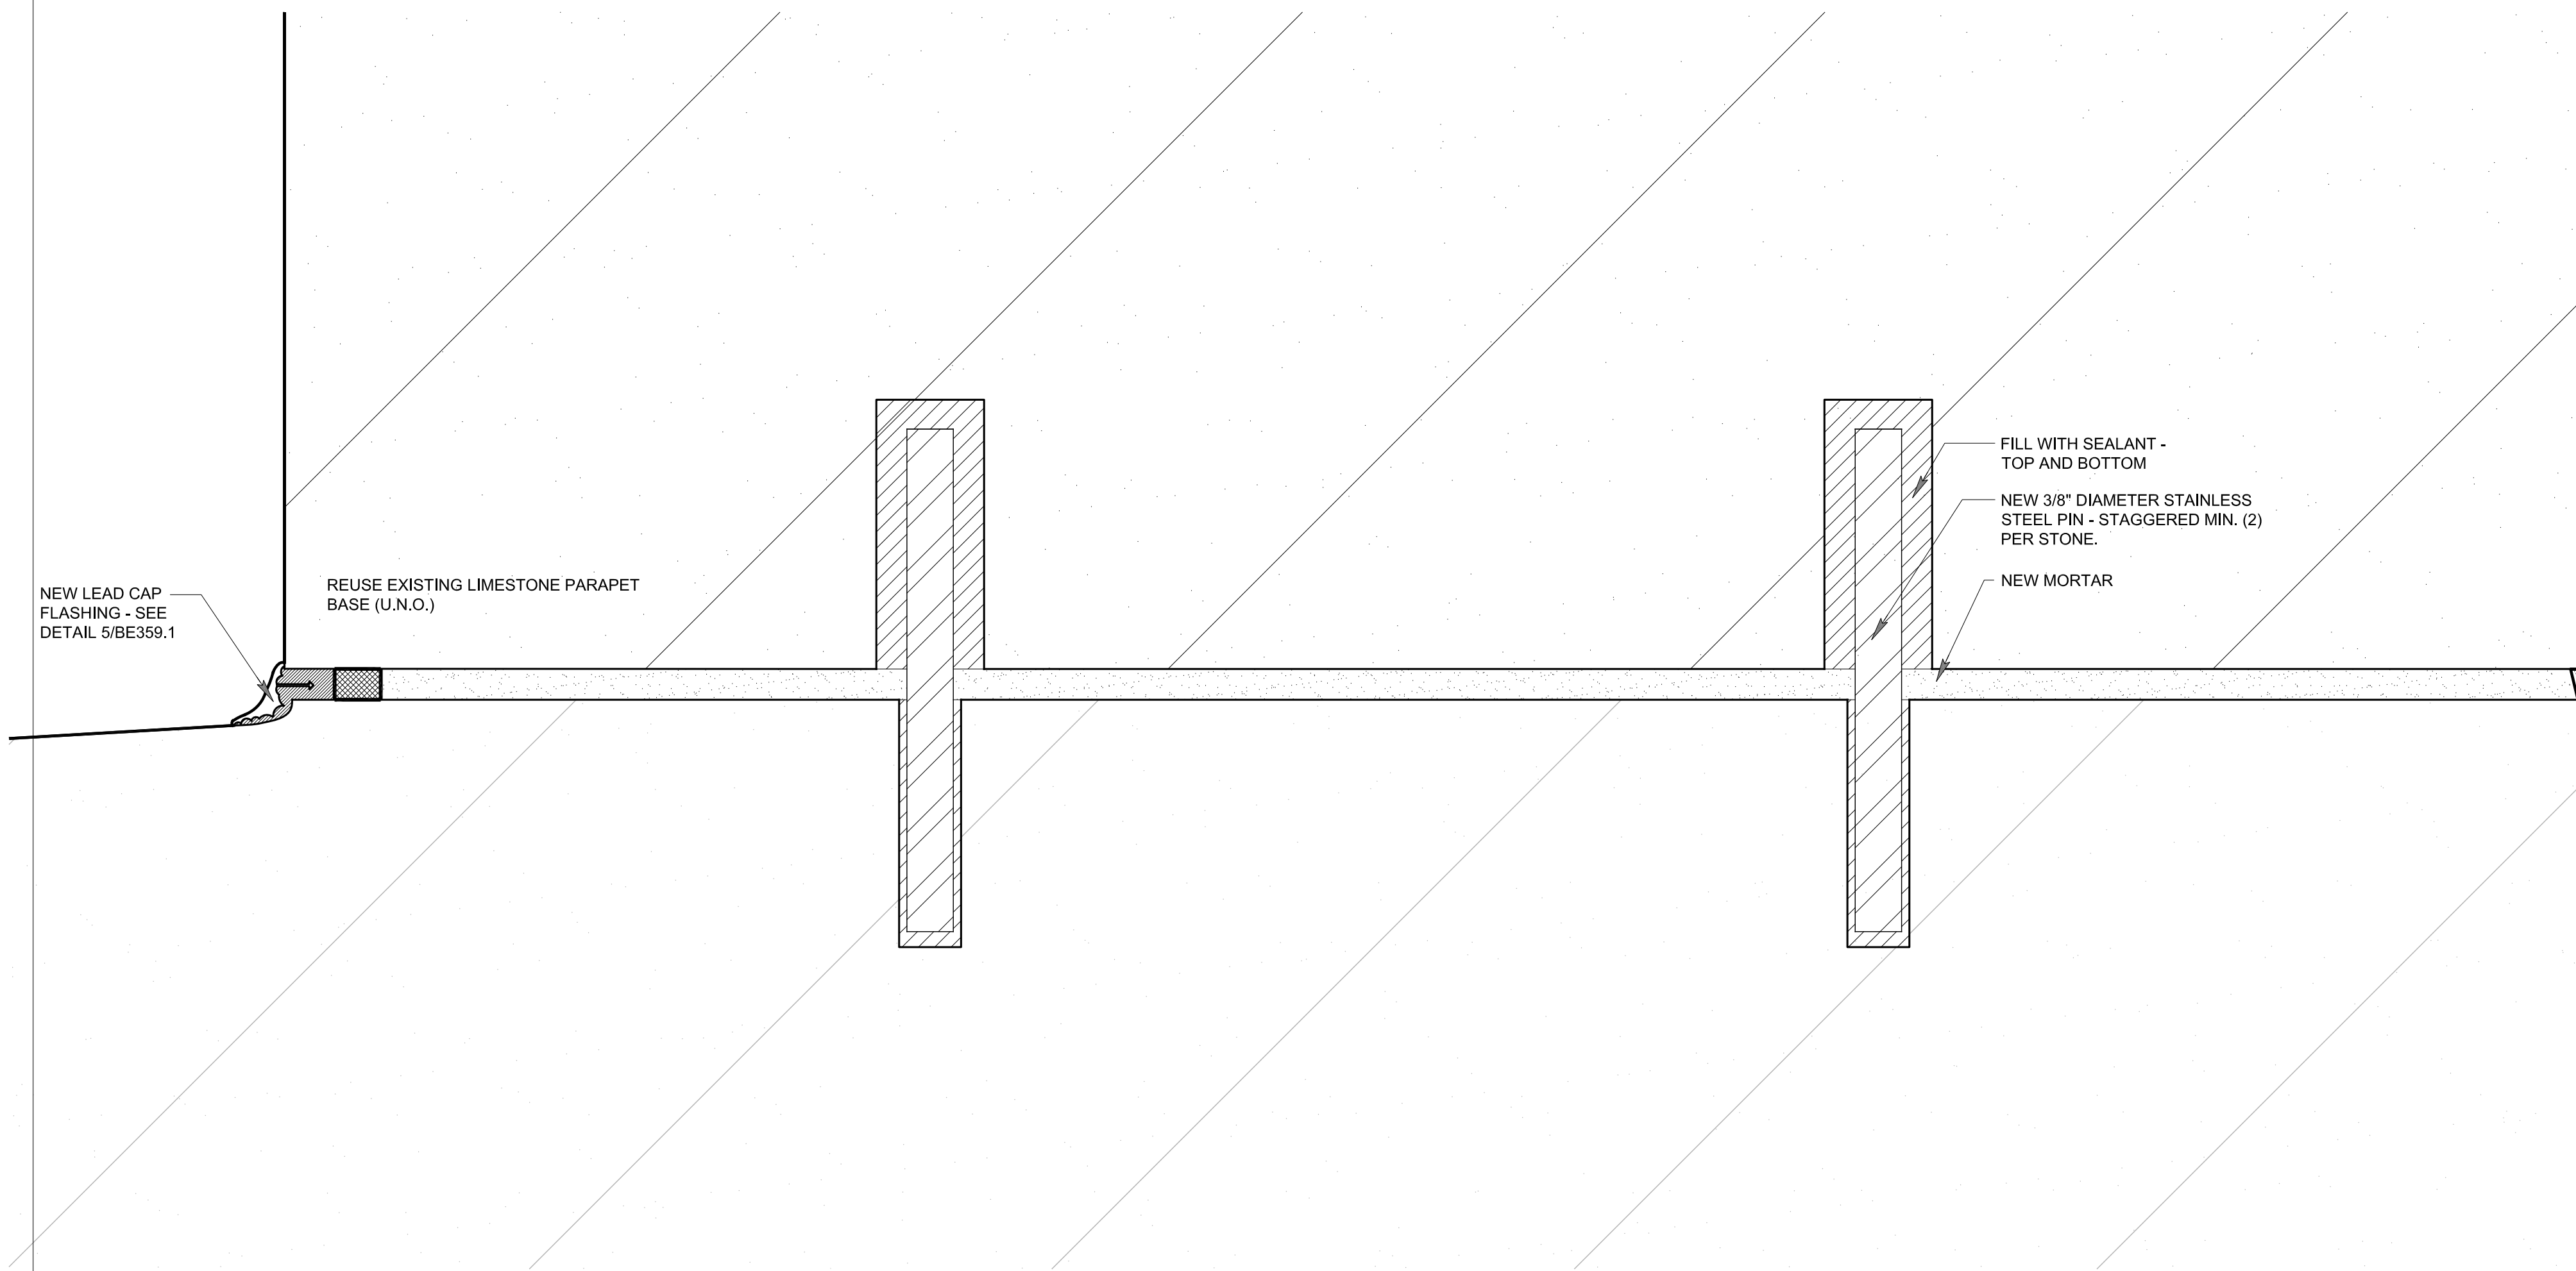

1 ENLARGED DETAIL @ NEW STONE ABOVE PARAPET
SCALE: FULL SIZE

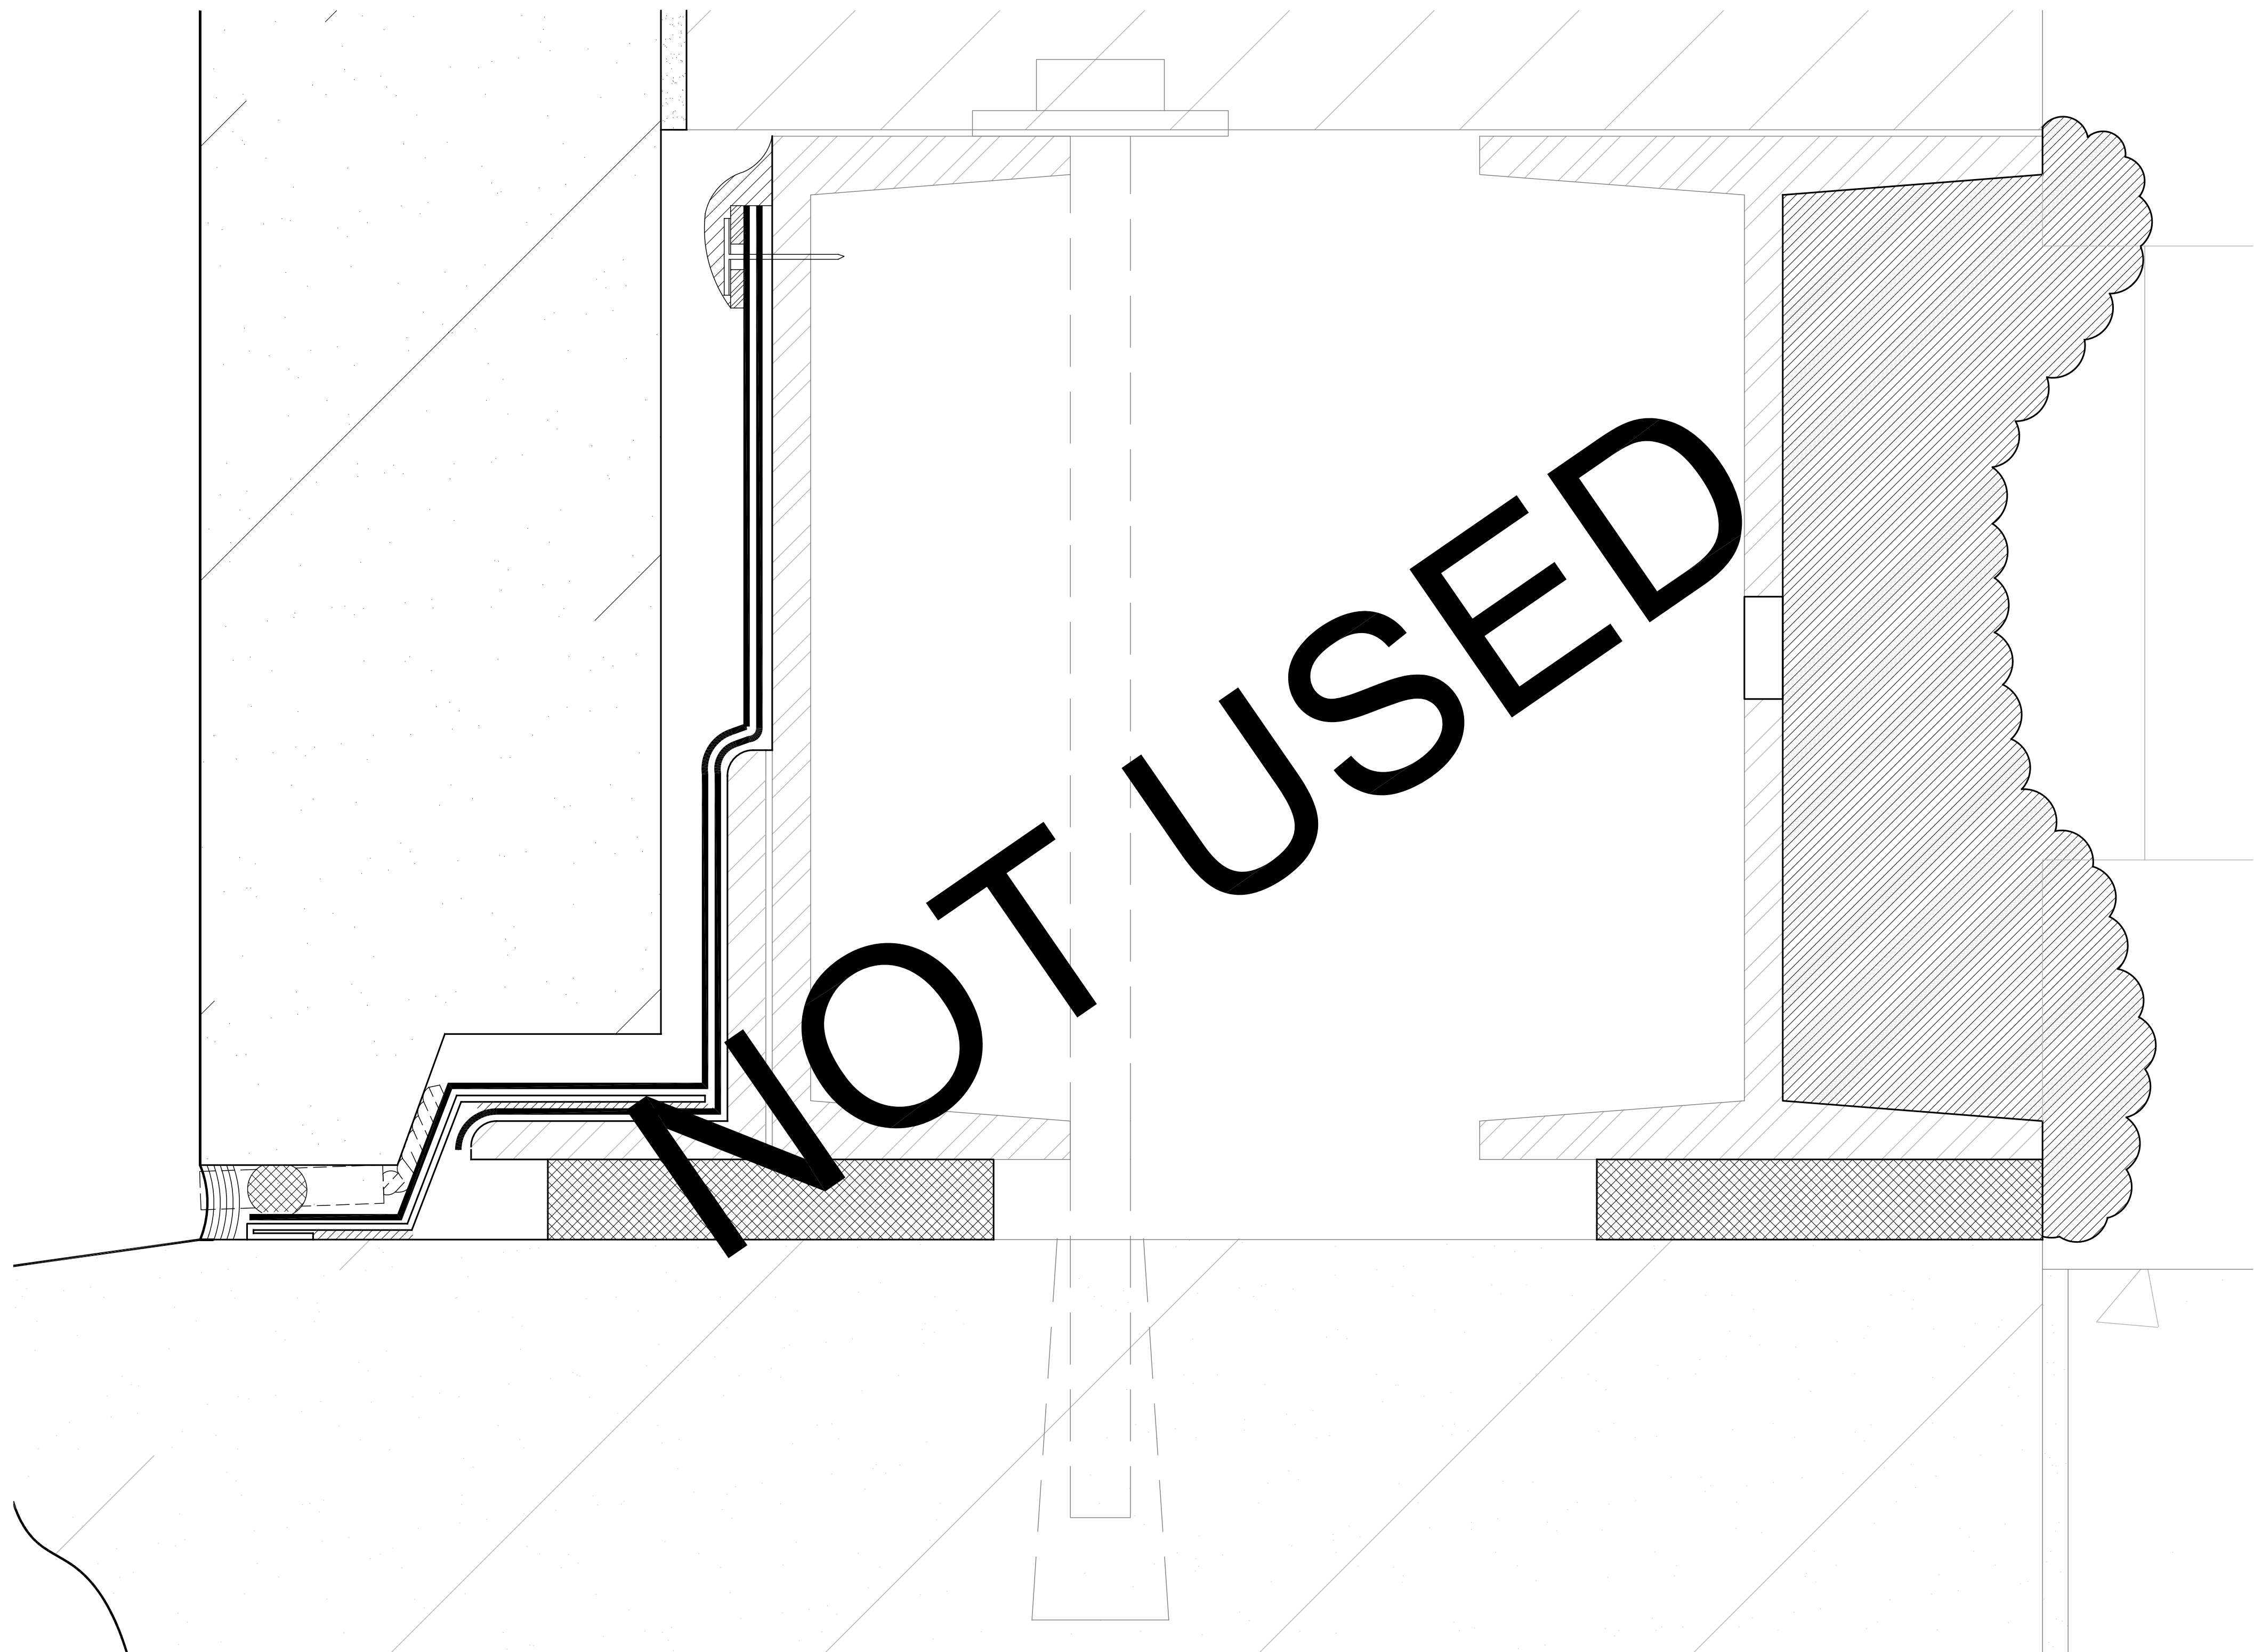

3 ENLARGED FLASHING DETAIL @ EXISTING STEEL
SCALE: FULL SIZE

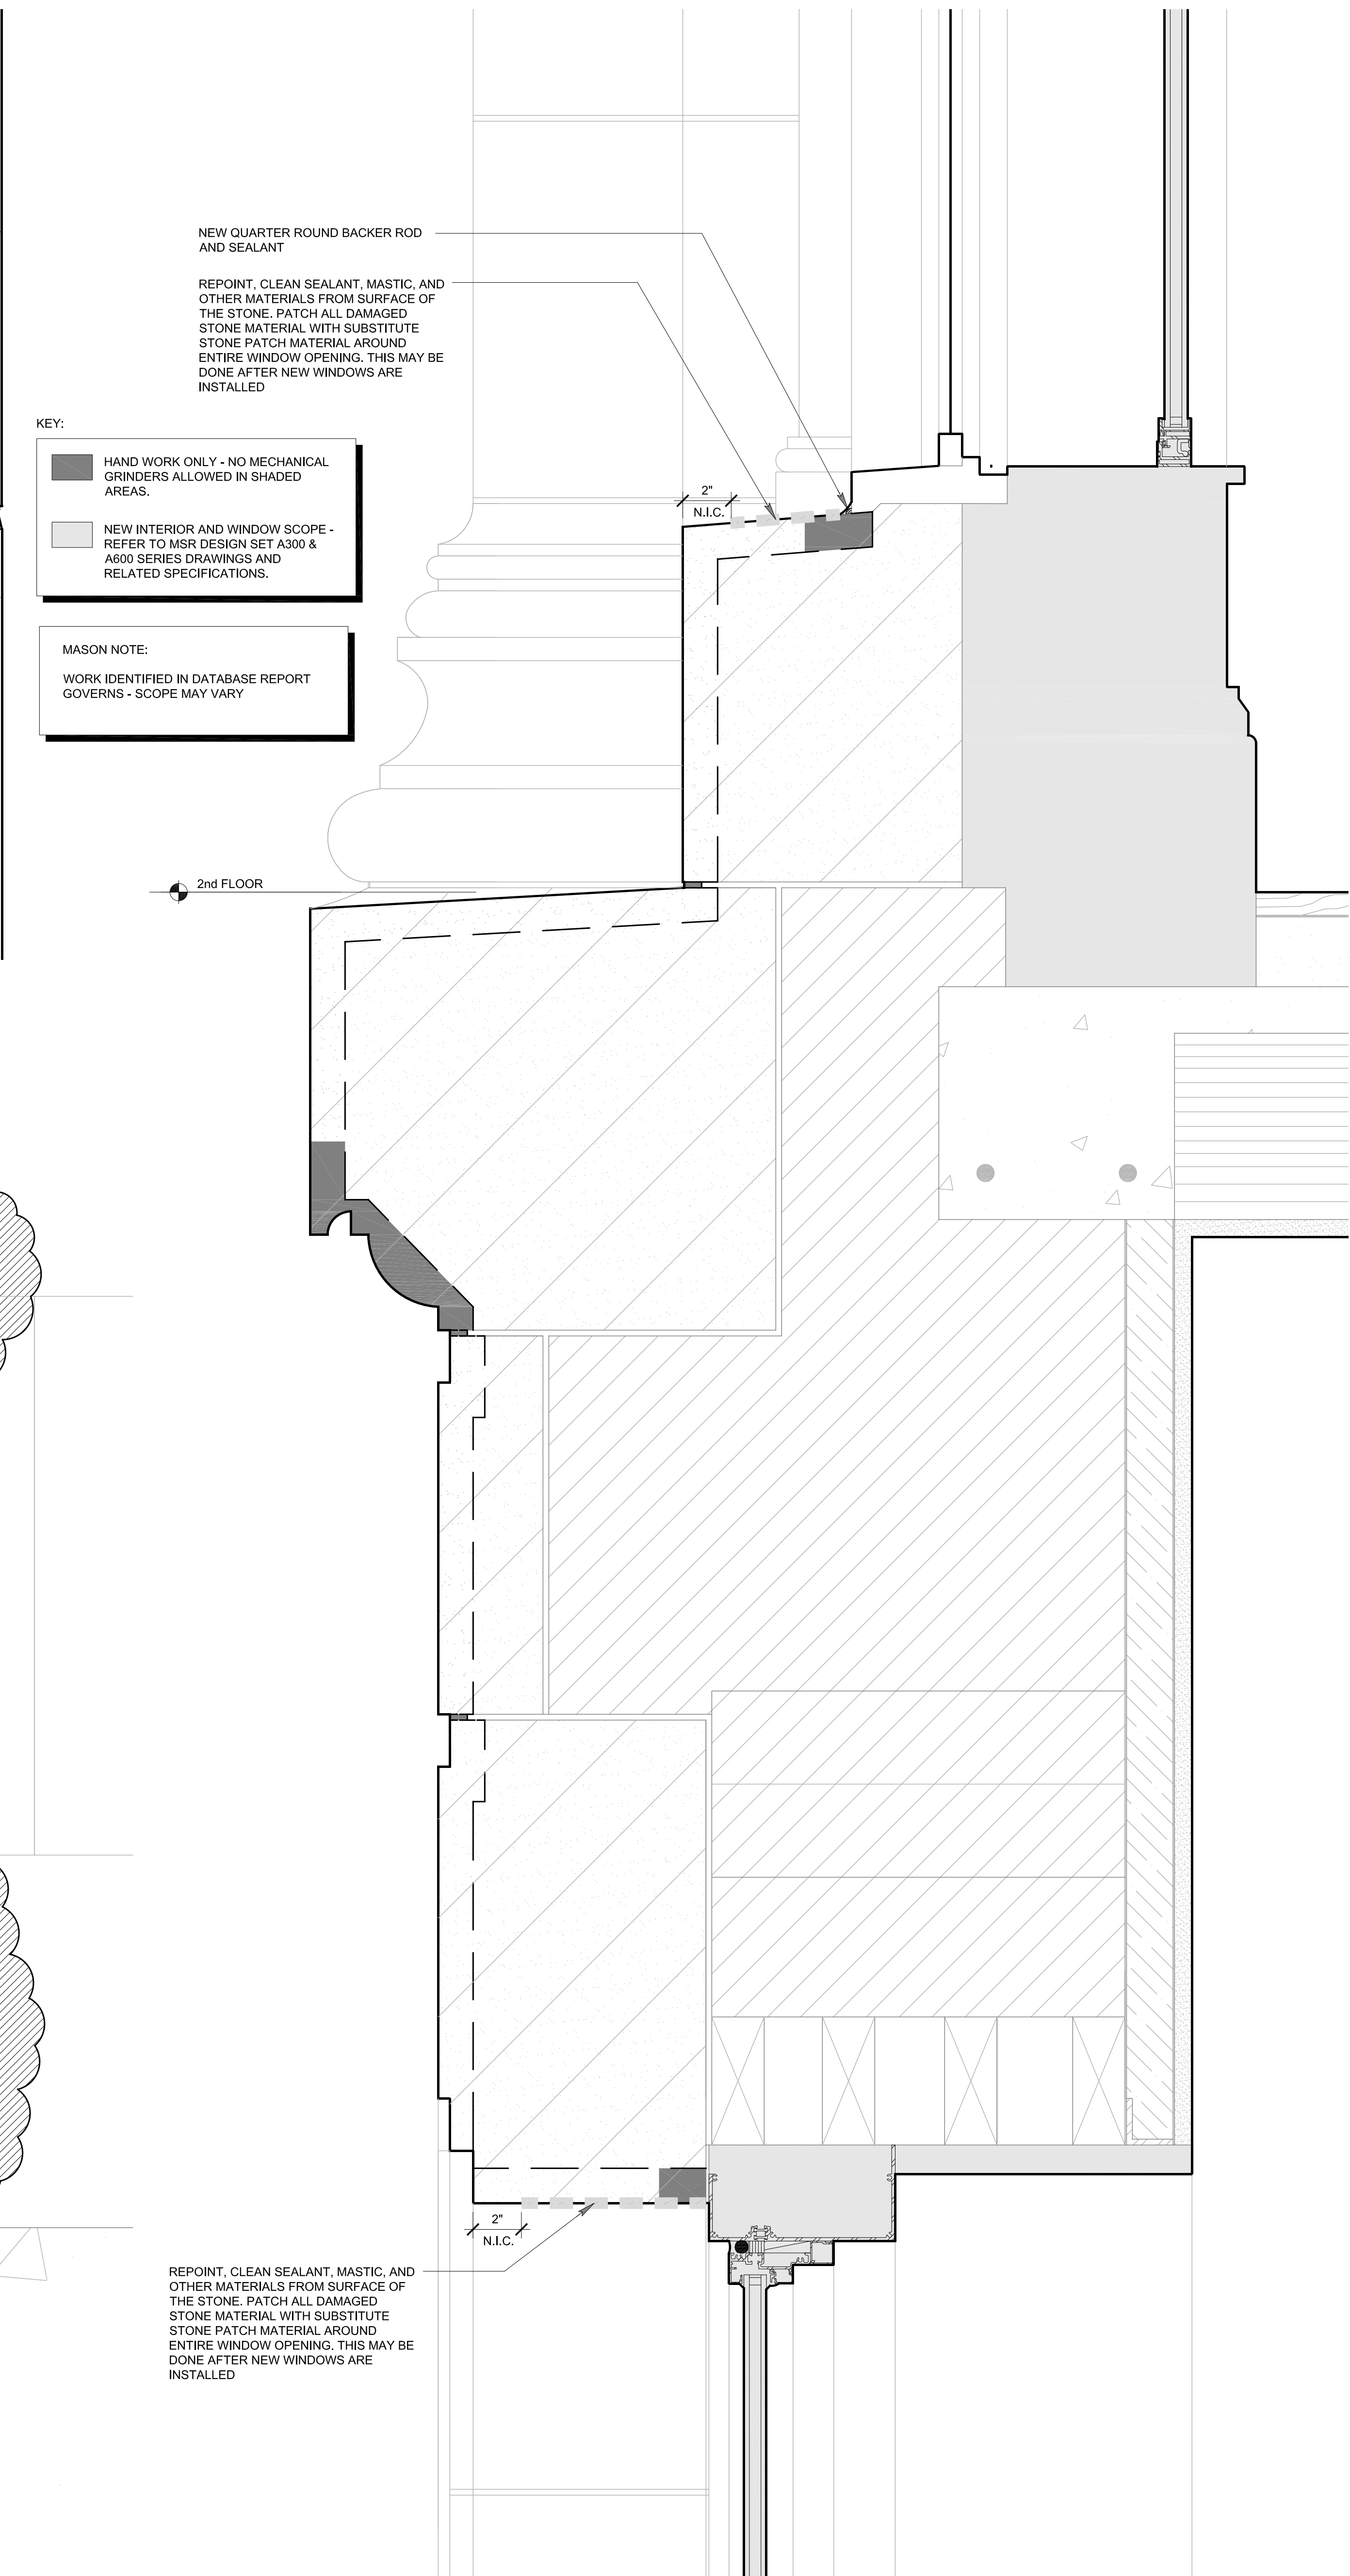

2 ENLARGED DETAIL @ WINDOW SILL AND HEAD
SCALE: 3" = 1'-0"

MSR 710 South 2nd Street, 8th Floor
Minneapolis, Minnesota 55401-2282
Architecture 612.375.0336 tel
Interiors and 612.342.2216 fax
Urban Design www.msrdesign.com

Civil Engineering and Landscape Architects
Ken Saiki Design, Inc
303 South Paterson St
Madison, WI 53703
608.251.3600 tel

Structural Engineering, Technology, AV
KJWW
1800 Daming Way, Suite 200
Middleton, WI 53713
608.223.9600 tel

MEP Engineers
MEP Associates
860 Blue Gentian Road, Suite 175
Eagan, MN 55121
651.379.9120 tel

Lighting Designer
Gallina Design
30232 County 7
Chetfield, MN 55923
507.867.1628 tel

Preservation Architect
Charles Quagliana, AIA
5641 Willoughby Rd
Madison, WI 53707
608.449.9589 tel

Building Envelope Consultant
InSite Consulting Architects
115 E. Main Street, Suite 200
Madison, WI 53703
608.204.0825 tel


Fire & Code Consultant
Summit Fire Consulting
575 Minnehaha Ave. W.
St. Paul, MN 55103
651.251.1879 tel

Acoustical Consultant
KRA
4820 Chicago Avenue South, Suite 206
Minneapolis, MN 55417
612.374.3800 tel

Vierbicher
CIVIL ENGINEERS
999 Fourier Drive, Suite 201
Madison
WI 53717

Madison Municipal Building
BPW Project No # 7939
215 Martin Luther King, Jr. Blvd
Madison, WI 53703

I hereby certify that this plan, specification or report was prepared by me or under my direct supervision and that I am a duly Licensed Architect under the Laws of the State of Wisconsin.
ARCHITECT SEAL

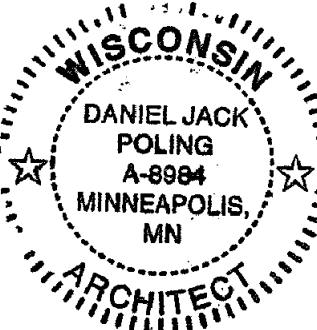

Signature: *[Signature]*
Print Name: Jack Poling
Date: 10.07.2016 License No: A-8984

ISSUE		
MARK	DATE	DESCRIPTION
1	3.24.17	BID SET

PROJECT NO: 2014057

PROJECT PHASE: BID SET

DRAWN BY: ZMP/MD CHECKED BY: SMP

Developed 2014 Copyright Meyer, Schaefer & Rosenbloom, LLC

WALL SECTION AND ENLARGED DETAILS
EXHIBIT F

BE304.1

Architectural section drawing of a building corner, showing structural details, insulation, and a key.

The drawing illustrates a corner of a building, likely a basement or crawlspace, showing the intersection of walls and a floor. The structure is composed of several layers: an exterior wall, a thick insulation layer (indicated by diagonal hatching), and an interior wall. The floor is shown with a concrete slab and a layer of insulation (indicated by a stippled pattern). A key is provided on the right side of the drawing, identifying the materials used:

- MA (Mass Concrete)
- WC (Weatherstripping)
- GC (Grout)

Dimensions and notes are included:

- A dimension of 2" N.I.C. (Not in Contact) is shown at the top left corner.
- A dimension of 2" N.I.C. is shown at the bottom left corner.

WORK IDENTIFIED IN DATABASE REPORT
GOVERNS - SCOPE MAY VARY

ENLARGED DETAIL @ WINDOW SILL
SCALE: 3" = 1'-0"

A technical line drawing of a door handle assembly. The drawing shows a rectangular door panel with a handle mounted on its right side. The handle consists of a cylindrical grip and a rectangular base plate. A small circular detail, possibly a screw or a pin, is shown on the door panel near the handle. A large, bold, black diagonal watermark reading "NOT USED" is superimposed over the entire drawing.

3 ENLARGED DETAIL @ NEW LIMESTONE INSTALLATION
BE304.2 SCALE: FULL SIZE

999 Fourier Drive, Suite 201
Madison
WI 53717

BPW Project No # 7939
215 Martin Luther King, Jr. Blvd
Madison, WI 53703

WISCONSIN
DANIEL JACK
POLING
A-8984
MINNEAPOLIS,
MN
ARCHITECT

ate: 10.07.2016 License No: A-8984

[illegible]

014057


BID SET

CHECKED BY:
SMP


© 2014 Copyright Meyer, Scherer & Rockcastle, Ltd.

EXHIBIT F


BE304.2

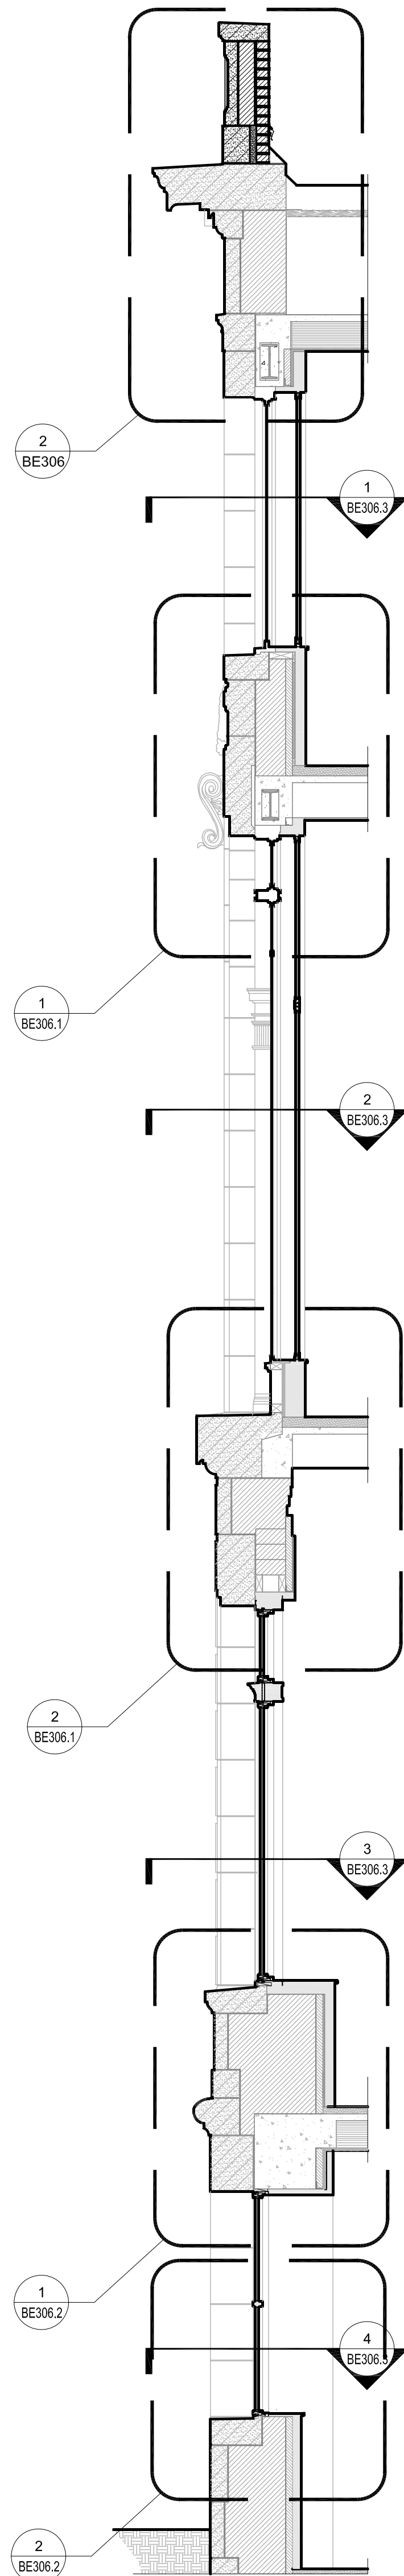

1 WALL SECTION @ EAST ELEVATION
SCALE: 3/8" = 1'-0"

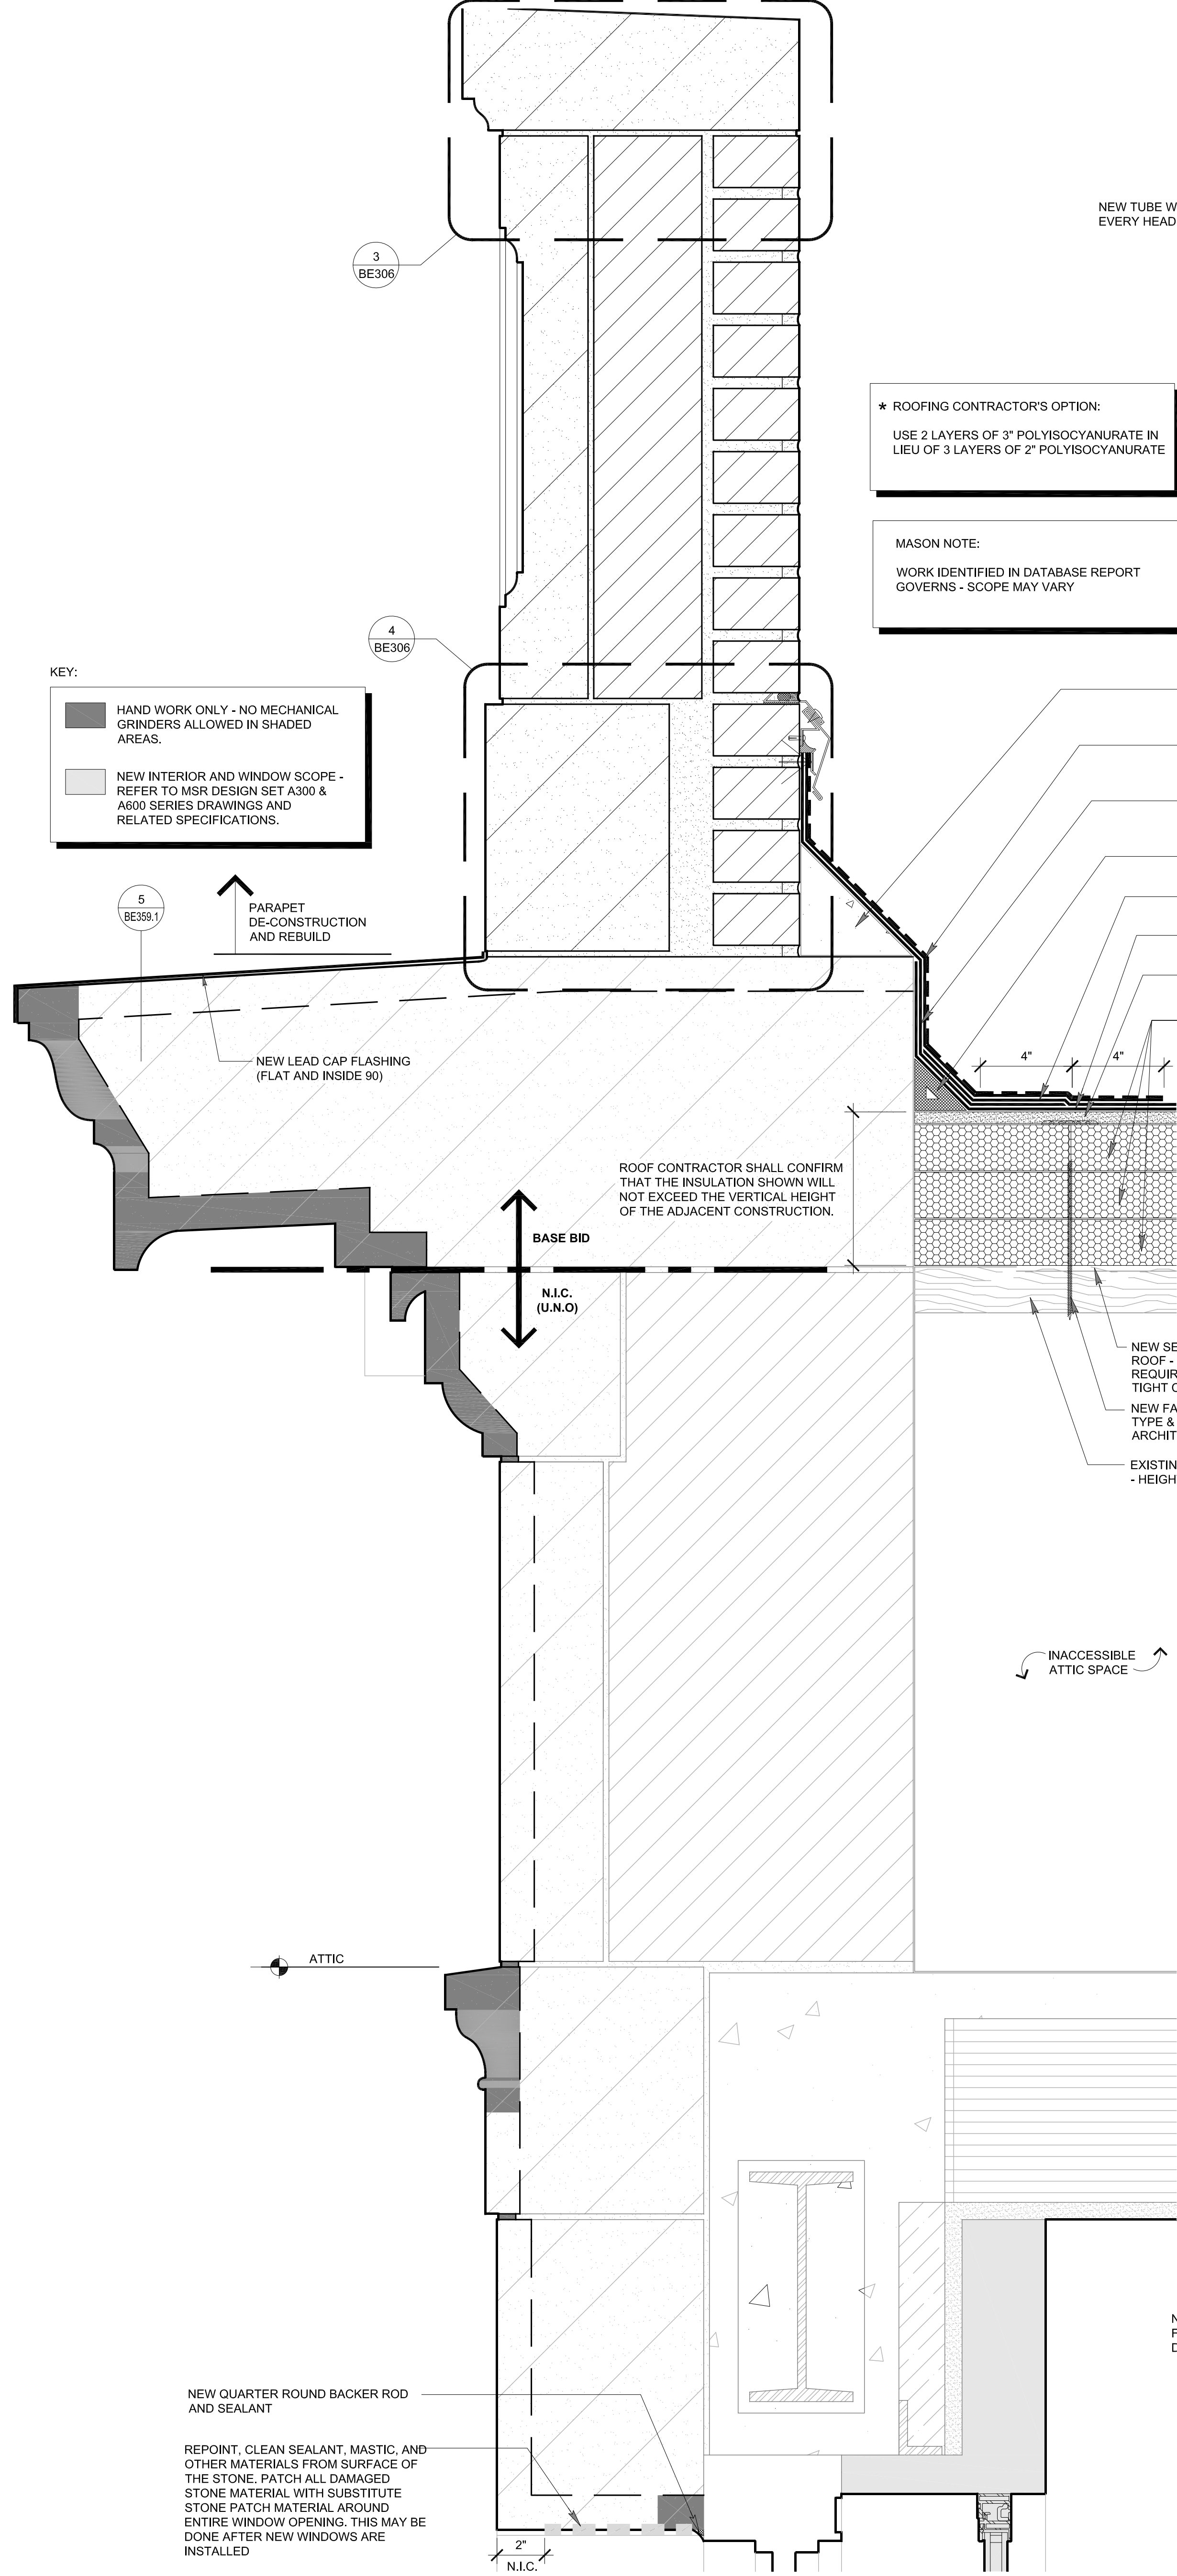

2 ENLARGED CORNICE DETAIL
SCALE: 3" = 1'-0"

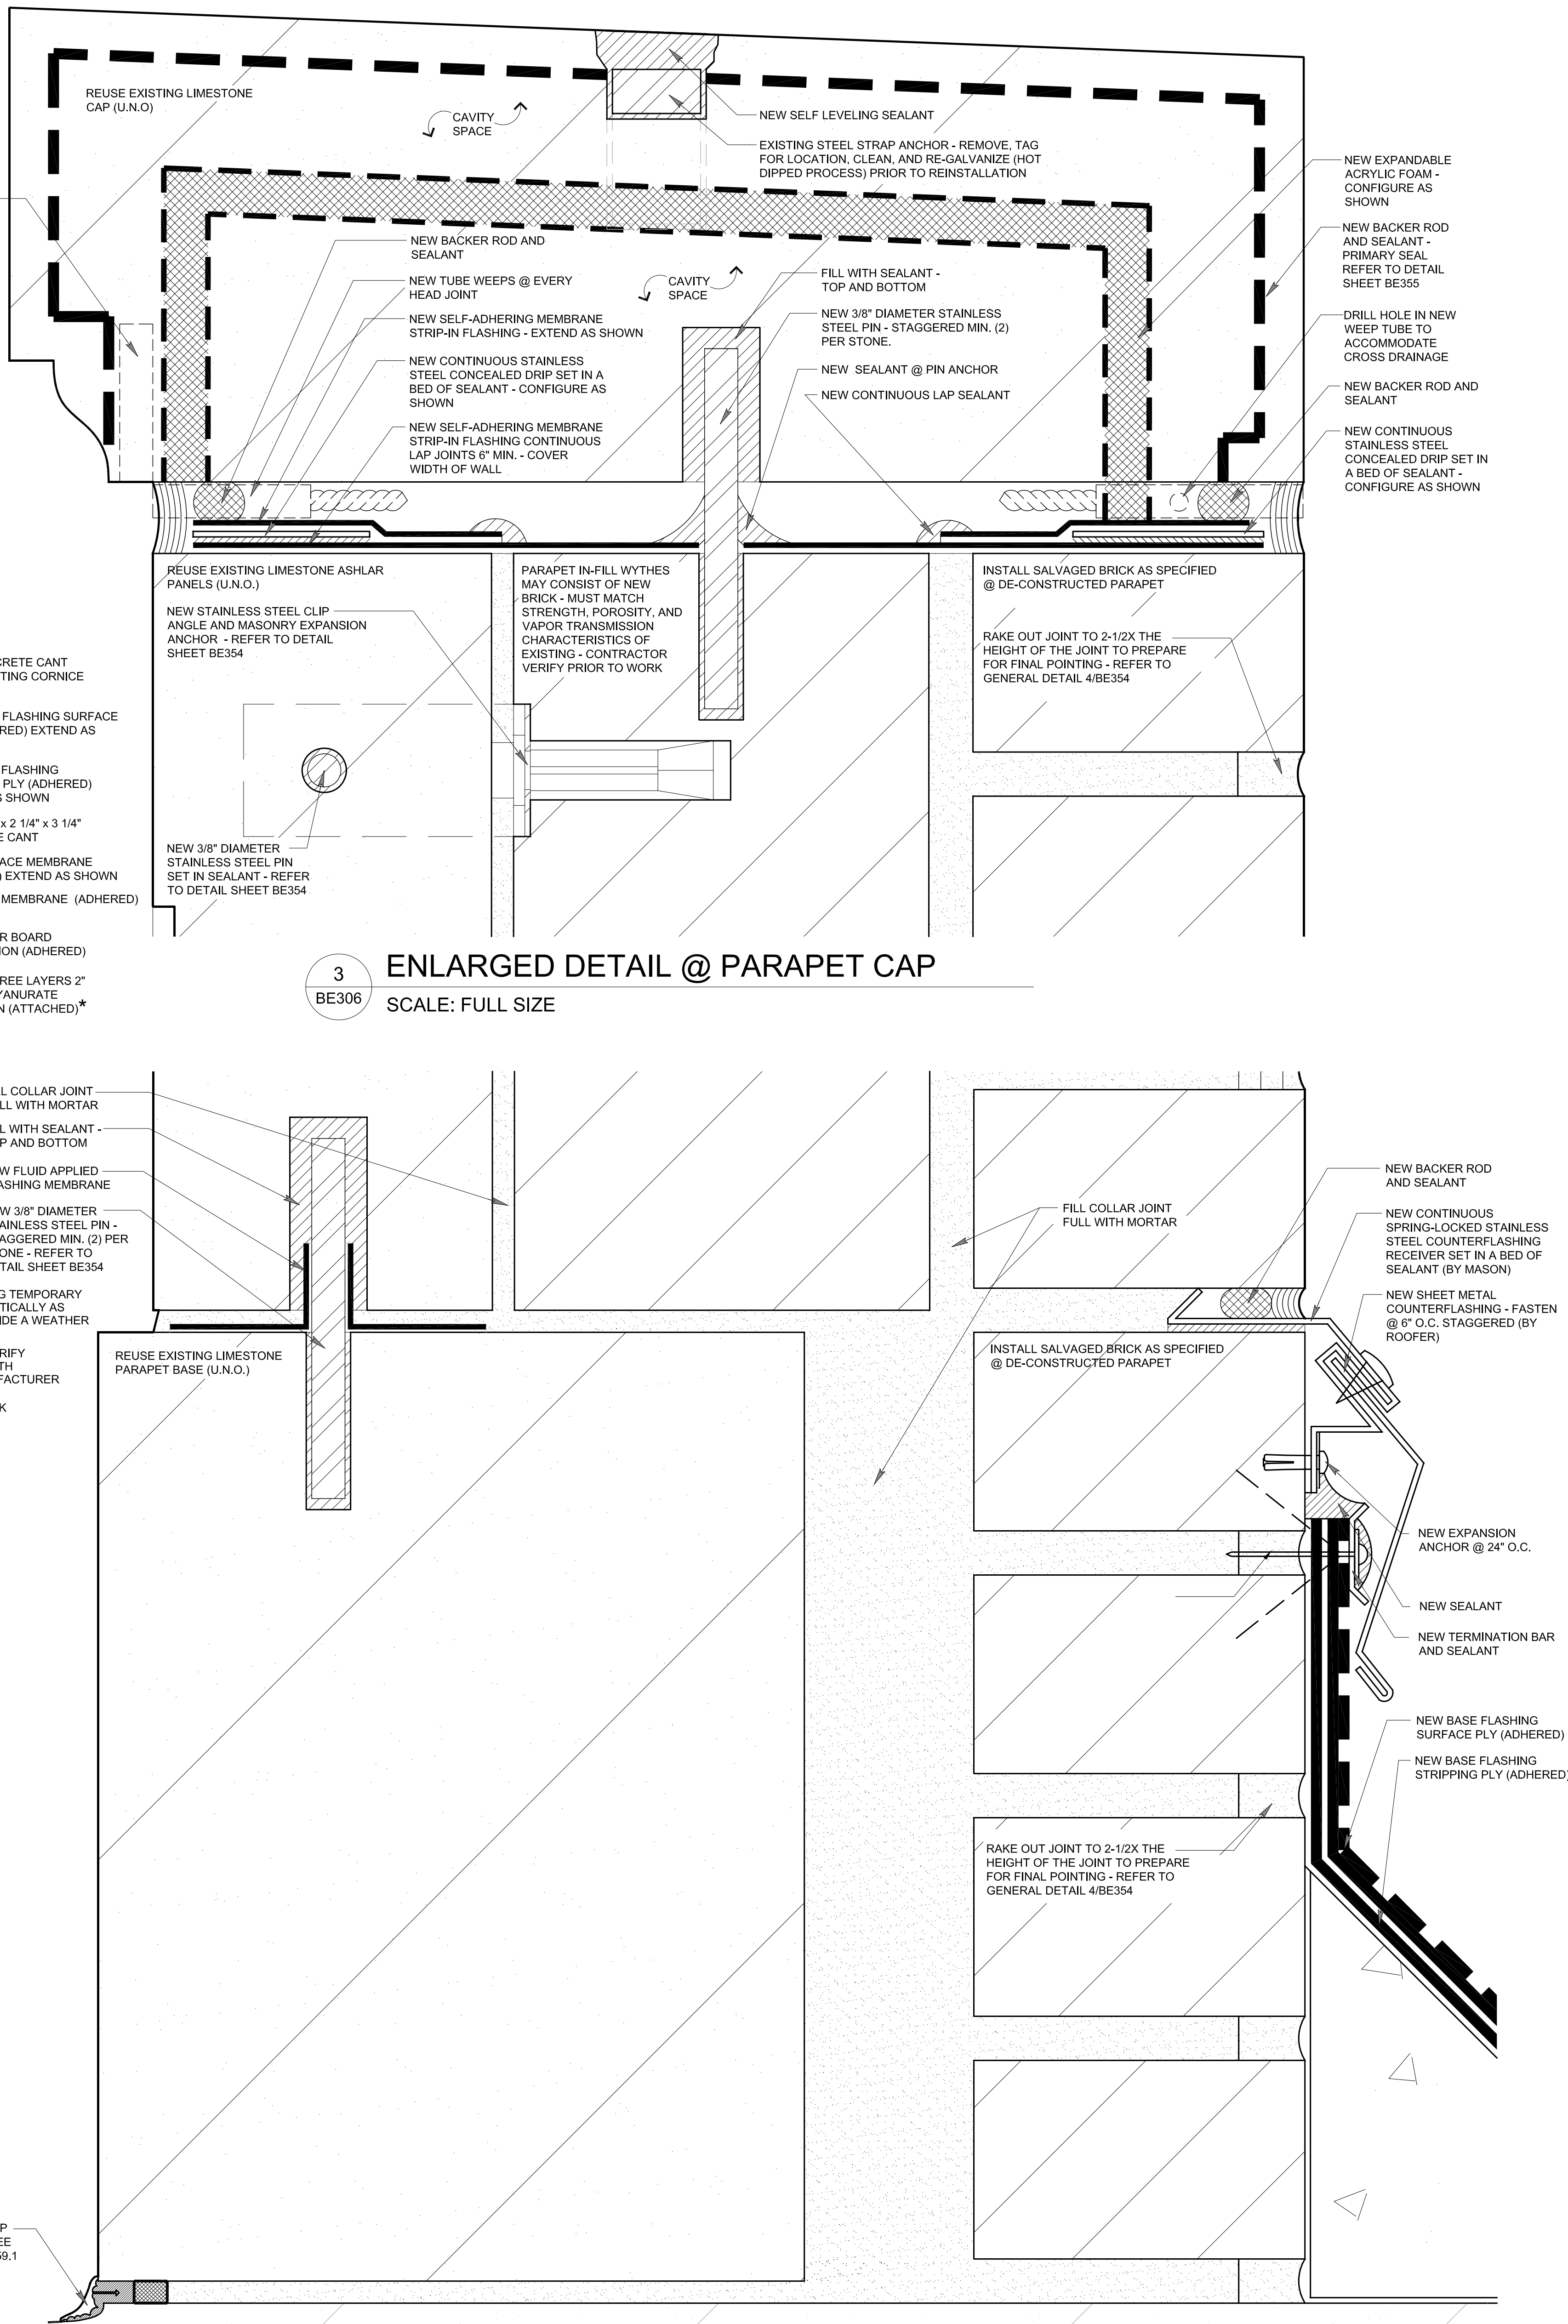

4 ENLARGED DETAIL @ NEW PARAPET BASE
SCALE: FULL SIZE

3 ENLARGED DETAIL @ PARAPET CAP
SCALE: FULL SIZE

MSR 710 South 2nd Street, 8th Floor
Minneapolis, Minnesota 55401-2282
Architecture 612.375.0336 tel
Interiors and Urban Design 612.342.2216 fax
www.msrdesign.com

Civil Engineering and Landscape Architects
Ken Saiki Design, Inc
303 South Paterson St
Madison, WI 53703
608.251.3620 tel

Structural Engineering, Technology, AV
KJWW
1800 Daming Way, Suite 200
Middleton, WI 53571
608.223.9600 tel

MEP Engineers
MEP Associates
860 Blue Gentian Road, Suite 175
Eagan, MN 55121
651.375.9120 tel

Lighting Designer
Gallina Design
30232 County 7
Chalfield, MN 55923
507.867.1628 tel

Preservation Architect
Charles Quagliana, AIA
5641 Willoughby Rd
Madison, WI 53706
608.449.9589 tel

Building Envelope Consultant
InSite Consulting Architects
115 E. Main Street, Suite 200
Madison, WI 53703
608.204.0825 tel


Fire & Code Consultant
Summit Fire Consulting
575 Minnehaha Ave. W.
St. Paul, MN 55103
651.251.1879 tel

Acoustical Consultant
KRA
4820 Chicago Avenue South, Suite 206
Minneapolis, MN 55417
612.374.3800 tel

Vertibrier
CIVIL ENGINEERS
999 Fourier Drive, Suite 201
Madison, WI 53717

Madison Municipal Building
BPW Project No # 7939
215 Martin Luther King, Jr. Blvd
Madison, WI 53703

I hereby certify that this plan, specification or report was prepared by me or under my direct supervision and that I am a duly Licensed Architect under the Laws of the State of Wisconsin.
ARCHITECT SEAL

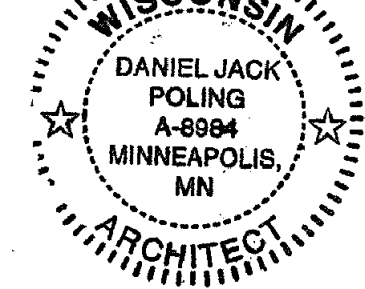

Signature: *Daniel Jack Poling*
Print Name: Jack Poling
Date: 10.07.2016 License No: A-8984

ISSUE		
MARK	DATE	DESCRIPTION
1	3.24.17	BID SET

PROJECT NO: 2014057
PROJECT PHASE: BID SET
DRAWN BY: ZMP/MD CHECKED BY: SMP
Drawing 014 Copyright Meyer, Schaner & Associates, LLC

WALL SECTION AND ENLARGED DETAILS

EXHIBIT F
BE306

EXHIBIT F

BE306.1

BPW Project No # 7939
215 Martin Luther King, Jr. Blvd
Madison, WI 53703

WISCONSIN
DANIEL JACK
POLING
A-8984
MINNEAPOLIS,
MN
ARCHITECT

Re: 10/07/2016 License No: 280504

SUE


WORK	DATE	DESCRIPTION
	3/24/17	BID SET

PROJECT NO.	2014057
PROJECT PHASE	BID SET
DRAWN BY: ZMP/MD	CHECKED BY: SMP

Issued: 2014 Copyright: J.H. Meyer, Scherer & Rockcastle, Ltd.

EXHIBIT F

BE306.1

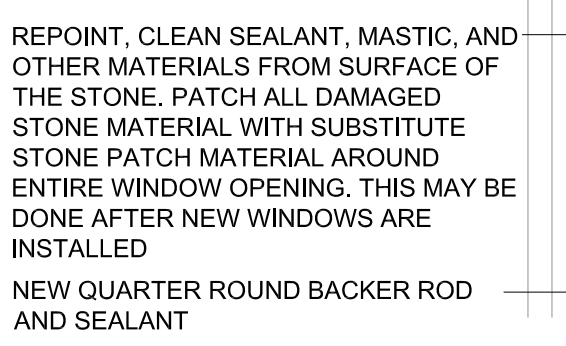

2 ENLARGED WINDOW SILL AND HEAD DETAIL
BE306.1 SCALE: 3" = 1'-0"

REPOINT, CLEAN SEALANT, MASTIC, AND OTHER MATERIALS FROM SURFACE OF THE STONE. PATCH ALL DAMAGED STONE MATERIAL WITH SUBSTITUTE STONE PATCH MATERIAL AROUND ENTIRE WINDOW OPENING. THIS MAY BE DONE AFTER NEW WINDOWS ARE INSTALLED

MASON NOTE:
WORK IDENTIFIED IN DATABASE REPORT
GOVERNS - SCOPE MAY VARY

REPOINT, CLEAN SEALANT, MASTIC, AND OTHER MATERIALS FROM SURFACE OF THE STONE. PATCH ALL DAMAGED STONE MATERIAL WITH SUBSTITUTE STONE PATCH MATERIAL AROUND ENTIRE WINDOW OPENING. THIS MAY BE DONE AFTER NEW WINDOWS ARE INSTALLED

2 ENLARGED WINDOW SILL DETAIL
BE306.2 SCALE: 3" = 1'-0"



 HAND WORK ONLY - NO MECHANICAL GRINDERS ALLOWED IN SHADED AREAS.

 NEW INTERIOR AND WINDOW SCOPE REFER TO MSR DESIGN SET A300 & A600 SERIES DRAWINGS AND RELATED SPECIFICATIONS.

WORK IDENTIFIED IN DATABASE REPORT
GOVERNS - SCOPE MAY VARY

999 Fourier Drive, Suite 201
Madison
WI 53717

BPW Project No # 7939
215 Martin Luther King, Jr. Blvd
Madison, WI 53703

WISCONSIN
DANIEL JACK
POLING
A-8994
MINNEAPOLIS,
MN
ARCHITECT

[illegible]

PROJECT NO.	2014057
-------------	---------

PROJECT PHASE	BID SET
---------------	---------

DRAWN BY:		CHECKED BY:	
-----------	--	-------------	--

Drawing 2014 Copyright Meyer, Sathner & Rockcastle, L.P.

PLAN SECTIONS @ WINDOW TYPES


EXHIBIT F

BE306.3





BE308.3

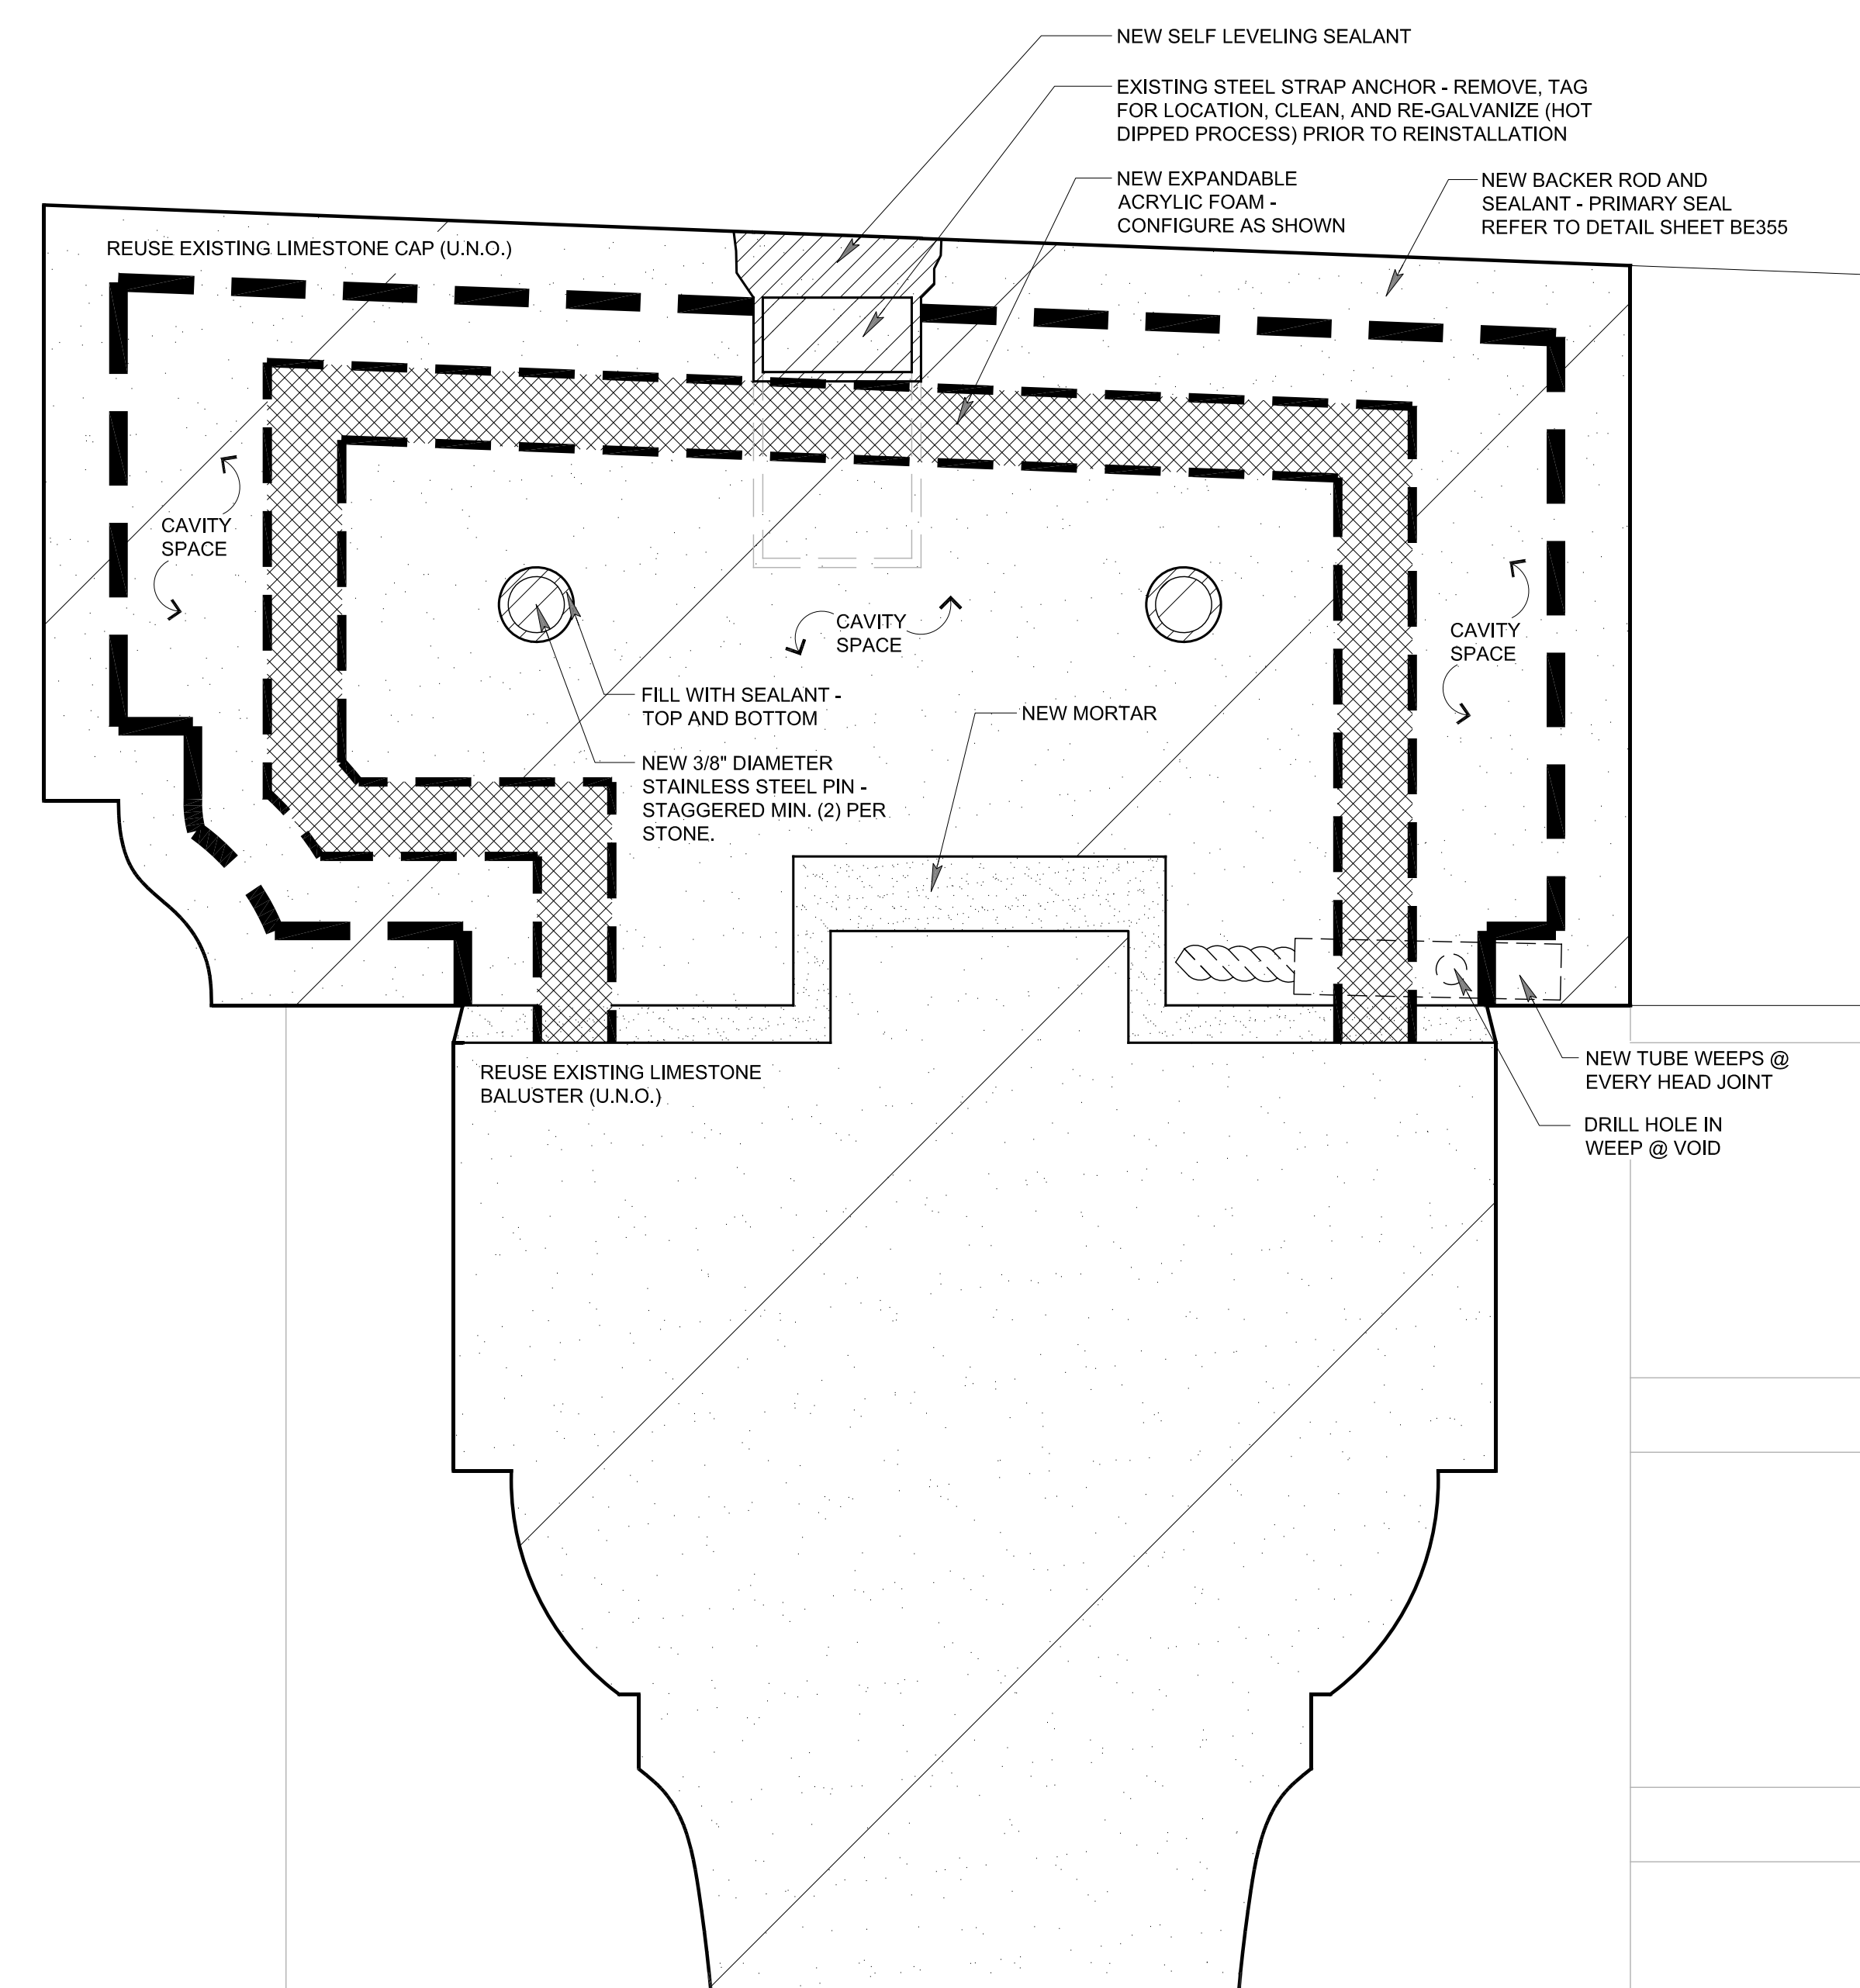


4
BE310

ENLARGED DETAIL @ NEW BALUSTRADE

SCALE: FULL SIZE

BE310

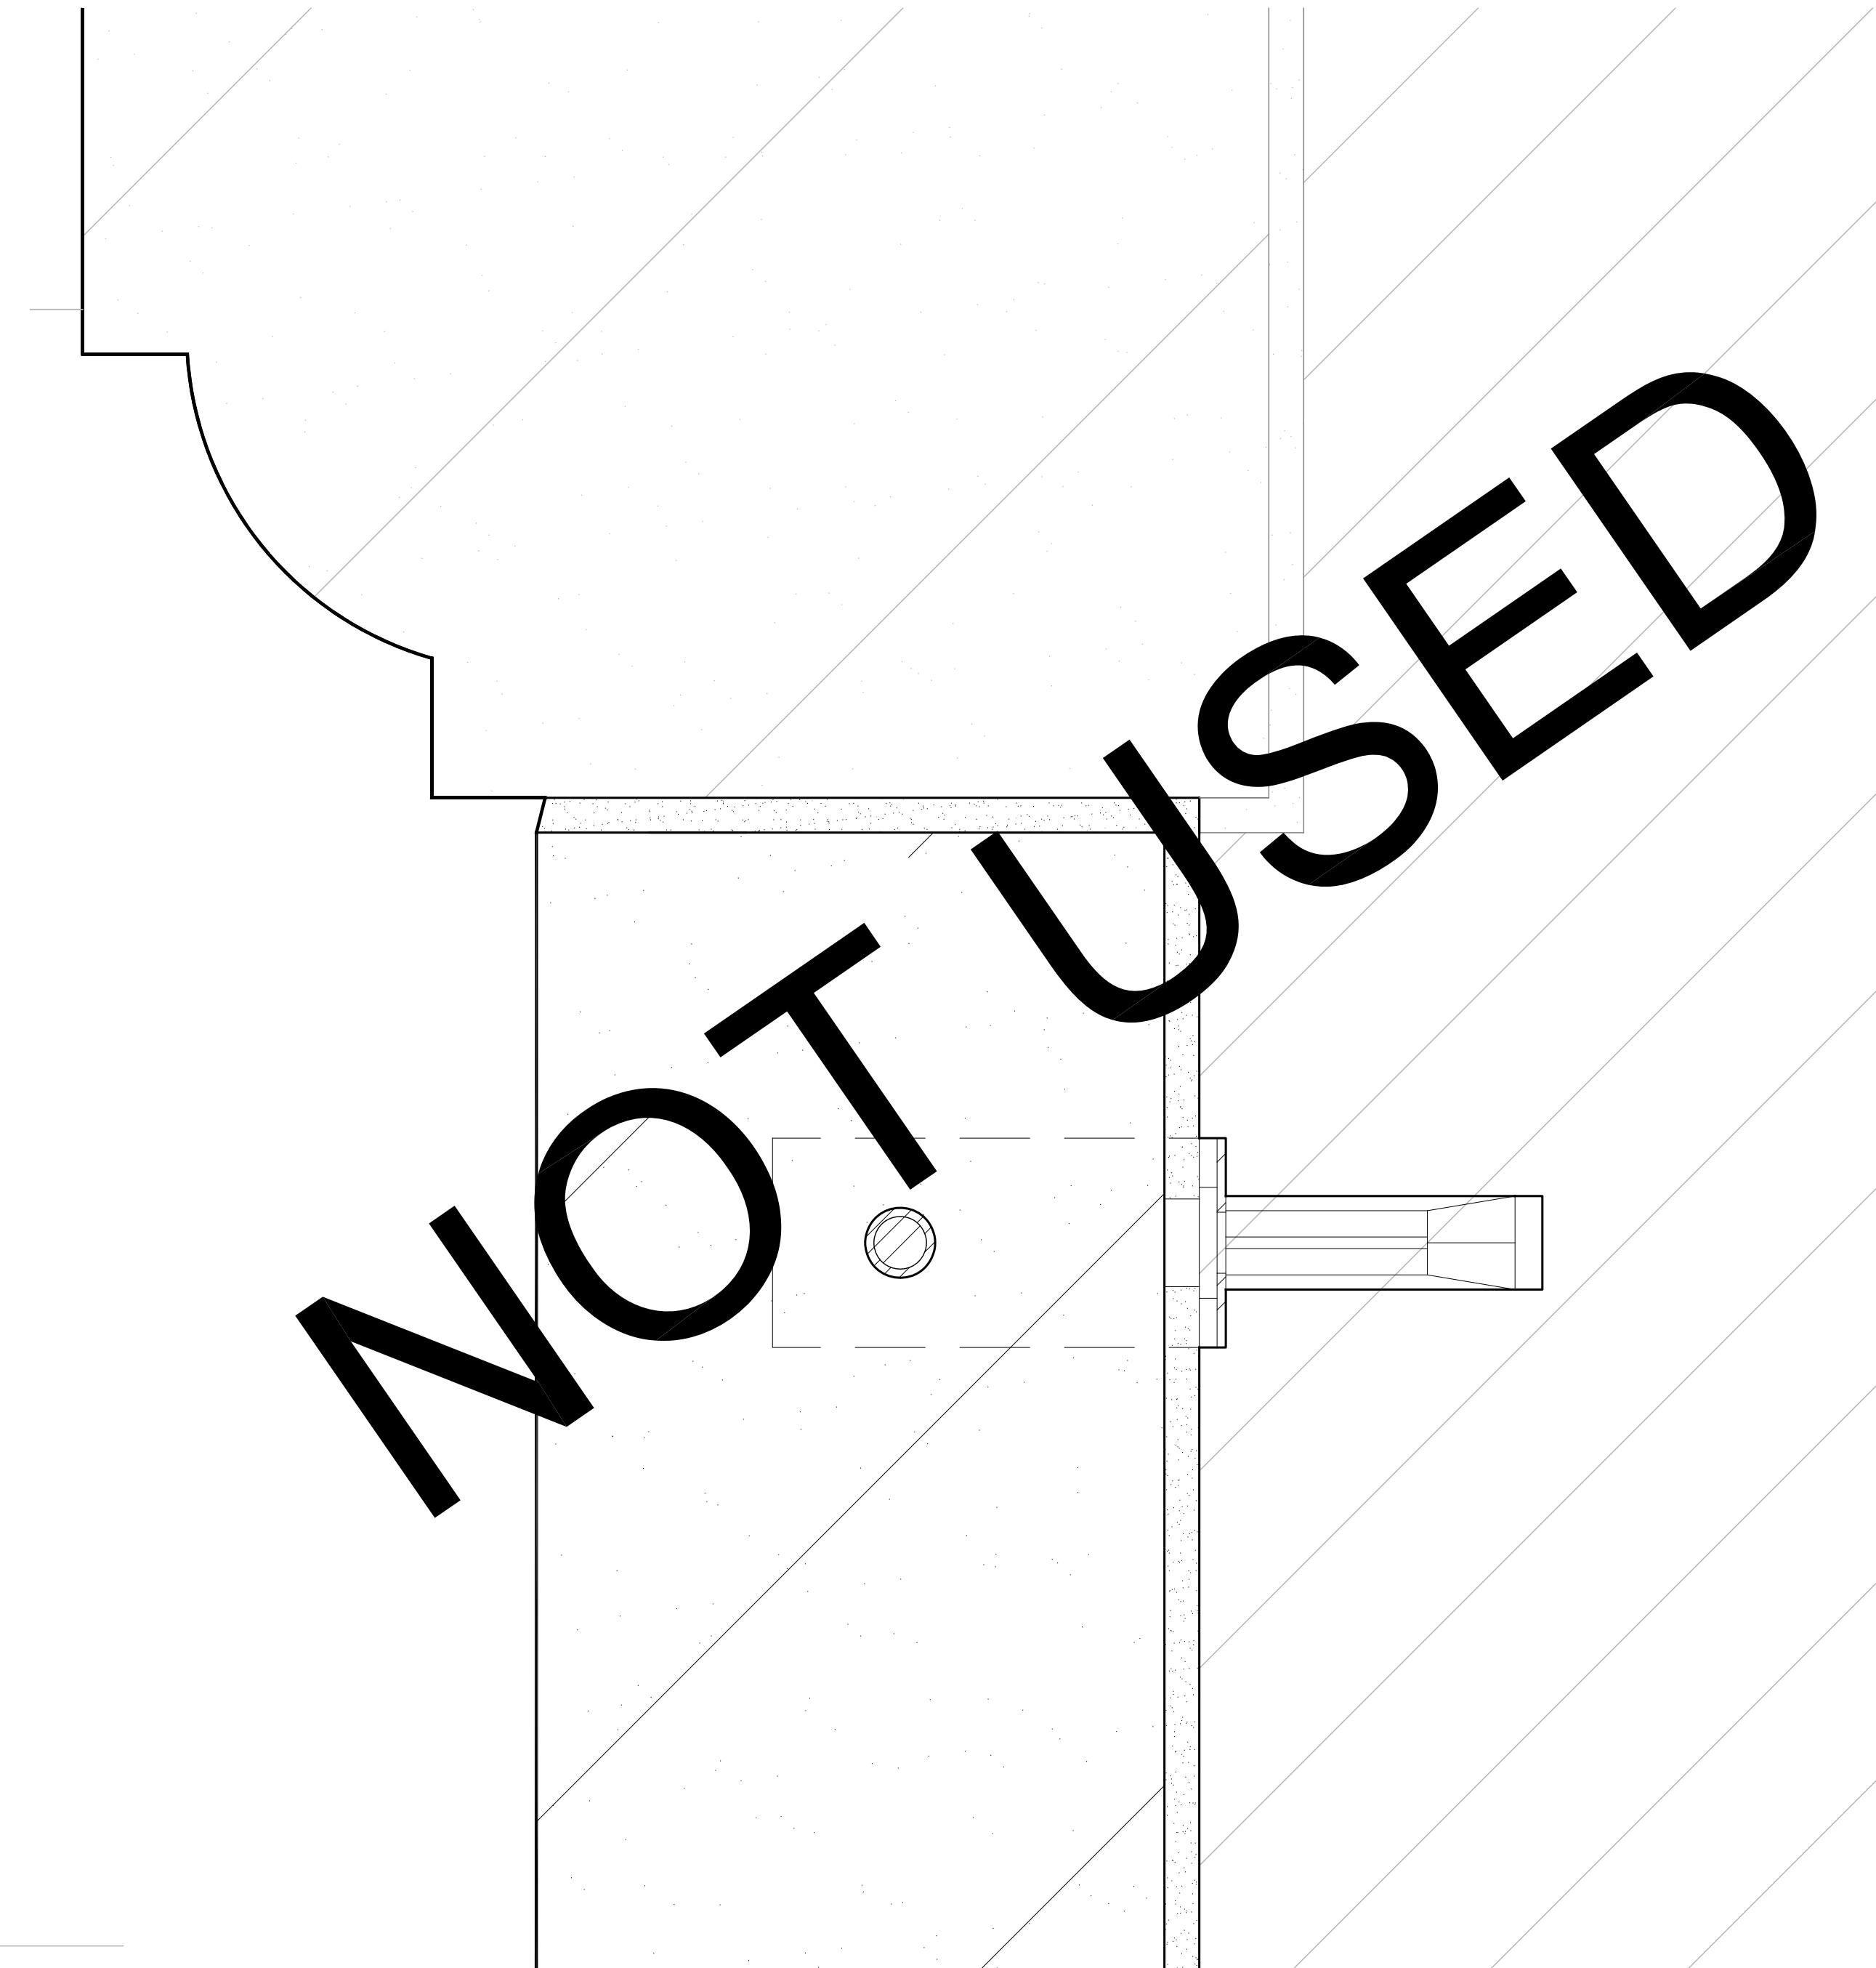


2 ENLARGED DETAIL @ NEW LIMESTONE INSTALLATION
BE310.1 SCALE: FULL SIZE



3 ENLARGED FLASHING DETAIL @ EXISTING STEEL
BE310.1 SCALE: FULL SIZE


al Blvd

I hereby certify that this plan, specification or report was prepared by me or under my direct supervision and that I am a duly Licensed Architect under the Laws of the State of Wisconsin.

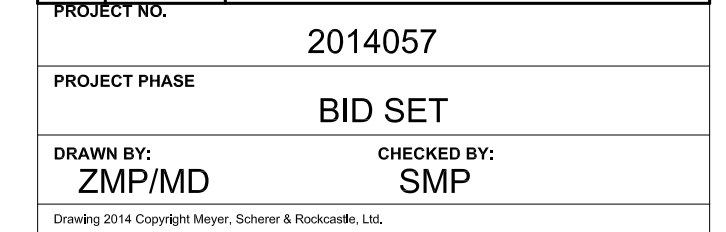


BE310.1


BE310.2

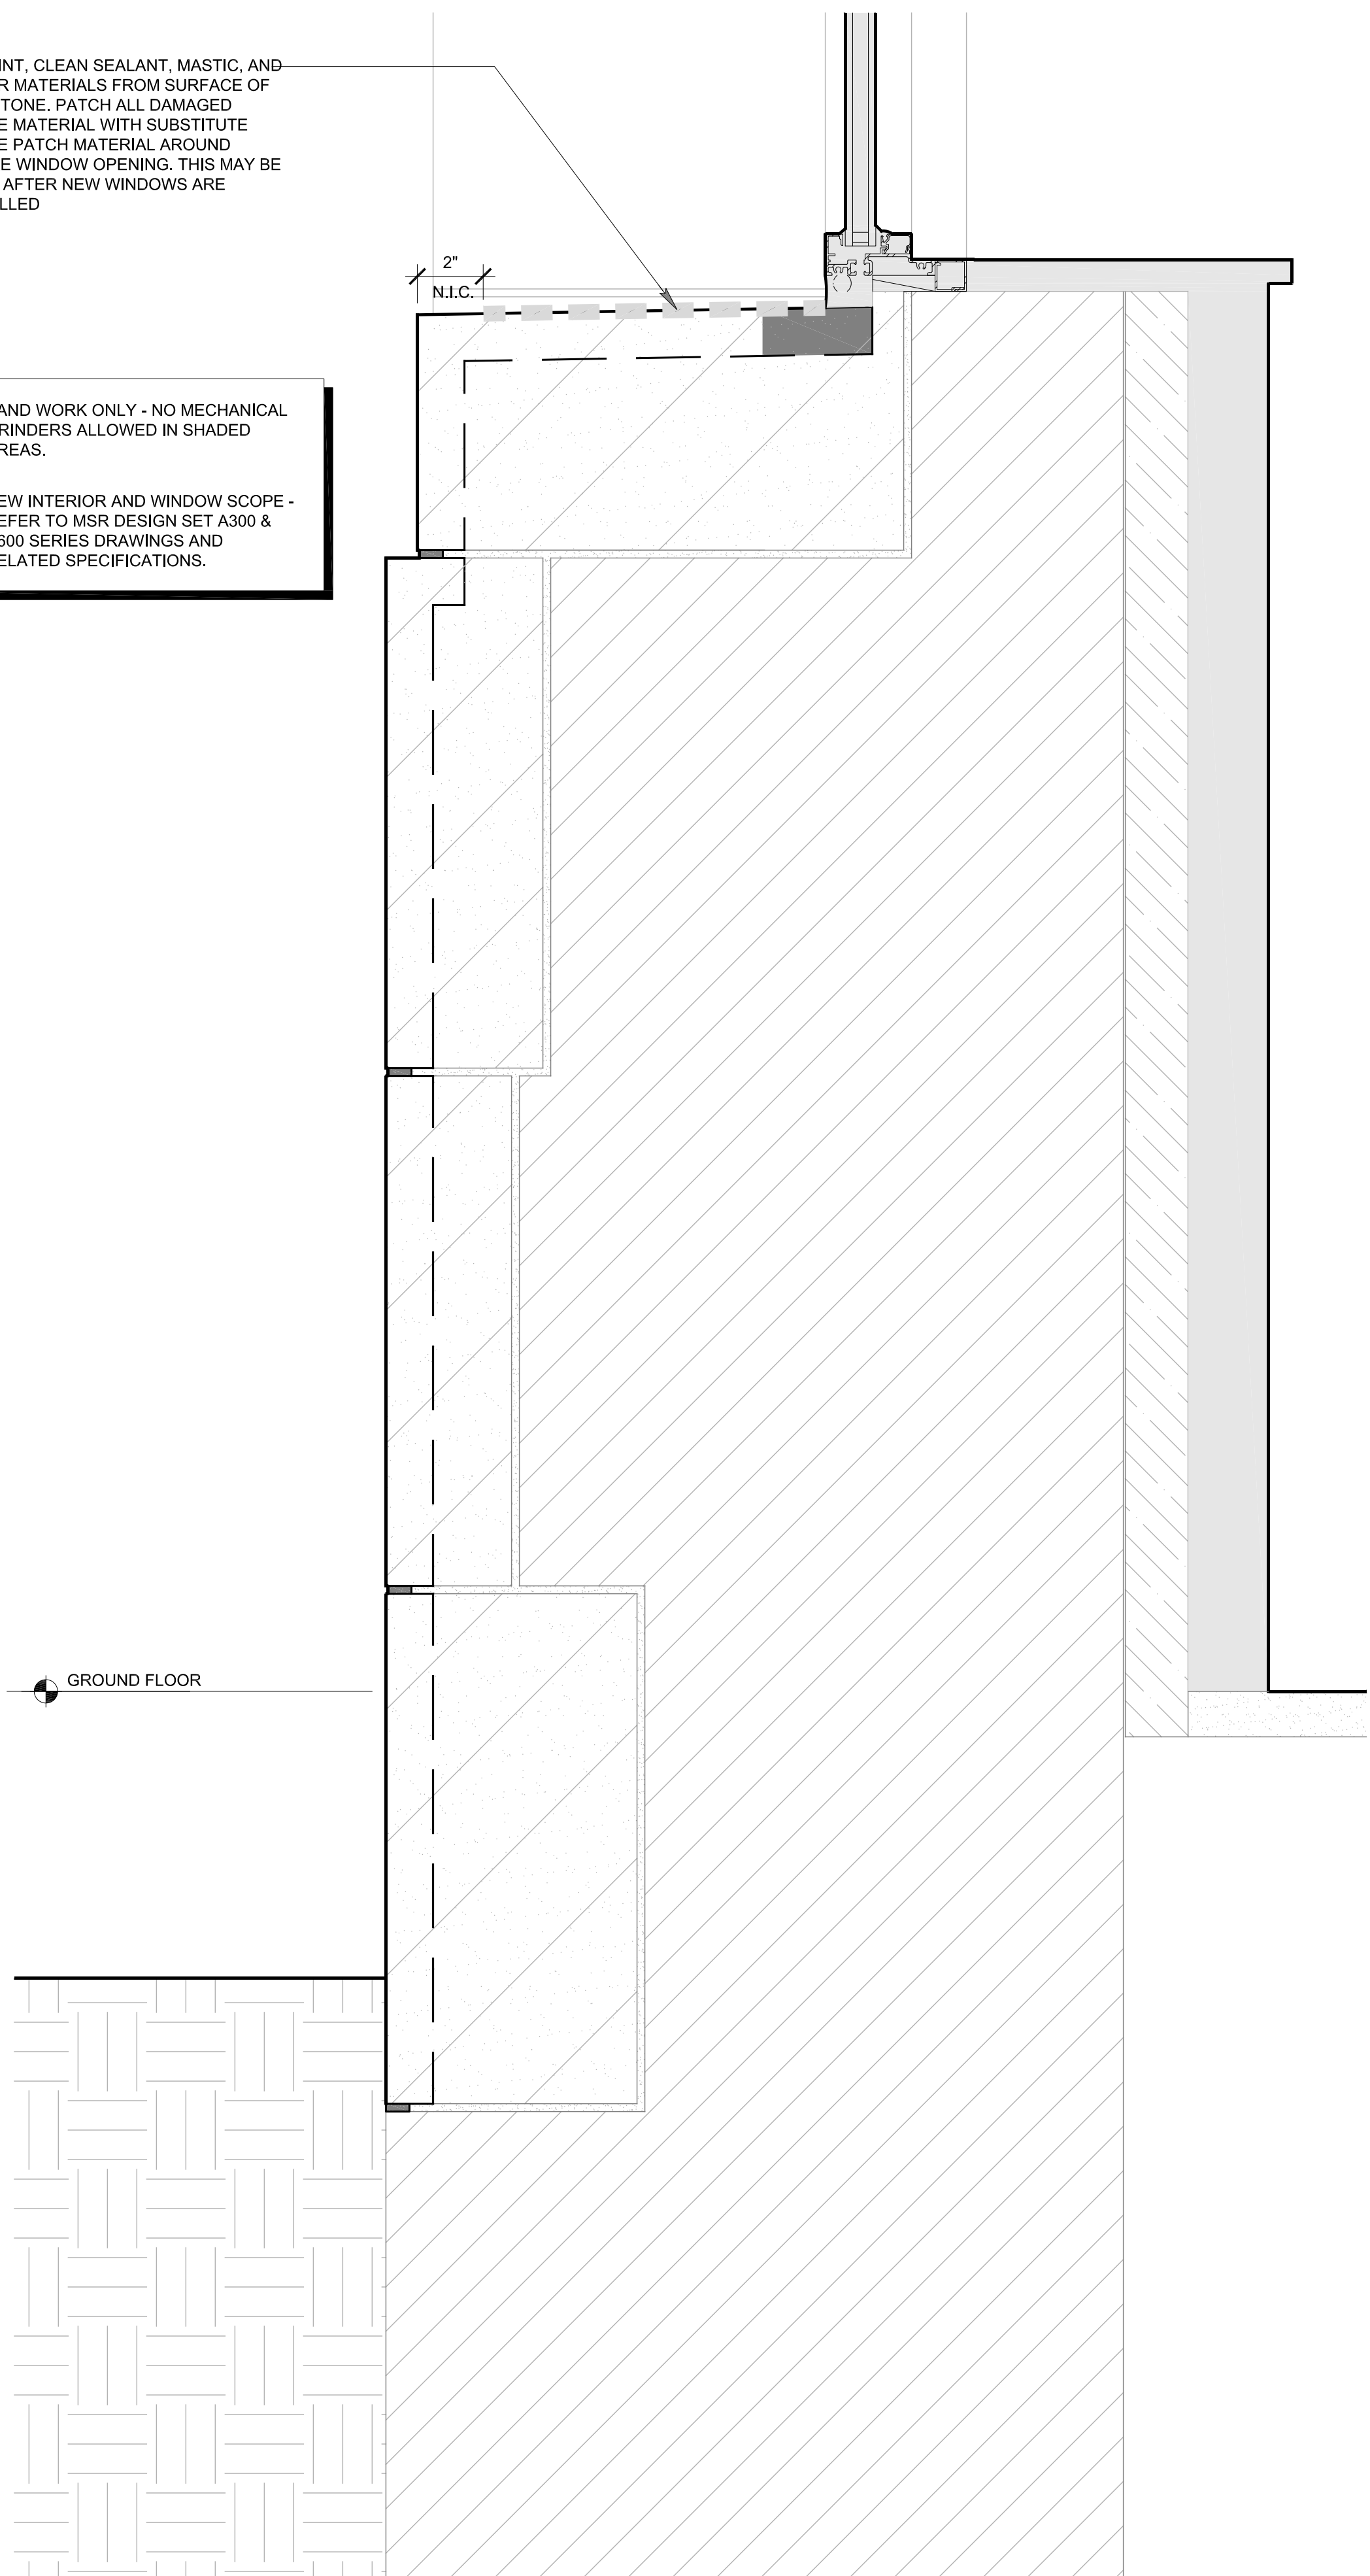


3 ENLARGED WINDOW SILL DETAIL @ GRADE
BE310.2 SCALE: 3" = 1'-0"

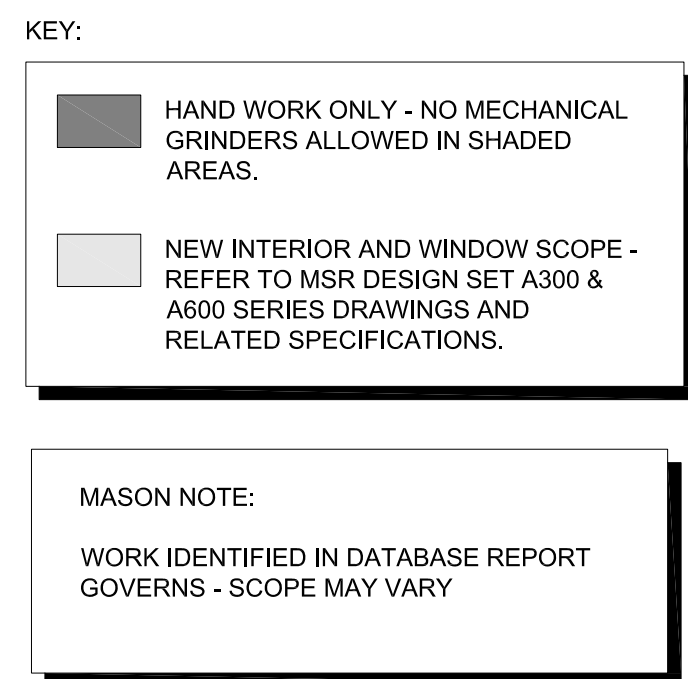


BE310.3 SCALE: 6" = 1'-0"

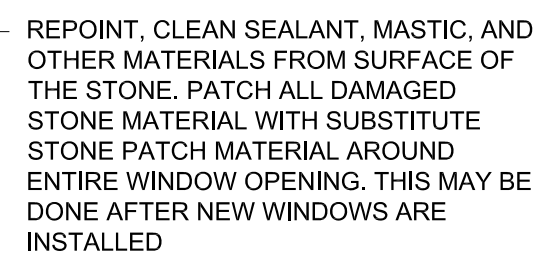


BE310.3 SCALE: 6" = 1'-0'

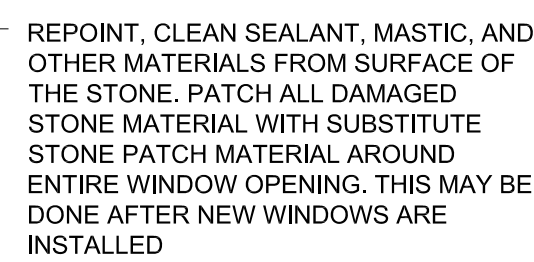


BE310.3 SCALE: 6" = 1'-0"

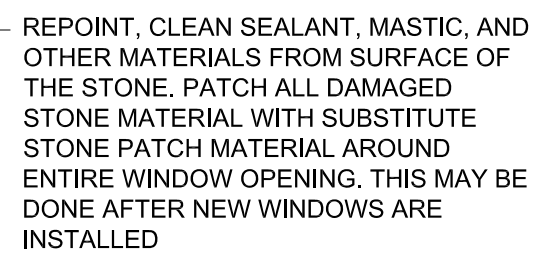

BE310.3 SCALE: 6" = 1'-0'

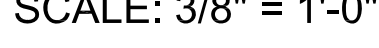

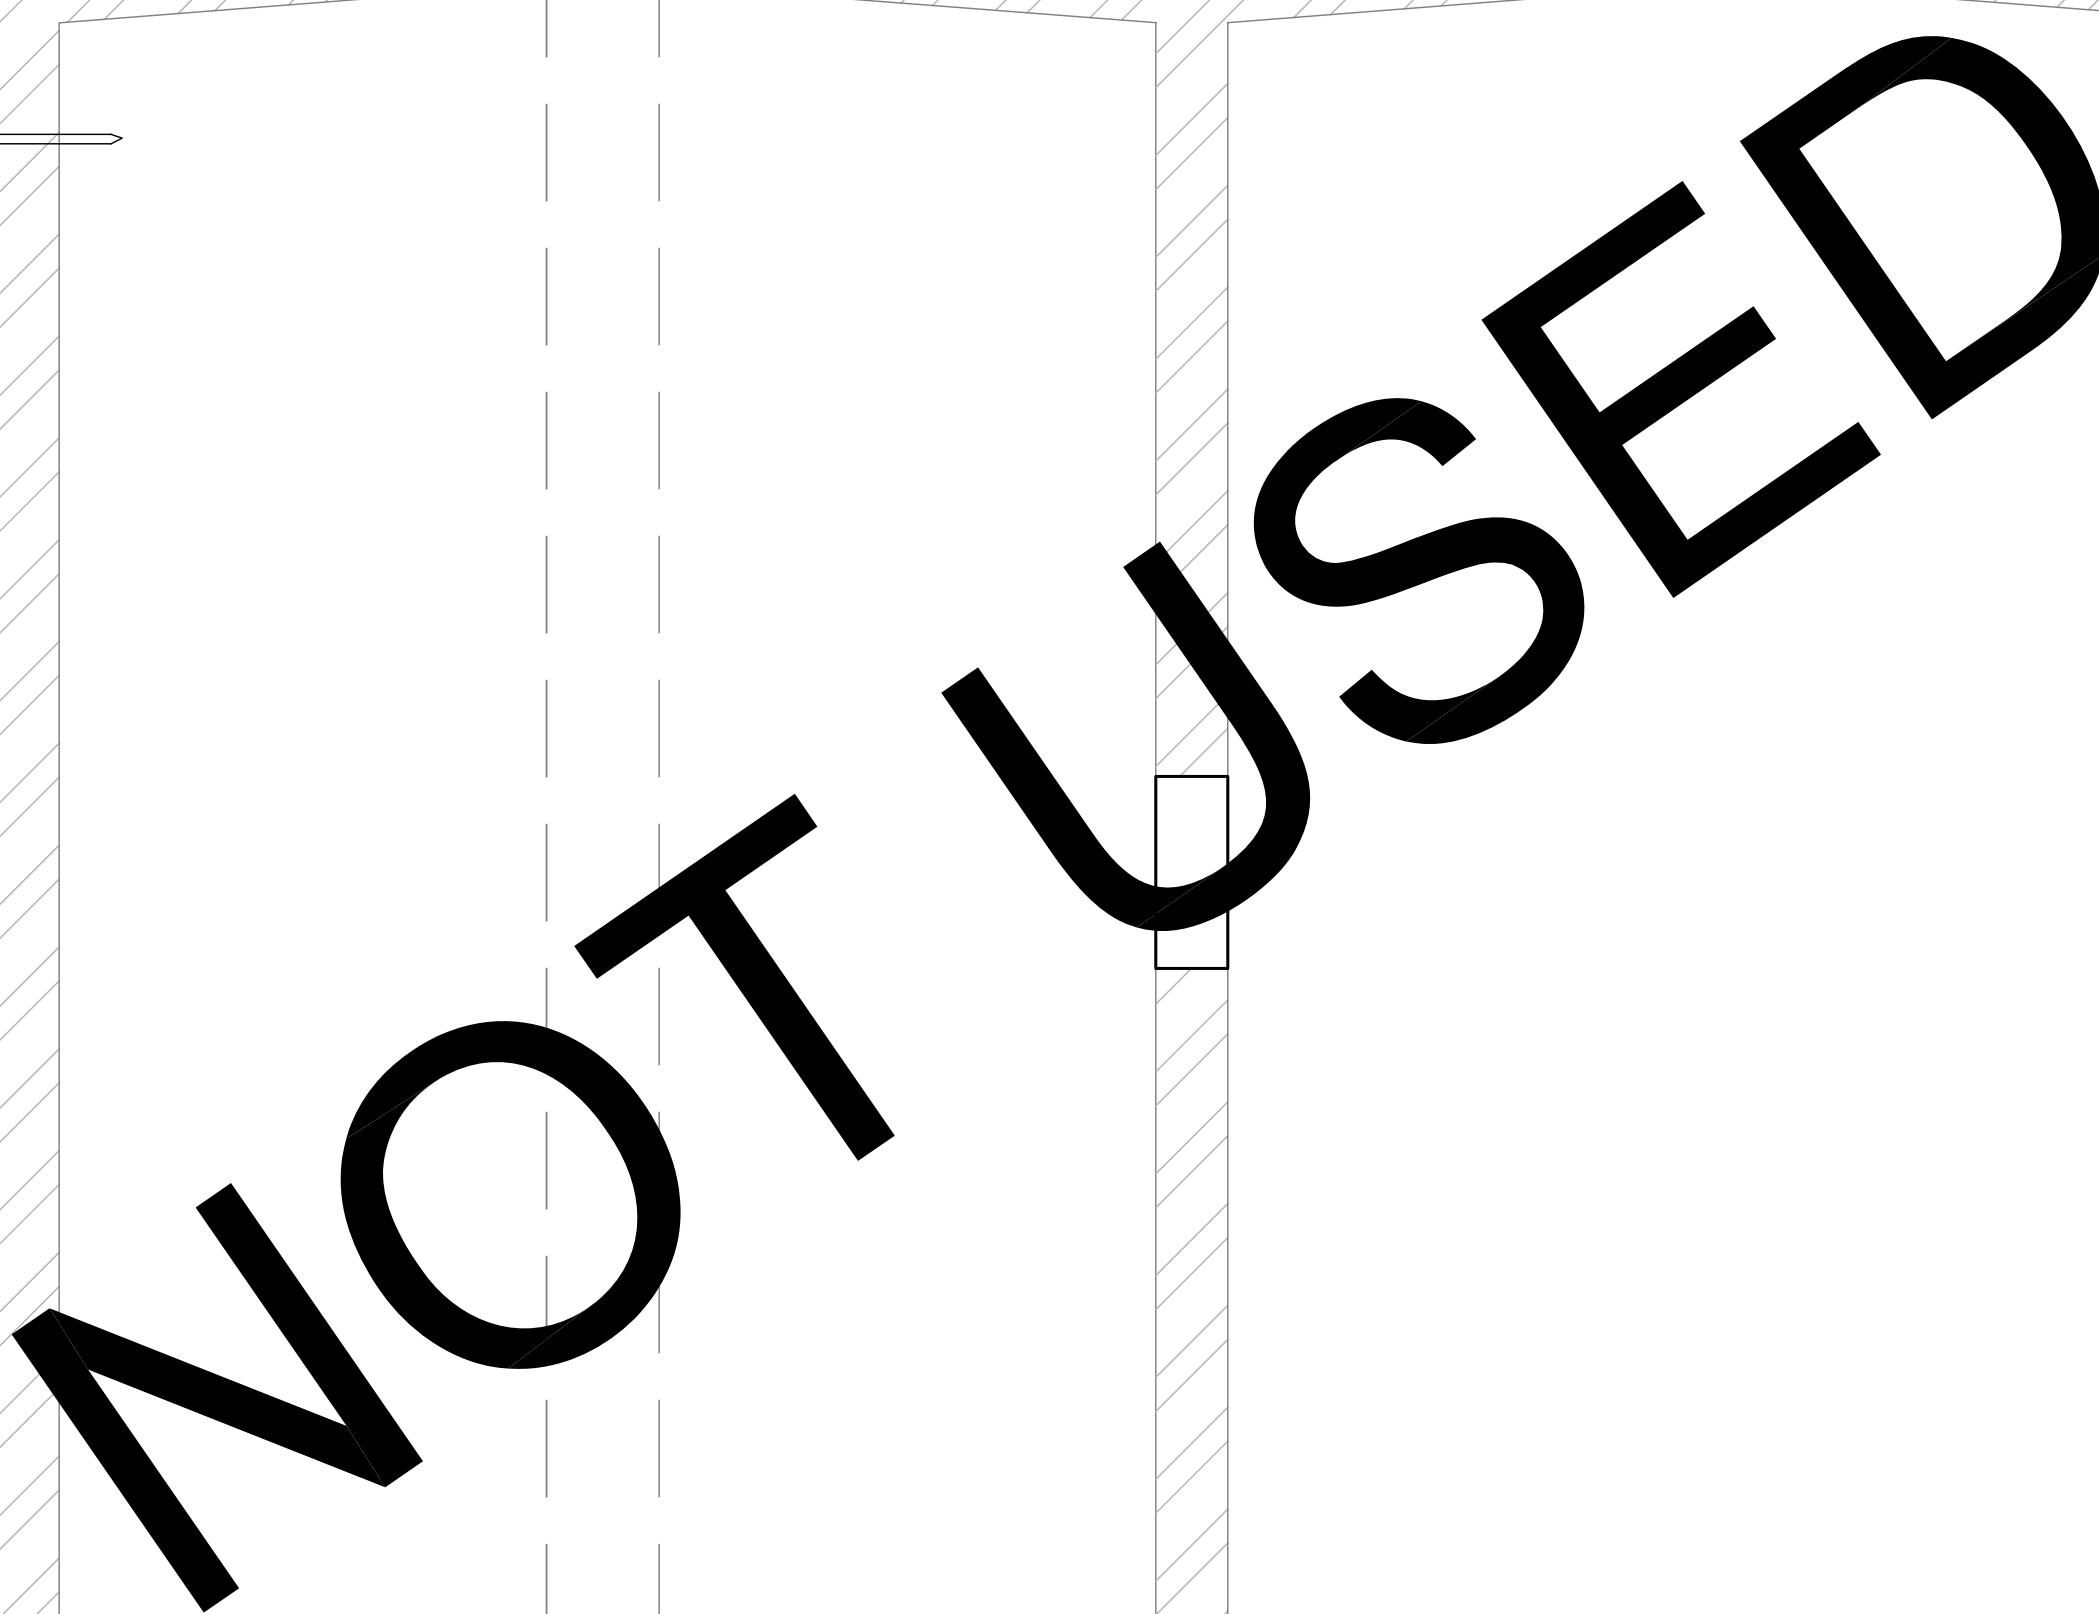

SCALE: FULL SIZE

Architecture 612 375 0336 tel
Interiors and 612 342 2216 fax
Urban Design www.msrdesign.com

999 Fourier Drive, Suite 201
Madison
WI 53717

BPW Project No # 7939
215 Martin Luther King, Jr. Blvd
Madison, WI 53703


WISCONSIN
DANIEL JACK
POLING
A-8994
MINNEAPOLIS,
MN
ARCHITECT

[illegible]


EXHIBIT F

BE312.1



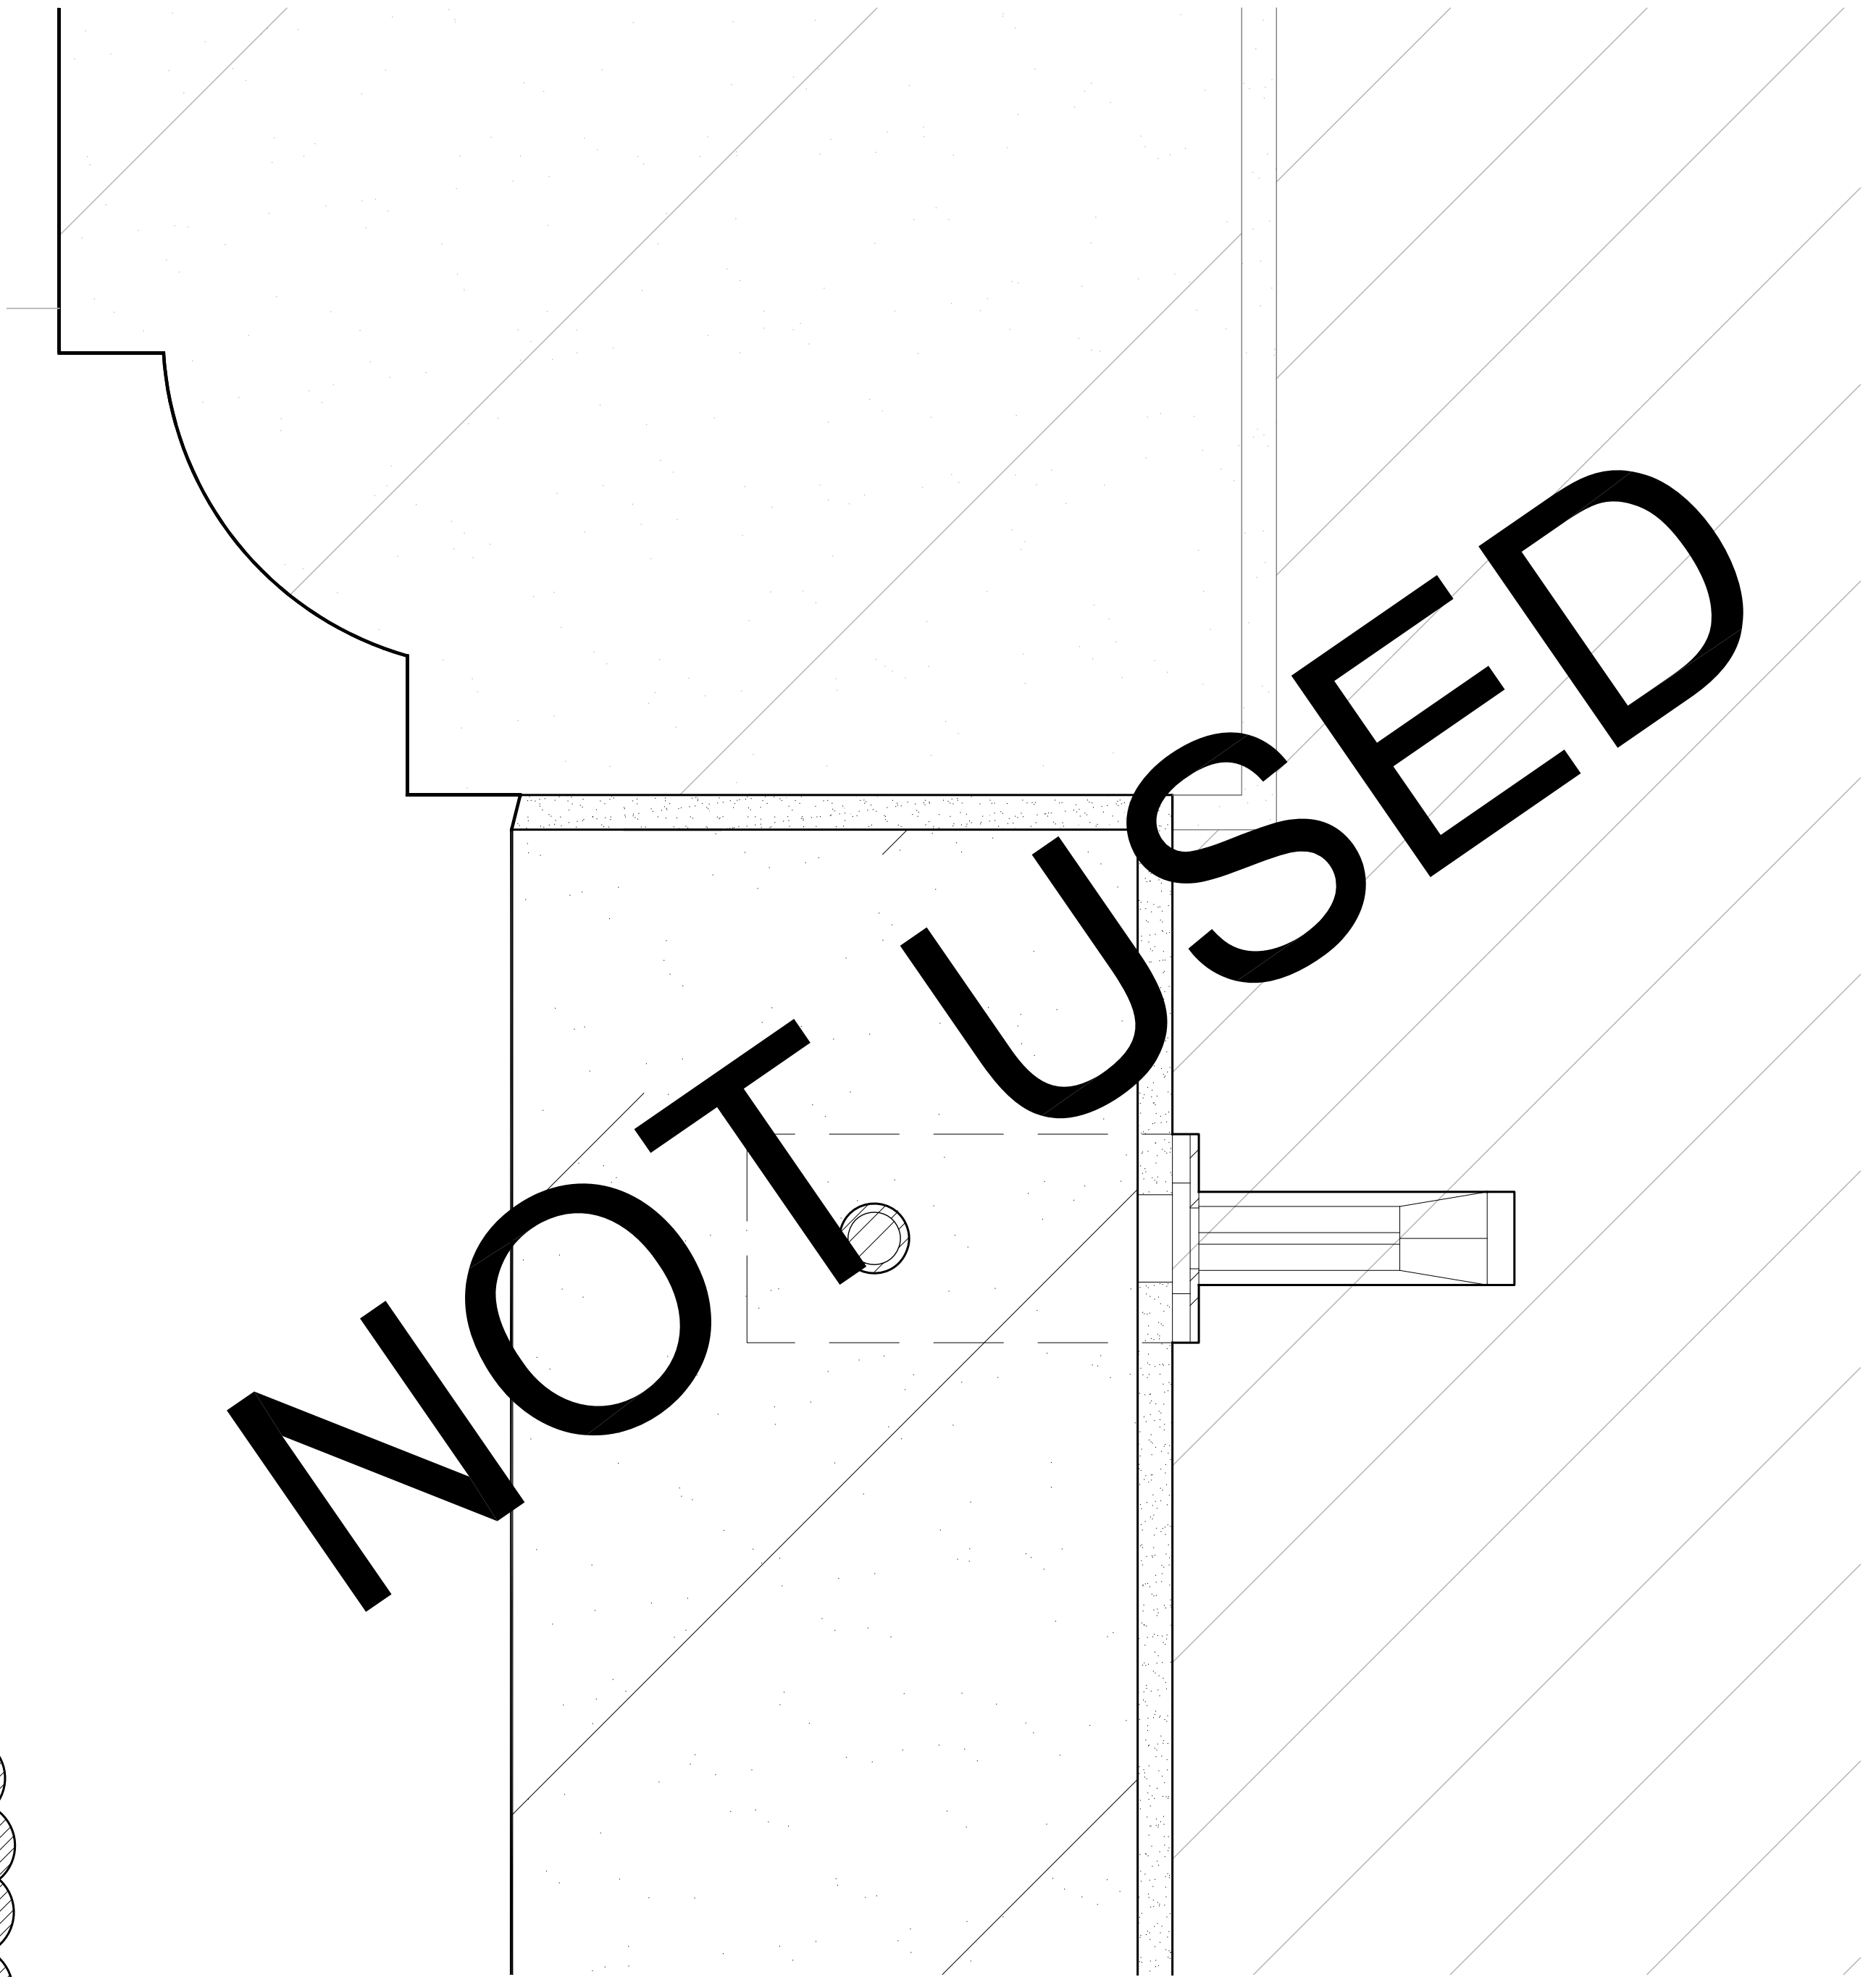

2 ENLARGED DETAIL @ NEW LIMESTONE INSTALLATION
BE314.1 SCALE: FULL SIZE

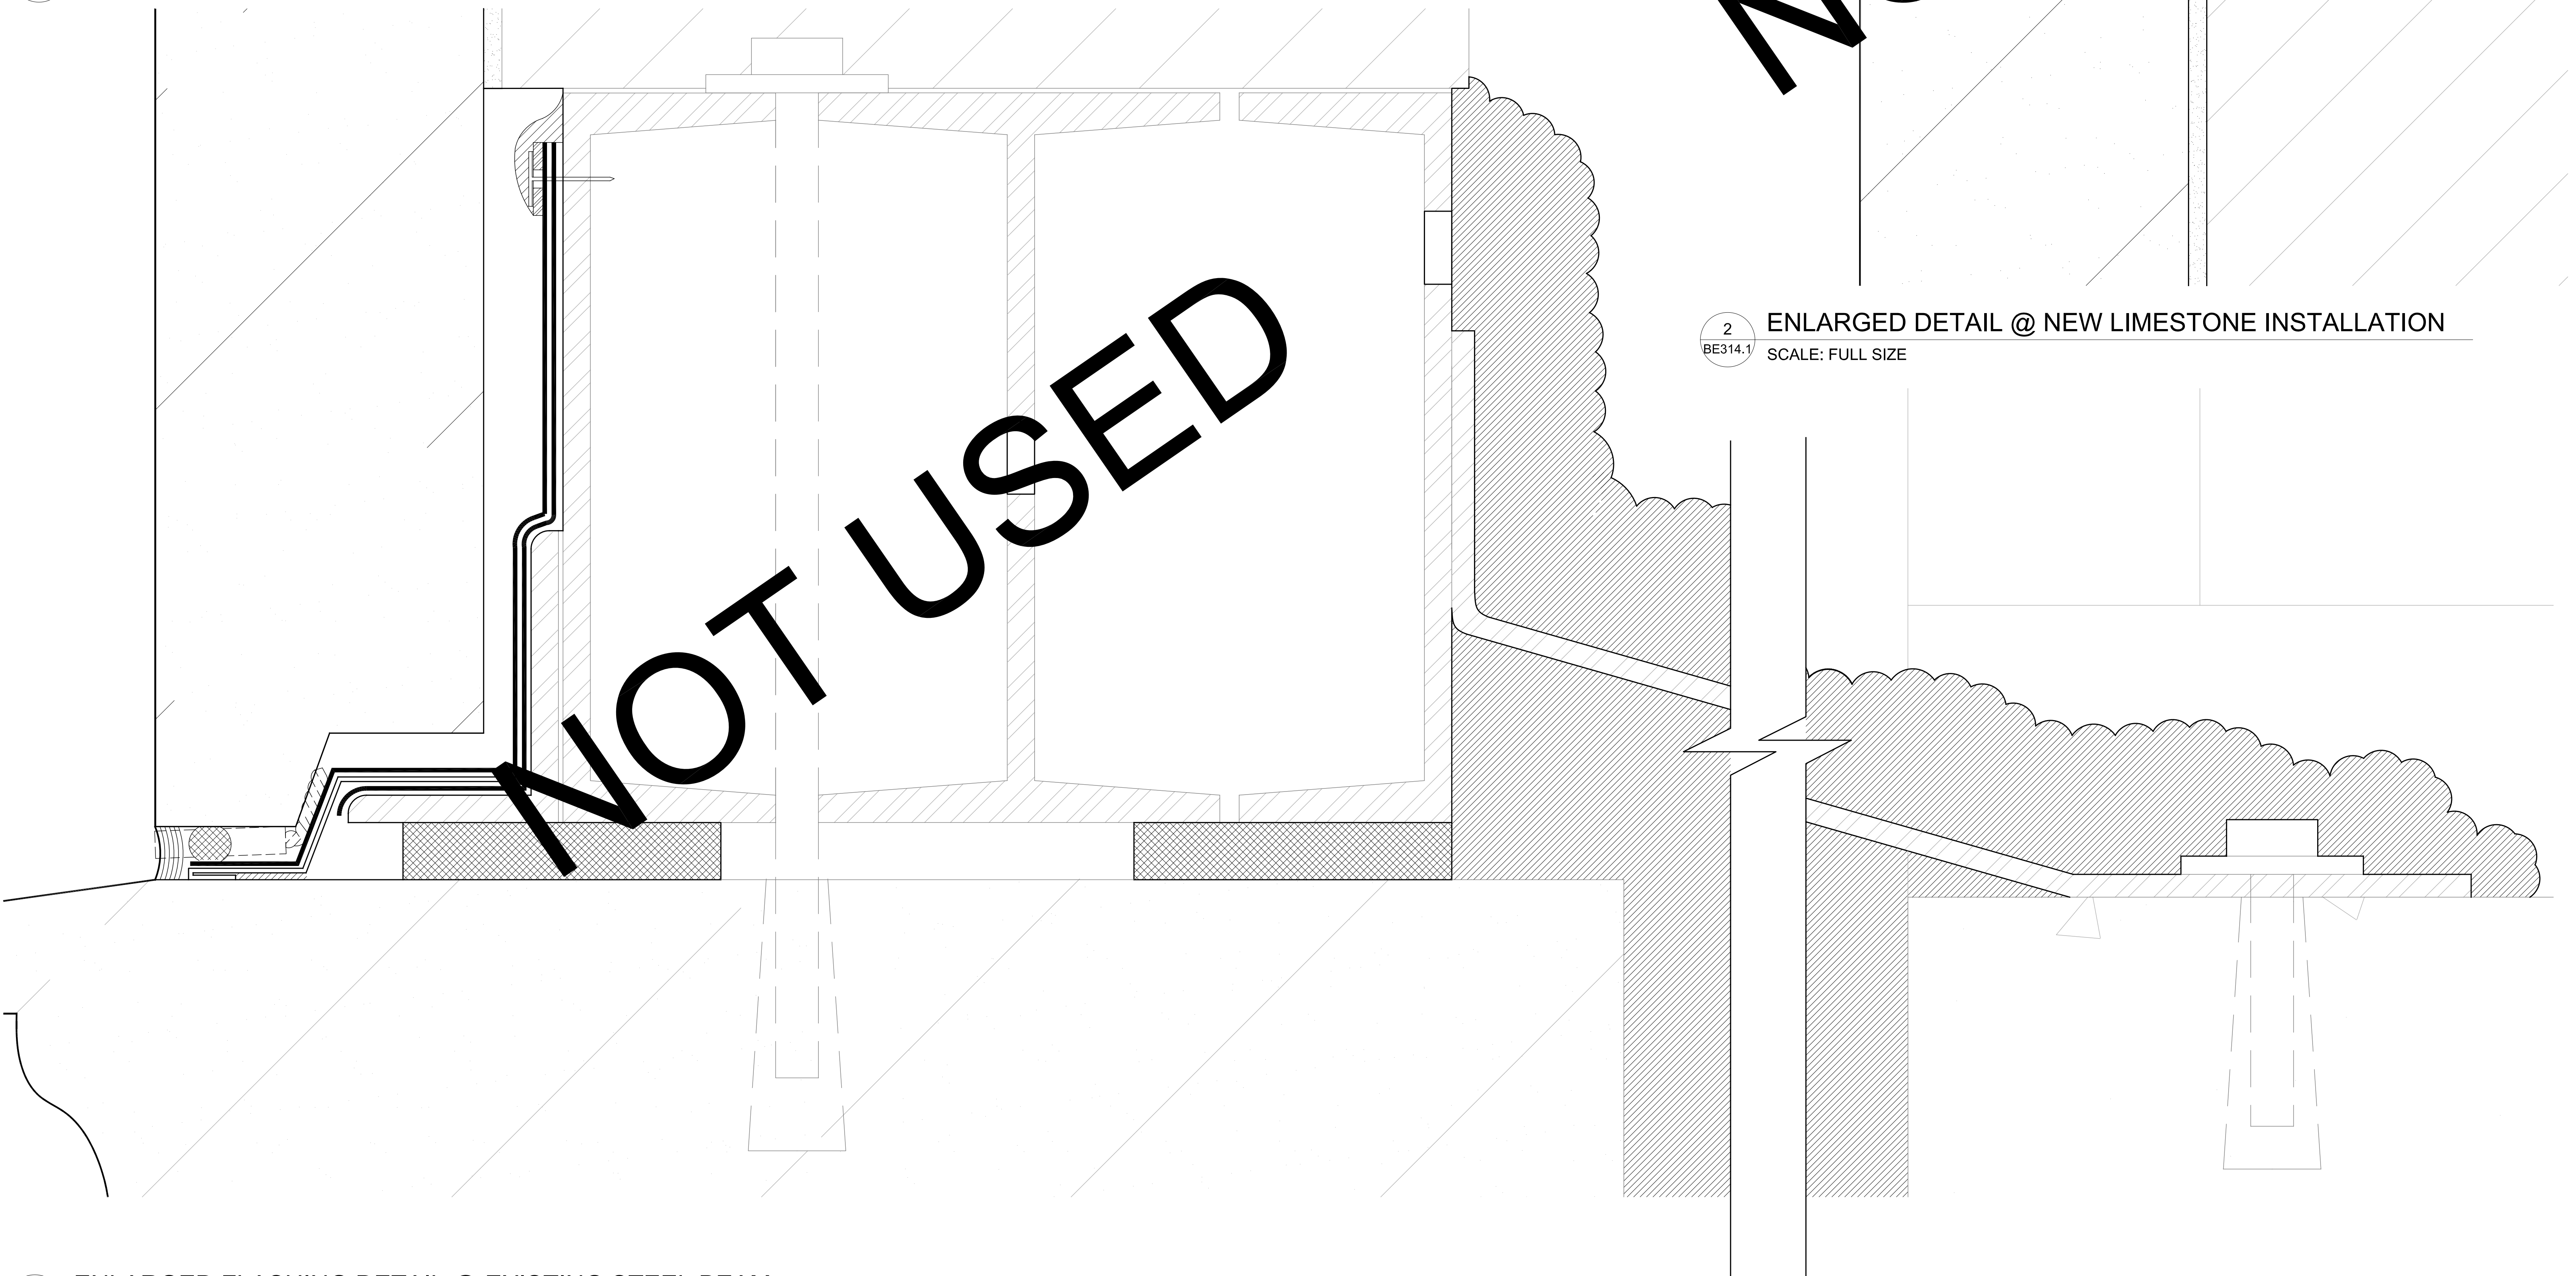


3 ENLARGED FLASHING DETAIL @ EXISTING STEEL BEAM
BE314.1 SCALE: FULL SIZE

Verlischer
CIVIL ENGINEERS
999 Fourier Drive, Suite 201
Madison
WI 53717



EXHIBIT F

BE314.1

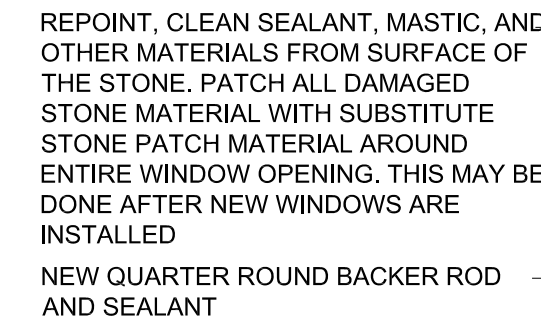

ENLARGED WINDOW SILL AND HEAD DETAIL

SCALE: 3" = 1'-0"

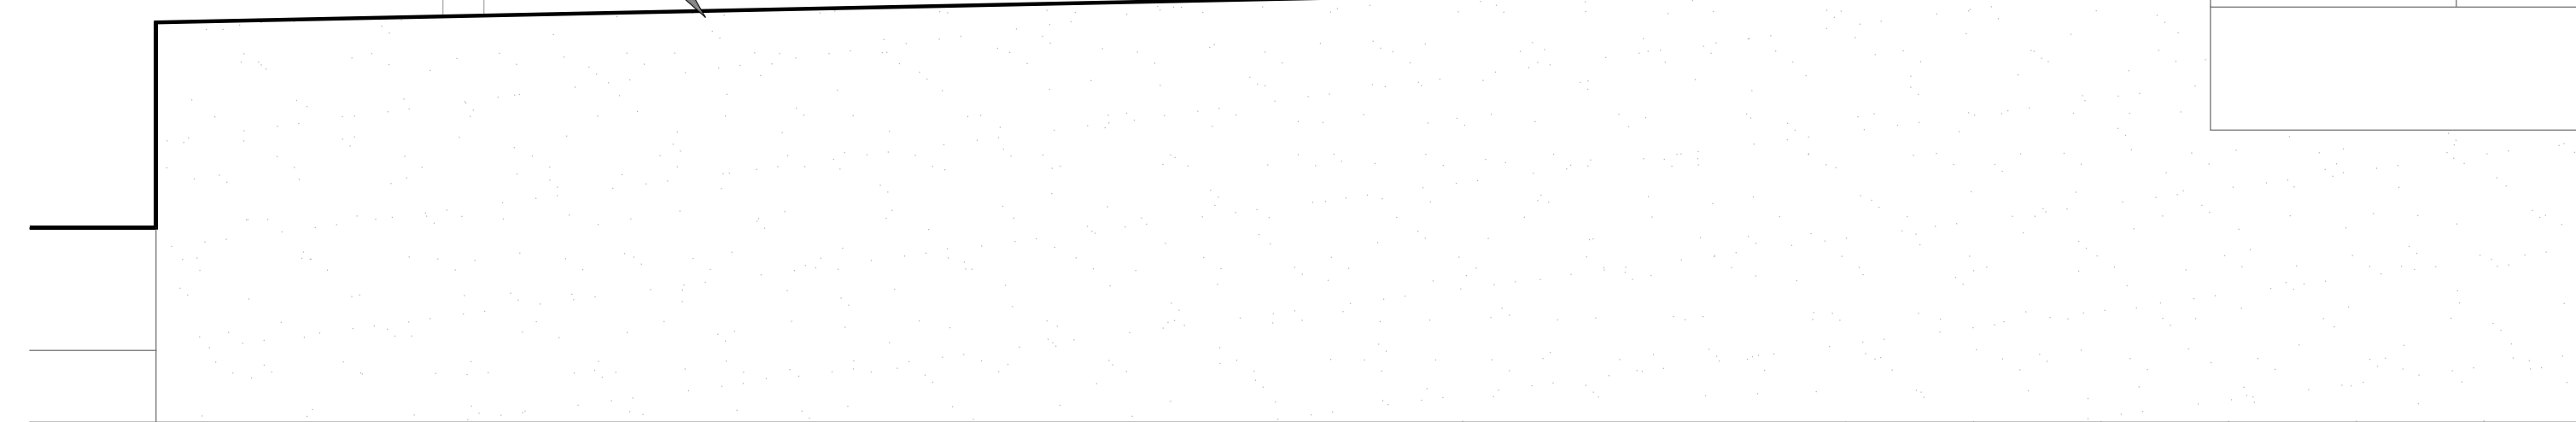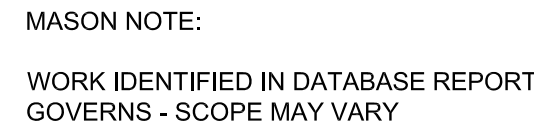

ENLARGED THRESHOLD DETAIL @ GRANITE SILL

SCALE: 3" = 1'-0"




NEW INTERIOR FINISHES - SEE
MSR DESIGN SET SERIES

999 Fourier Drive, Suite 201
Madison
WI 53717

BPW Project No # 7939
215 Martin Luther King, Jr. Blvd
Madison, WI 53703


I hereby certify that this plan, specification or report was prepared by me or under my direct supervision and that I am a duly Licensed Architect under the Laws of the State of Wisconsin.

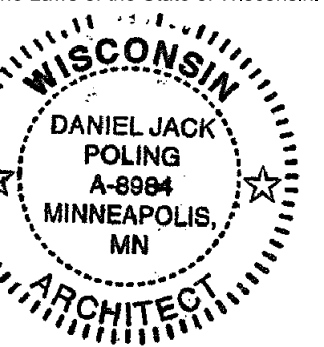


PROJECT NO.	2014057
-------------	---------

EXHIBIT F

BE314.2

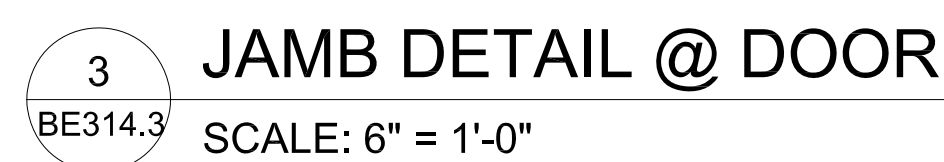



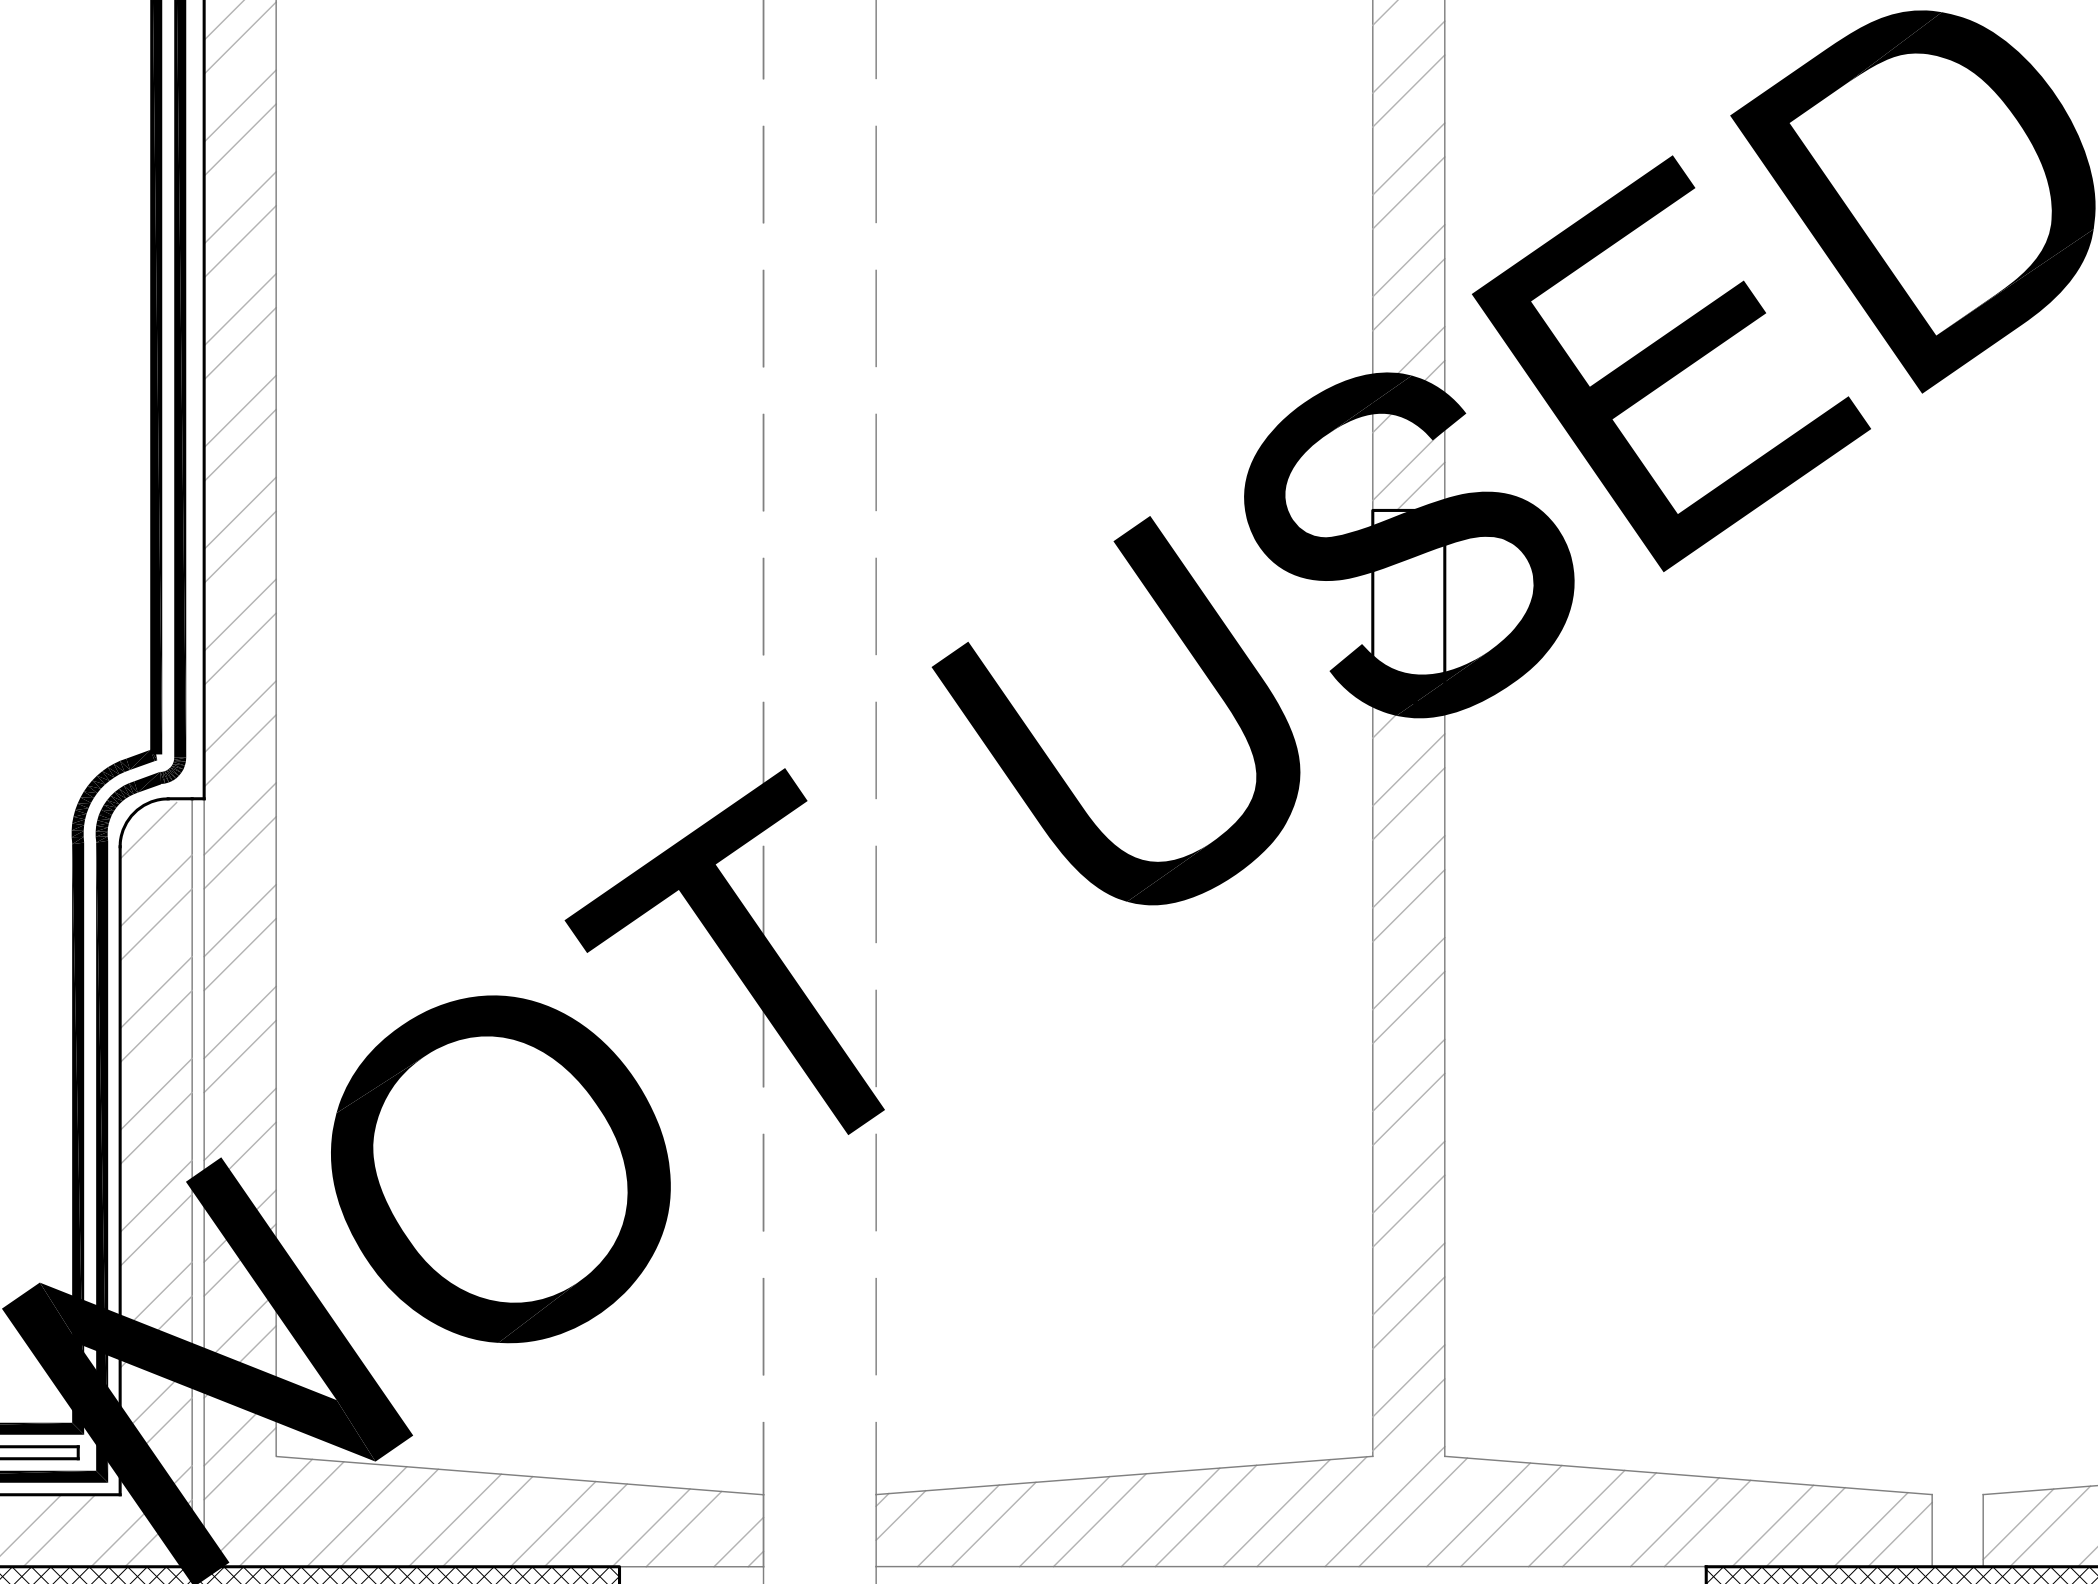

ENLARGED FLASHING DETAIL @ EXISTING STEEL BEAM
SCALE: FULL SIZE

BE316.1


EXHIBIT F






BE318.1



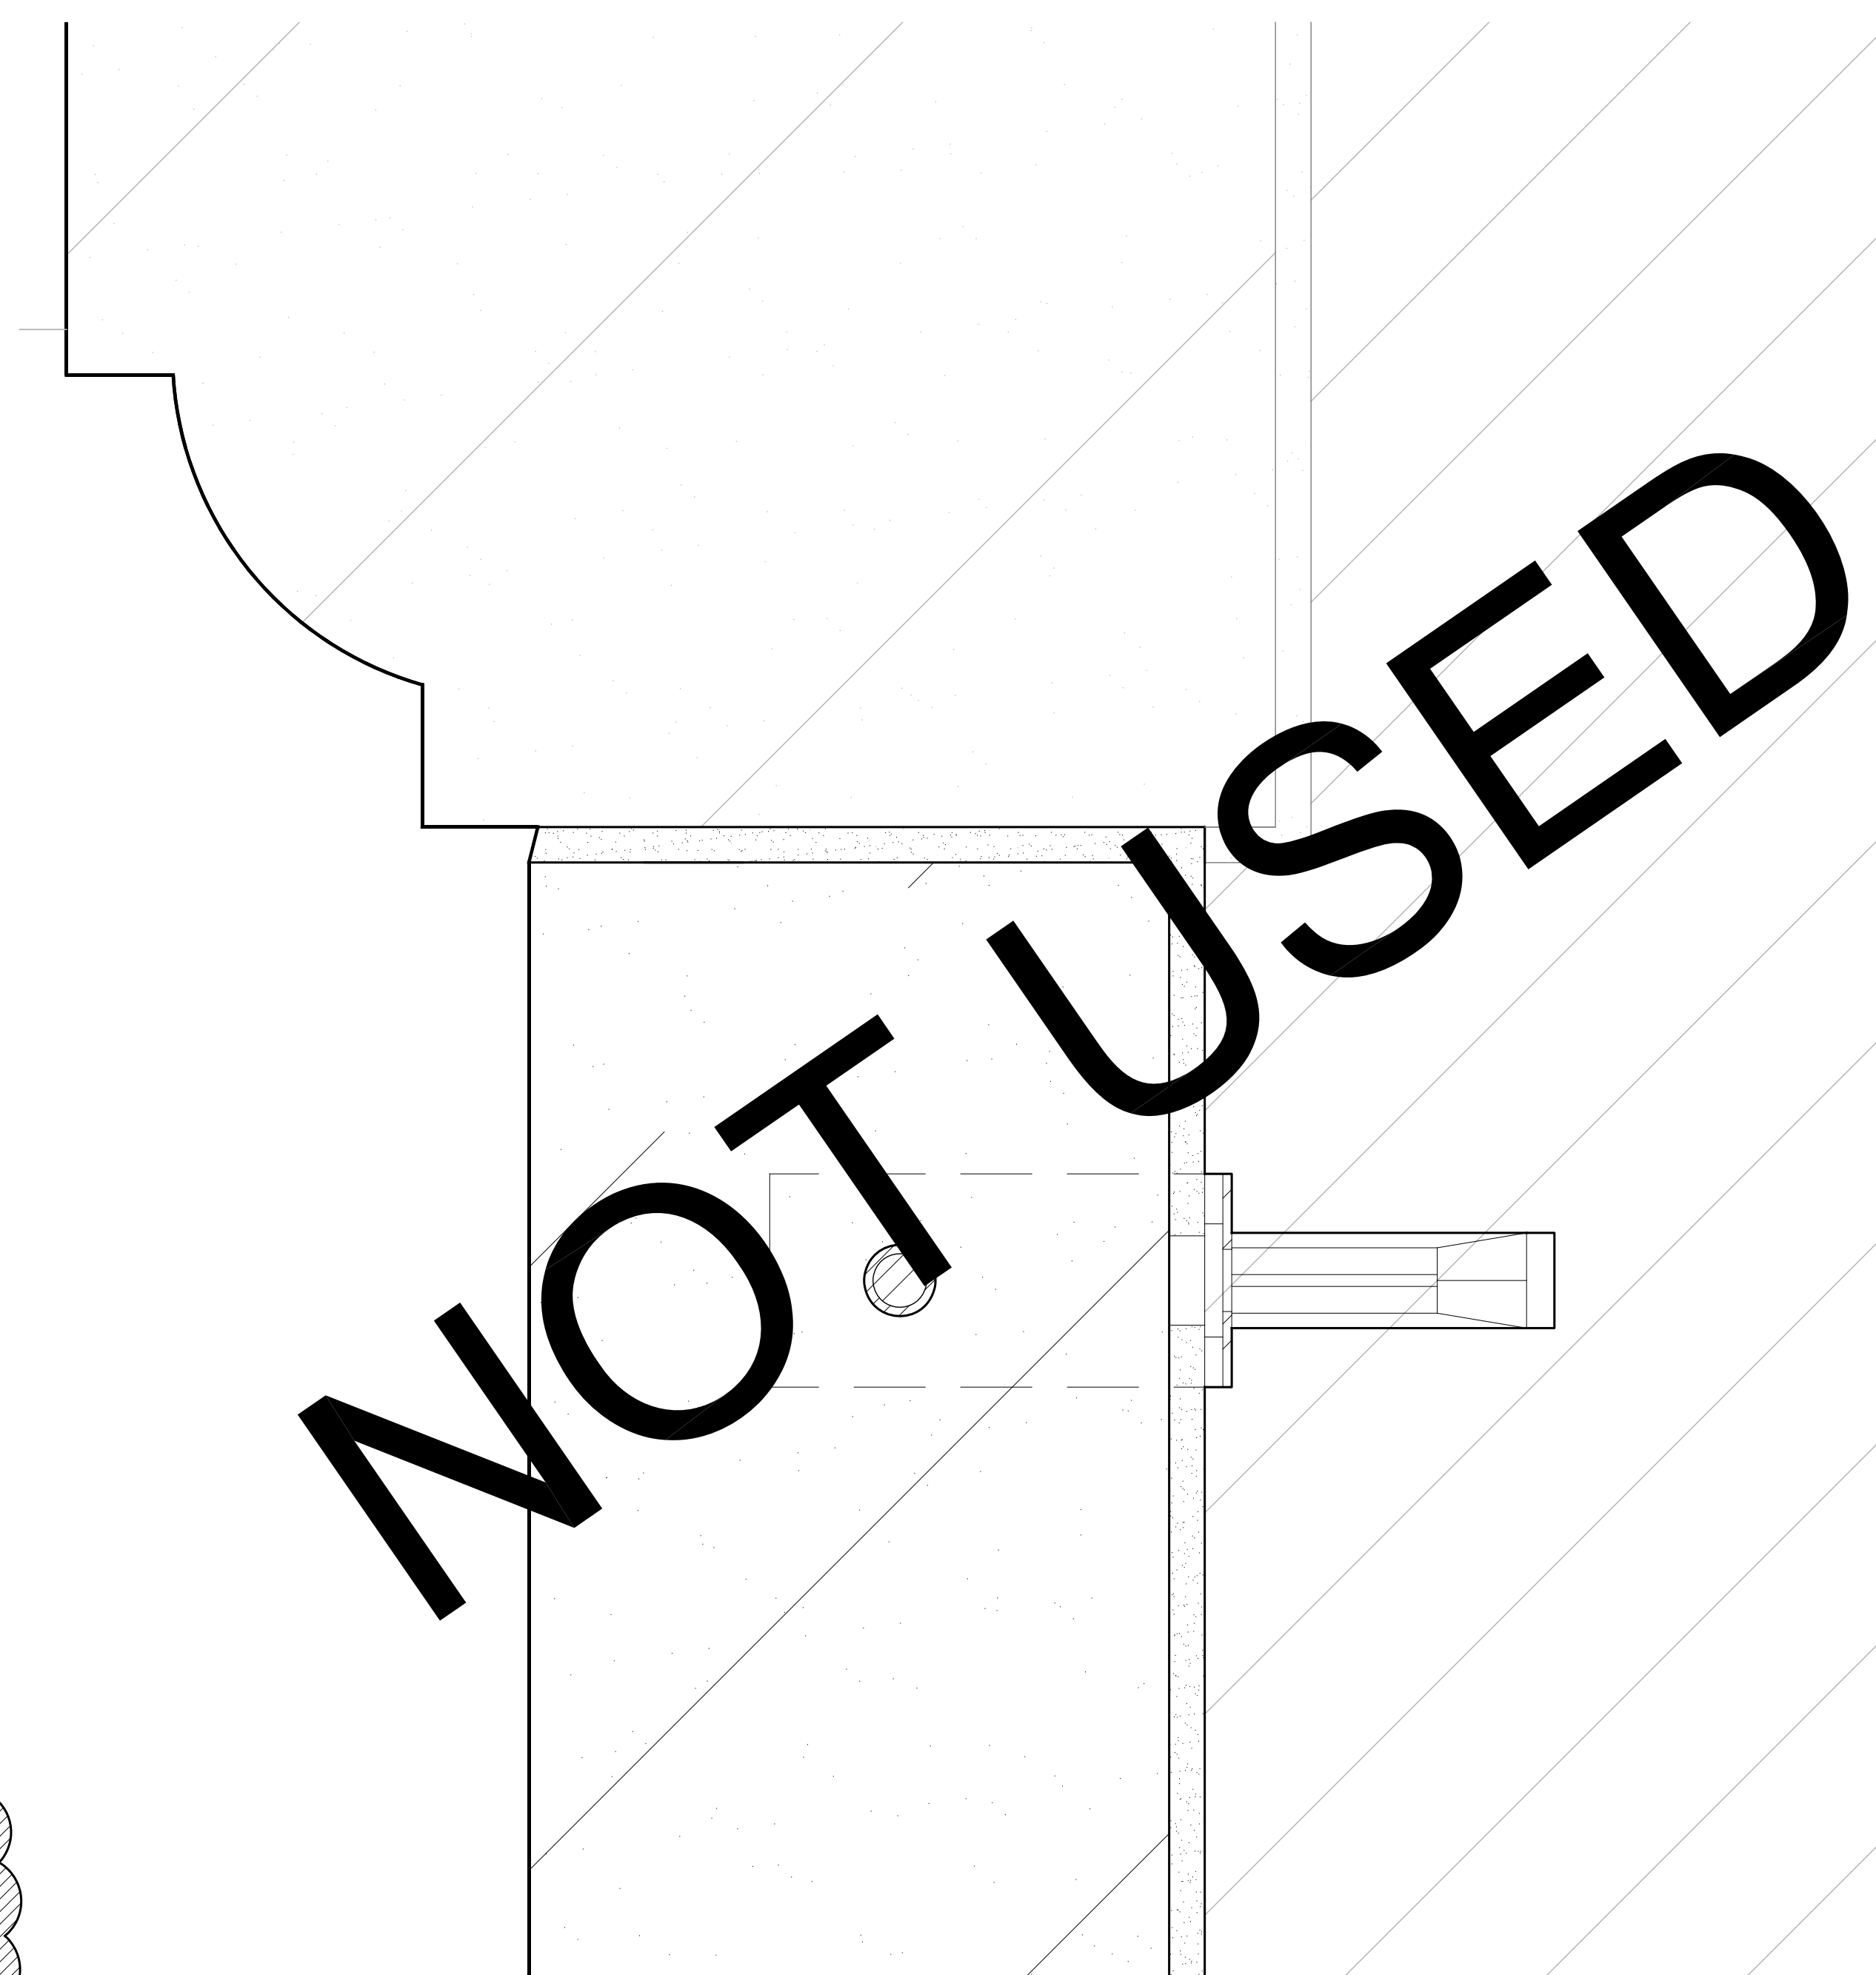


2 ENLARGED DETAIL @ NEW LIMESTONE INSTALLATION
BE320.1 SCALE: FULL SIZE

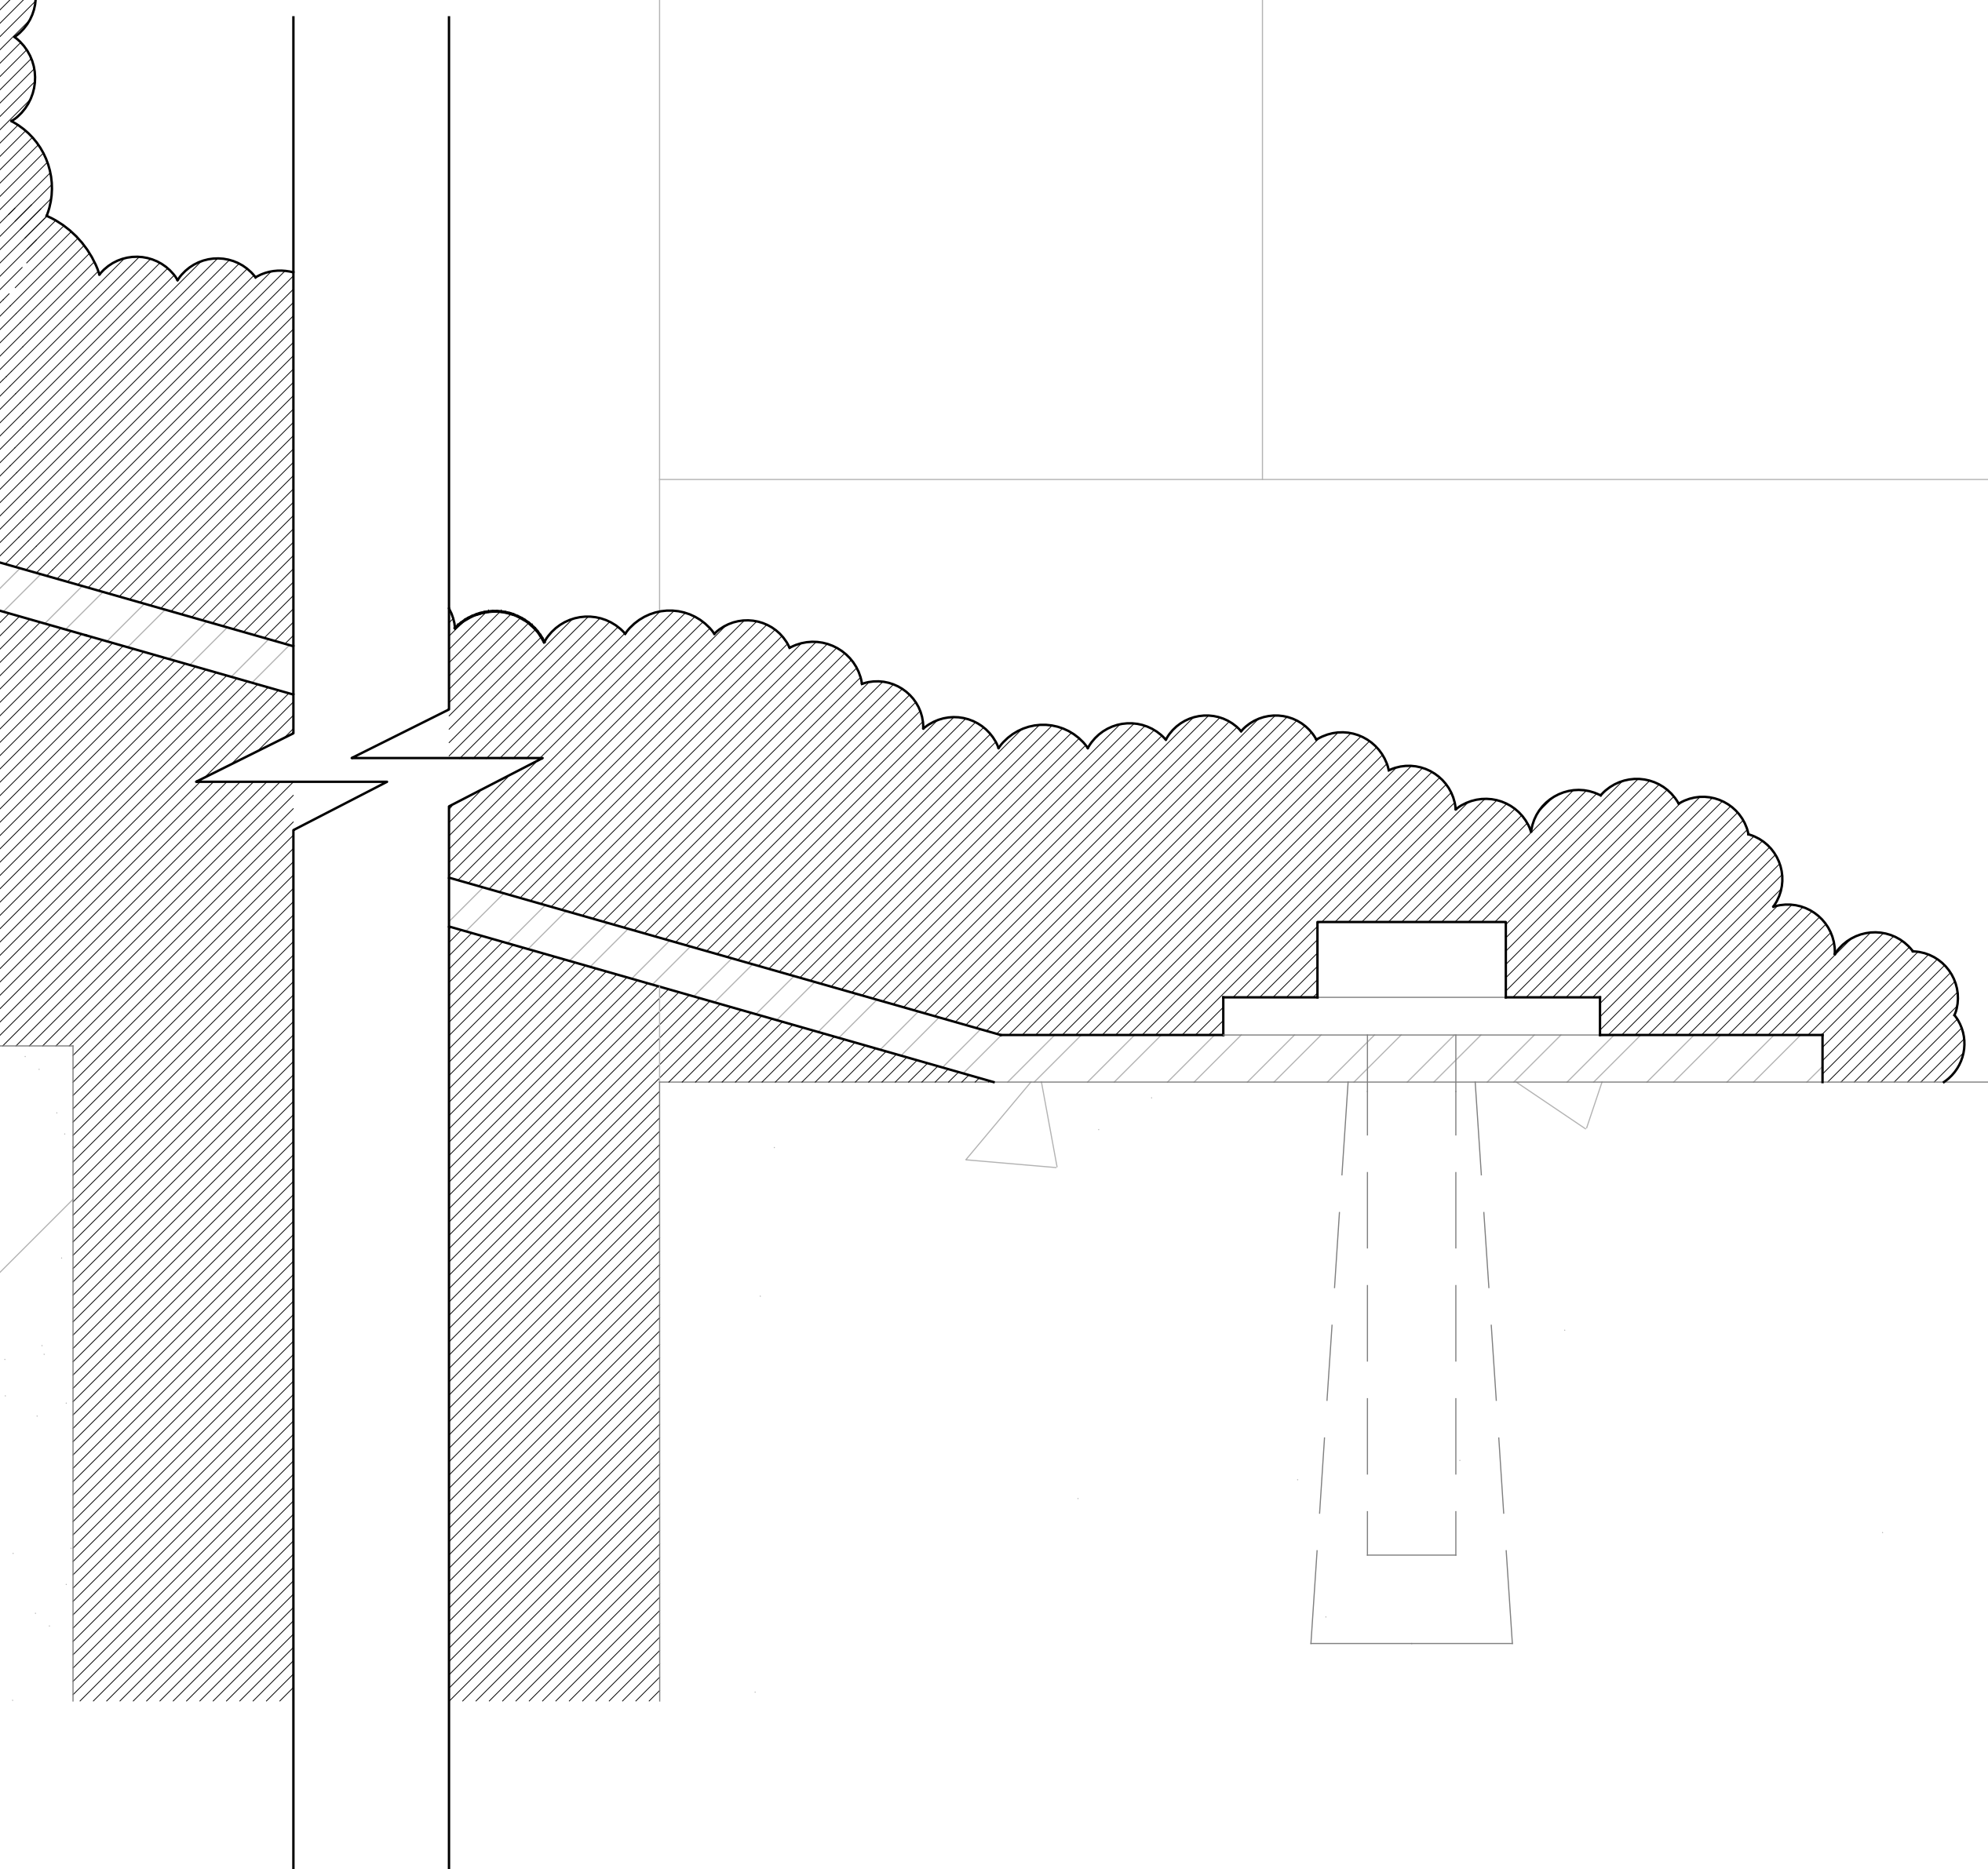

BE320.1



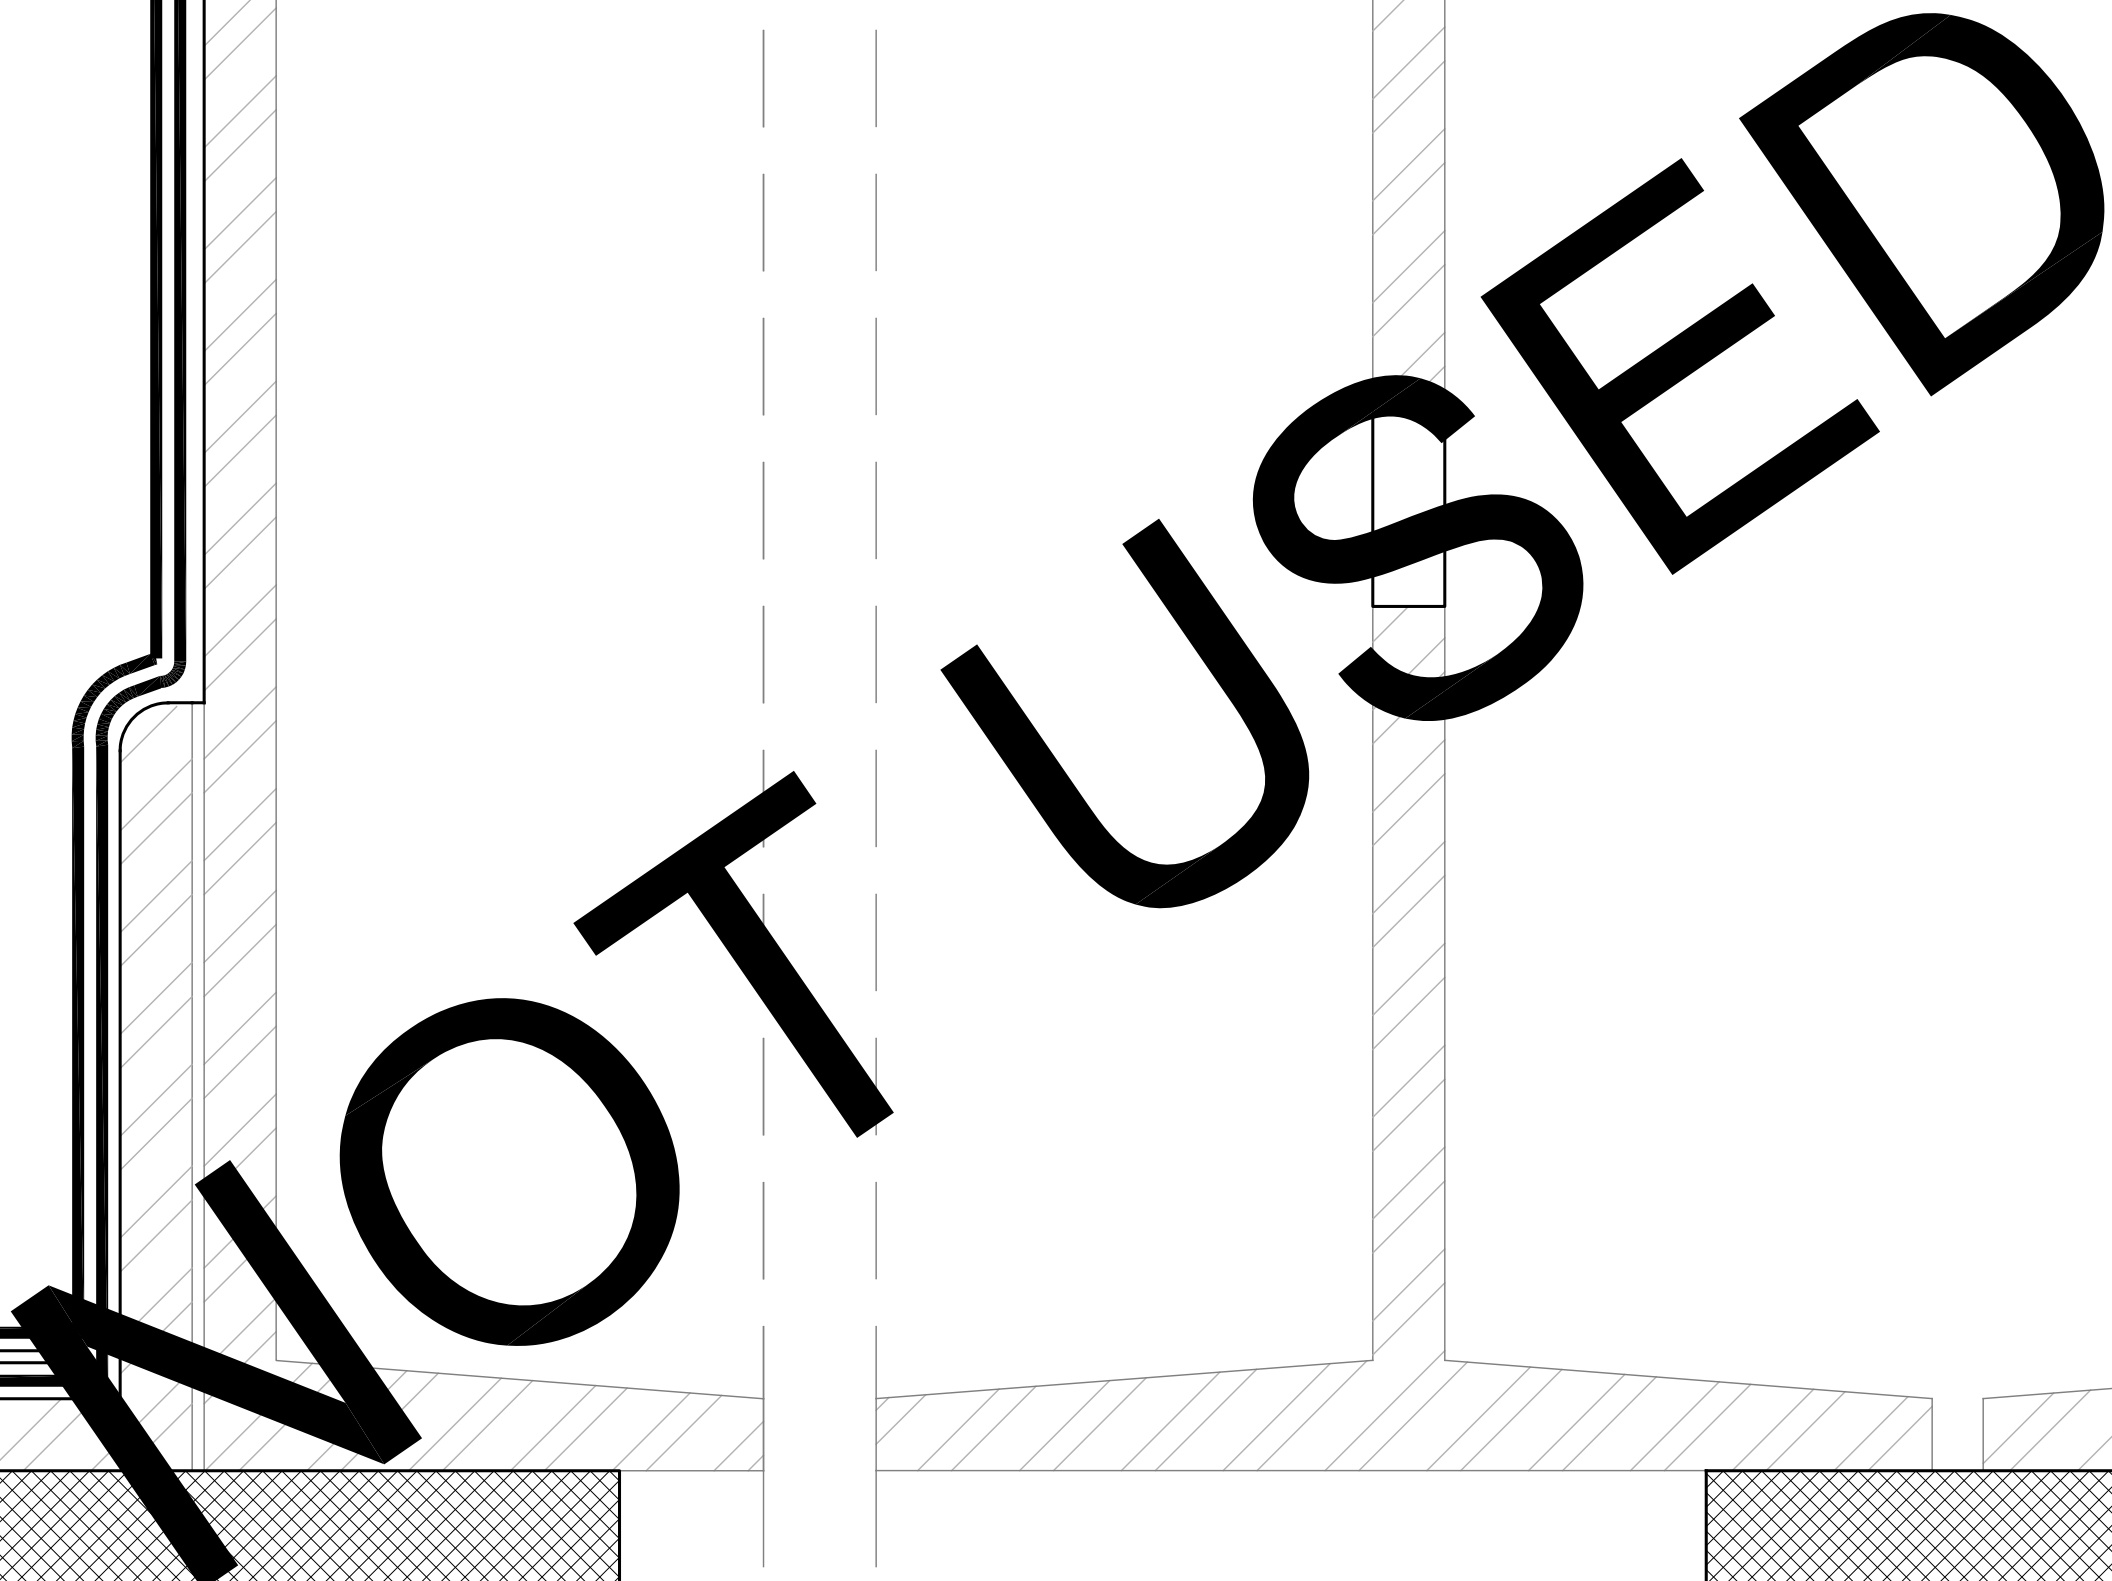

1
BE322.1

SCALE: FULL SIZE

Architecture 612 375 0336 tel
Interiors and 612 342 2216 fax
Urban Design www.msrdesign.com

999 Fournier Drive, Suite 201
Madison
WI 53717

BPW Project No # 7939
215 Martin Luther King, Jr. Blvd
Madison, WI 53703

WISCONSIN
DANIEL JACK
POLING
A-8994
MINNEAPOLIS,
MN
ARCHITECT

2014057

PROJECT PHASE	BID SET
---------------	---------

LAWN BY:
ZMP/MD


EXHIBIT F

BE322.1




BF224

BE324

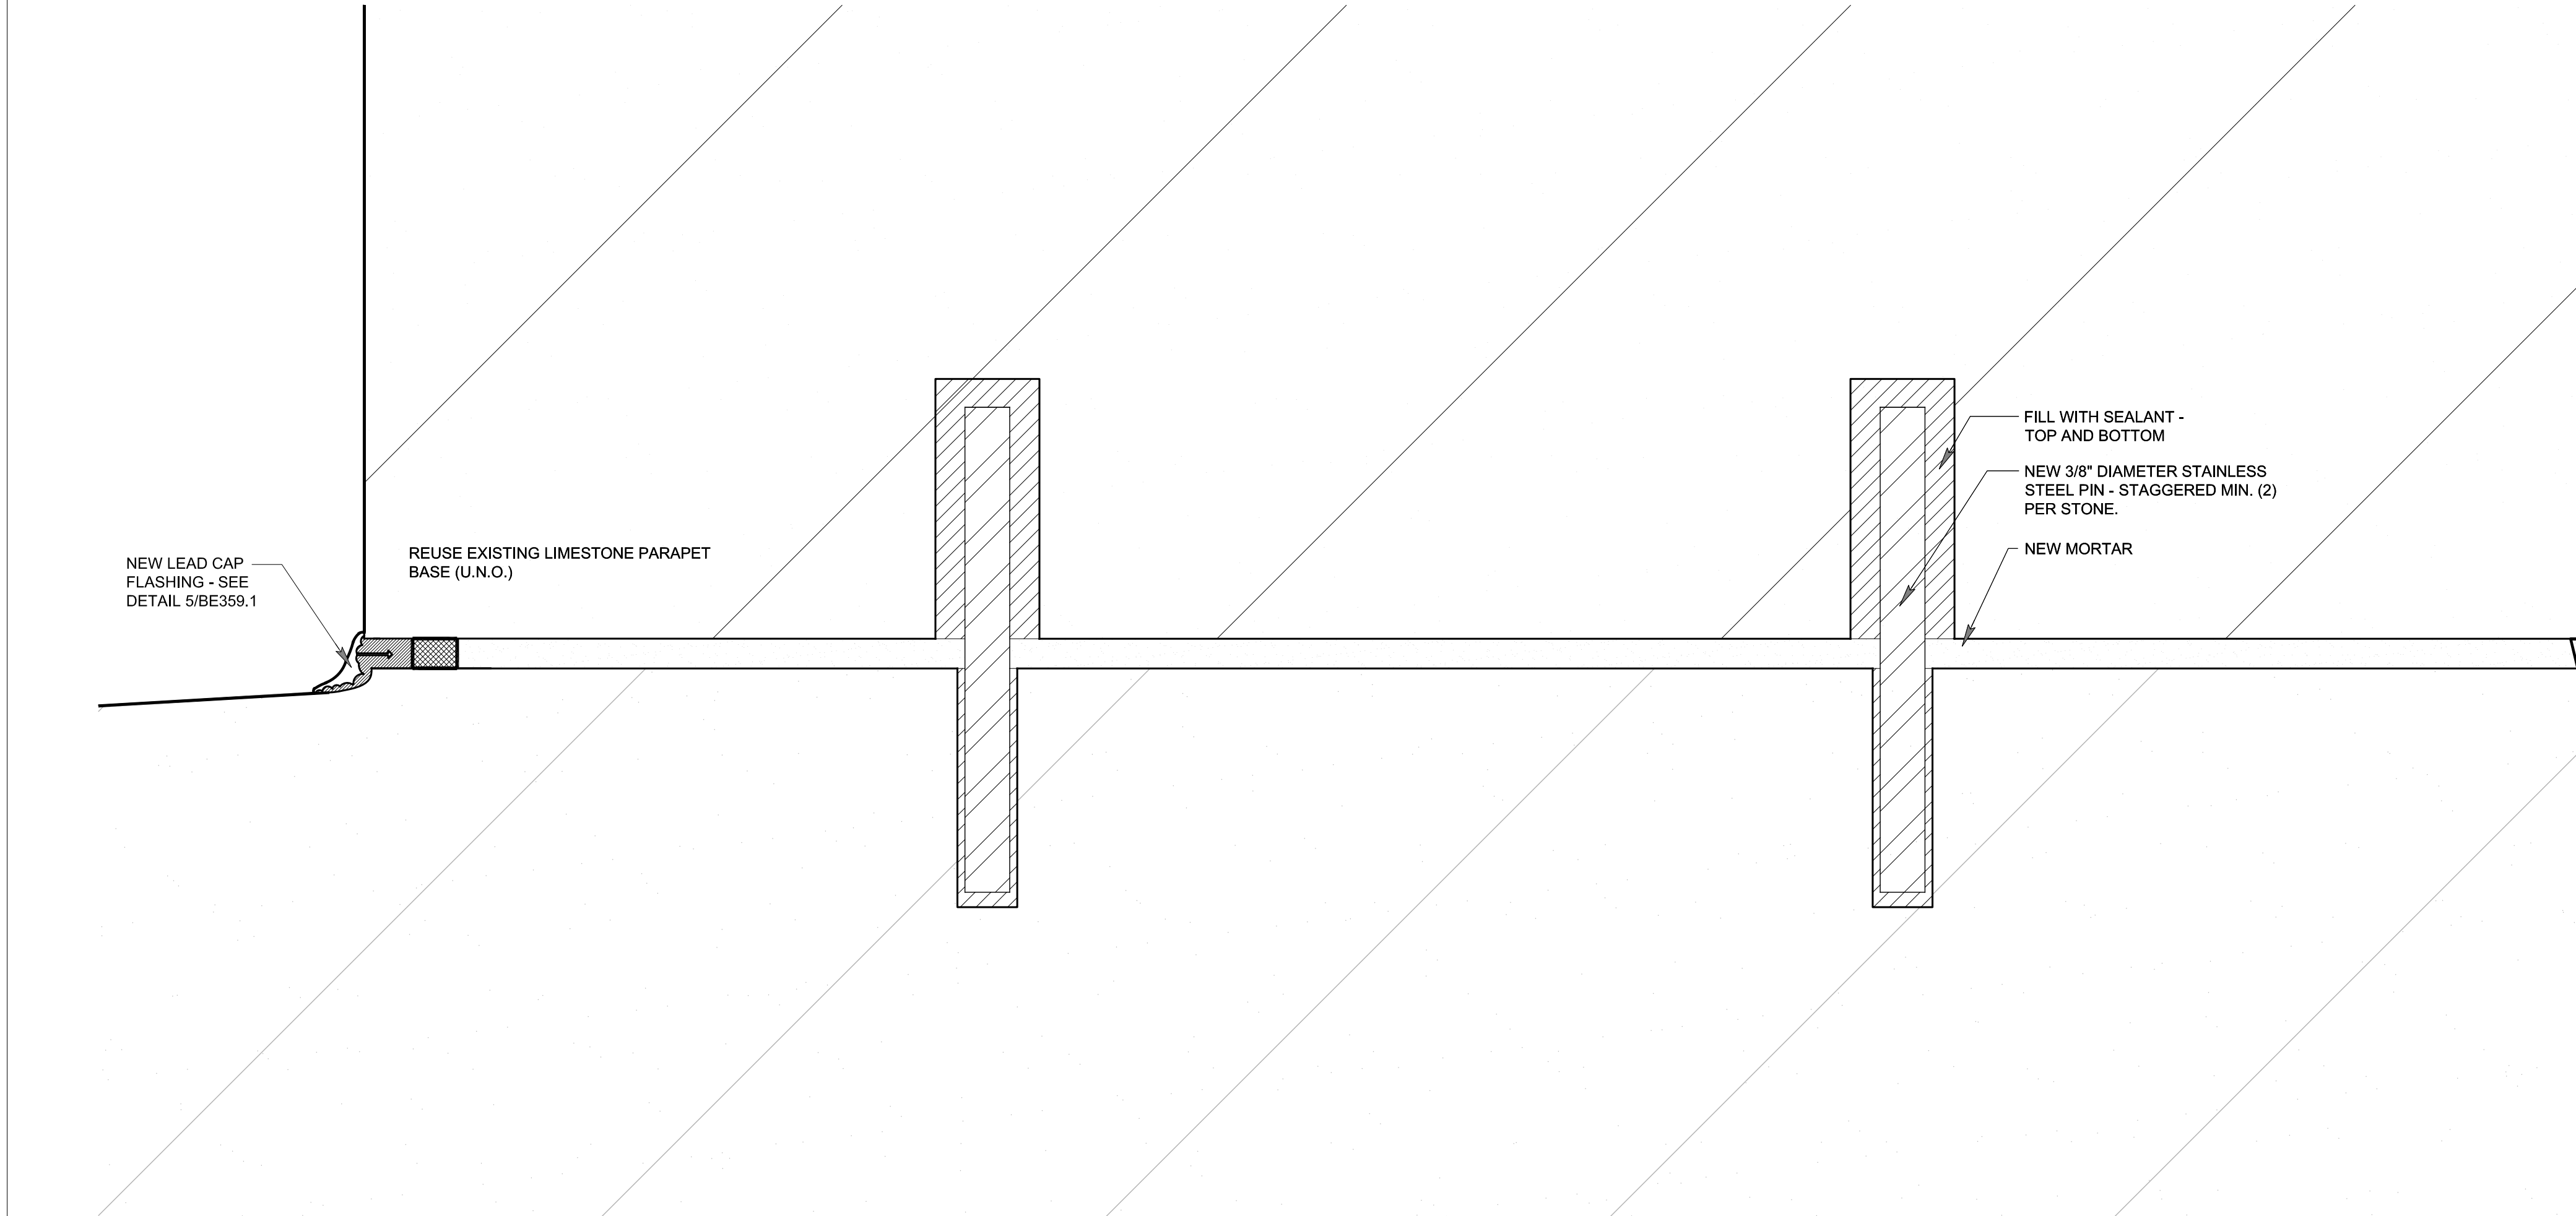

1 ENLARGED DETAIL @ NEW STONE ABOVE PARAPET
SCALE: FULL SIZE

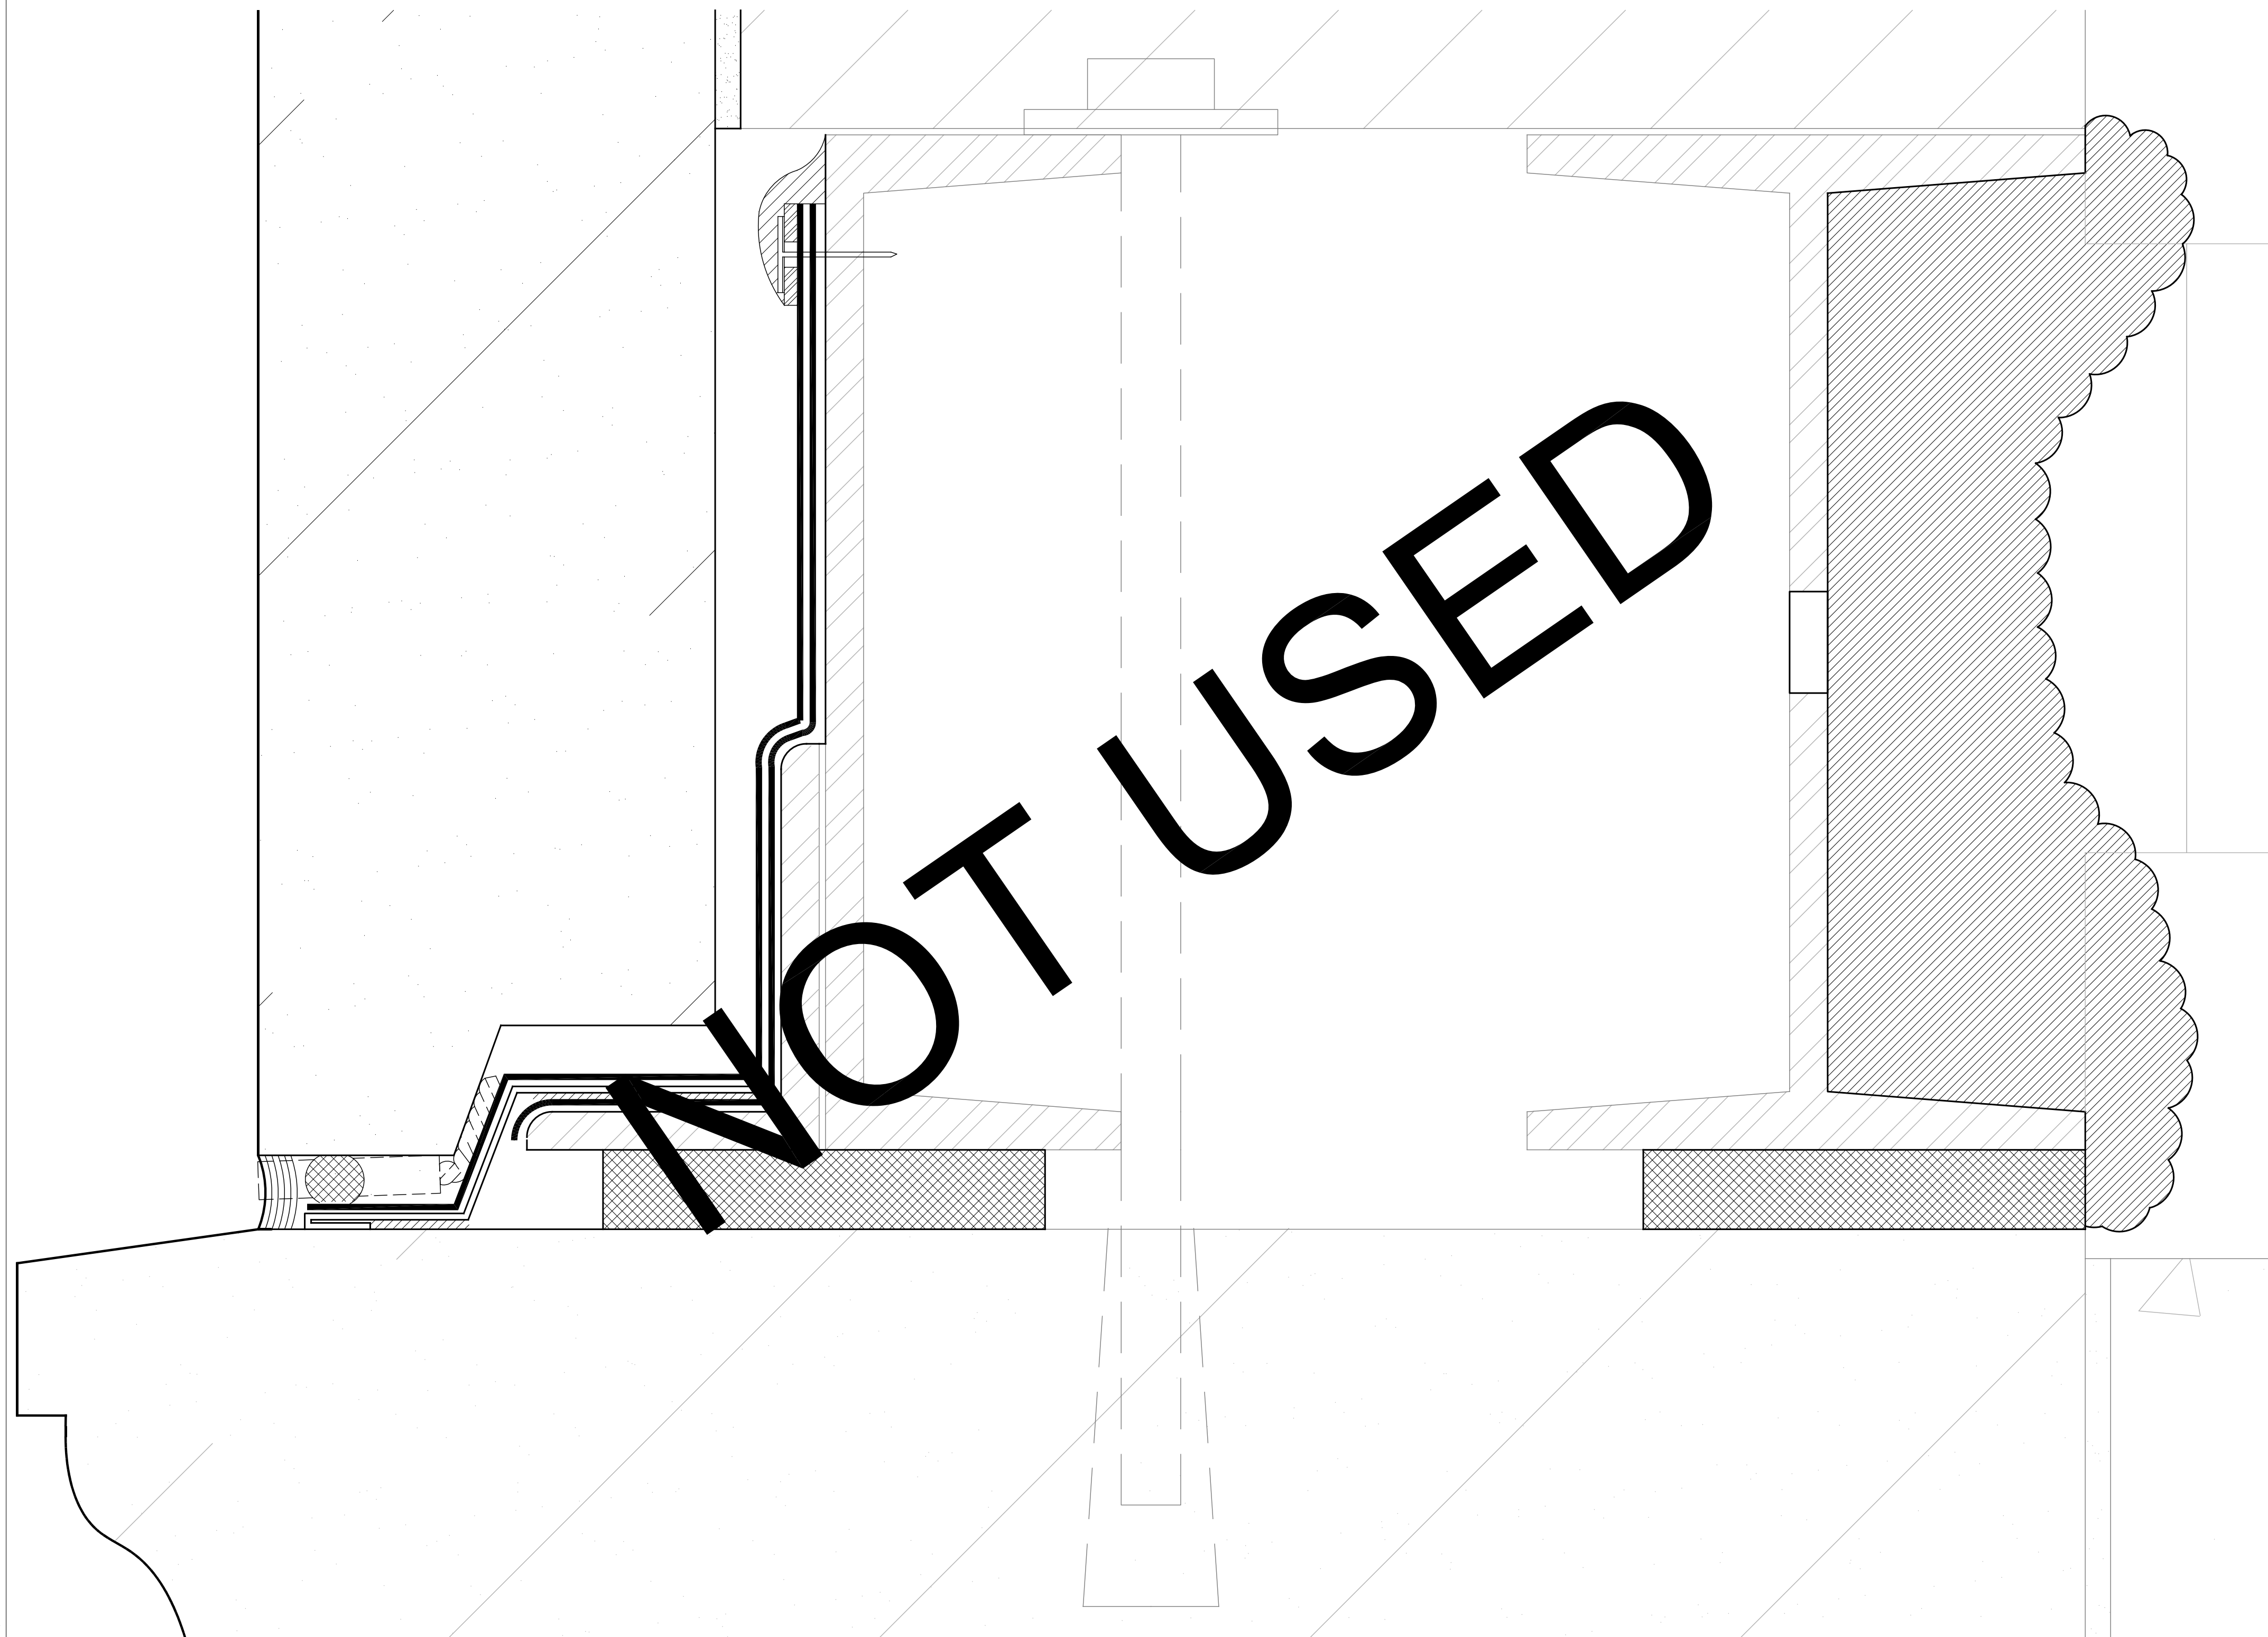

3 ENLARGED FLASHING DETAIL @ EXISTING STEEL
SCALE: FULL SIZE


KEY:

HAND WORK ONLY - NO MECHANICAL GRINDERS ALLOWED IN SHADED AREAS.

NEW INTERIOR AND WINDOW SCOPE - REFER TO MSR DESIGN SET A300 & A600 SERIES DRAWINGS AND RELATED SPECIFICATIONS.

MASON NOTE:

WORK IDENTIFIED IN DATABASE REPORT GOVERNS - SCOPE MAY VARY

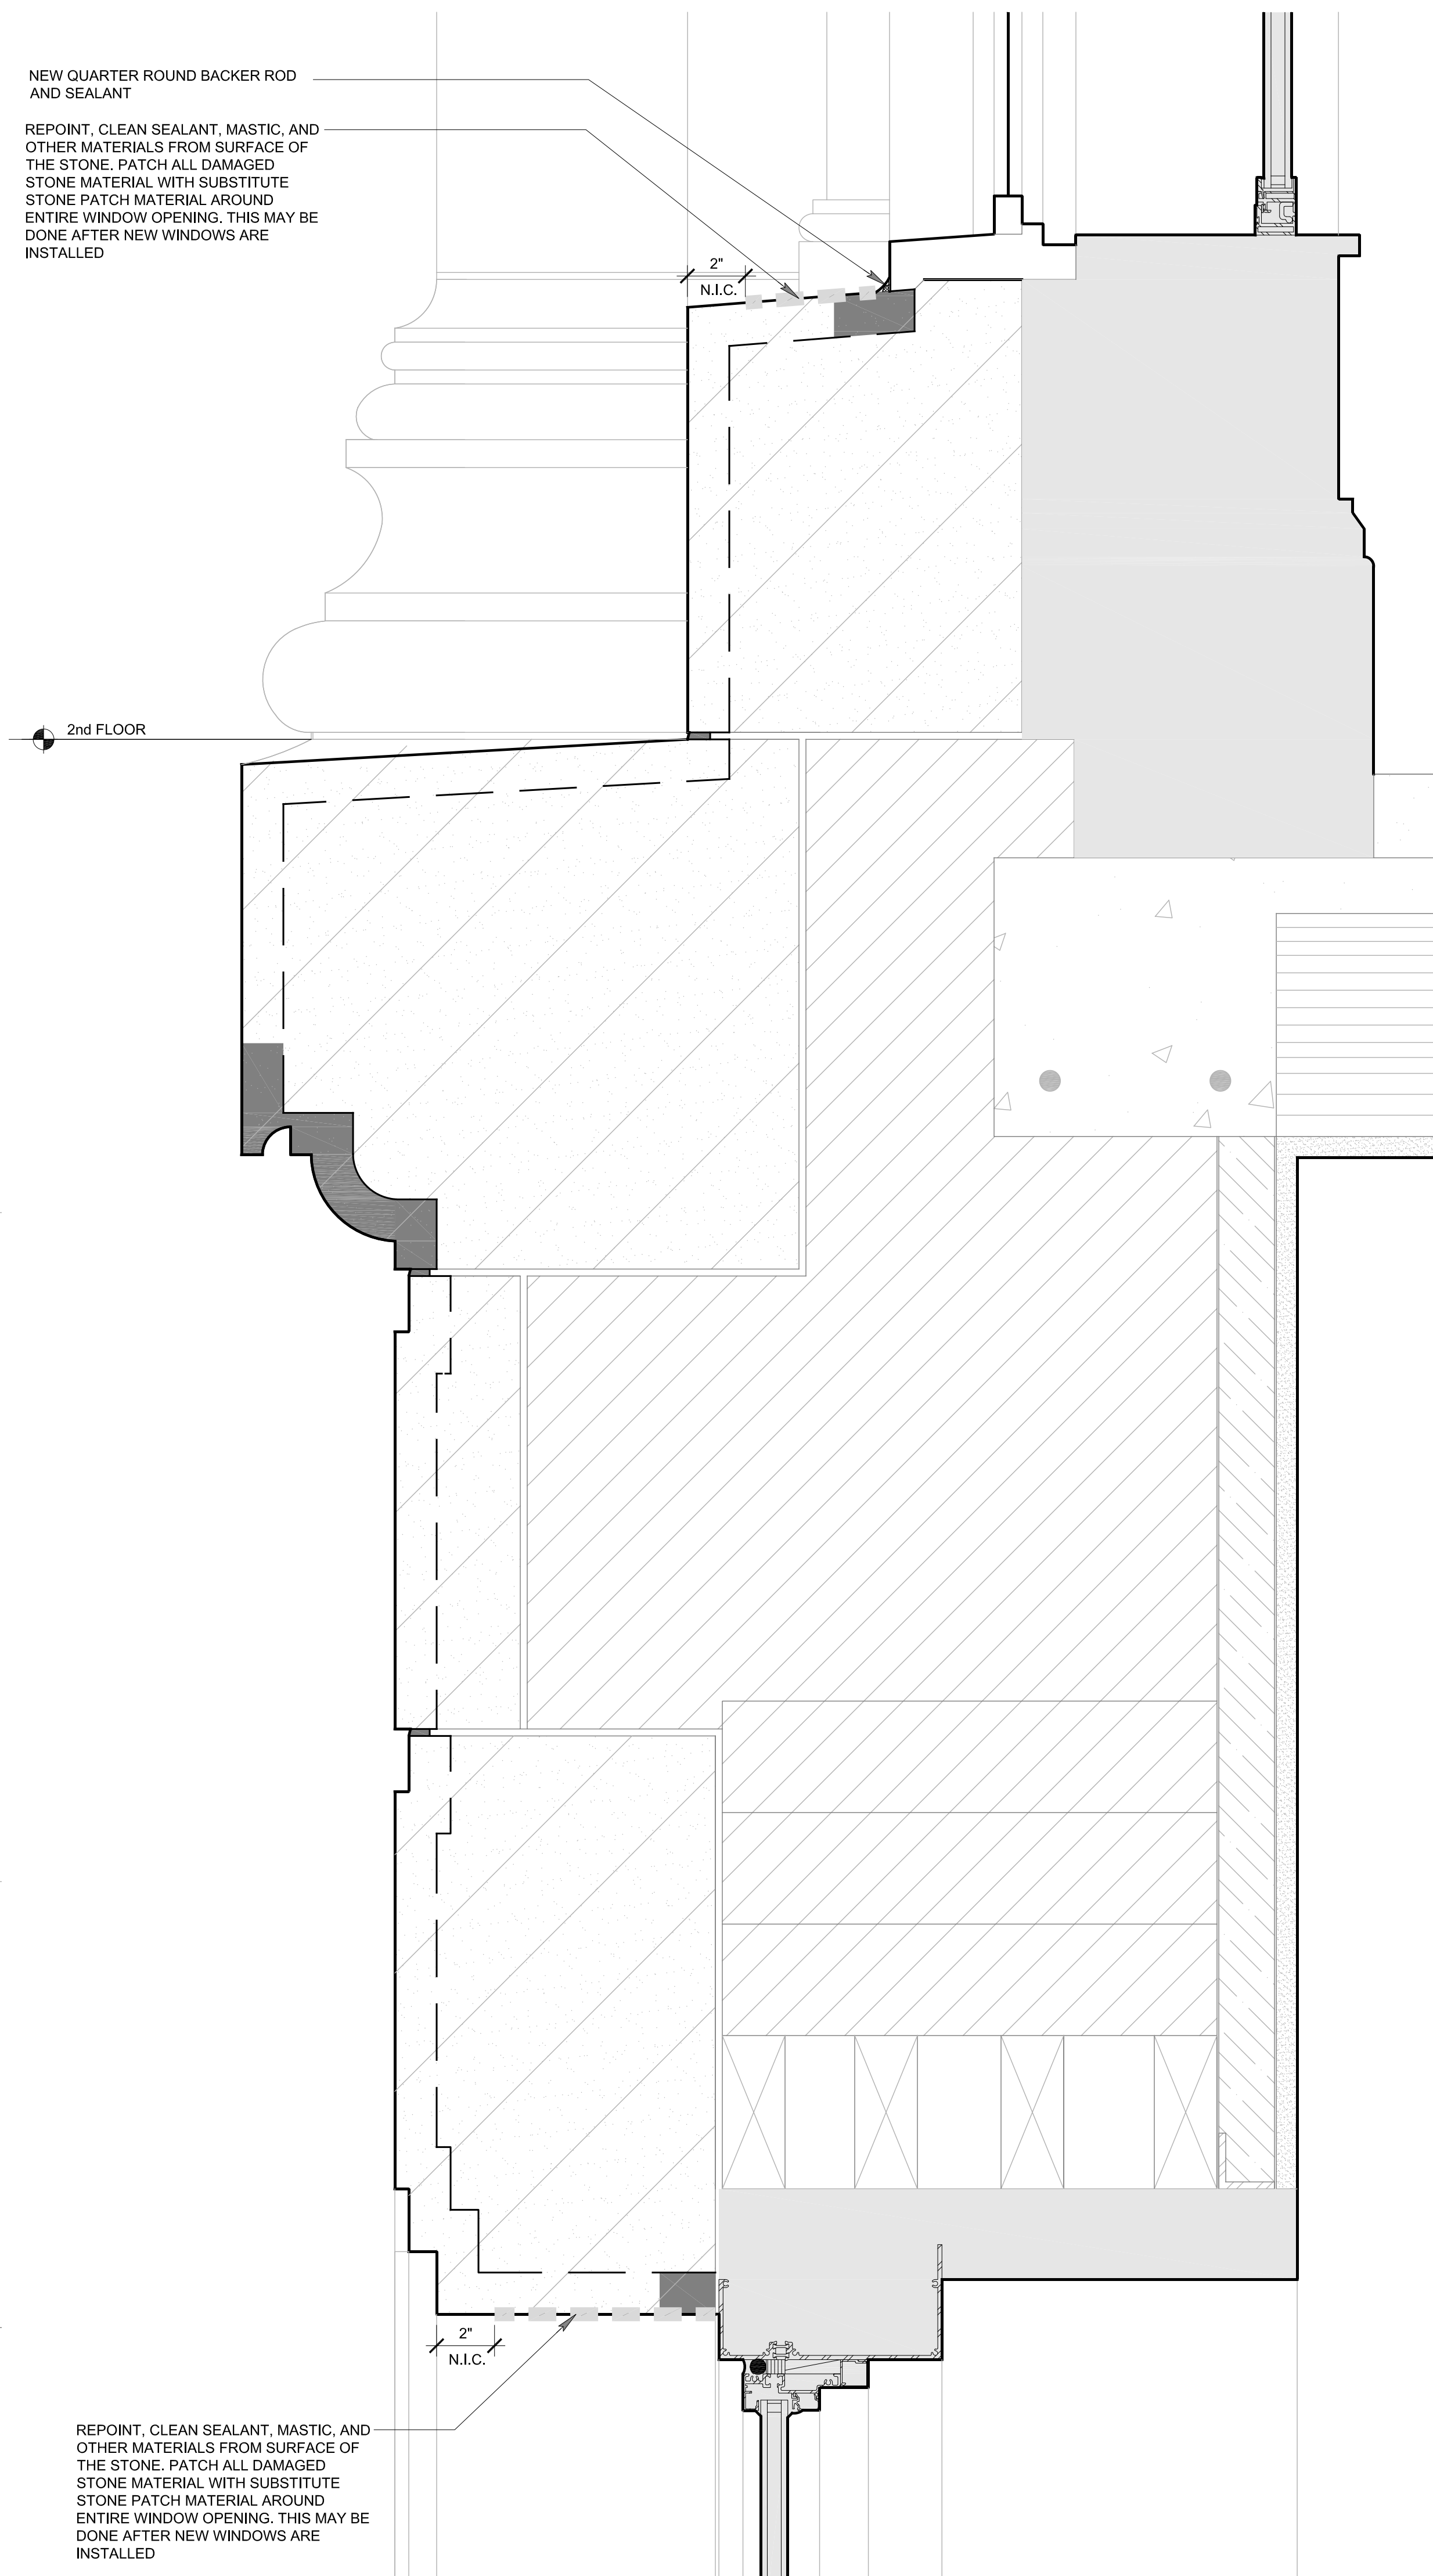

2 ENLARGED DETAIL @ WINDOW SILL AND HEAD
SCALE: 3" = 1'-0"

MSR

710 South 2nd Street, 8th Floor
Minneapolis, Minnesota 55401-2282

Architecture
Interiors and
Urban Design

612.375.0336 tel
612.342.2216 fax
www.msrdesign.com

Civil Engineering and Landscape Architects

Ken Saiki Design, Inc

303 South Paterson St
Madison, WI 53703
608.251.3600 tel

Structural Engineering, Technology, AV

KJWW

1800 Deming Way, Suite 200
Middleton, WI 53713
608.223.9600 tel

MEP Engineers

MEP Associates

860 Blue Gentian Road, Suite 175
Eagan, MN 55121
651.379.9120 tel

Lighting Designer

Gallina Design

30232 County 7
Chattfield, MN 55823
507.867.1628 tel

Preservation Architect

Charles Quagliana, AIA

5641 Wilboughby Rd
Mazomanie, WI 53560
608.449.9589 tel

Building Envelope Consultant

InSite Consulting Architects

115 E. Main Street, Suite 200
Madison, WI 53703
608.204.0825 tel

Fire & Code Consultant

Summit Fire Consulting

575 Minnehaha Ave. W.
St. Paul, MN 55103
651.251.1879 tel

Acoustical Consultant

KRA

4820 Chicago Avenue South, Suite 206
Minneapolis, MN 55417
612.374.3800 tel

Vierbicher

CIVIL ENGINEERS

999 Fourier Drive, Suite 201
Madison
WI 53717

Madison Municipal
Building

BPW Project No # 7939
215 Martin Luther King, Jr. Blvd
Madison, WI 53703

I hereby certify that this plan, specification or report was prepared
by me or under my direct supervision and that I am a duly
Licensed Architect under the Laws of the State of Wisconsin.
ARCHITECT SEAL

WISCONSIN
DANIEL JACK
POLING
A-8984
MINNEAPOLIS
MN
ARCHITECT

Signature: *[Signature]*

Print Name: Jack Poling

Date: 10.07.2016 License No: A-8984

ISSUE

MARK	DATE	DESCRIPTION
1	3.24.17	BID SET

PROJECT NO: 2014057

PROJECT PHASE: BID SET

DRAWN BY: ZMP/MD CHECKED BY: SMP

Copyright 2014 Copyright Holder: Kutzner & Rosenzweig, L.L.C.

WALL SECTION
AND ENLARGED
DETAILS

EXHIBIT F

BE324.1

MSR 710 South 2nd Street, 8th Floor
Minneapolis, Minnesota 55401-2282
Architecture 612.375.0336 tel
Interiors and 612.342.2216 fax
Urban Design www.msrdesign.com

Civil Engineering and Landscape Architects
Ken Saiki Design, Inc

303 South Paterson St
Madison, WI 53703
608.251.3600 tel

Structural Engineering, Technology, AV
KJWW

1800 Deming Way, Suite 200
Middleton, WI 53713
608.223.9600 tel

MEP Engineers
MEP Associates

860 Blue Gentian Road, Suite 175
Eagan, MN 55121
651.379.9120 tel

Lighting Designer
Gallina Design

30232 County 7
Chalfield, MN 55823
507.867.1628 tel

Preservation Architect
Charles Quagliana, AIA

5641 Willoughby Rd
Madison, WI 53703
608.449.9589 tel

Building Envelope Consultant
InSite Consulting Architects

115 E. Main Street, Suite 200
Madison, WI 53703
608.204.0825 tel

Fire & Code Consultant
Summit Fire Consulting

575 Minnehaha Ave. W.
St. Paul, MN 55103
651.251.1879 tel

Acoustical Consultant
KRA

4820 Chicago Avenue South, Suite 206
Minneapolis, MN 55417
612.374.3800 tel


Vierbicher
CIVIL ENGINEERS

999 Fourier Drive, Suite 201
Madison
WI 53717

**Madison Municipal
Building**

BPW Project No # 7939
215 Martin Luther King, Jr. Blvd
Madison, WI 53703

I hereby certify that this plan, specification or report was prepared by me or under my direct supervision and that I am a duly Licensed Architect under the Laws of the State of Wisconsin.
ARCHITECT SEAL

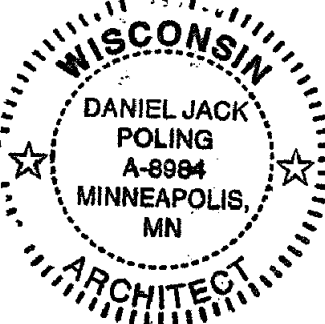

Signature: *[Signature]*
Print Name: Jack Poling
Date: 10.07.2016 License No: A-8984

ISSUE		
MARK	DATE	DESCRIPTION
1	3.24.17	BID SET

PROJECT NO: 2014057

PROJECT PHASE: BID SET

DRAWN BY: ZMP/MD CHECKED BY: SMP


Copyright 2016 Copyright Holder: Kutzner & Associates, LLC

**WALL SECTION
AND ENLARGED
DETAILS**

EXHIBIT F


BE324.2

REPOINT, CLEAN SEALANT, MASTIC, AND OTHER MATERIALS FROM SURFACE OF THE STONE. PATCH ALL DAMAGED STONE MATERIAL WITH SUBSTITUTE STONE PATCH MATERIAL AROUND ENTIRE WINDOW OPENING. THIS MAY BE DONE AFTER NEW WINDOWS ARE INSTALLED

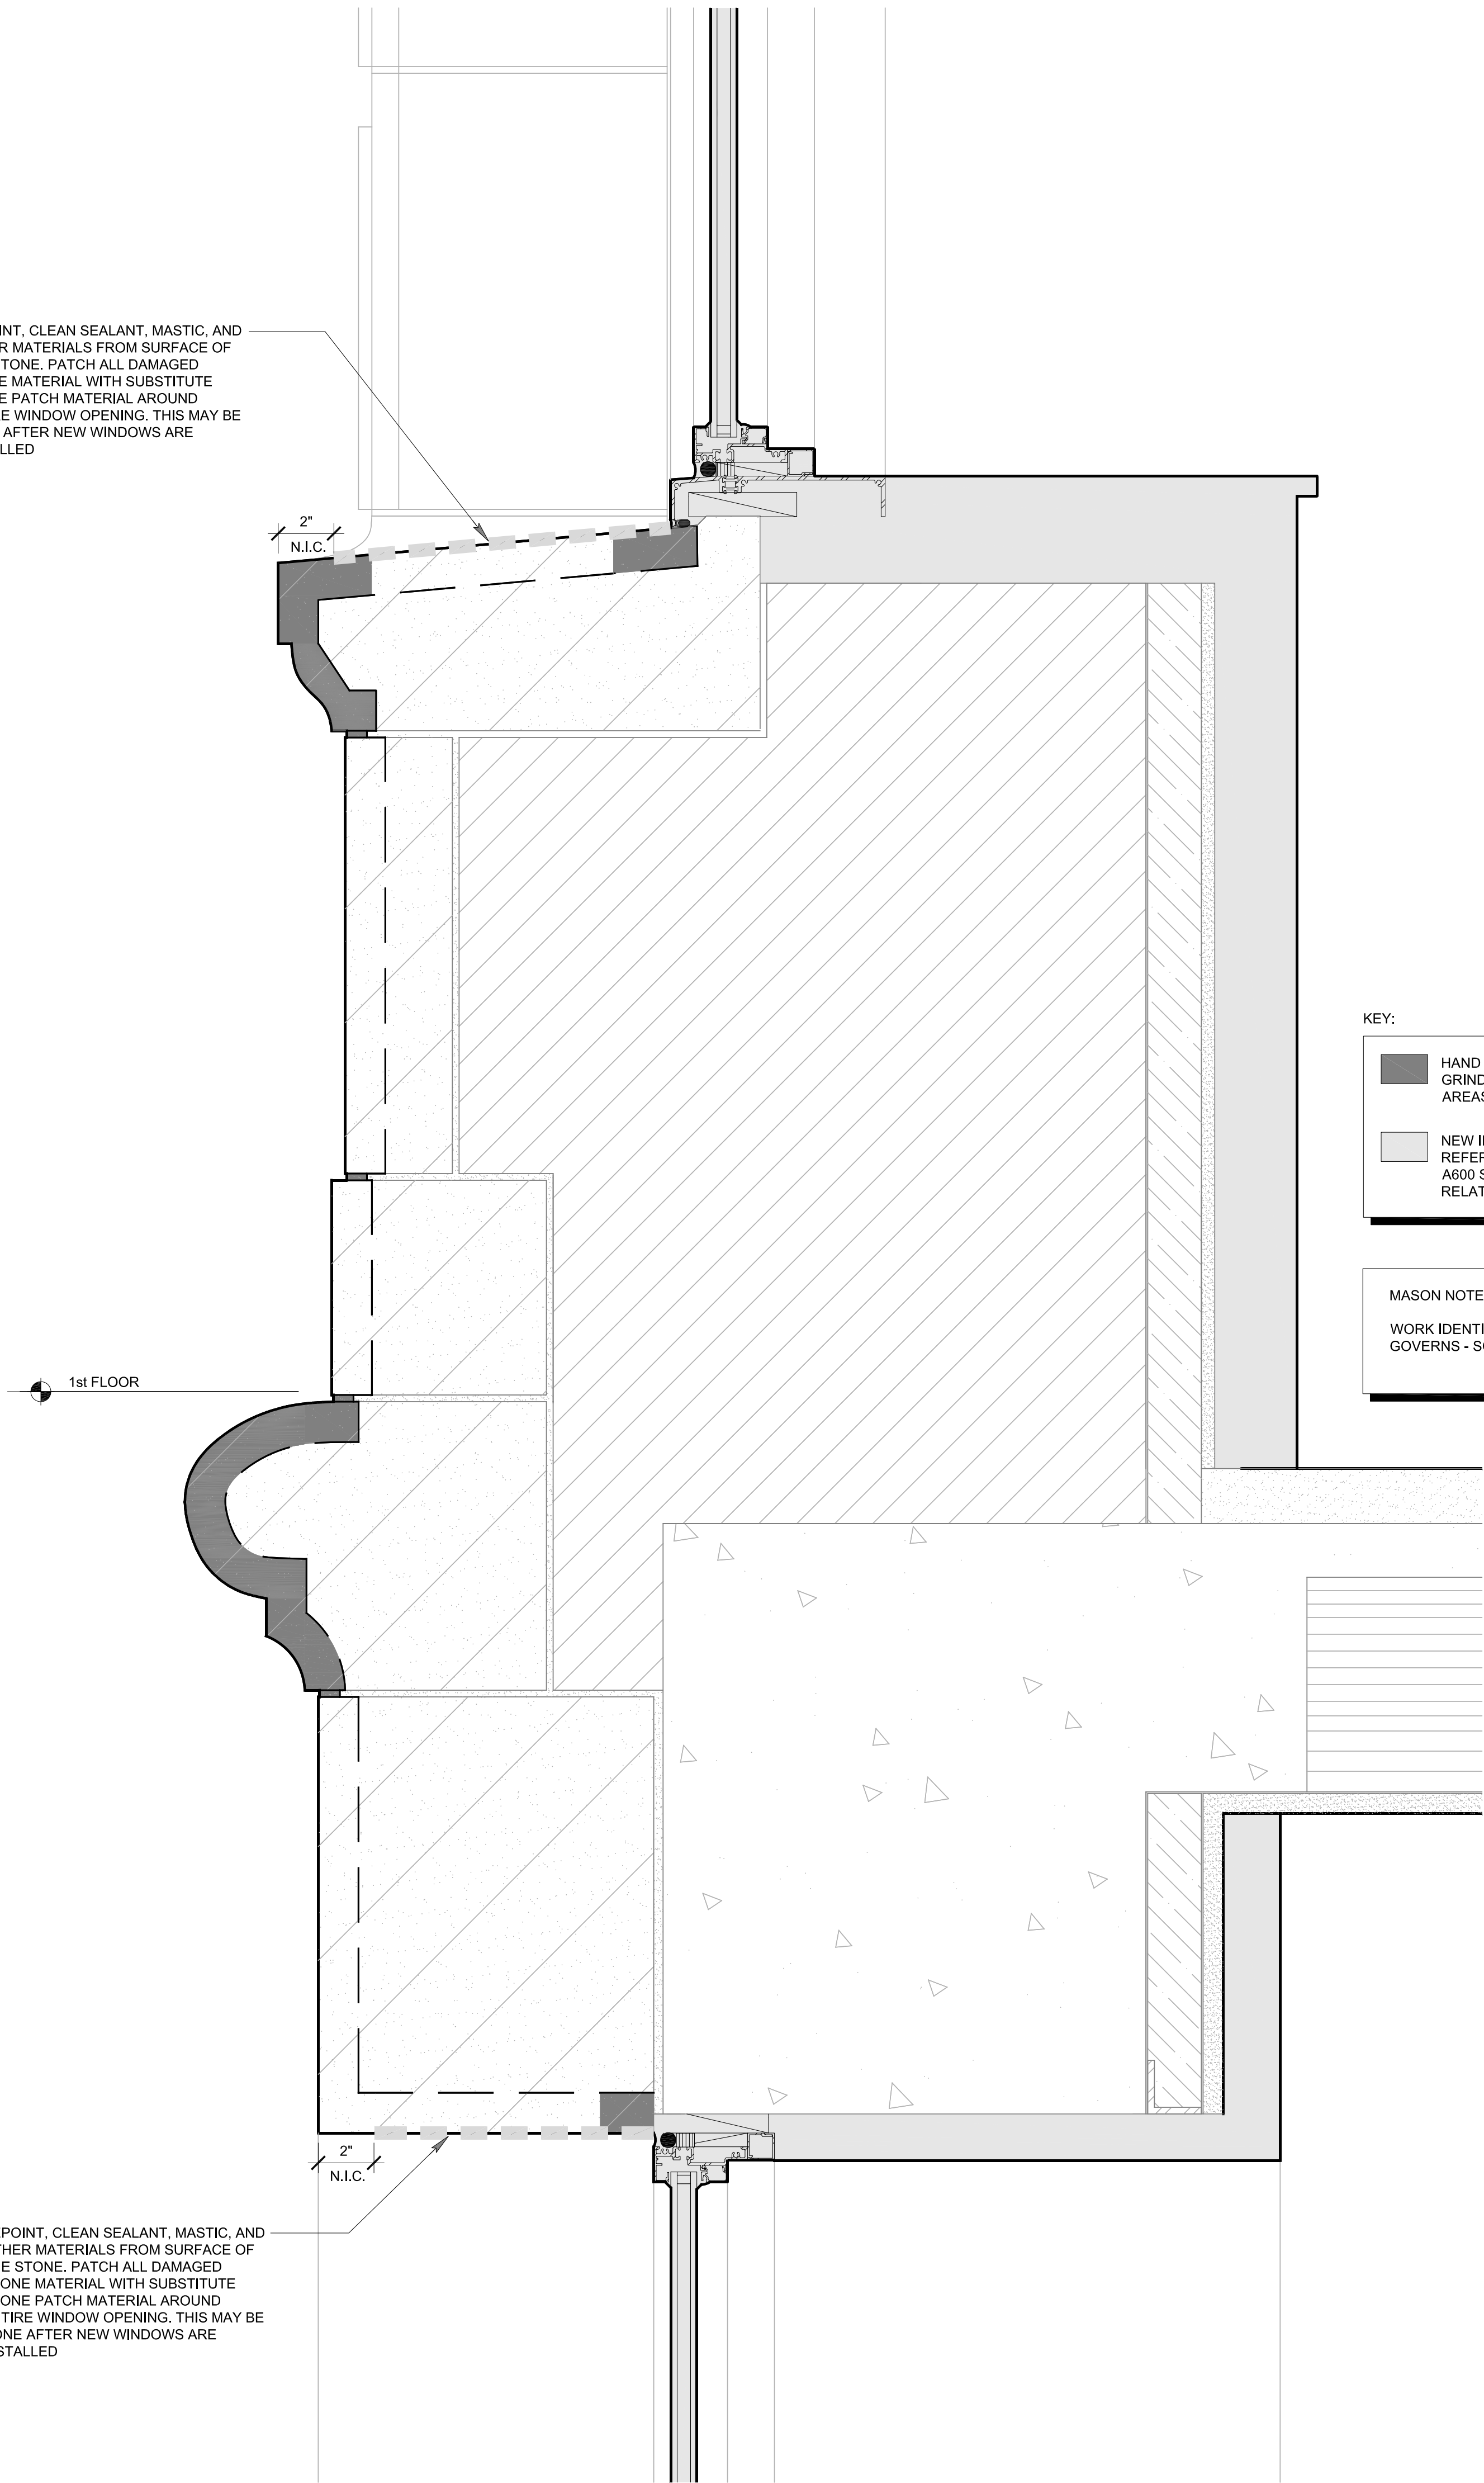


1
BE324.2
ENLARGED DETAIL @ WINDOW SILL AND HEAD
SCALE: 3" = 1'-0"

REPOINT, CLEAN SEALANT, MASTIC, AND OTHER MATERIALS FROM SURFACE OF THE STONE. PATCH ALL DAMAGED STONE MATERIAL WITH SUBSTITUTE STONE PATCH MATERIAL AROUND ENTIRE WINDOW OPENING. THIS MAY BE DONE AFTER NEW WINDOWS ARE INSTALLED

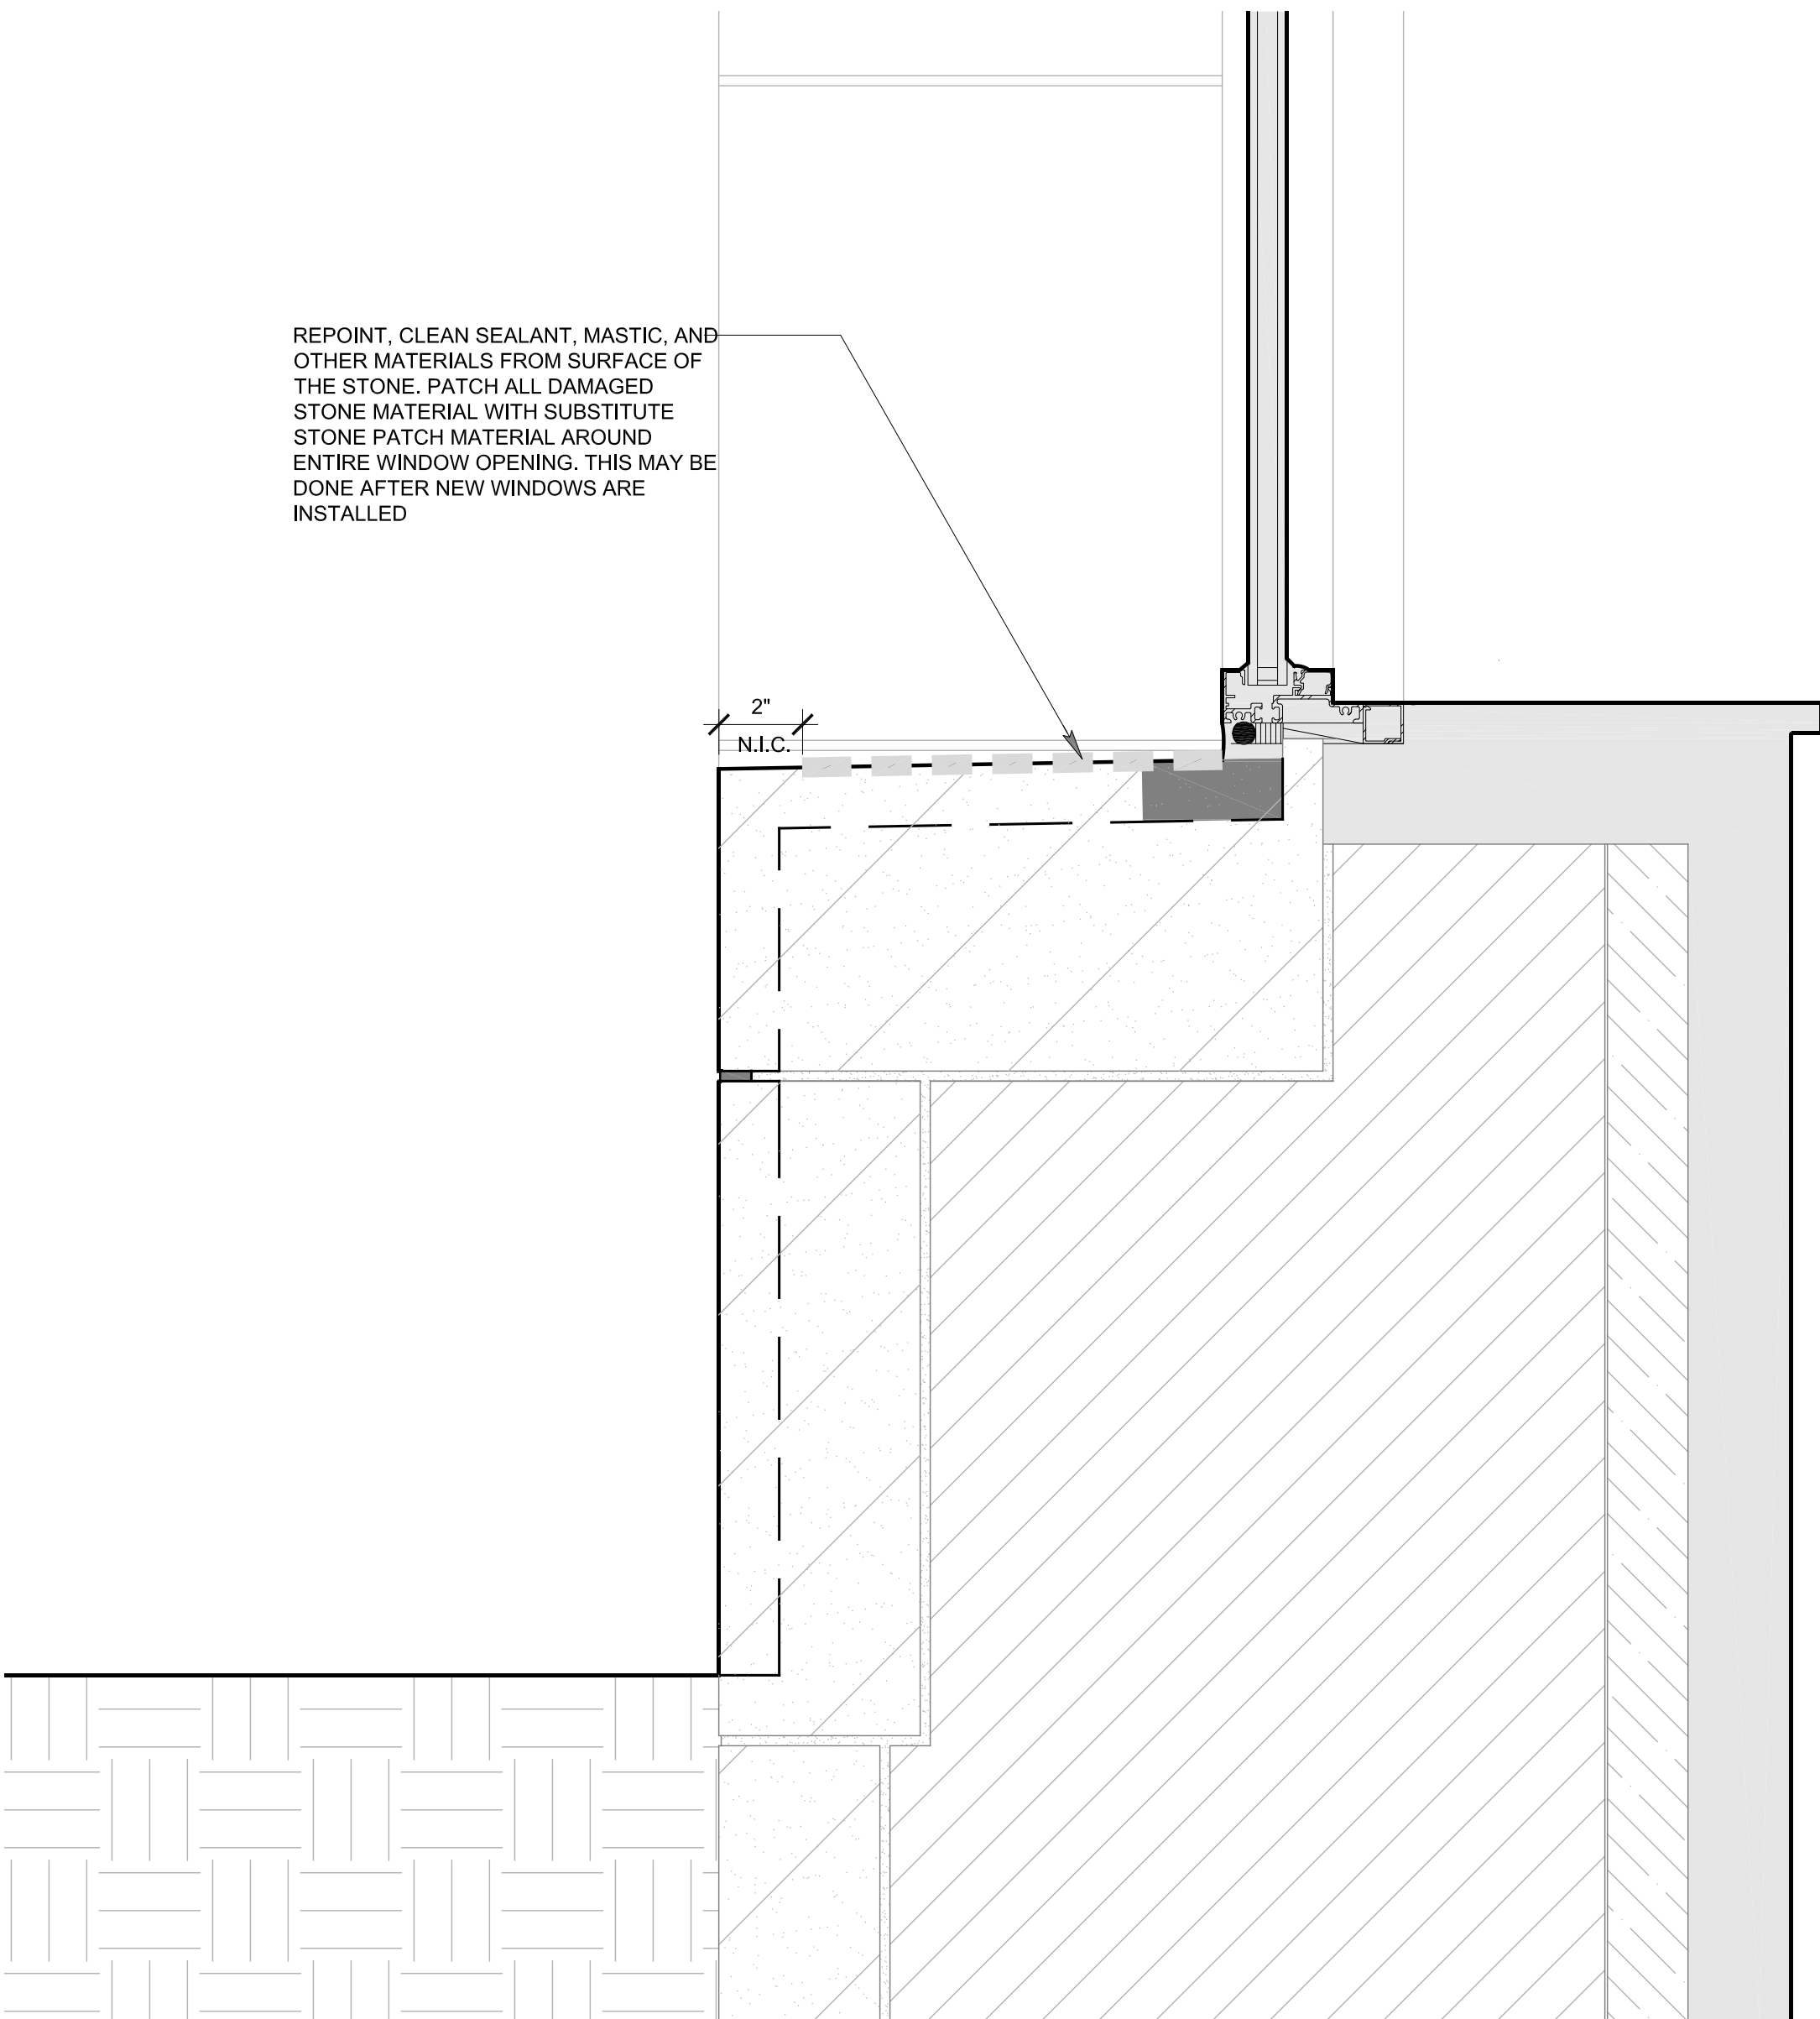

2
BE324.2
ENLARGED DETAIL @ WINDOW SILL AND GRADE
SCALE: 3" = 1'-0"

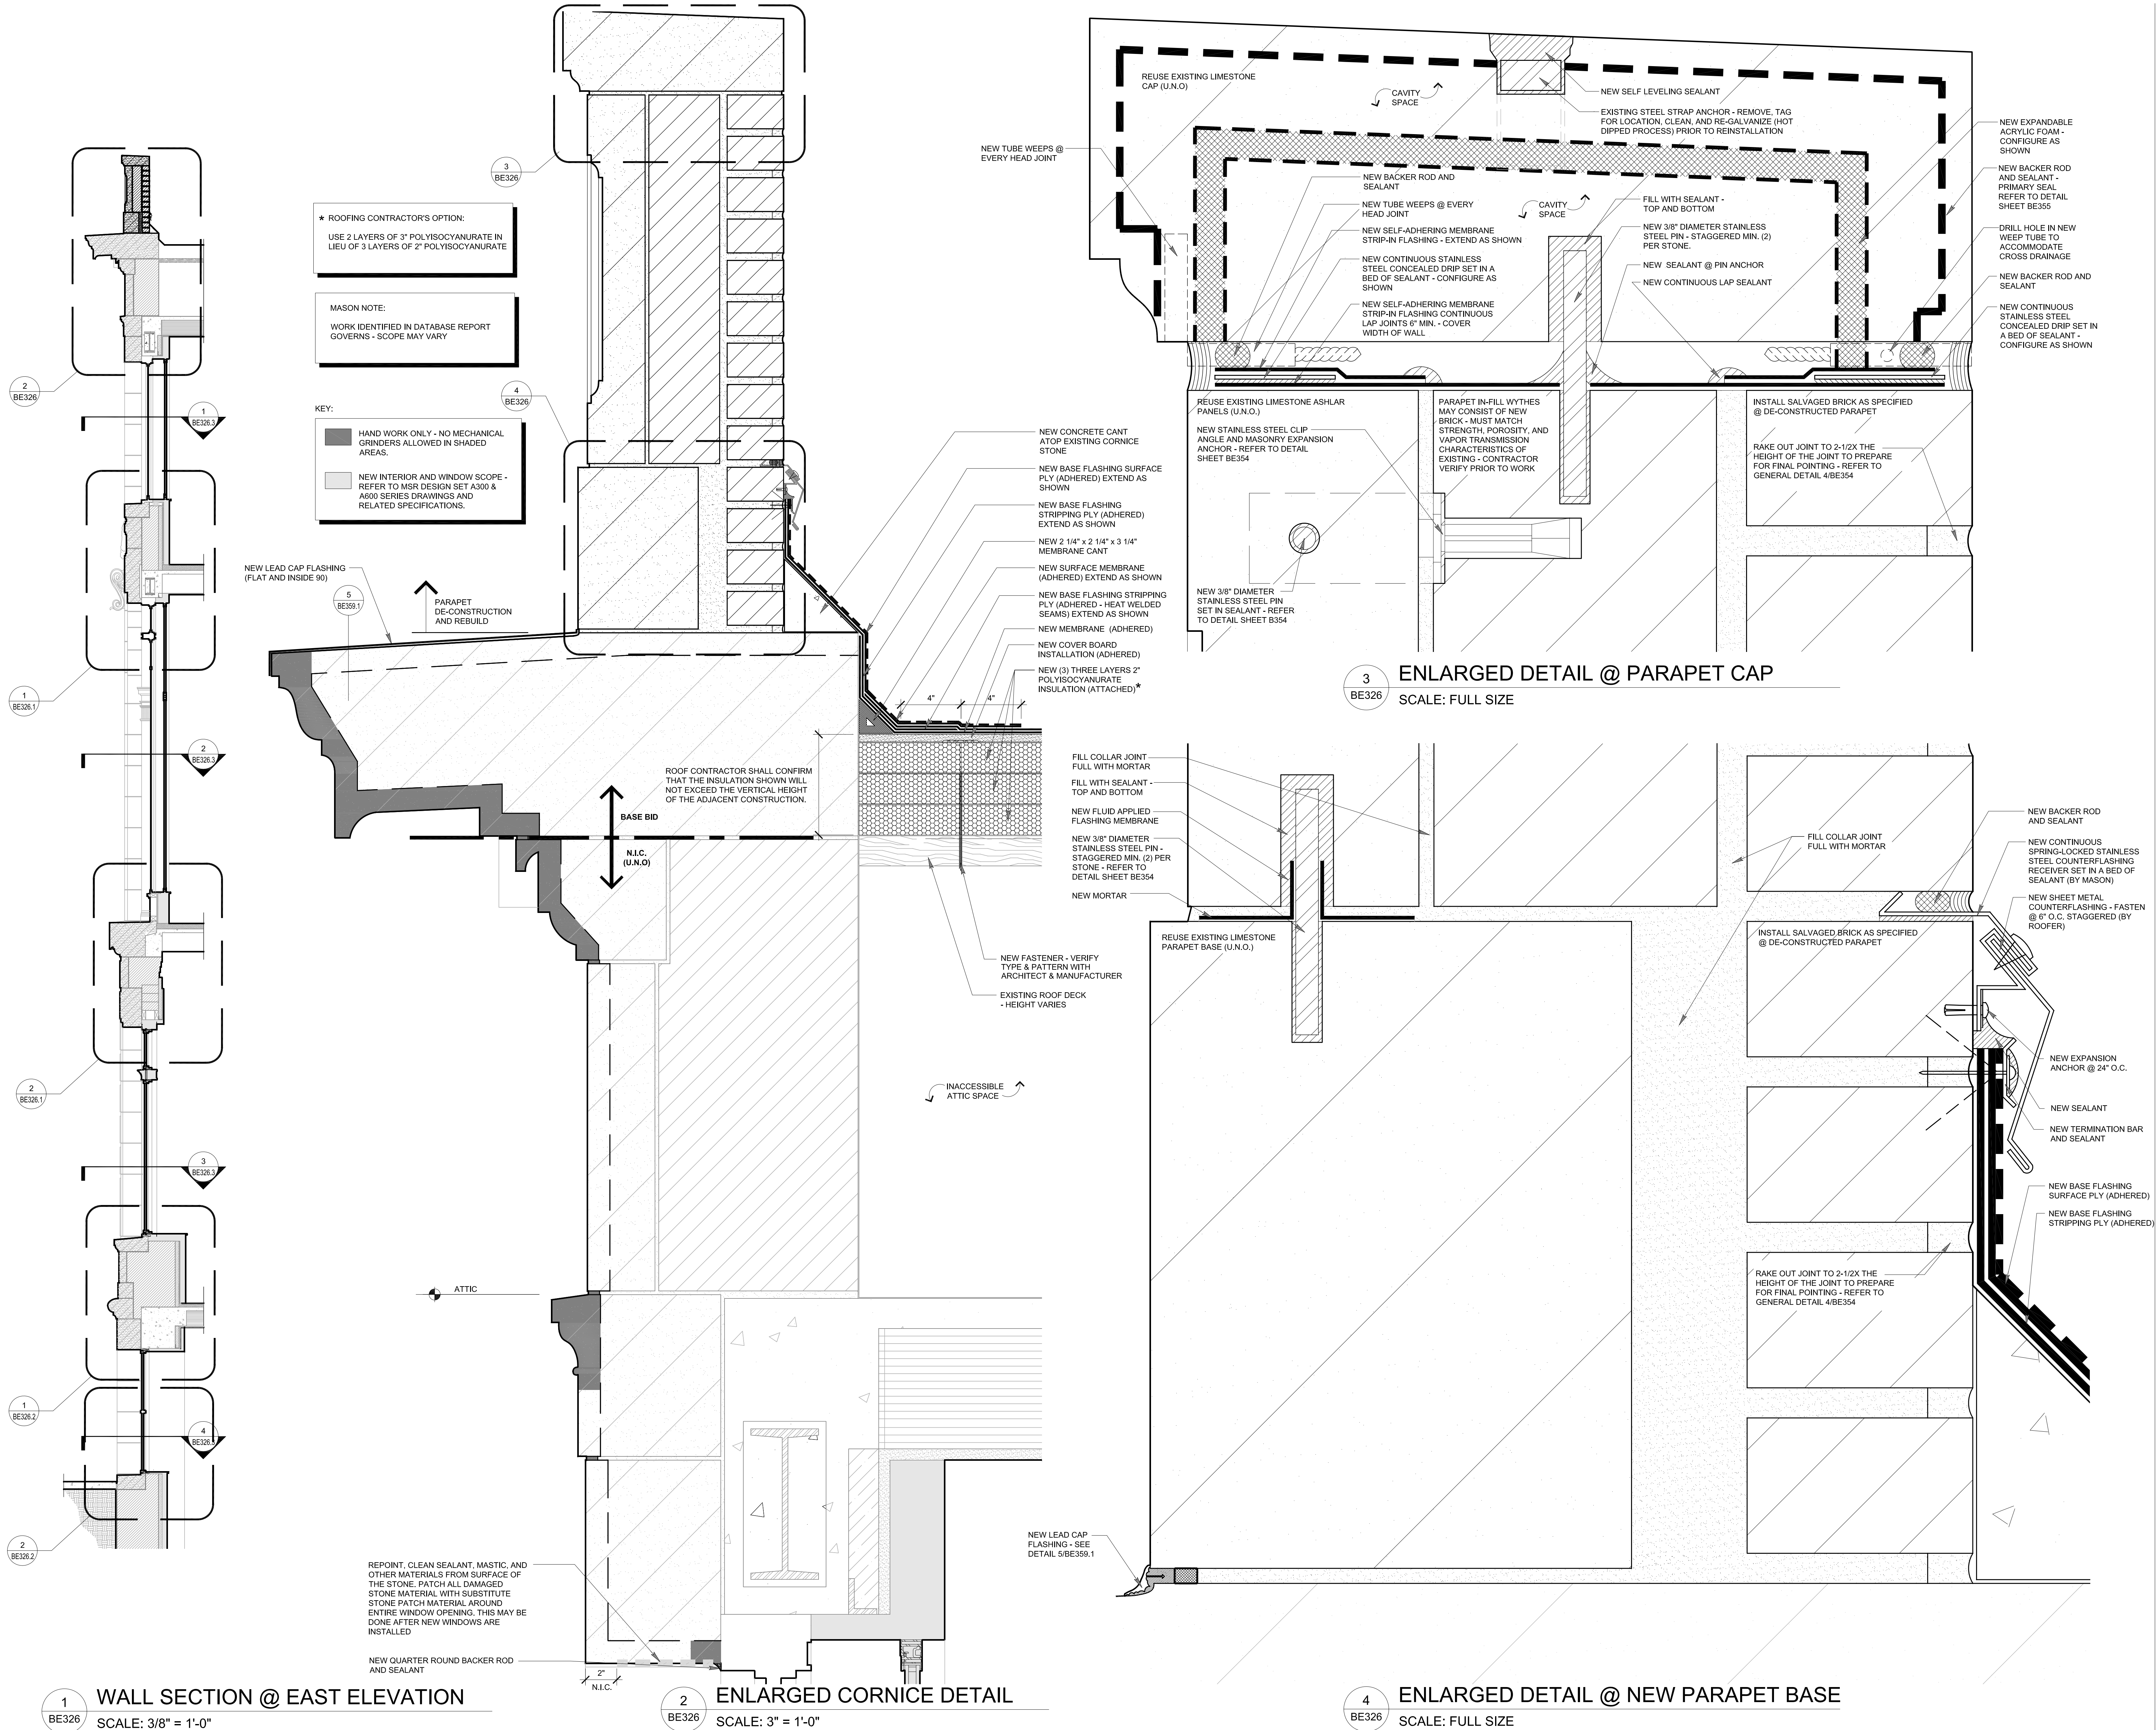

MSR 710 South 2nd Street, 8th Floor
Minneapolis, Minnesota 55401-2282
Architecture 612.375.0336 tel
Interiors and 612.342.2216 fax
Urban Design www.msrdesign.com

Civil Engineering and Landscape Architects
Ken Saiki Design, Inc

303 South Peterson St
Madison, WI 53703
608.251.3600 tel

Structural Engineering, Technology, AV
KJWW

1800 Daming Way, Suite 200
Middleton, WI 53571
608.223.9600 tel

MEP Engineers
MEP Associates

860 Blue Gentian Road, Suite 175
Eagan, MN 55121
651.375.9120 tel

Lighting Designer
Gallina Design

30232 County 7
Chaffee, MN 55923
507.867.1628 tel

Preservation Architect
Charles Quagliana, AIA

5641 Willoughby Rd
Madison, WI 53705
608.449.9589 tel

Building Envelope Consultant
InSite Consulting Architects

115 E. Main Street, Suite 200
Madison, WI 53703
608.204.0825 tel

Fire & Code Consultant
Summit Fire Consulting

575 Minnehaha Ave. W.
St. Paul, MN 55103
651.251.1879 tel

Acoustical Consultant
KRA


4820 Chicago Avenue South, Suite 206
Minneapolis, MN 55417
612.374.3800 tel

Vierbicher
CIVIL ENGINEERS

999 Fourier Drive, Suite 201
Madison, WI 53717

Madison Municipal Building
BPW Project No # 7939
215 Martin Luther King, Jr. Blvd
Madison, WI 53703

I hereby certify that this plan, specification or report was prepared by me or under my direct supervision and that I am a duly Licensed Architect under the Laws of the State of Wisconsin.
ARCHITECT SEAL

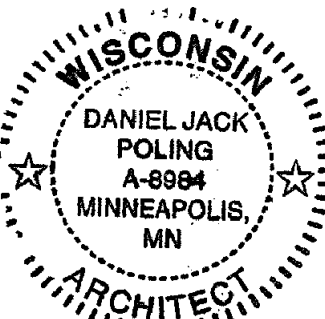

Signature: *Daniel Jack Poling*
Print Name: Jack Poling

Date: 10.07.2016 License No: A-9994

ISSUE

MARK	DATE	DESCRIPTION
1	3.24.17	BID SET

PROJECT NO: 2014057

PROJECT PHASE: BID SET

DRAWN BY: ZMP/MD CHECKED BY: SMP

Drawing 014 Copyright Meyer, Schaefer & Associates, LLC

WALL SECTION AND ENLARGED DETAILS

EXHIBIT F

BE326

REPOINT, CLEAN SEALANT, MASTIC, AND OTHER MATERIALS FROM SURFACE OF THE STONE. PATCH ALL DAMAGED STONE MATERIAL WITH SUBSTITUTE STONE PATCH MATERIAL AROUND ENTIRE WINDOW OPENING. THIS MAY BE DONE AFTER NEW WINDOWS ARE INSTALLED

2" N.I.C.

1st FLOOR

2" N.I.C.

REPOINT, CLEAN SEALANT, MASTIC, AND OTHER MATERIALS FROM SURFACE OF THE STONE. PATCH ALL DAMAGED STONE MATERIAL WITH SUBSTITUTE STONE PATCH MATERIAL AROUND ENTIRE WINDOW OPENING. THIS MAY BE DONE AFTER NEW WINDOWS ARE INSTALLED

KEY:

HAND WORK ONLY - NO MECHANICAL GRINDERS ALLOWED IN SHADED AREAS.

NEW INTERIOR AND WINDOW SCOPE - REFER TO MSR DESIGN SET A300 & A600 SERIES DRAWINGS AND RELATED SPECIFICATIONS.

MASON NOTE:

WORK IDENTIFIED IN DATABASE REPORT GOVERNS - SCOPE MAY VARY

REPOINT, CLEAN SEALANT, MASTIC, AND OTHER MATERIALS FROM SURFACE OF THE STONE. PATCH ALL DAMAGED STONE MATERIAL WITH SUBSTITUTE STONE PATCH MATERIAL AROUND ENTIRE WINDOW OPENING. THIS MAY BE DONE AFTER NEW WINDOWS ARE INSTALLED

NEW EXPANDABLE ACRYLIC FOAM AND SEALANT, CONFIGURE AS SHOWN
GRIND BACK EXISTING CONCRETE AT AREA WELL FLOOR TO ACHIEVE 1/2" (MIN.) JOINT

2" N.I.C.

GROUND FLOOR

1 ENLARGED WINDOW SILL AND HEAD DETAIL
SCALE: 3" = 1'-0"

2 ENLARGED WINDOW SILL DETAIL @ GRADE
SCALE: 3" = 1'-0"

MSR 710 South 2nd Street, 8th Floor
Minneapolis, Minnesota 55401-2282
Architecture 612.375.0336 tel
Interiors and 612.342.2216 fax
Urban Design www.msrdesign.com

Civil Engineering and Landscape Architects
Ken Saiki Design, Inc

303 South Paterson St
Madison, WI 53703
608.251.3600 tel

Structural Engineering, Technology, AV
KJWW

1800 Deming Way, Suite 200
Middleton, WI 53713
608.223.9600 tel

MEP Engineers
MEP Associates

860 Blue Gentian Road, Suite 175
Eagan, MN 55121
651.379.9120 tel

Lighting Designer
Gallina Design

30232 County 7
Chattfield, MN 55823
507.867.1628 tel

Preservation Architect
Charles Quagliana, AIA

5641 Willoughby Rd
Mezomaria, WI 53560
608.449.9589 tel

Building Envelope Consultant
InSite Consulting Architects

115 E. Main Street, Suite 200
Madison, WI 53703
608.204.0825 tel

Fire & Code Consultant
Summit Fire Consulting

575 Minnehaha Ave. W.
St. Paul, MN 55103
651.251.1879 tel

Acoustical Consultant
KRA


4820 Chicago Avenue South, Suite 206
Minneapolis, MN 55417
612.374.3800 tel

Vierbicher
CIVIL ENGINEERS

999 Fourier Drive, Suite 201
Madison
WI 53717

Madison Municipal
Building
BPW Project No # 7939
215 Martin Luther King, Jr. Blvd
Madison, WI 53703

I hereby certify that this plan, specification or report was prepared by me or under my direct supervision and that I am a duly Licensed Architect under the Laws of the State of Wisconsin.
ARCHITECT SEAL

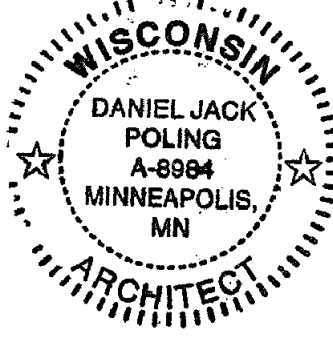

Signature: *[Signature]*

Print Name: Jack Poling

Date: 10.07.2016 License No: A-8984

ISSUE

MARK	DATE	DESCRIPTION
1	3.24.17	BID SET

PROJECT NO: 2014057

PROJECT PHASE: BID SET

DRAWN BY: ZMP/MD CHECKED BY: SMP

Drawing 2014 Copyright Meyer, Schaefer & Associates, LLC

WALL SECTION
AND ENLARGED
DETAILS

EXHIBIT F

BE326.2



 HAND WORK ONLY - NO MECHANICAL GRINDERS ALLOWED IN SHADED AREAS.

 NEW INTERIOR AND WINDOW SCOPE REFER TO MSR DESIGN SET A300 & A600 SERIES DRAWINGS AND RELATED SPECIFICATIONS.

WORK IDENTIFIED IN DATABASE REPORT
GOVERNS - SCOPE MAY VARY

999 Fourier Drive, Suite 20
Madison
WI 53717

BPW Project No # 7939
215 Martin Luther King, Jr. Blvd
Madison, WI 53703

WISCONSIN
DANIEL JACK
POLING
A-8984
MINNEAPOLIS,
MN
ARCHITECT

ISSUE

[illegible]

PROJECT NO.	2014057
-------------	---------

PROJECT PHASE	BID SET
---------------	---------


BID 3E	
EXAMPLE	QUESTION

DRAWN BY: ZMP/MD	CHECKED BY: SM
Drawing 2014 Copyright Meyer, Söhner & Rockenstein, Ltd.	


PLAN SECTIONS @ WINDOW TYPES

EXHIBIT F

BE326.3

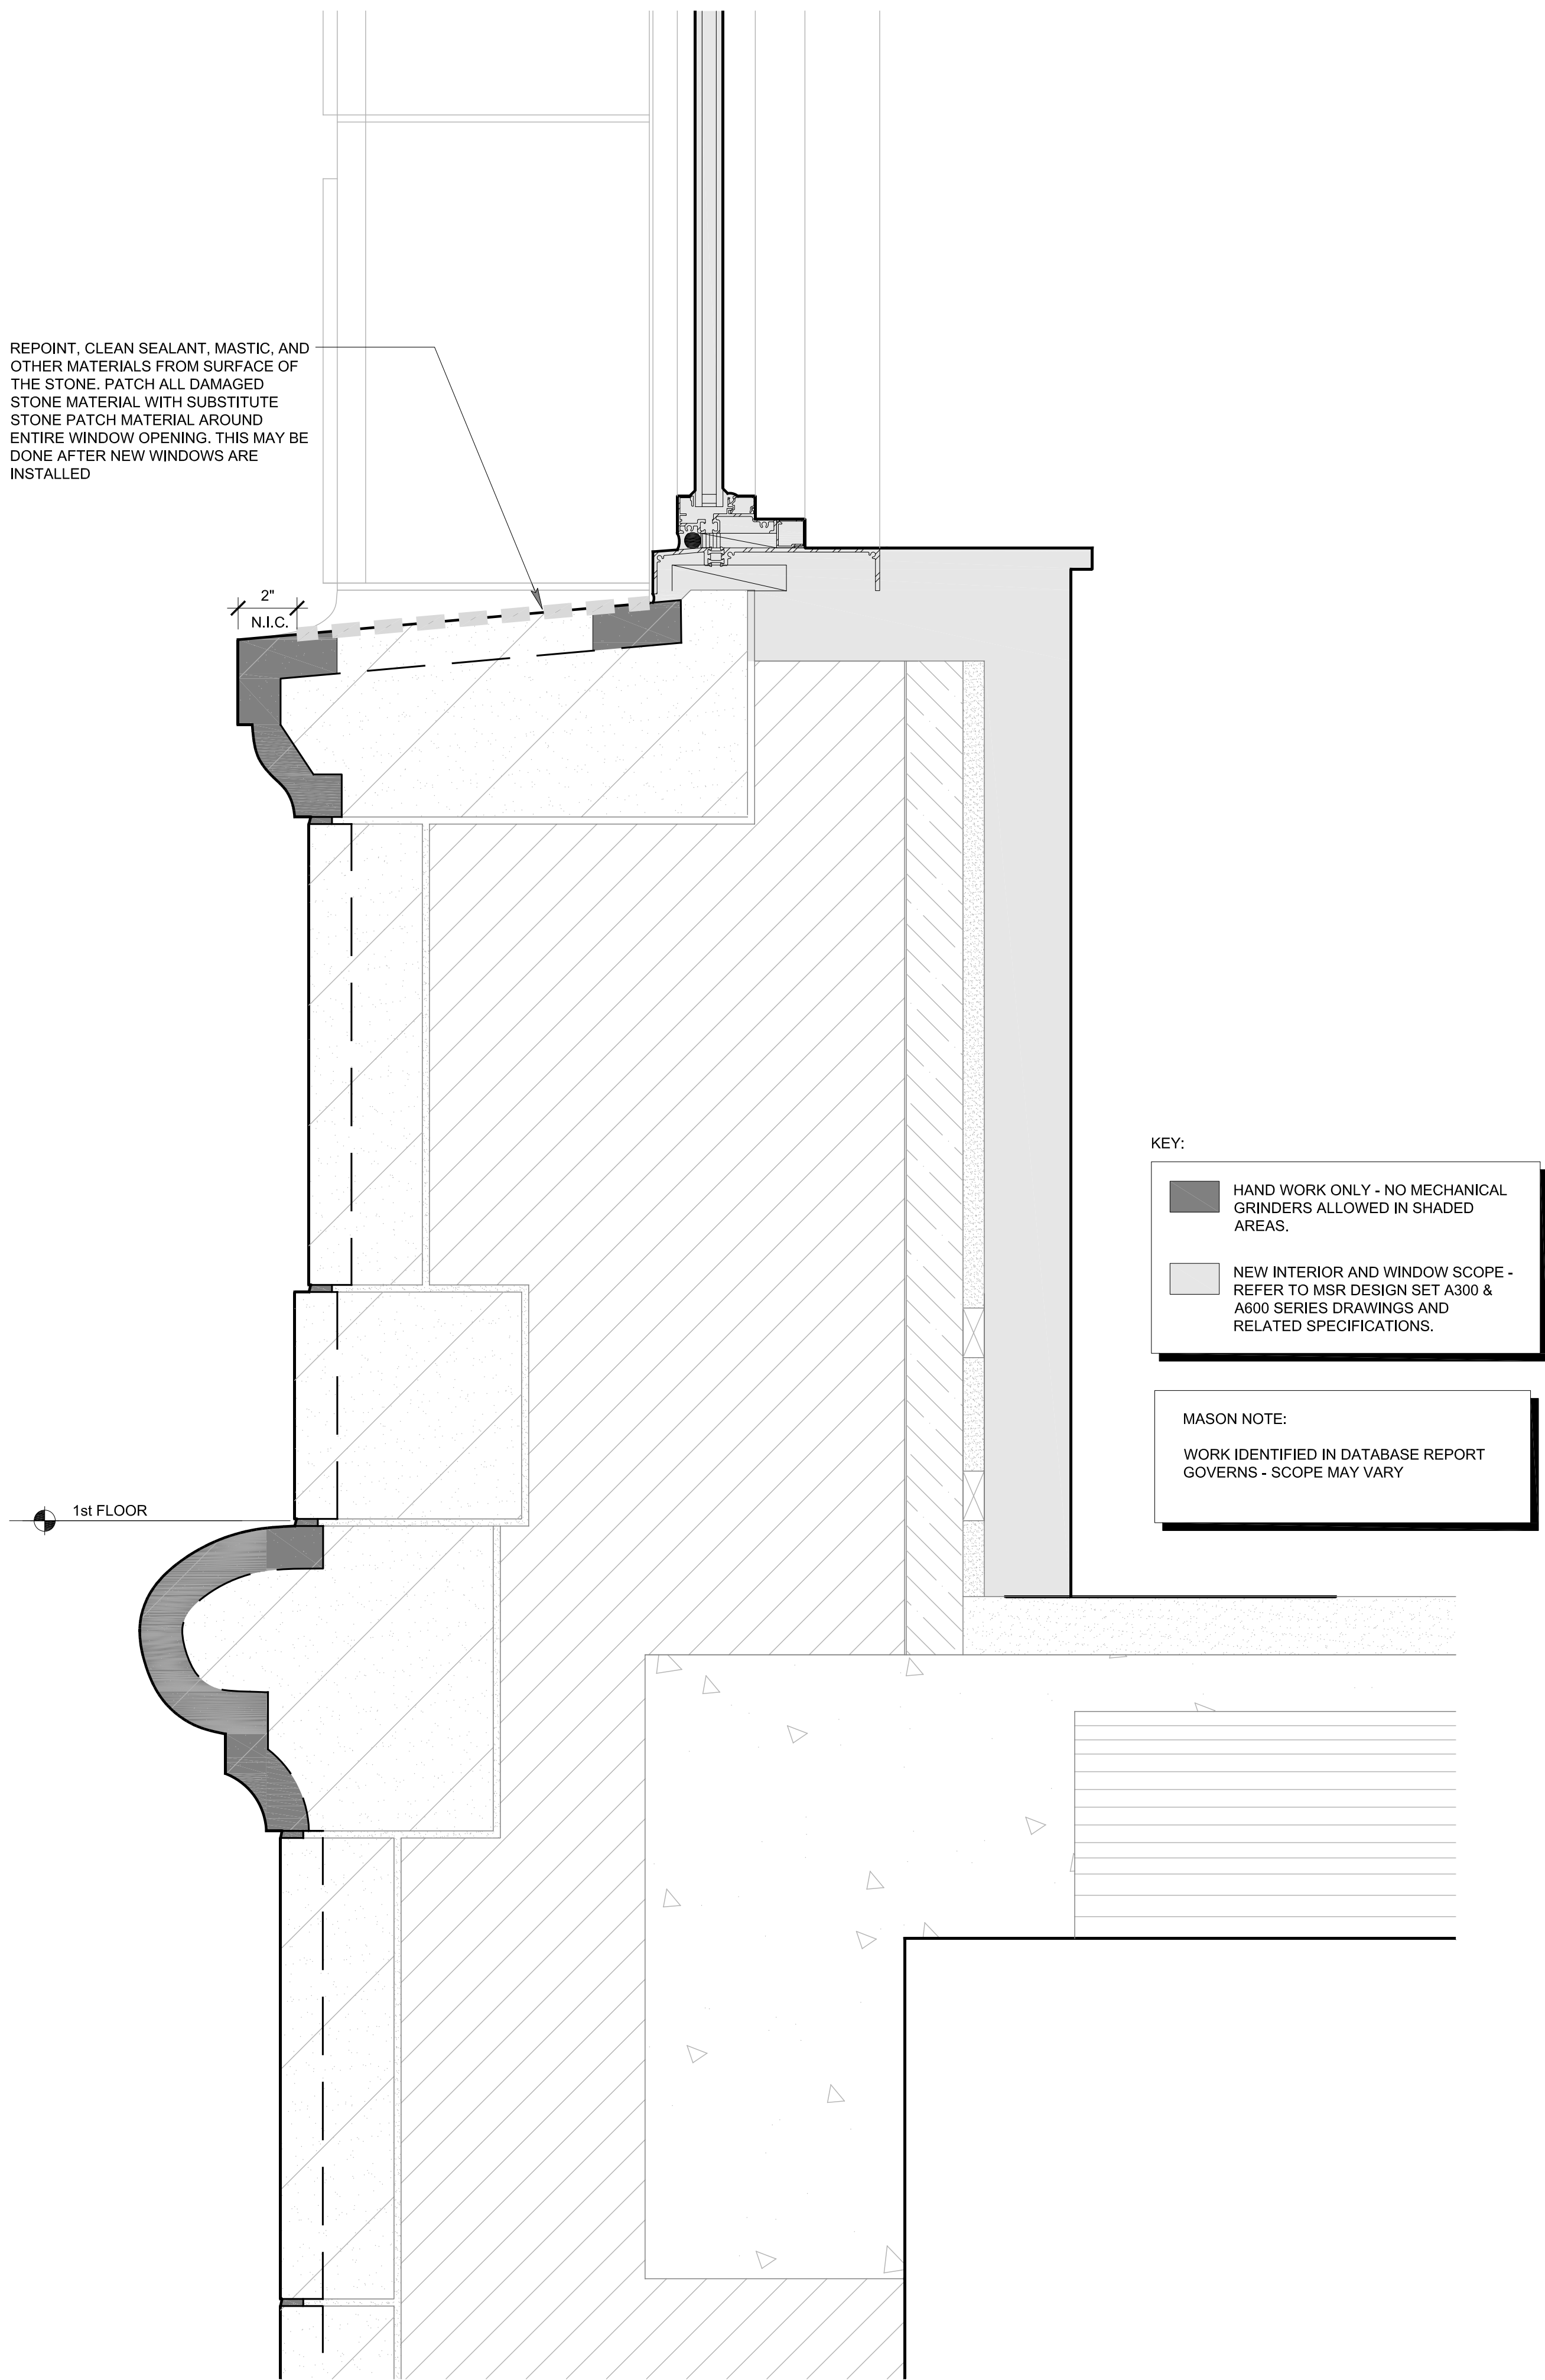

1 ENLARGED WINDOW SILL DETAIL
BE328.2 SCALE: 3" = 1'-0"

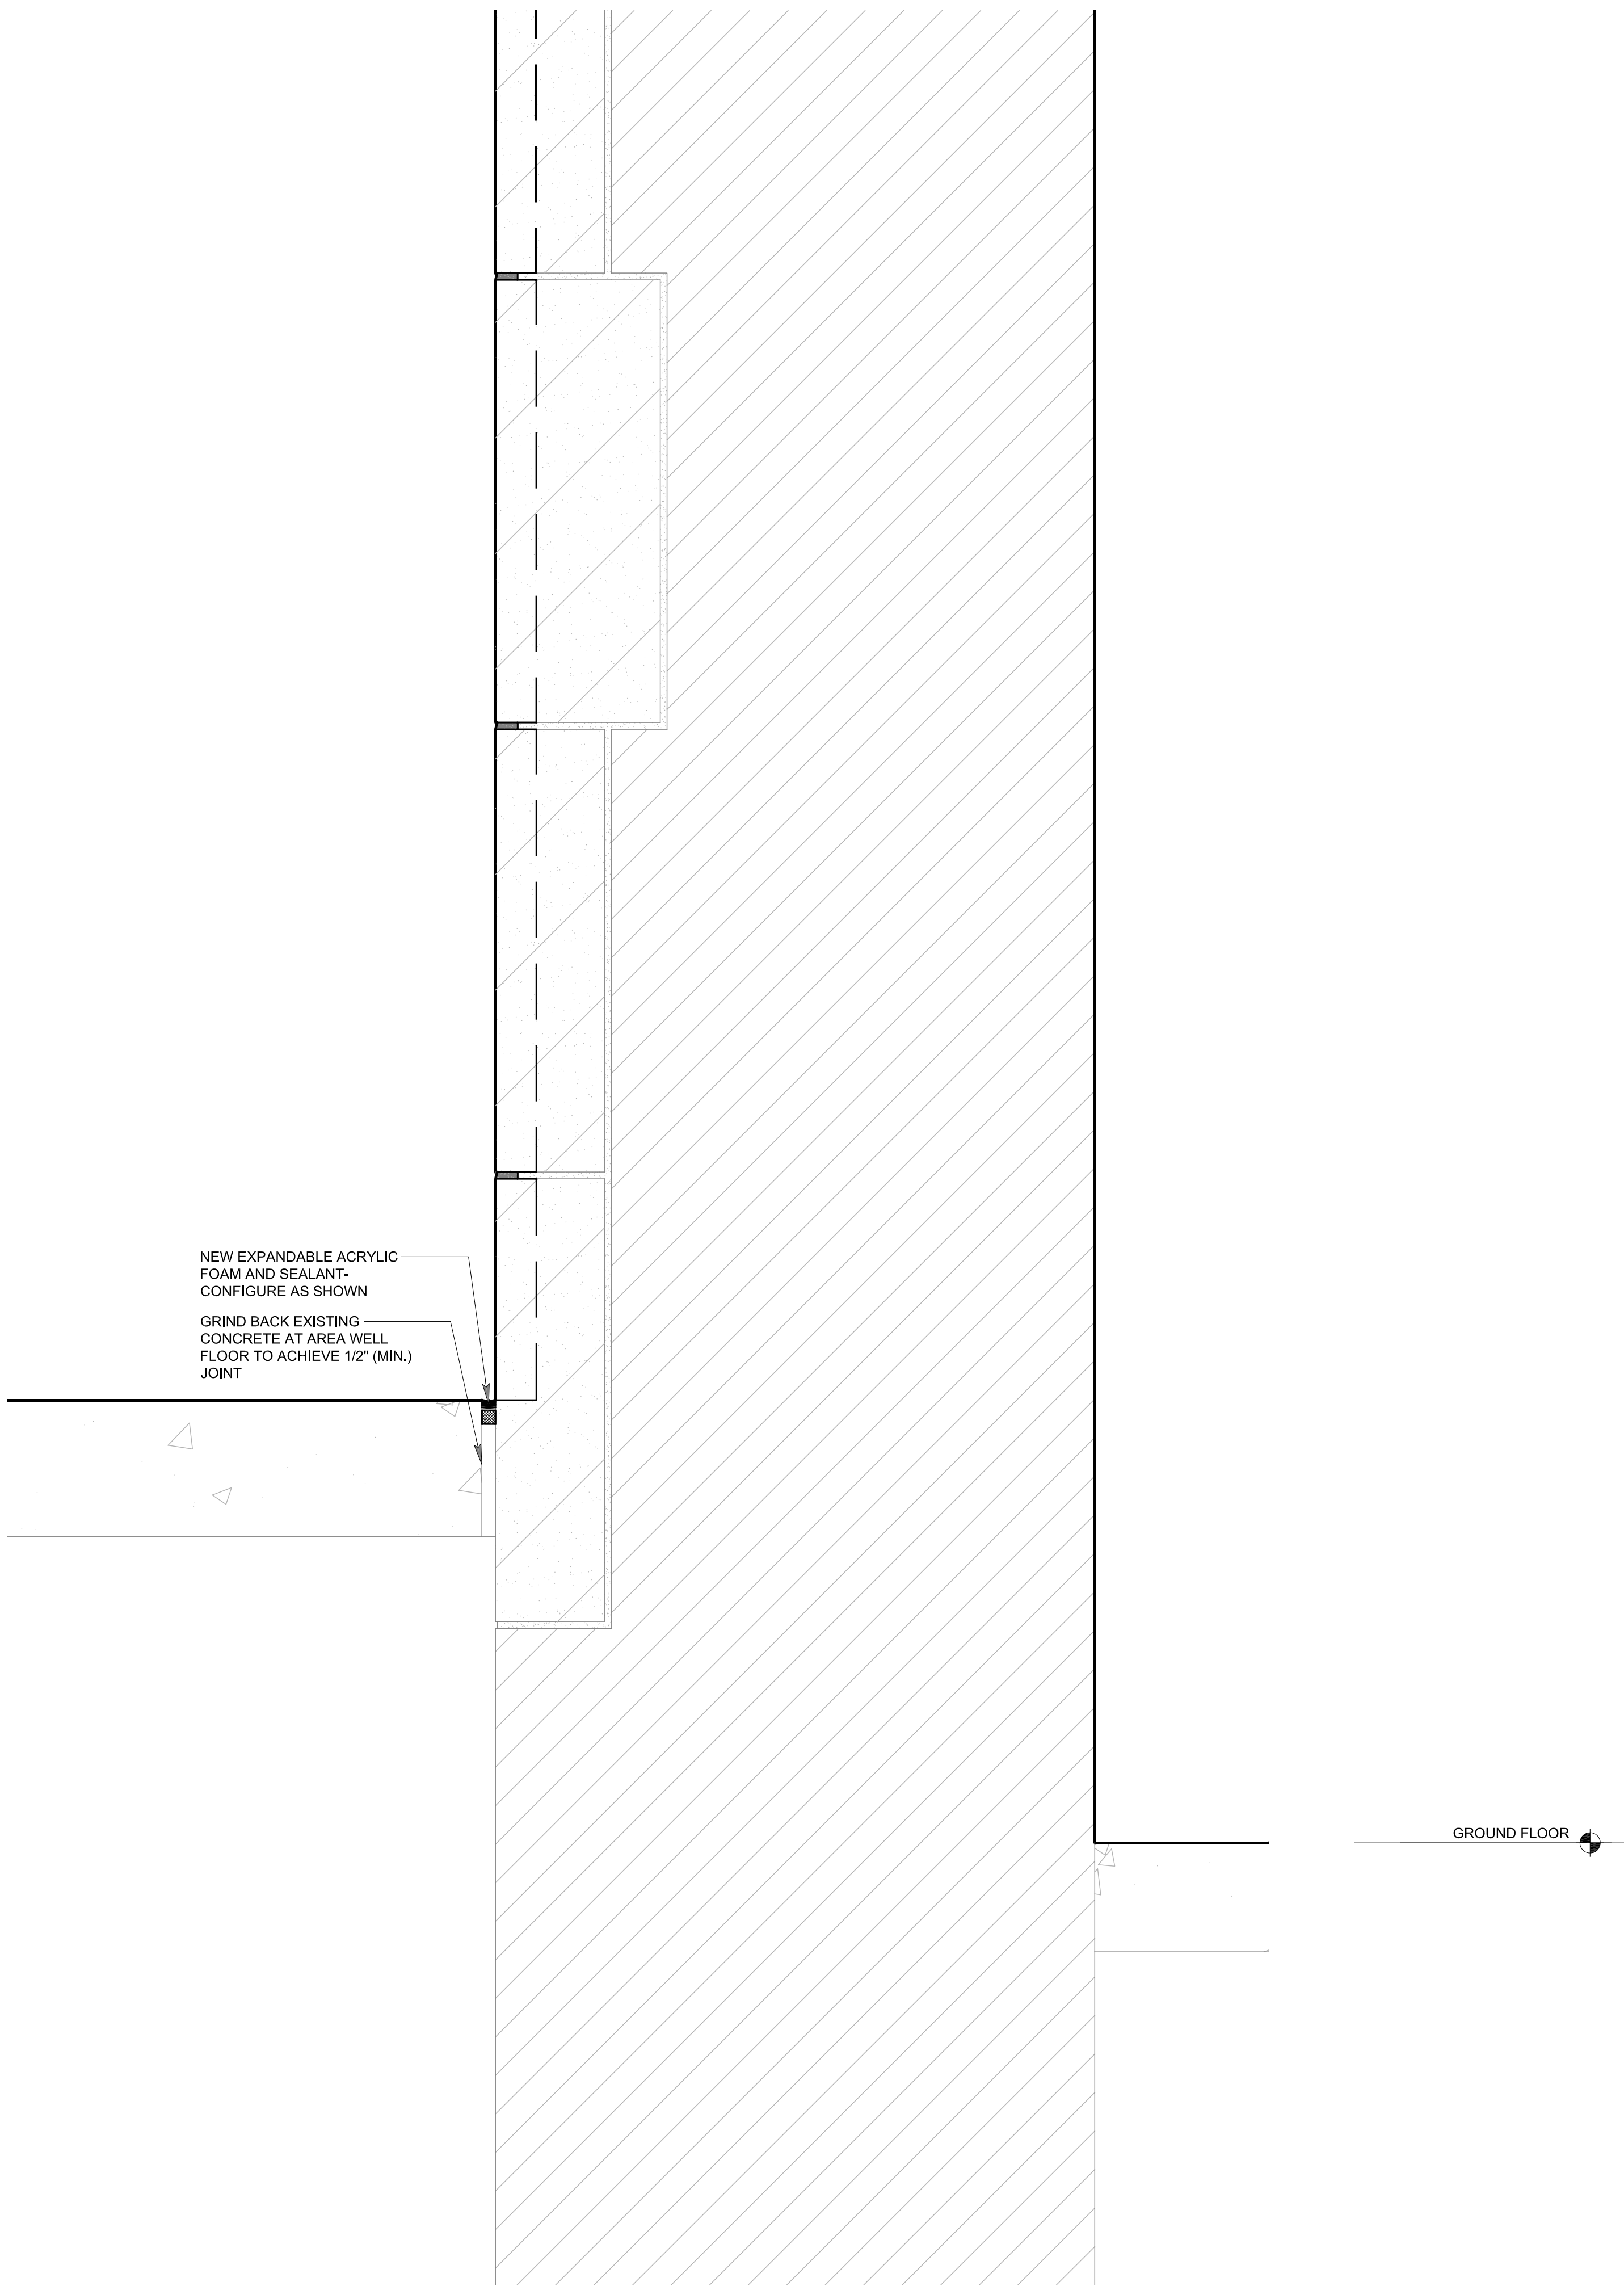

2 ENLARGED STAIR TO WALL TRANSITION DETAIL
BE328.2 SCALE: 3" = 1'-0"

MSR

710 South 2nd Street, 8th Floor
Minneapolis, Minnesota 55401-2282

Architecture

Interiors and Urban Design

612.375.0336 tel
612.342.2216 fax
www.msrdesign.com

Civil Engineering and Landscape Architects

Ken Saiki Design, Inc

303 South Paterson St
Madison, WI 53703
608.251.3600 tel

Structural Engineering, Technology, AV

KJWW

1800 Daming Way, Suite 200
Middleton, WI 53713
608.223.9600 tel

MEP Engineers

MEP Associates

860 Blue Gentian Road, Suite 175
Eagan, MN 55121
651.379.9120 tel

Lighting Designer

Gallina Design

30232 County 7
Chalfield, MN 55823
507.867.1628 tel

Preservation Architect

Charles Quagliana, AIA

5641 Willoughby Rd
Mazomanie, WI 53560
608.449.9589 tel

Building Envelope Consultant

InSite Consulting Architects

115 E. Main Street, Suite 200
Madison, WI 53703
608.204.0825 tel

Fire & Code Consultant

Summit Fire Consulting

575 Minnehaha Ave. W.
St. Paul, MN 55103
651.251.1879 tel

Acoustical Consultant

KRA

4820 Chicago Avenue South, Suite 206
Minneapolis, MN 55417
612.374.3800 tel

Vierbicher

CIVIL ENGINEERS

999 Fourier Drive, Suite 201
Madison
WI 53717

Madison Municipal Building

BPW Project No # 7939
215 Martin Luther King, Jr. Blvd
Madison, WI 53703

I hereby certify that this plan, specification or report was prepared by me or under my direct supervision and that I am a duly Licensed Architect under the Laws of the State of Wisconsin.

ARCHITECT SEAL

WISCONSIN

DANIEL JACK POLING

A-8984

MINNEAPOLIS, MN

ARCHITECT

Signature: *[Signature]*

Print Name: Jack Poling

Date: 10.07.2016 License No: A-8984

ISSUE

MARK	DATE	DESCRIPTION
1	3.24.17	BID SET

PROJECT NO: 2014057

PROJECT PHASE: BID SET

DRAWN BY: ZMP/MD


CHECKED BY: SMP

Copyright 2014 Copyright Holder: Schaefer & Associates, LLC

WALL SECTION AND ENLARGED DETAILS

EXHIBIT F


BE328.2

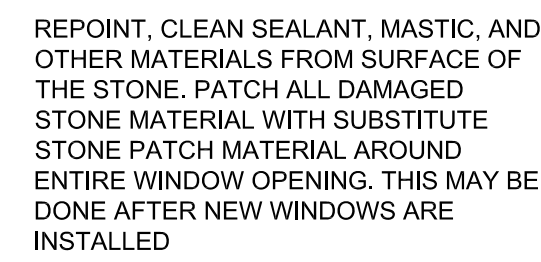

**Madison Municipal
Building**
BPW Project No # 7939
215 Martin Luther King, Jr. Blvd
Madison, WI 53703

I hereby certify that this plan, specification or report was prepared by me or under my direct supervision and that I am a duly licensed Architect under the Laws of the State of Wisconsin.

ARCHITECT SEAL

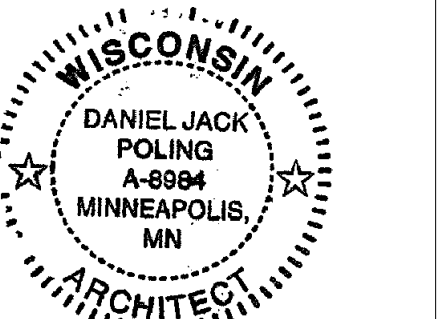

Signature: Jack Poling
Print Names: Jack Poling
Date: 10.07.2016 License No: A-8984


[illegible]

PROJECT NO.	2014057
PROJECT PHASE	BID SET
DRAWN BY: ZMP/MD	CHECKED BY: SMP

PLAN SECTIONS
@ WINDOW
TYPES

EXHIBIT F

BE328.3

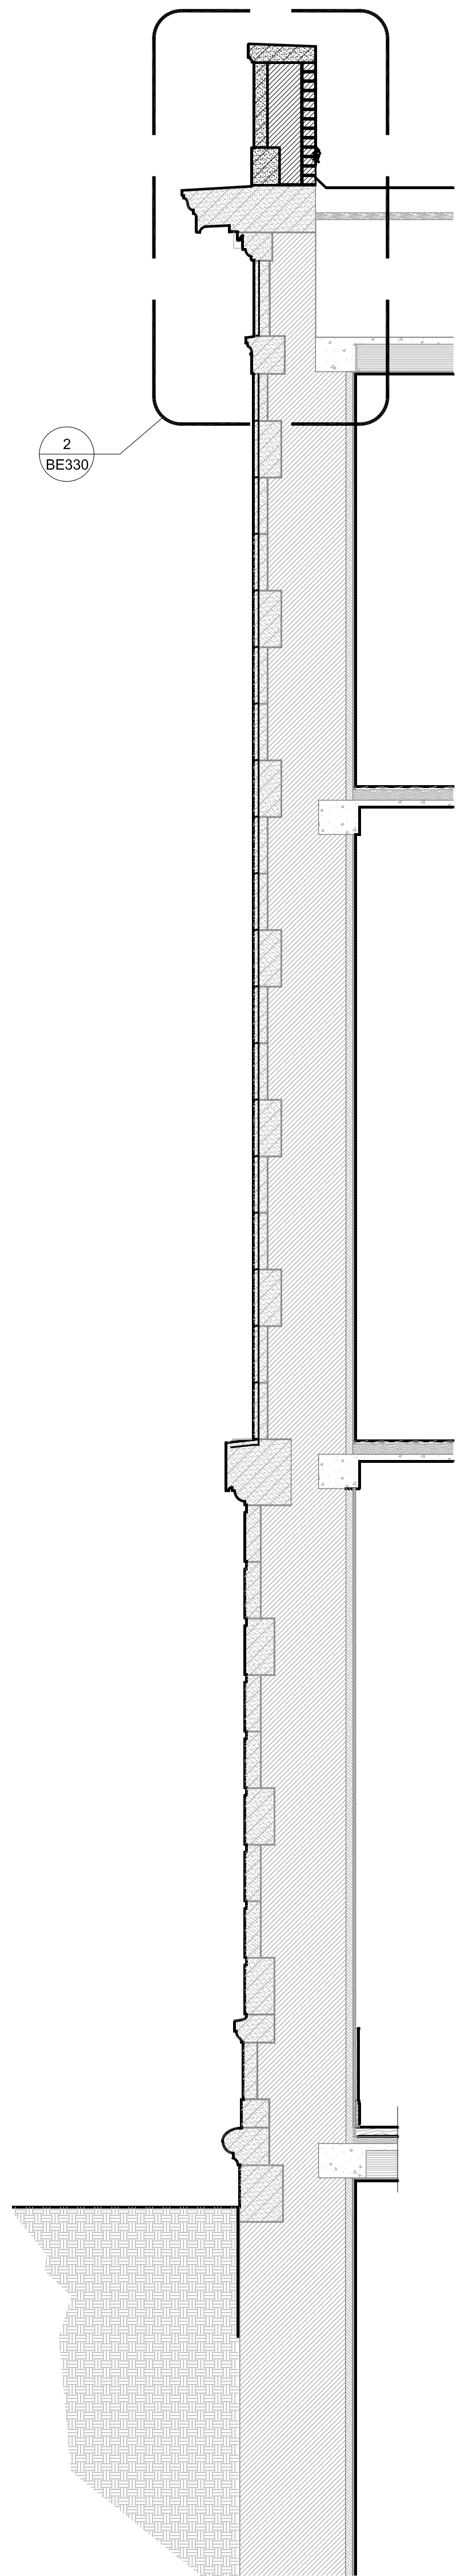


1 WALL SECTION @ EAST ELEVATION
BE330 SCALE: 3/8" = 1'-0"

* ROOFING CONTRACTOR'S OPTION:
USE 2 LAYERS OF 3" POLYISOCYANURATE IN LIEU OF 3 LAYERS OF 2" POLYISOCYANURATE


MASON NOTE:
WORK IDENTIFIED IN DATABASE REPORT GOVERNS - SCOPE MAY VARY

KEY:
■ HAND WORK ONLY - NO MECHANICAL GRINDERS ALLOWED IN SHADED AREAS.
■ NEW INTERIOR AND WINDOW SCOPE - REFER TO MSR DESIGN SET A300 & A600 SERIES DRAWINGS AND RELATED SPECIFICATIONS.


NEW LEAD CAP FLASHING (FLAT AND INSIDE 90°)
PARAPET DE-CONSTRUCTION AND REBUILD
5 BE359.1

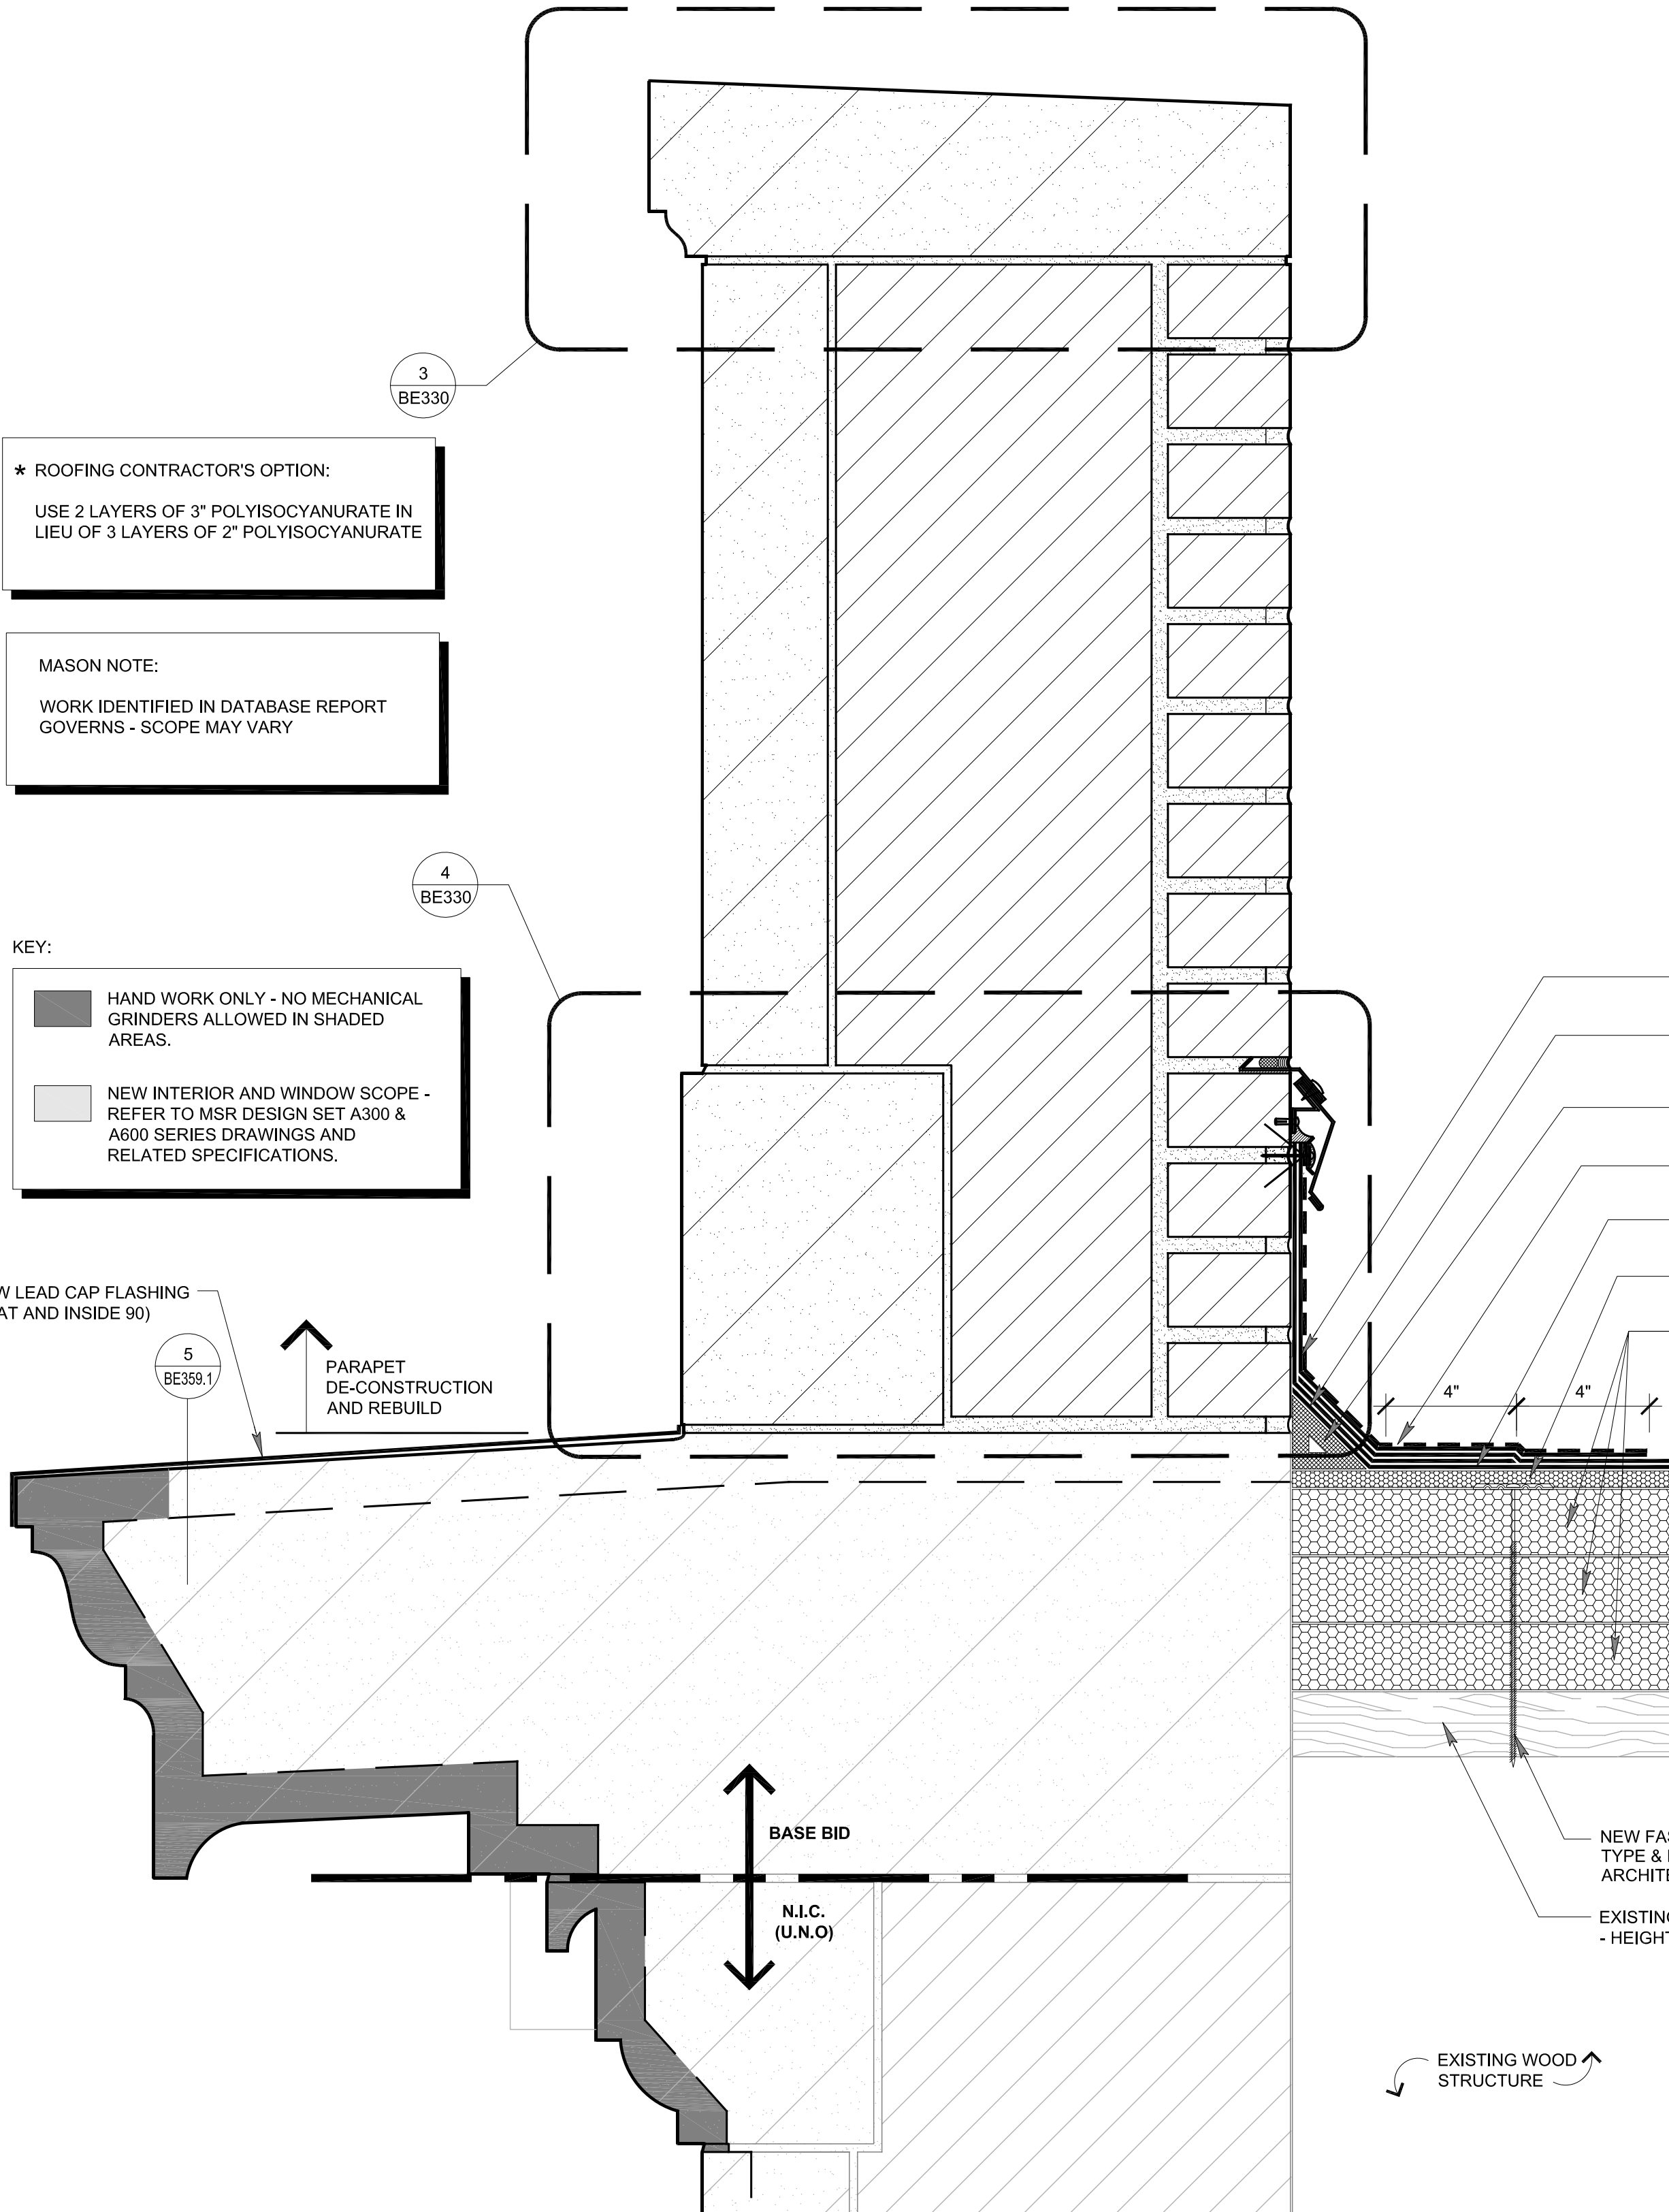

2 ENLARGED CORNICE DETAIL
BE330 SCALE: 3" = 1'-0"

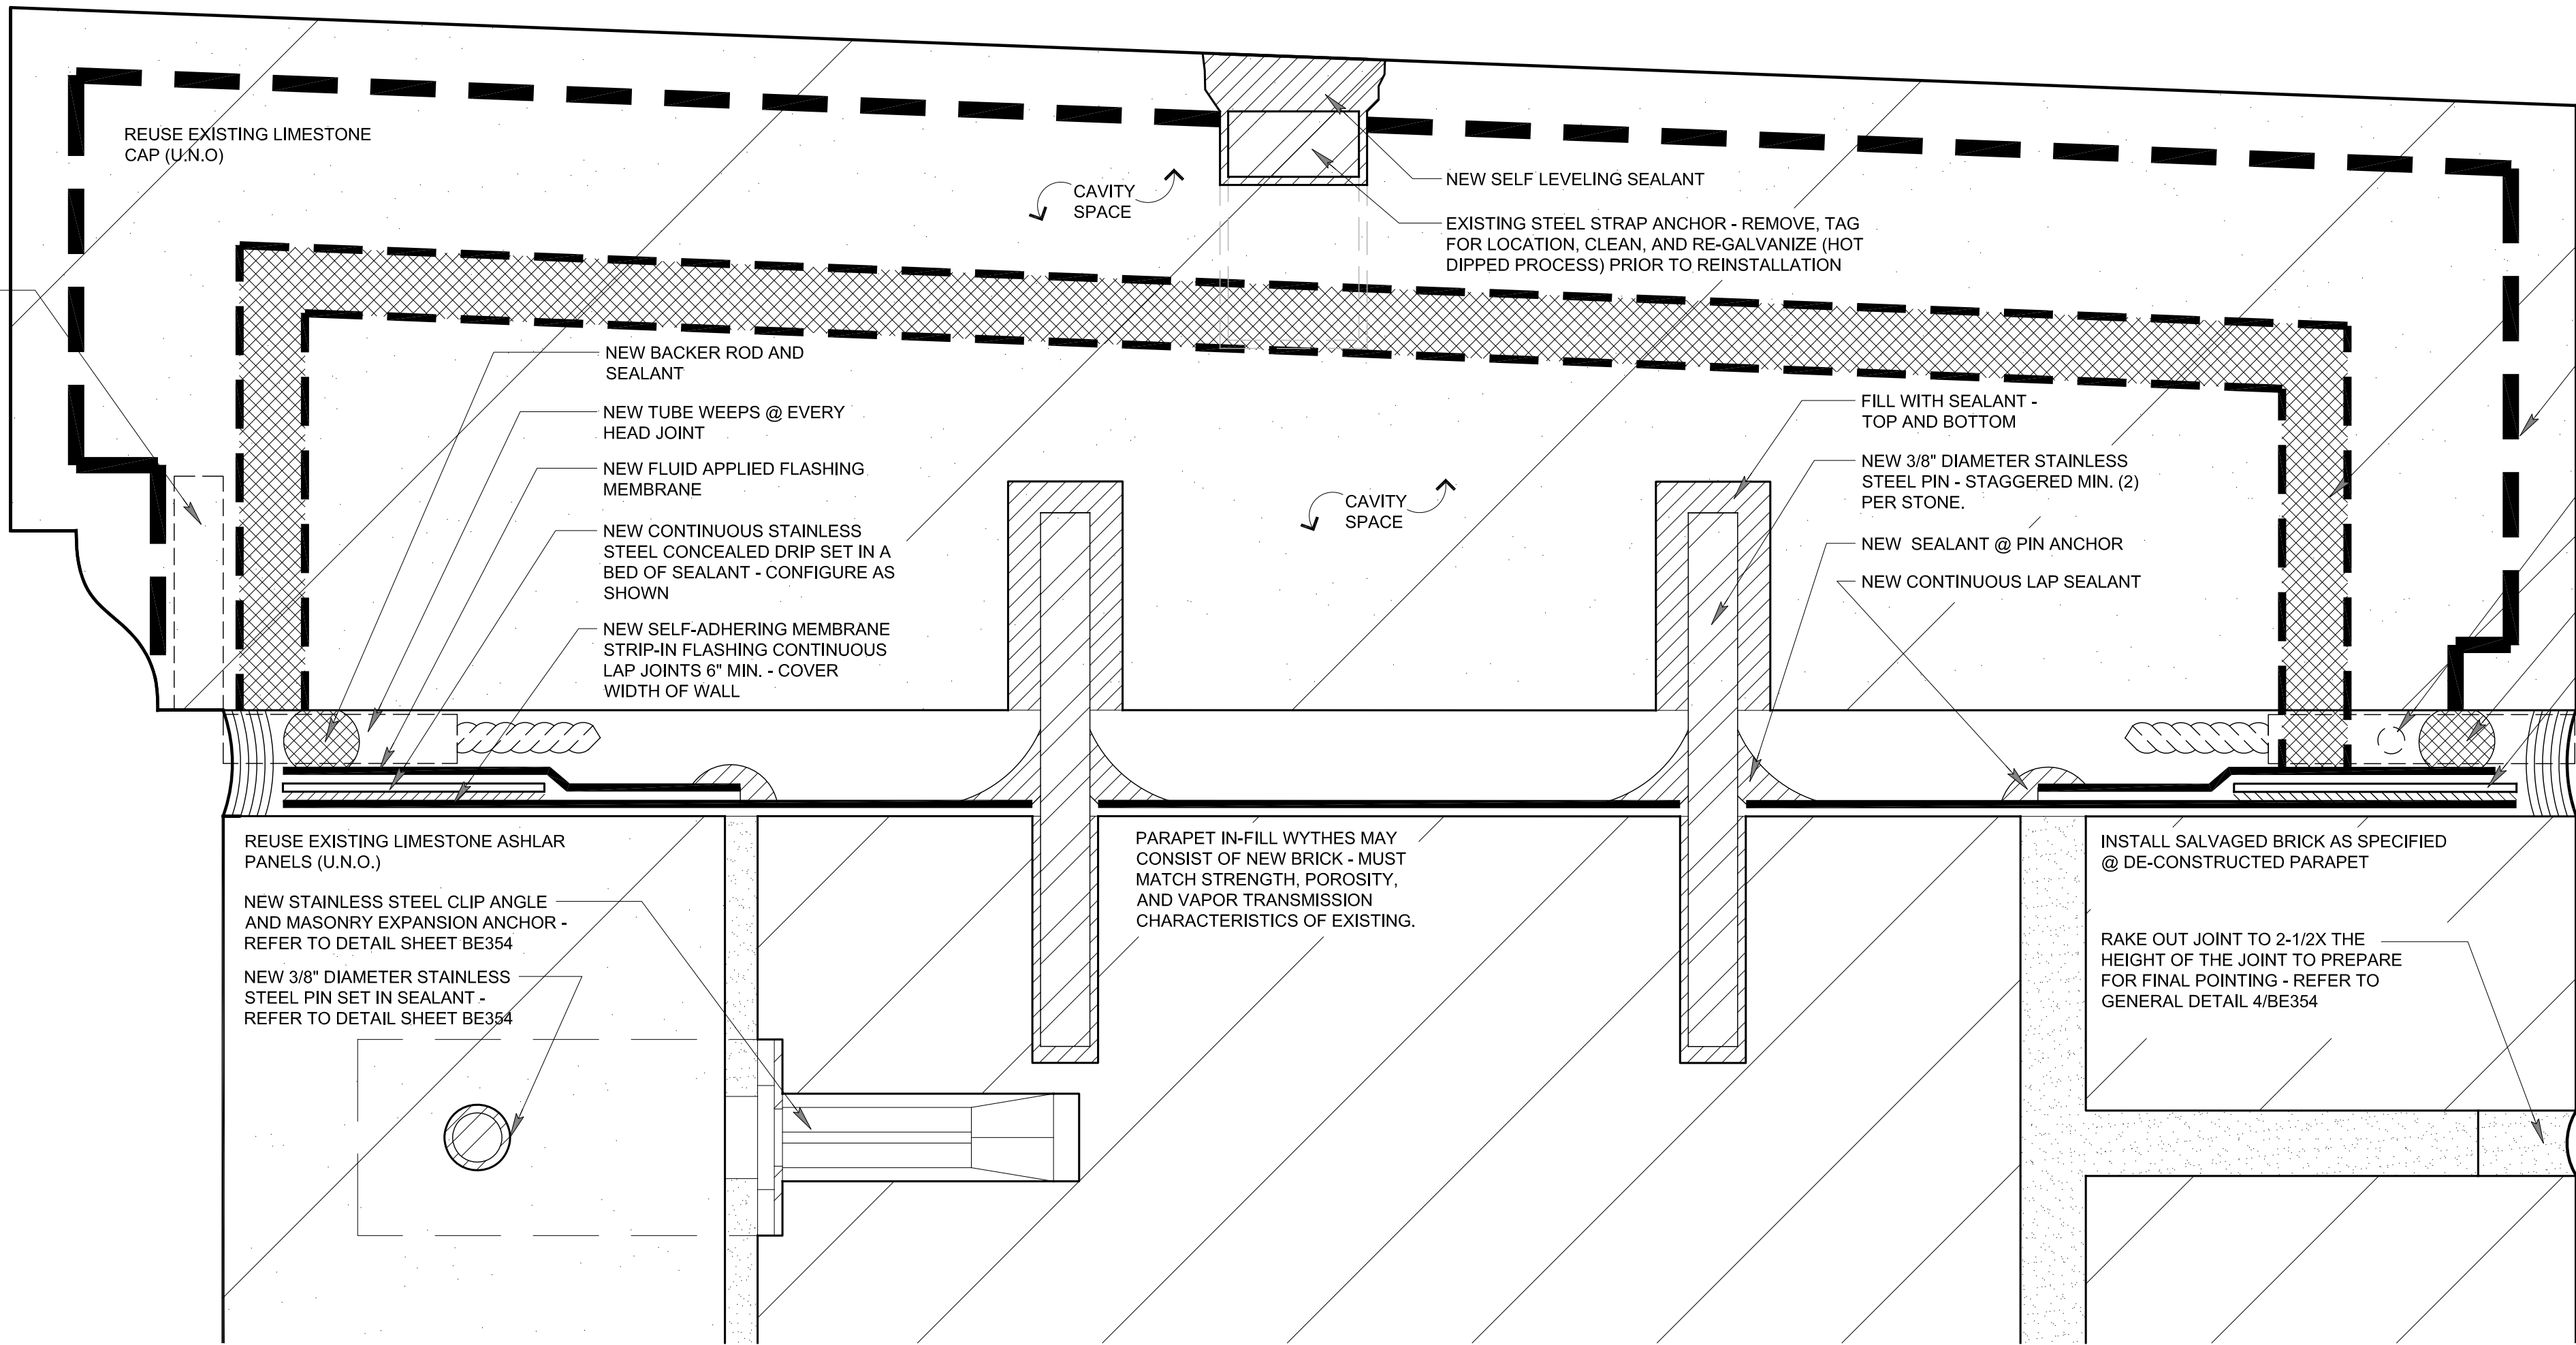

3 ENLARGED DETAIL @ PARAPET CAP
BE330 SCALE: FULL SIZE

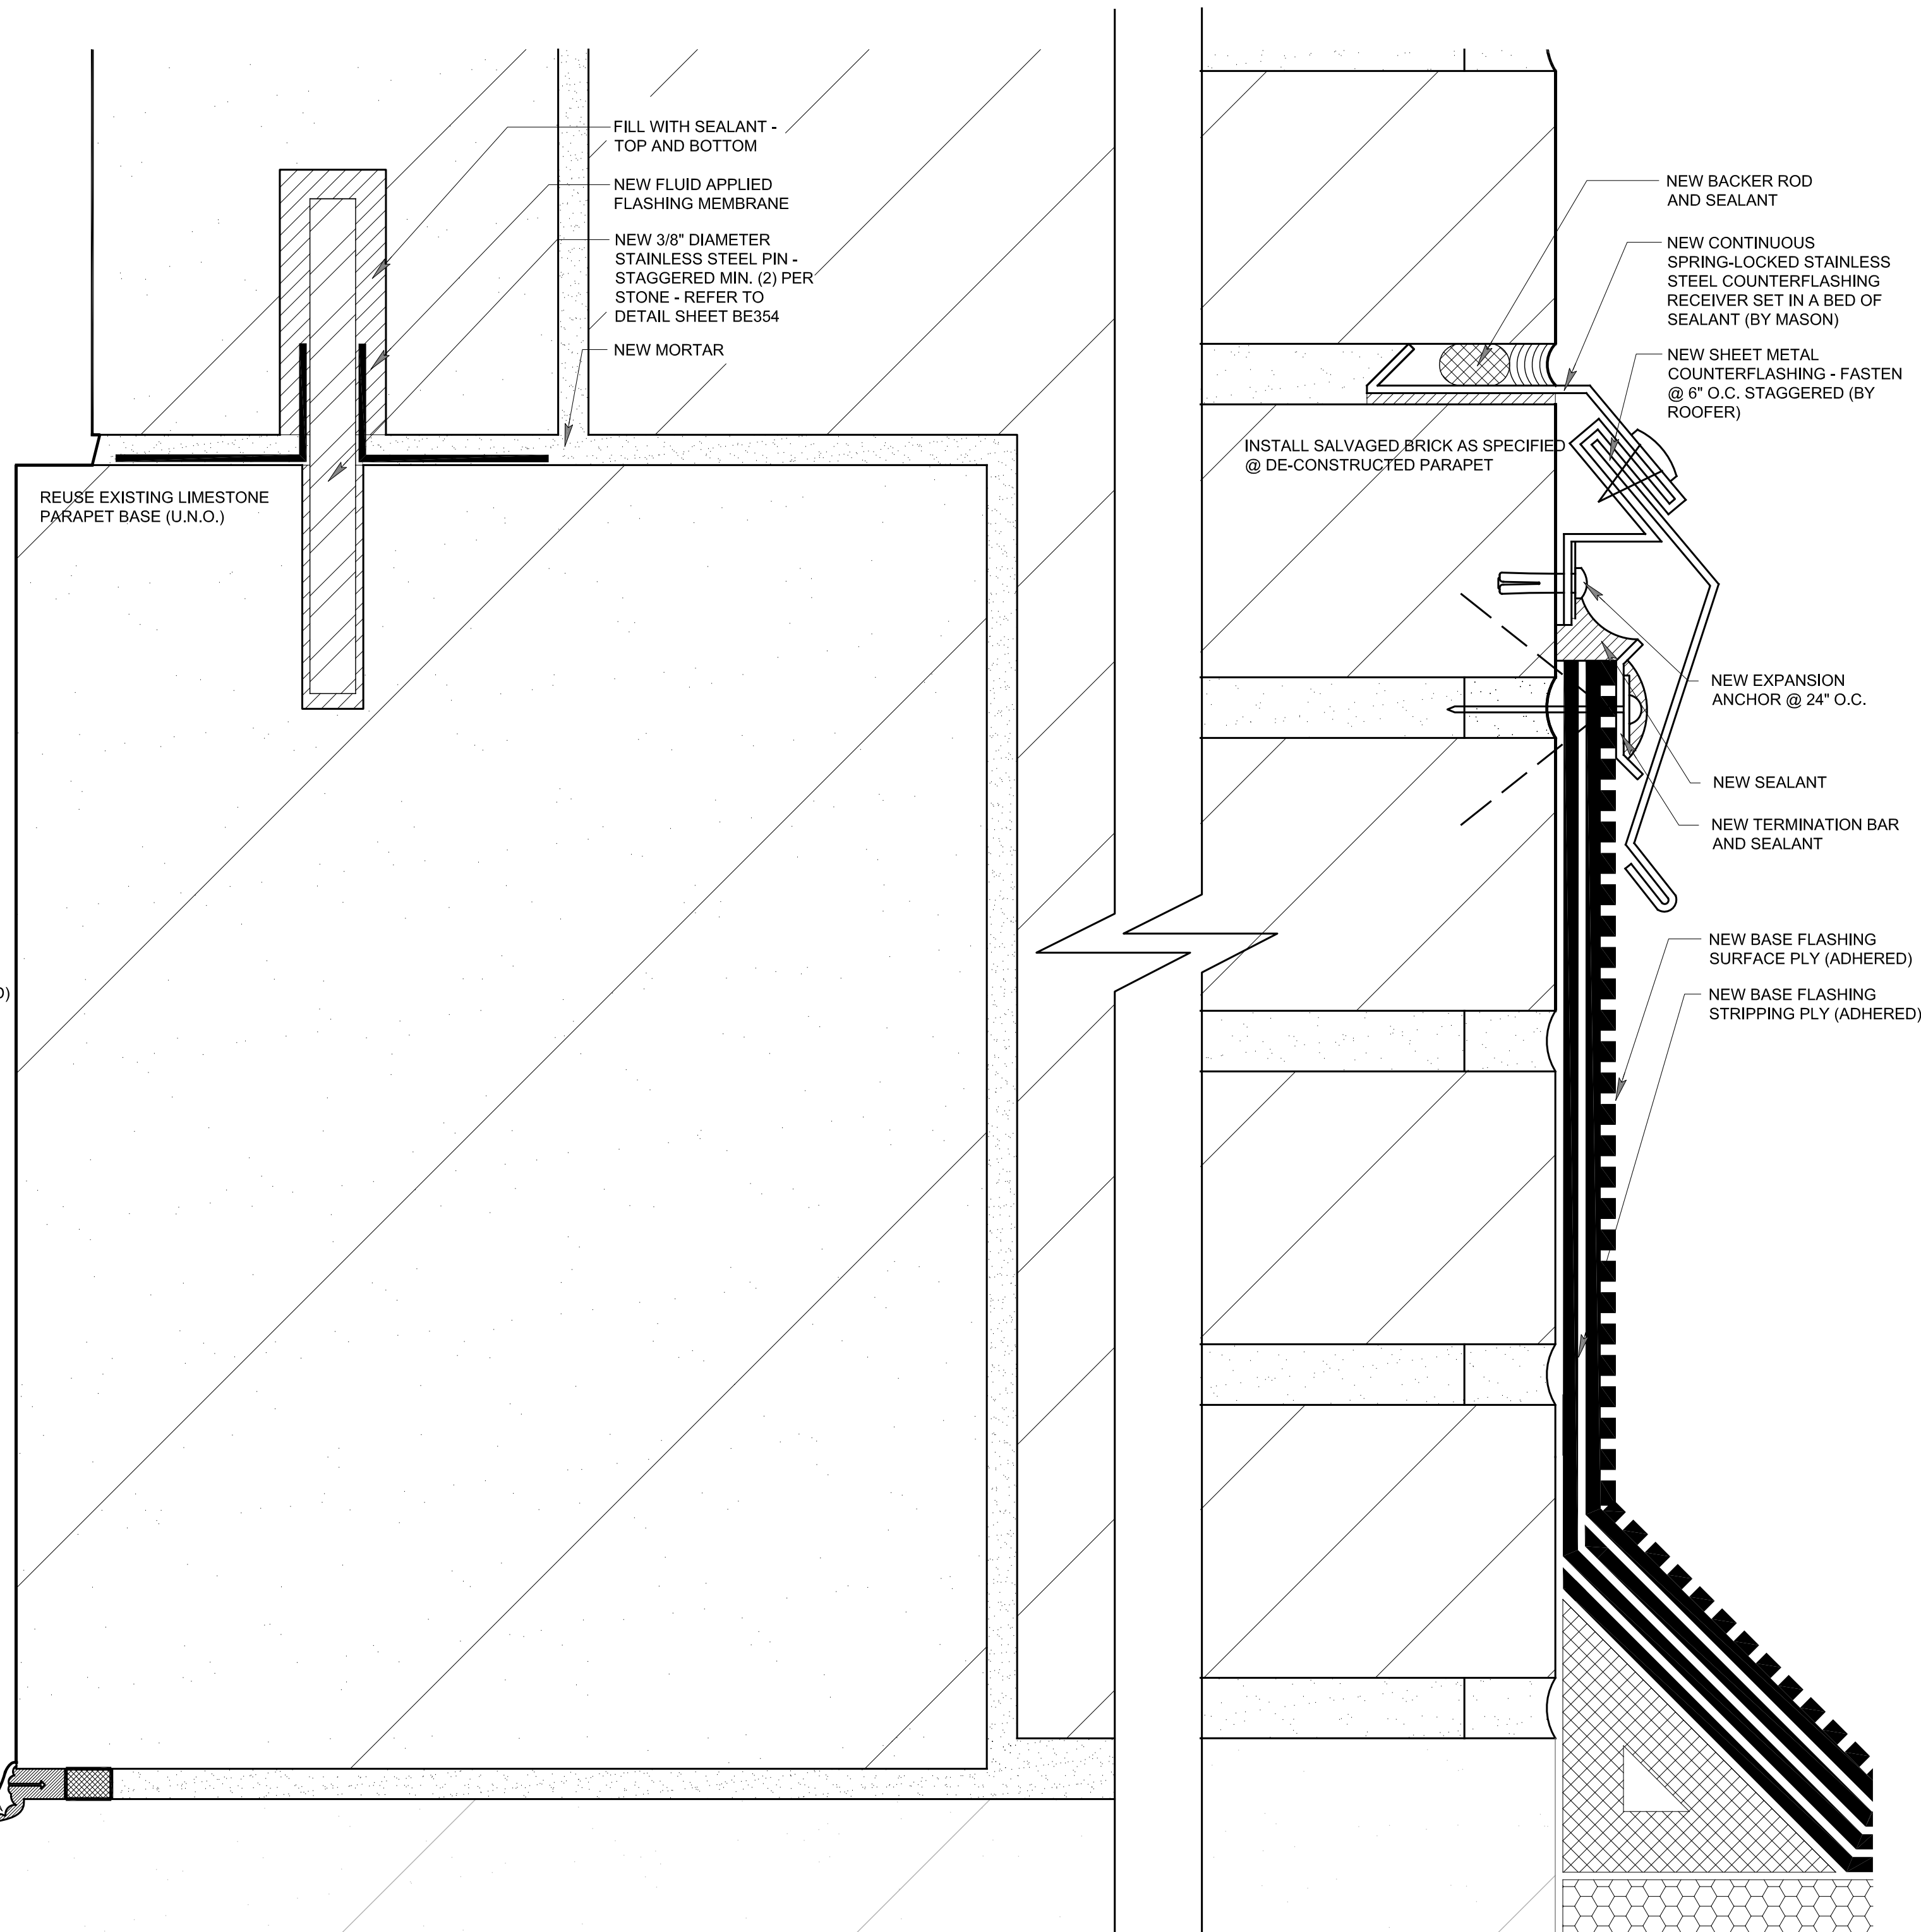

4 ENLARGED DETAIL @ NEW PARAPET BASE
BE330 SCALE: FULL SIZE

NEW EXPANDABLE ACRYLIC FOAM - CONFIGURE AS SHOWN
NEW BACKER ROD AND SEALANT - PRIMARY SEAL REFER TO DETAIL SHEET BE355
DRILL HOLE IN NEW WEEP TUBE TO ACCOMMODATE CROSS DRAINAGE
NEW BACKER ROD AND SEALANT
NEW CONTINUOUS STAINLESS STEEL CONCEALED DRIP SET IN A BED OF SEALANT - CONFIGURE AS SHOWN

NEW BACKER ROD AND SEALANT
NEW CONTINUOUS SPRING-LOCKED STAINLESS STEEL COUNTERFLASHING RECEIVER SET IN A BED OF SEALANT (BY MASON)
NEW SHEET METAL COUNTERFLASHING - FASTEN @ 6" O.C. STAGGERED (BY ROOFER)
NEW EXPANSION ANCHOR @ 24" O.C.
NEW SEALANT
NEW TERMINATION BAR AND SEALANT
NEW BASE FLASHING SURFACE PLY (ADHERED)
NEW BASE FLASHING STRIPPING PLY (ADHERED)

MSR 710 South 2nd Street, 8th Floor
Minneapolis, Minnesota 55401-2282
Architecture 612.375.0336 tel
Interiors and 612.342.2216 fax
Urban Design www.msrdesign.com

Civil Engineering and Landscape Architects
Ken Saiki Design, Inc
303 South Paterson St
Madison, WI 53703
608.251.3600 tel

Structural Engineering, Technology, AV
KJWW
1800 Daming Way, Suite 200
Middleton, WI 53713
608.223.9600 tel

MEP Engineers
MEP Associates
860 Blue Gentian Road, Suite 175
Eagan, MN 55121
651.379.9120 tel

Lighting Designer
Gallina Design
30232 County 7
Chaffee, MN 55823
507.867.1628 tel

Preservation Architect
Charles Quagliana, AIA
5641 Willoughby Rd
Mezomaria, WI 53560
608.449.9589 tel

Building Envelope Consultant
InSite Consulting Architects
115 E. Main Street, Suite 200
Madison, WI 53703
608.204.0825 tel


Fire & Code Consultant
Summit Fire Consulting
575 Minnehaha Ave. W.
St. Paul, MN 55103
651.251.1879 tel

Acoustical Consultant
KRA
4820 Chicago Avenue South, Suite 206
Minneapolis, MN 55417
612.374.3800 tel

Vertibrier
CIVIL ENGINEERS
999 Fourier Drive, Suite 201
Madison
WI 53717

Madison Municipal Building
BPW Project No # 7939
215 Martin Luther King, Jr. Blvd
Madison, WI 53703

I hereby certify that this plan, specification or report was prepared by me or under my direct supervision and that I am a duly Licensed Architect under the Laws of the State of Wisconsin, ARCHITECT SEAL

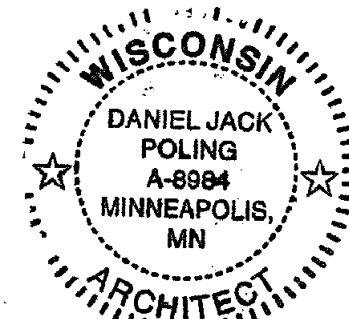

Signature: *Daniel Jack Poling*
Print Name: Jack Poling
Date: 10.07.2016 License No: A-8984

MARK	DATE	DESCRIPTION
1	3.24.17	BID SET

PROJECT NO: 2014057
PROJECT PHASE: A BID SET
DRAWN BY: ZMP/MD CHECKED BY: SMP
Drawing 014 Copyright Mayer, Schaefer & Rosenbush, LLC

WALL SECTION AND ENLARGED DETAILS


EXHIBIT F

BE330



BPW Project No # 7939
215 Martin Luther King, Jr. Blvd
Madison, WI 53703

hereby certify that this plan, specification or report was prepared by me or under my direct supervision and that I am a duly licensed Architect under the Laws of the State of Wisconsin.

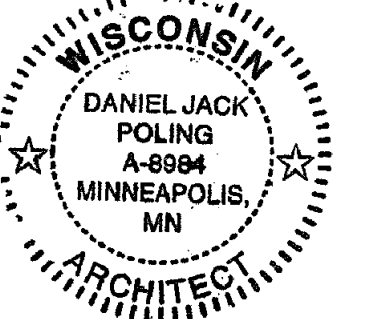

Signature: Shirley Smith

Int Names: Jack Poling

Date: 10.07.2016 License No: A-898

300

[illegible]

PROJECT NO. 2014057

PROJECT PHASE	BID 057
---------------	---------


DRAWN BY: _____ CHECKED BY: _____

ZMP/MD


WALL SECTION AND ENLARGED DETAILS

EXHIBIT F

BE332

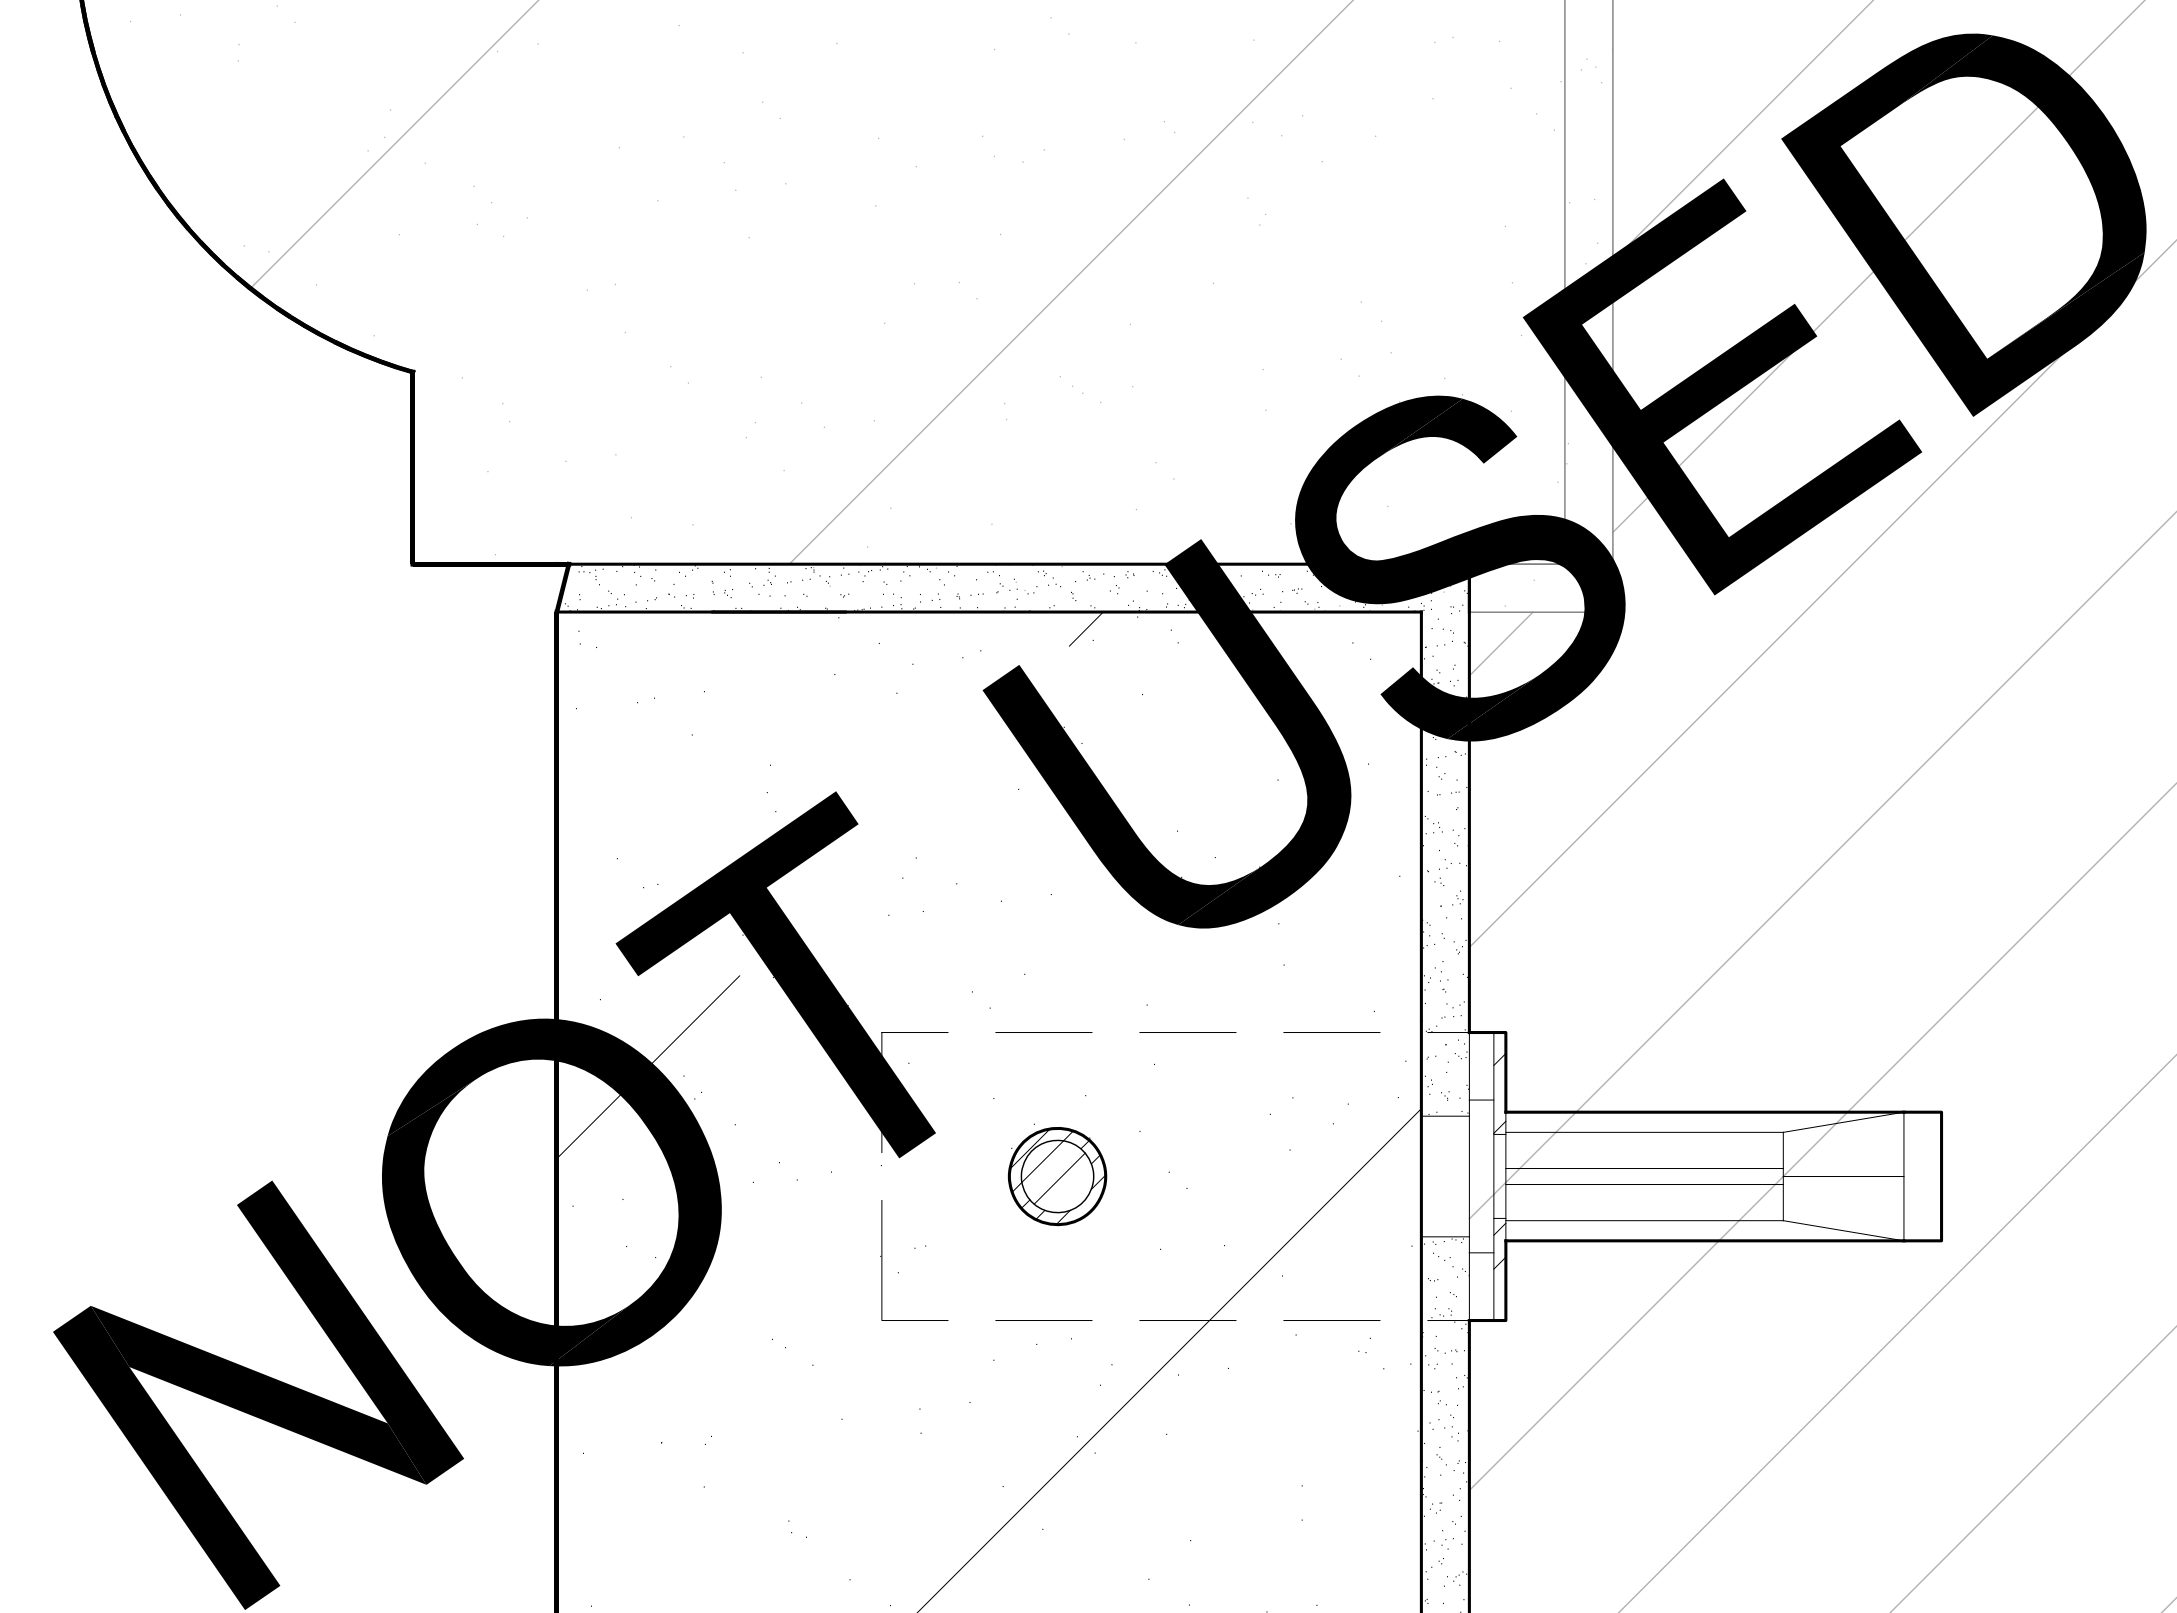

NOT USED

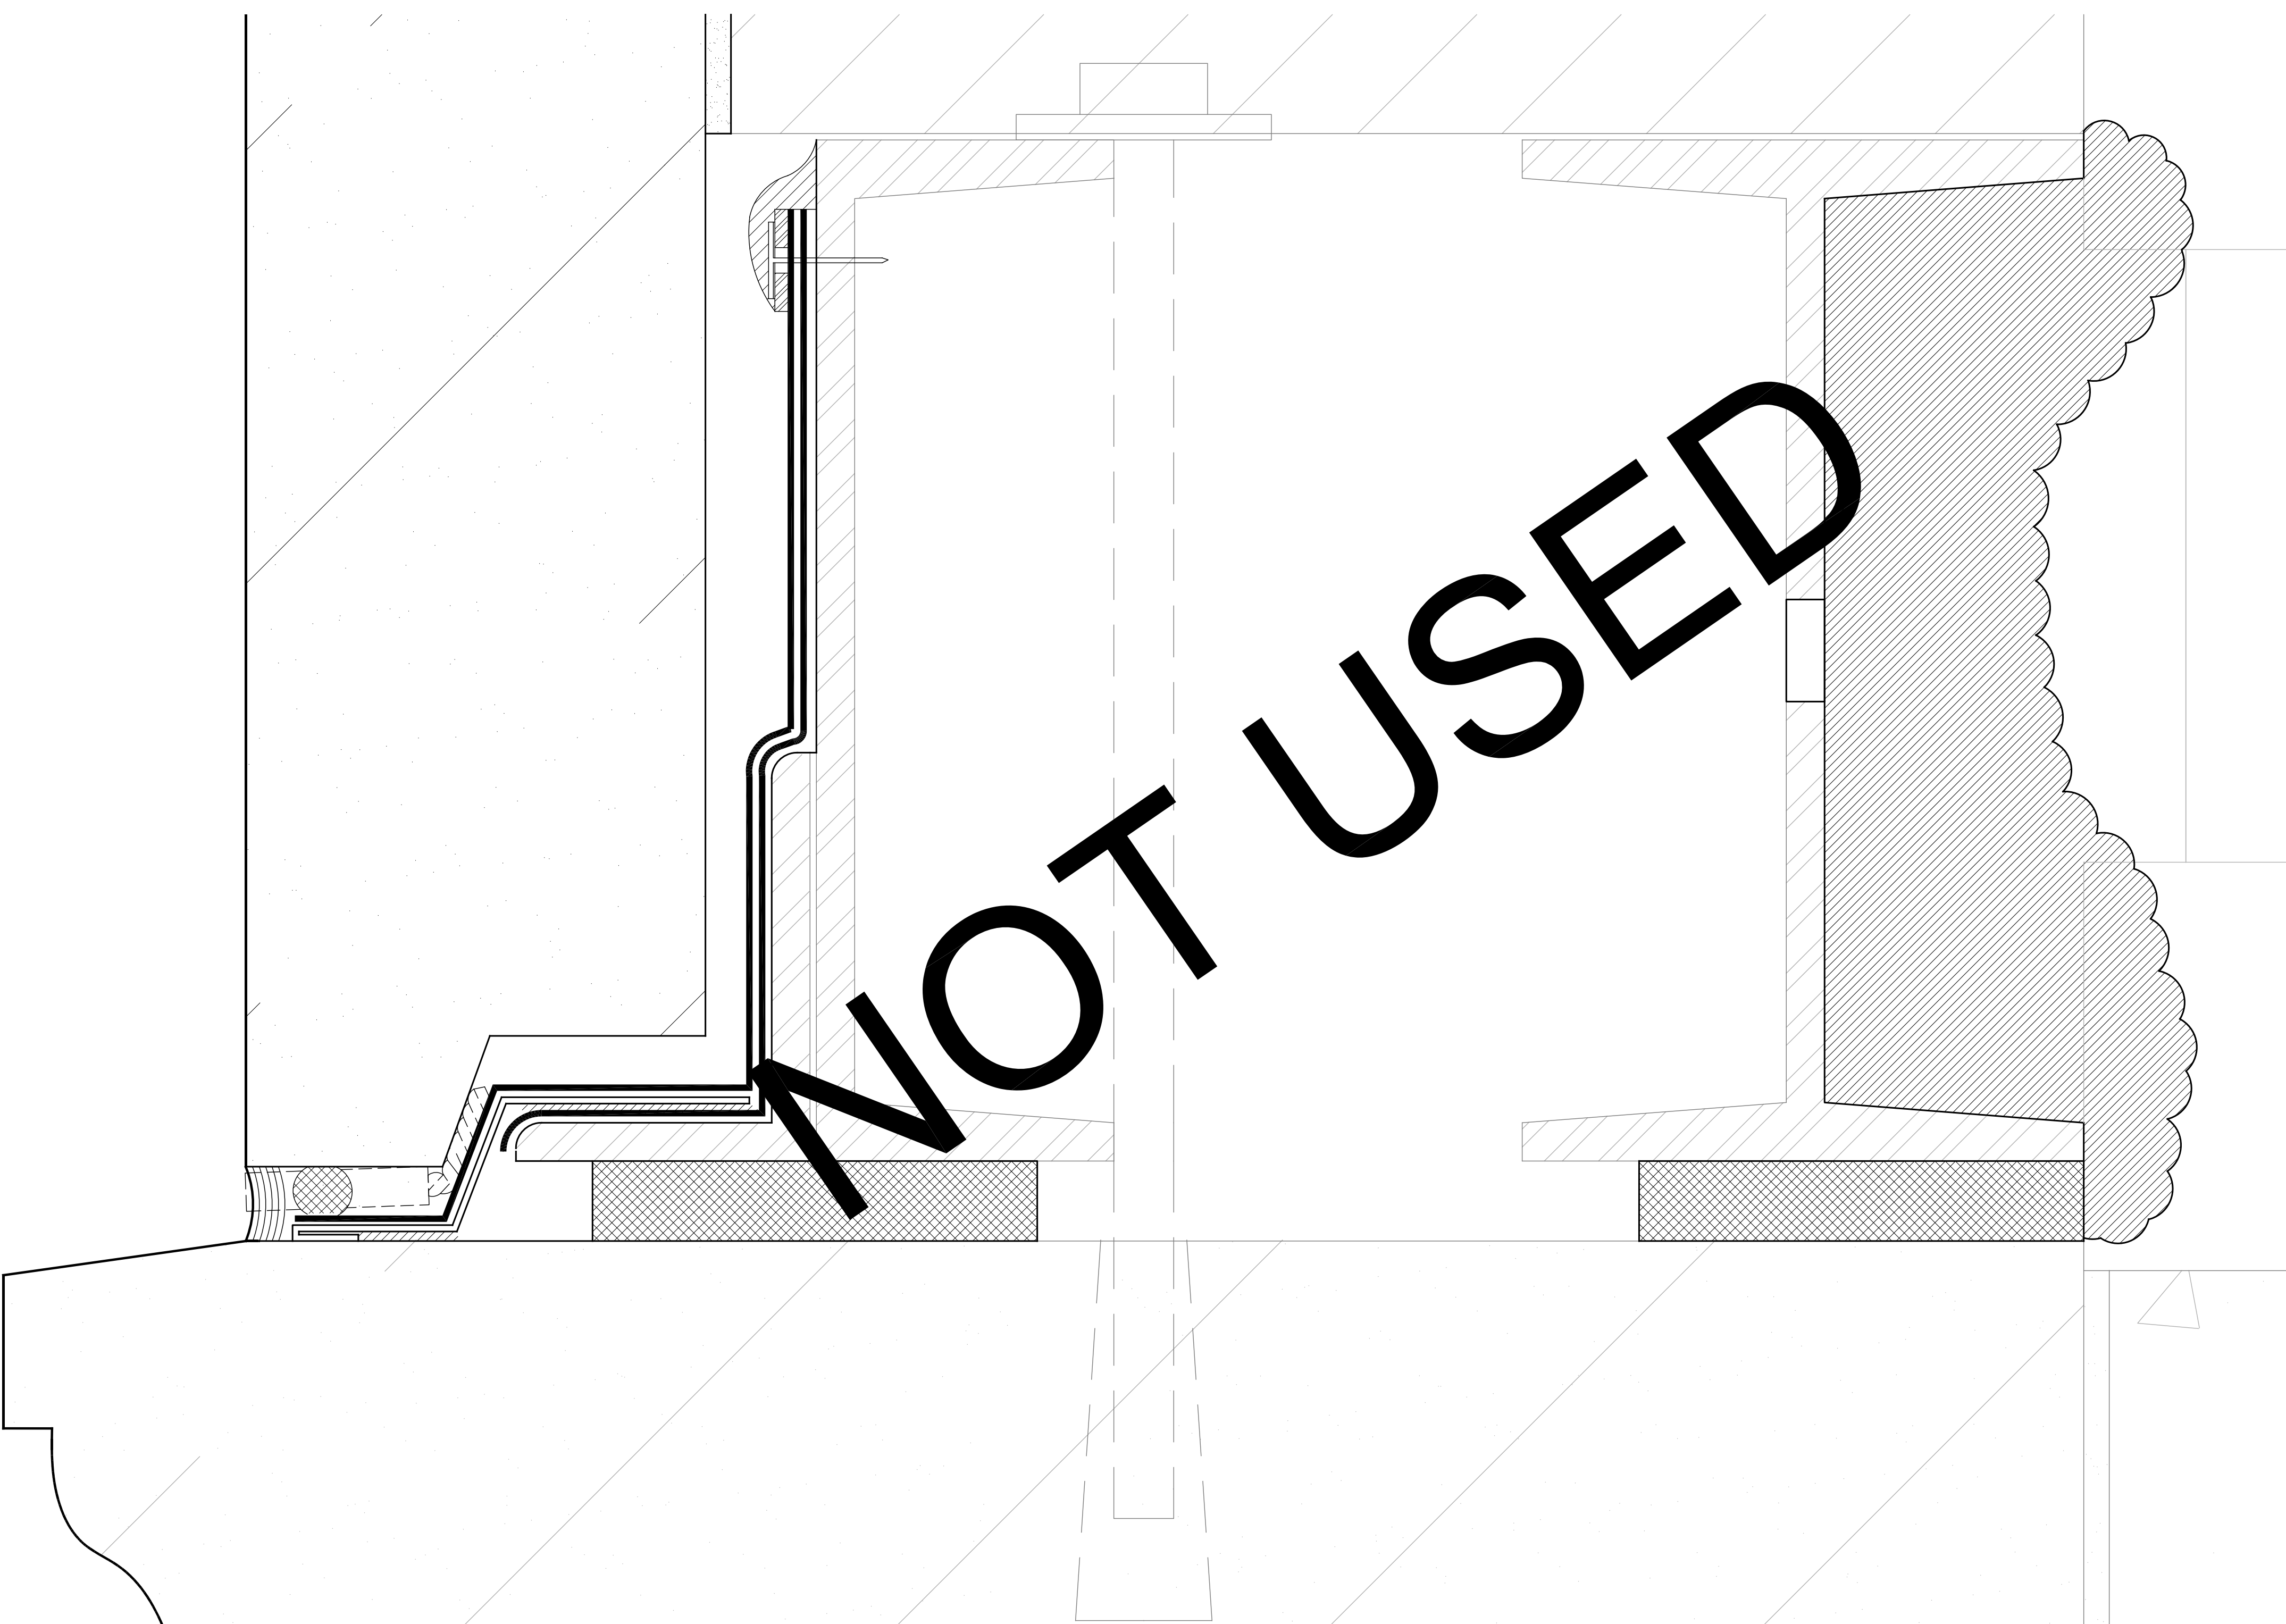

END copyright Mages, Software & Services, LLC

REPOINT, CLEAN SEALANT, MASTIC, AND OTHER MATERIALS FROM SURFACE OF THE STONE. PATCH ALL DAMAGED STONE MATERIAL WITH SUBSTITUTE STONE PATCH MATERIAL AROUND ENTIRE WINDOW OPENING. THIS MAY BE DONE AFTER NEW WINDOWS ARE INSTALLED

CLEAN SEALANT, MASTIC, AND OTHER MATERIALS FROM SURFACE OF THE BRICK. PATCH ALL DAMAGED BRICK MATERIAL WITH SUBSTITUTE BRICK PATCH MATERIAL AT BOTH WINDOW OPENING RETURNS. THIS MAY BE DONE AFTER NEW WINDOWS ARE INSTALLED

SCALE: 3" = 1'-0"





1 WALL SECTION @ EAST ELEVATION
BE334 SCALE: 3/8" = 1'-0"

BE334




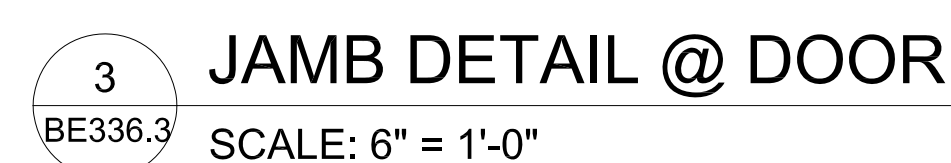


EXHIBIT F


BE336.3

BE338

SCALE: FULL SIZE

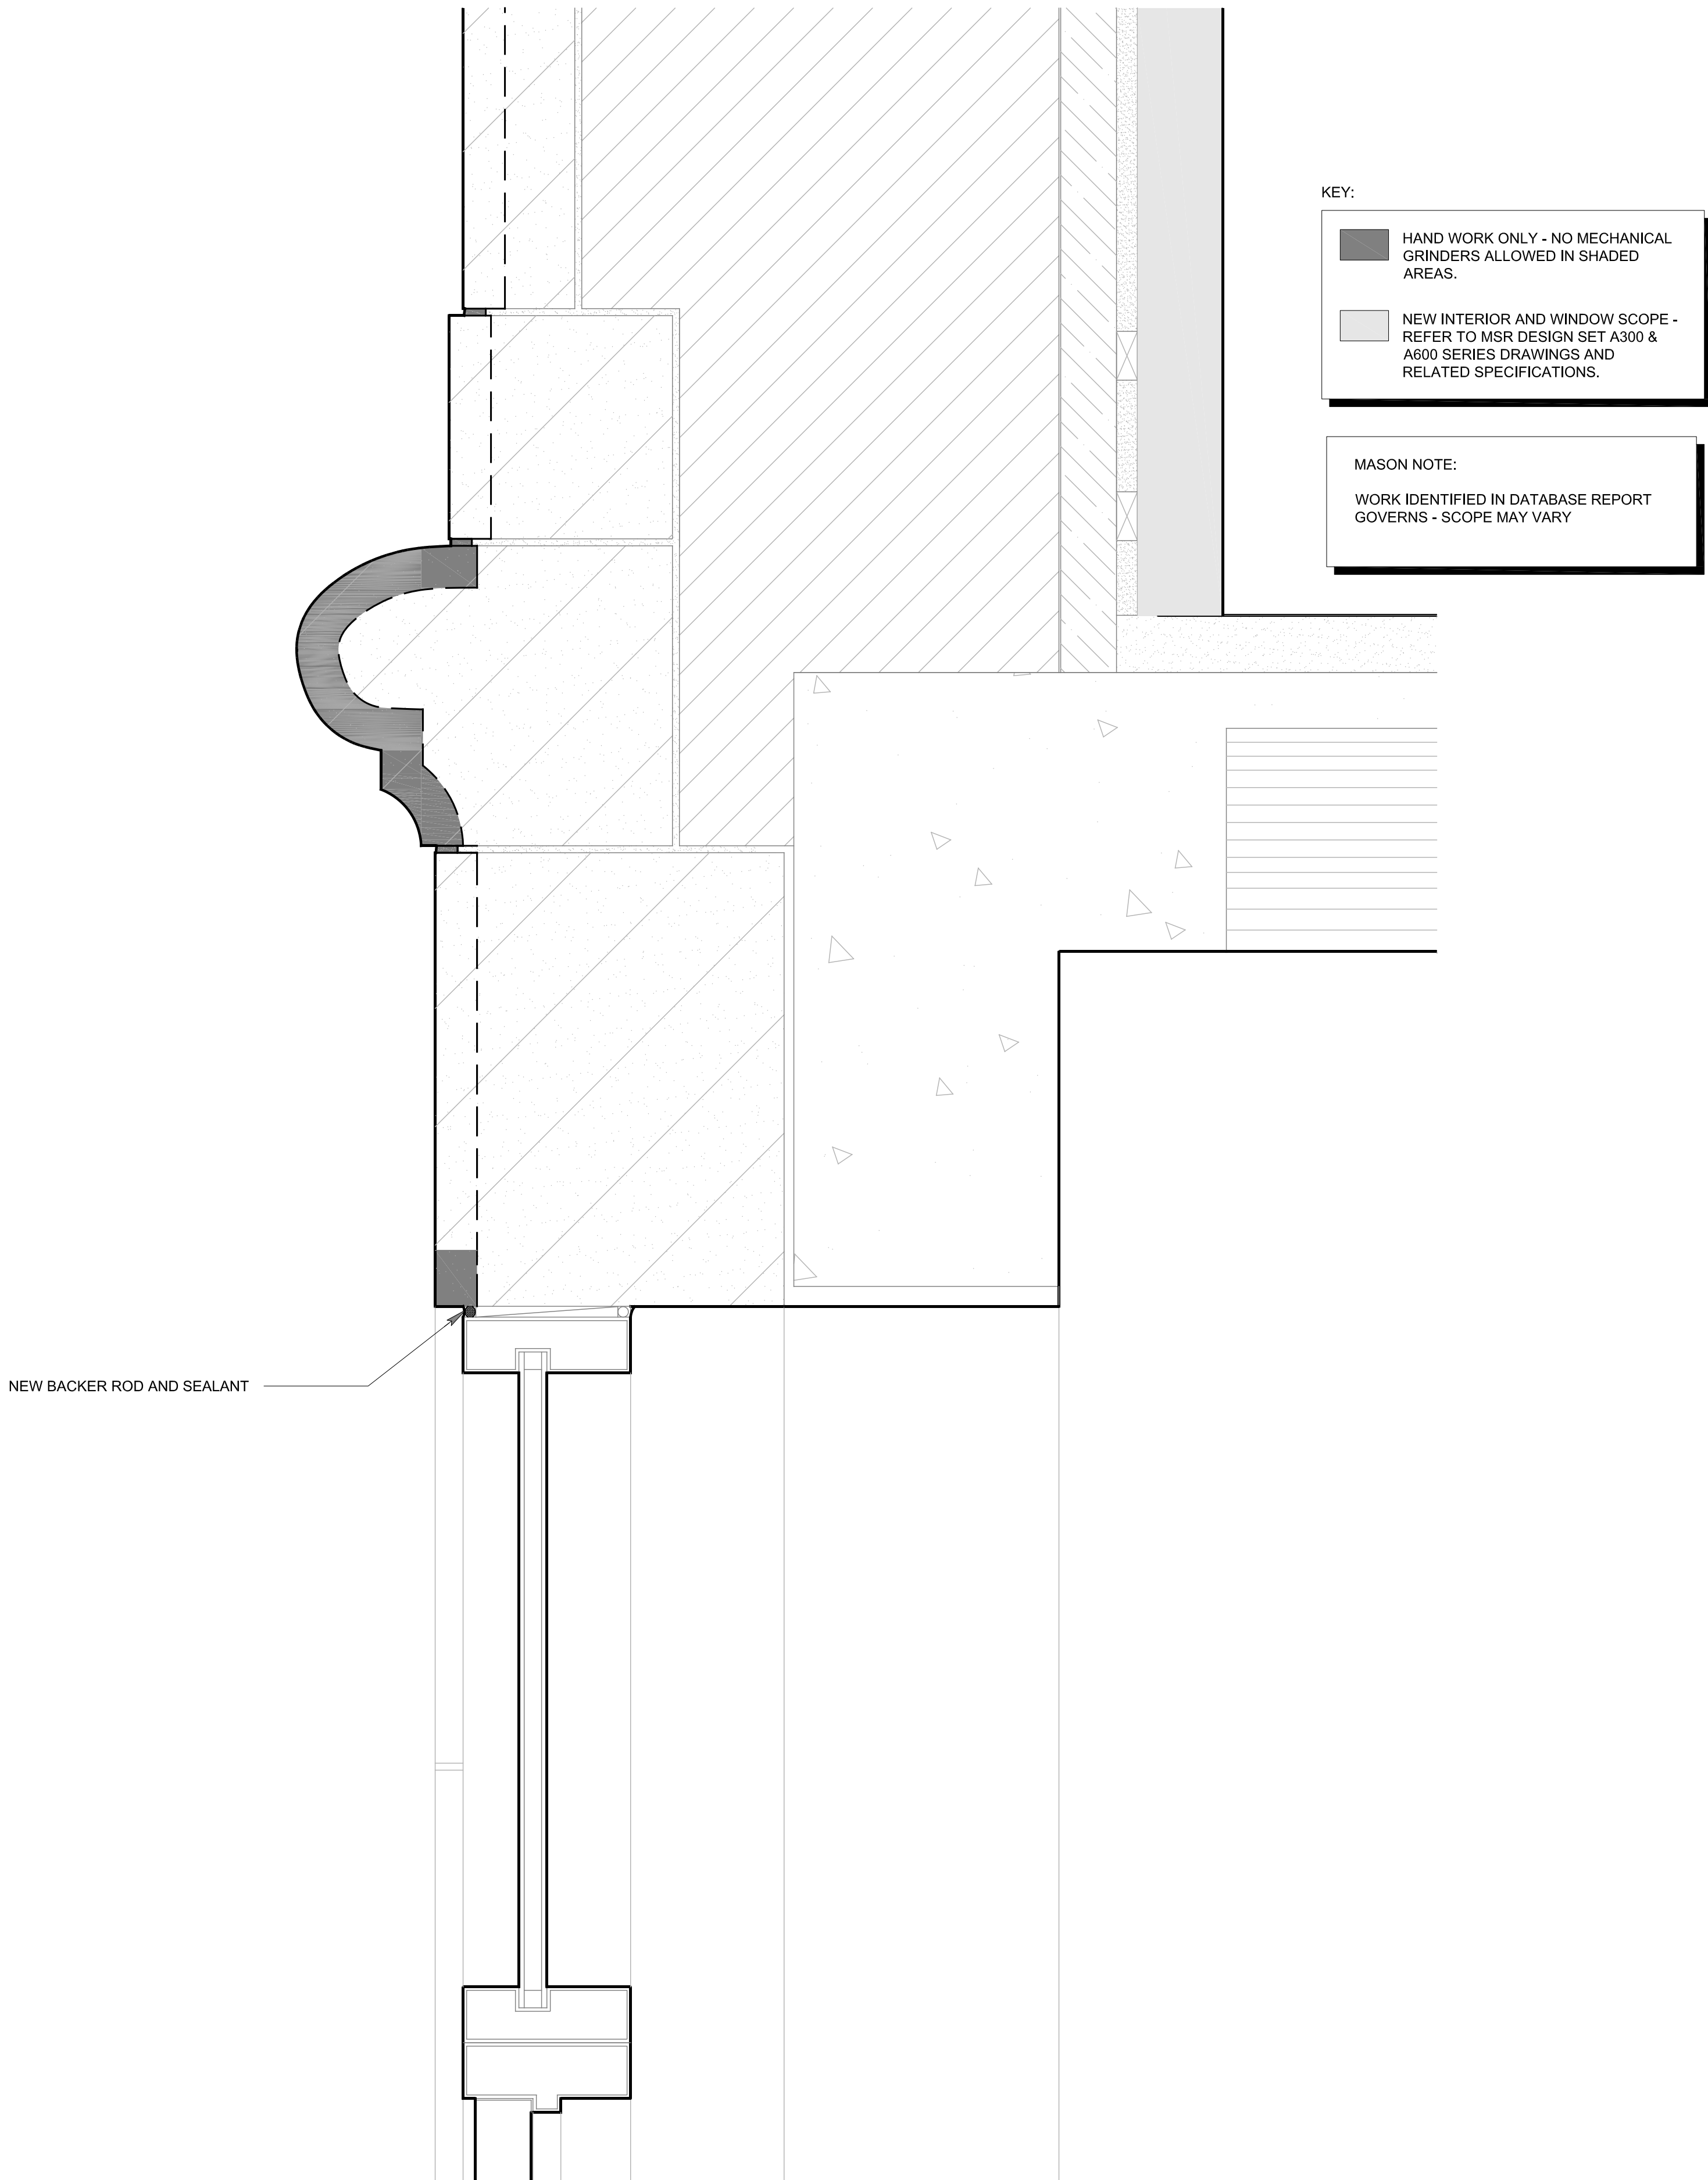

1 ENLARGED TRANSOM AND DOOR HEAD DETAIL
BE338.2 SCALE: 3" = 1'-0"

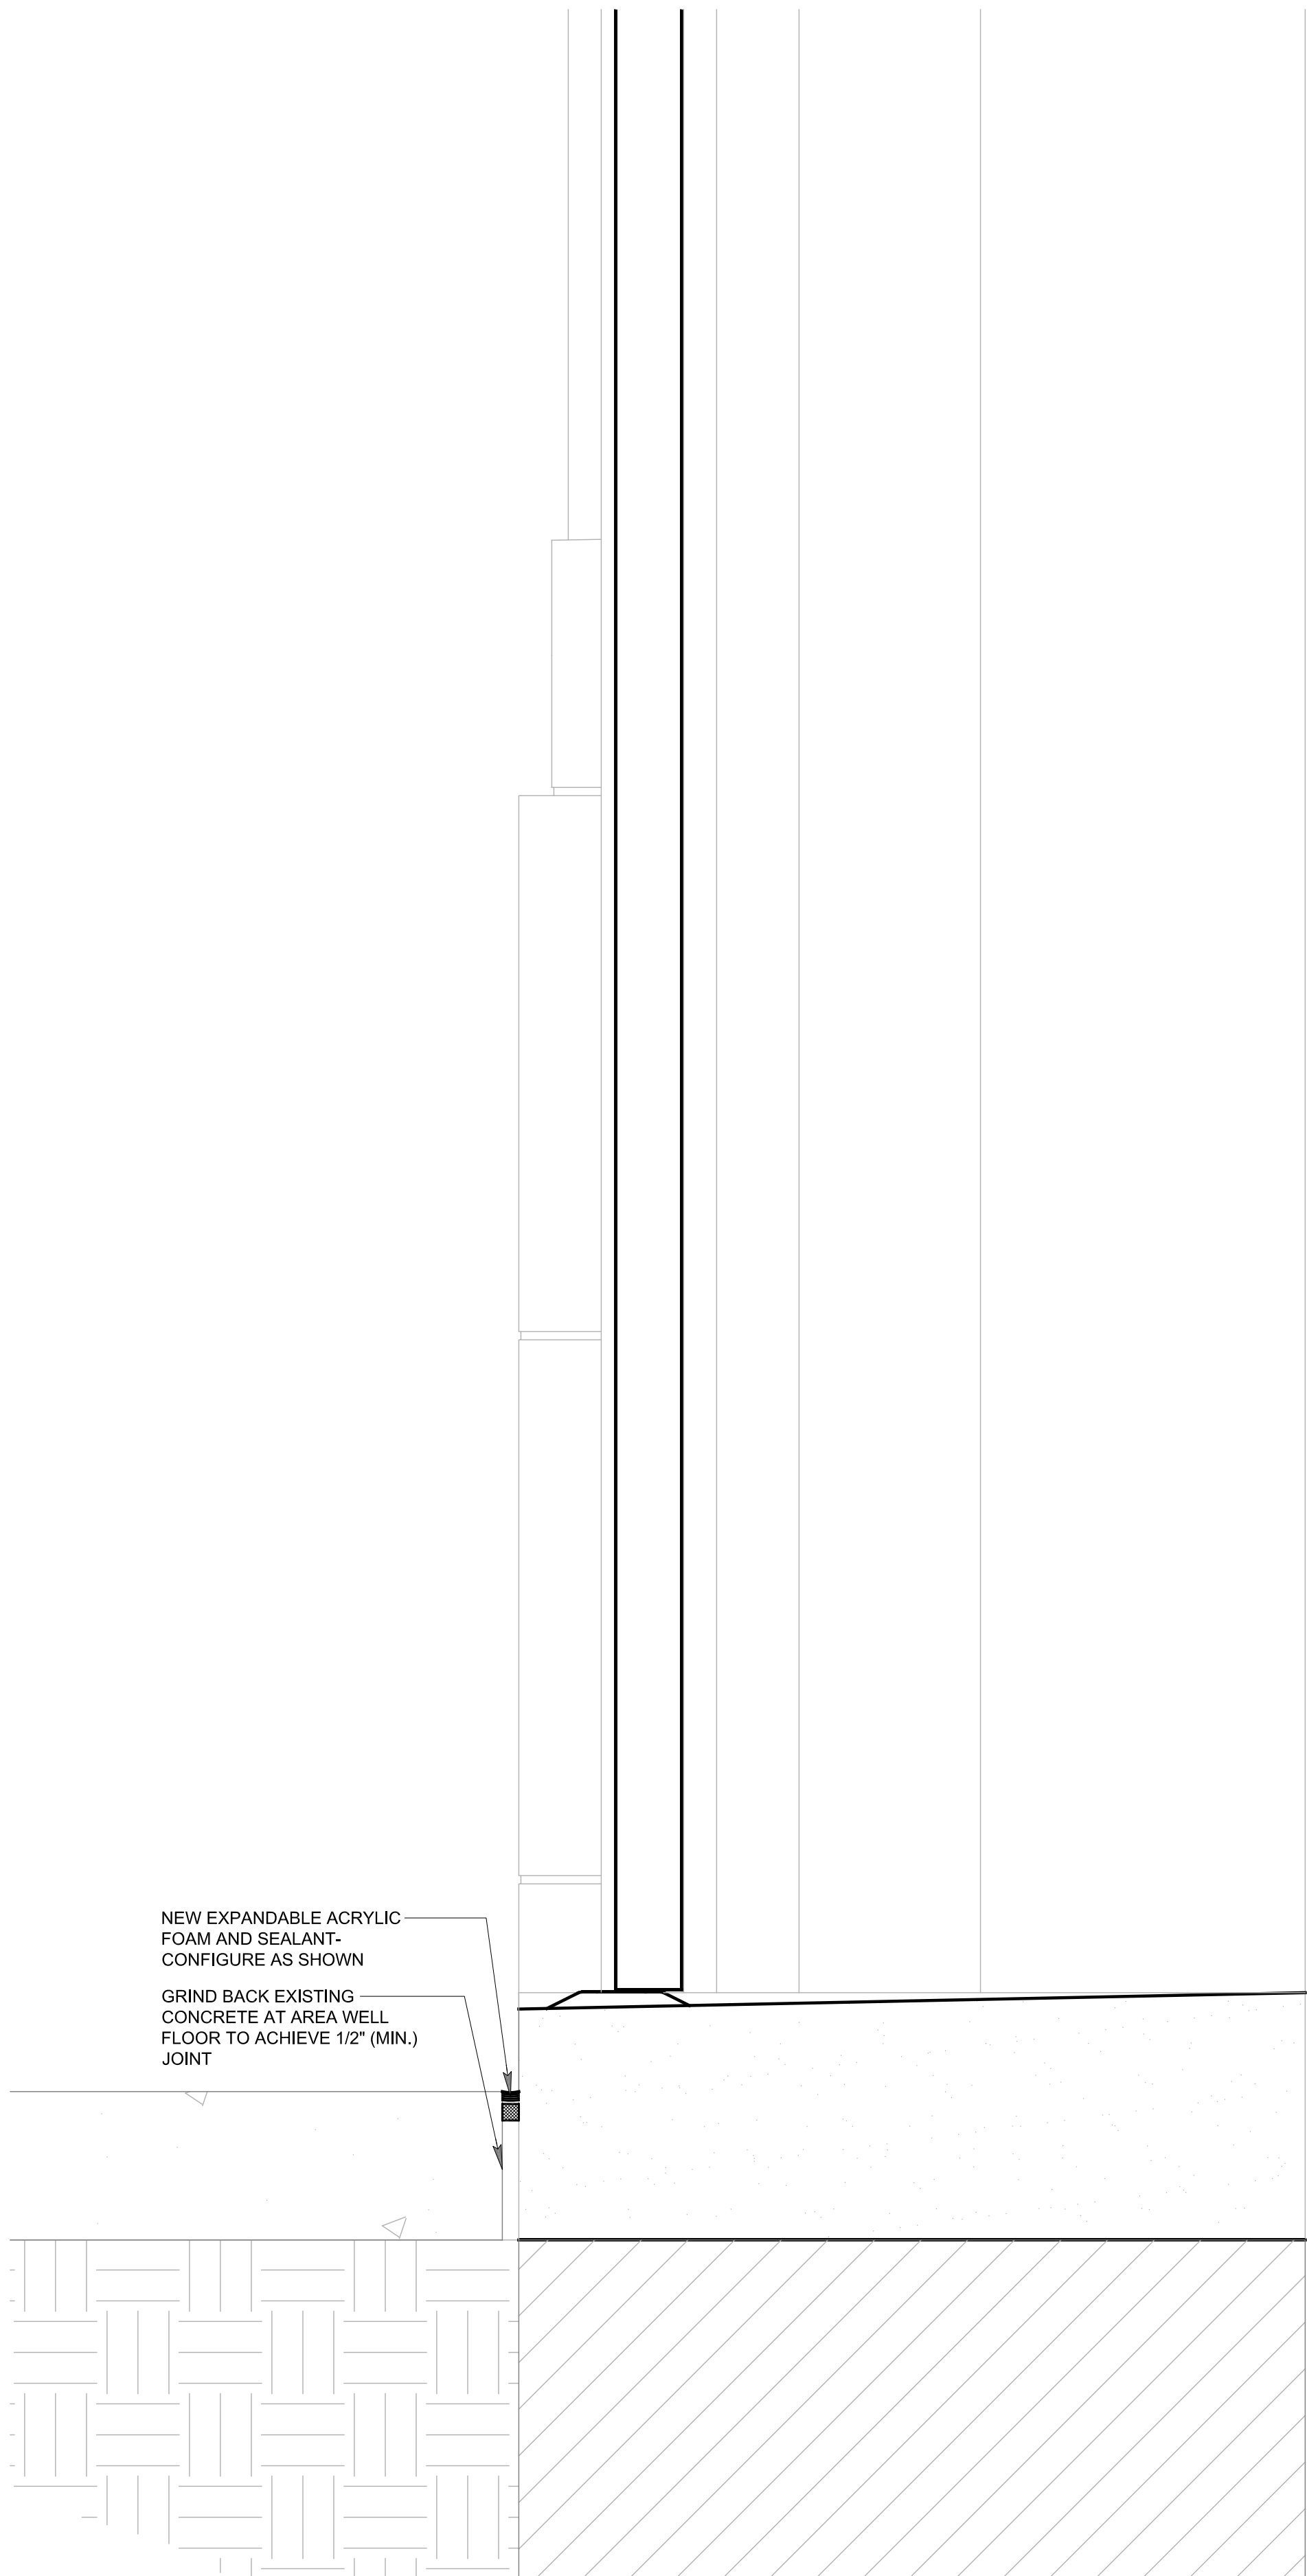

2 ENLARGED THRESHOLD DETAIL
BE338.2 SCALE: 3" = 1'-0"

MSR 710 South 2nd Street, 8th Floor
Minneapolis, Minnesota 55401-2282
Architecture Interiors and Urban Design 612.375.0336 tel
612.342.2216 fax
www.msrdesign.com

Civil Engineering and Landscape Architects
Ken Saiki Design, Inc
303 South Paterson St
Madison, WI 53703
608.251.3650 tel

Structural Engineering, Technology, AV
KJWW
1800 Deming Way, Suite 200
Middleton, WI 53713
608.223.9600 tel

MEP Engineers
MEP Associates
860 Blue Gentian Road, Suite 175
Eagan, MN 55121
651.379.9120 tel

Lighting Designer
Gallina Design
30232 County 7
Chattfield, MN 55823
507.867.1626 tel

Preservation Architect
Charles Quagliana, AIA
5641 Willoughby Rd
Mazomanie, WI 53560
608.449.9589 tel

Building Envelope Consultant
InSite Consulting Architects
115 E. Main Street, Suite 200
Madison, WI 53703
608.204.0825 tel


Fire & Code Consultant
Summit Fire Consulting
575 Minnehaha Ave. W.
St. Paul, MN 55103
651.251.1879 tel

Acoustical Consultant
KRA
4820 Chicago Avenue South, Suite 206
Minneapolis, MN 55417
612.374.3800 tel

Vierbicher
CIVIL ENGINEERS
999 Fourier Drive, Suite 201
Madison
WI 53717

Madison Municipal
Building
BPW Project No # 7939
215 Martin Luther King, Jr. Blvd
Madison, WI 53703

I hereby certify that this plan, specification or report was prepared by me or under my direct supervision and that I am a duly Licensed Architect under the Laws of the State of Wisconsin.
ARCHITECT SEAL

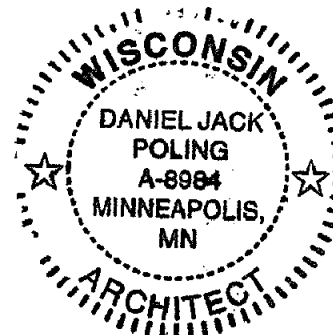

Signature: *Daniel Jack Poling*
Print Name: Jack Poling
Date: 10.07.2016 License No: A-8984

ISSUE		
MARK	DATE	DESCRIPTION
1	3.24.17	BID SET

PROJECT NO: 2014057

PROJECT PHASE: BID SET


DRAWN BY: ZMP/MD CHECKED BY: SMP

Drawing 2014 Copyright Meyer, Schaefer & Associates, LLC


WALL SECTION
AND ENLARGED
DETAILS

EXHIBIT F


BE338.2

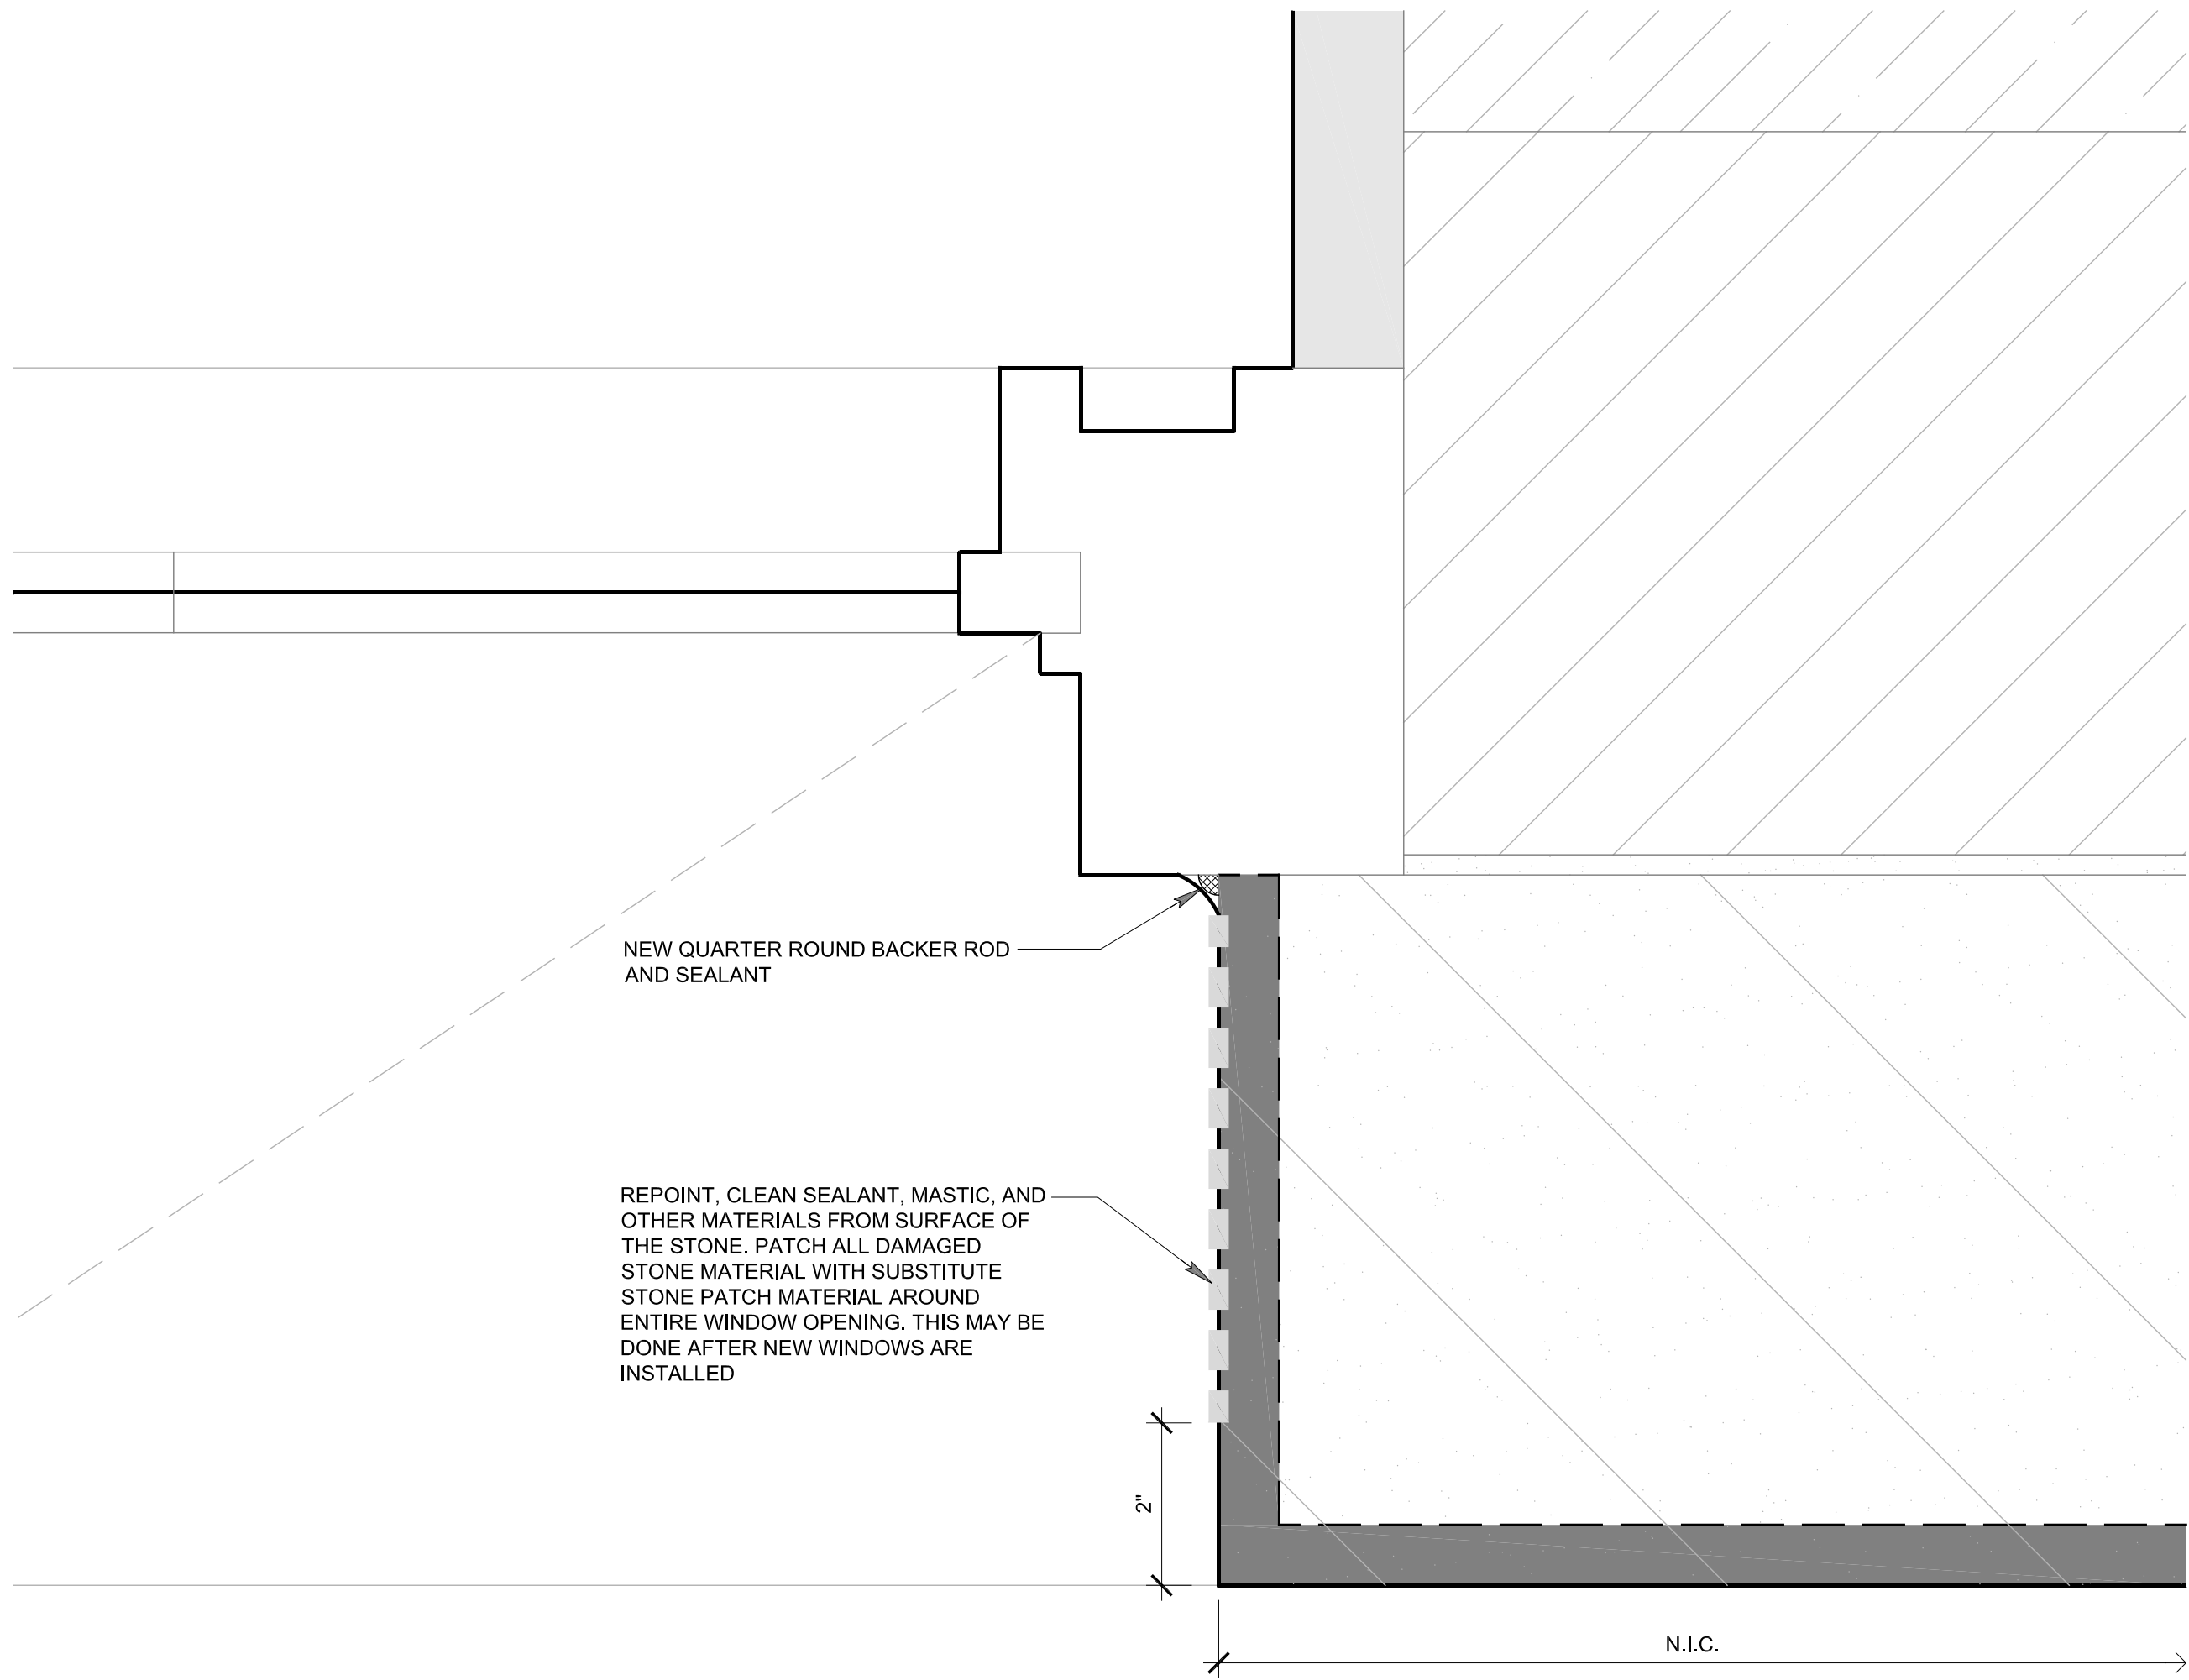


1 JAMB DETAIL - WINDOW TYPE W16
SCALE: 6" = 1'-0"

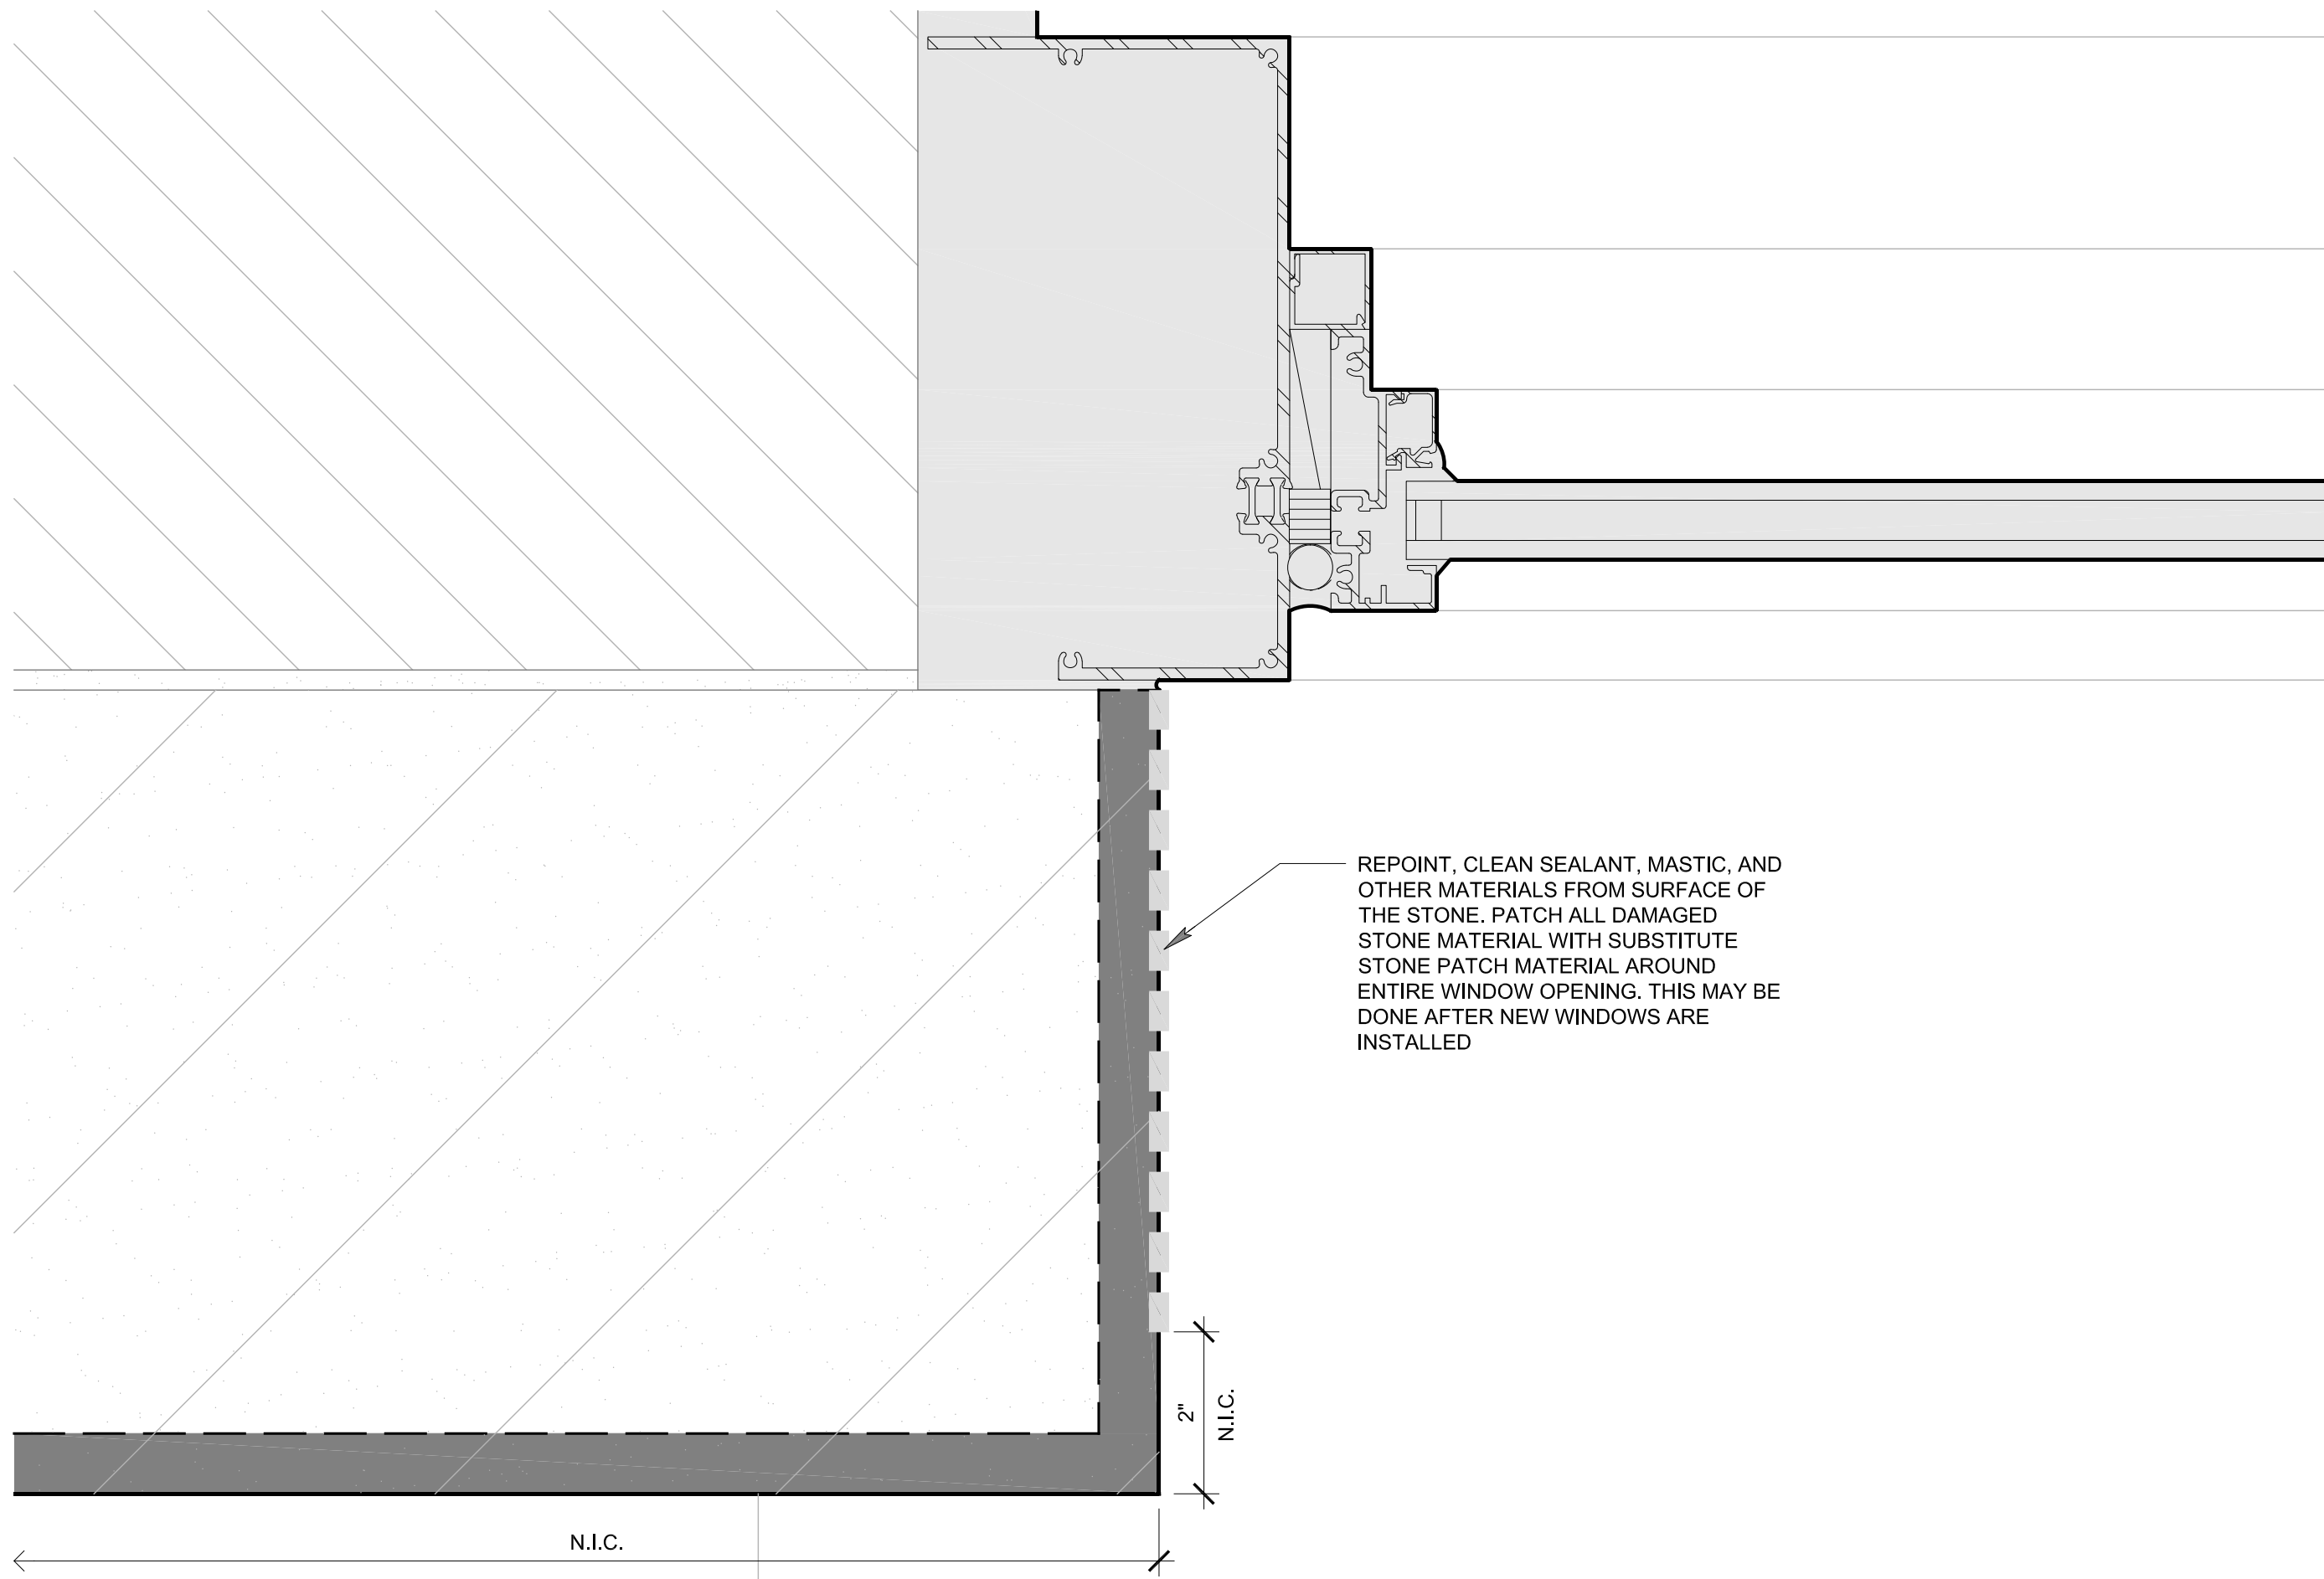

3 JAMB DETAIL - WINDOW TYPE W7
SCALE: 6" = 1'-0"

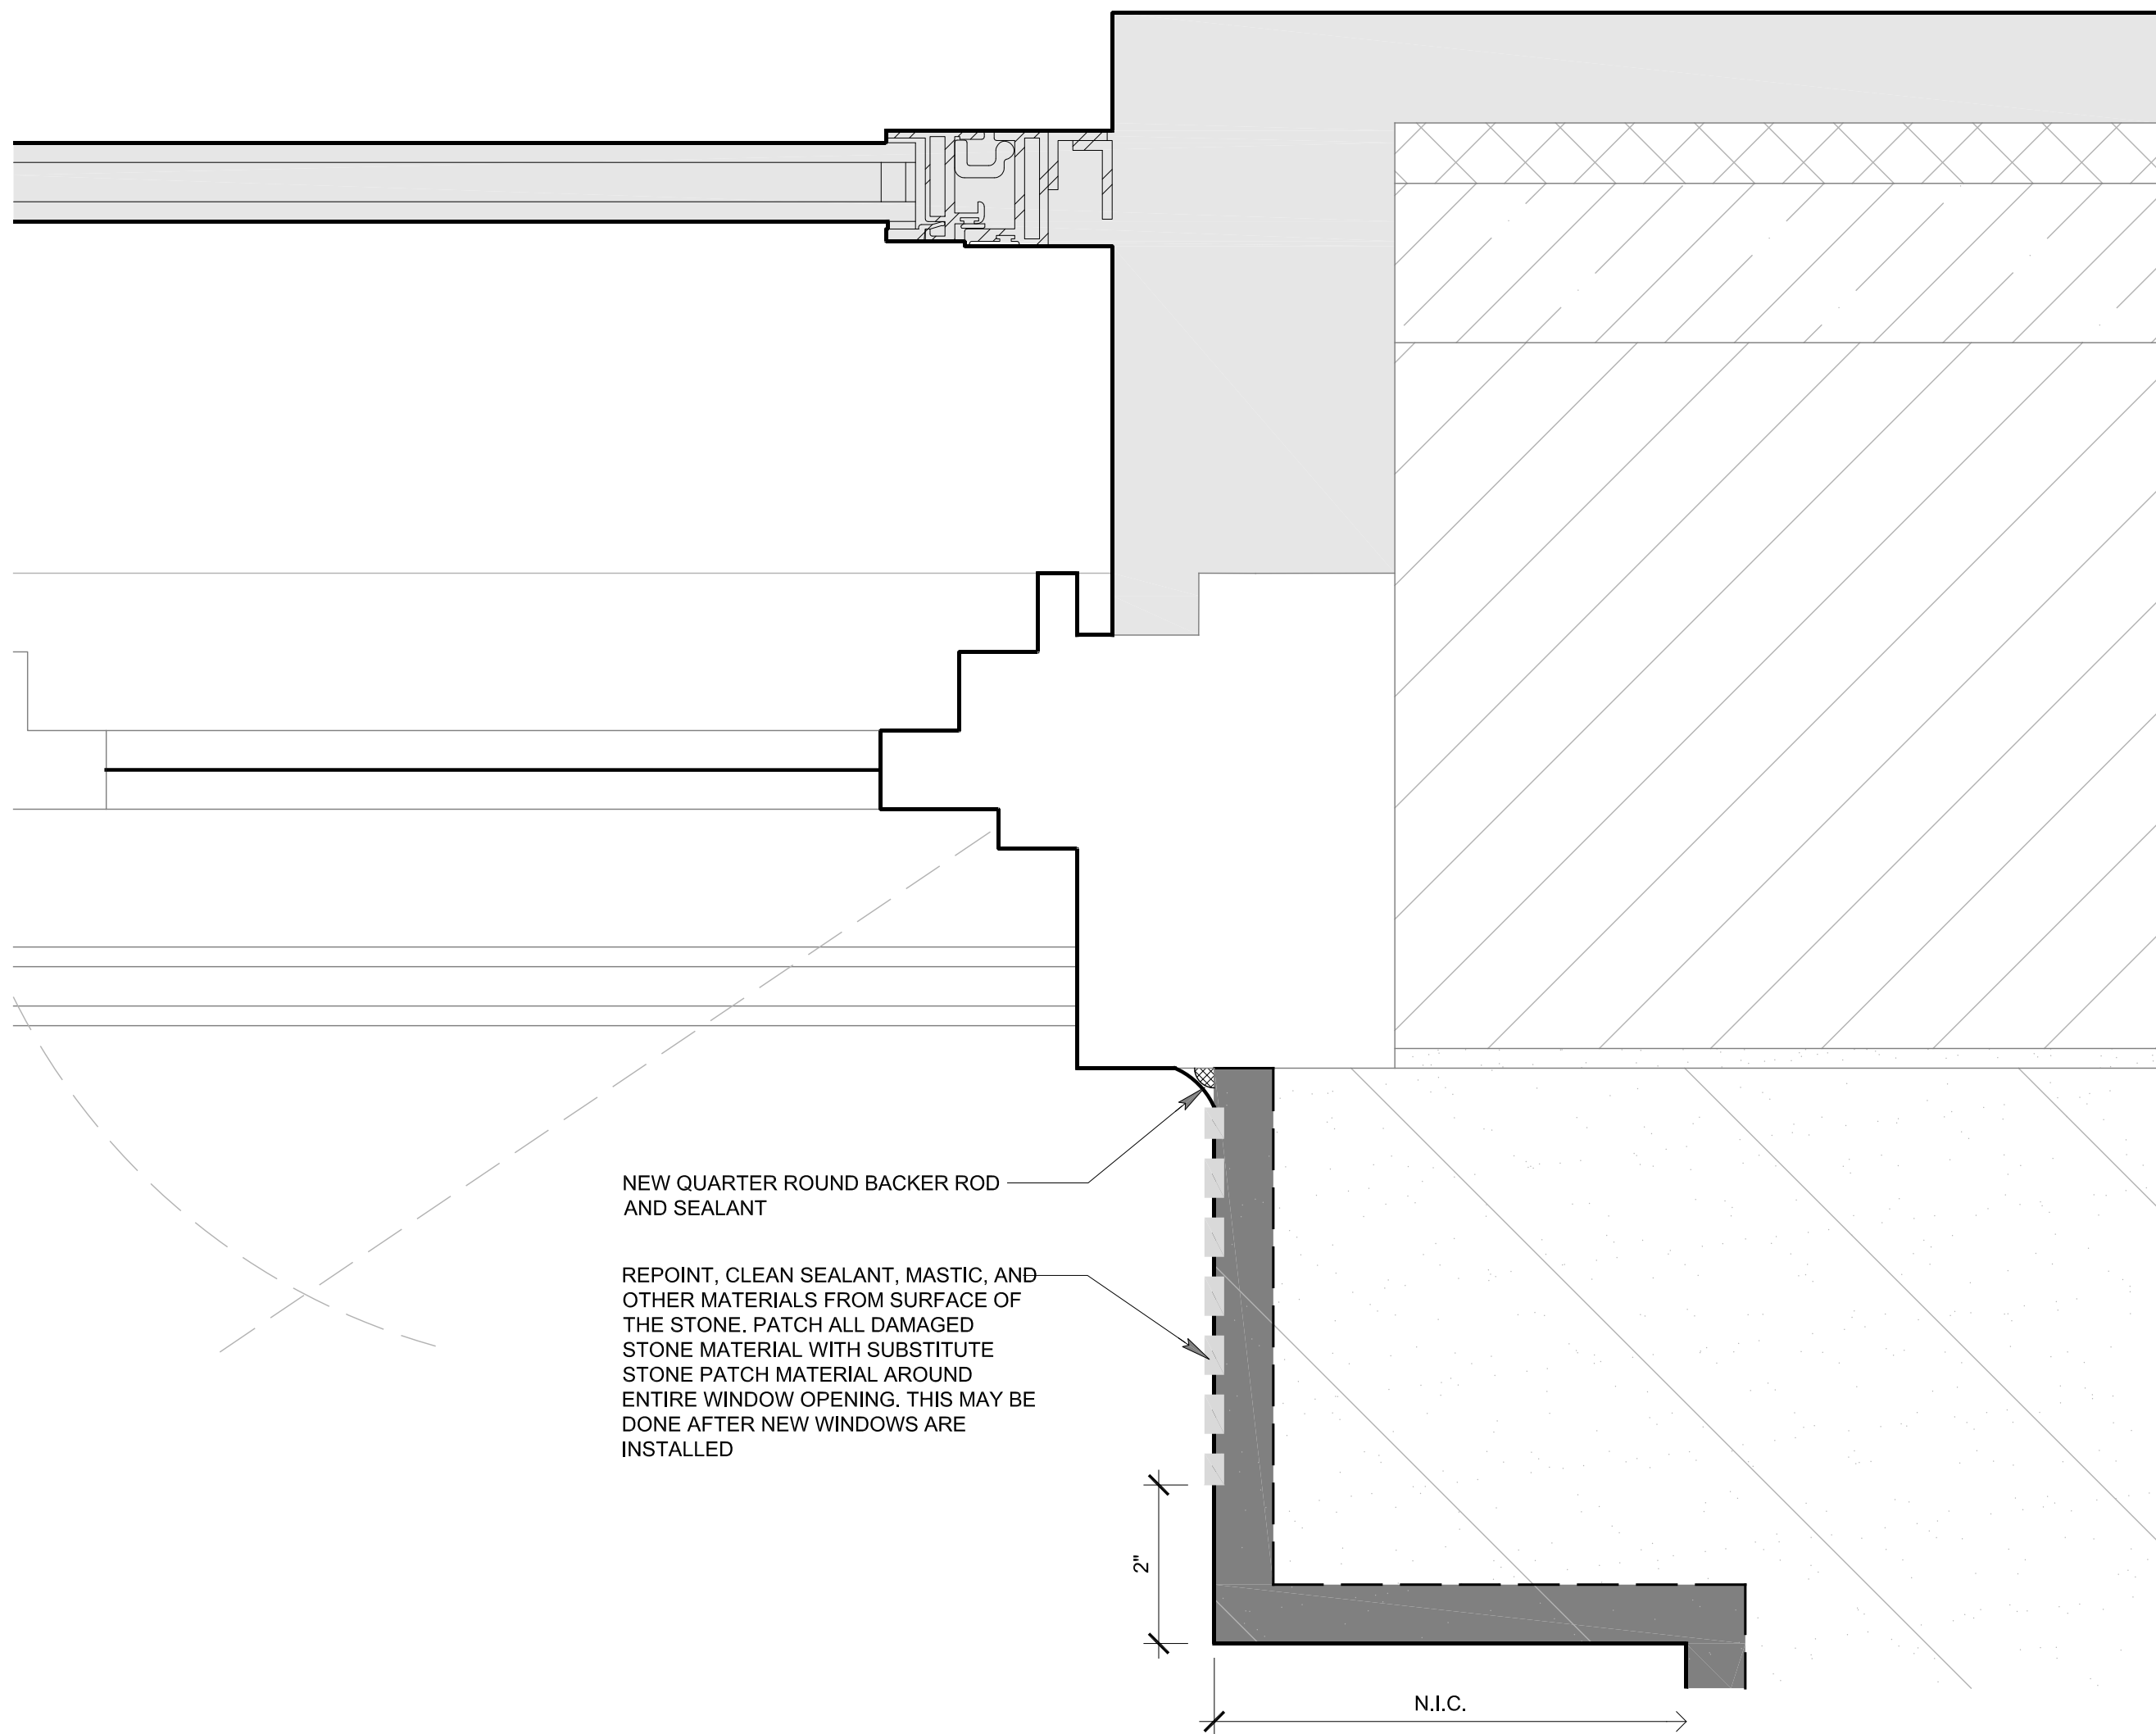

2 JAMB DETAIL - WINDOW TYPE W10
SCALE: 6" = 1'-0"

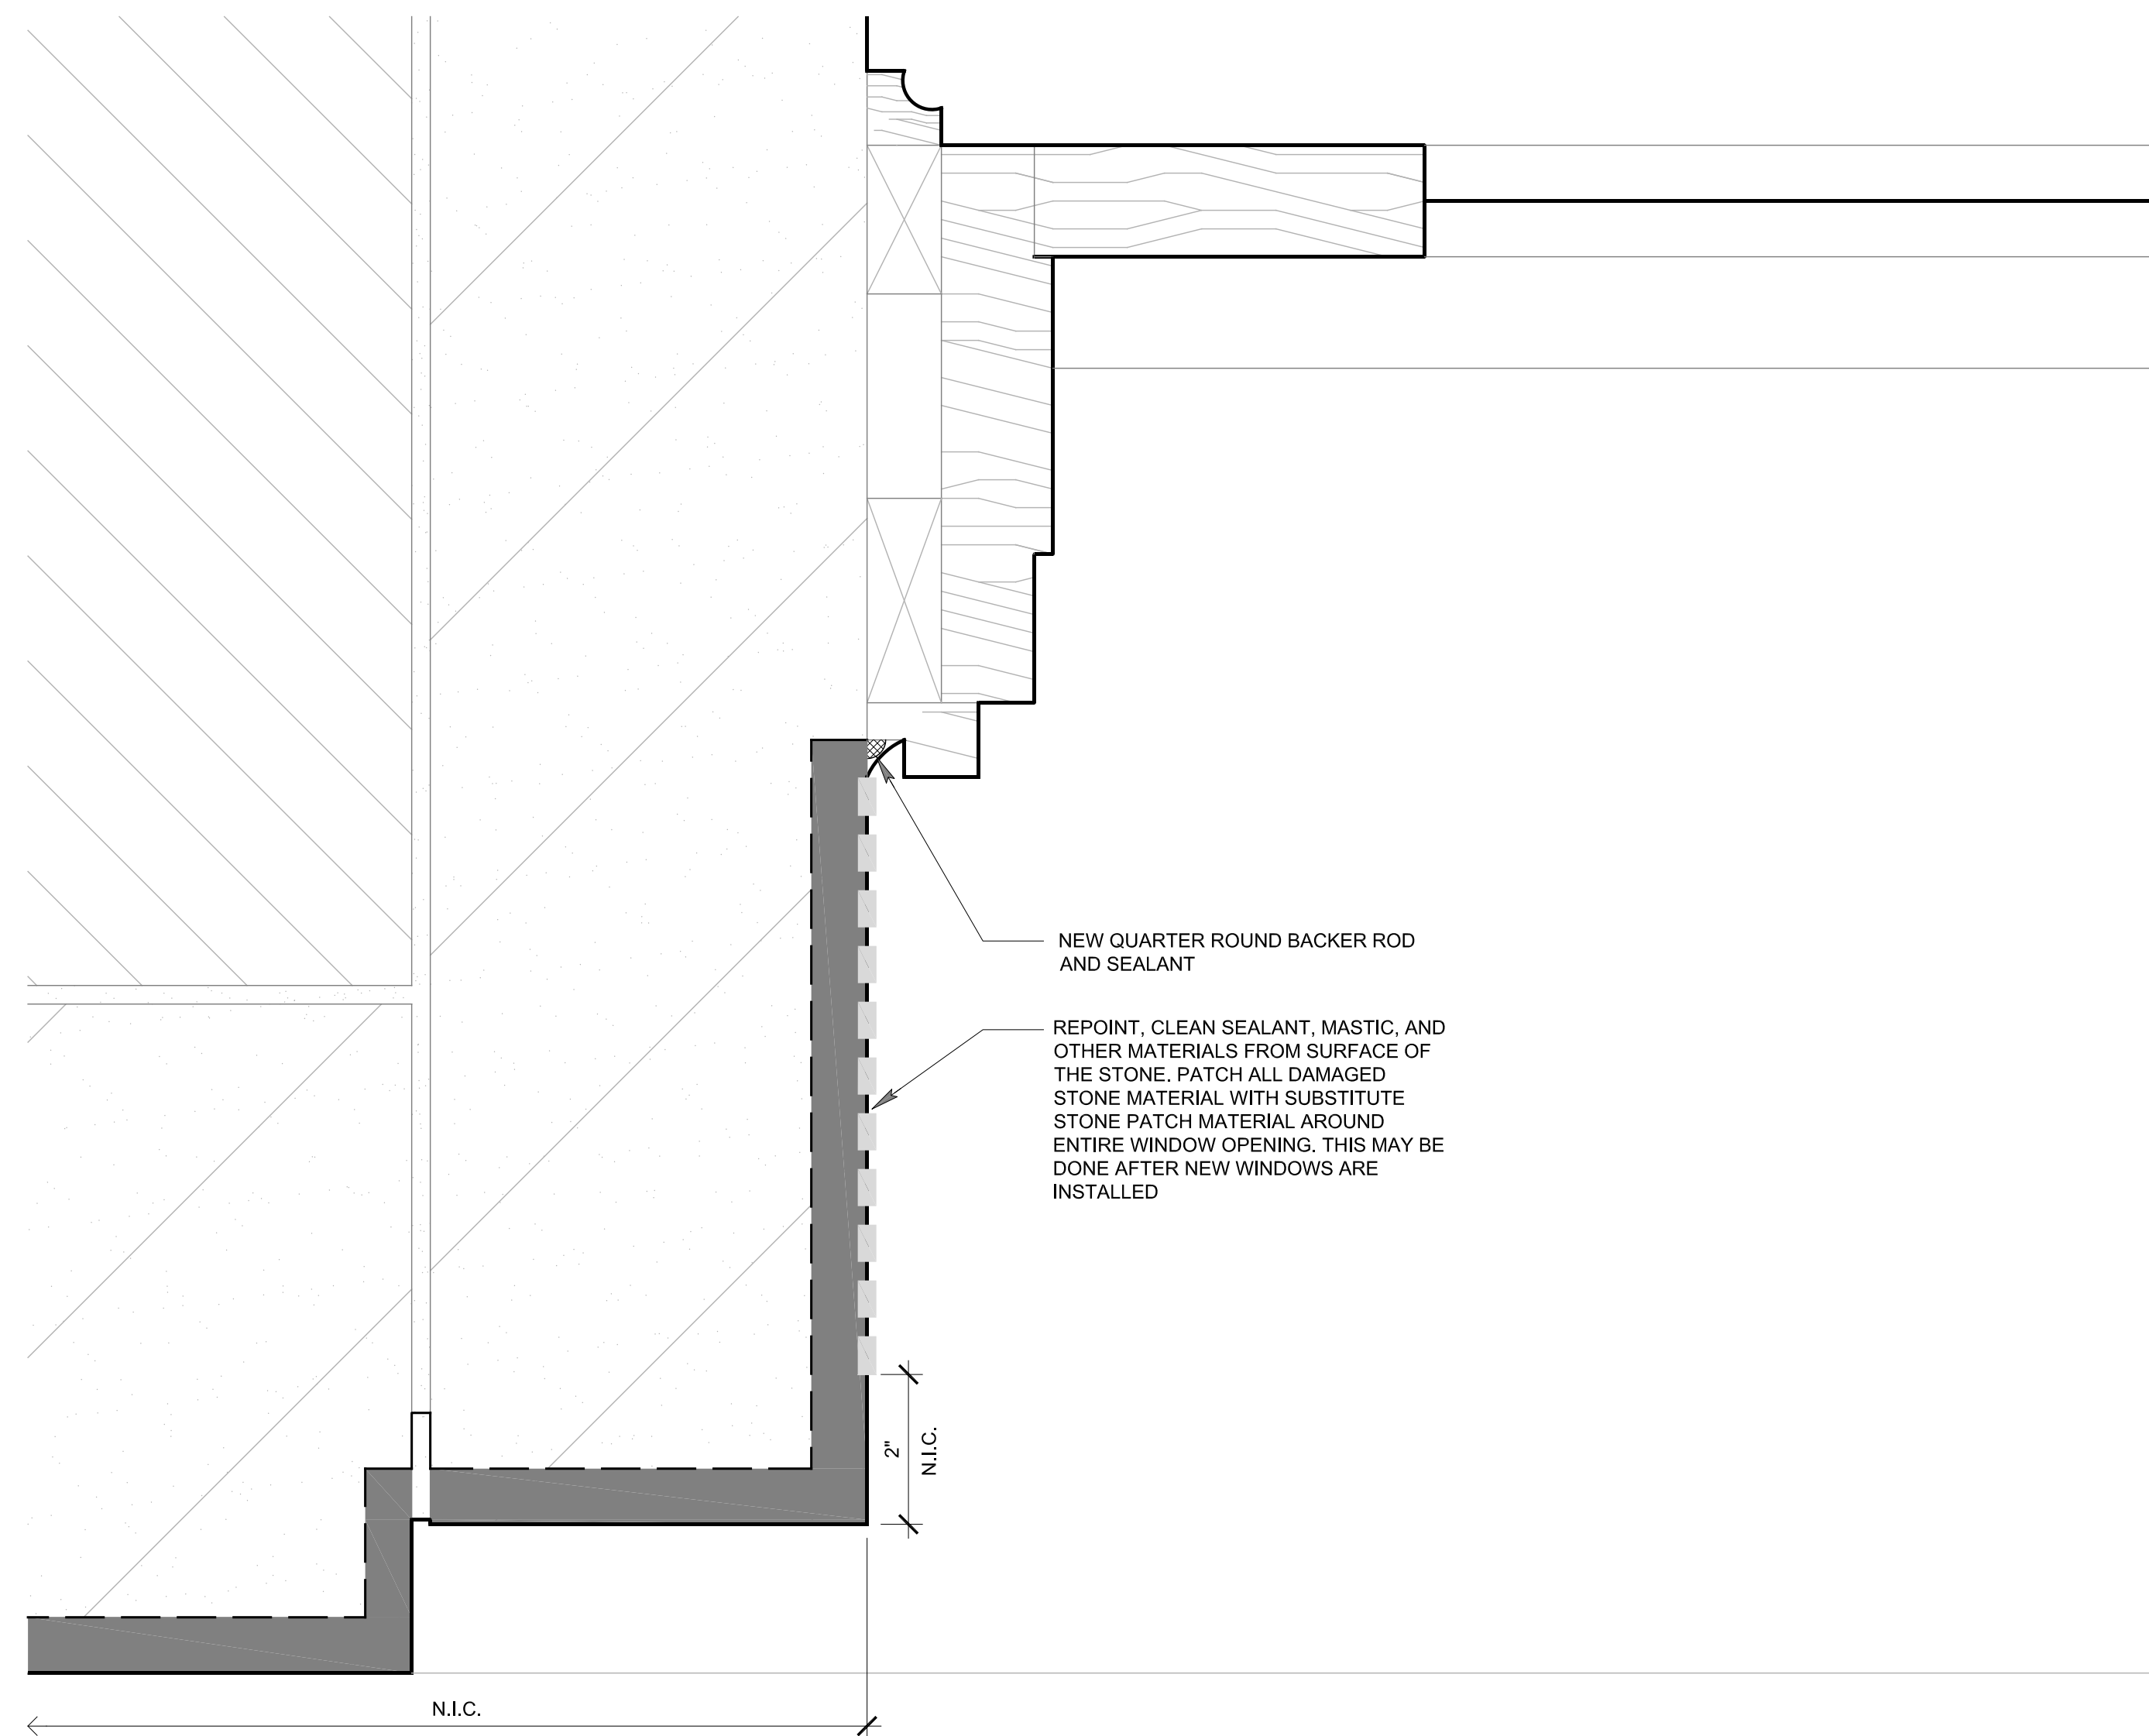

4 JAMB DETAIL @ DOOR
SCALE: 6" = 1'-0"

KEY:

- HAND WORK ONLY - NO MECHANICAL GRINDERS ALLOWED IN SHADED AREAS.
- NEW INTERIOR AND WINDOW SCOPE - REFER TO MSR DESIGN SET A300 & A600 SERIES DRAWINGS AND RELATED SPECIFICATIONS.

MASON NOTE:

WORK IDENTIFIED IN DATABASE REPORT GOVERNS - SCOPE MAY VARY

MSR 710 South 2nd Street, 8th Floor
Minneapolis, Minnesota 55401-2282
Architecture 612.375.0336 tel
Interiors and 612.342.2216 fax
Urban Design www.msrdesign.com

Civil Engineering and Landscape Architects
Ken Saiki Design, Inc
303 South Paterson St
Madison, WI 53703
608.251.3600 tel

Structural Engineering, Technology, AV
KJWW
1800 Daming Way, Suite 200
Middleton, WI 53713
608.223.9600 tel

MEP Engineers
MEP Associates
860 Blue Gentian Road, Suite 175
Eagan, MN 55121
651.379.9120 tel

Lighting Designer
Galina Design
30232 County 7
Chetfield, MN 55823
507.867.1626 tel

Preservation Architect
Charles Quagliana, AIA
5641 Willoughby Rd
Mazomanie, WI 53560
608.449.9589 tel

Building Envelope Consultant
InSite Consulting Architects
116 E. Main Street, Suite 200
Madison, WI 53703
608.204.0825 tel


Fire & Code Consultant
Summit Fire Consulting
575 Minnehaha Ave. W.
St. Paul, MN 55103
651.251.1879 tel

Acoustical Consultant
KRA
4820 Chicago Avenue South, Suite 206
Minneapolis, MN 55417
612.374.3800 tel

Vierbicher
CIVIL ENGINEERS
999 Fourier Drive, Suite 201
Madison
WI 53717

Madison Municipal Building
BPW Project No # 7939
215 Martin Luther King, Jr. Blvd
Madison, WI 53703

I hereby certify that this plan, specification or report was prepared by me or under my direct supervision and that I am a duly Licensed Architect under the Laws of the State of Wisconsin.
ARCHITECT SEAL

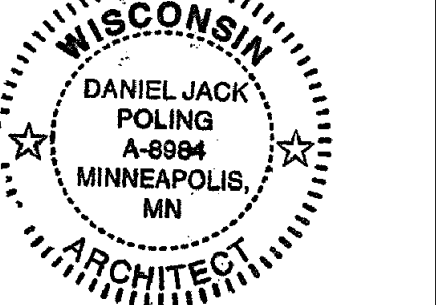

Signature: *[Signature]*
Print Name: Jack Poling
Date: 10.07.2016 License No: A-9994

ISSUE		
MARK	DATE	DESCRIPTION
1	3.24.17	BID SET

PROJECT NO: 2014057
PROJECT PHASE: BID SET
DRAWN BY: ZMP/MD CHECKED BY: SMP
Drawing © 2016 Copyright Meyer, Schaefer & Associates, LLC.

PLAN SECTIONS @ WINDOW TYPES
EXHIBIT F
BE338.3






BE340.2






2 ENLARGED LINTEL DETAIL @ EXISTING WINDOW HEAD
BE340.5 SCALE: FULL SIZE

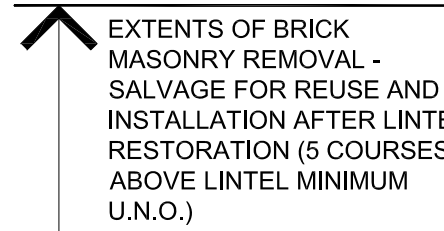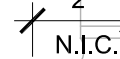

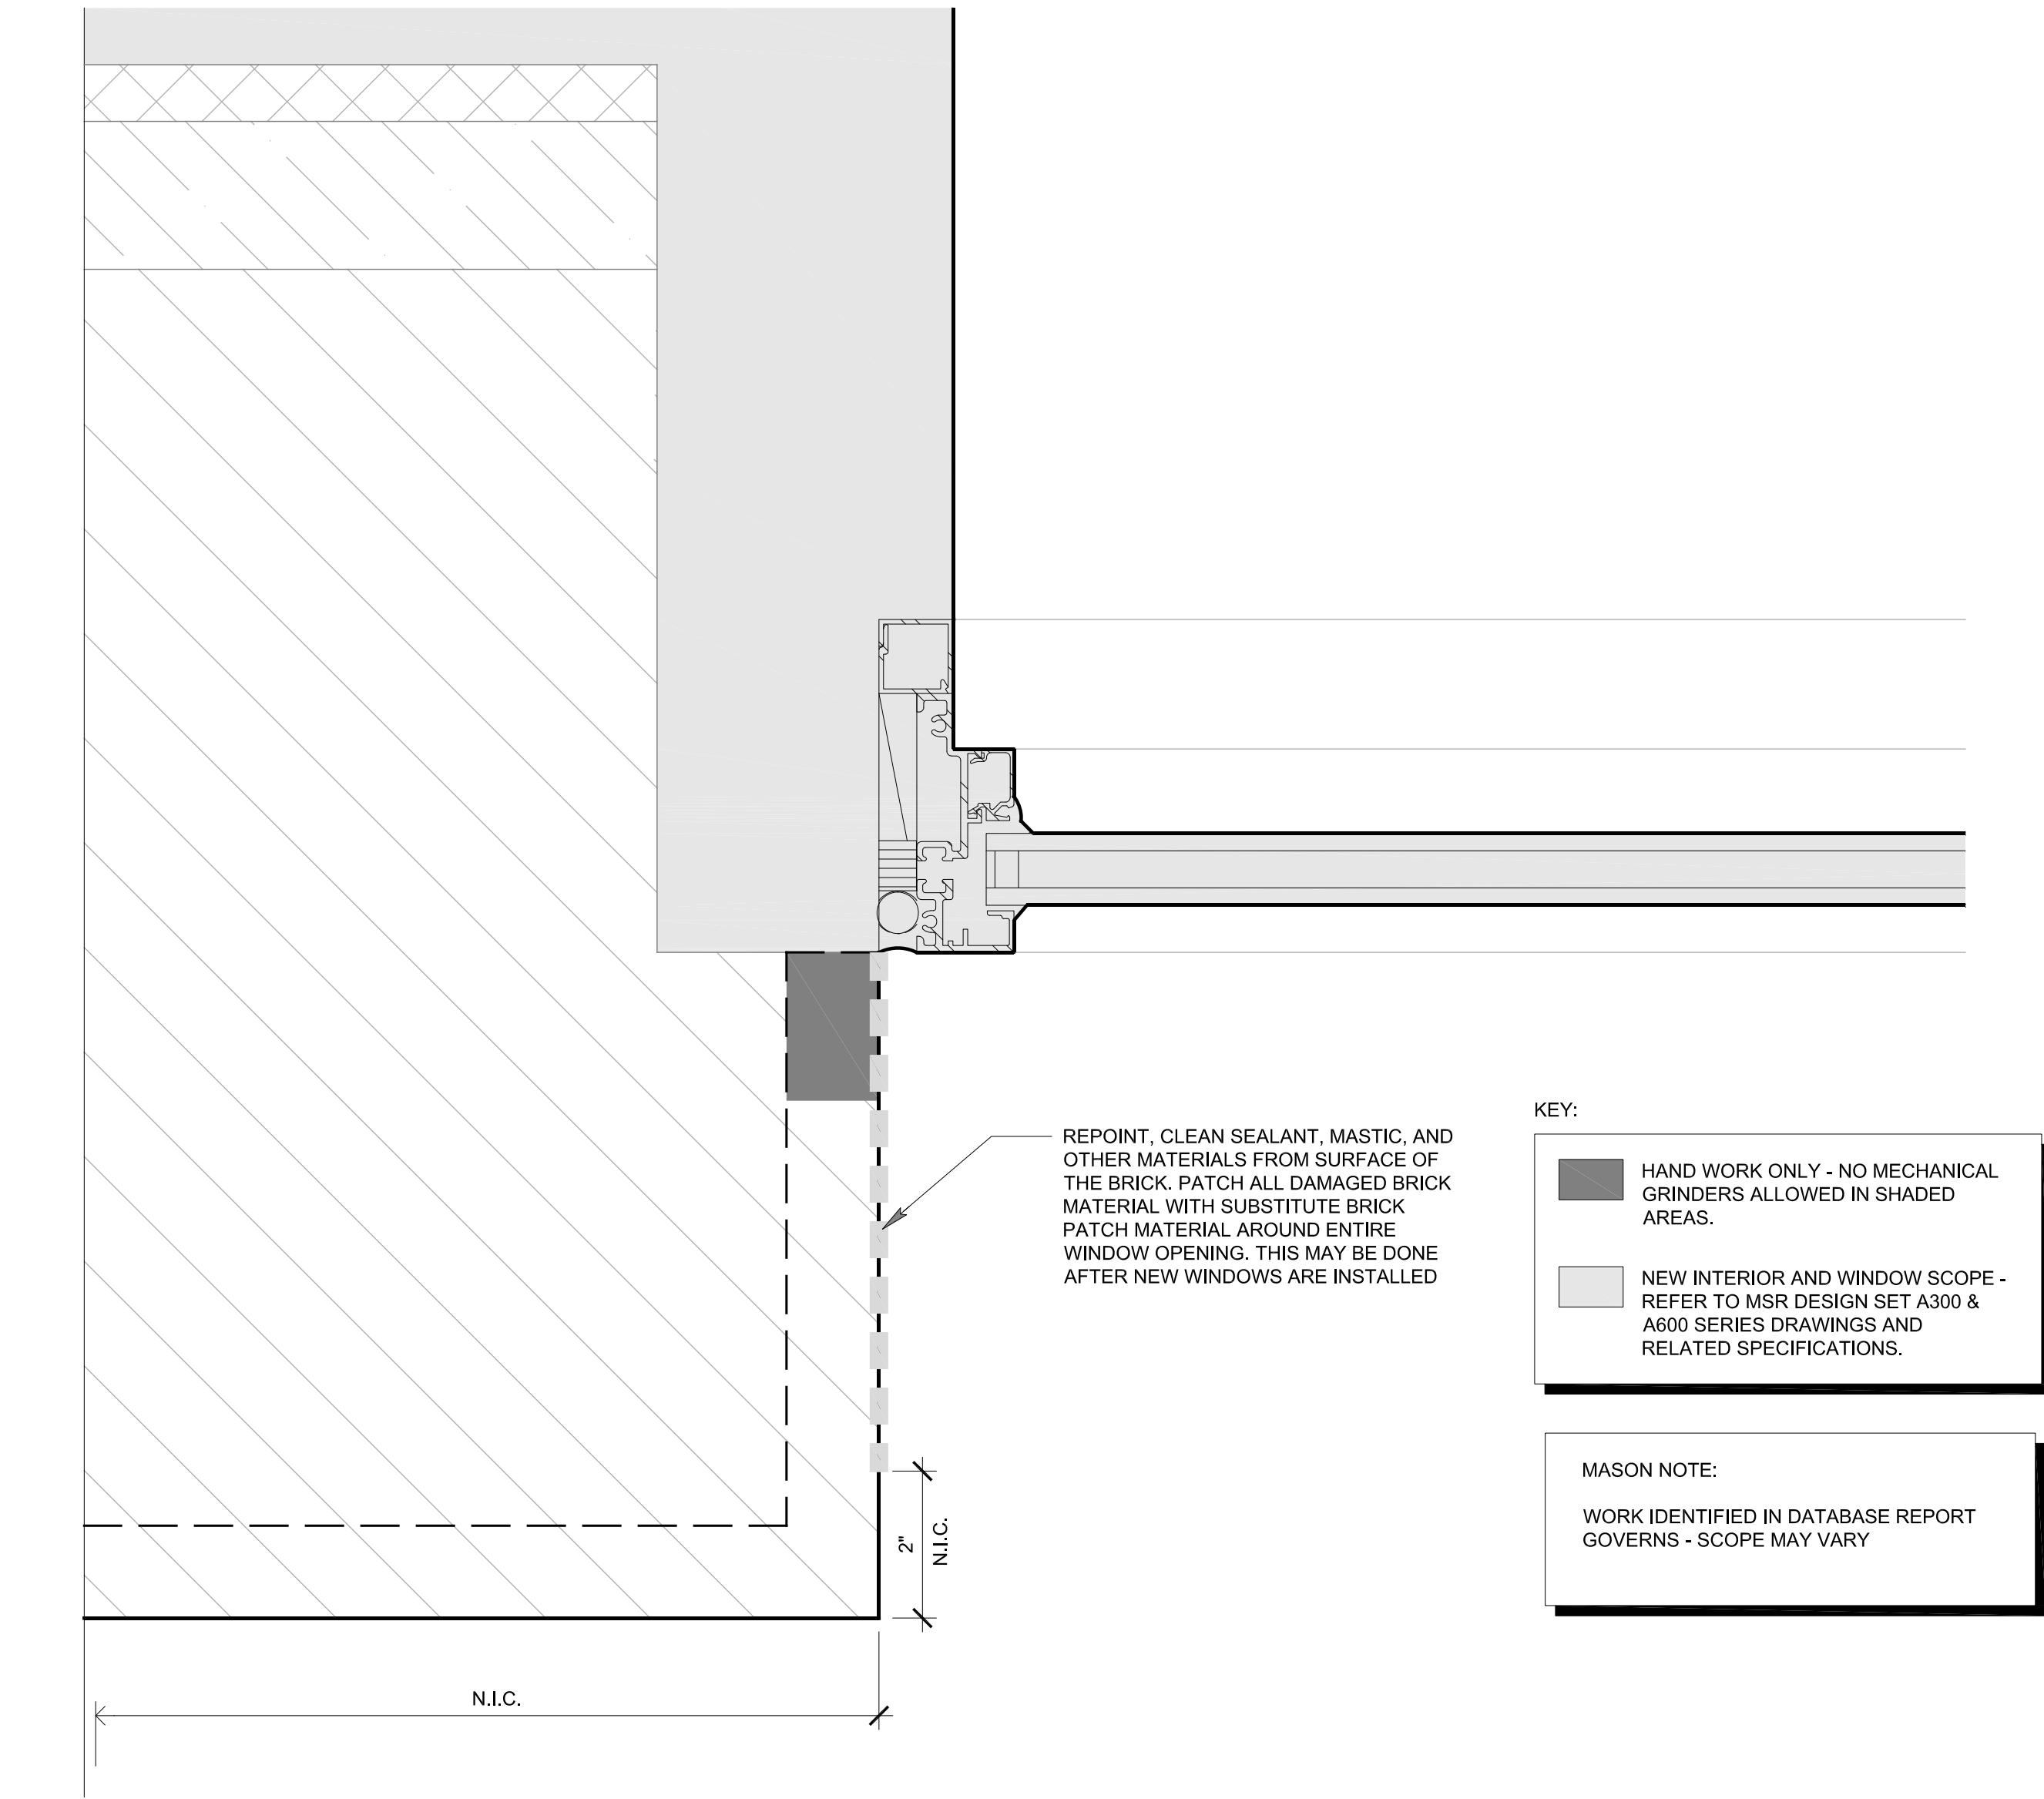

1 JAMB DETAIL - WINDOW TYPE W18
BE341.3 SCALE: 6" = 1'-0"

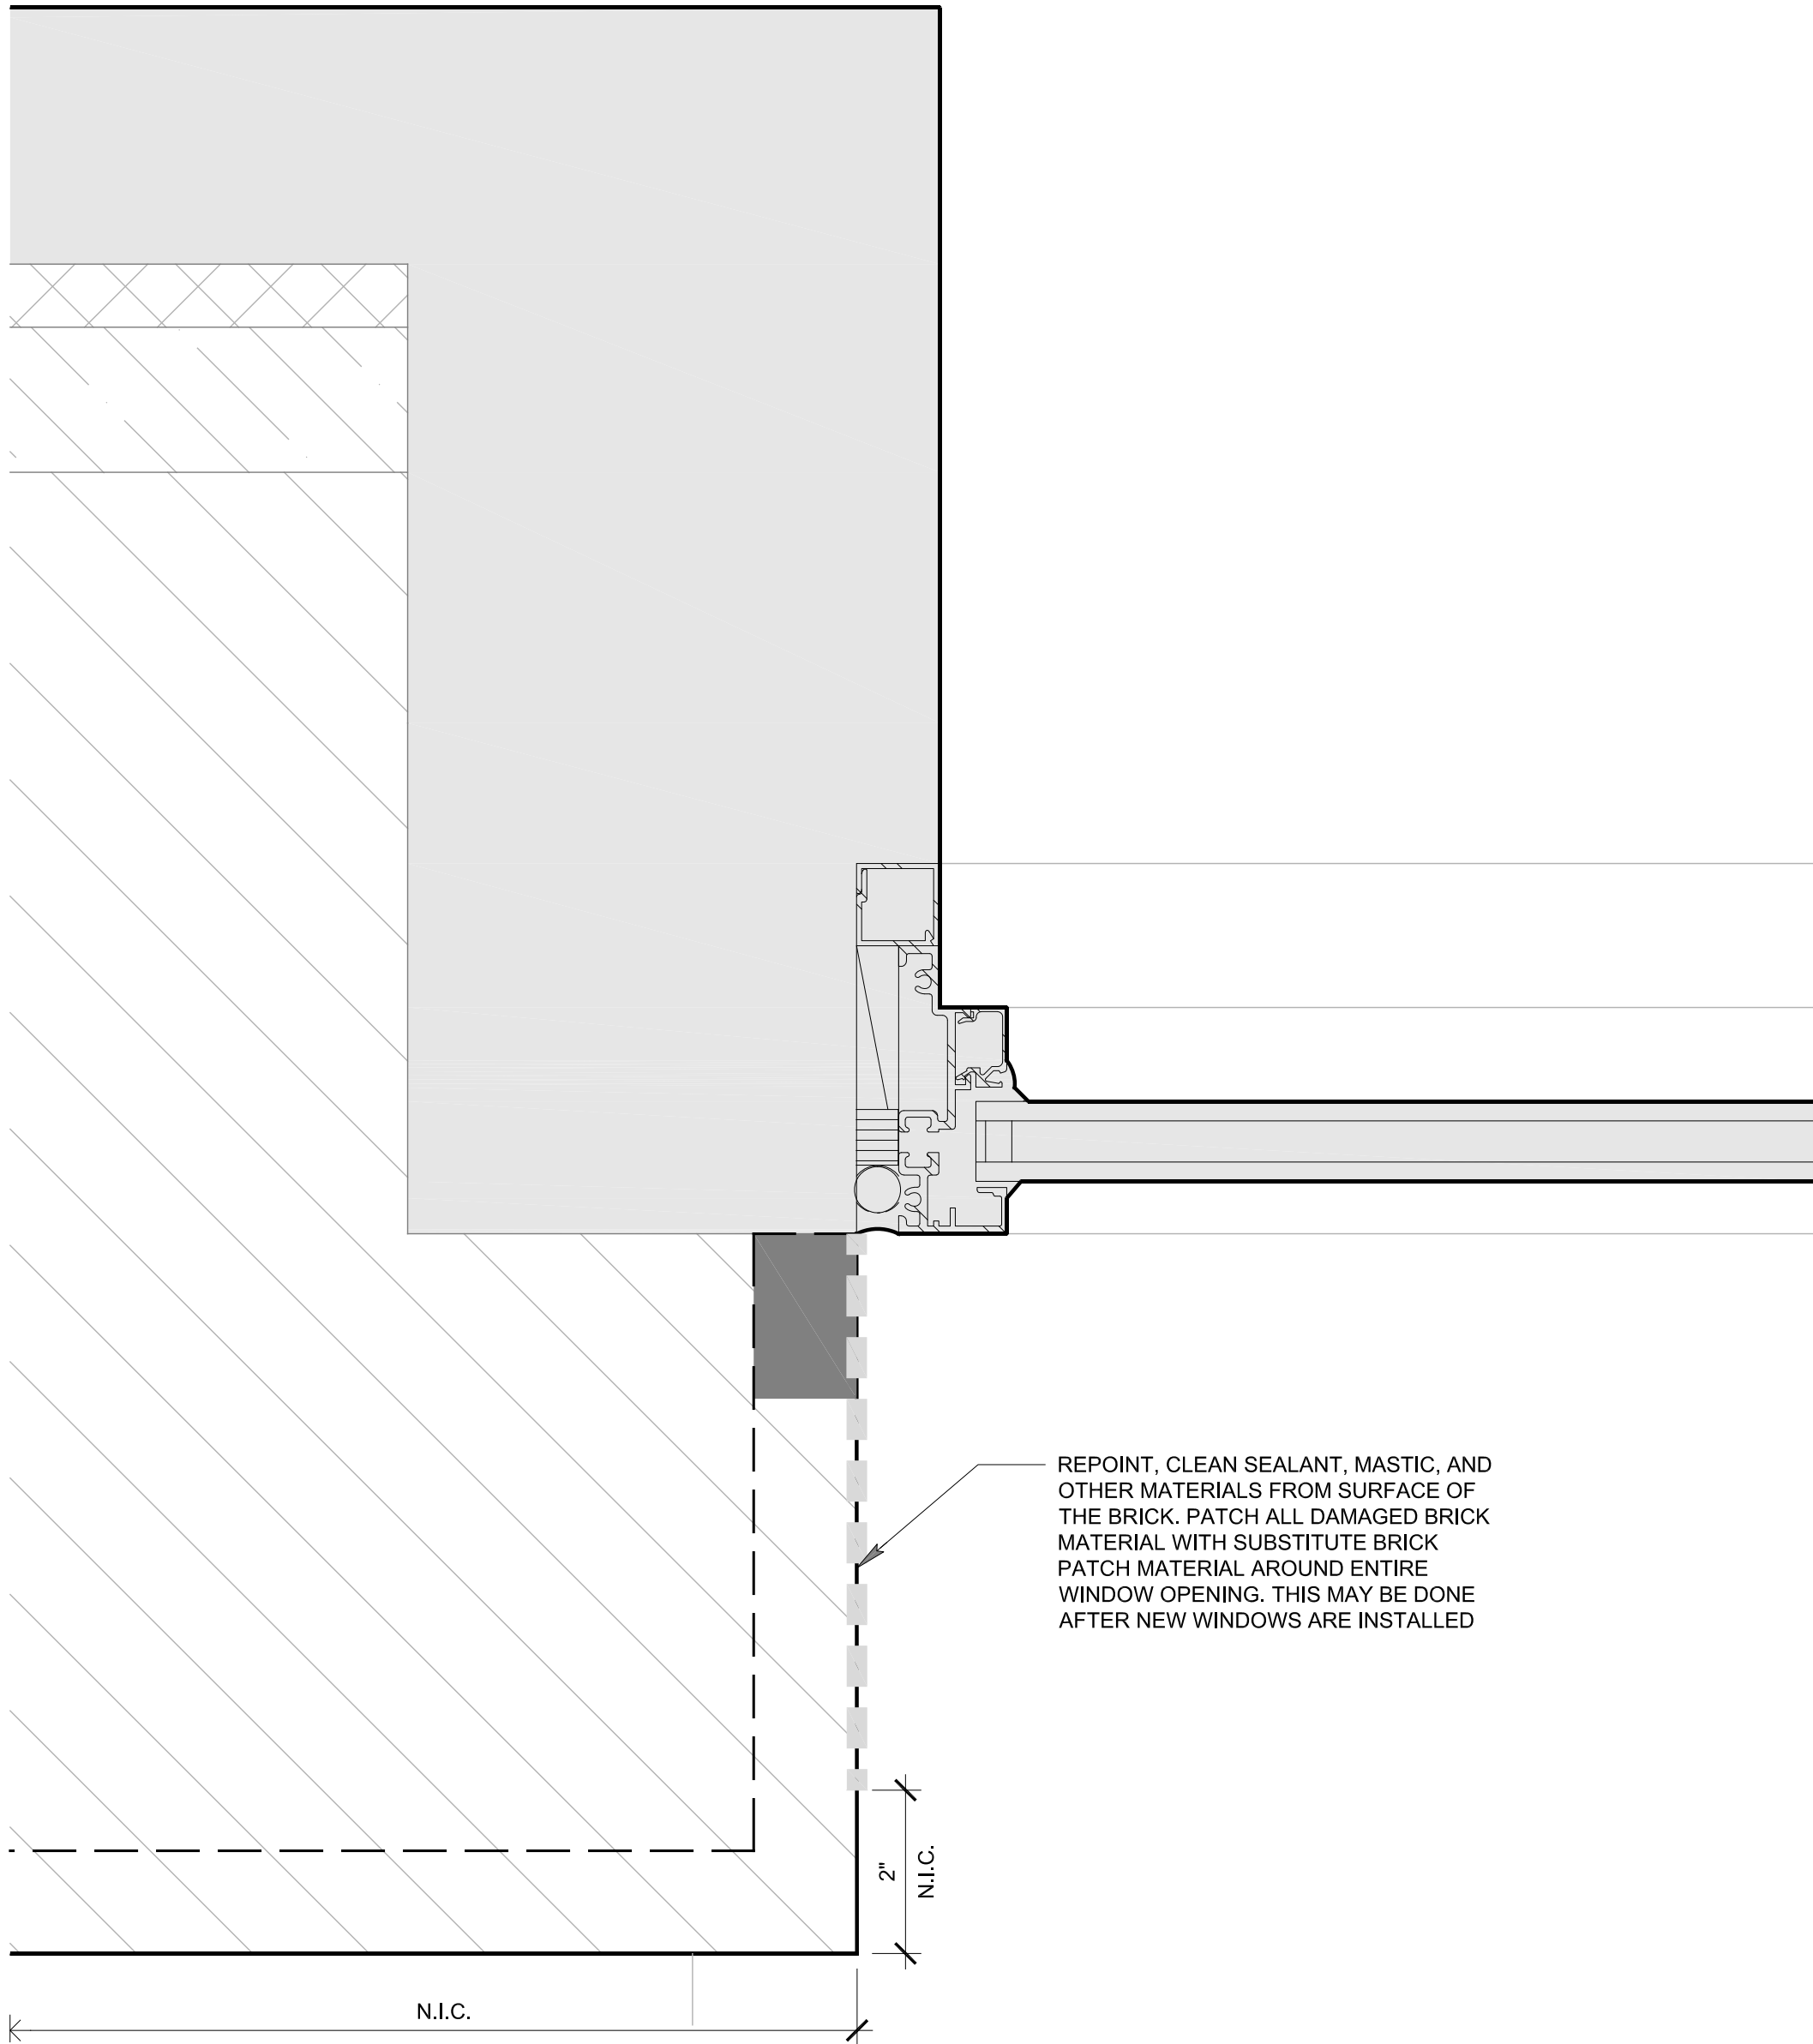

2 JAMB DETAIL - WINDOW TYPE W12
BE341.3 SCALE: 6" = 1'-0"

MSR

710 South 2nd Street, 8th Floor
Minneapolis, Minnesota 55401-2282

Architecture

Interiors and Urban Design

612.375.0336 tel
612.342.2216 fax
www.msrdesign.com

Civil Engineering and Landscape Architects

Ken Saiki Design, Inc

303 South Paterson St
Madison, WI 53703
608.251.3600 tel

Structural Engineering, Technology, AV

KJWW

1800 Deming Way, Suite 200
Middleton, WI 53713
608.223.9600 tel

MEP Engineers

MEP Associates

860 Blue Gentian Road, Suite 175
Eagan, MN 55121
651.379.9120 tel

Lighting Designer

Gallina Design

30232 County 7
Chalfield, MN 55823
507.867.1628 tel

Preservation Architect

Charles Quagliana, AIA

5641 Willoughby Rd
Mezomaria, WI 53560
608.449.9589 tel

Building Envelope Consultant

InSite Consulting Architects

116 E. Main Street, Suite 200
Madison, WI 53703
608.204.0825 tel

Fire & Code Consultant

Summit Fire Consulting

575 Minnehaha Ave. W.
St. Paul, MN 55103
651.251.1879 tel

Acoustical Consultant

KRA

4820 Chicago Avenue South, Suite 206
Minneapolis, MN 55417
612.374.3800 tel

Vierbicher

CIVIL ENGINEERS

999 Fourier Drive, Suite 201
Madison
WI 53717

Madison Municipal Building

BPW Project No # 7939
215 Martin Luther King, Jr. Blvd
Madison, WI 53703

I hereby certify that this plan, specification or report was prepared by me or under my direct supervision and that I am a duly Licensed Architect under the Laws of the State of Wisconsin.

ARCHITECT SEAL

DANIEL JACK POLING
A-8984
MINNEAPOLIS, MN

Signature: *[Signature]*

Print Name: Jack Poling

Date: 10.07.2016

License No: A-8984

ISSUE

MARK	DATE	DESCRIPTION
1	3.24.17	BID SET

PROJECT NO:

2014057

PROJECT PHASE

BID SET

DRAWN BY:

ZMP/MD

CHECKED BY:

SMP

Copyright 2014 Copyright Holder: Kutzner & Rosenzweig, LLC

PLAN SECTIONS
@ WINDOW
TYPES

EXHIBIT F

BE341.3

2 ENLARGED LINTEL DETAIL @ EXISTING WINDOW HEAD
BE341.4 SCALE: FULL SIZE

KEY:

HAND WORK ONLY - NO MECHANICAL GRINDERS ALLOWED IN SHADED AREAS.

NEW INTERIOR AND WINDOW SCOPE - REFER TO MSR DESIGN SET A300 & A600 SERIES DRAWINGS AND RELATED SPECIFICATIONS.

NEW BACKER ROD AND SEALANT

NEW CONTINUOUS SPRING-LOCKED STAINLESS STEEL COUNTERFLASHING RECEIVER SET IN A BED OF SEALANT (BY MASON)

NEW SHEET METAL COUNTERFLASHING - FASTEN @ 6" O.C. STAGGERED (BY ROOFER)

NEW SEALANT

NEW TERMINATION BAR AND SEALANT

NEW BASE FLASHING STRIPPING PLY (ADHERED) EXTEND AS SHOWN

INSTALL NEW FLUID APPLIED MEMBRANE TO EXTENTS SHOWN (BY ROOFER)

NEW 2 1/4" x 2 1/4" x 3 1/4" MEMBRANE CANT

NEW SURFACE MEMBRANE (ADHERED) EXTEND AS SHOWN

NEW BASE MEMBRANE (ADHERED)

NEW COVER BOARD INSTALLATION (ADHERED)

NEW (3) THREE LAYERS 2" POLYISOCYANURATE INSULATION (ATTACHED)*

NEW FASTENER - VERIFY TYPE & PATTERN WITH ARCHITECT & MANUFACTURER


EXISTING ROOF DECK - HEIGHT VARIES

* ROOFING CONTRACTOR'S OPTION:
USE 2 LAYERS OF 3" POLYISOCYANURATE IN LIEU OF 3 LAYERS OF 2" POLYISOCYANURATE

MASON NOTE:
WORK IDENTIFIED IN DATABASE REPORT GOVERNS - SCOPE MAY VARY

NEW QUARTER ROUND BACKER ROD AND SEALANT

REPOINT, CLEAN SEALANT, MASTIC, AND OTHER MATERIALS FROM SURFACE OF THE STONE. PATCH ALL DAMAGED STONE MATERIAL WITH SUBSTITUTE STONE PATCH MATERIAL AROUND ENTIRE WINDOW OPENING. THIS MAY BE DONE AFTER NEW WINDOWS ARE INSTALLED

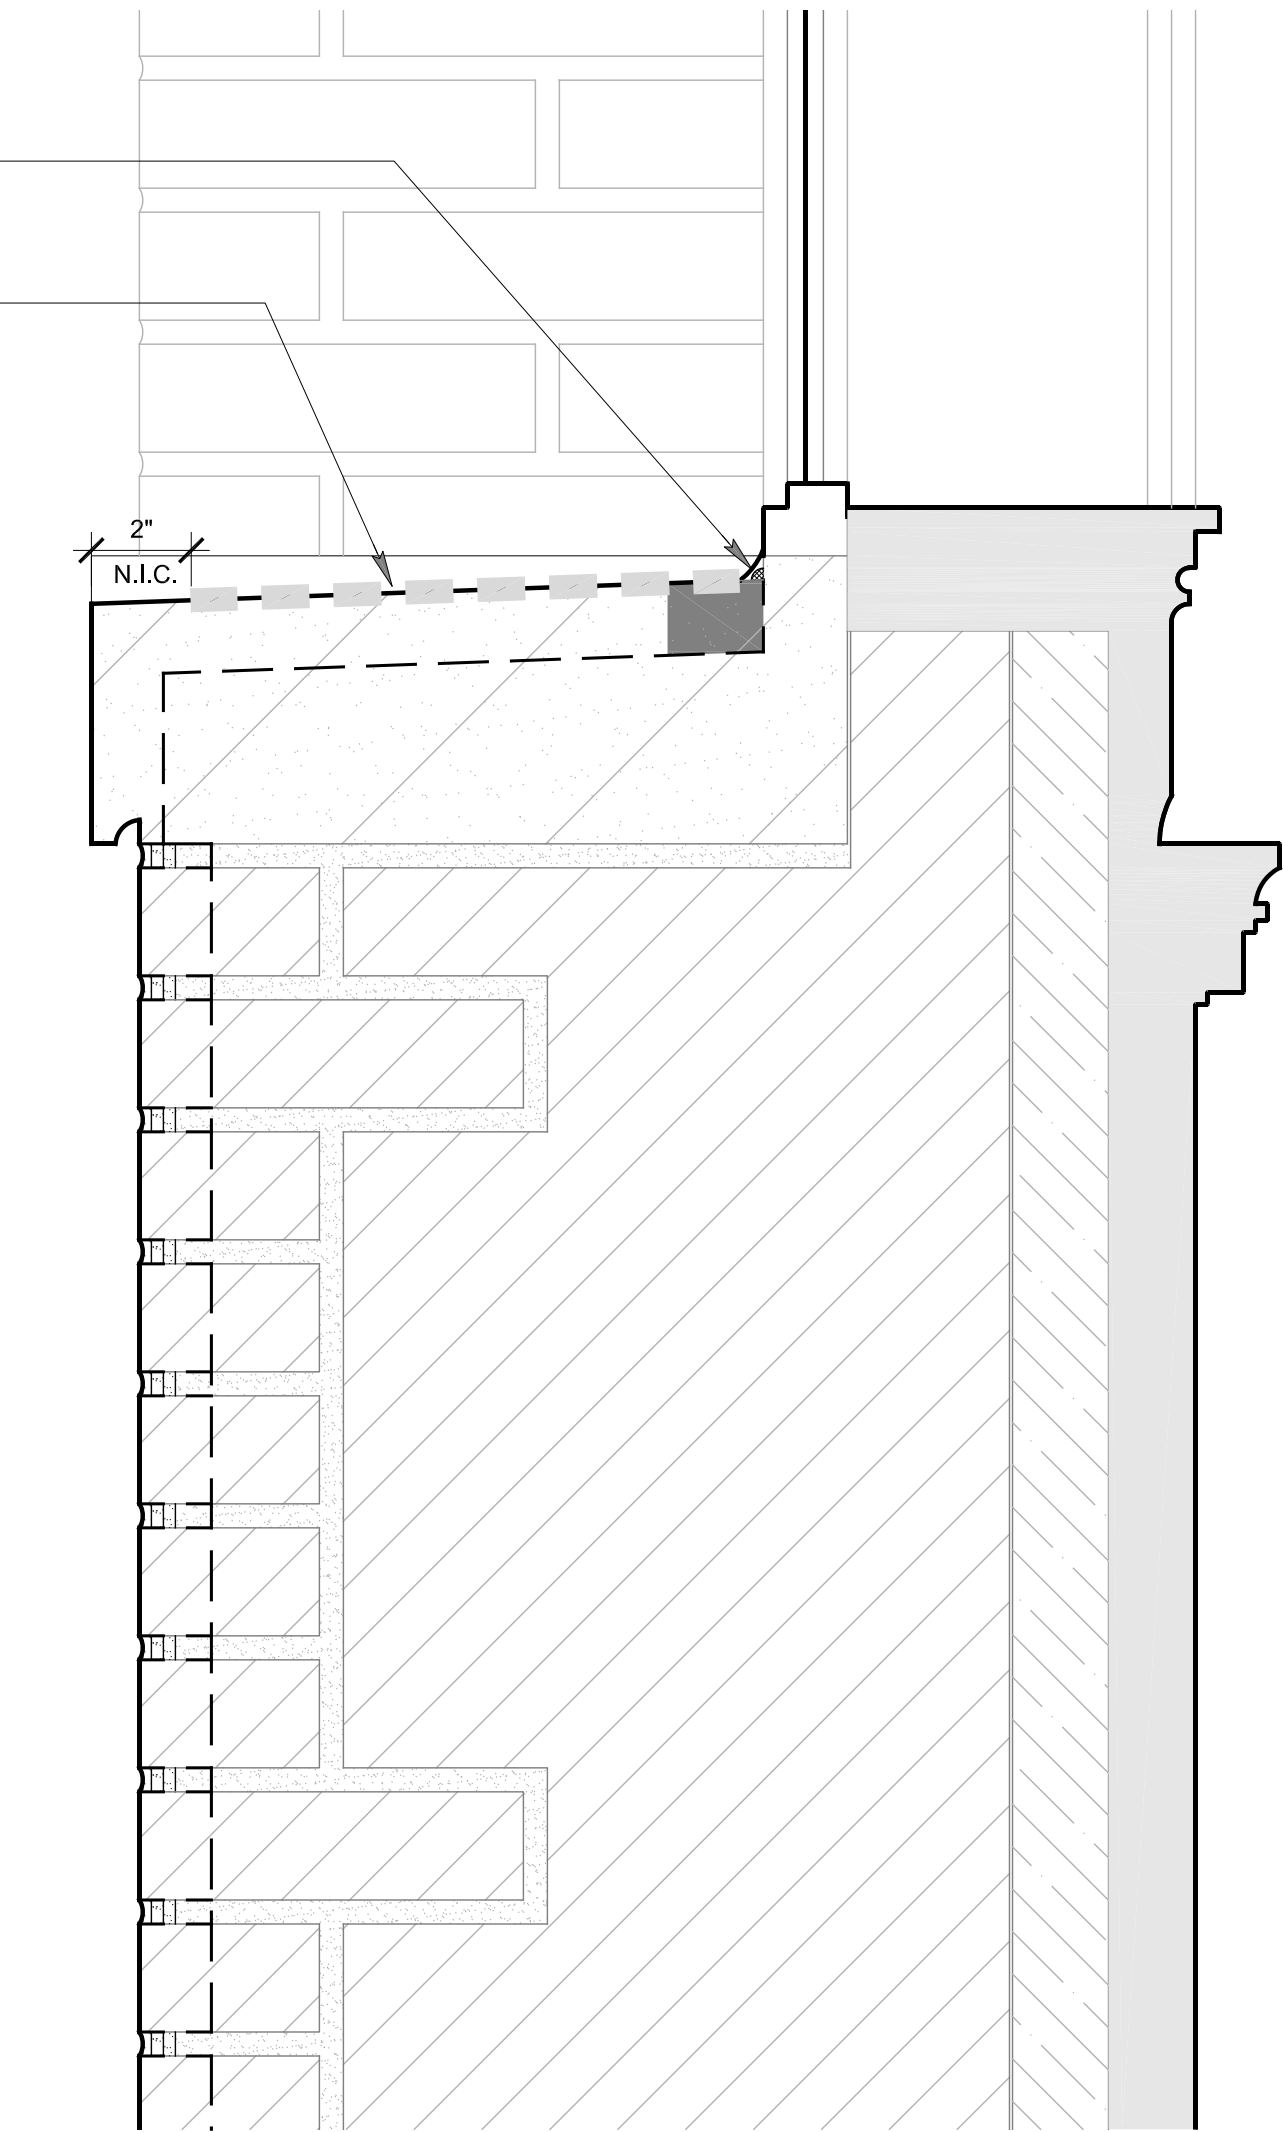

3 ENLARGED DETAIL @ WINDOW SILL
SCALE: 3" = 1'-0"


NEW TUBE WEEPS @ EVERY HEAD JOINT

NEW SELF-ADHERING MEMBRANE STRIP-IN FLASHING - EXTEND AS SHOWN

NEW BACKER ROD AND SEALANT

NEW CONTINUOUS STAINLESS STEEL CONCEALED DRIP SET IN A BED OF SEALANT - CONFIGURE AS SHOWN

NEW SELF-ADHERING MEMBRANE STRIP-IN FLASHING CONTINUOUS LAP JOINTS 6" MIN. - COVER WIDTH OF WALL

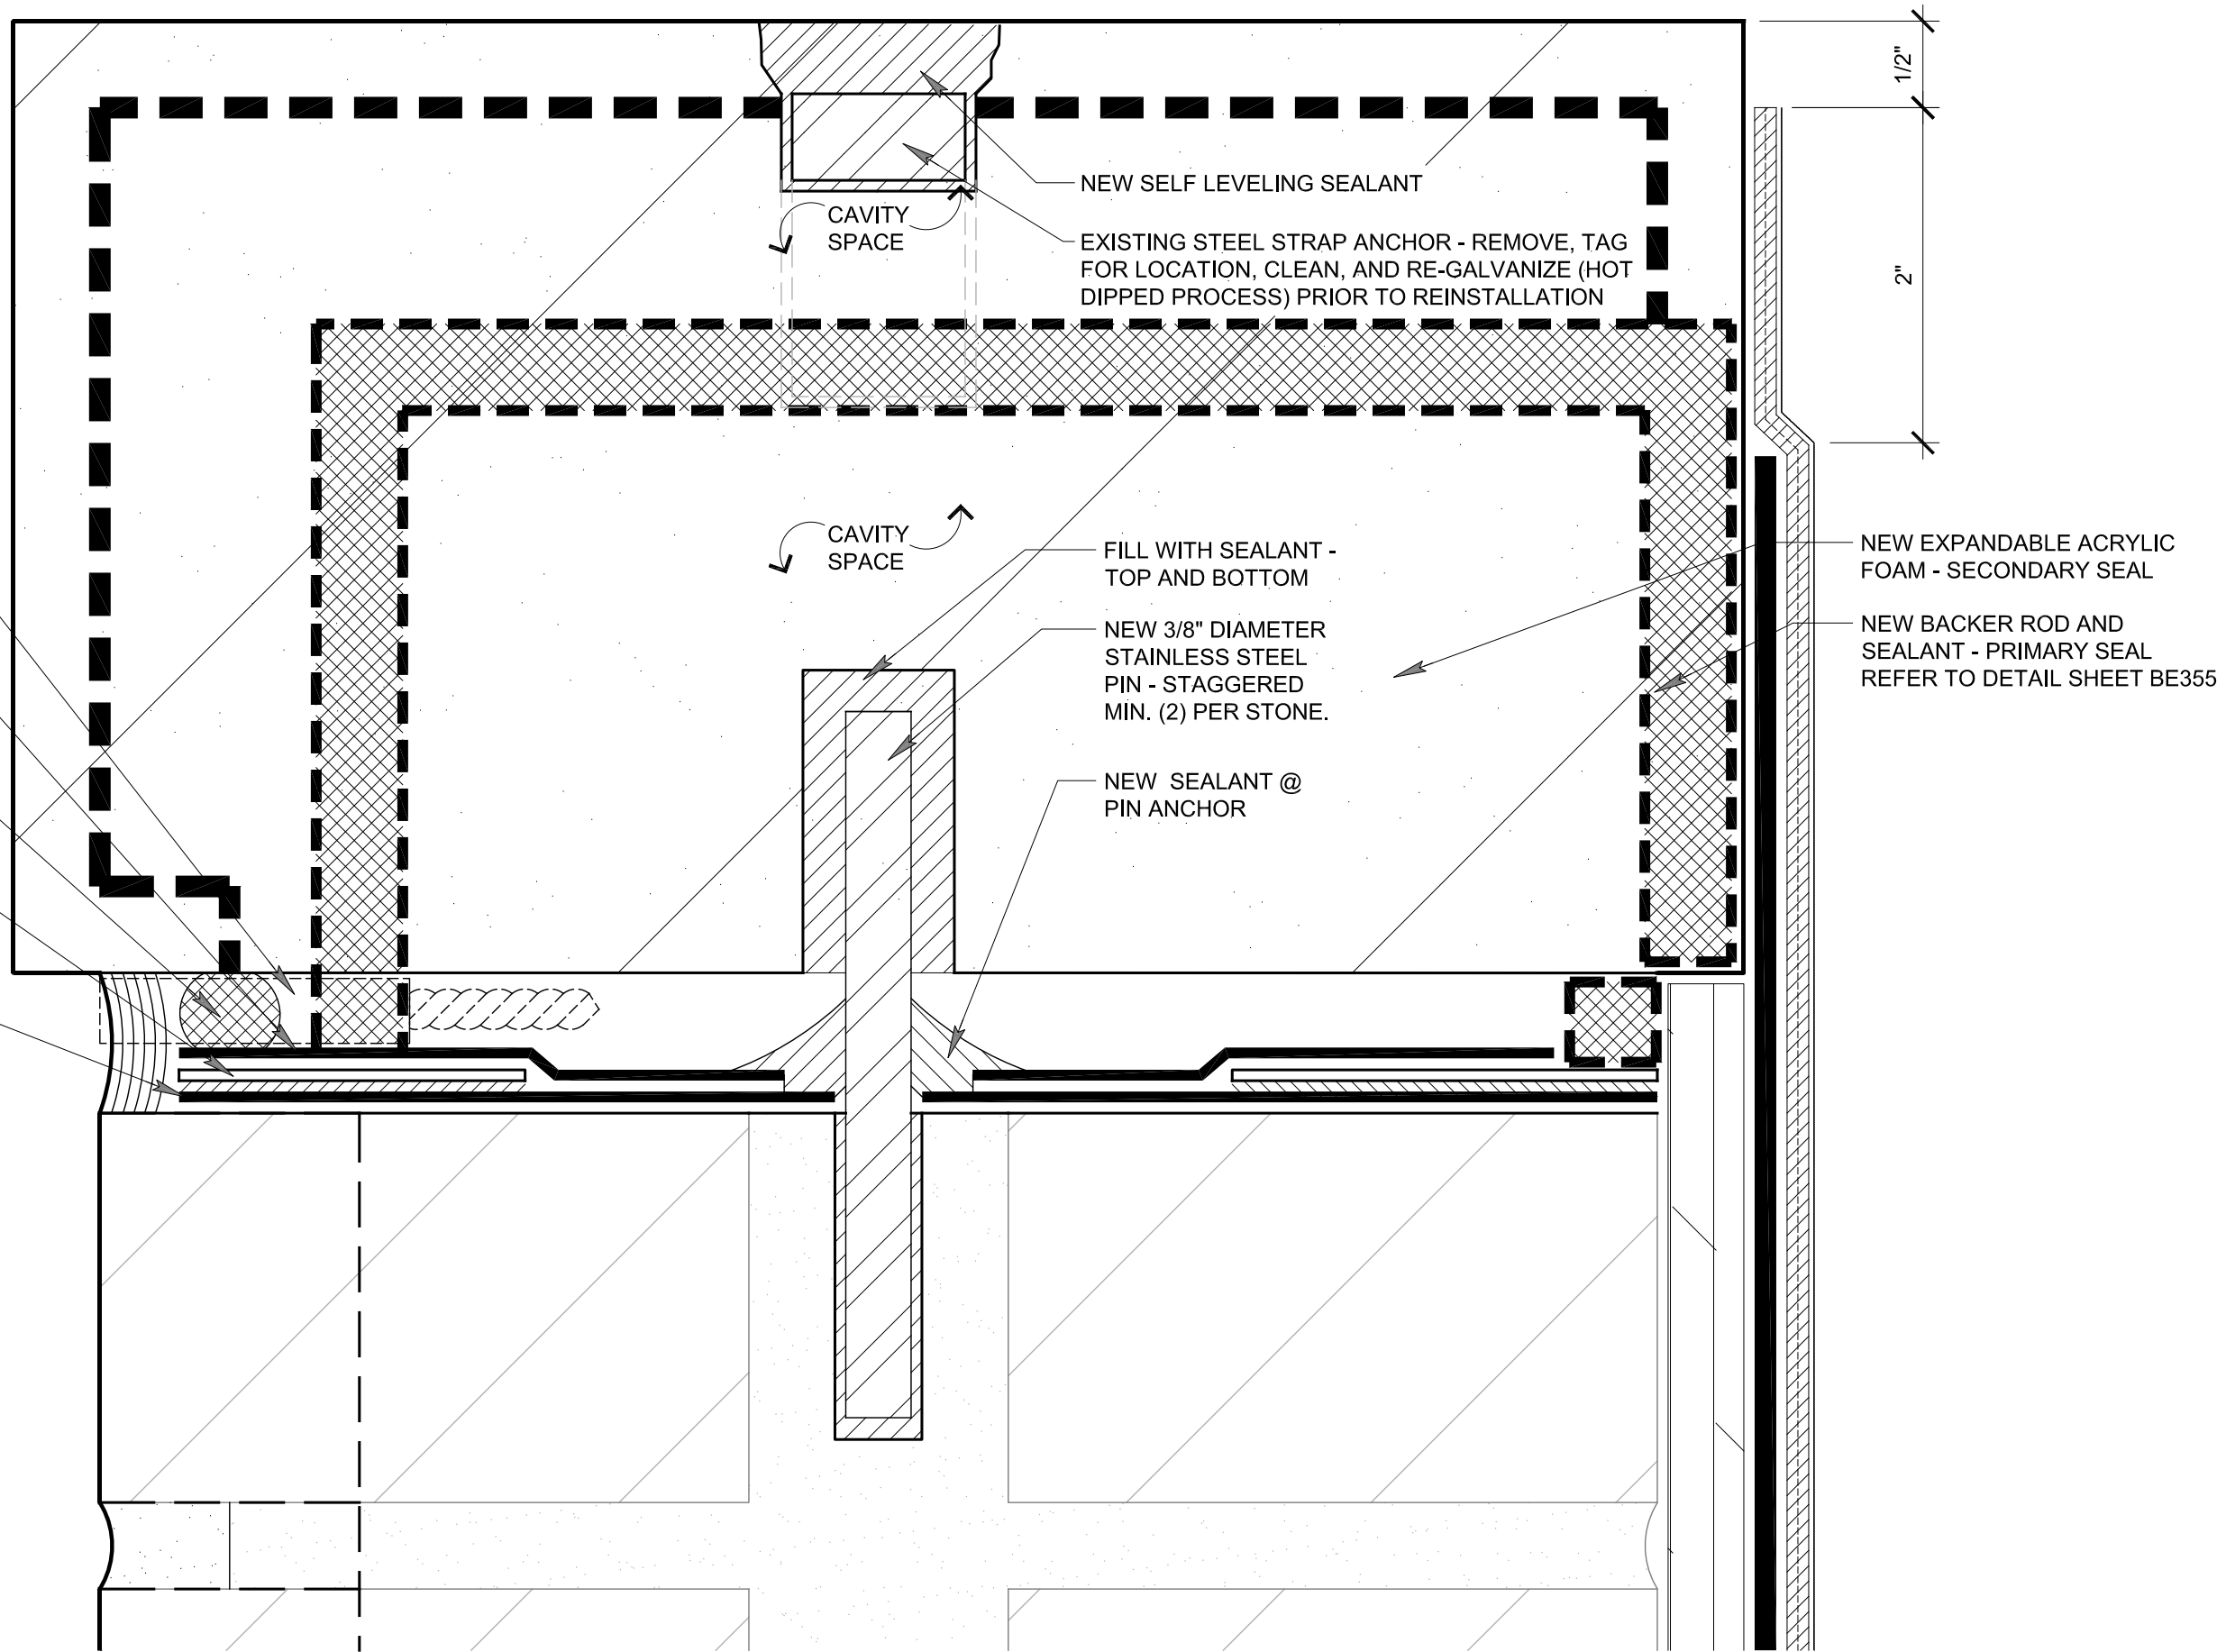

4 ENLARGED DETAIL @ EXISTING PARAPET CAP
SCALE: FULL SIZE

MSR 710 South 2nd Street, 8th Floor
Minneapolis, Minnesota 55401-2282

Architecture Interiors and Urban Design 612.375.0336 tel
612.342.2216 fax
www.msrdesign.com

Civil Engineering and Landscape Architects
Ken Saiki Design, Inc

303 South Paterson St
Madison, WI 53703
608.251.3600 tel

Structural Engineering, Technology, AV
KJWW

1800 Daming Way, Suite 200
Middleton, WI 53713
608.223.9600 tel

MEP Engineers
MEP Associates

860 Blue Gentian Road, Suite 175
Eagan, MN 55121
651.375.9120 tel

Lighting Designer
Galina Design

30232 County 7
Chalfield, MN 55823
507.867.1626 tel

Preservation Architect
Charles Quagliana, AIA

5641 Willoughby Rd
Madison, WI 53703
608.449.9589 tel

Building Envelope Consultant
InSite Consulting Architects

115 E. Main Street, Suite 200
Madison, WI 53703
608.204.0825 tel

Fire & Code Consultant
Summit Fire Consulting

575 Minnehaha Ave. W.
St. Paul, MN 55103
651.251.1879 tel

Acoustical Consultant
KRA


4820 Chicago Avenue South, Suite 206
Minneapolis, MN 55417
612.374.3800 tel

Vierbicher
CIVIL ENGINEERS

999 Fourier Drive, Suite 201
Madison
WI 53717

Madison Municipal Building
BPW Project No # 7939
215 Martin Luther King, Jr. Blvd
Madison, WI 53703

I hereby certify that this plan, specification or report was prepared by me or under my direct supervision and that I am a duly Licensed Architect under the Laws of the State of Wisconsin.
ARCHITECT SEAL

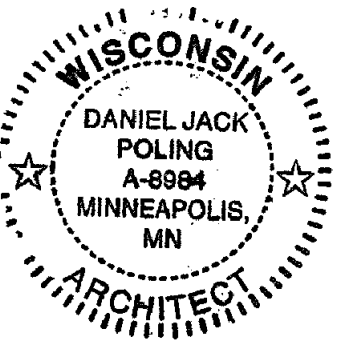

Signature: *Daniel Jack Poling*
Print Name: Jack Poling

Date: 10/07/2016 License No: A-8984

ISSUE

MARK	DATE	DESCRIPTION
1	3.24.17	BID SET

PROJECT NO: 2014057

PROJECT PHASE: BID SET

DRAWN BY: ZMP/MD CHECKED BY: SMP

Drawing 2014 Copyright Meyer, Schaefer & Associates, LLC

WALL SECTION AND ENLARGED DETAILS
EXHIBIT F

BE342.1

BE342.2





©2004 copyright Magma Software & Services, Ltd.


BE342.3

**Madison Municipal
Building**

BPW Project No # 7939
15 Martin Luther King, Jr. Blvd
Madison, WI 53703

I hereby certify that this plan, specification or report was prepared by me or under my direct supervision and that I am a duly licensed Architect under the Laws of the State of Wisconsin.

ARCHITECT SEAL

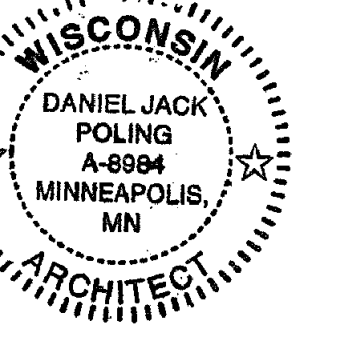

Signature: Jack Poling
Print Names: Jack Poling

Date: 10.07.2016 License No: A-8984

[illegible]

PROJECT NO.	2014057
-------------	---------

PROJECT PHASE	BID SET
---------------	---------


AWN BY: ZMP/MD CHECKED BY: SMP

© 2014 Copyright Meyer, Scherer & Rockcastle, LLC.


ENLARGED LINTEL DETAILS

EXHIBIT F



BE342.4

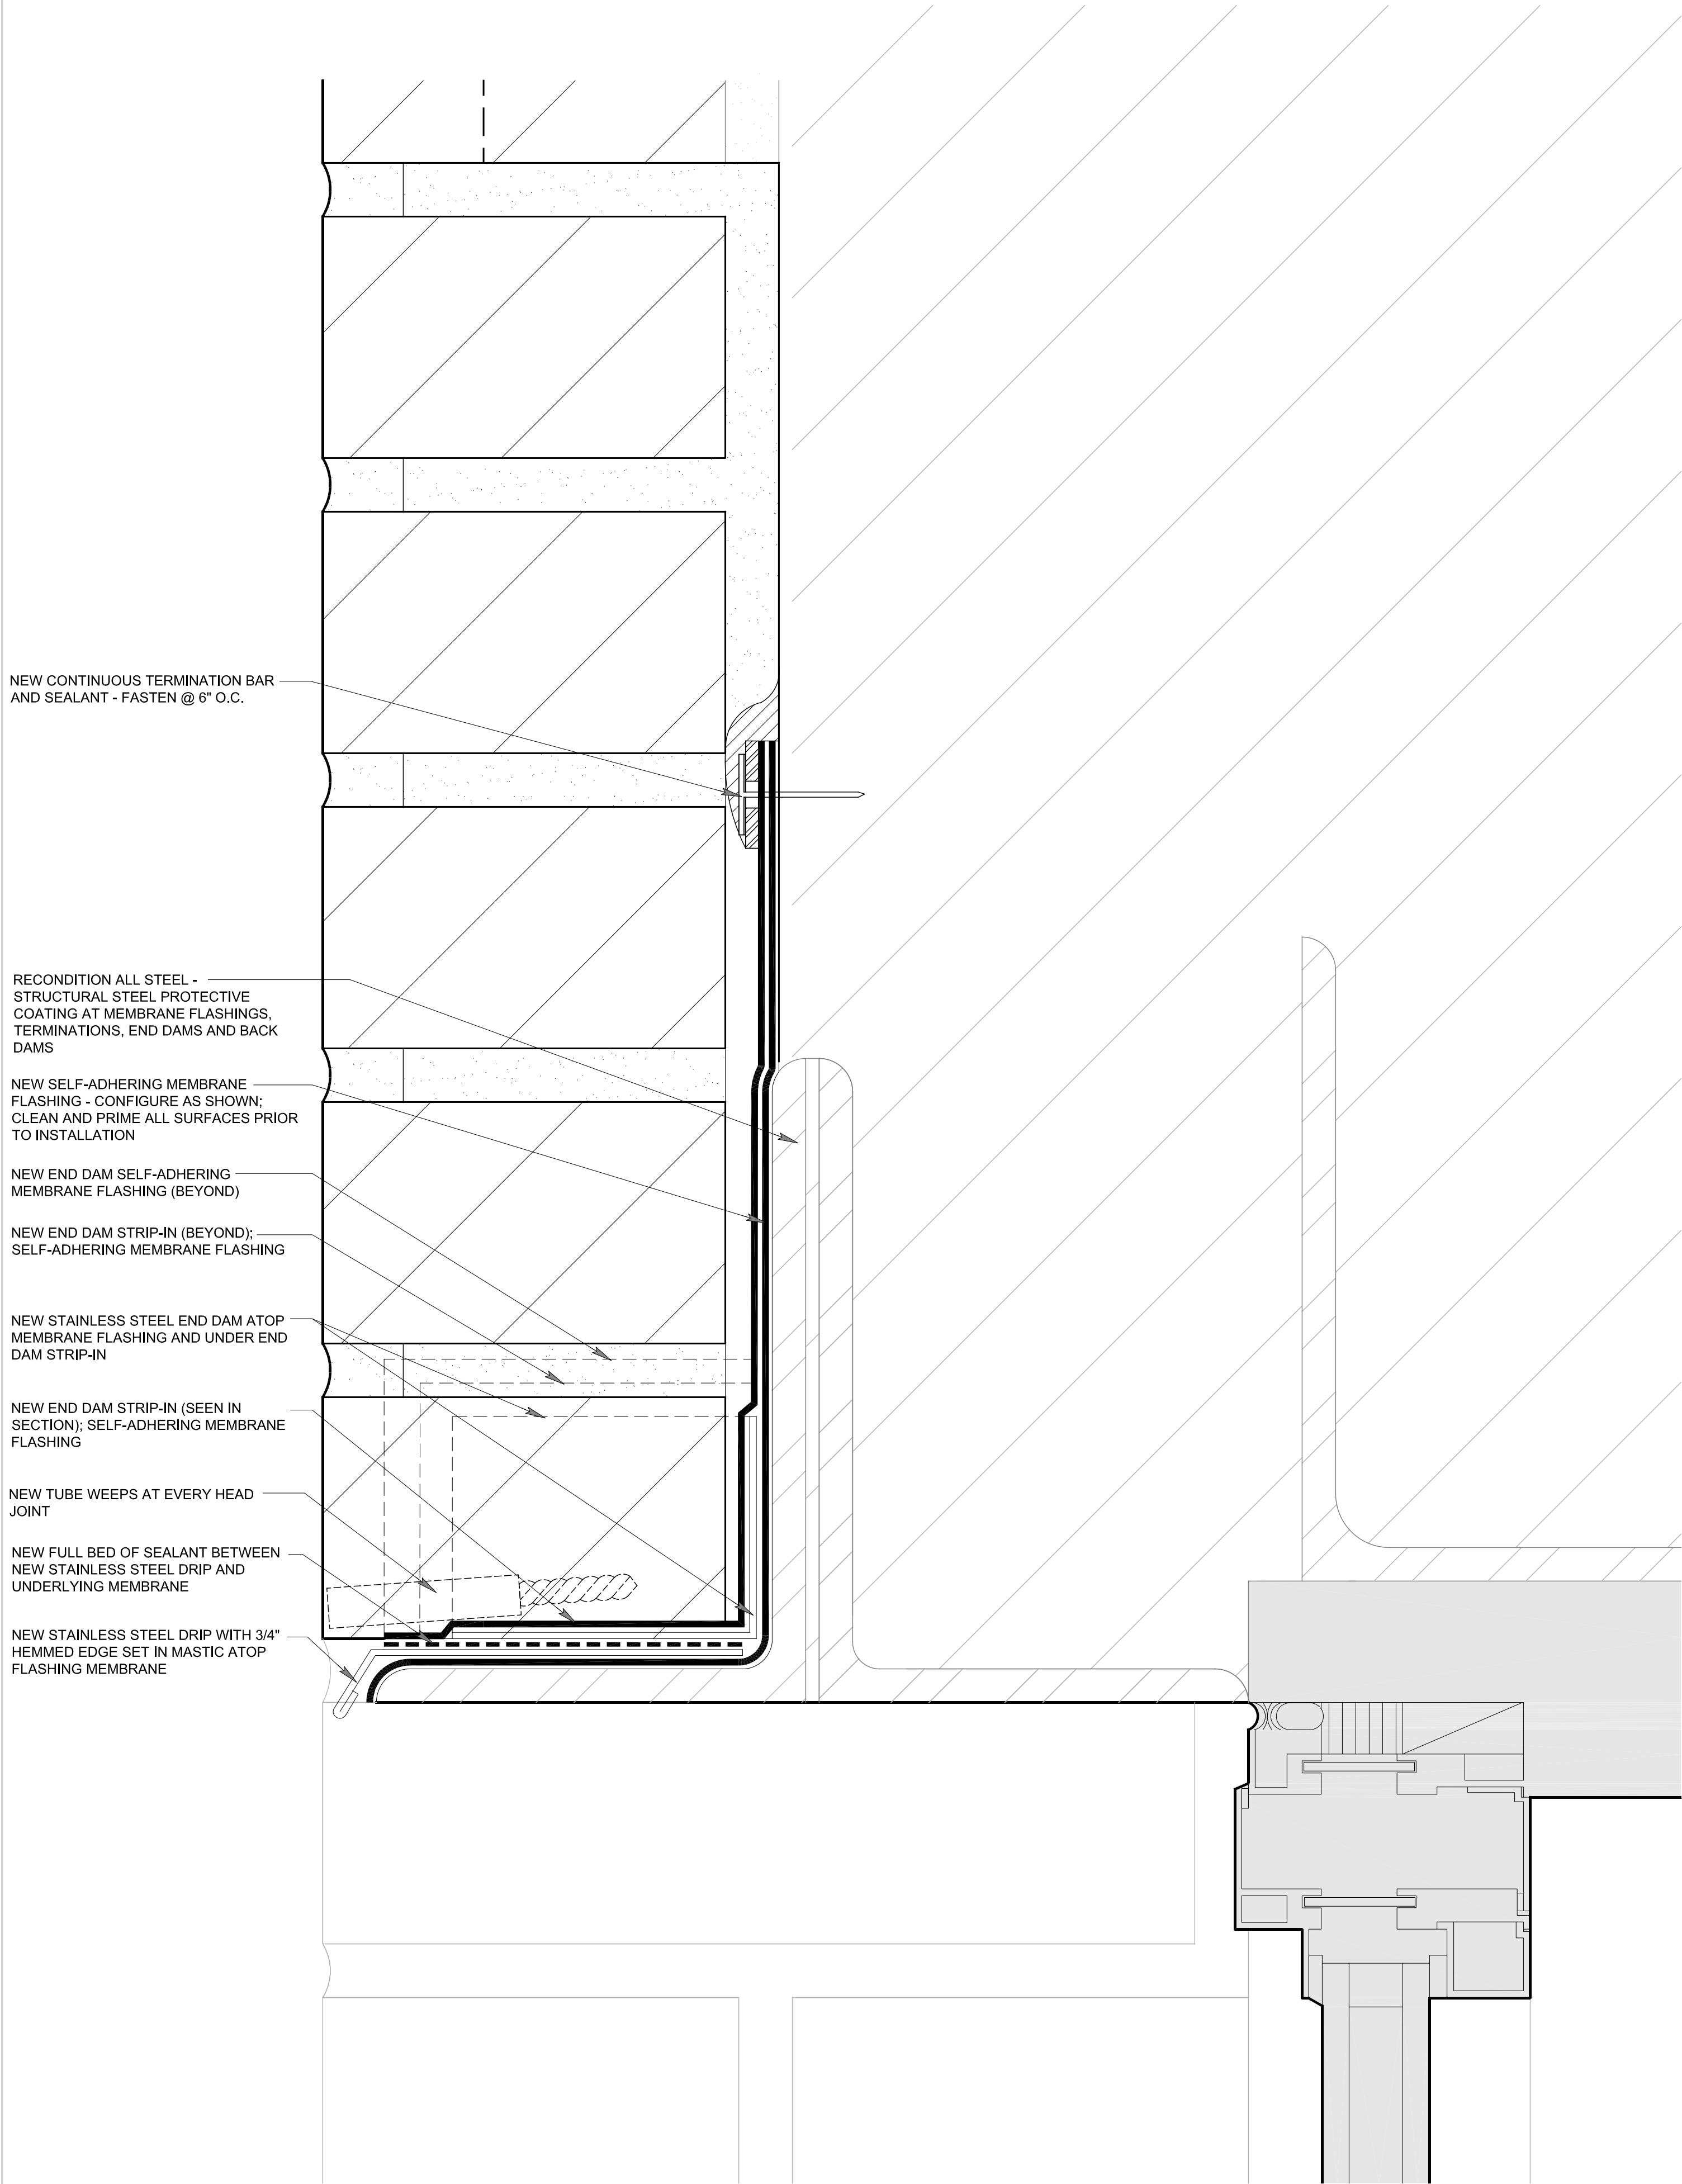

1 ENLARGED LINTEL DETAIL @ EXISTING WINDOW HEAD
BE342.4 SCALE: FULL SIZE

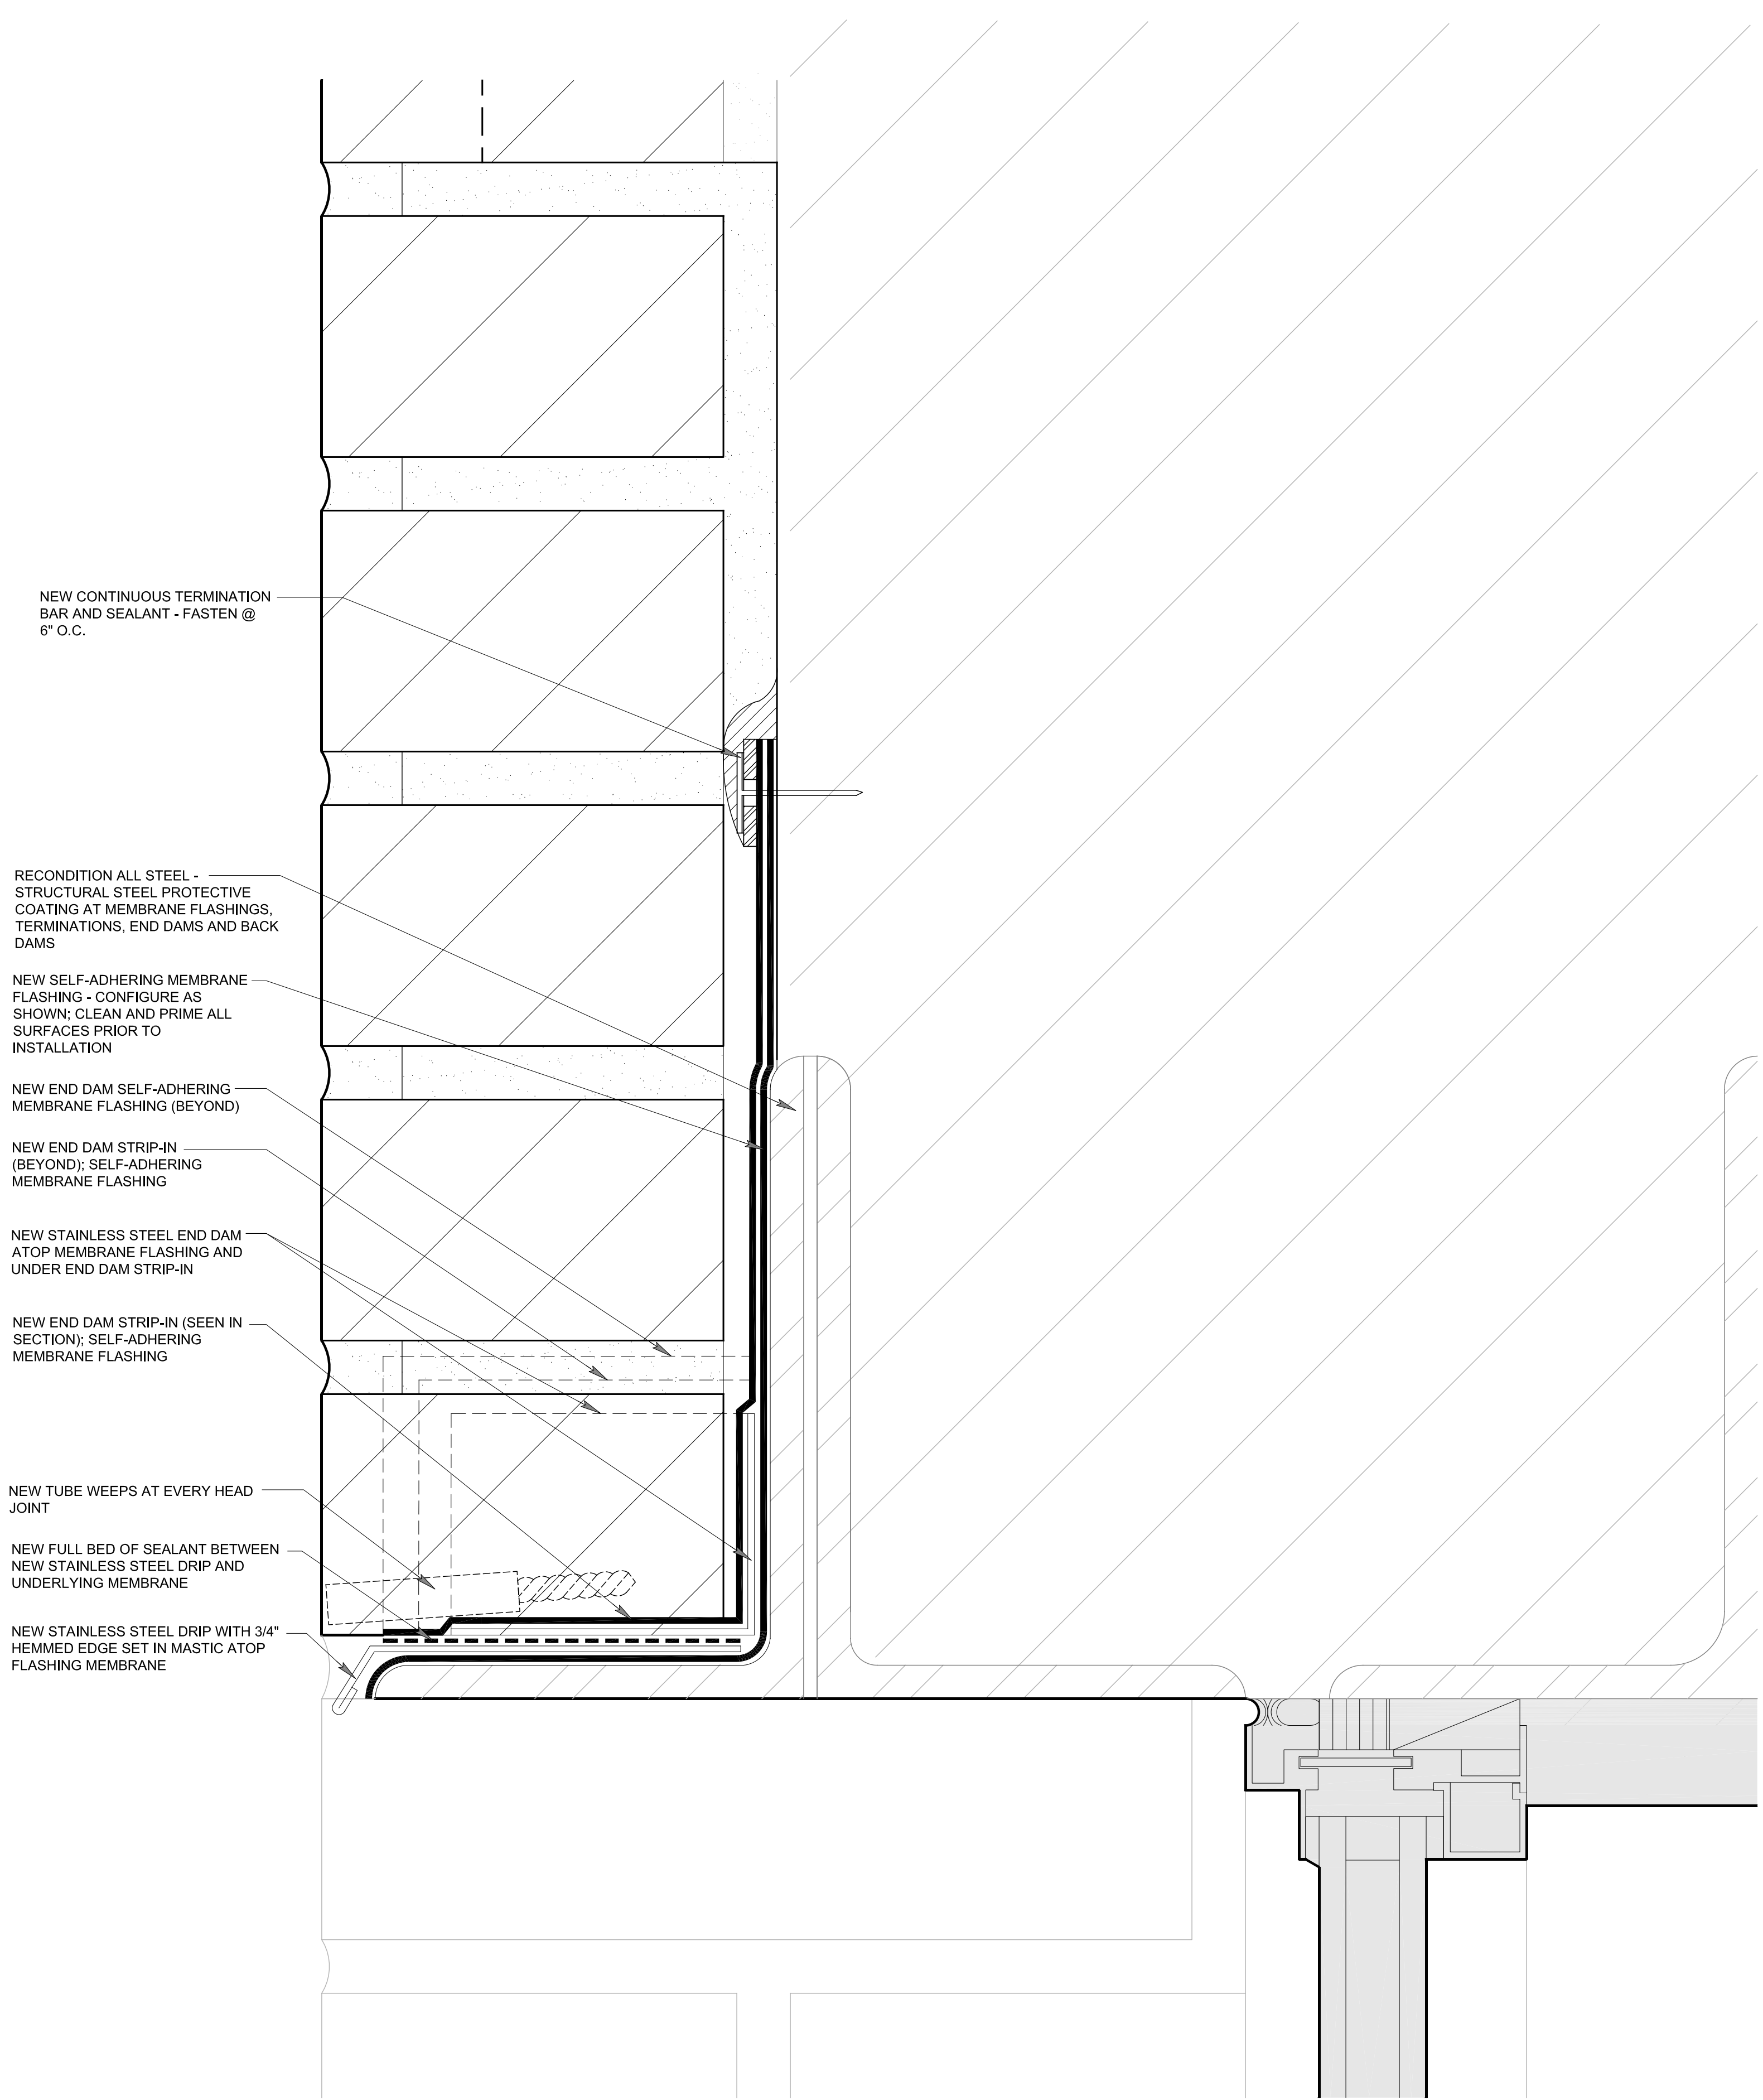


2 ENLARGED LINTEL DETAIL @ EXISTING WINDOW HEAD
BE342.4 SCALE: FULL SIZE

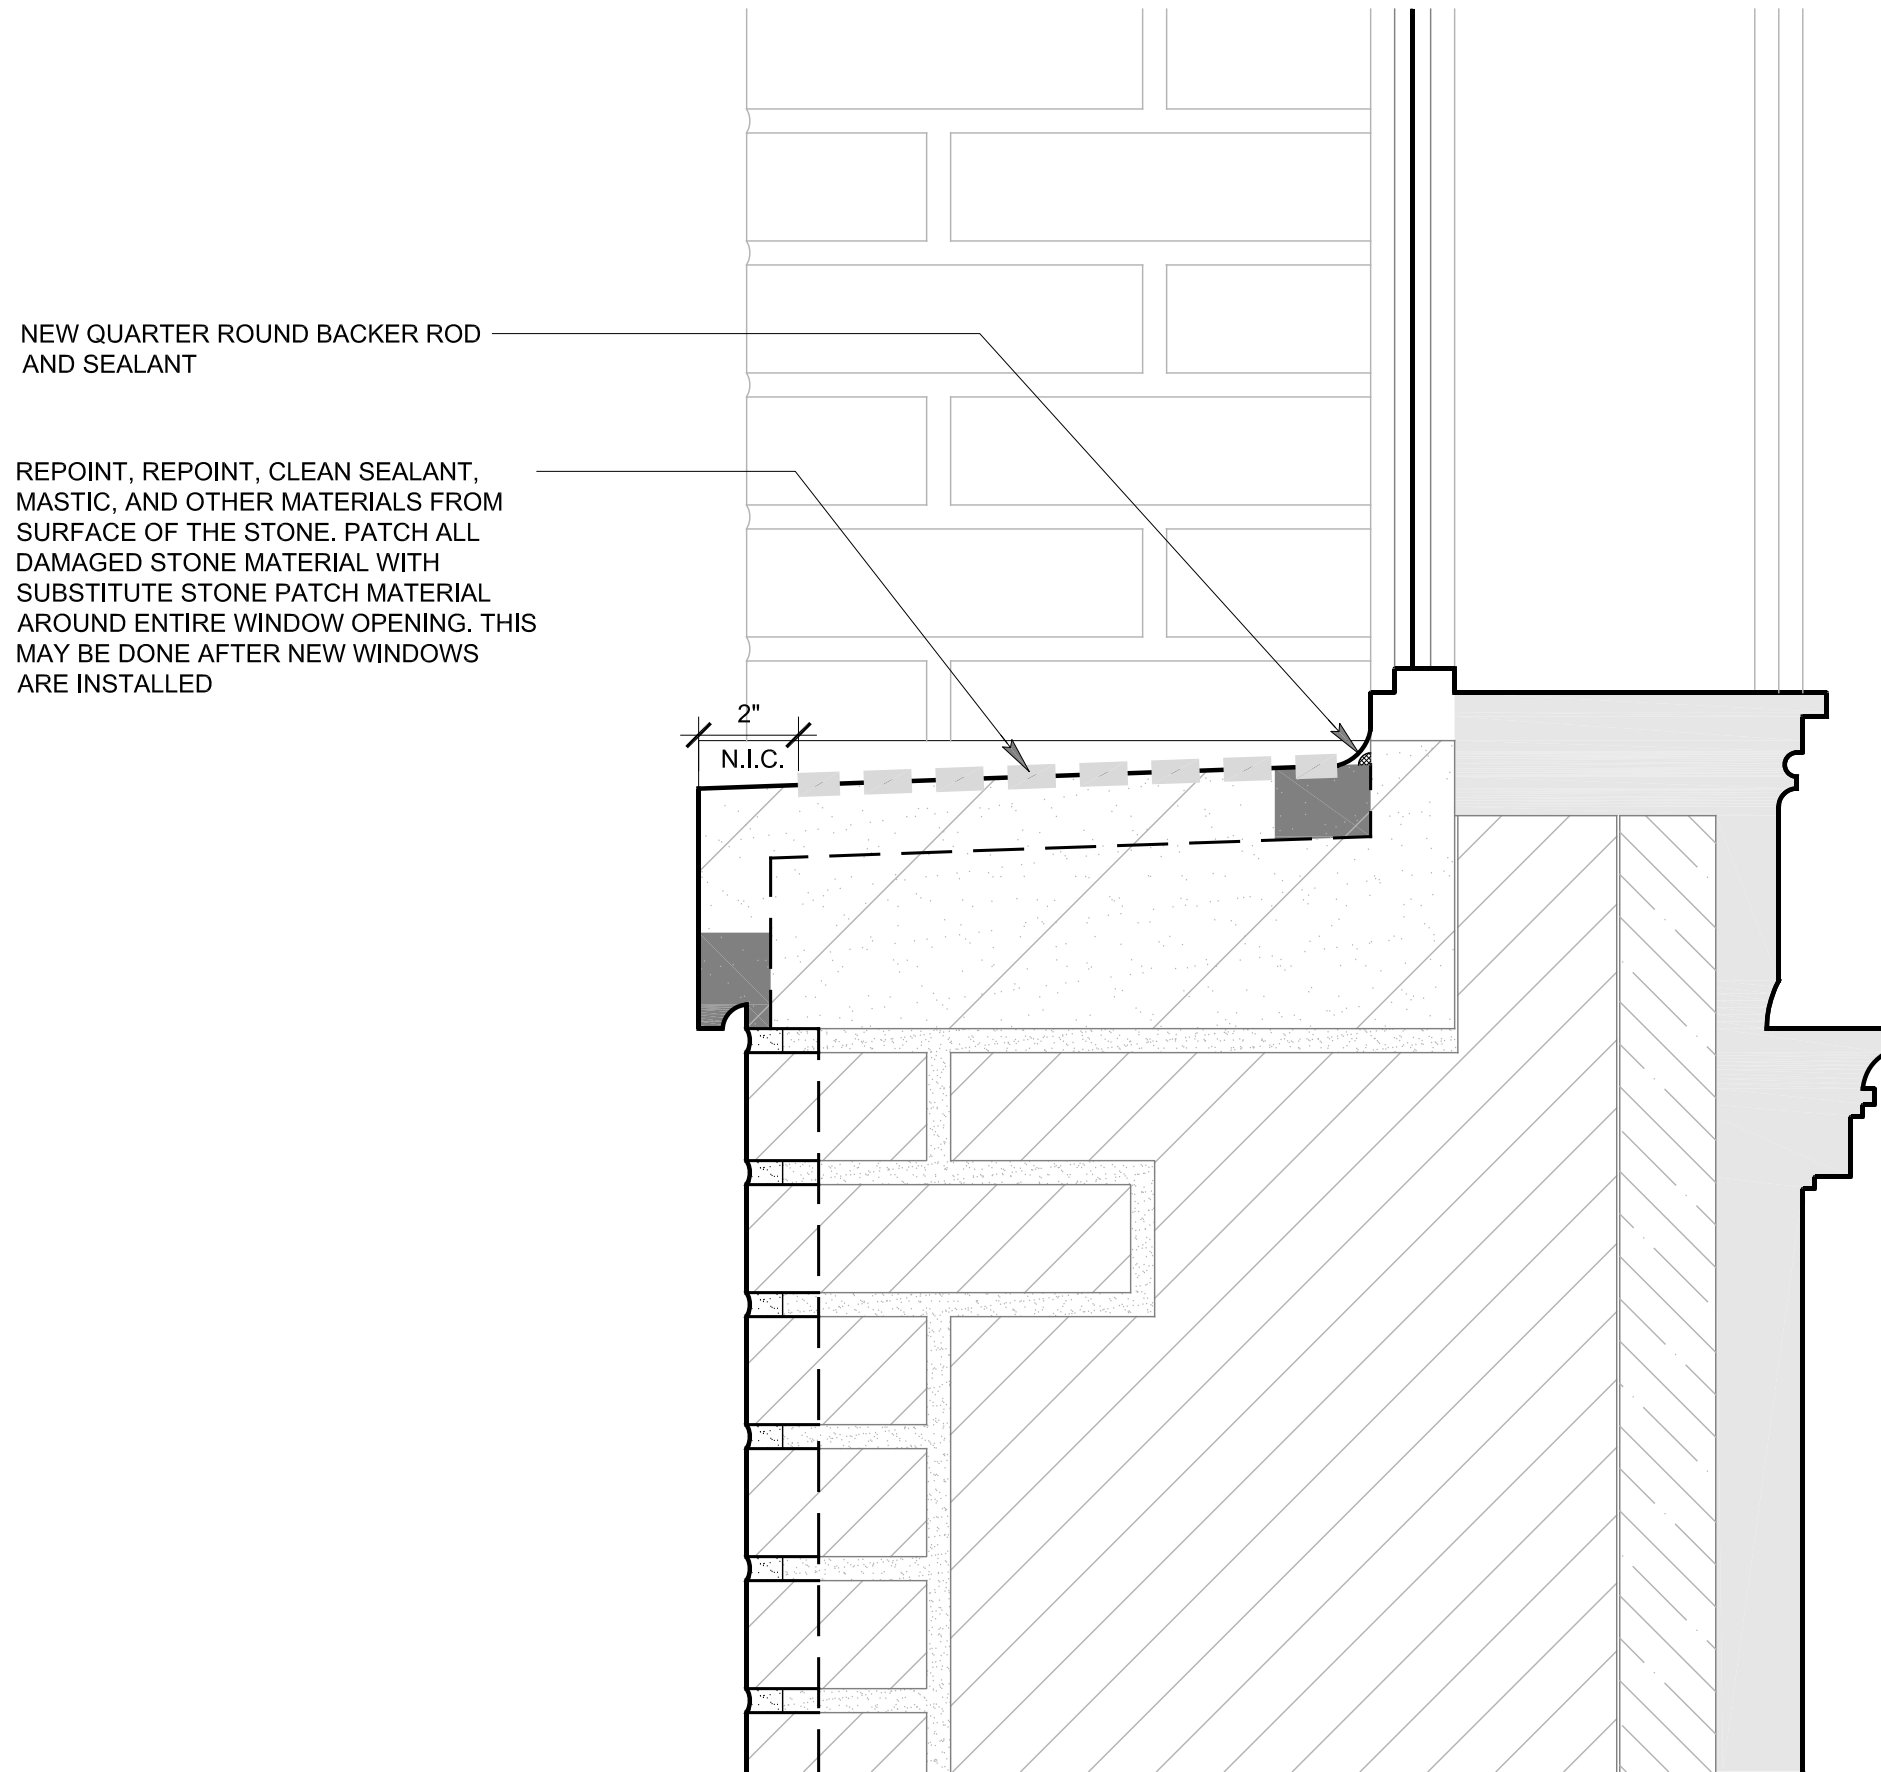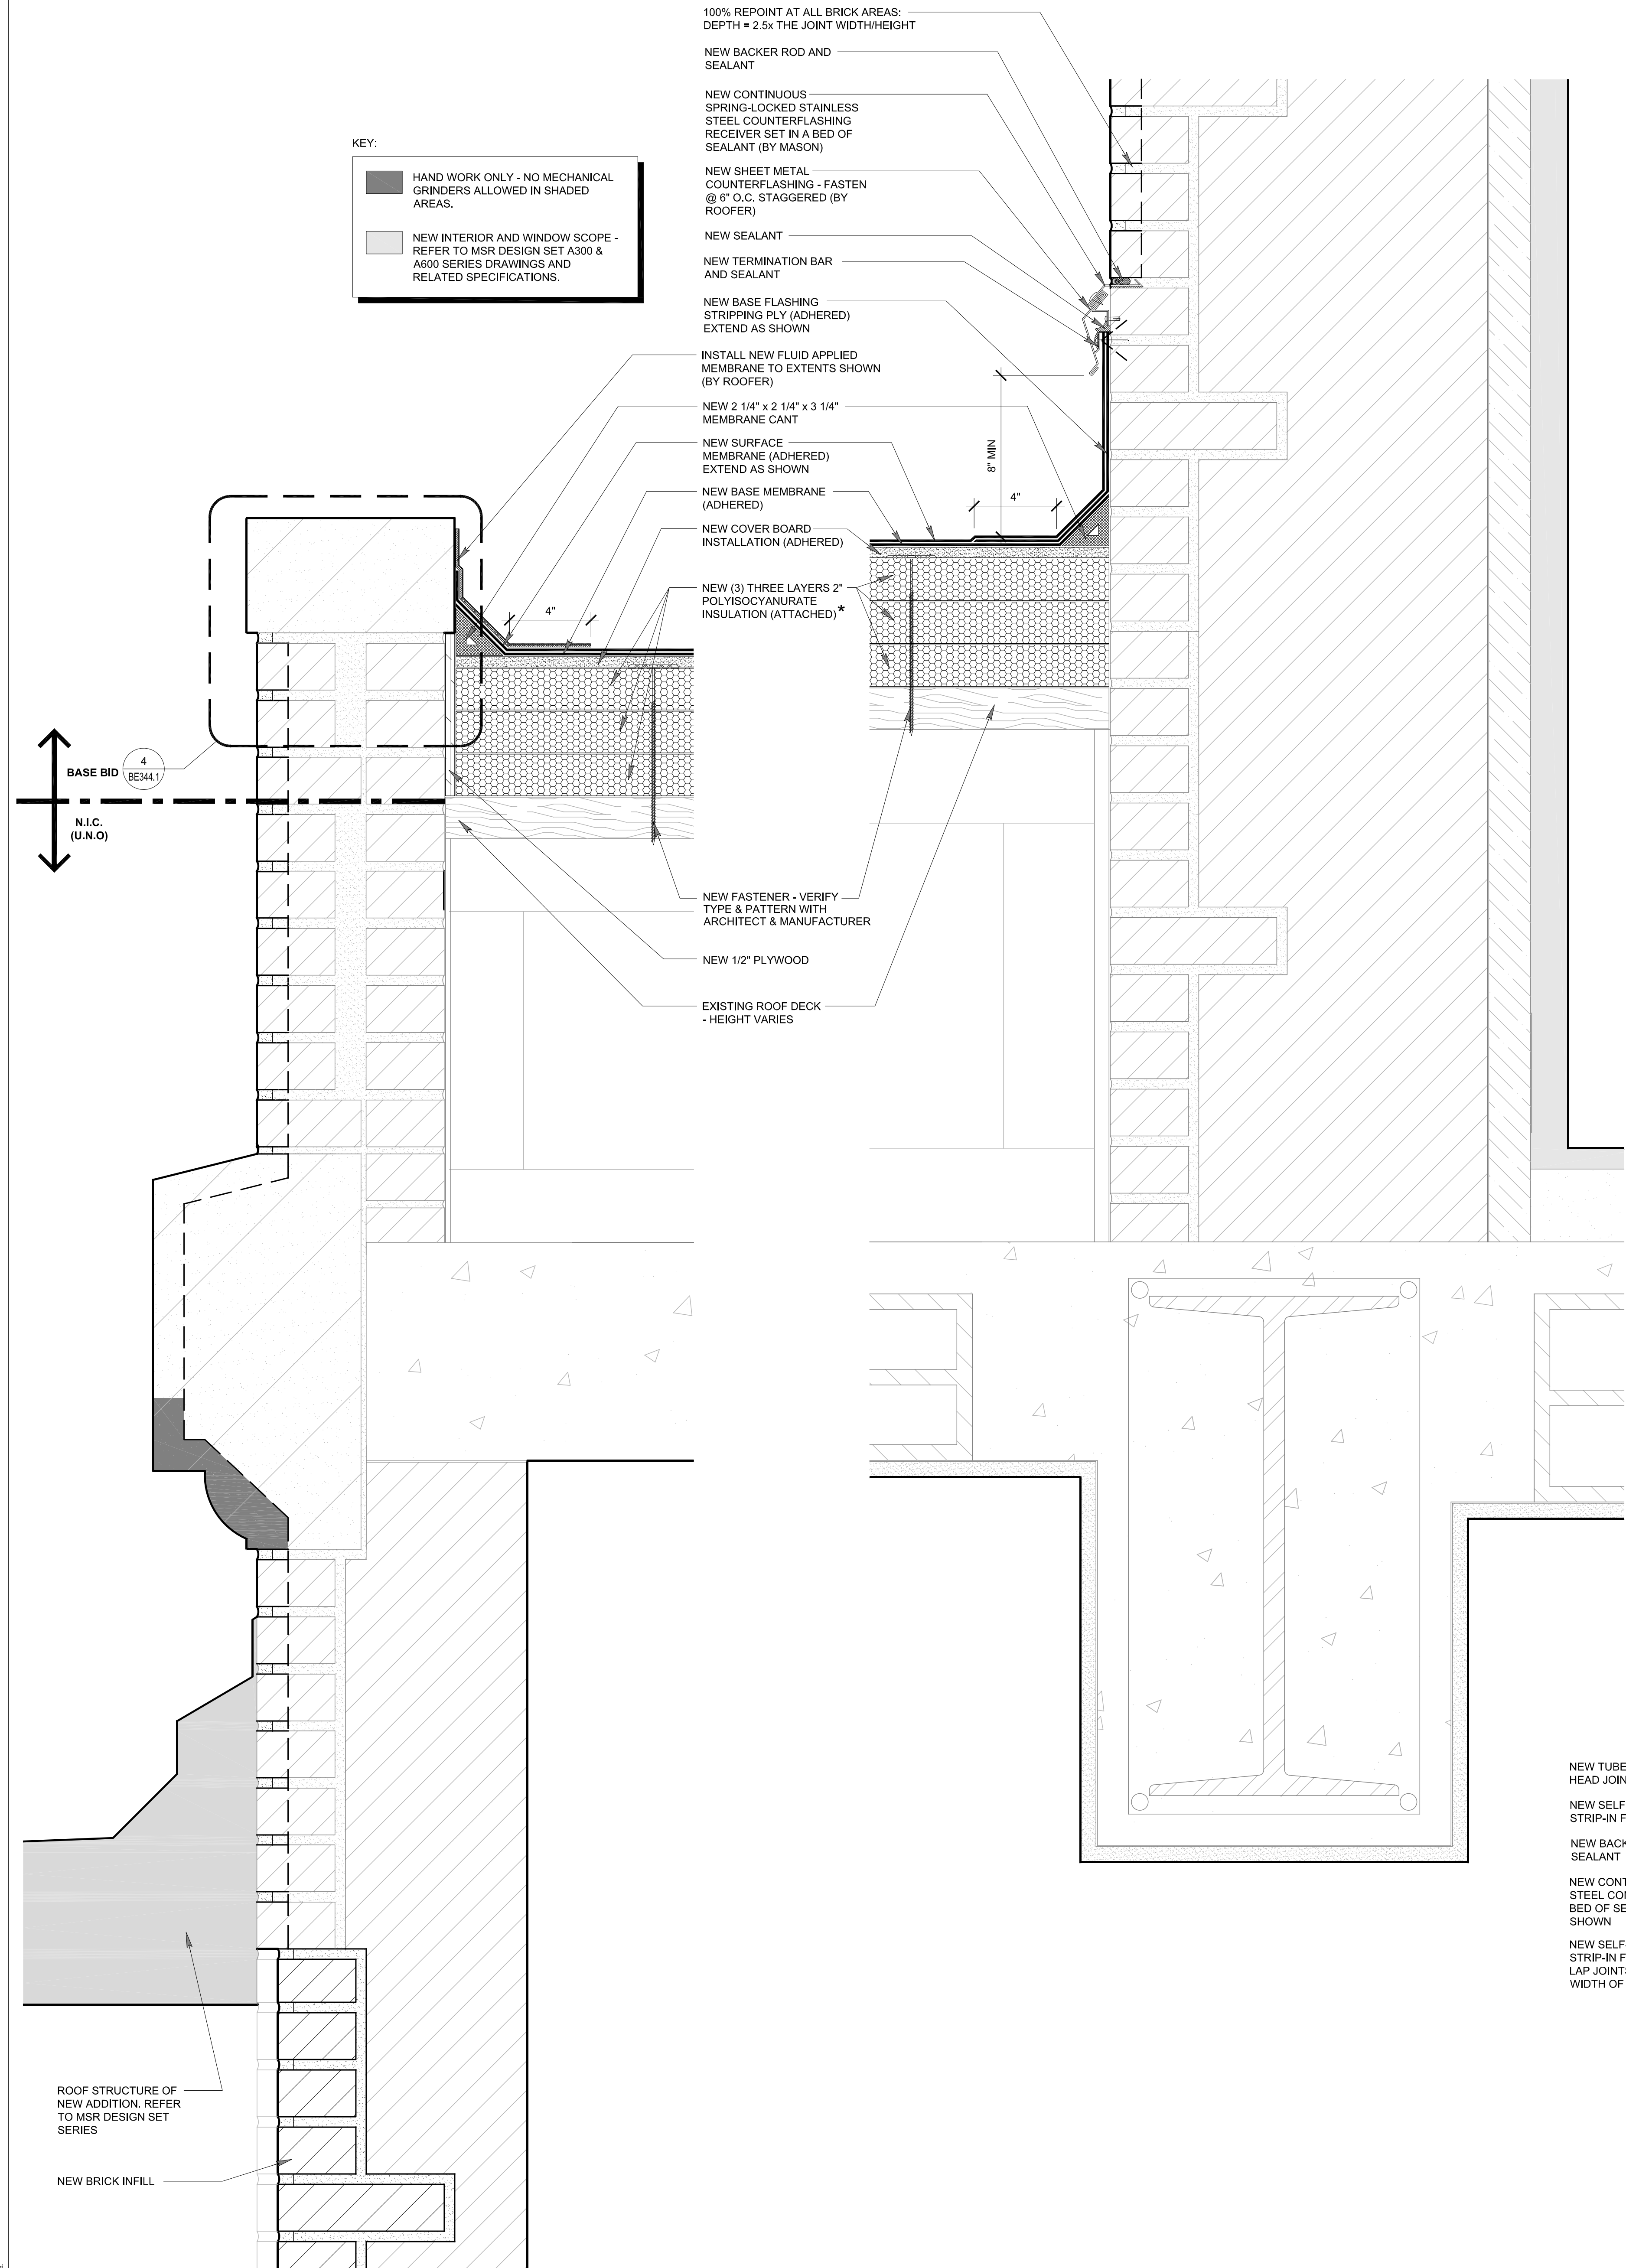

3 ENLARGED DETAIL @ WINDOW SILL
SCALE: 3" = 1'-0"

* ROOFING CONTRACTOR'S OPTION:
USE 2 LAYERS OF 3" POLYISOCYANURATE IN LIEU OF 3 LAYERS OF 2" POLYISOCYANURATE

MASON NOTE:
WORK IDENTIFIED IN DATABASE REPORT GOVERNS - SCOPE MAY VARY

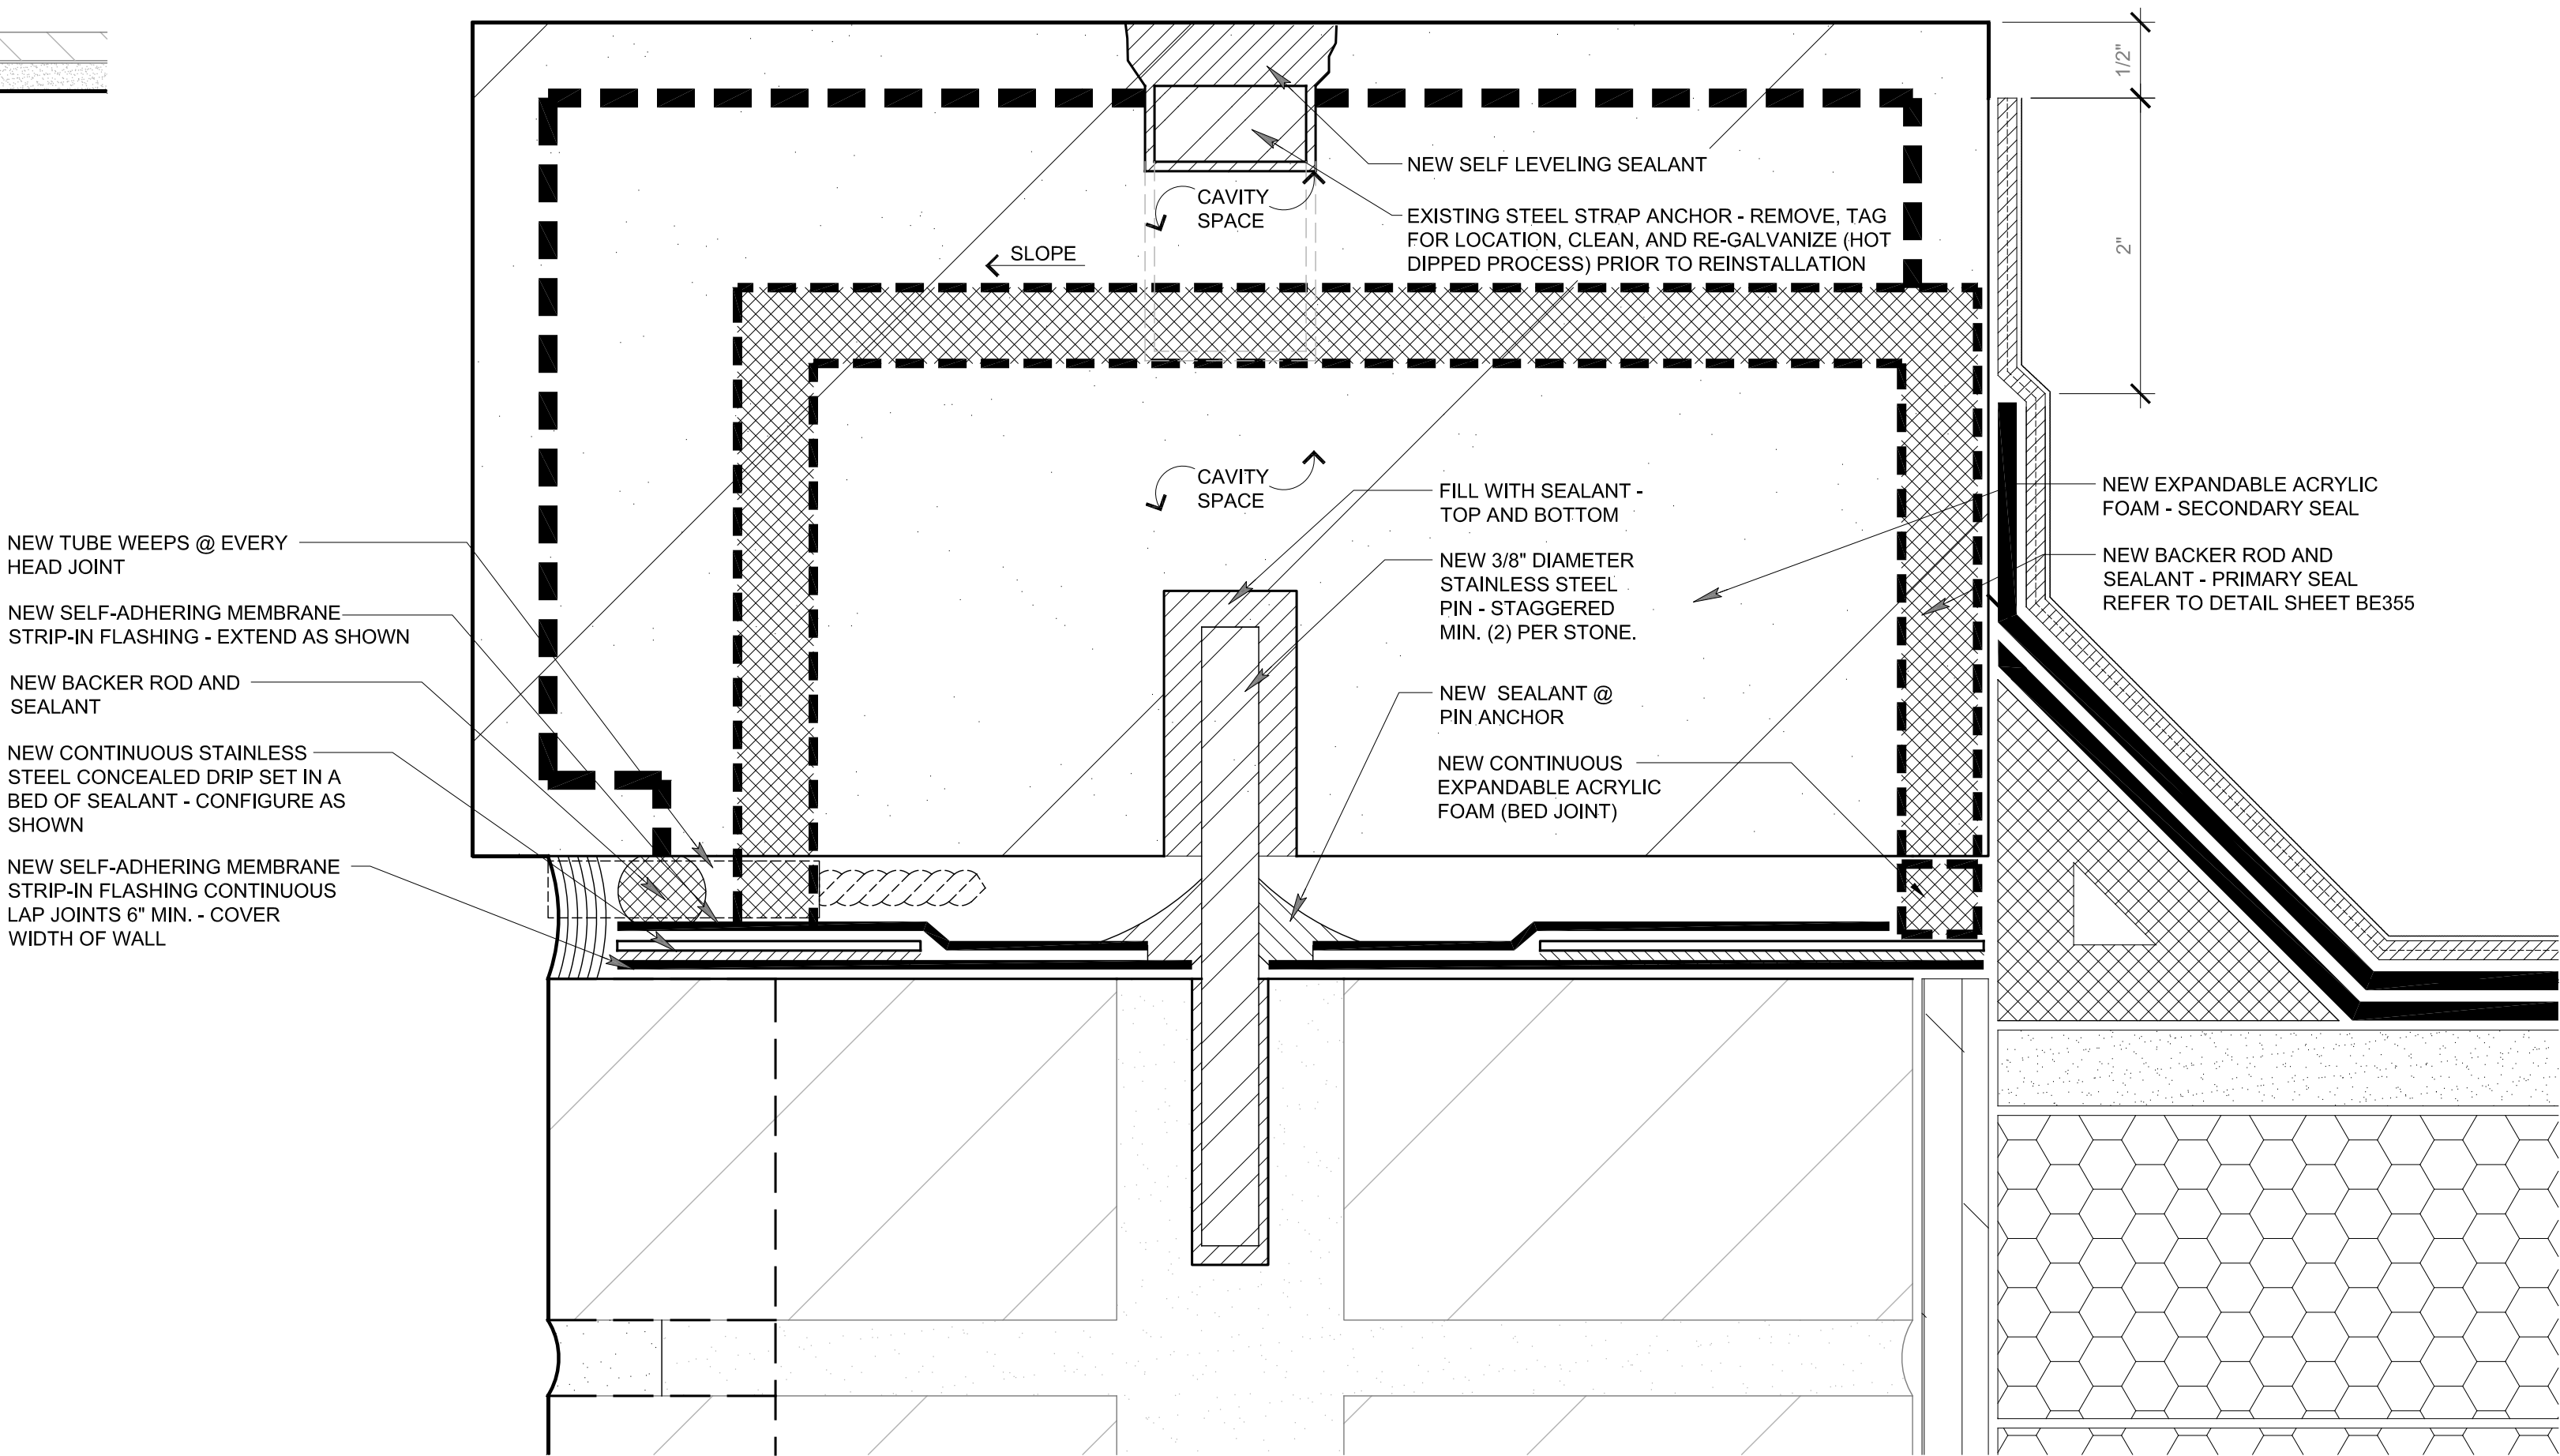

4 ENLARGED DETAIL @ EXISTING PARAPET CAP
SCALE: FULL SIZE

MSR 710 South 2nd Street, 8th Floor
Minneapolis, Minnesota 55401-2282
Architecture 612.375.0336 tel
Interiors and 612.342.2216 fax
Urban Design www.msrdesign.com

Civil Engineering and Landscape Architects
Ken Saiki Design, Inc

303 South Paterson St
Madison, WI 53703
608.251.3600 tel

Structural Engineering, Technology, AV
KJWW

1800 Daming Way, Suite 200
Middleton, WI 53713
608.223.9600 tel

MEP Engineers
MEP Associates

860 Blue Gentian Road, Suite 175
Eagan, MN 55121
651.379.9120 tel

Lighting Designer
Galina Design

30232 County 7
Chattfield, MN 55823
507.867.1628 tel

Preservation Architect
Charles Quagliana, AIA

5641 Willoughby Rd
Madison, WI 53703
608.449.9589 tel

Building Envelope Consultant
InSite Consulting Architects

115 E. Main Street, Suite 200
Madison, WI 53703
608.204.0825 tel

Fire & Code Consultant
Summit Fire Consulting

575 Minnehaha Ave. W.
St. Paul, MN 55103
651.251.1879 tel

Acoustical Consultant
KRA


4820 Chicago Avenue South, Suite 206
Minneapolis, MN 55417
612.374.3800 tel

Veribacher
CIVIL ENGINEERS

999 Fourier Drive, Suite 201
Madison, WI 53717

Madison Municipal
Building
BPW Project No # 7939
215 Martin Luther King, Jr. Blvd
Madison, WI 53703

I hereby certify that this plan, specification or report was prepared by me or under my direct supervision and that I am a duly Licensed Architect under the Laws of the State of Wisconsin.
ARCHITECT SEAL

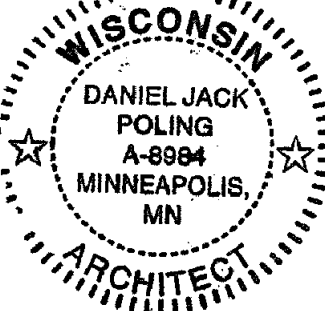

Signature: *Daniel Jack Poling*

Print Name: Jack Poling

Date: 10.07.2016 License No: A-8984

ISSUE

MARK	DATE	DESCRIPTION
1	3.24.17	BID SET

PROJECT NO: 2014057

PROJECT PHASE: BID SET


DRAWN BY: ZMP/MD CHECKED BY: SMP

Drawing 2014 Copyright Meyer, Schaefer & Associates, LLC

WALL SECTION
AND ENLARGED
DETAILS

EXHIBIT F

BE344.1

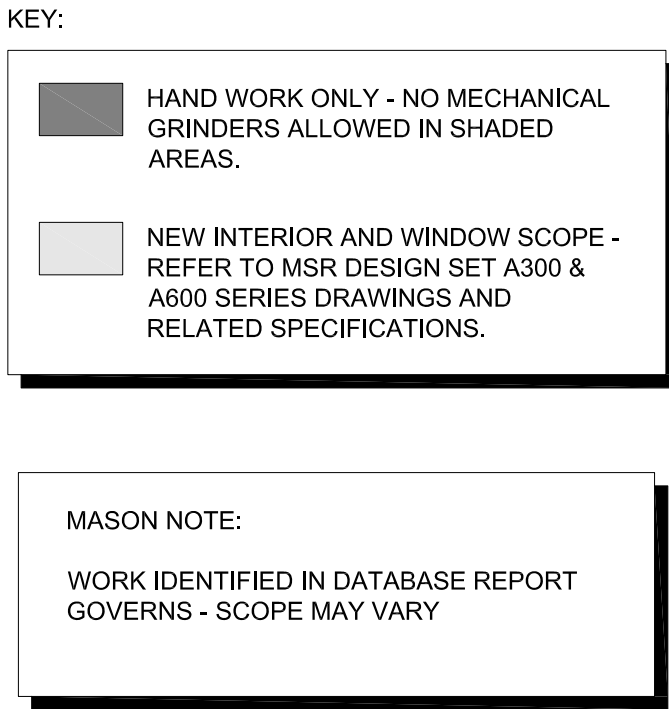

1 JAMB DETAIL - WINDOW TYPE W15
BE344.3 SCALE: 6" = 1'-0"

MSR 710 South 2nd Street, 8th Floor
Minneapolis, Minnesota 55401-2282

Architecture 612.375.0336 tel
Interiors and 612.342.2216 fax
Urban Design www.msrdesign.com

Civil Engineering and Landscape Architects

Ken Saiki Design, Inc
303 South Paterson St
Madison, WI 53703
608.251.3600 tel

Structural Engineering, Technology, AV

1800 Deming Way, Suite 200
Middleton, WI 53713
608.223.9600 tel

MEP Engineers

MEP Associates

860 Blue Gentian Road, Suite 175
Eagan, MN 55121
651.379.9120 tel

Lighting Designer:

Gallina Design

30232 County 7
Chatfield, MN 55923
507.867.1628 tel

Preservation Architect

Charles Quagliana, AIA

5841 Willoughby Rd
Mazomanie, WI 53560
608.449.9589 tel

Building Envelope Consultant

InSite Consulting Architects

115 E. Main Street, Suite 200
Madison, WI 53703
608.204.0825 tel

Fire & Code Consultant

Summit Fire Consulting

575 Minnehaha Ave. W.
St. Paul, MN 55103
651.251.1879 tel

Acoustical Consultant

KRA

4826 Chicago Avenue South, Suite 206
Minneapolis, MN 55417
612.374.3800 tel


Vierbiche

CIVIL ENGINEERS

999 Fourier Drive, Suite 20
Madison
WI 53717

**Madison Municipal
Building**
BPW Project No # 7939
215 Martin Luther King, Jr. Blvd
Madison, WI 53703

I hereby certify that this plan, specification or report was prepared
 by me or under my direct supervision and that I am a duly
 licensed Architect under the Laws of the State of Wisconsin.
 ARCHITECT SEAL

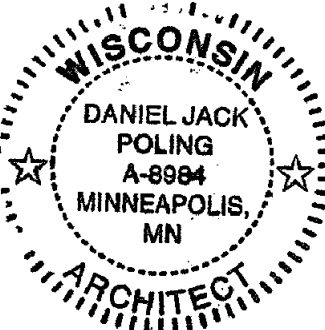

Signature: John P. King

Print Names: Jack Poling

Date: 10.07.2016 License No: A-898

SUE

[illegible]

PROJECT NO. _____

2014057

PROJECT PHASE

BID SET

LAWN BY:

CHECKED
SMP


© 2014 Copyright Meyer, Sauter & Rockcastle, LLC

PLAN SECTIONS @ WINDOW TYPES

EXHIBIT F

BE344.3



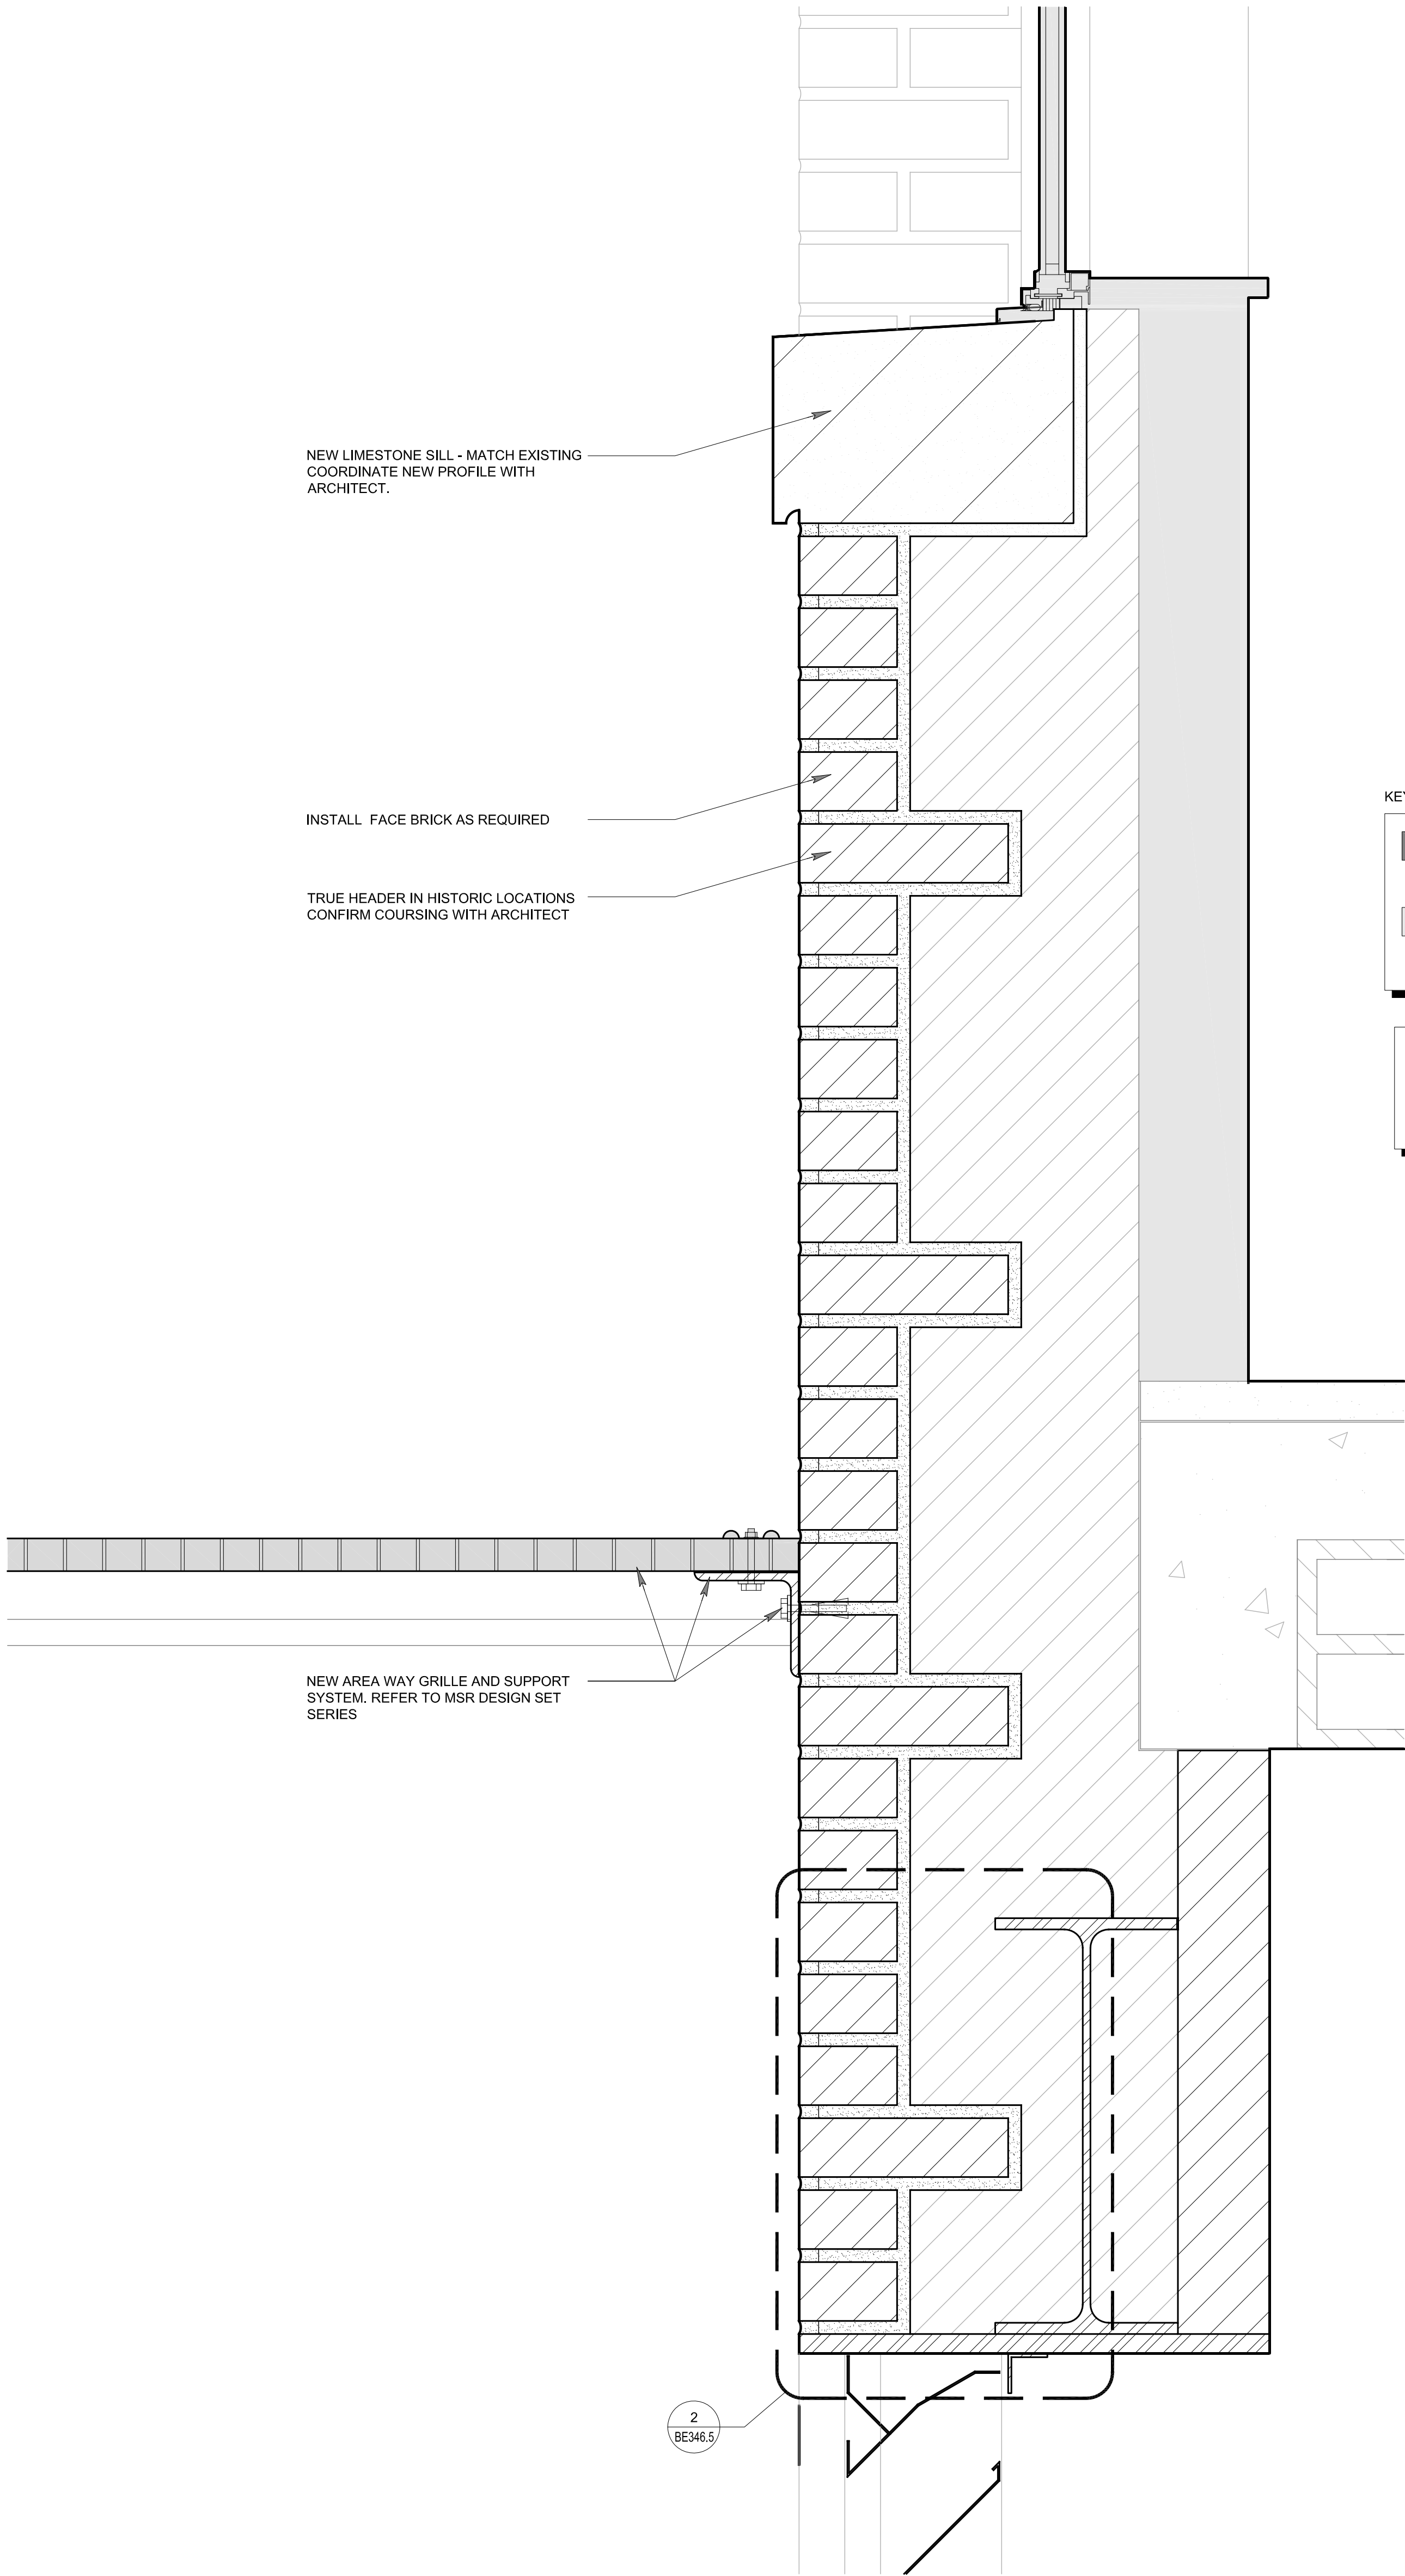

1
BE346.2

ENLARGED DETAIL @ EXISTING WINDOW SILL CLOSURE
SCALE: 3" = 1'-0"

MSR 710 South 2nd Street, 8th Floor
Minneapolis, Minnesota 55401-2282
Architecture 612.375.0336 tel
Interiors and 612.342.2216 fax
Urban Design www.msrdesign.com

Civil Engineering and Landscape Architects
Ken Saiki Design, Inc

303 South Paterson St
Madison, WI 53703
608.251.3600 tel

Structural Engineering, Technology, AV
KJWW

1800 Deming Way, Suite 200
Middleton, WI 53713
608.223.9600 tel

MEP Engineers
MEP Associates

860 Blue Gentian Road, Suite 175
Eagan, MN 55121
651.379.9120 tel

Lighting Designer
Galina Design

30232 County 7
Chattfield, MN 55823
507.867.1626 tel

Preservation Architect
Charles Quagliana, AIA

5641 Willoughby Rd
Mazomanie, WI 53560
608.449.9589 tel

Building Envelope Consultant
InSite Consulting Architects

116 E. Main Street, Suite 200
Madison, WI 53703
608.204.0825 tel

Fire & Code Consultant
Summit Fire Consulting

575 Minnehaha Ave. W.
St. Paul, MN 55103
651.251.1879 tel

Acoustical Consultant
KRA

4820 Chicago Avenue South, Suite 206
Minneapolis, MN 55417
612.374.3800 tel


Vierbischer
CIVIL ENGINEERS

999 Fourier Drive, Suite 201
Madison
WI 53717

**Madison Municipal
Building**

BPW Project No # 7939
215 Martin Luther King, Jr. Blvd
Madison, WI 53703

I hereby certify that this plan, specification or report was prepared by me or under my direct supervision and that I am a duly Licensed Architect under the Laws of the State of Wisconsin.
ARCHITECT SEAL

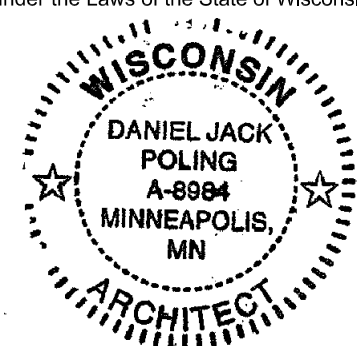

Signature: *[Signature]*
Print Name: Jack Poling
Date: 10.07.2016 License No: A-8984

ISSUE		
MARK	DATE	DESCRIPTION
1	3.24.17	BID SET

PROJECT NO: 2014057

PROJECT PHASE: BID SET

DRAWN BY: ZMP/MD CHECKED BY: SMP

Drawing © 2014 Copyright Meyer, Schaefer & Associates, LLC

**WALL SECTION
AND ENLARGED
DETAILS**


EXHIBIT F

BE346.2

**Madison Municipal
Building**

BPW Project No # 7939
15 Martin Luther King, Jr. Blvd
Madison, WI 53703

I hereby certify that this plan, specification or report was prepared
by me or under my direct supervision and that I am a duly
licensed Architect under the Laws of the State of Wisconsin.
ARCHITECT SEAL

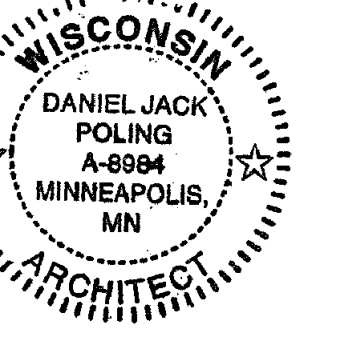

Signature: Jack Poling
Print Names: Jack Poling

Date: 10.07.2016 License No: A-8984

[illegible]

PROJECT NO. 2014057

PROJECT PHASE	BID SET
---------------	---------


AWN BY: ZMP/MD CHECKED BY: SMP

© 2014 Copyright Meyer, Scherer & Rockwood, LLC.


ENLARGED
INTEL DETAILS

EXHIBIT F

BE346.5

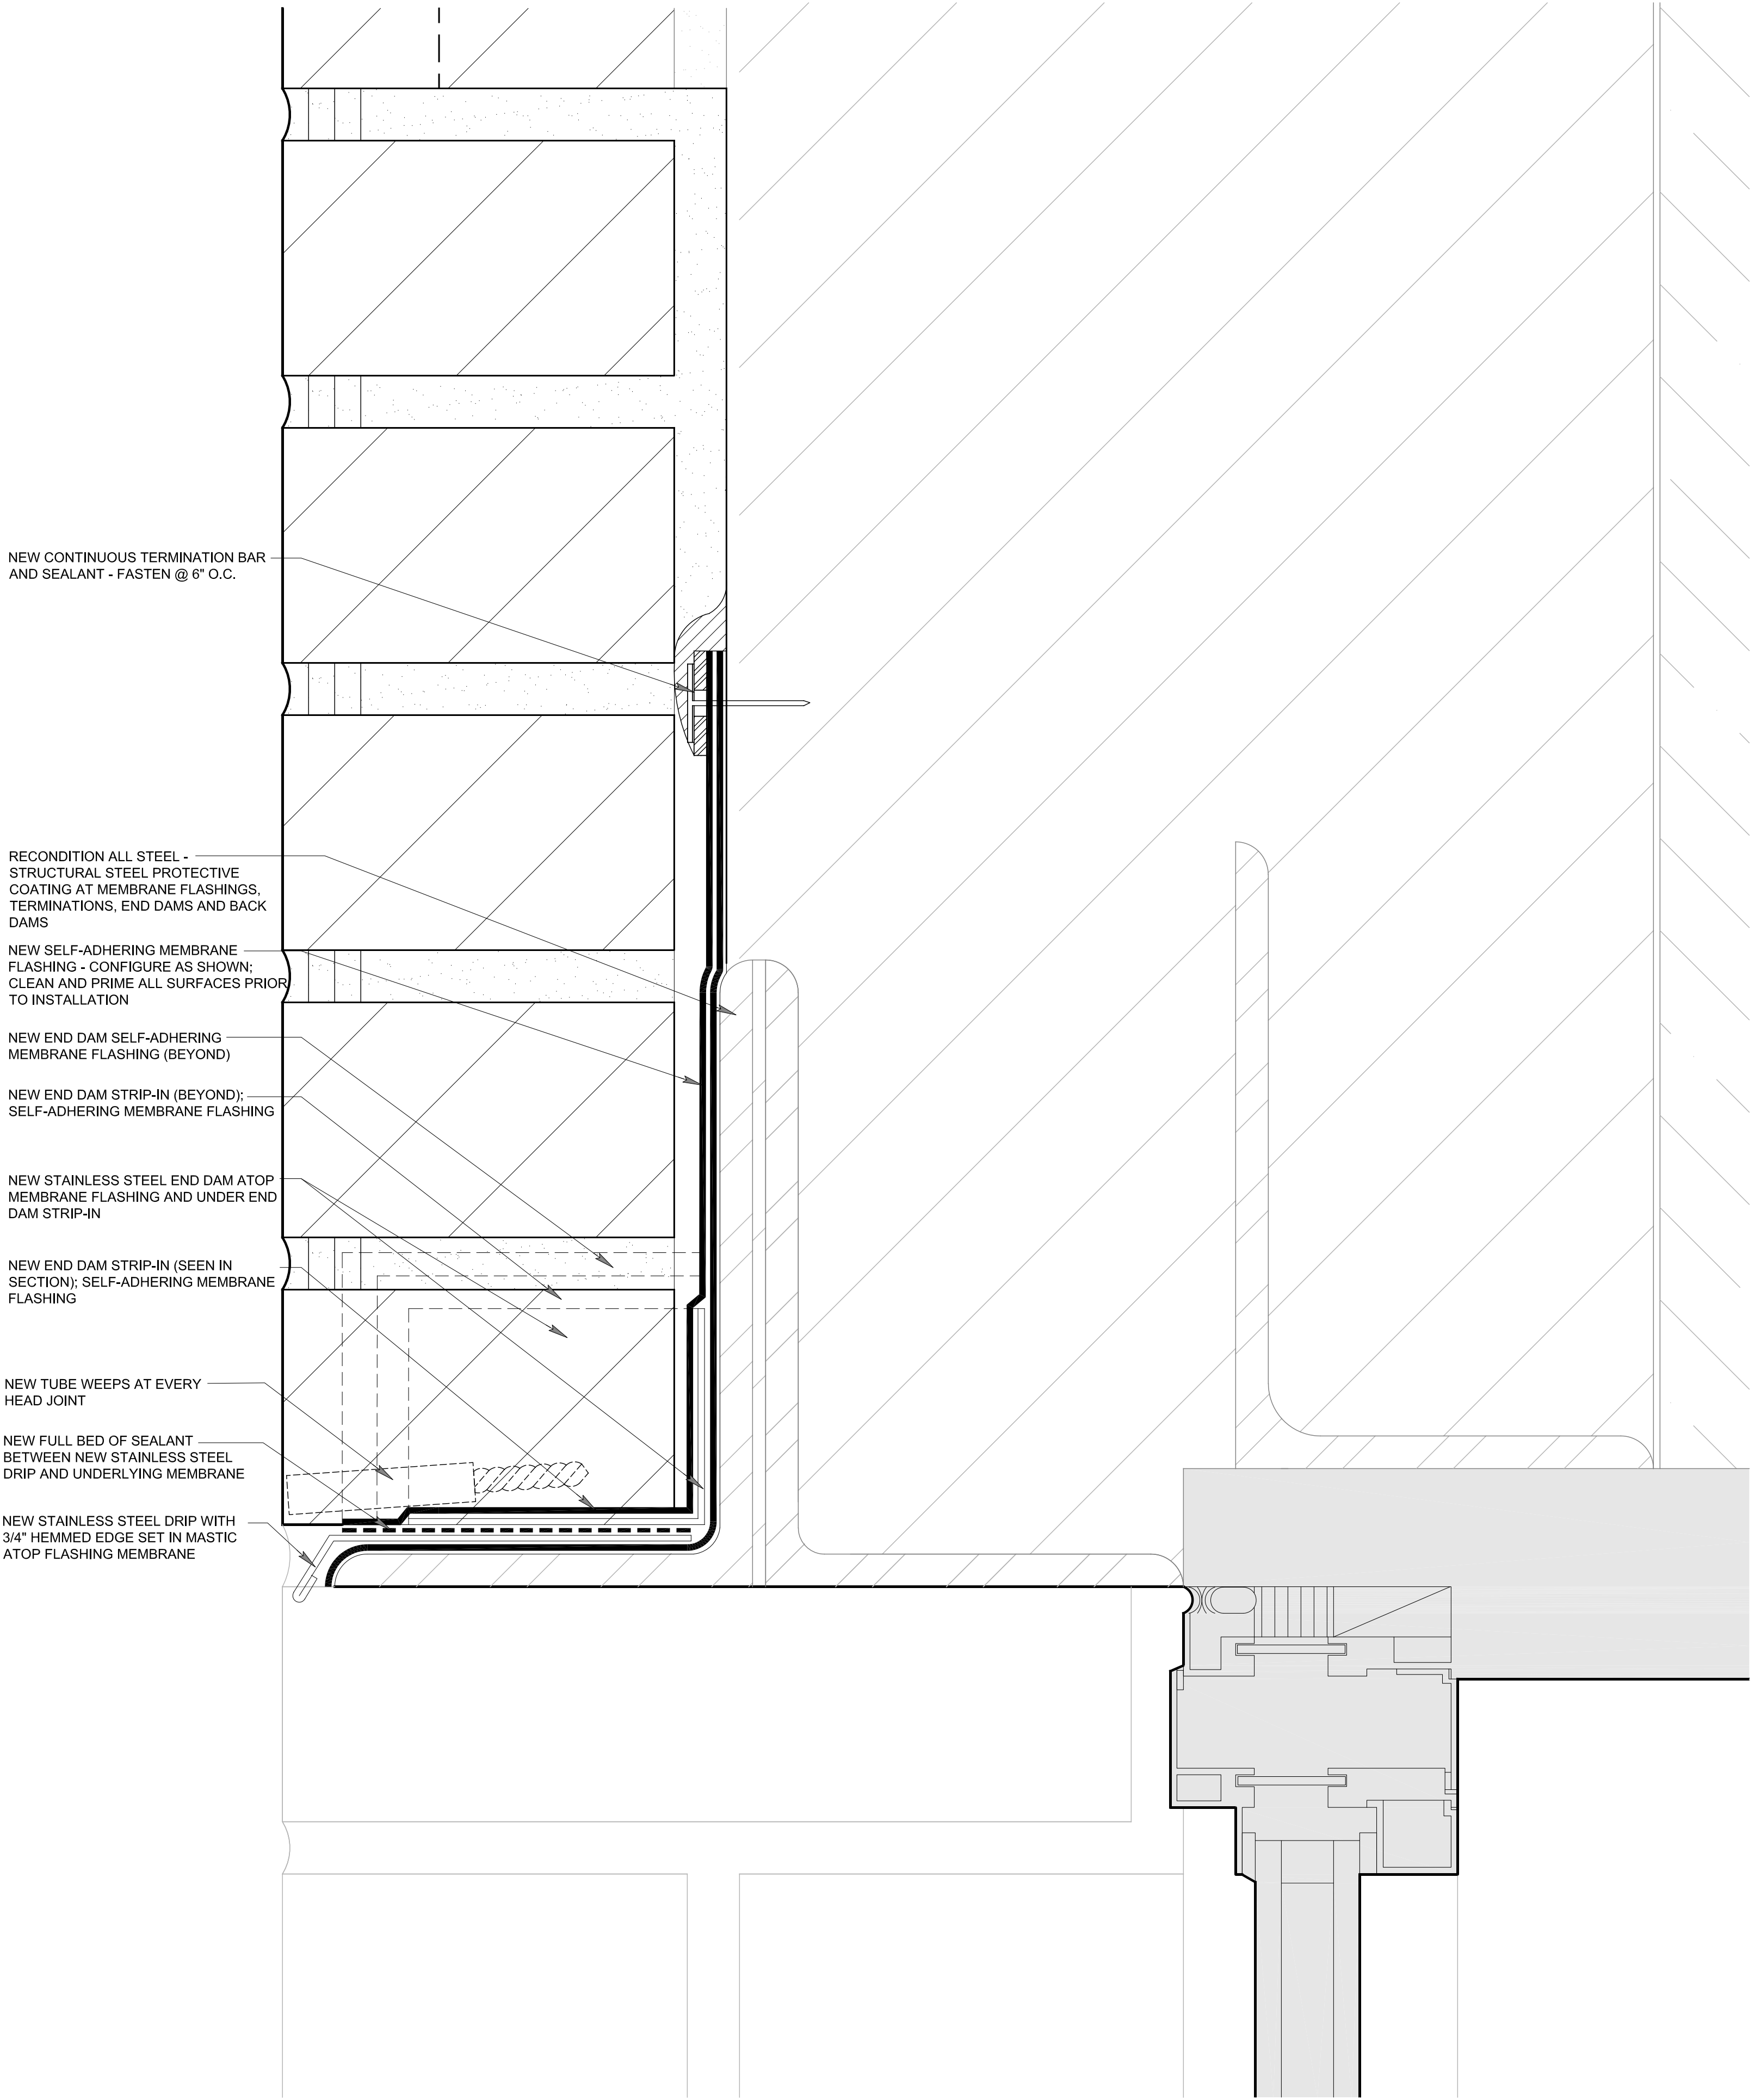


1 ENLARGED LINTEL DETAIL @ EXISTING WINDOW HEAD
BE346.5 SCALE: FULL SIZE

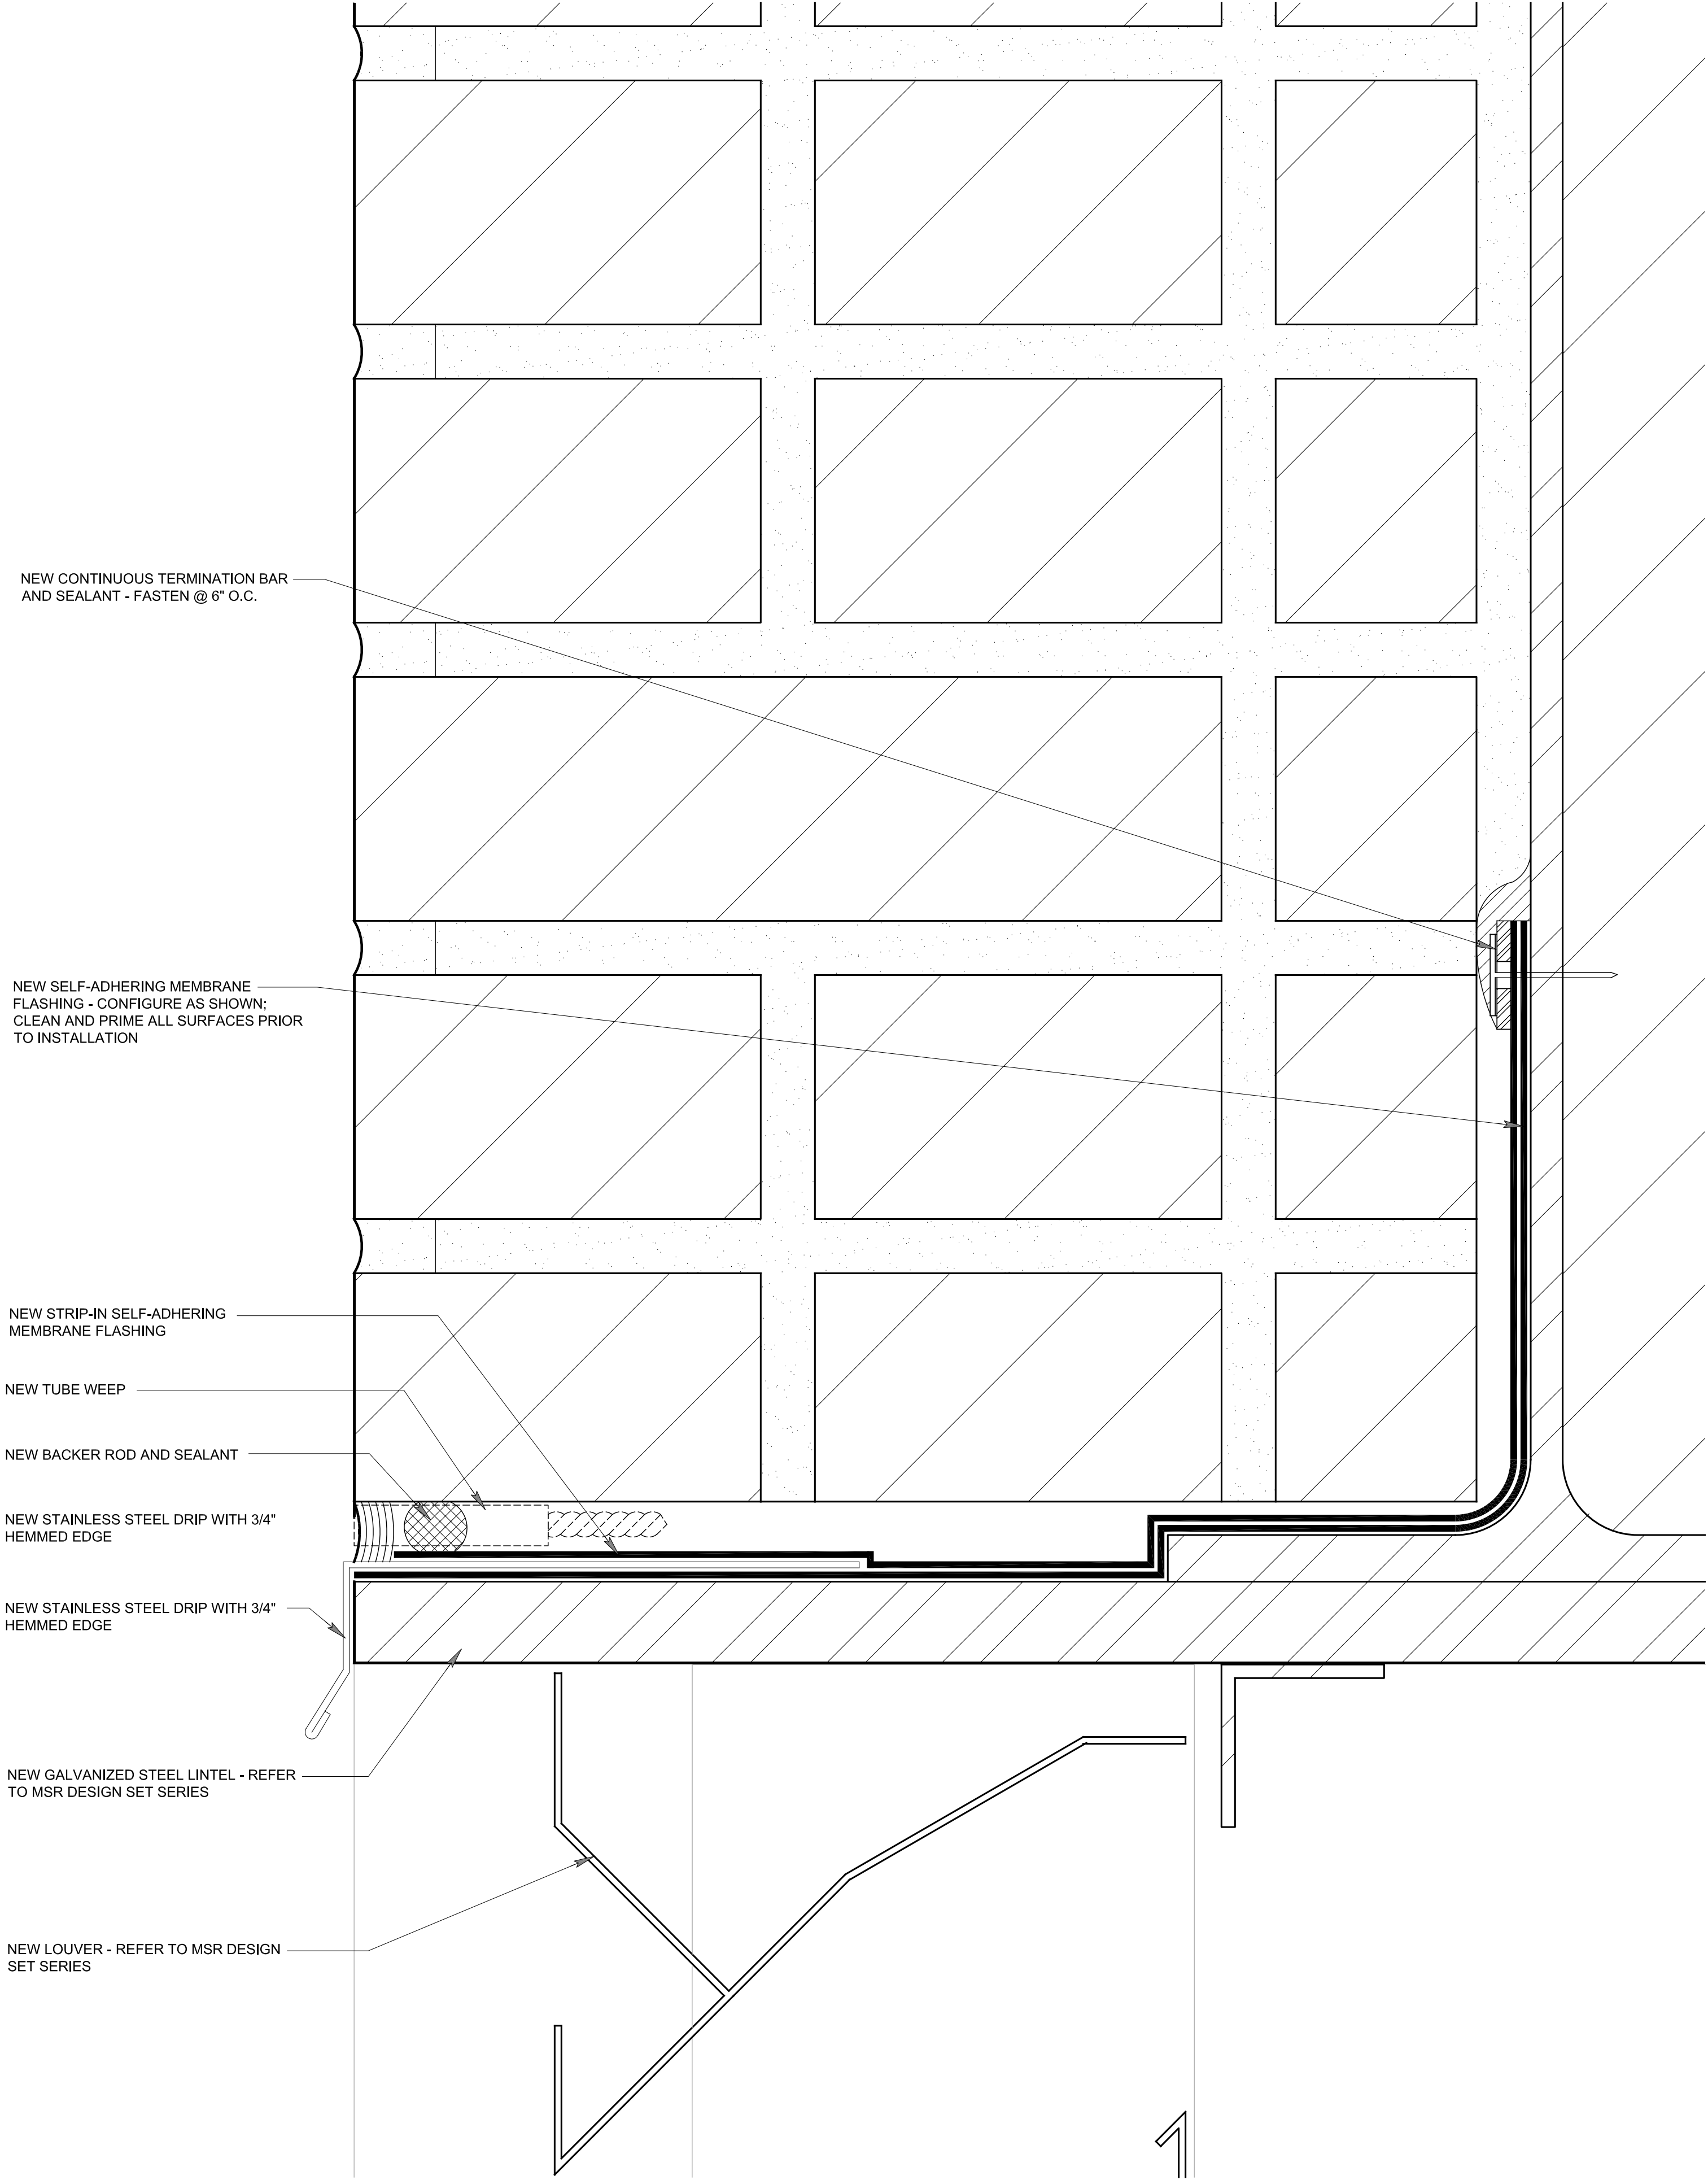

2 ENLARGED LINTEL DETAIL @ NEW LOUVER HEAD
BE346.5 SCALE: FULL SIZE

REPOINT, CLEAN SEALANT, MASTIC, AND OTHER MATERIALS FROM SURFACE OF THE STONE. PATCH ALL DAMAGED STONE MATERIAL WITH SUBSTITUTE STONE PATCH MATERIAL AROUND ENTIRE WINDOW OPENING. THIS MAY BE DONE AFTER NEW WINDOWS ARE INSTALLED

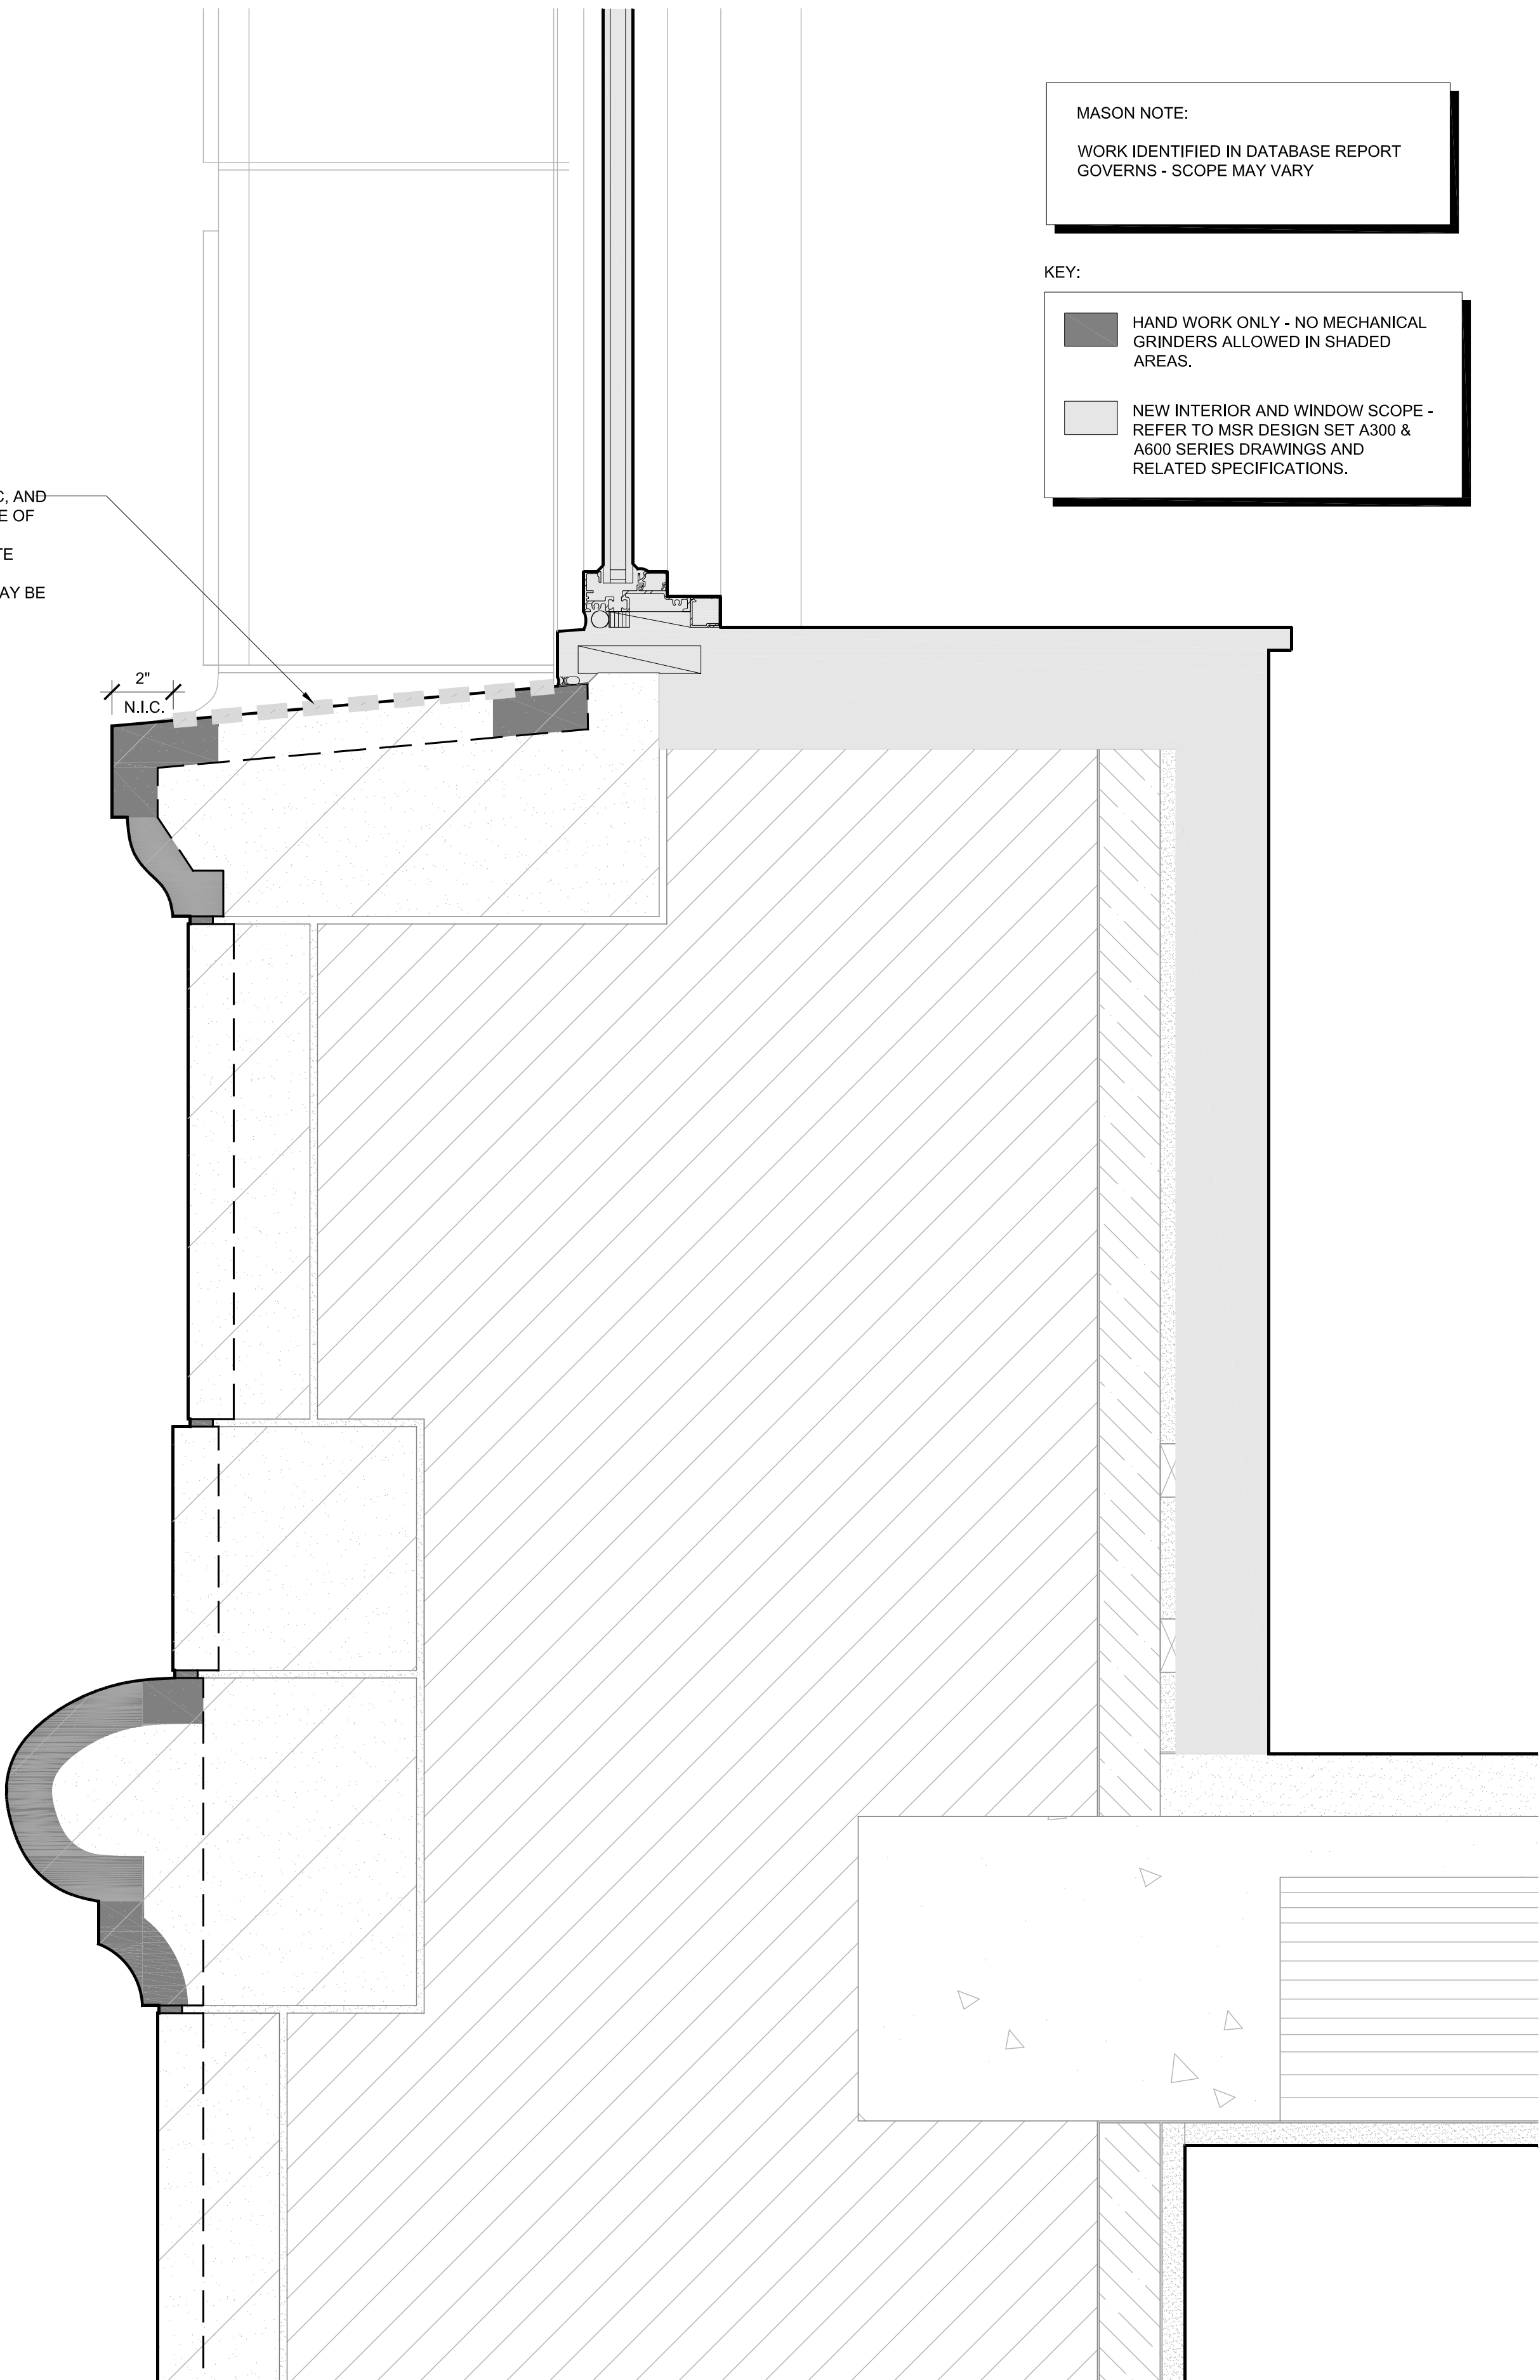

1 ENLARGED WINDOW SILL AND HEAD DETAIL
BE348.2 SCALE: 3" = 1'-0"

MASON NOTE:
WORK IDENTIFIED IN DATABASE REPORT GOVERNS - SCOPE MAY VARY

KEY:

- HAND WORK ONLY - NO MECHANICAL GRINDERS ALLOWED IN SHADED AREAS.
- NEW INTERIOR AND WINDOW SCOPE - REFER TO MSR DESIGN SET A300 & A600 SERIES DRAWINGS AND RELATED SPECIFICATIONS.

MSR 710 South 2nd Street, 8th Floor
Minneapolis, Minnesota 55401-2282
Architecture Interiors and Urban Design 612.375.0336 tel
612.342.2216 fax
www.msrdesign.com

Civil Engineering and Landscape Architects
Ken Saiki Design, Inc
303 South Paterson St
Madison, WI 53703
608.251.3600 tel

Structural Engineering, Technology, AV
KJWW
1800 Daming Way, Suite 200
Middleton, WI 53713
608.223.9600 tel

MEP Engineers
MEP Associates
860 Blue Gentian Road, Suite 175
Eagan, MN 55121
651.379.9120 tel

Lighting Designer
Gallina Design
30232 County 7
Chattfield, MN 55823
507.867.1628 tel

Preservation Architect
Charles Quagliana, AIA
5641 Willoughby Rd
Mazomanie, WI 53560
608.449.9589 tel

Building Envelope Consultant
InSite Consulting Architects
115 E. Main Street, Suite 200
Madison, WI 53703
608.204.0825 tel


Fire & Code Consultant
Summit Fire Consulting
575 Minnehaha Ave. W.
St. Paul, MN 55103
651.251.1879 tel

Acoustical Consultant
KRA
4820 Chicago Avenue South, Suite 206
Minneapolis, MN 55417
612.374.3800 tel

Vierbicher
CIVIL ENGINEERS
999 Fourier Drive, Suite 201
Madison
WI 53717

Madison Municipal Building
BPW Project No # 7939
215 Martin Luther King, Jr. Blvd
Madison, WI 53703

I hereby certify that this plan, specification or report was prepared by me or under my direct supervision and that I am a duly Licensed Architect under the Laws of the State of Wisconsin.
ARCHITECT SEAL

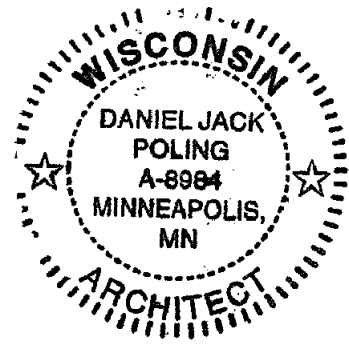

Signature: *[Signature]*
Print Name: Jack Poling
Date: 10.07.2016 License No: A-8984

MARK	DATE	DESCRIPTION
1	3.24.17	BID SET

PROJECT NO: 2014057

PROJECT PHASE: BID SET


DRAWN BY: ZMP/MD CHECKED BY: SMP

Drawing 2014 Copyright Meyer, Scherer & Richardson, LLC


WALL SECTION AND ENLARGED DETAILS

EXHIBIT F


BE348.2

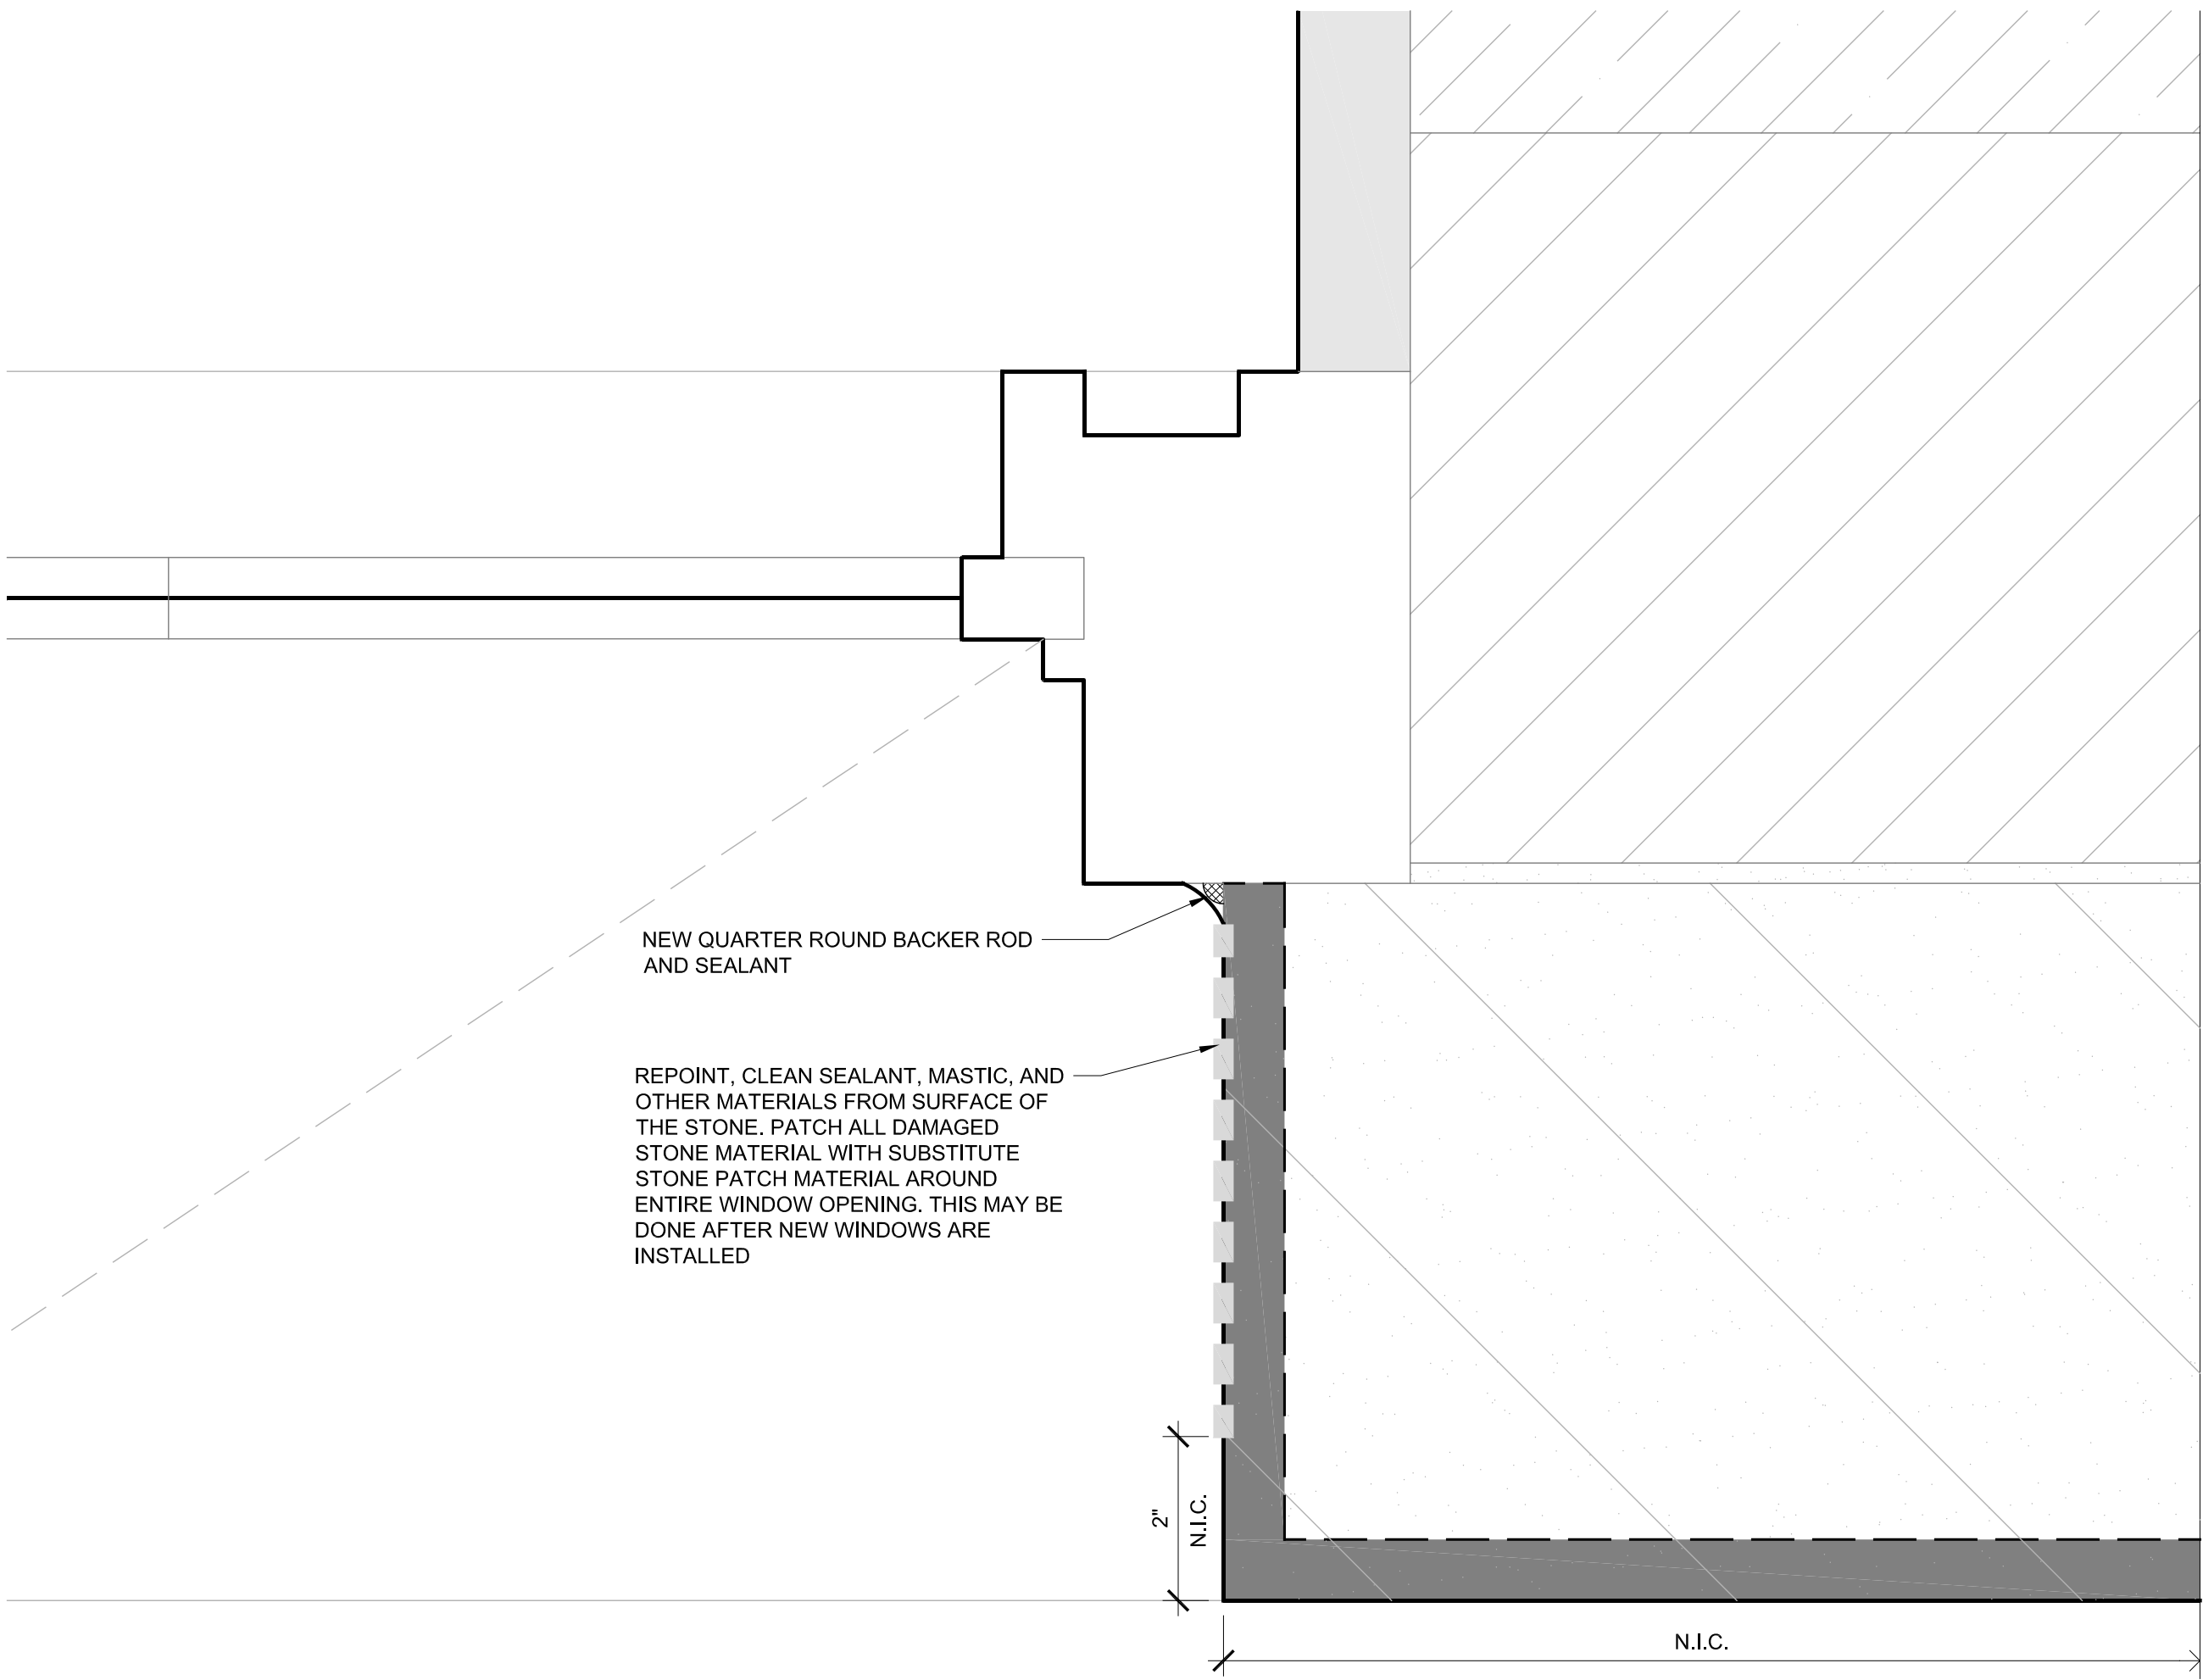

1 JAMB DETAIL - WINDOW TYPE W16
SCALE: 6" = 1'-0"

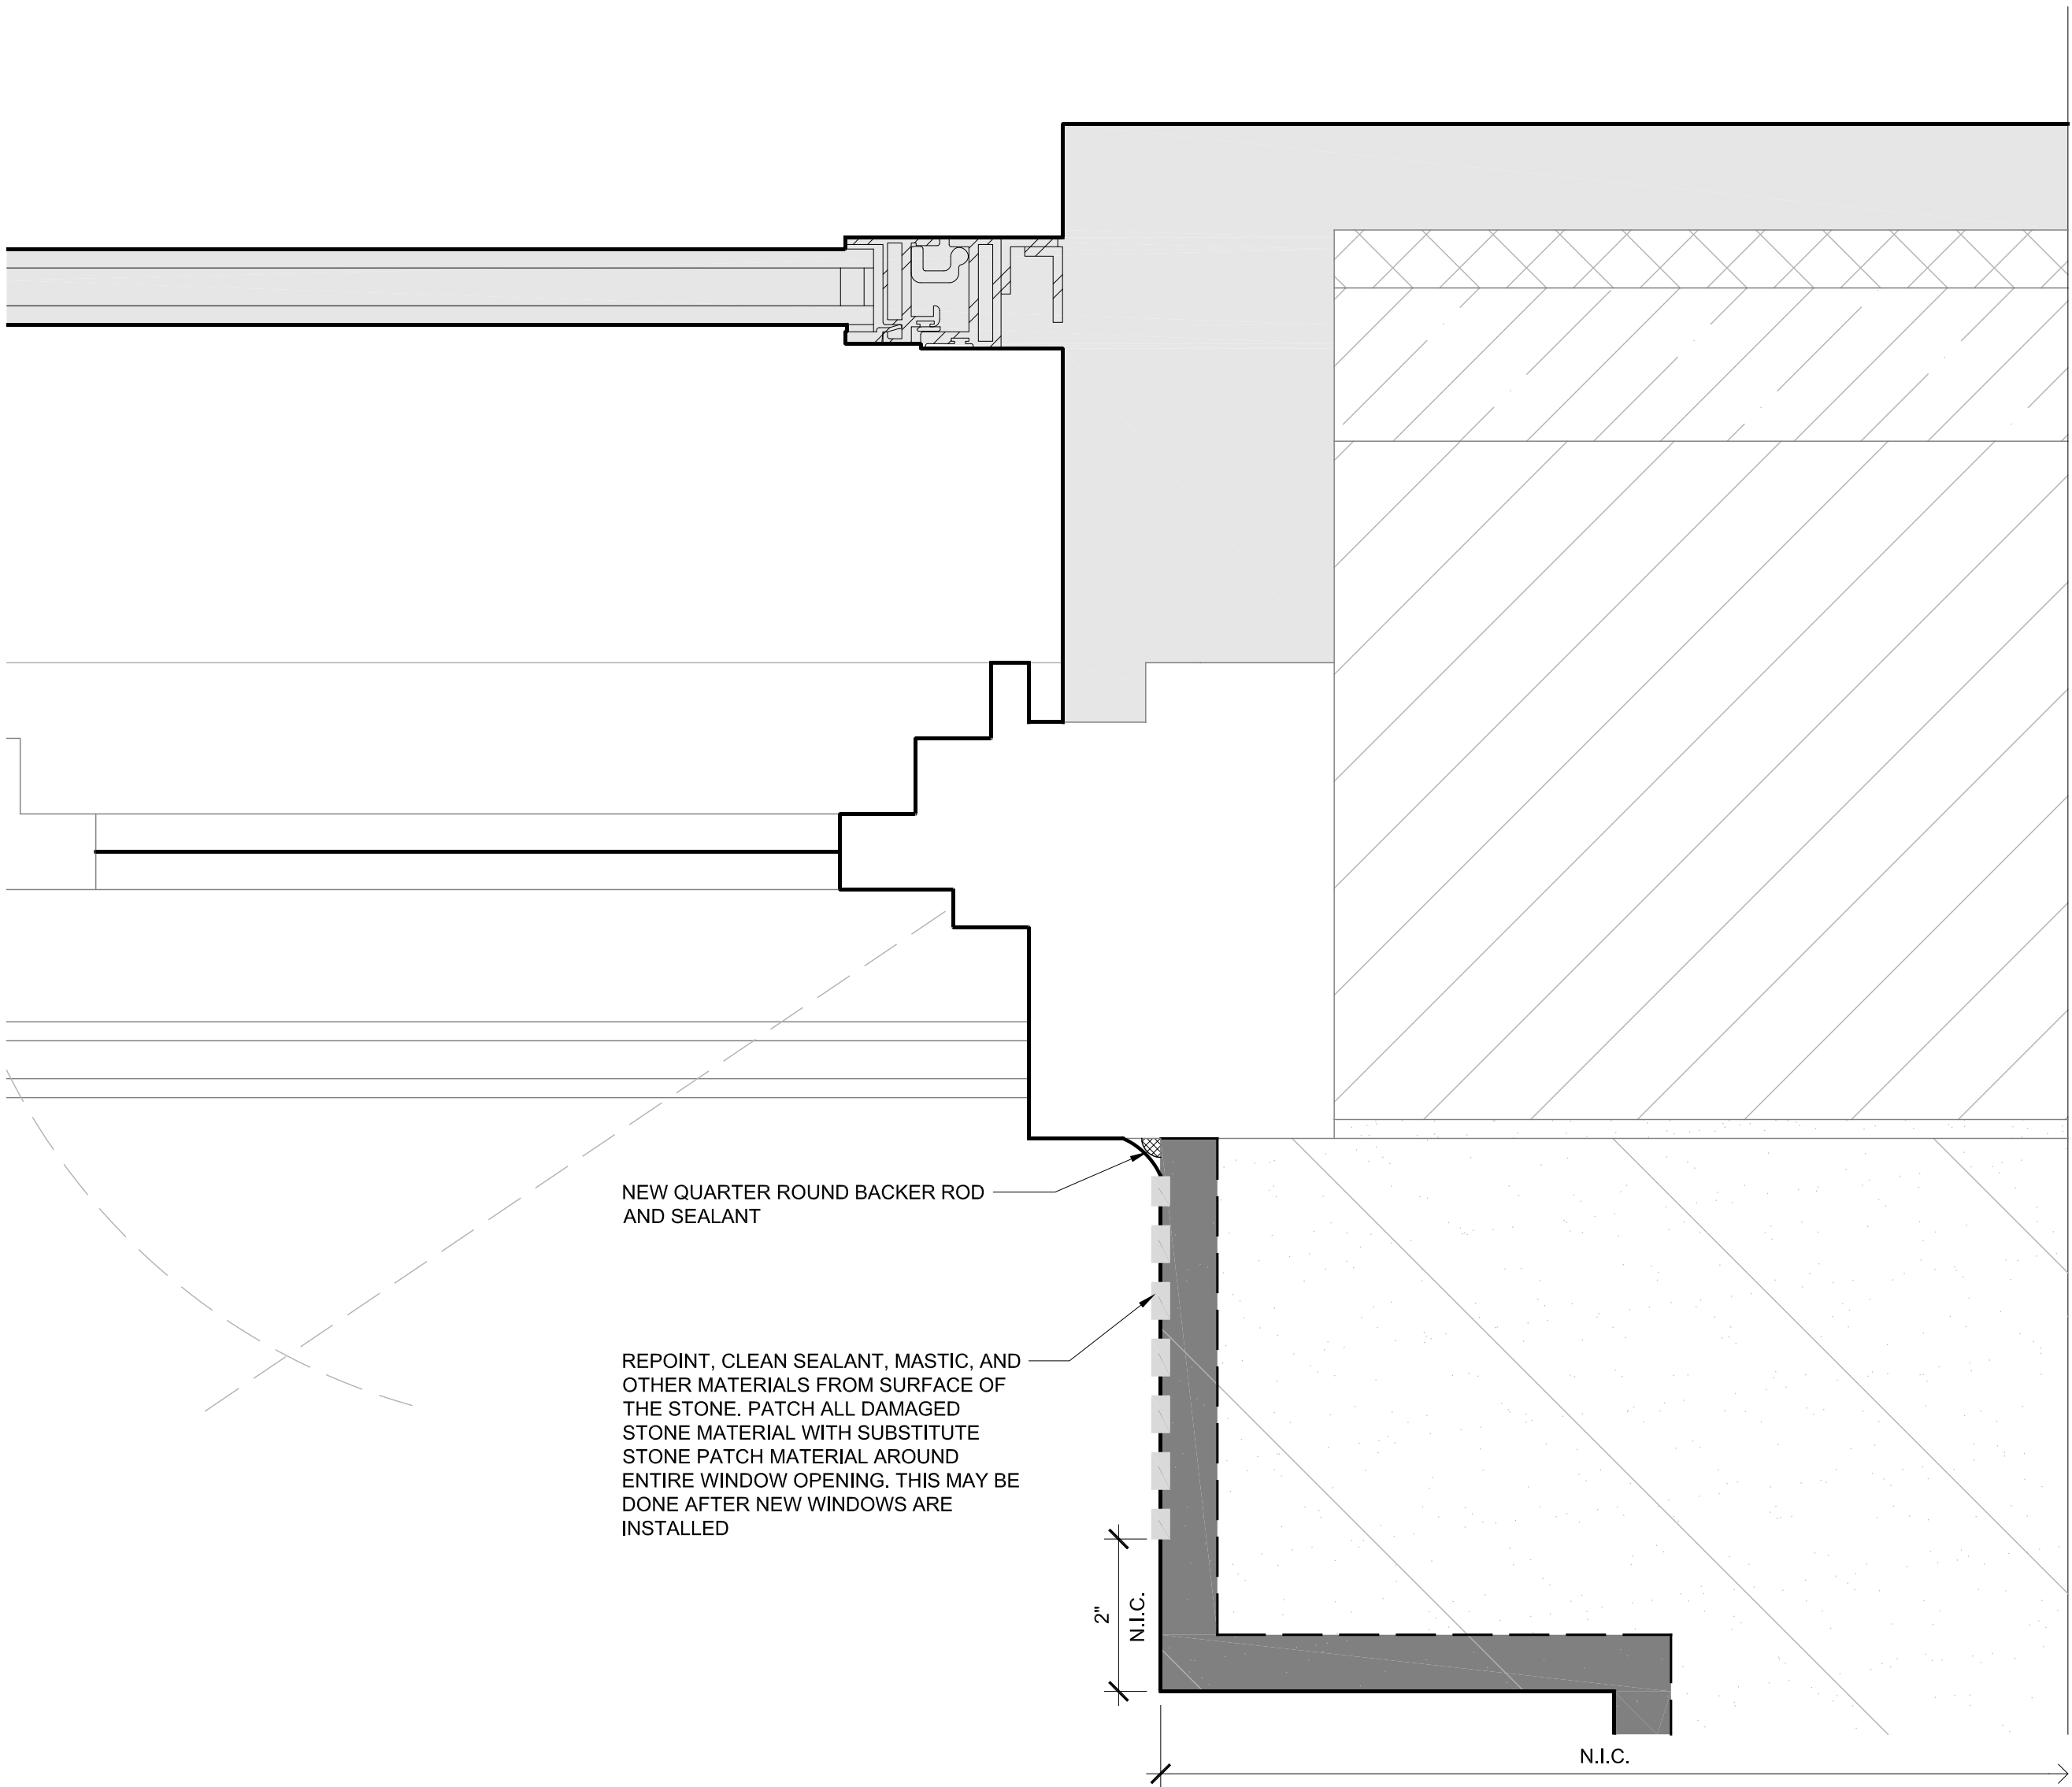

2 JAMB DETAIL - WINDOW TYPE W10
SCALE: 6" = 1'-0"

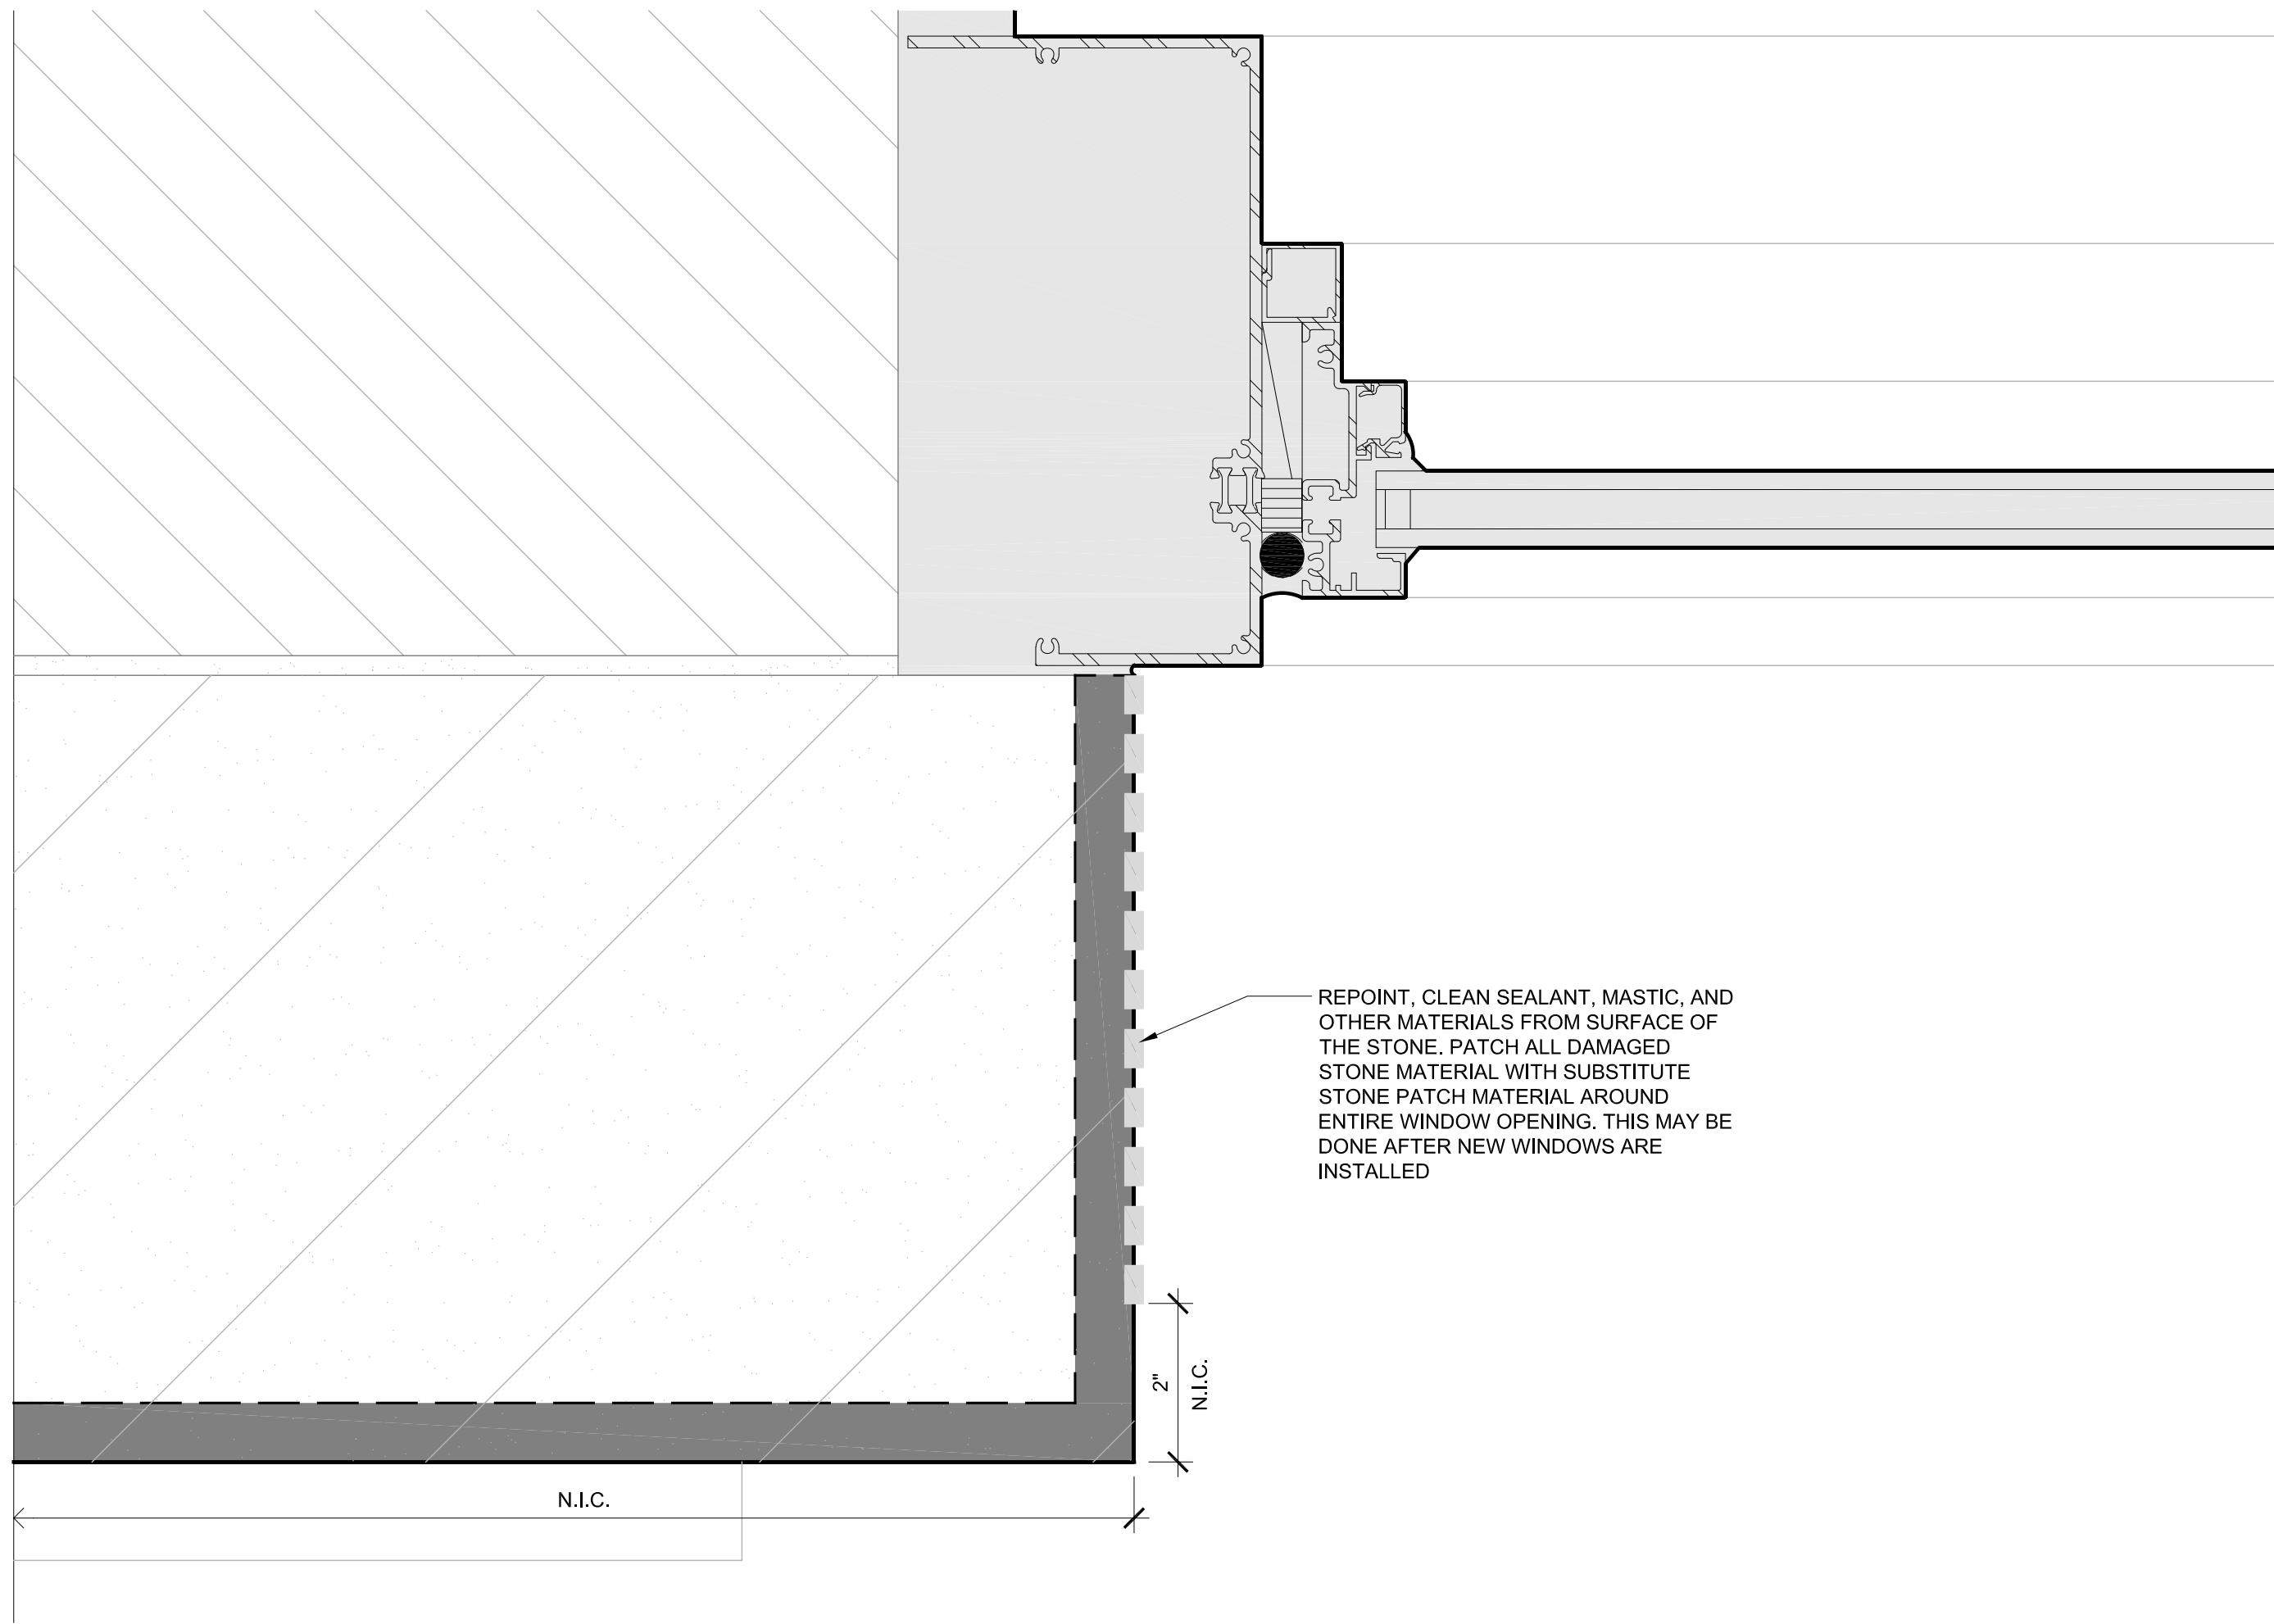

3 JAMB DETAIL - WINDOW TYPE W7
SCALE: 6" = 1'-0"

KEY:

- HAND WORK ONLY - NO MECHANICAL GRINDERS ALLOWED IN SHADED AREAS.
- NEW INTERIOR AND WINDOW SCOPE - REFER TO MSR DESIGN SET A300 & A600 SERIES DRAWINGS AND RELATED SPECIFICATIONS.

MASON NOTE:

WORK IDENTIFIED IN DATABASE REPORT GOVERNS - SCOPE MAY VARY

MSR

710 South 2nd Street, 8th Floor
Minneapolis, Minnesota 55401-2282

Architecture

Interiors and Urban Design

612.375.0336 tel
612.342.2216 fax
www.msrdesign.com

Civil Engineering and Landscape Architects

Ken Saiki Design, Inc

303 South Paterson St
Madison, WI 53703
608.251.3600 tel

Structural Engineering, Technology, AV

KJWW

1800 Daming Way, Suite 200
Middleton, WI 53713
608.223.9600 tel

MEP Engineers

MEP Associates

860 Blue Gentian Road, Suite 175
Eagan, MN 55121
651.379.9120 tel

Lighting Designer

Gallina Design

30232 County 7
Chattfield, MN 55823
507.867.1628 tel

Preservation Architect

Charles Quagliana, AIA

5641 Willoughby Rd
Madison, WI 53703
608.449.9589 tel

Building Envelope Consultant

InSite Consulting Architects

115 E. Main Street, Suite 200
Madison, WI 53703
608.204.0825 tel

Fire & Code Consultant

Summit Fire Consulting

575 Minnehaha Ave. W.
St. Paul, MN 55103
651.251.1879 tel

Acoustical Consultant

KRA

4820 Chicago Avenue South, Suite 206
Minneapolis, MN 55417
612.374.3800 tel

Vierbicher

CIVIL ENGINEERS

999 Fourier Drive, Suite 201
Madison
WI 53717

Madison Municipal Building

BPW Project No # 7939
215 Martin Luther King, Jr. Blvd
Madison, WI 53703

I hereby certify that this plan, specification or report was prepared by me or under my direct supervision and that I am a duly Licensed Architect under the Laws of the State of Wisconsin.

ARCHITECT SEAL

DANIEL JACK POLING
A-8984
MINNEAPOLIS, MN

ARCHITECT

Signature: *[Signature]*

Print Name: Jack Poling

Date: 10.07.2016 License No: A-8984

ISSUE

MARK	DATE	DESCRIPTION
1	3.24.17	BID SET

PROJECT NO:

2014057

PROJECT PHASE

BID SET

DRAWN BY:

ZMP/MD

CHECKED BY:

SMP

Copyright 2014 Copyright Holder: Kutzner & Associates, LLC

PLAN SECTIONS
@ WINDOW
TYPES

EXHIBIT F

BE348.3



KEY

NEW INTERIOR AND WINDOW SCOPE -
REFER TO MSR DESIGN SET A300 &
A600 SERIES DRAWINGS AND
RELATED SPECIFICATIONS.

MASON NOTE:

WORK IDENTIFIED IN DATABASE REPORT
GOVERNS - SCOPE MAY VARY



BE350.3



MASON NOTE:
WORK IDENTIFIED IN DATABASE REPORT
GOVERNS - SCOPE MAY VARY

1
BE351.3

JAMB DETAIL - WINDOW TYPE W14

Verlischer
CIVIL ENGINEERS
999 Fourier Drive, Suite 201
Madison
WI 53717

BPW Project No # 7939
215 Martin Luther King, Jr. Blvd
Madison, WI 53703

WISCONSIN
DANIEL JACK
POLING
A-8984
MINNEAPOLIS,
MN
ARCHITECT

[illegible]

2014057

PROJECT PHASE	BID SET
1. PRELIMINARY DESIGN	1. PRELIMINARY DESIGN
2. FINAL DESIGN	2. FINAL DESIGN
3. CONSTRUCTION	3. CONSTRUCTION
4. MAINTENANCE	4. MAINTENANCE
5. DEMOLITION	5. DEMOLITION
6. RECONSTRUCTION	6. RECONSTRUCTION
7. RENOVATION	7. RENOVATION
8. REPAIRS	8. REPAIRS
9. REPLACEMENT	9. REPLACEMENT
10. REPAIRS	10. REPAIRS
11. REPLACEMENT	11. REPLACEMENT
12. REPAIRS	12. REPAIRS
13. REPLACEMENT	13. REPLACEMENT
14. REPAIRS	14. REPAIRS
15. REPLACEMENT	15. REPLACEMENT
16. REPAIRS	16. REPAIRS
17. REPLACEMENT	17. REPLACEMENT
18. REPAIRS	18. REPAIRS
19. REPLACEMENT	19. REPLACEMENT
20. REPAIRS	20. REPAIRS
21. REPLACEMENT	21. REPLACEMENT
22. REPAIRS	22. REPAIRS
23. REPLACEMENT	23. REPLACEMENT
24. REPAIRS	24. REPAIRS
25. REPLACEMENT	25. REPLACEMENT
26. REPAIRS	26. REPAIRS
27. REPLACEMENT	27. REPLACEMENT
28. REPAIRS	28. REPAIRS
29. REPLACEMENT	29. REPLACEMENT
30. REPAIRS	30. REPAIRS
31. REPLACEMENT	31. REPLACEMENT
32. REPAIRS	32. REPAIRS
33. REPLACEMENT	33. REPLACEMENT
34. REPAIRS	34. REPAIRS
35. REPLACEMENT	35. REPLACEMENT
36. REPAIRS	36. REPAIRS
37. REPLACEMENT	37. REPLACEMENT
38. REPAIRS	38. REPAIRS
39. REPLACEMENT	39. REPLACEMENT
40. REPAIRS	40. REPAIRS
41. REPLACEMENT	41. REPLACEMENT
42. REPAIRS	42. REPAIRS
43. REPLACEMENT	43. REPLACEMENT
44. REPAIRS	44. REPAIRS
45. REPLACEMENT	45. REPLACEMENT
46. REPAIRS	46. REPAIRS
47. REPLACEMENT	47. REPLACEMENT
48. REPAIRS	48. REPAIRS
49. REPLACEMENT	49. REPLACEMENT
50. REPAIRS	50. REPAIRS
51. REPLACEMENT	51. REPLACEMENT
81. REPLACEMENT	81. REPLACEMENT
82. REPAIRS	82. REPAIRS
83. REPLACEMENT	83. REPLACEMENT
84. REPAIRS	84. REPAIRS
85. REPLACEMENT	85. REPLACEMENT
86. REPAIRS	86. REPAIRS
87. REPLACEMENT	87. REPLACEMENT
88. REPAIRS	88. REPAIRS
89. REPLACEMENT	89. REPLACEMENT
90. REPAIRS	90. REPAIRS
91. REPLACEMENT	91. REPLACEMENT
92. REPAIRS	92. REPAIRS
93. REPLACEMENT	93. REPLACEMENT
94. REPAIRS	94. REPAIRS
95. REPLACEMENT	95. REPLACEMENT
96. REPAIRS	96. REPAIRS
97. REPLACEMENT	97. REPLACEMENT
98. REPAIRS	98. REPAIRS
99. REPLACEMENT	99. REPLACEMENT
100. REPAIRS	100. REPAIRS

DRAWN BY: ZMP/MD
 CHECKED: SM

PLAN SECTIONS @ WINDOW TYPES

EXHIBIT P

BE351.3

MASON NOTE:
WORK IDENTIFIED IN DATABASE REPORT
GOVERNS - SCOPE MAY VARY

NEW CONTINUOUS EXPANDABLE
ACRYLIC FOAM (BED JOINT)

CAVITY SPACE

CAVITY SPACE

BE352 SCALE: 3" = 1'-0"



- HEIGHT VARIES

SCALE: 3" = 1'-0"

BE352

SCALE: 3" = 1'-0"

RECONDITION ALL STEEL -
STRUCTURAL STEEL
PROTECTIVE COATING AT
MEMBRANE FLASHINGS,
TERMINATIONS, END DAMS
AND BACK DAMS

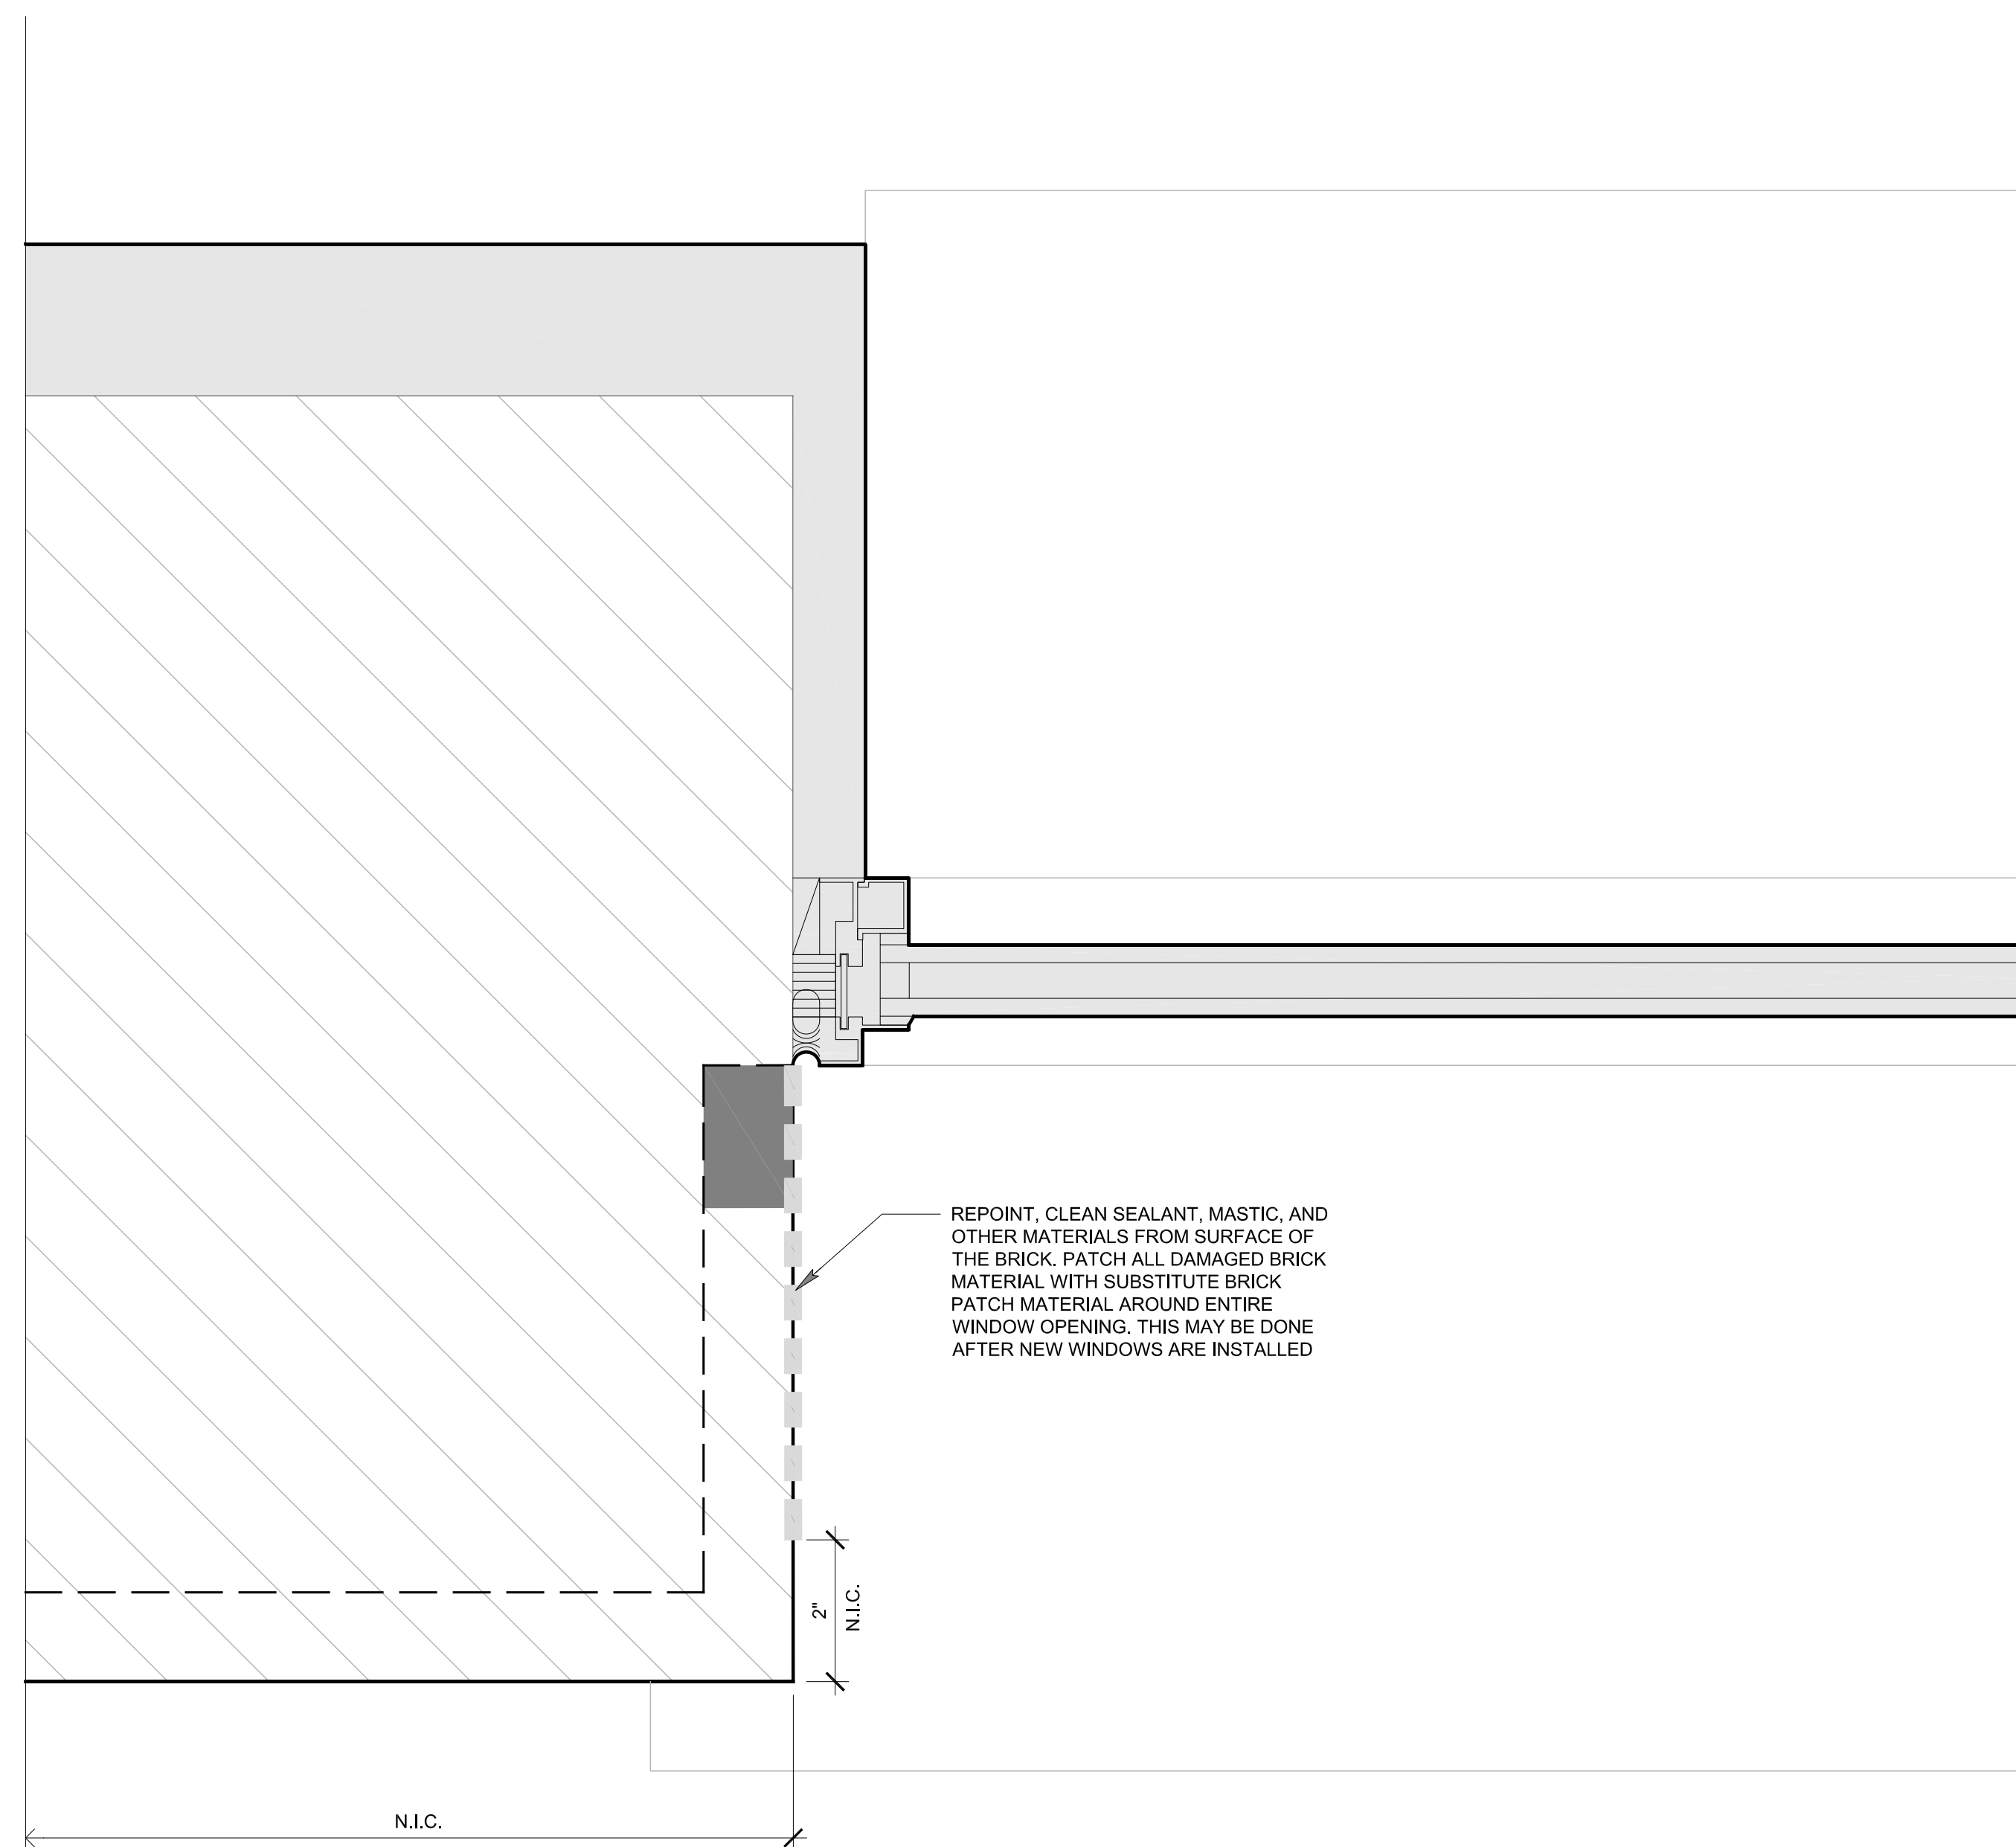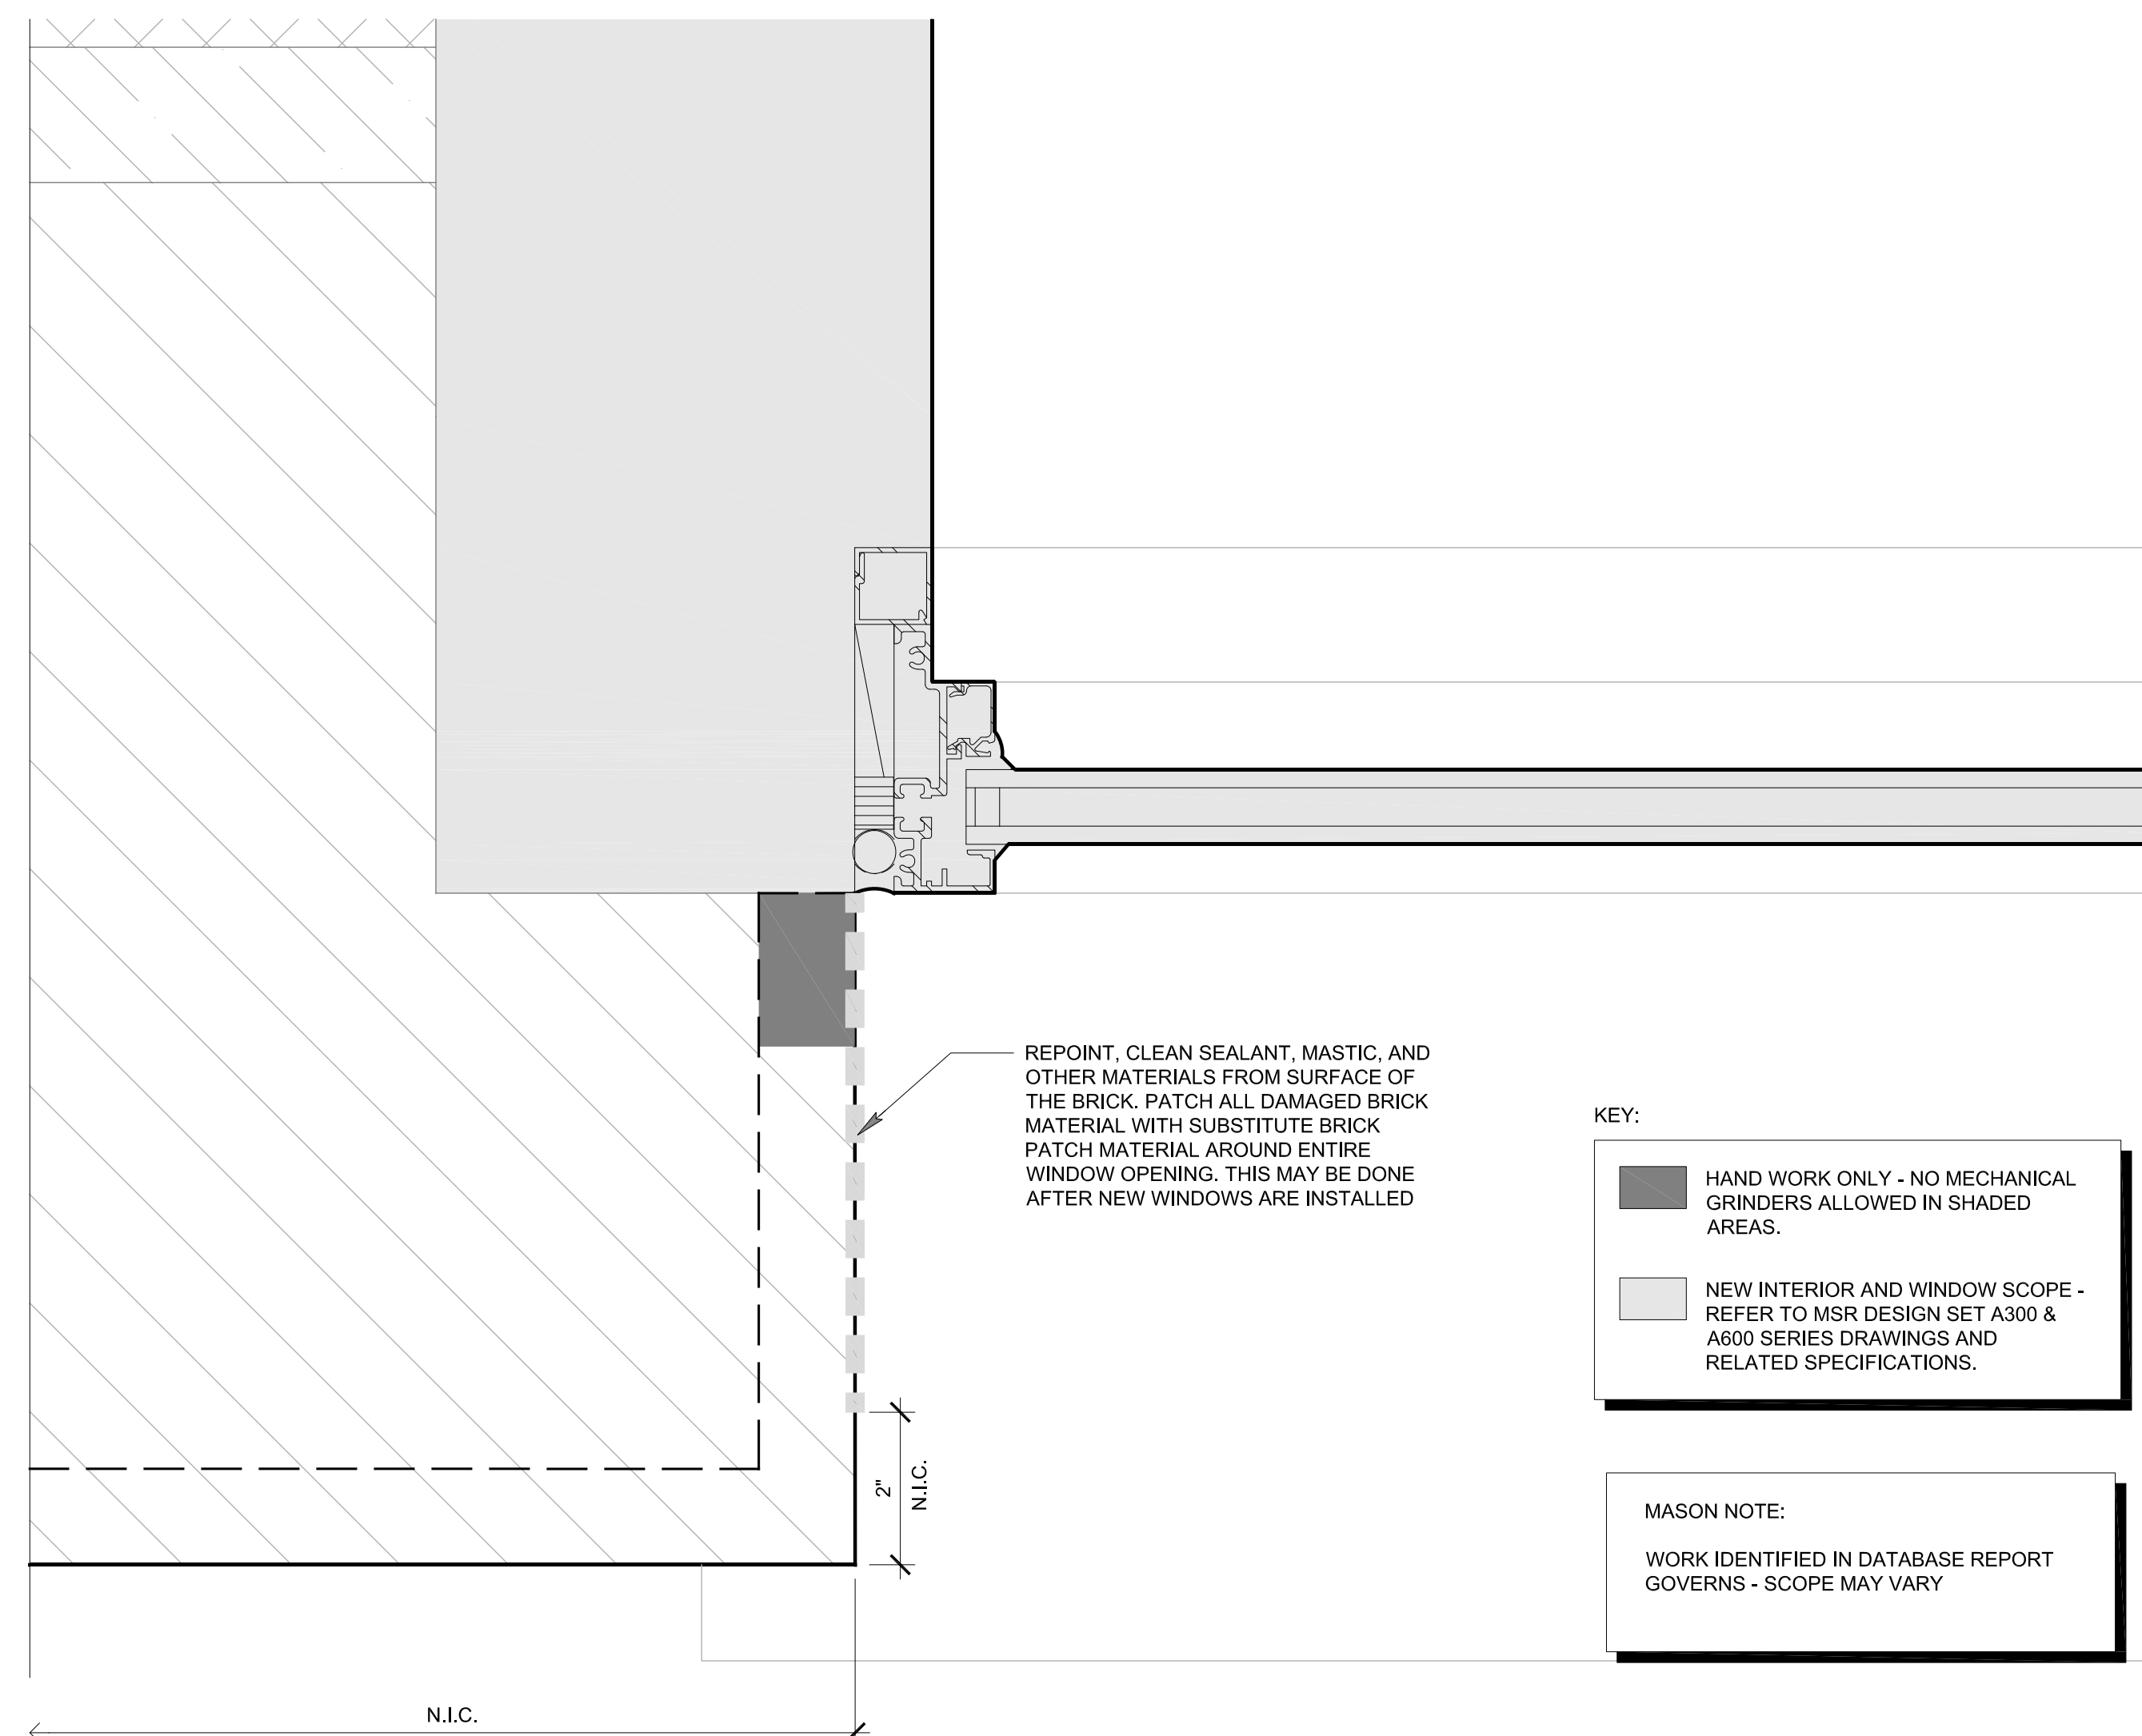[illegible]



Civil Engineering and Landscape Architects
Ken Saiki Design, Inc

303 South Paterson St
Madison, WI 53703
608.251.3600 tel

Structural Engineering, Technology, AV
KJWW

1800 Deming Way, Suite 200
Middleton, WI 53713
608.223.9600 tel

MEP Engineers
MEP Associates

860 Blue Gentian Road, Suite 175
Eagan, MN 55121
651.379.9120 tel

Lighting Designer
Gallina Design

30232 County 7
Chatfield, MN 55923
507.867.1628 tel

Preservation Architect
Charles Quagliana, AIA

5641 Willoughby Rd
Mazomanie, WI 53560
608.449.9589 tel

Building Envelope Consultant
InSite Consulting Architects

115 E. Main Street, Suite 200
Madison, WI 53703
608.204.0825 tel

Fire & Code Consultant
Summit Fire Consulting

575 Minnehaha Ave. W.
St. Paul, MN 55103
651.251.1879 tel

Acoustical Consultant
KRA

4826 Chicago Avenue South, Suite 206
Minneapolis, MN 55417
612.374.3800 tel


Vierbicher
CIVIL ENGINEERS

999 Fourier Drive, Suite 201
Madison
WI 53717

Madison Municipal
Building

BPW Project No # 7939
215 Martin Luther King, Jr. Blvd
Madison, WI 53703

I hereby certify that this plan, specification or report was prepared by me or under my direct supervision and that I am a duly Licensed Architect under the Laws of the State of Wisconsin.

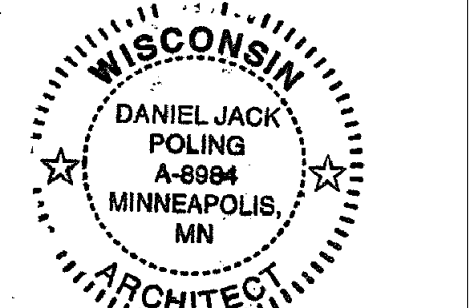

Signature: Jack Poling
Print Names: Jack Poling

Date: 10.07.2016 License No: A-8984

[illegible]


PROJECT NO.	2014057
PROJECT NAME	

PROJECT PHASE		BID SET	
DRAWN BY: ZMP/MD		CHECKED BY: SMP	


GENERAL DETAILS

EXHIBIT F

BE354

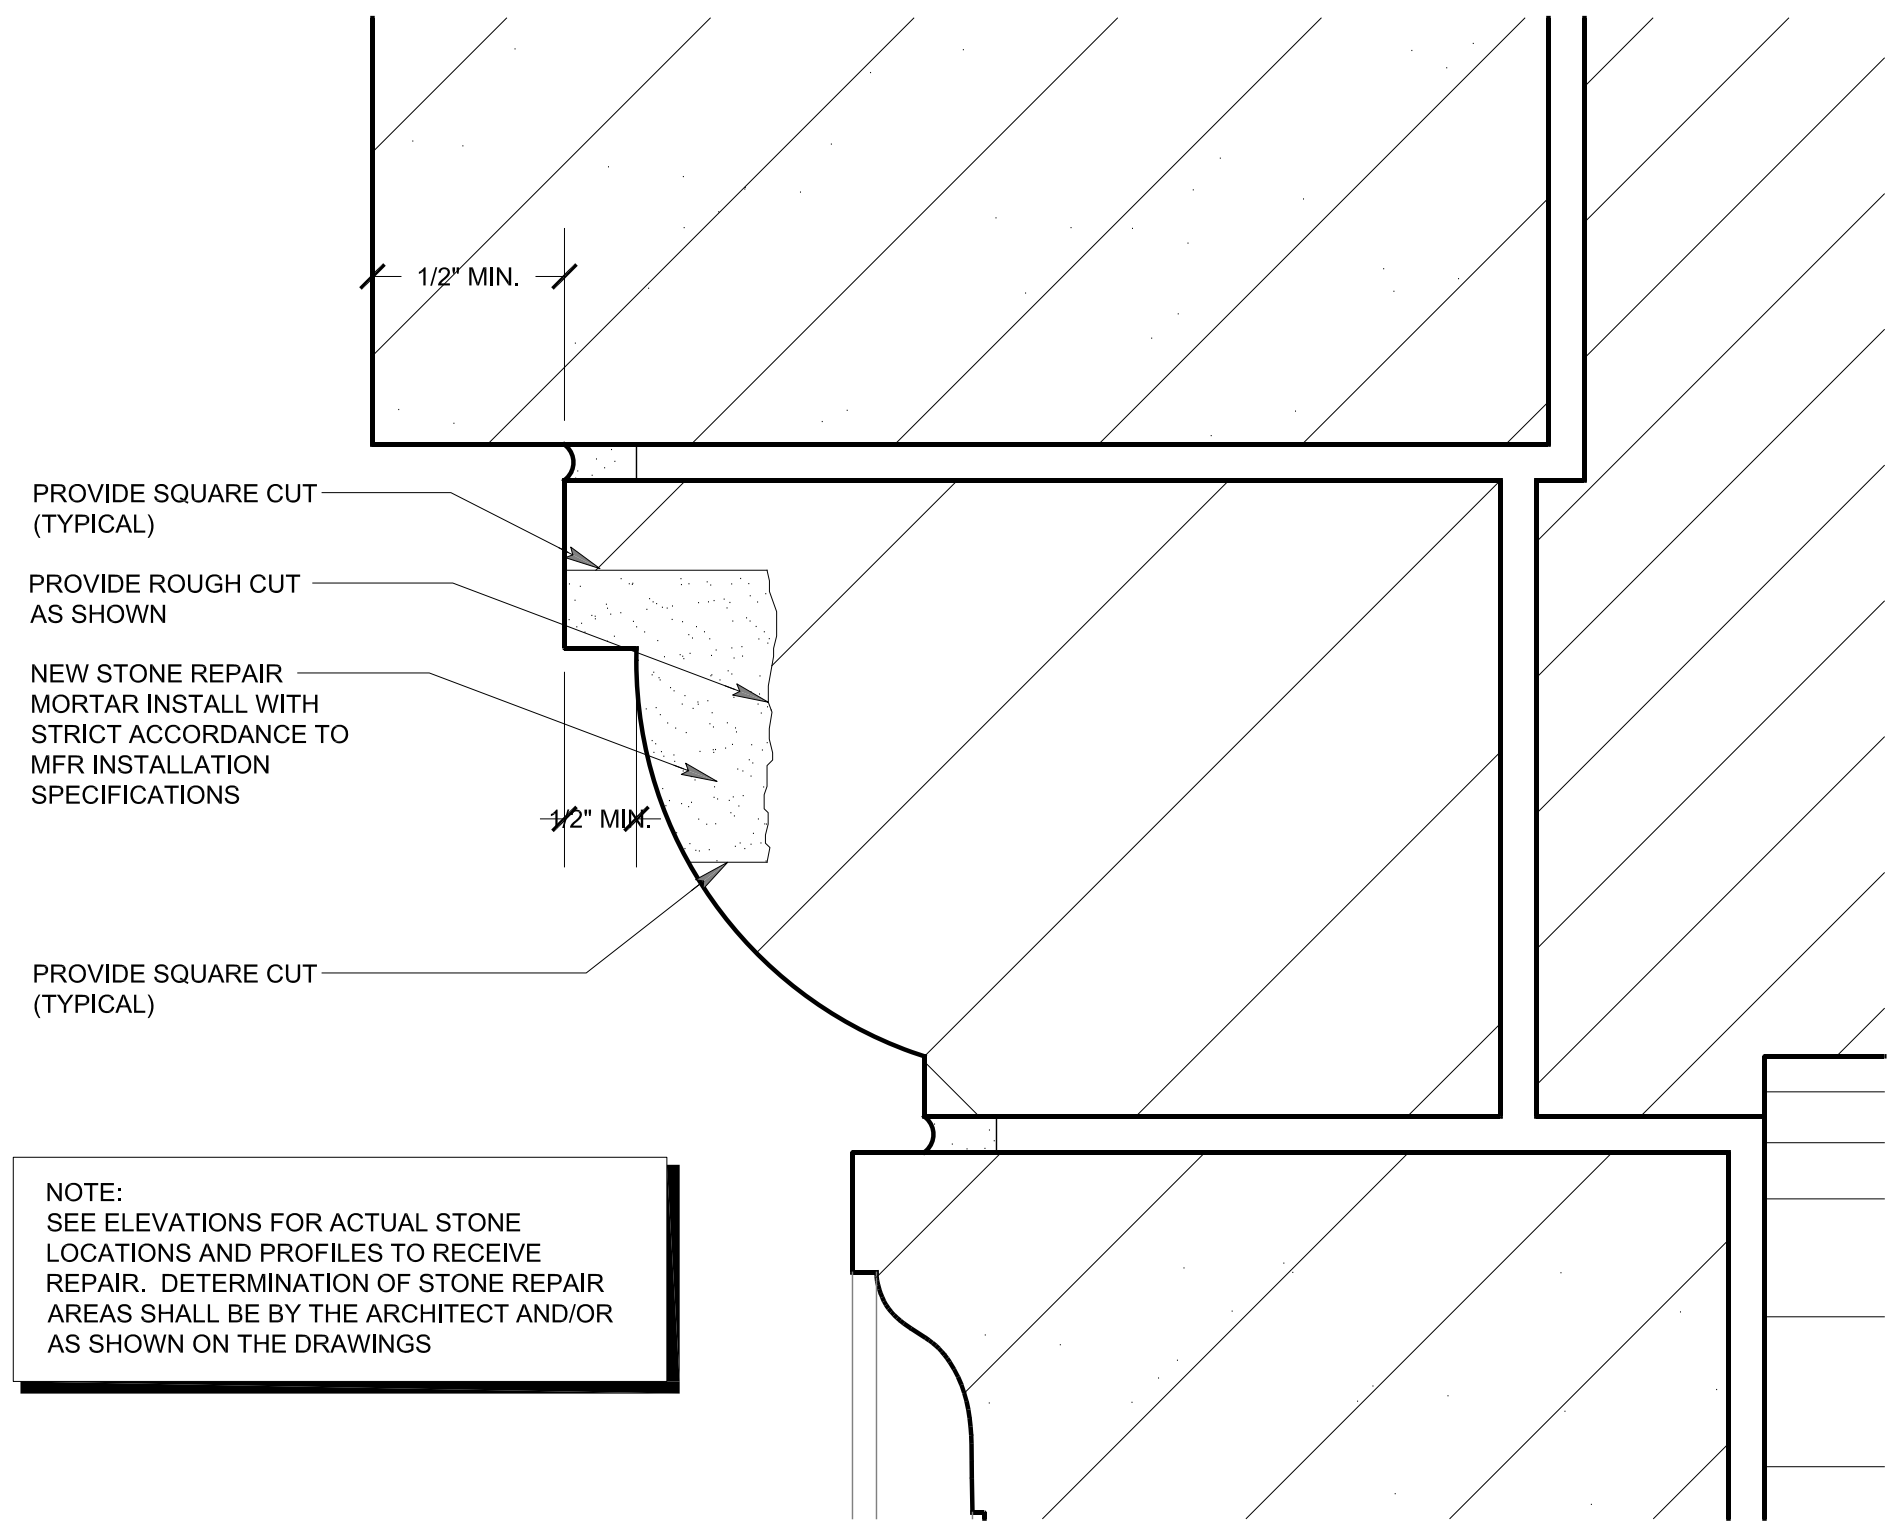

1A PATCH DETAIL
SCALE: 6" = 1'-0"

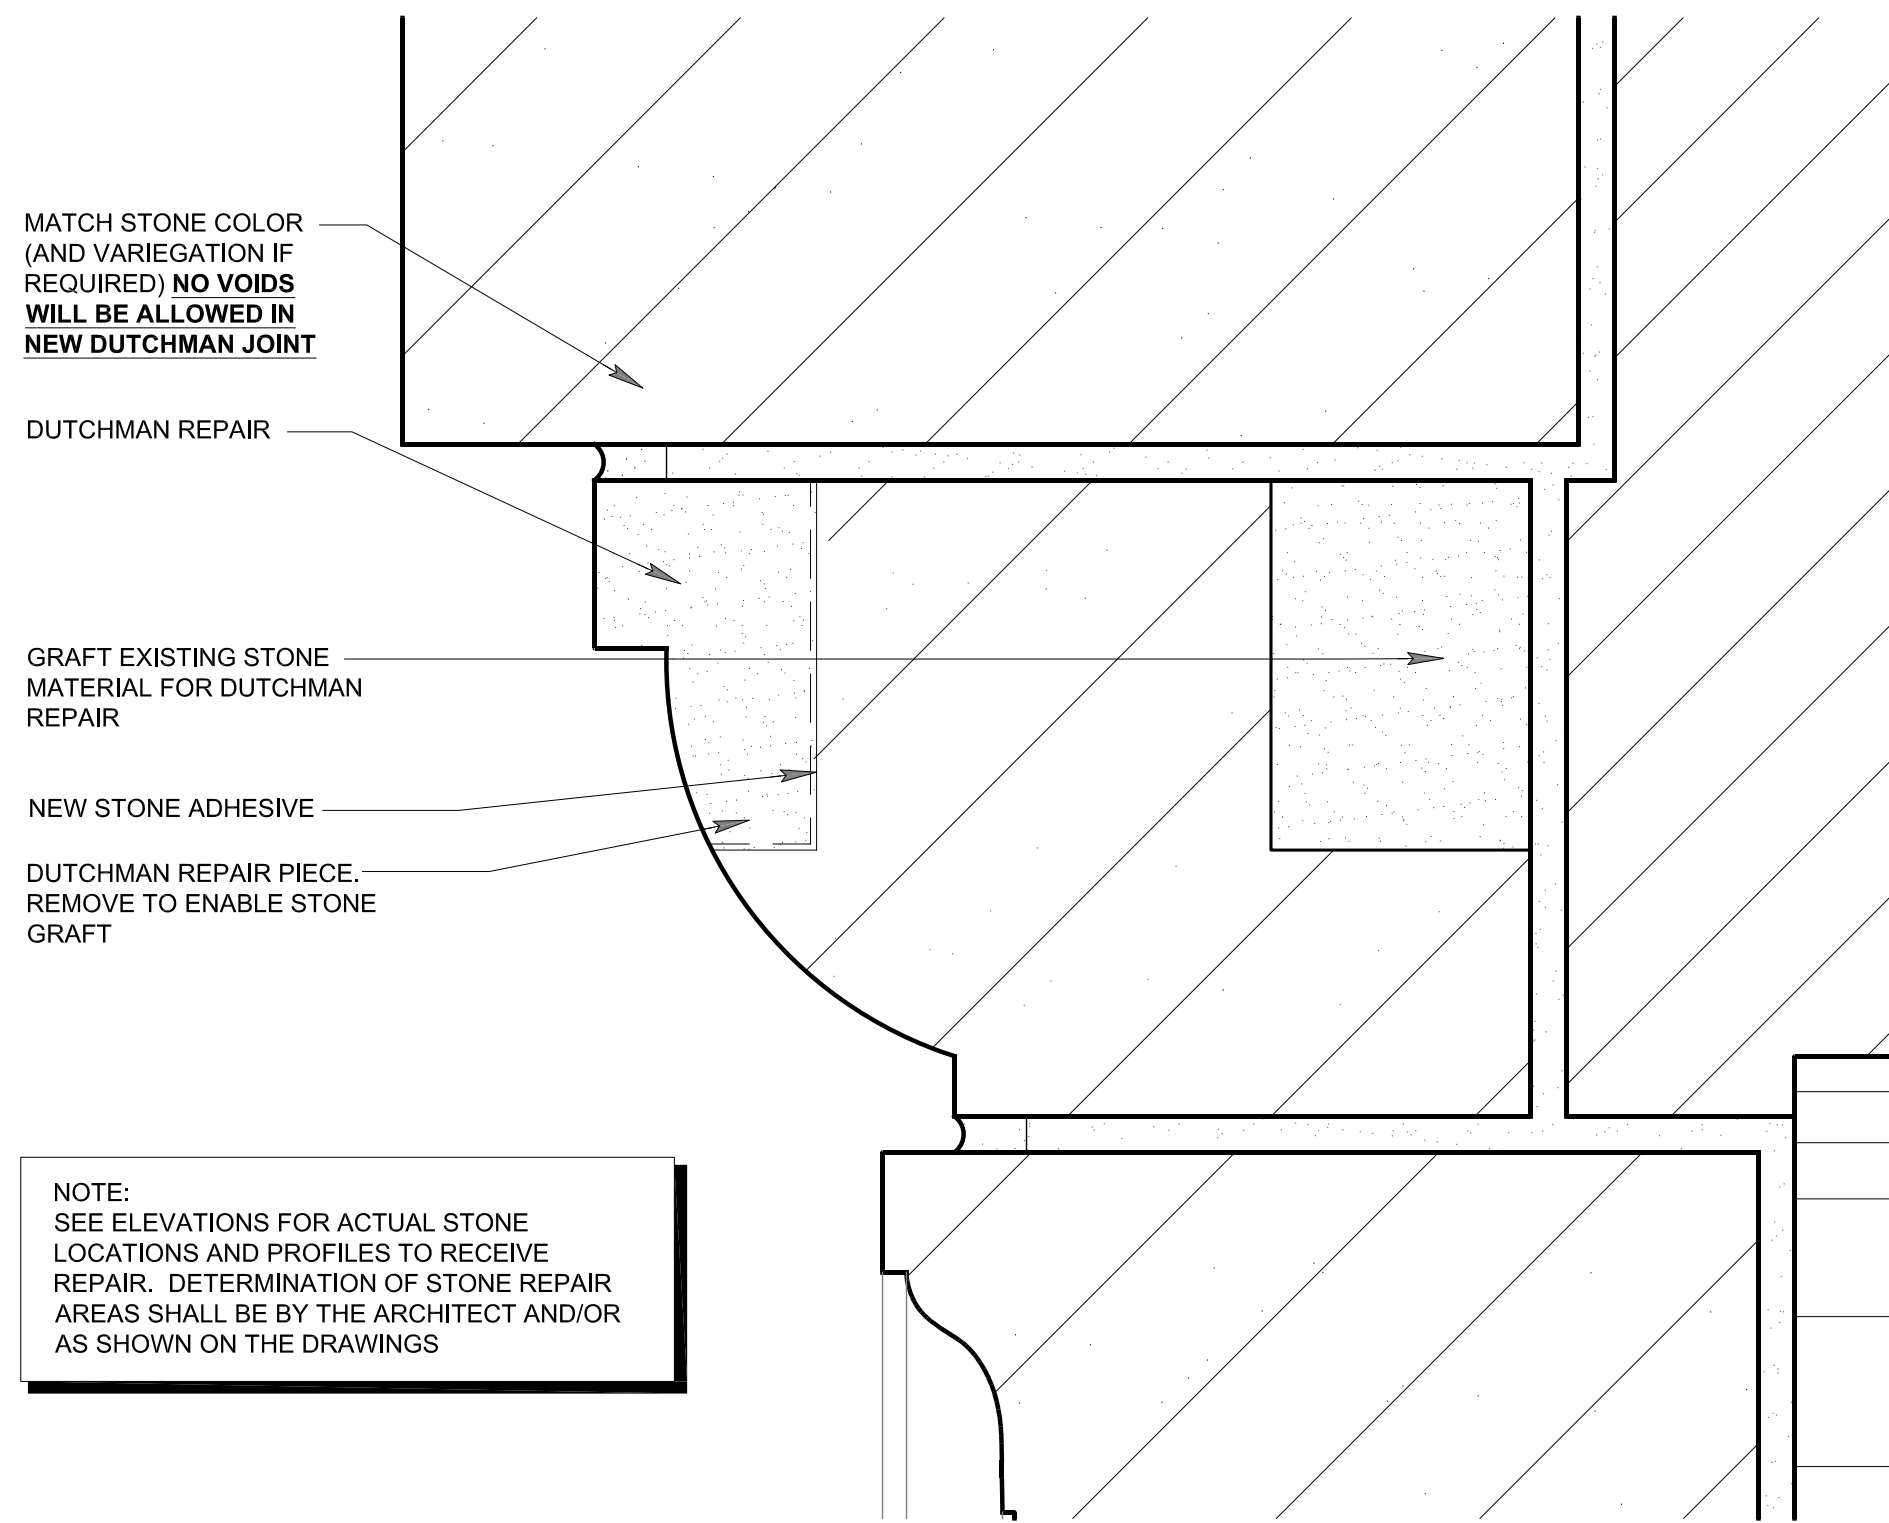

1B DUTCHMAN REPAIR DETAIL
SCALE: 6" = 1'-0"

SEALANT NOTES:


SEALANT SHALL BE INSTALLED WITH A BACKER ROD. INSERT TOOL CALIBRATED FOR DEPTH INDICATED

- RATIO OF "A" TO "B" SHALL BE 2 TO 1

- "A" SHALL MATCH EXISTING

- "B" SHALL BE 1/4" MIN AND 1/2" MAX

- AT ALL JOINTS LESS THAN 1/4" REPLACE BACKER ROD WITH BREAKER TAPE.

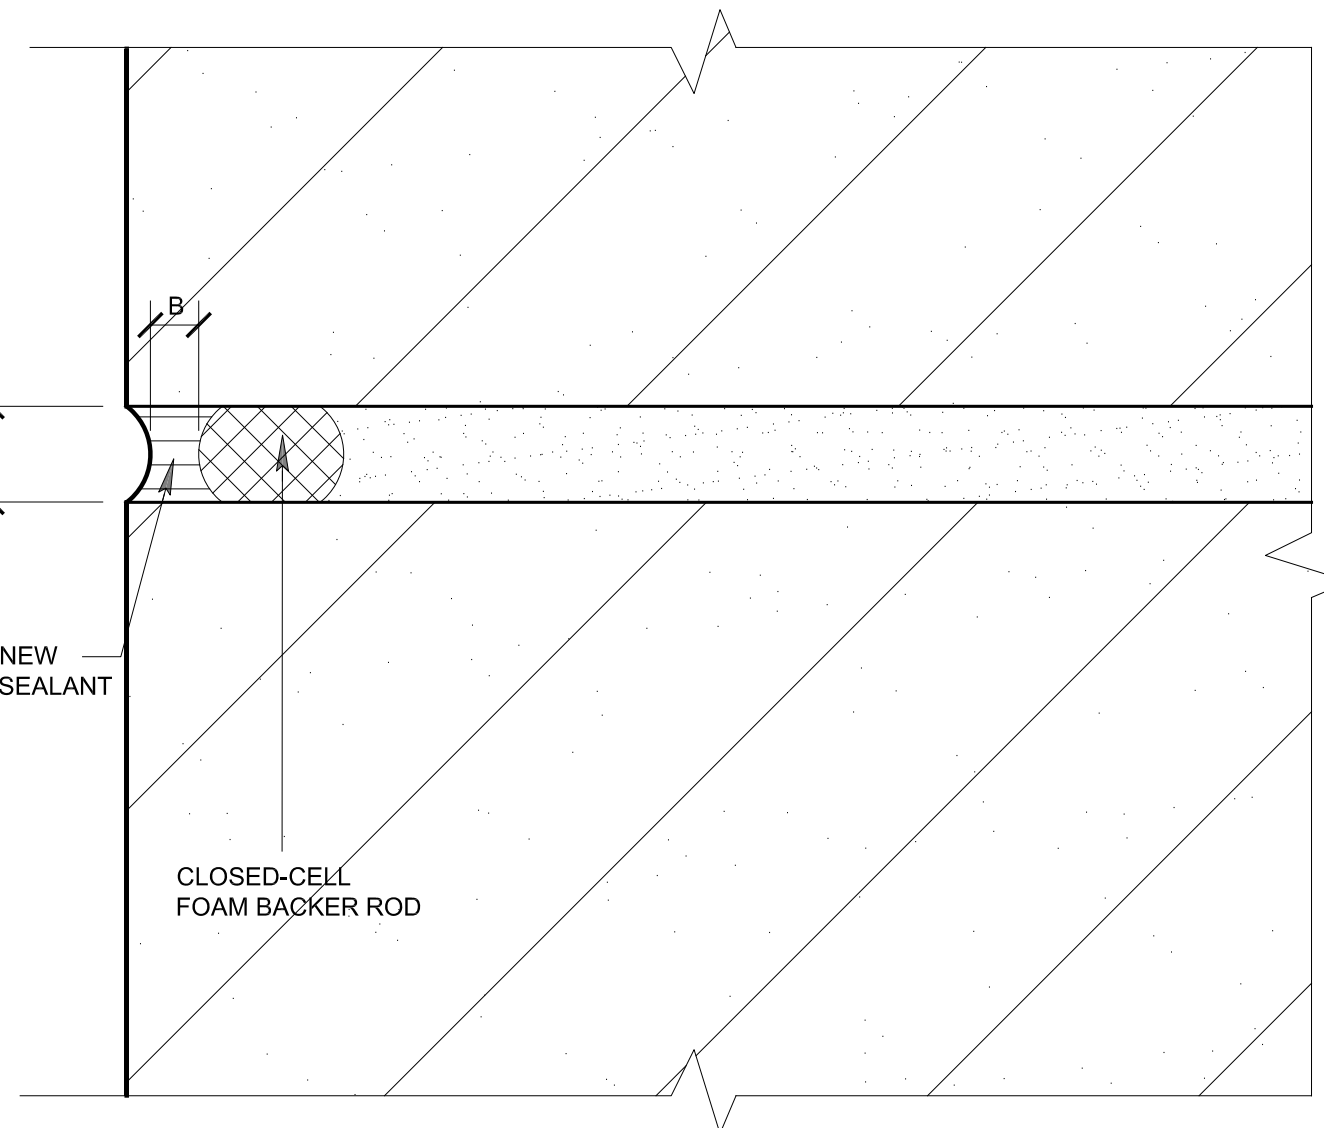


2 SEALANT DETAIL
SCALE: FULL SIZE

SEALANT NOTES:


SEALANT SHALL BE INSTALLED WITH A QUARTER ROUND BACKER ROD - RATIO OF "A" TO "B" SHALL BE 2 TO 1

- "A" SHALL BE 1/2"


- "B" SHALL BE 1/4"

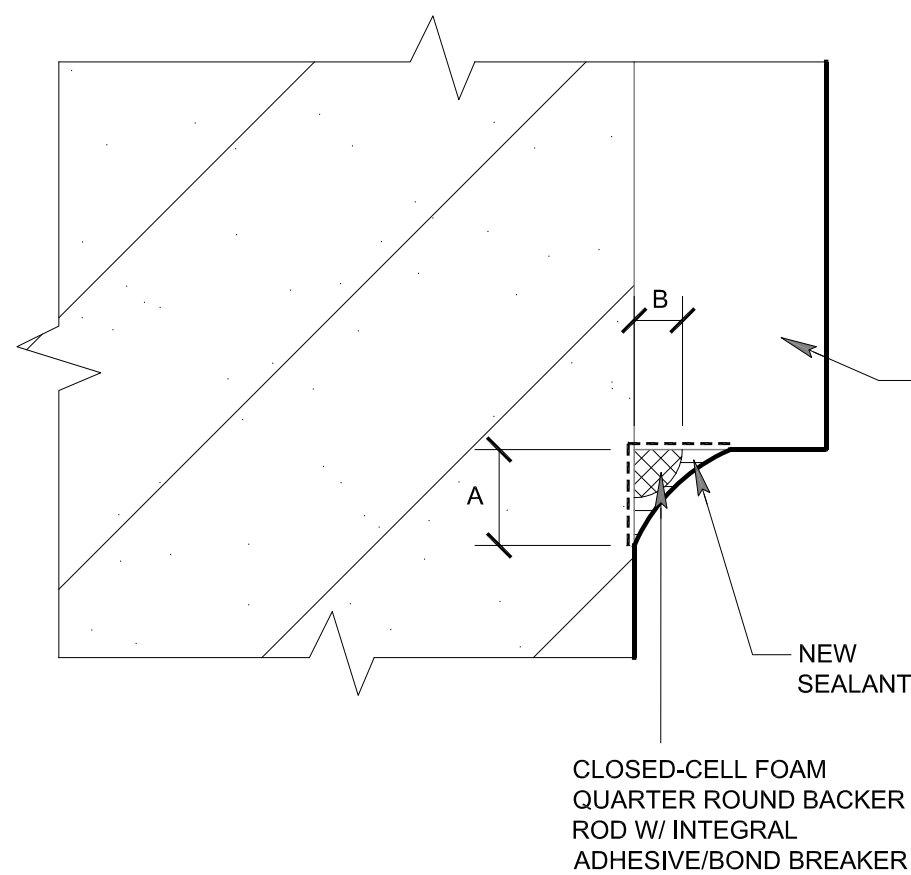


6 SEALANT DETAIL AT EXISTING WINDOW FRAMES
SCALE: FULL SIZE

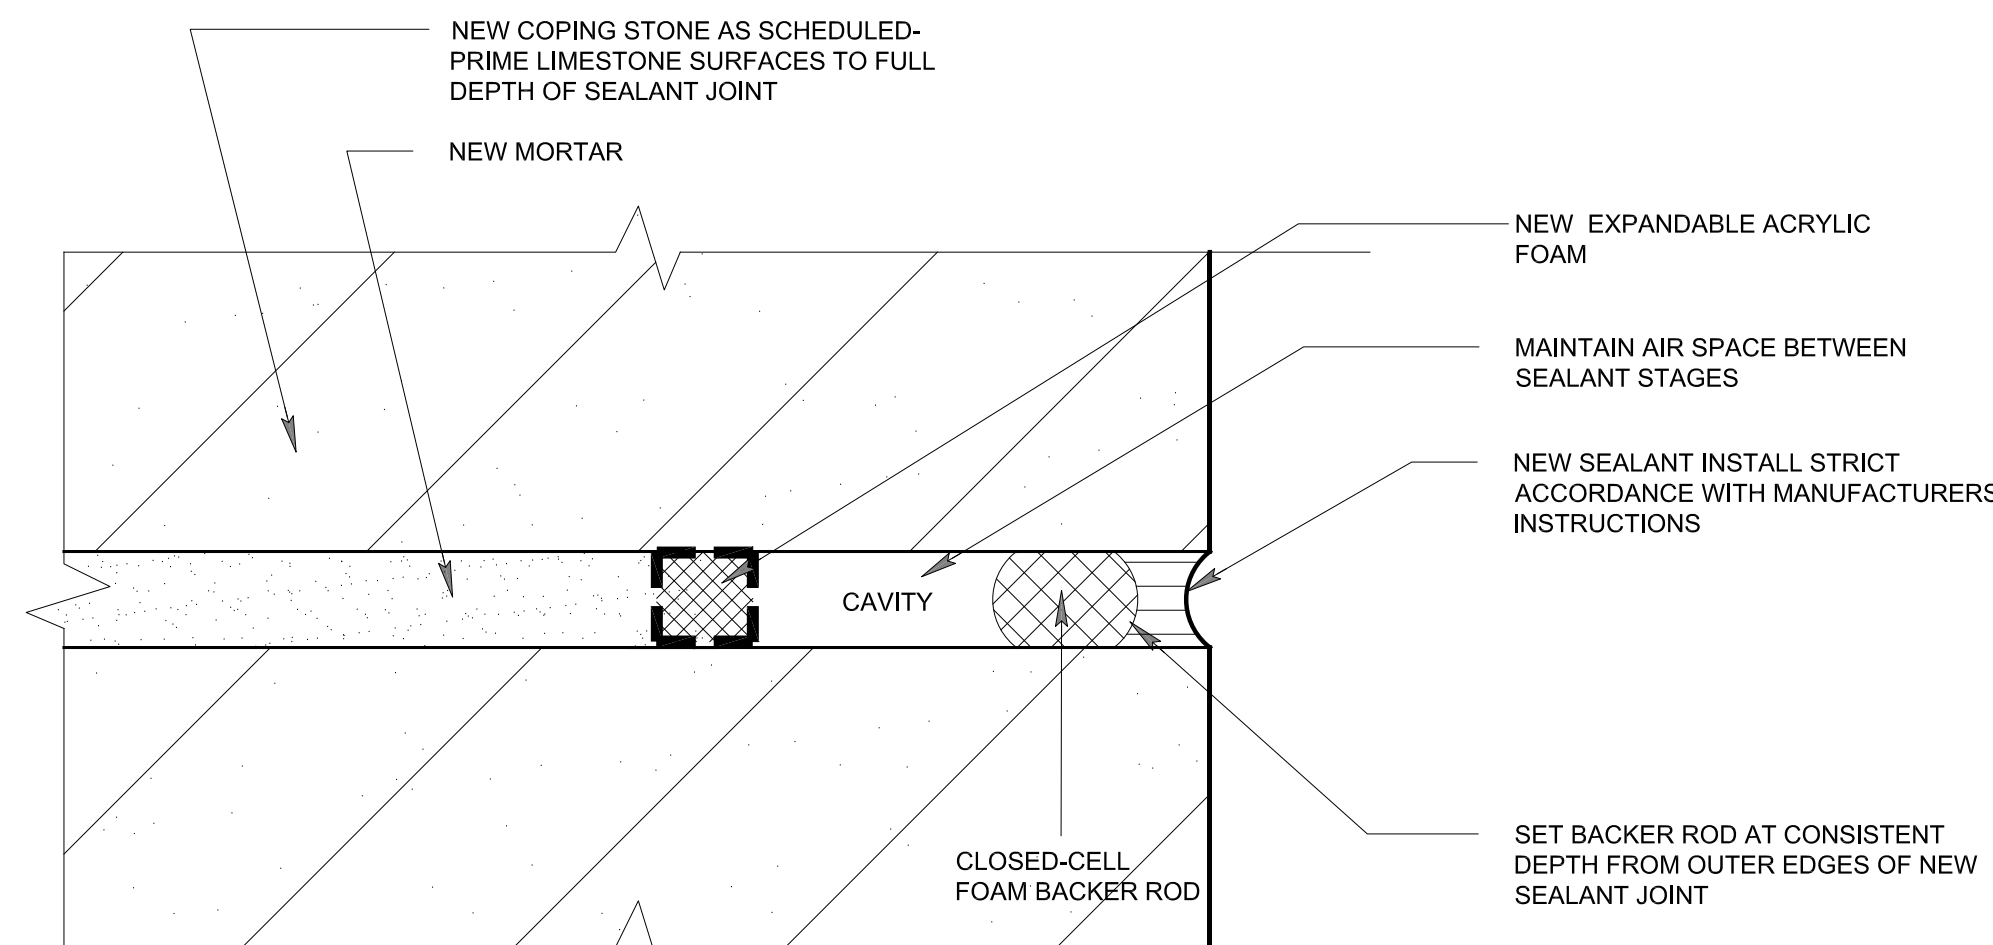

3 TWO STAGE SEALANT DETAIL
SCALE: FULL SIZE

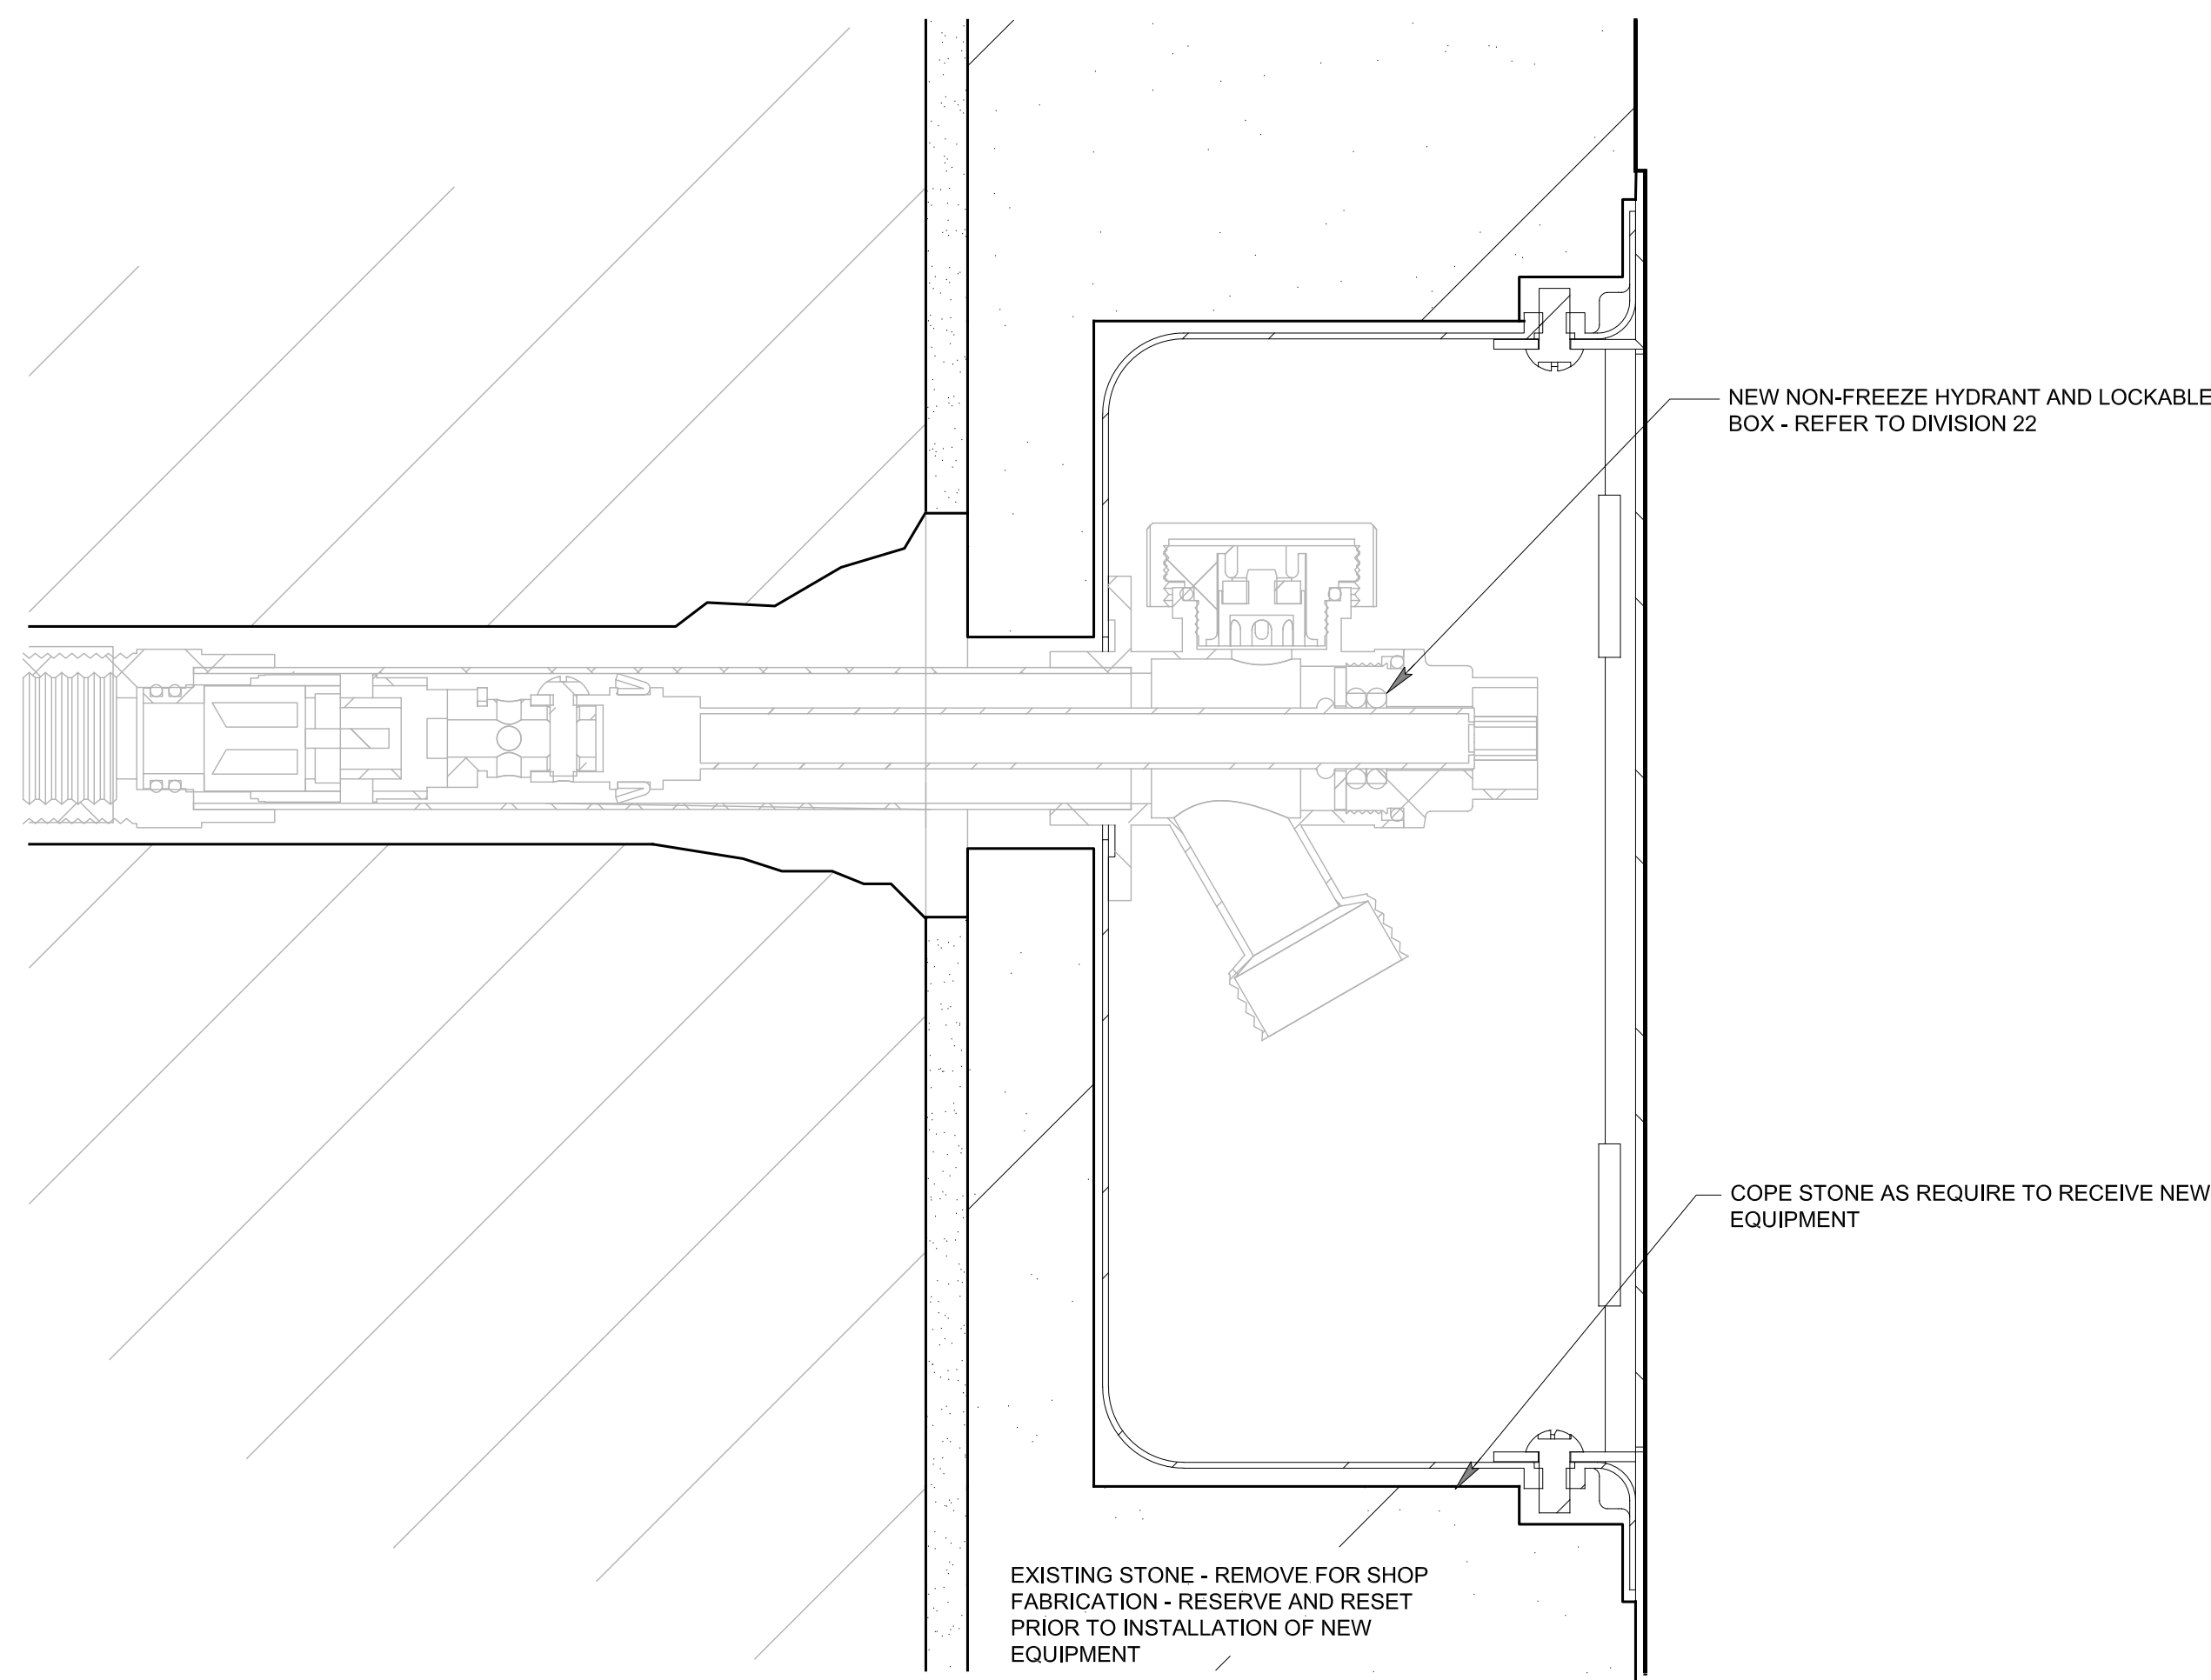

4 NON-FREEZE HYDRANT AND BOX DETAIL
SCALE: FULL SIZE

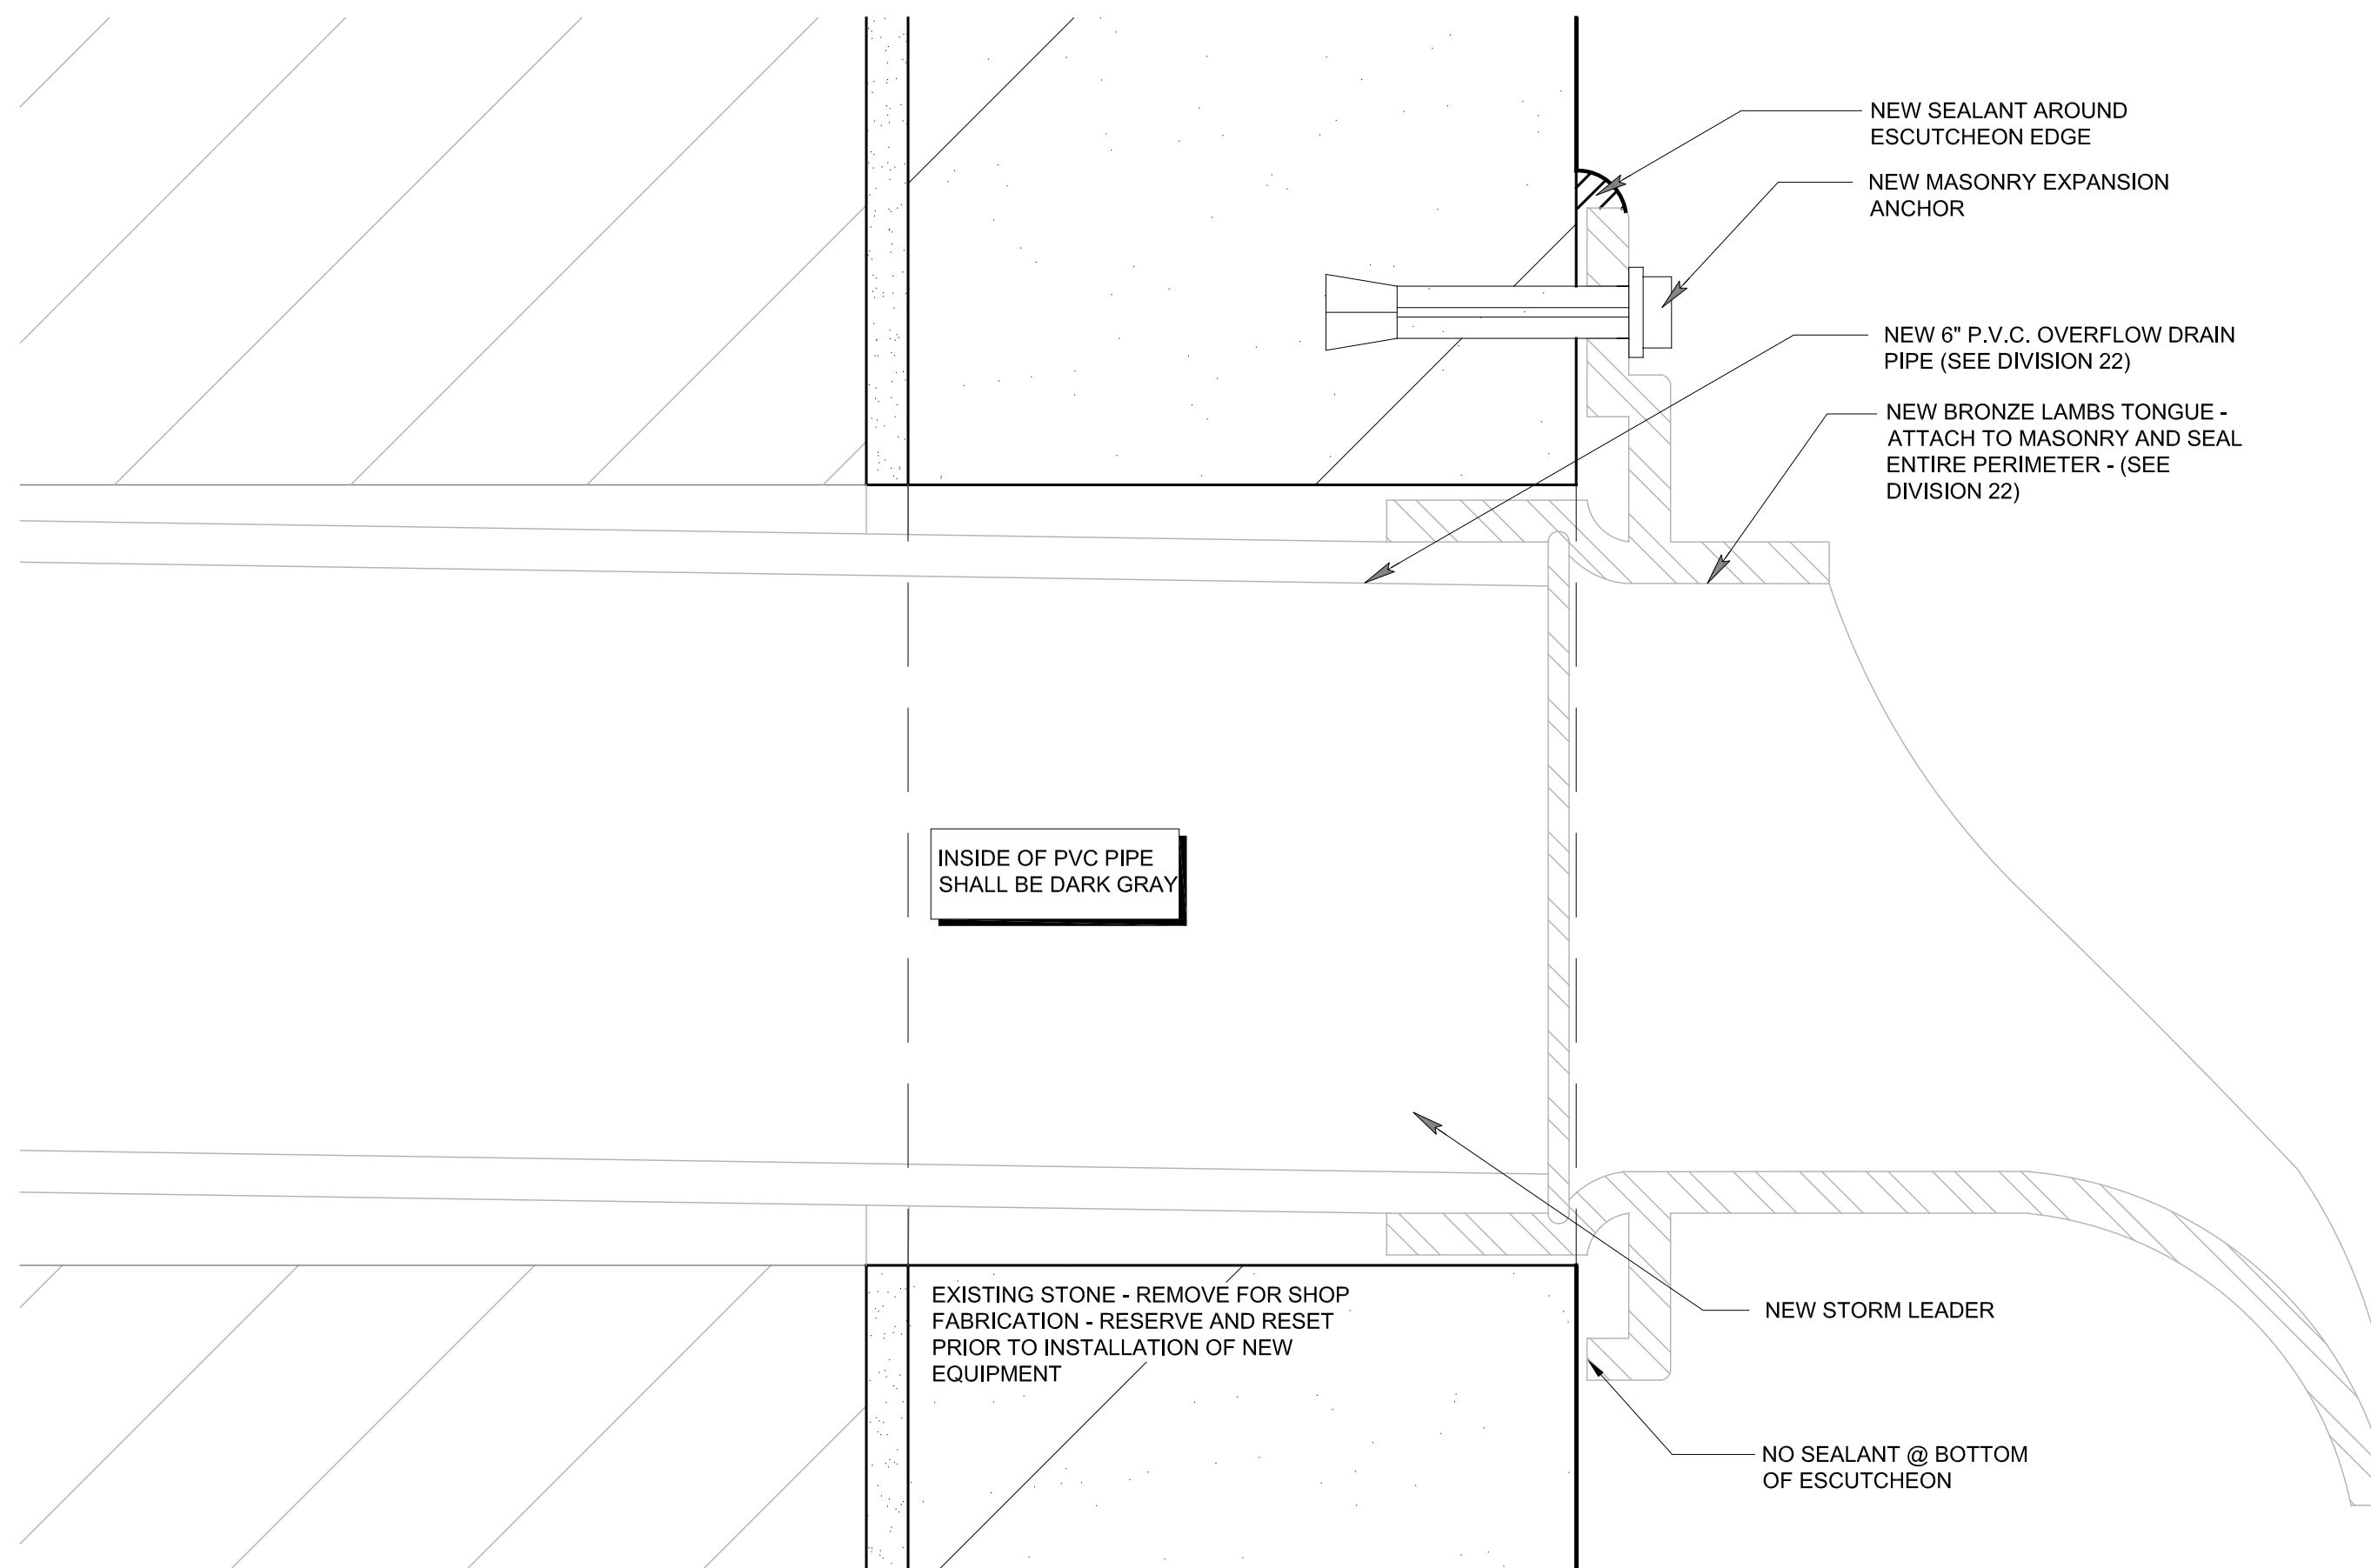

5 LAMBS TONGUE DETAIL
SCALE: FULL SIZE

MSR 710 South 2nd Street, 8th Floor
Minneapolis, Minnesota 55401-2282
Architecture 612.375.0336 tel
Interiors and 612.342.2216 fax
Urban Design www.msrdesign.com

Civil Engineering and Landscape Architects

Ken Saiki Design, Inc

303 South Paterson St
Madison, WI 53703
608.251.3600 tel

Structural Engineering, Technology, AV

KJWW

1800 Daming Way, Suite 200
Middleton, WI 53713
608.223.9600 tel

MEP Engineers

MEP Associates

860 Blue Gentian Road, Suite 175
Eagan, MN 55121
651.375.9120 tel

Lighting Designer

Gallina Design

30232 County 7
Chaffee, MN 55823
507.867.1628 tel

Preservation Architect

Charles Quagliana, AIA

5641 Willoughby Rd
Madison, WI 53703
608.449.9589 tel

Building Envelope Consultant

InSite Consulting Architects

115 E. Main Street, Suite 200
Madison, WI 53703
608.204.0825 tel

Fire & Code Consultant

Summit Fire Consulting

575 Minnehaha Ave. W.
St. Paul, MN 55103
651.251.1879 tel

Acoustical Consultant

KRA

4820 Chicago Avenue South, Suite 206
Minneapolis, MN 55417
612.374.3800 tel

Veribicher


CIVIL ENGINEERS

999 Fourier Drive, Suite 201
Madison, WI 53717

Madison Municipal
Building

BPW Project No # 7939
215 Martin Luther King, Jr. Blvd
Madison, WI 53703

I hereby certify that this plan, specification or report was prepared by me or under my direct supervision and that I am a duly Licensed Architect under the Laws of the State of Wisconsin, ARCHITECT SEAL

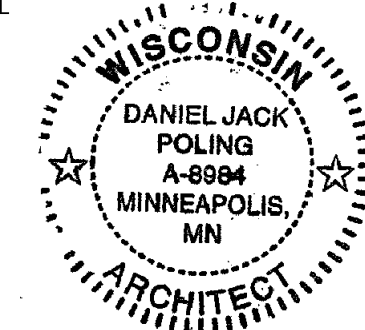

Signature: *Daniel Jack Poling*

Print Name: Jack Poling

Date: 10.07.2016 License No: A-8984

ISSUE

MARK	DATE	DESCRIPTION
1	3.24.17	BID SET

PROJECT NO: 2014057

PROJECT PHASE

BID SET

DRAWN BY: ZMP/MD


CHECKED BY: SMP

Copyright 2016 Copyright Mayer, Sullivan & Associates, LLC


GENERAL
DETAILS

EXHIBIT F


BE355

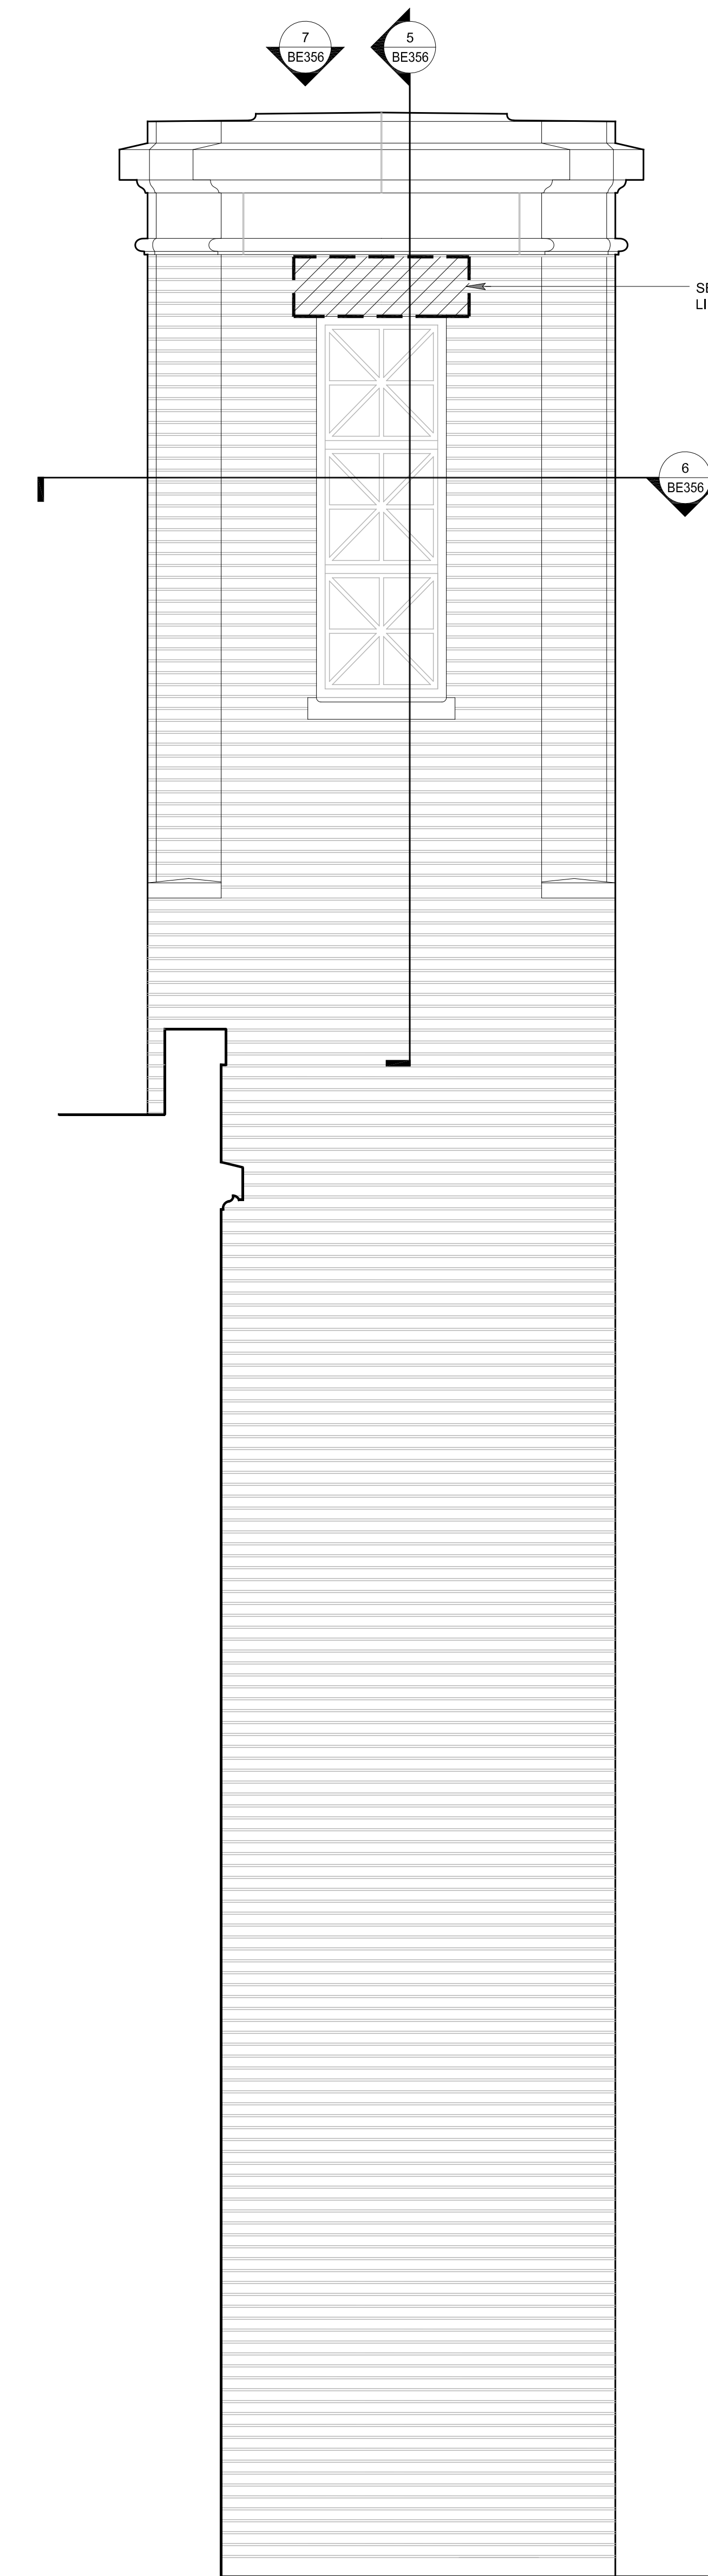

1 EAST ELEVATION CHIMNEY DETAIL
SCALE: 1/2" = 1'-0"

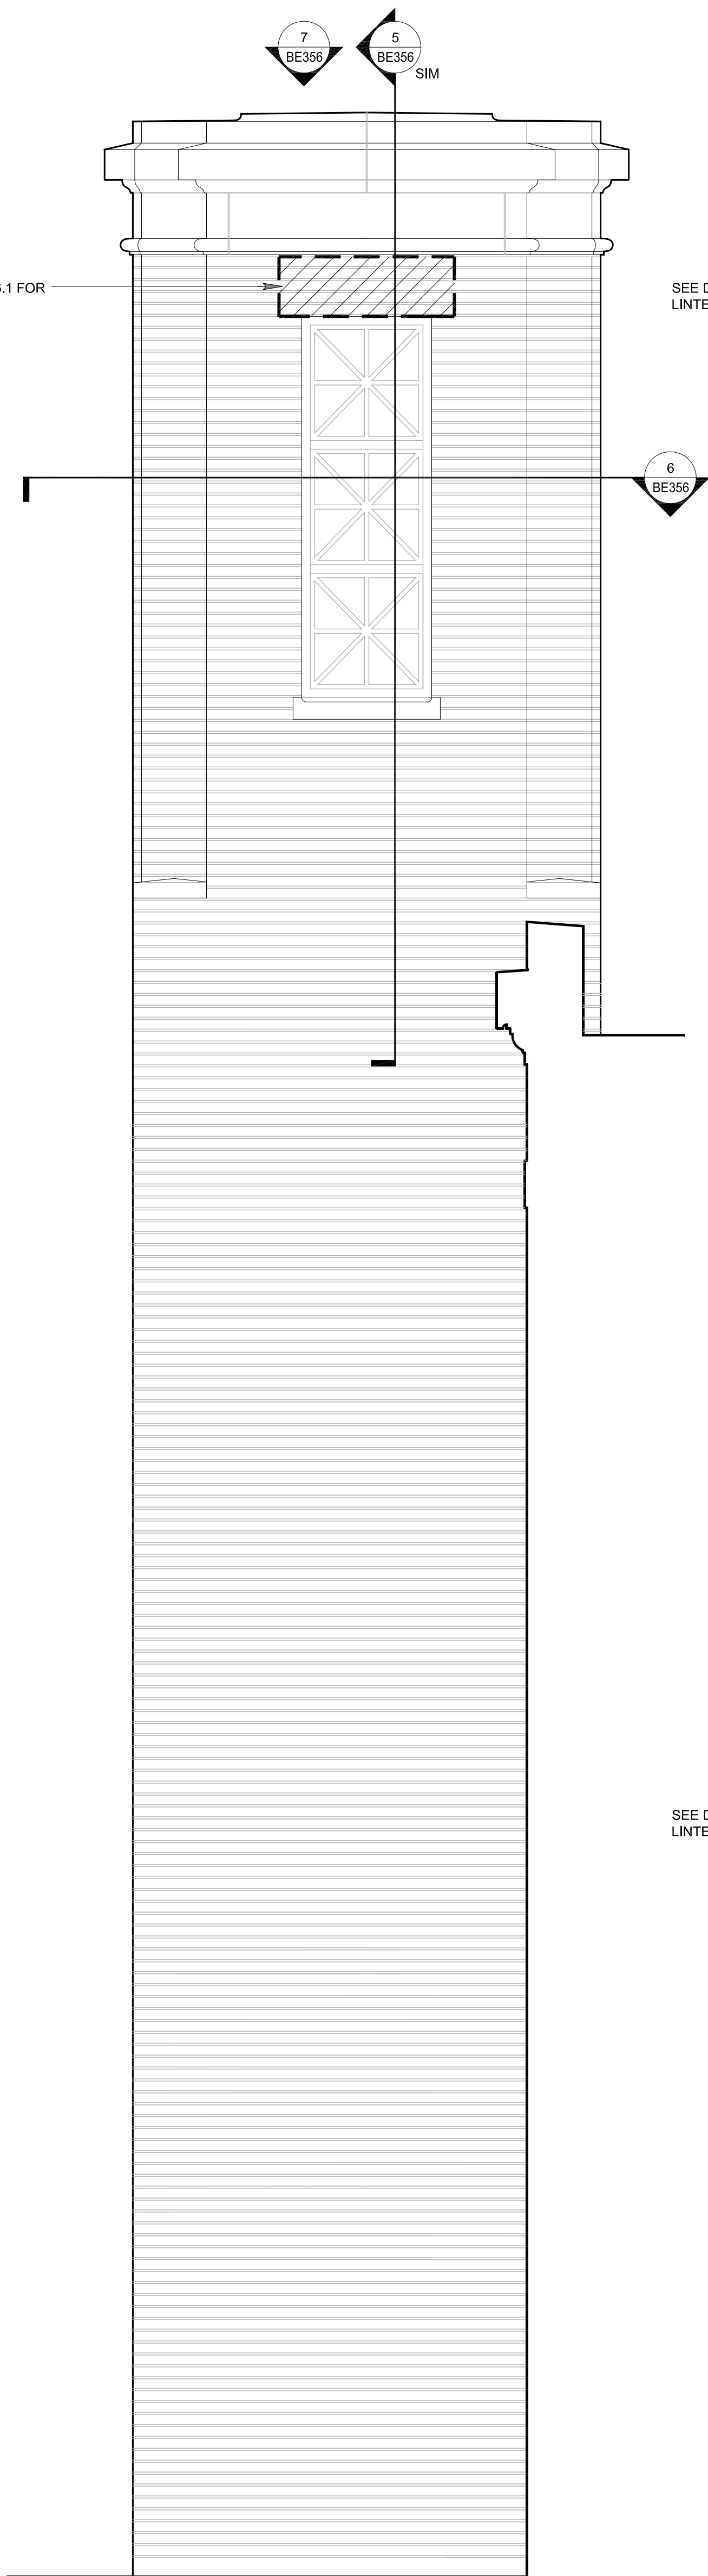

2 NORTH ELEVATION CHIMNEY DETAIL
SCALE: 1/2" = 1'-0"

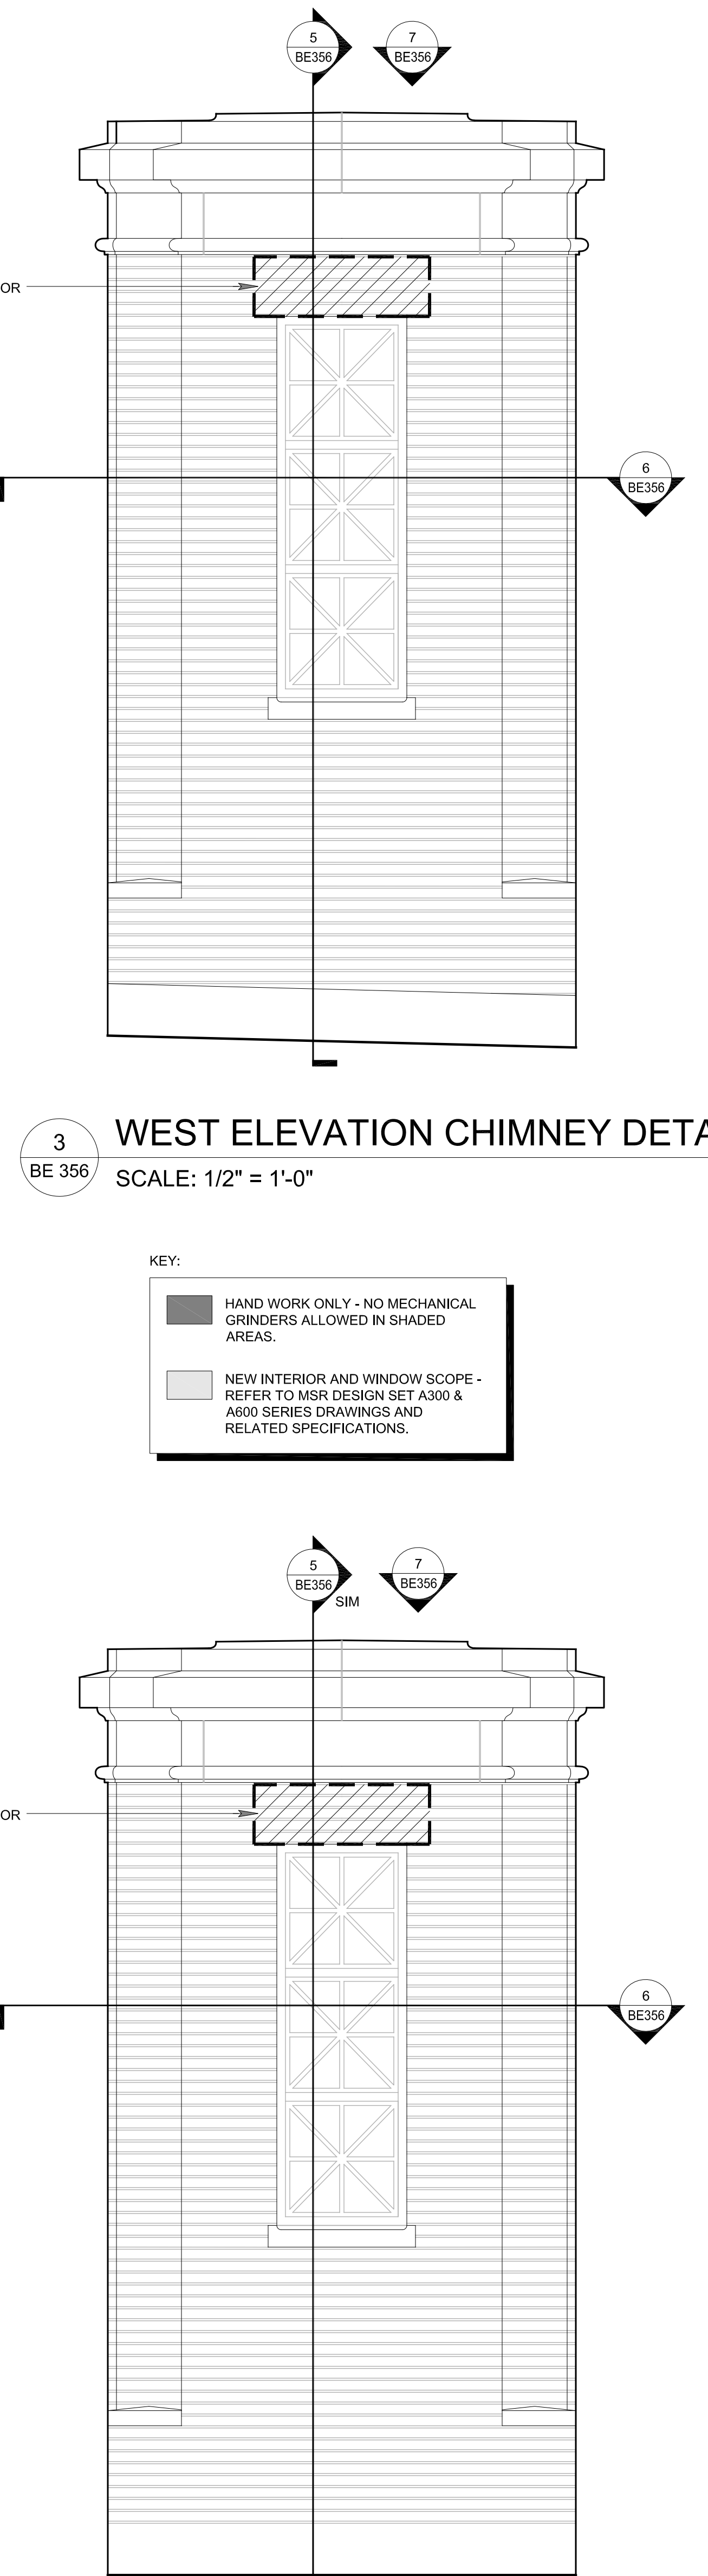


4 SOUTH ELEVATION CHIMNEY DETAIL
SCALE: 1/2" = 1'-0"


3 WEST ELEVATION CHIMNEY DETAIL
SCALE: 1/2" = 1'-0"

KEY:


- HAND WORK ONLY - NO MECHANICAL GRINDERS ALLOWED IN SHADED AREAS.
- NEW INTERIOR AND WINDOW SCOPE - REFER TO MSR DESIGN SET A300 & A600 SERIES DRAWINGS AND RELATED SPECIFICATIONS.

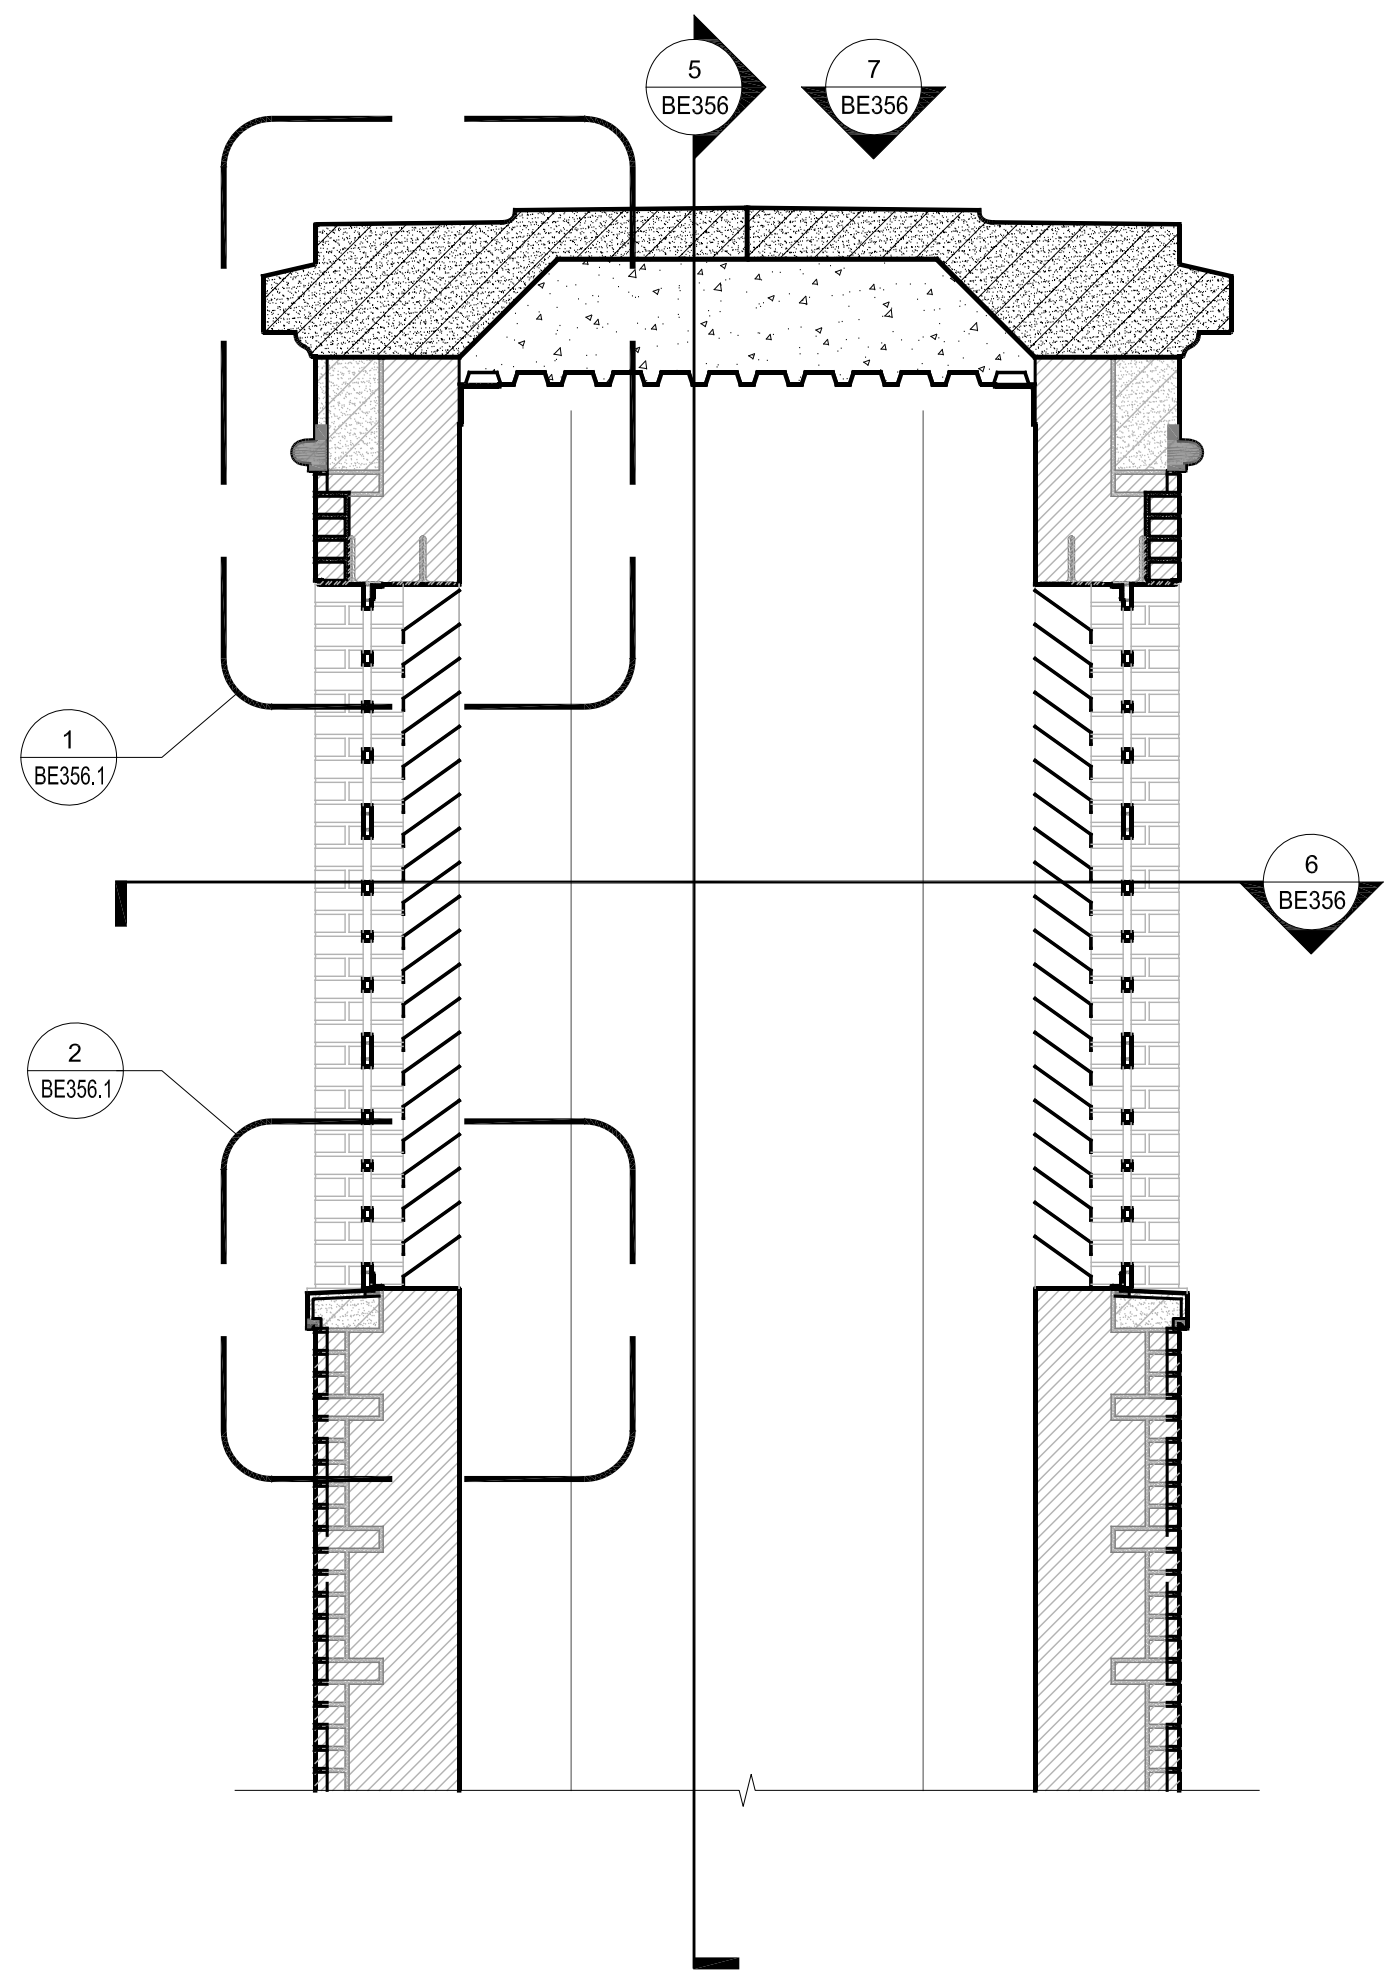

5 SECTION THROUGH CHIMNEY DETAIL
SCALE: 1/2" = 1'-0"

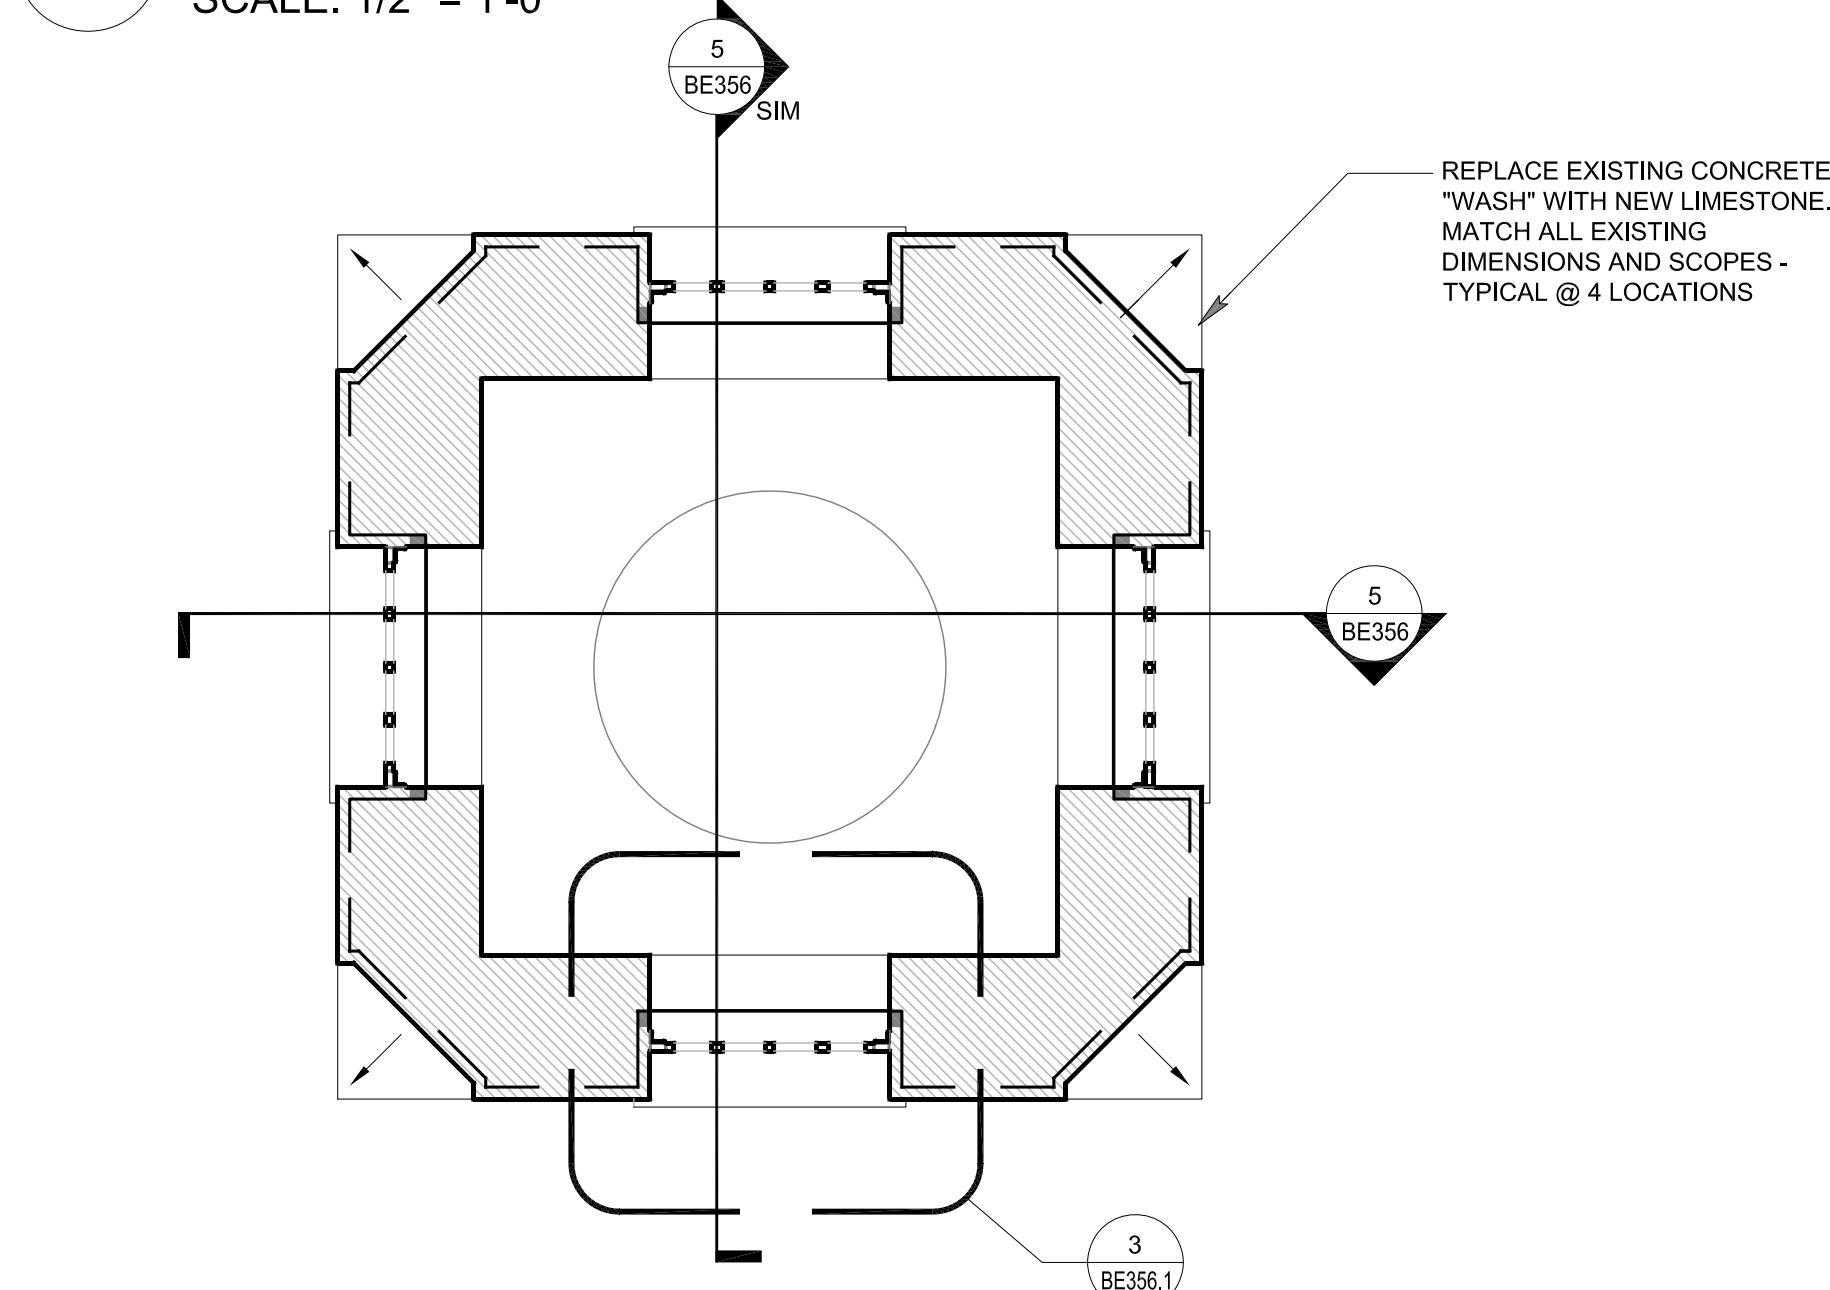

6 PLAN SECTION THROUGH LOUVERS
SCALE: 1/2" = 1'-0"

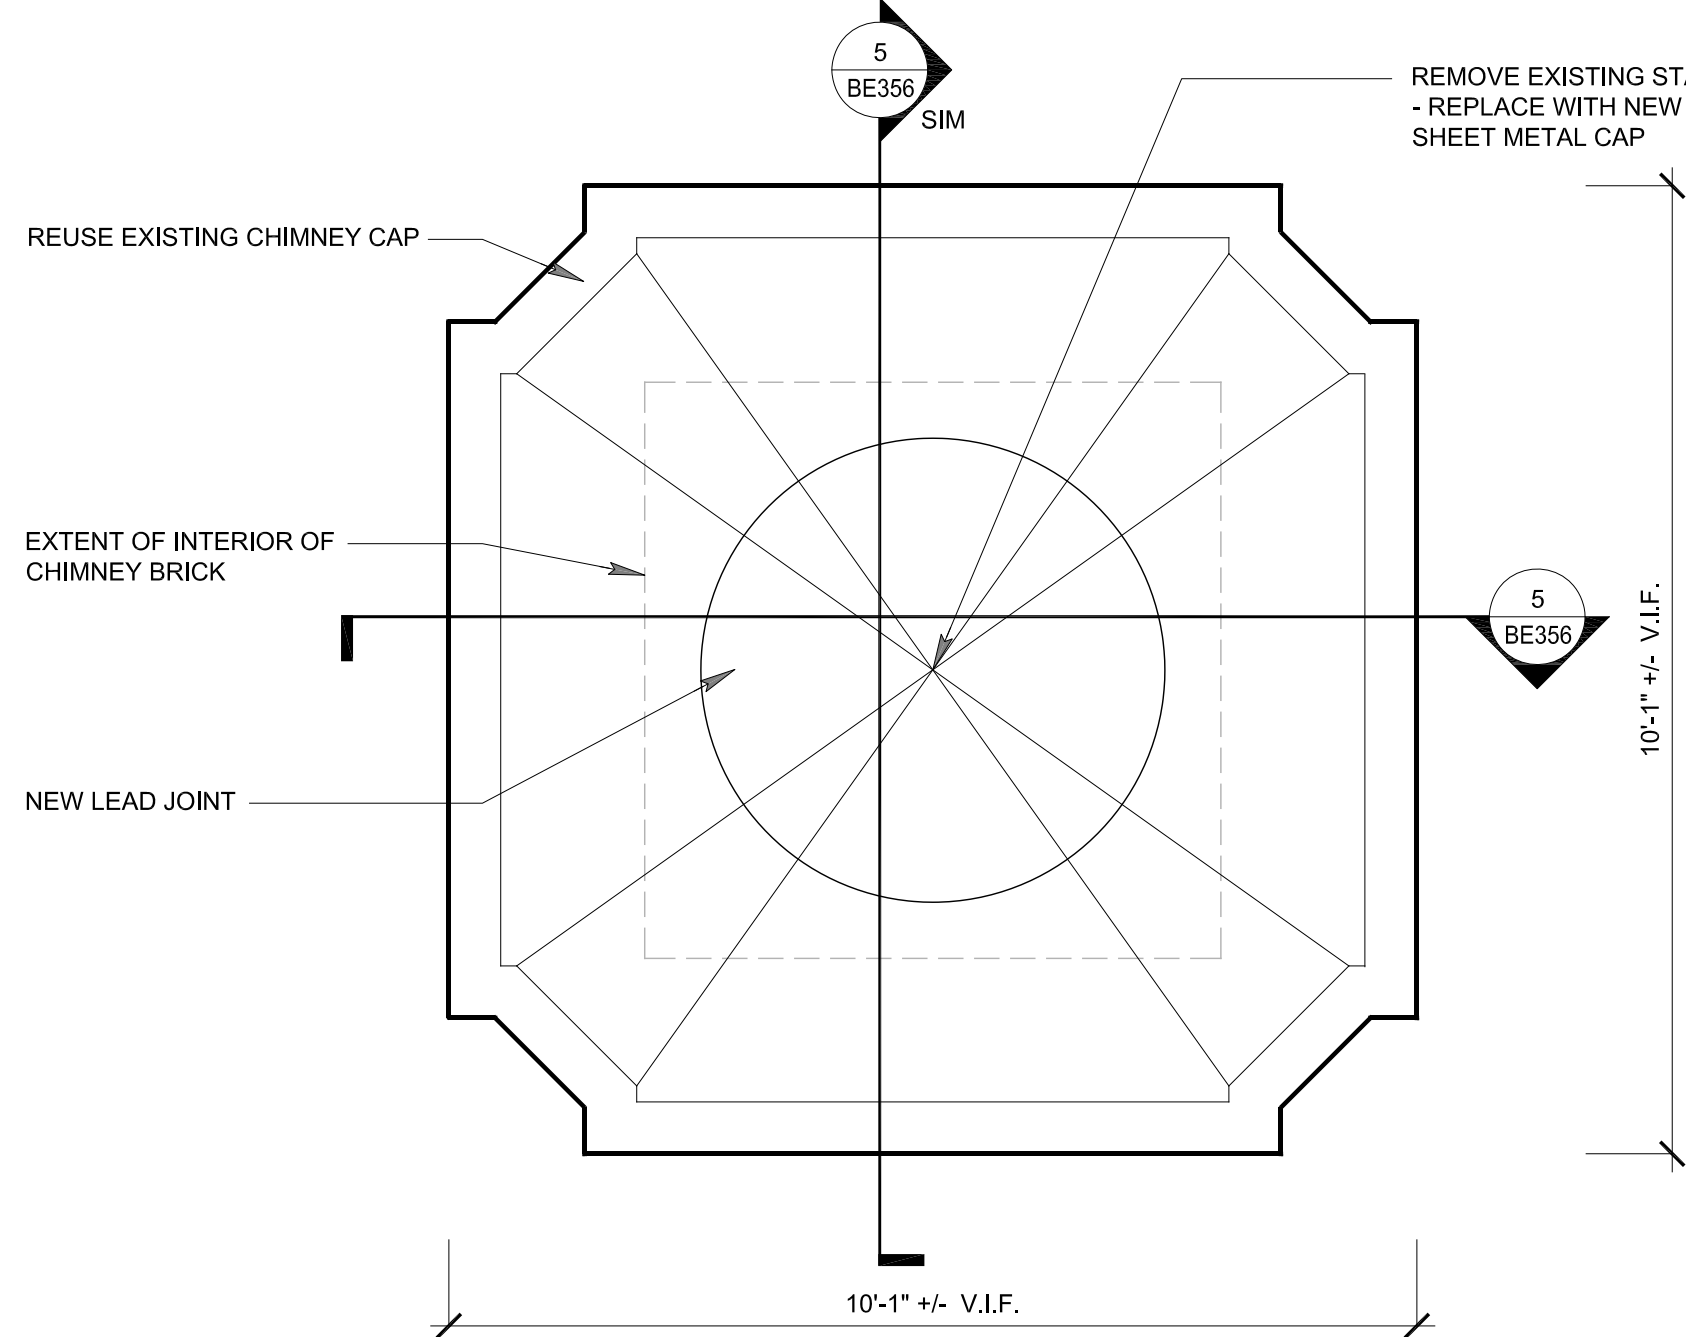

7 PLAN OF NEW CHIMNEY CAP
SCALE: 1/2" = 1'-0"

MSR 710 South 2nd Street, 8th Floor
Minneapolis, Minnesota 55401-2282
Architecture Interiors and Urban Design
612.375.0336 tel
612.342.2216 fax
www.msrdesign.com

Civil Engineering and Landscape Architects
Ken Saiki Design, Inc

303 South Paterson St
Madison, WI 53703
608.251.3600 tel

Structural Engineering, Technology, AV
KJWW

1800 Deming Way, Suite 200
Middleton, WI 53713
608.223.9600 tel

MEP Engineers
MEP Associates

860 Blue Gentian Road, Suite 175
Eagan, MN 55121
651.379.9120 tel

Lighting Designer
Gallina Design

30232 County 7
Chetfield, MN 55923
507.867.1626 tel

Preservation Architect
Charles Quagliana, AIA

5641 Willoughby Rd
Mazomanie, WI 53560
608.449.9589 tel

Building Envelope Consultant
InSite Consulting Architects

115 E. Main Street, Suite 200
Madison, WI 53703
608.204.0825 tel

Fire & Code Consultant
Summit Fire Consulting

575 Minnehaha Ave. W.
St. Paul, MN 55103
651.251.1879 tel

Acoustical Consultant
KRA


4820 Chicago Avenue South, Suite 206
Minneapolis, MN 55417
612.374.3800 tel

Vertibrier
CIVIL ENGINEERS

999 Fourier Drive, Suite 201
Madison
WI 53717

Madison Municipal Building
BPW Project No # 7939
215 Martin Luther King, Jr. Blvd
Madison, WI 53703

I hereby certify that this plan, specification or report was prepared by me or under my direct supervision and that I am a duly Licensed Architect under the Laws of the State of Wisconsin.
ARCHITECT SEAL

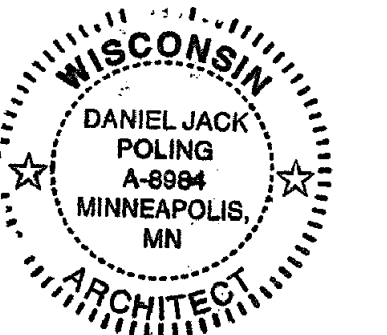

Signature: *Jack Poling*
Print Name: Jack Poling

Date: 10.07.2016 License No: A-9994

MARK	DATE	DESCRIPTION
1	3.24.17	BID SET

PROJECT NO: 2014057

PROJECT PHASE: BID SET


DRAWN BY: ZMP/MD CHECKED BY: SMP

Drawing © 2014 Copyright Meyer, Schaefer & Rosenbloom, LLC

CHIMNEY DETAILS

EXHIBIT F

BE356

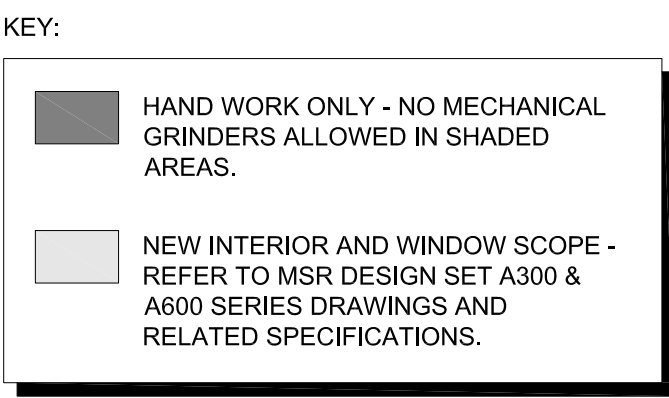

NEW LOUVER - REFER TO MSR DESIGN SET SERIES

2"
N.I.C.

N.I.C.

2 ENLARGED DETAIL @ LOUVER SILL
BE 356.1 SCALE: 3" = 1'-0"






**Madison Municipal
Building**

BPW Project No # 7939
215 Martin Luther King, Jr. Bldg
Madison, WI 53703

I hereby certify that this plan, specification or report was prepared by me or under my direct supervision and that I am a duly licensed Architect under the Laws of the State of Wisconsin.

ARCHITECT SEAL

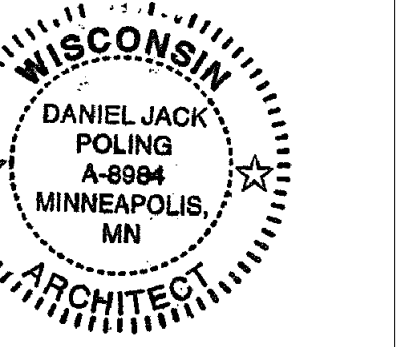

Signature: Mike Poling
Print Names: Jack Poling

Date: 10.07.2016 License No: A-8984
 SUE

[illegible]

PROJECT NO.	2014057
-------------	---------

PROJECT PHASE	BID SET
---------------	---------

BID SET

DRAWN BY: _____ CHECKED BY: _____


ZMP/MD	SMP
--------	-----

[illegible]

WILSON ST
STAIRS

EXHIBIT 5

BE357.1

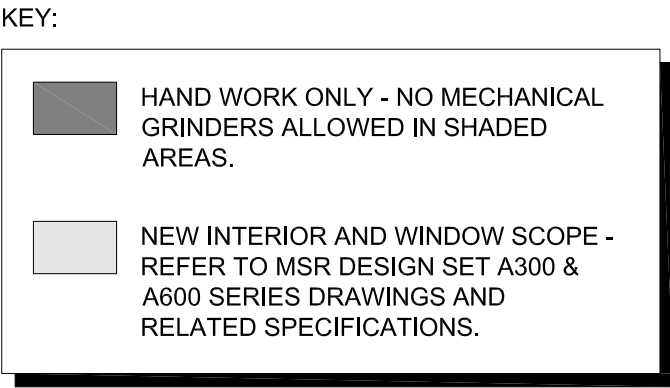

REUSE EXISTING GRANITE STEP

NEW LIMESTONE

NEW EXPANDABLE ACRYLIC FOAM AND SEALANT- CONFIGURE AS SHOWN

NEW FULLY ADHERED WATERPROOFING MEMBRANE SYSTEM- EXTEND AS SHOWN


NEW ENGINEERED BACKFILL

NEW LIMESTONE


NEW LIMESTONE

NEW FULLY ADHERED
WATERPROOFING MEMBRANE
SYSTEM - EXTEND AS SHOWN




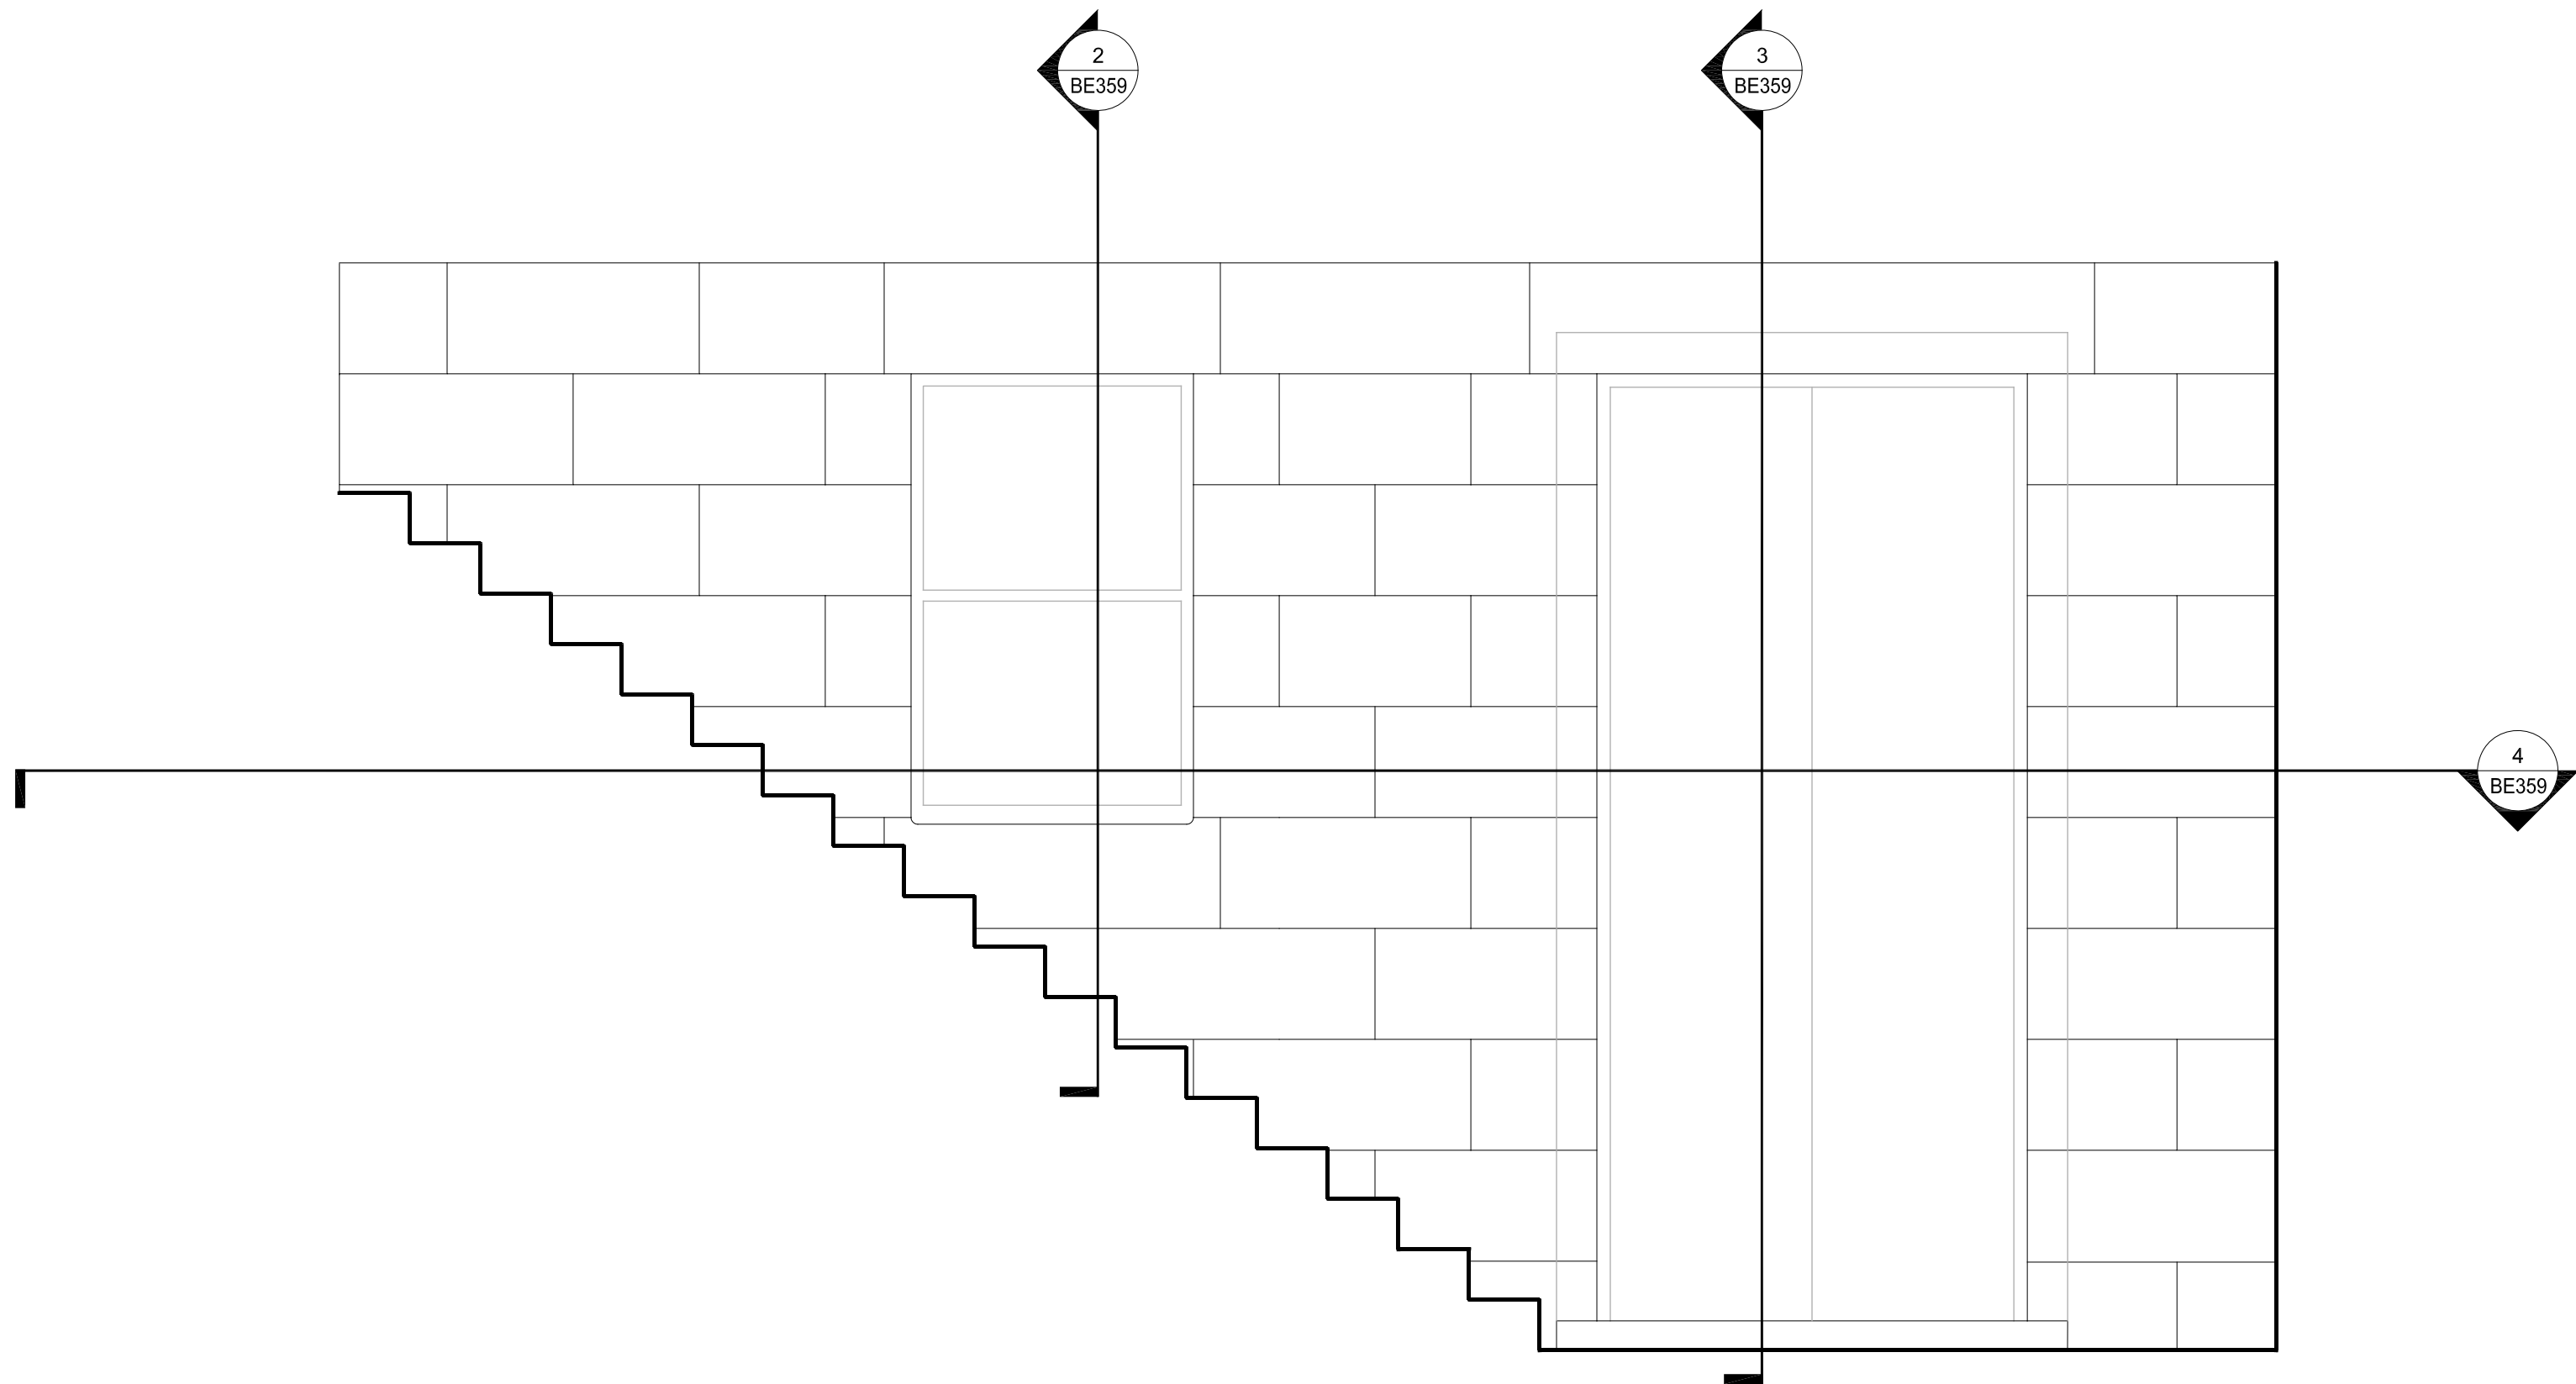


1 ELEVATION @ DOTY ST BASEMENT STAIR
SCALE: 1/2" = 1'-0"

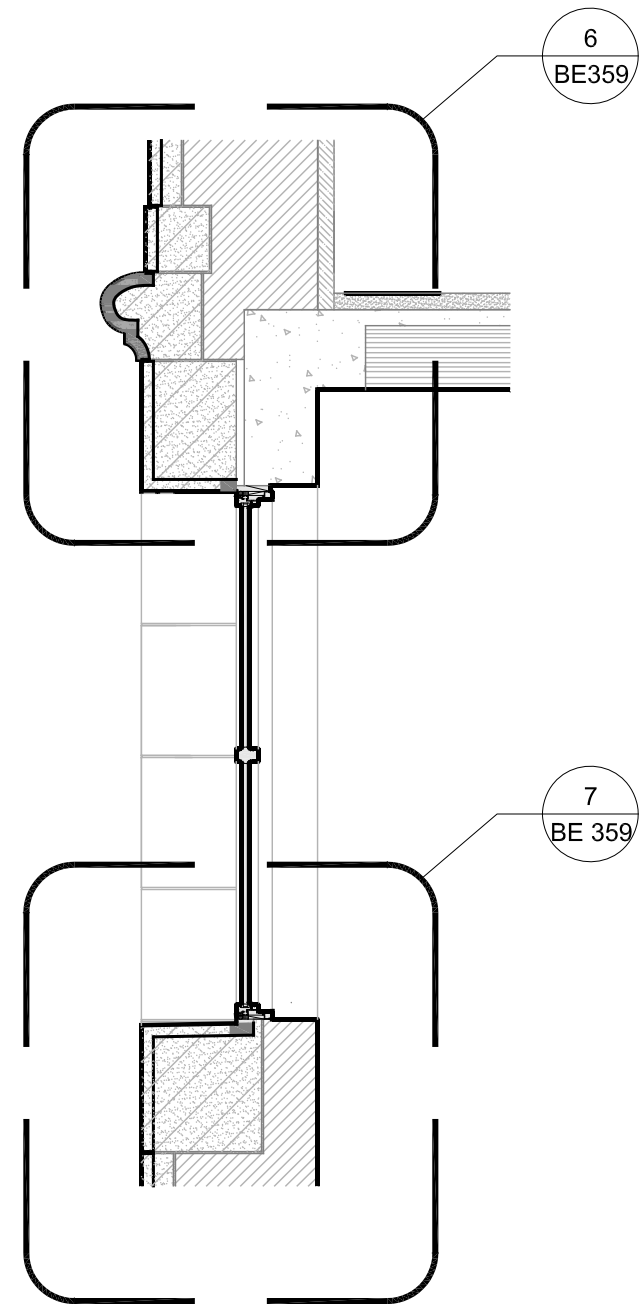


2 WALL SECTION @ WINDOW TYPE W1
SCALE: 1/2" = 1'-0"

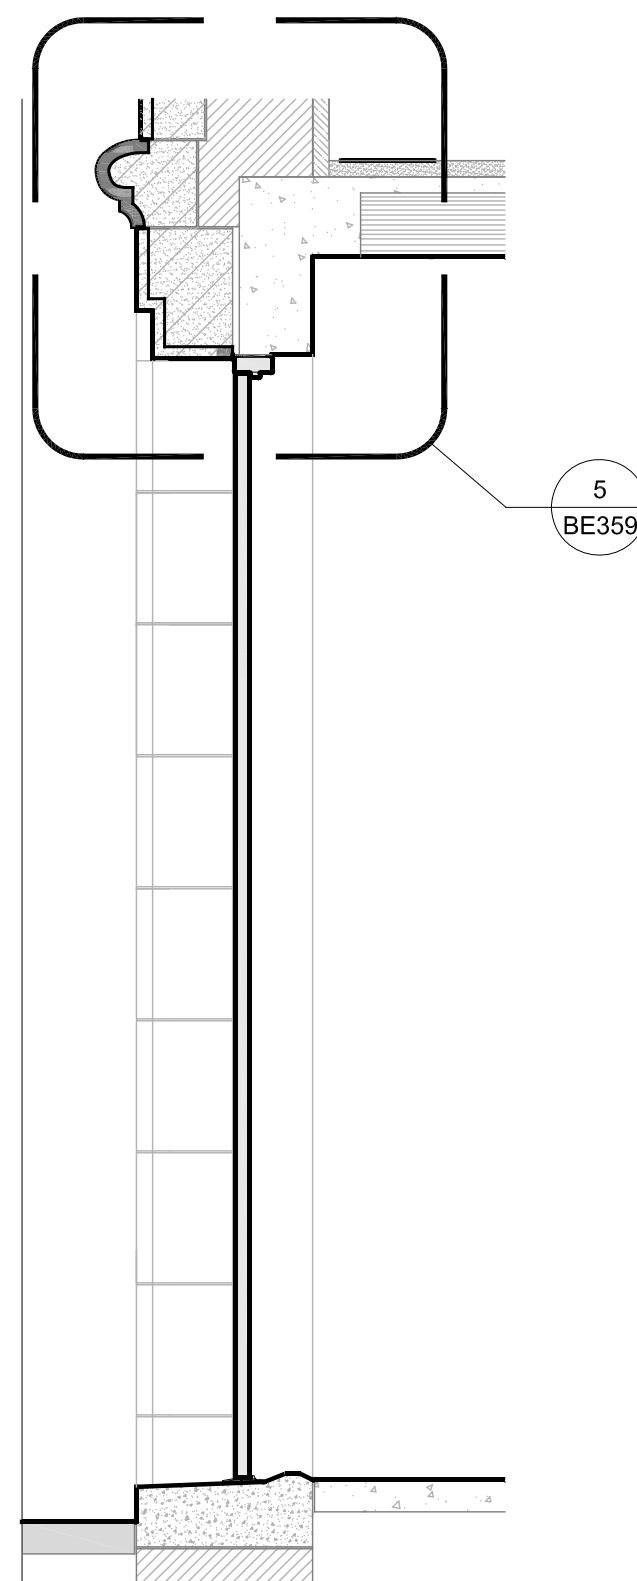


3 WALL SECTION @ DOOR 001B
SCALE: 1/2" = 1'-0"

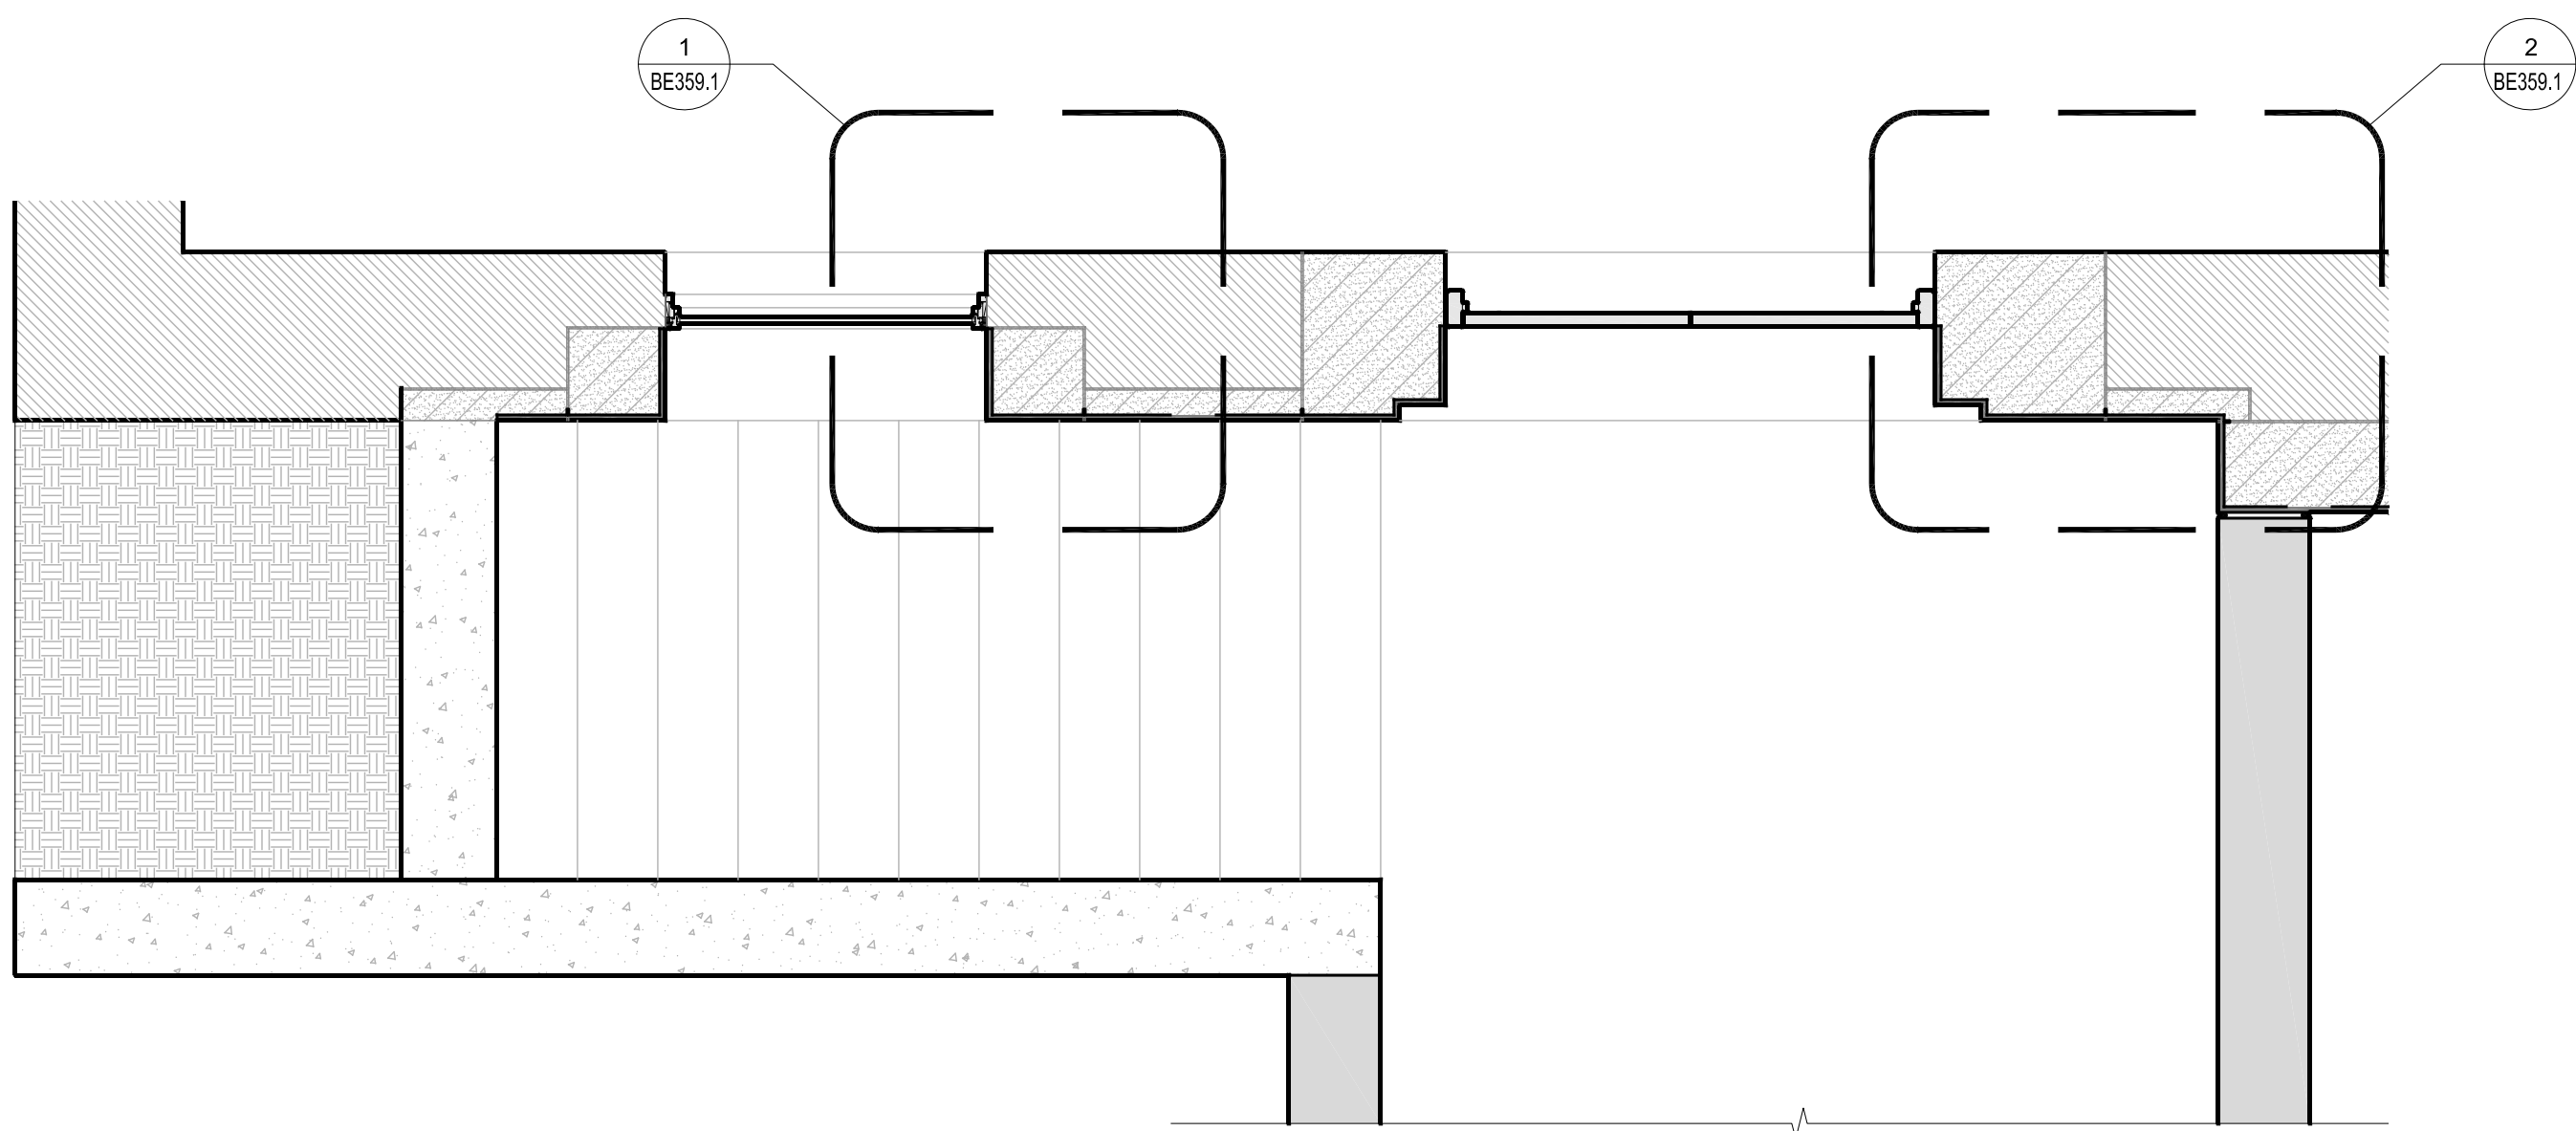

4 PLAN @ DOTY ST BASEMENT STAIR
SCALE: 1/2" = 1'-0"

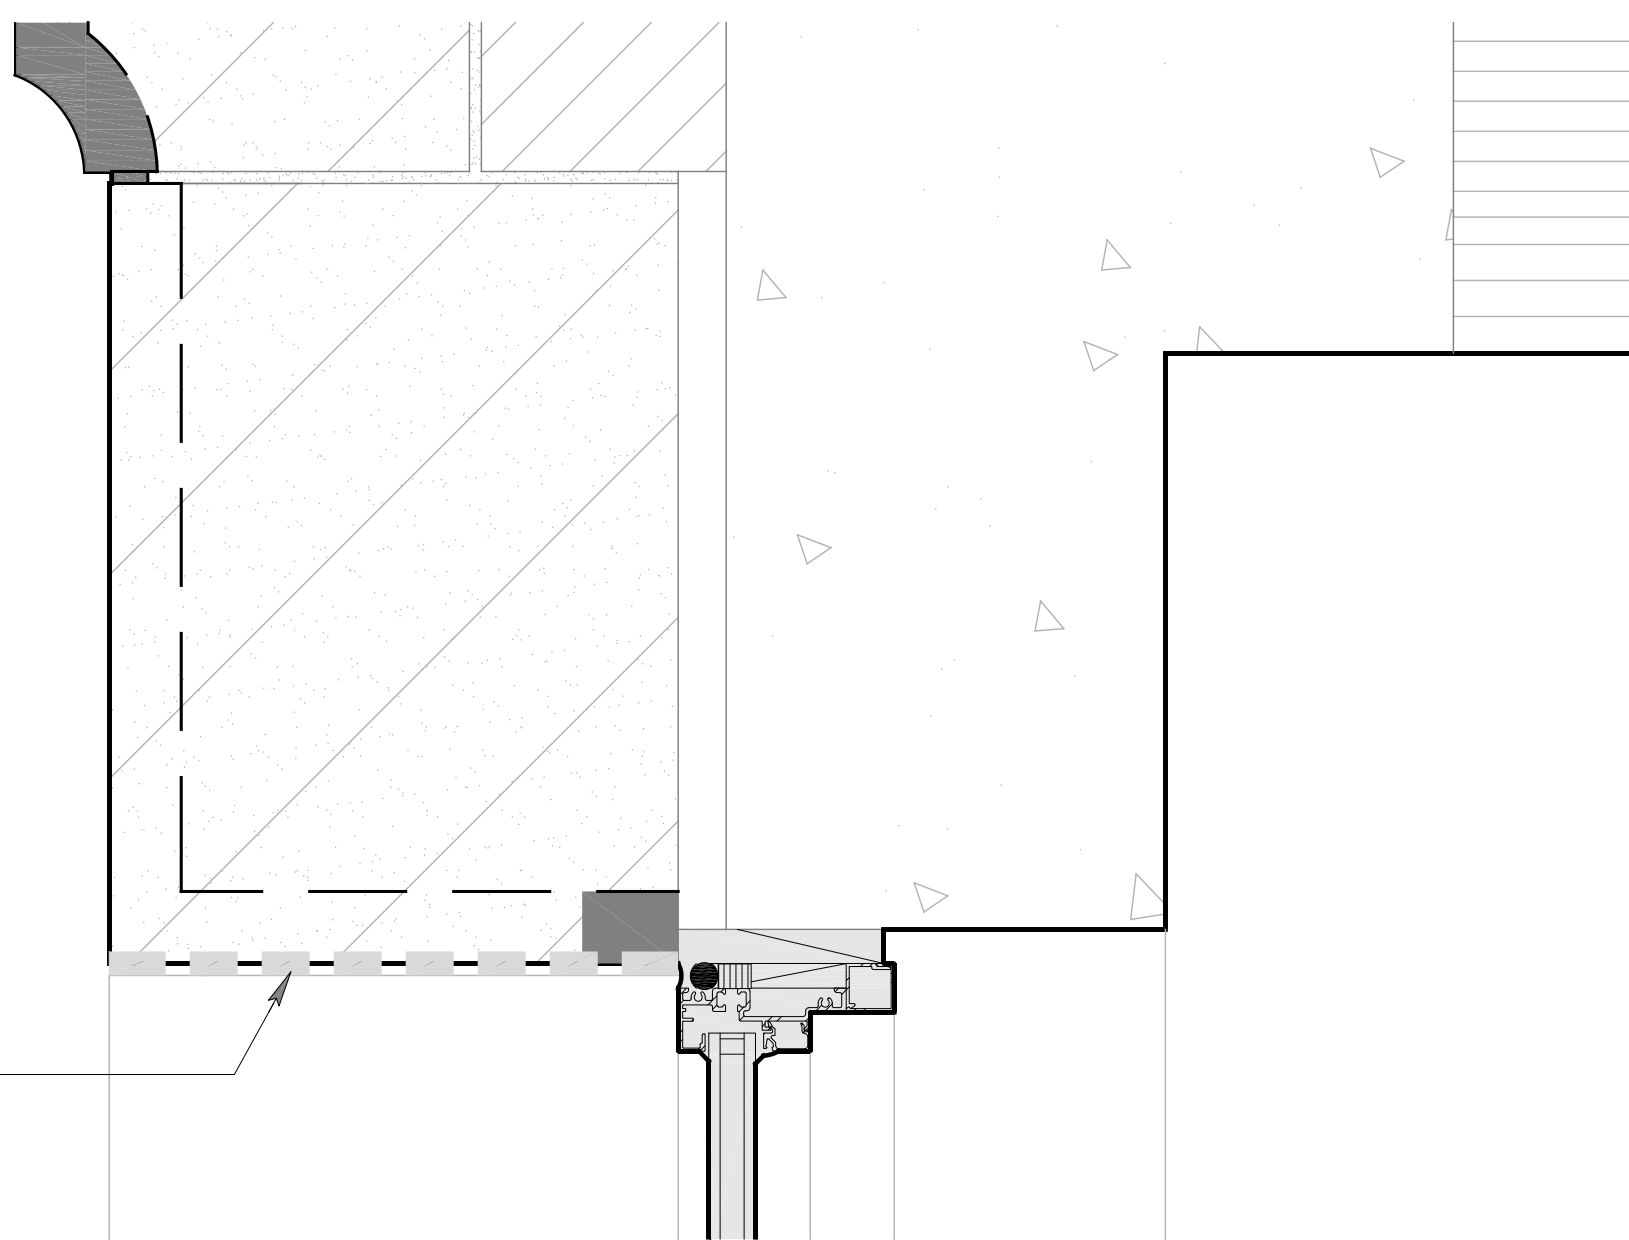

6 ENLARGED DETAIL @ WINDOW HEAD
SCALE: 3 = 1'-0"

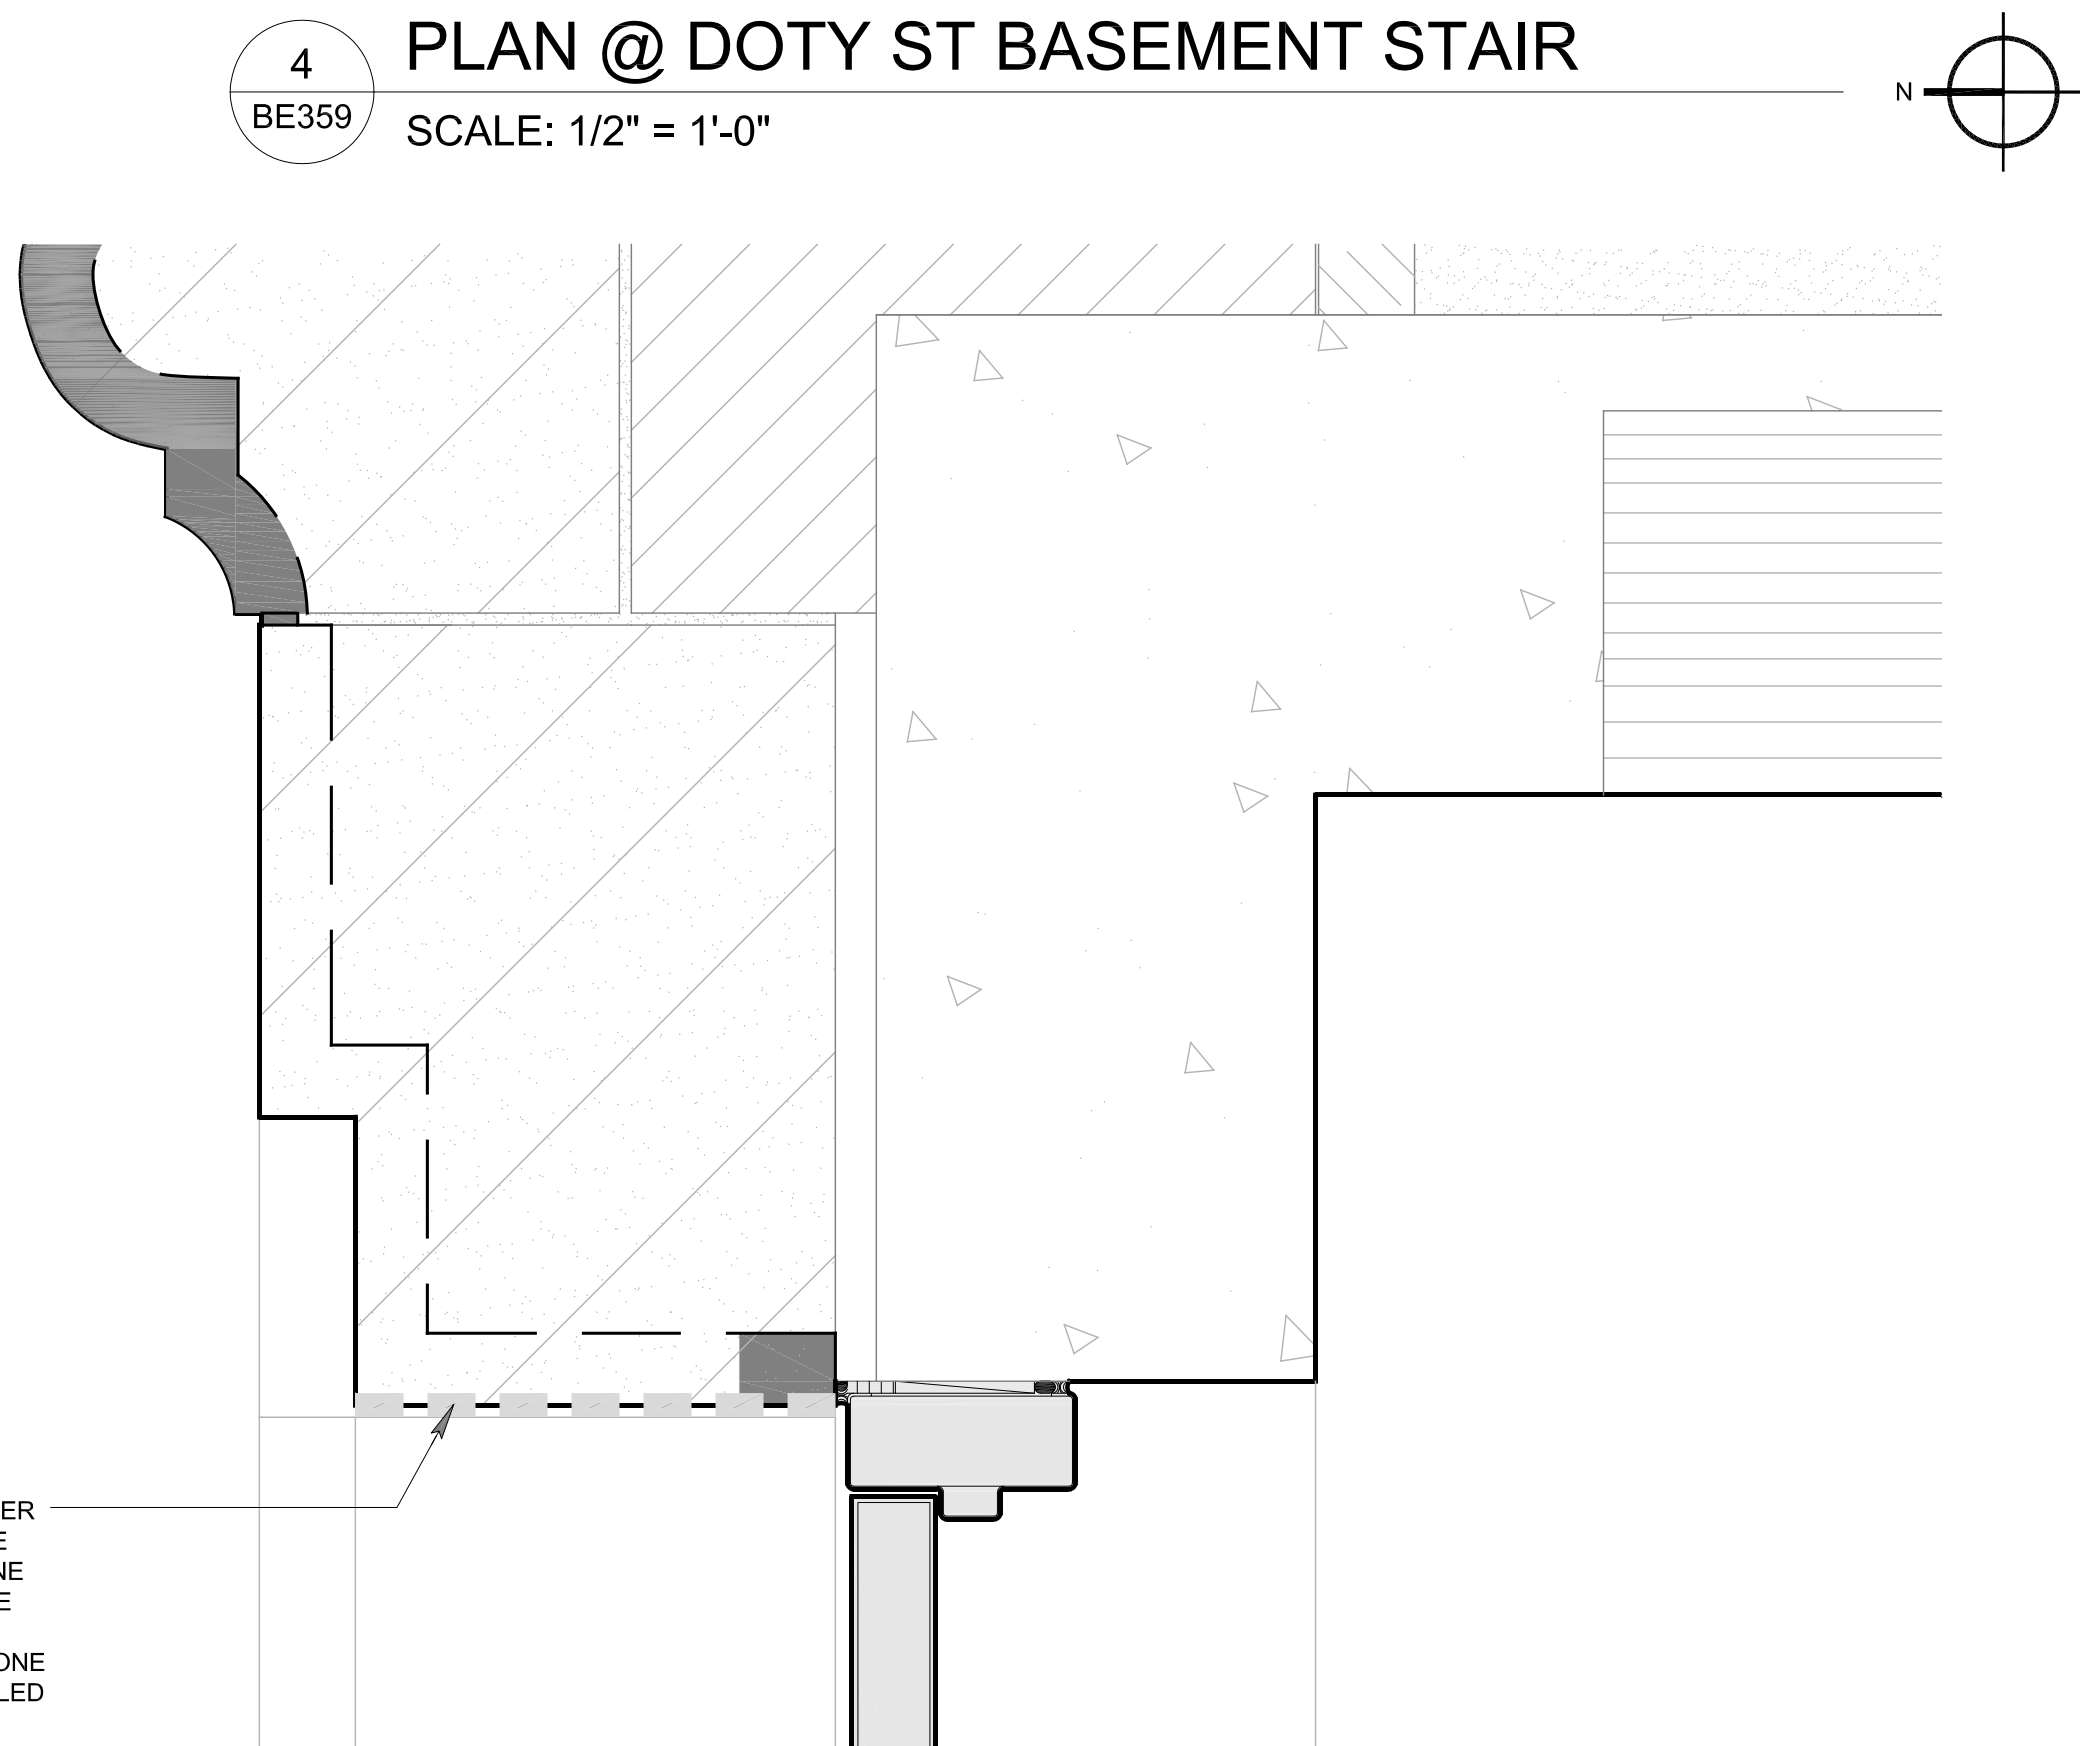


5 ENLARGED DETAIL @ DOOR HEAD
SCALE: 3 = 1'-0"

CLEAN SEALANT, MASTIC, AND OTHER MATERIALS FROM SURFACE OF THE STONE. PATCH ALL DAMAGED STONE MATERIAL WITH SUBSTITUTE STONE MATERIAL. PATCH MATERIAL AROUND ENTIRE WINDOW OPENING. THIS MAY BE DONE AFTER NEW WINDOWS ARE INSTALLED

CLEAN SEALANT, MASTIC, AND OTHER MATERIALS FROM SURFACE OF THE STONE. PATCH ALL DAMAGED STONE MATERIAL WITH SUBSTITUTE STONE MATERIAL. PATCH MATERIAL AROUND ENTIRE WINDOW OPENING. THIS MAY BE DONE AFTER NEW WINDOWS ARE INSTALLED

KEY:
■ HAND WORK ONLY - NO MECHANICAL GRINDERS ALLOWED IN SHADED AREAS.
■ NEW INTERIOR AND WINDOW SCOPE - REFER TO MSR DESIGN SET A300 & A500 SERIES DRAWINGS AND RELATED SPECIFICATIONS.

CLEAN SEALANT, MASTIC, AND OTHER MATERIALS FROM SURFACE OF THE STONE. PATCH ALL DAMAGED STONE MATERIAL WITH SUBSTITUTE STONE MATERIAL. PATCH MATERIAL AROUND ENTIRE WINDOW OPENING. THIS MAY BE DONE AFTER NEW WINDOWS ARE INSTALLED

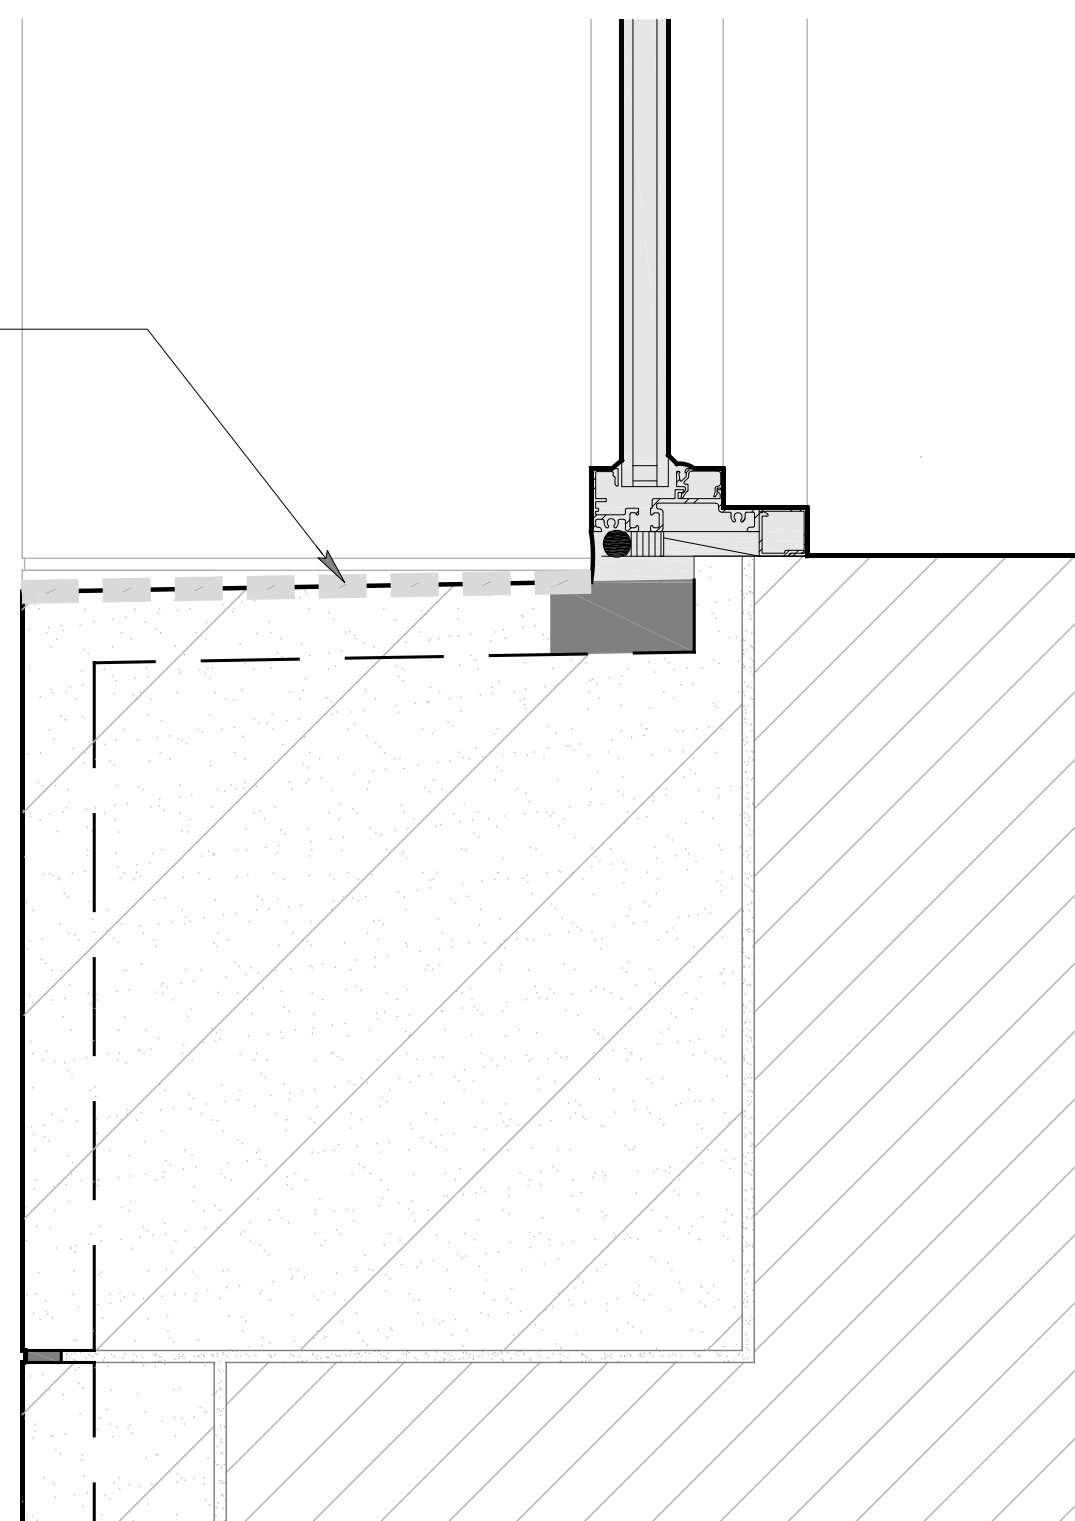

7 ENLARGED DETAIL @ WINDOW SILL
SCALE: 3 = 1'-0"

MSR 710 South 2nd Street, 8th Floor
Minneapolis, Minnesota 55401-2282
Architecture Interiors and Urban Design
612.375.0336 tel
612.342.2216 fax
www.msrdesign.com

Civil Engineering and Landscape Architects
Ken Saiki Design, Inc

303 South Paterson St
Madison, WI 53703
608.251.3600 tel

Structural Engineering, Technology, AV
KJWW

1800 Daming Way, Suite 200
Middleton, WI 53713
608.223.9600 tel

MEP Engineers

MEP Associates

860 Blue Gentian Road, Suite 175
Eagan, MN 55121
651.375.9120 tel

Lighting Designer

Gallina Design

30232 County 7
Chalfield, MN 55923
507.867.1626 tel

Preservation Architect

Charles Quagliana, AIA

5641 Wilboughby Rd
Mezomanie, WI 53560
608.449.9589 tel

Building Envelope Consultant

InSite Consulting Architects

115 E. Main Street, Suite 200
Madison, WI 53703
608.204.0825 tel

Fire & Code Consultant

Summit Fire Consulting

575 Minnehaha Ave. W.
St. Paul, MN 55103
651.251.1879 tel

Acoustical Consultant

KRA

4820 Chicago Avenue South, Suite 206
Minneapolis, MN 55417
612.374.3800 tel

Vierbicher


CIVIL ENGINEERS

999 Fourier Drive, Suite 201
Madison
WI 53717

**Madison Municipal
Building**

BPW Project No # 7939
215 Martin Luther King, Jr. Blvd
Madison, WI 53703

I hereby certify that this plan, specification or report was prepared by me or under my direct supervision and that I am a duly Licensed Architect under the Laws of the State of Wisconsin.
ARCHITECT SEAL

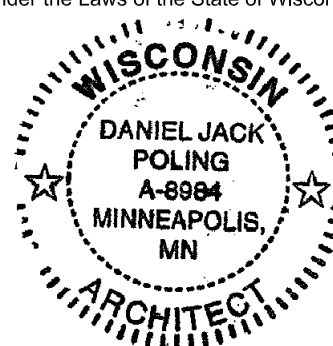

Signature: *Daniel Jack Poling*

Print Name: *Jack Poling*

Date: *10.07.2016* License No: *A-8984*

MARK	DATE	DESCRIPTION
1	3.24.17	BID SET

PROJECT NO: 2014057



PROJECT PHASE: BID SET

DRAWN BY: ZMP/MD CHECKED BY: SMP

Copyright 2014 Copyright Mayer, Schaefer & Rosenbaum, LLC

**DOTY ST
BASEMENT
STAIRS**
EXHIBIT F

BE359

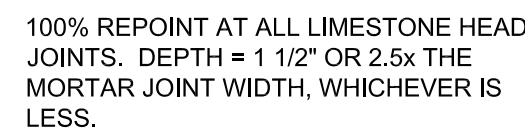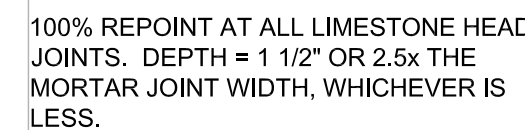


 HAND WORK ONLY - NO MECHANICAL GRINDERS ALLOWED IN SHADED AREAS.

 NEW INTERIOR AND WINDOW SCOPE REFER TO MSR DESIGN SET A300 & A600 SERIES DRAWINGS AND RELATED SPECIFICATIONS.



BE359.1 SCALE: N.T.S.

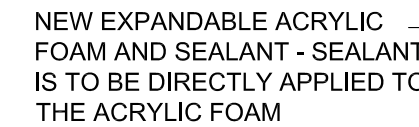

BE359.1 SCALE: 3 = 1'-0"

DГ250.1


BE359.1

NOT USED

1 MLK DR STAIR - WEST ELEVATION
BE360 SCALE: 1/2" = 1'-0"

NOT USED

2 MLK DR STAIR - EAST ELEVATION
BE360 SCALE: 1/2" = 1'-0"

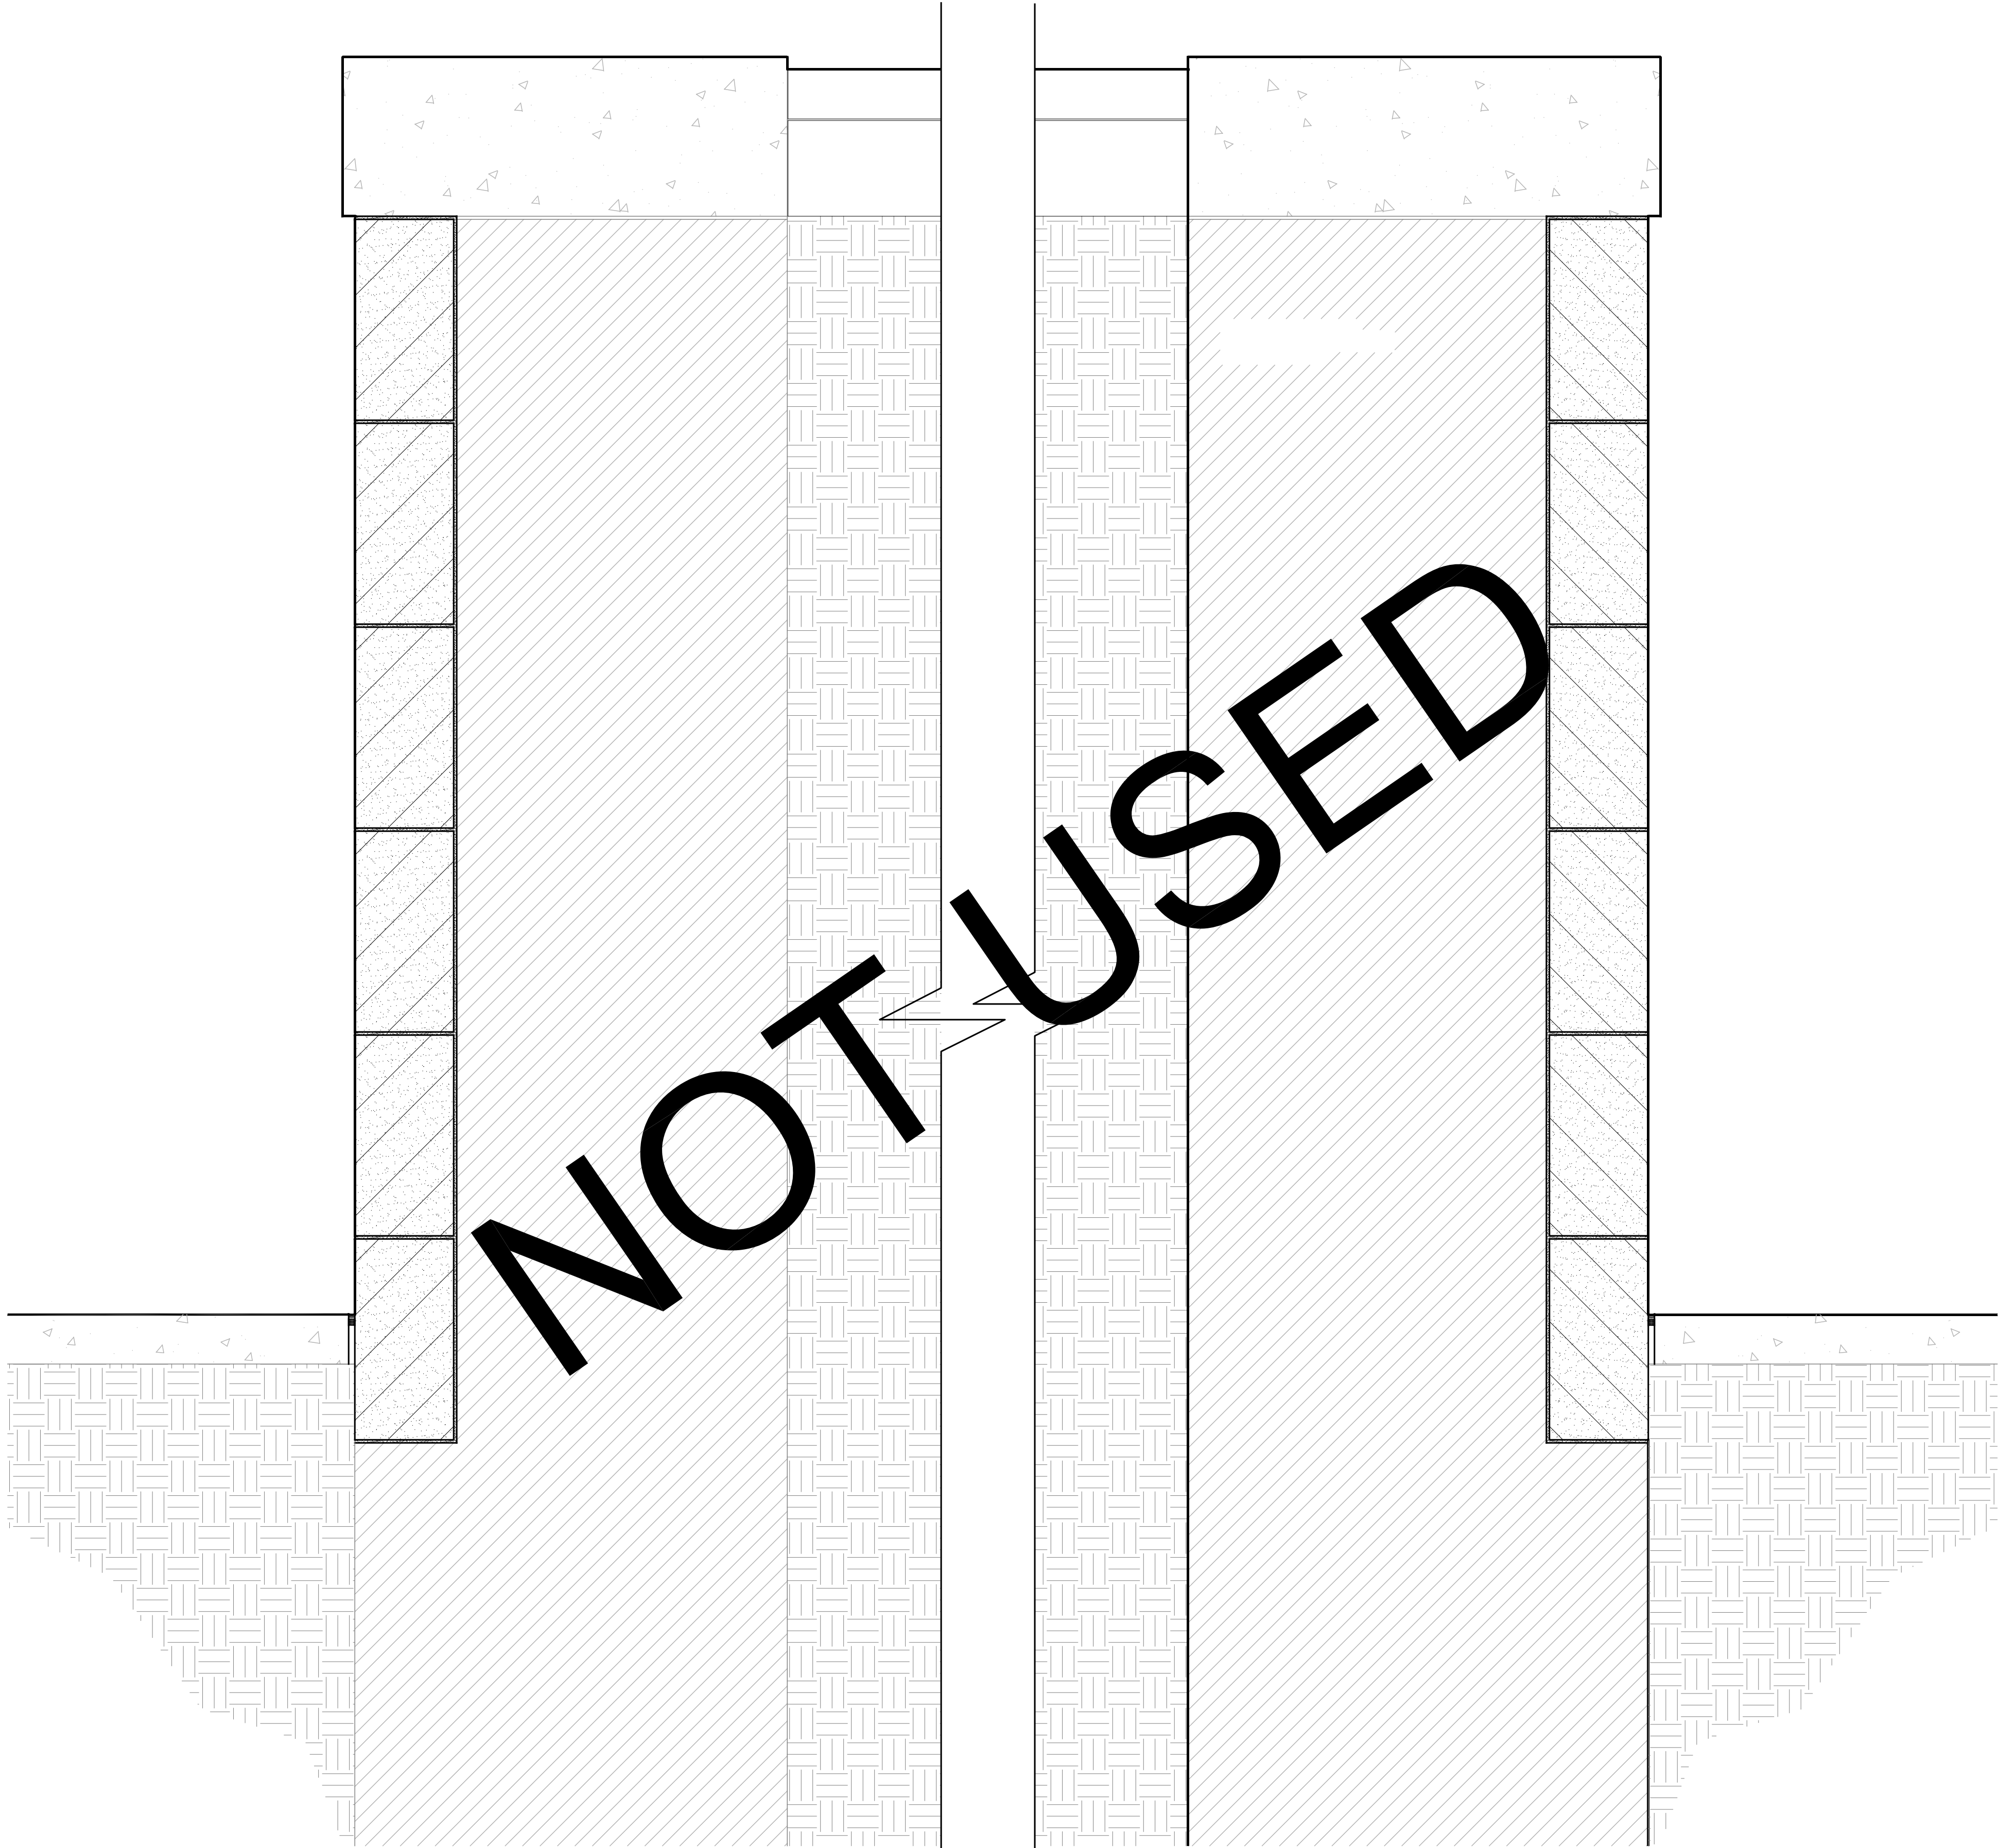

3 MLK DR STAIR - WEST WALL SECTION
BE360 SCALE: 1/2" = 1'-0"

4 MLK DR STAIR - EAST WALL SECTION
BE360 SCALE: 1/2" = 1'-0"

MSR

710 South 2nd Street, 8th Floor
Minneapolis, Minnesota 55401-2282

Architecture

Interiors and
Urban Design

612.375.0336 tel
612.342.2216 fax
www.msrdesign.com

Civil Engineering and Landscape Architects

Ken Saiki Design, Inc

303 South Paterson St
Madison, WI 53703
608.251.3600 tel

Structural Engineering, Technology, AV

KJWW

1800 Daming Way, Suite 200
Middleton, WI 53713
608.223.9600 tel

MEP Engineers

MEP Associates

860 Blue Gentian Road, Suite 175
Eagan, MN 55121
651.379.9120 tel

Lighting Designer

Gallina Design

30232 County 7
Chattfield, MN 55823
507.867.1628 tel

Preservation Architect

Charles Quagliana, AIA

5641 Wiloughby Rd
Mazomanie, WI 53560
608.449.9589 tel

Building Envelope Consultant

InSite Consulting Architects

115 E. Main Street, Suite 200
Madison, WI 53703
608.204.0825 tel

Fire & Code Consultant

Summit Fire Consulting

575 Minnehaha Ave. W.
St. Paul, MN 55103
651.251.1879 tel

Acoustical Consultant

KRA

4820 Chicago Avenue South, Suite 206
Minneapolis, MN 55417
612.374.3800 tel

Vierbicher

CIVIL ENGINEERS

999 Fourier Drive, Suite 201
Madison
WI 53717

Madison Municipal
Building

BPW Project No # 7939
215 Martin Luther King, Jr. Blvd
Madison, WI 53703

I hereby certify that this plan, specification or report was prepared
by me or under my direct supervision and that I am a duly
Licensed Architect under the Laws of the State of Wisconsin.
ARCHITECT SEAL

WISCONSIN

DANIEL JACK
POLING
A-8984
MINNEAPOLIS,
MN

ARCHITECT

Signature:

Print Name: Daniel Jack Poling

Date: 10.07.2016 License No: A-8984

ISSUE

MARK	DATE	DESCRIPTION
1	3.24.17	BID SET

PROJECT NO:

2014057

PROJECT PHASE

BID SET

DRAWN BY:

ZMP/MD

CHECKED BY:

SMP

Copyright 2014 Copyright Holder: Schaefer & Associates, LLC

**MLK DR
STAIRS**

EXHIBIT F

BE360