

Madison, Wisconsin

CITY OF MADISON

CITY ENGINEERING DIVISION

DEPARTMENT OF PUBLIC WORKS

PLAN OF PROPOSED IMPROVEMENT

INDEX OF SHEETS

SHEET NO. D1	TYPICAL SECTIONS
SHEET NO. D2	SIGN DETAIL
SHEET NO. D3	TERRACE EXCAVATION FOR TREE PLANTING
SHEET NO. D4	INTERSECTION GRADES
SHEET NO. D5	YAHARA PL SANITARY
SHEET NO. EC1-EC4	RUTLEDGE STREET EROSION CONTROL PLAN
SHEET NO. GI1-GI3	GREEN INFRASTRUCTURE
SHEET NO. PD1-PD4	STREET PLAN DETAILS
SHEET NO. P1-P3	STREET PLAN & PROFILES
SHEET NO. U1-U4	RUTLEDGE STREET UTILITY PLAN & PROFILE
SHEET NO. U5	SANITARY SEWER SCHEDULE
SHEET NO. U6-U8	STORM SEWER SCHEDULE
SHEET NO. W1-W8	WATER PLAN AND PROFILE
SHEET NO. W9-W10	WATER IMPACT PLAN
SHEET NO. W11	WATER ESTIMATE OF MATERIALS
SHEET NO. PM1-PM4	PAVEMENT MARKING
SHEET NO. X1-X11	CROSS SECTIONS

RUTLEDGE STREET ASSESSMENT DISTRICT - 2024

CITY PROJECT NO. 14076
CONTRACT NO. 8742

ADDENDUM 2 - 07/09/2024
REVISED THE FOLLOWING:
TITLE SHEET
SHEET D-4
ADDED SHEET GI-2
SHEET PD-2
P SHEETS

REVISION 1 - 04/08/2025
REVISED THE FOLLOWING:
TITLE SHEET
SHEET D-4
ADDED SHEET GI-3
SHEETS PD-1, PD-2, PD-4
SHEETS P-1, P-2
SHEETS U2-U8

PUBLIC IMPROVEMENT PROJECT
APPROVED

MARCH 5, 2024

BY THE COMMON COUNCIL
OF MADISON, WISCONSIN

PUBLIC IMPROVEMENT DESIGN
APPROVED BY:

Julie

Jun 27, 2024

City Engineer

Date

STREET
DESIGNED BY:




Jun 27, 2024

GREEN INFRASTRUCTURE
DESIGNED BY:




Jun 27, 2024

STORM & SANITARY SEWER
DESIGNED BY:

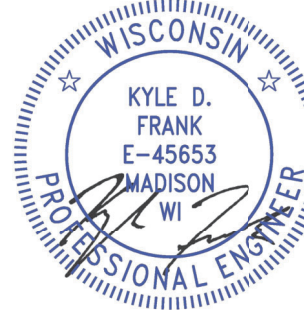


Jun 27, 2024

PAVEMENT MARKING
DESIGNED BY:

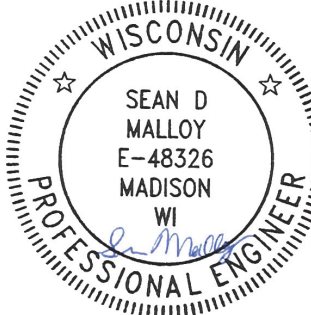

Jun 27, 2024

WATER
DESIGNED BY:

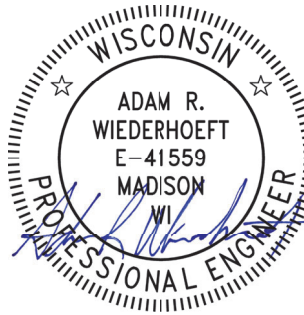

Jun 27, 2024

PROJECT LOCATION



EARTH WORK SUMMARY:

EXCAVATION CUT (MEASURED PLAN QUANTITY) = 3,050.00 C.Y.
ESTIMATED UNDISTRIBUTED UNDERCUT = 1,150.00 C.Y.
TOTAL UNCLASSIFIED EXCAVATION CUT = 4,200.00 C.Y.

CONVENTIONAL SIGNS FIELD VERIFY ALL UTILITY LOCATIONS

GAS	— G —
STORM SEWER	— ST —
SANITARY SEWER	— SN —
WATER	— W —
BURIED ELECTRIC	— E —
OVERHEAD ELECTRIC	— OH —
POWER POLE	
ADA COMPLIANT RAMP W/ DETECTABLE WARNING FIELD	
COMBUSTIBLE FLUIDS	

NOTES:

- ALL GUTTERS SHALL DRAIN WITH A MINIMUM GRADE OF 0.50% TOWARD STORM SEWER INLETS.
- SIDEWALK RAMPS SHALL HAVE A MAXIMUM SLOPE OF 1" PER 12". SIDEWALK AND CURB RAMPS SHALL BE CONSTRUCTED WITH A SIDE SLOPE OF 2.00%. SIDEWALK SHALL HAVE A MINIMUM LONGITUDINAL SLOPE OF 0.50% AND A MAXIMUM LONGITUDINAL SLOPE OF 5.00% EXCEPT WHERE STREET GRADES EXCEED 5.00%.


CITY MAINTENANCE PLAN NOT REQUIRED

PLOT SCALE: 1 IN. = 1 FT. XREF

PLOT NAME: ---

REV. DATE: 6/17/2024 1:48 PM

ORIGINATOR: CITY_OF_MADISON

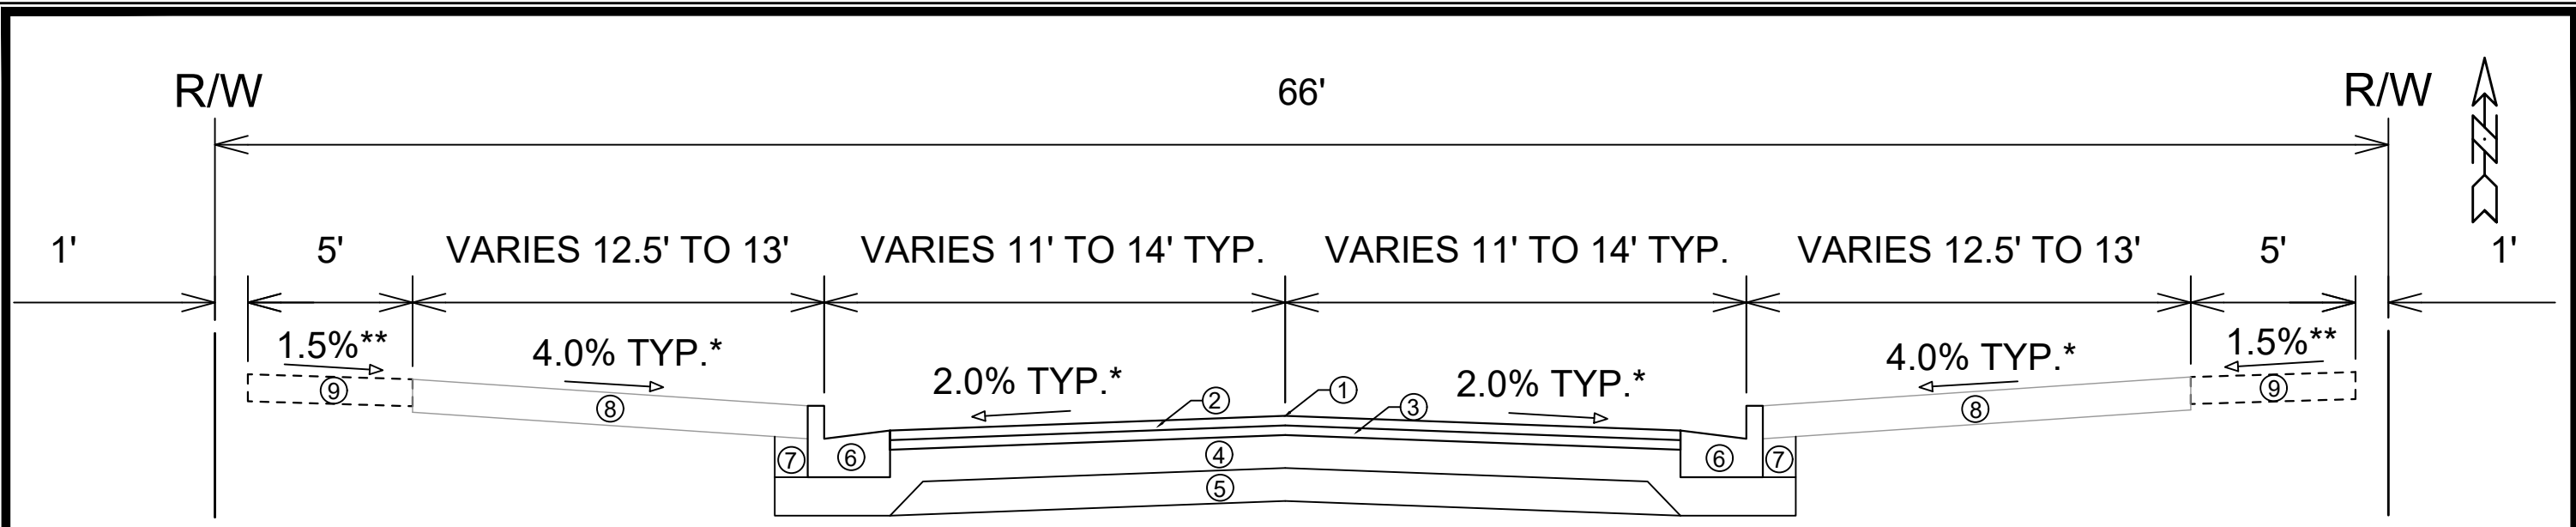


SPECIAL NOTES:

*SEE P & X SHEETS FOR CROSS SLOPES
**SEE P SHEETS FOR LOCATIONS FOR SIDEWALK
SPOT REPLACEMENTS

**TYPICAL SECTION
RUTLEDGE STREET
STA 10+42.11 TO STA 26+15.24**

- ① POINT REFERRED TO ON PROFILE
- ② 2" HMA PAVEMENT- TYPE 4 MT 58-28 S
- ③ 3.50" HMA PAVEMENT - TYPE 3 MT 58-28 S
- ④ 6" CRUSHED AGGREGATE BASE COURSE GRADATION 2
- ⑤ 6" CRUSHED AGGREGATE BASE COURSE GRADATION 1
- ⑥ TYPE "A" CONCRETE CURB AND GUTTER
- ⑦ FILL INCIDENTAL TO CURB & GUTTER INSTALLATION
- ⑧ RESTORED DISTURBED AREAS WITH 6" TOPSOIL, SEED AND MATTING
- ⑨ 5" CONCRETE SIDEWALK SPOT REPLACEMENT AS NEEDED

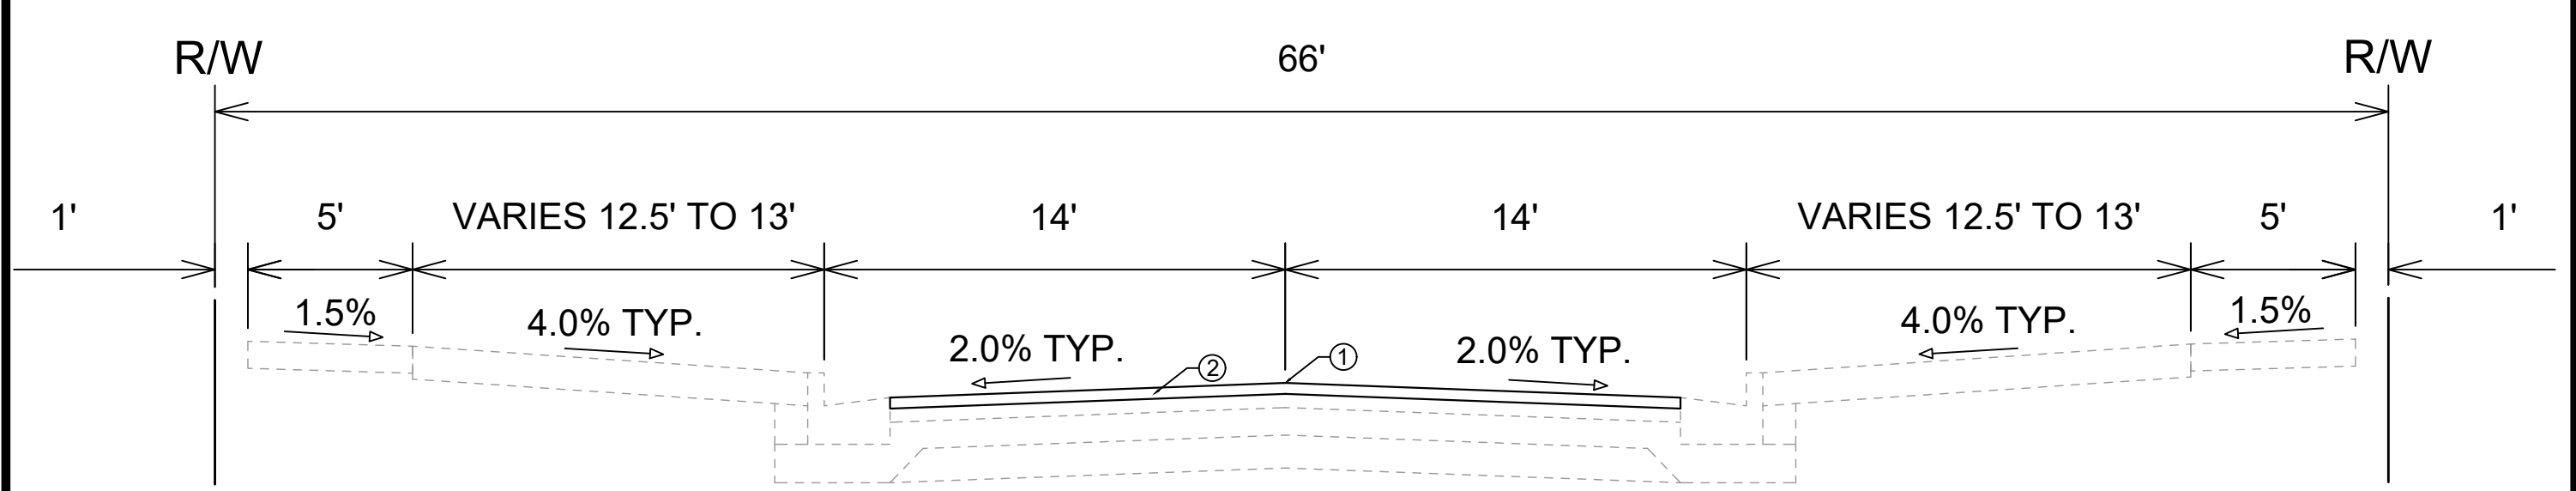


**TYPICAL SECTION
DIVISION STREET
STA 90+10.27 TO 92+06.15**

- ① POINT REFERRED TO ON PROFILE
- ② 2" HMA PAVEMENT TYPE 4 LT 58-28 S


14076	MADISON, WI	8742	CONTRACT NO:
TYPICAL SECTIONS			
RUTLEDGE STREET ASSESSMENT DISTRICT - 2024			
M:\DESIGN\Projects\14076\CAD\Streets\14076EN-Detals.dwg			
CITY OF MADISON WISCONSIN			
14076			
D-1			

TERRACE EXCAVATION FOR TREE PLANTING:
THIS INCLUDES ALL WORK NECESSARY TO EXCAVATE AREAS WITHIN GRASS TERRACES TO AN APPROPRIATE DEPTH SUITABLE FOR NEW TREE PLANTINGS. ALL WORK SHALL BE IN ACCORDANCE WITH ARTICLE 201 OF THE STANDARD SPECIFICATIONS. THE PROPOSED LOCATIONS FOR TREE PLANTINGS ARE IDENTIFIED ON THE LANDSCAPING PLAN INCLUDED WITHIN THIS PLAN SET. PRIOR TO THE CONTRACTOR STARTING THE EXCAVATION WORK, THE ENGINEER AND FORESTRY REPRESENTATIVE SHALL REVIEW THE PLAN LOCATIONS ON-SITE AND CONFIRM THAT NO CONFLICTS ARE ANTICIPATED. ONCE THE LOCATIONS MARKED, THE CONTRACTOR SHALL EXCAVATE THE TERRACE AREA TO A SUITABLE DEPTH FOR NEW TREE PLANTINGS, APPROXIMATELY TWENTY (20) INCHES TO TWENTY-FOUR (24) INCHES. THE TERRACE SHALL BE EXCAVATED TO A MINIMUM LENGTH OF TWENTY (20) FEET, BUT THAT MAY BE REDUCED BY THE CONSTRUCTION ENGINEER TO FIT SITE CONSTRAINTS AS NECESSARY. THE WIDTH OF THE TERRACE SHALL ALSO BE EXCAVATED TO AS CLOSE TO THE SIDEWALK/PATH AND CURB AS IS REASONABLE. WHILE PERFORMING THE EXCAVATION, THE CONTRACTOR SHALL TAKE CARE TO NOT UNDERMINE OR DAMAGE THE ADJACENT CURB OR SIDEWALK. IF DAMAGED DURING THE EXCAVATION PROCESS, THE DEVELOPER SHALL REPLACE CURB OR SIDEWALK/PATH AT THEIR COST. ONCE THE AREA IS EXCAVATED, THE CONTRACTOR SHALL BACKFILL THE EXCAVATED AREA WITH REGULAR TOPSOIL, AND THE SURFACE SHALL BE RESTORED WITH SEED AND EROSION MAT.

FRONT VIEW

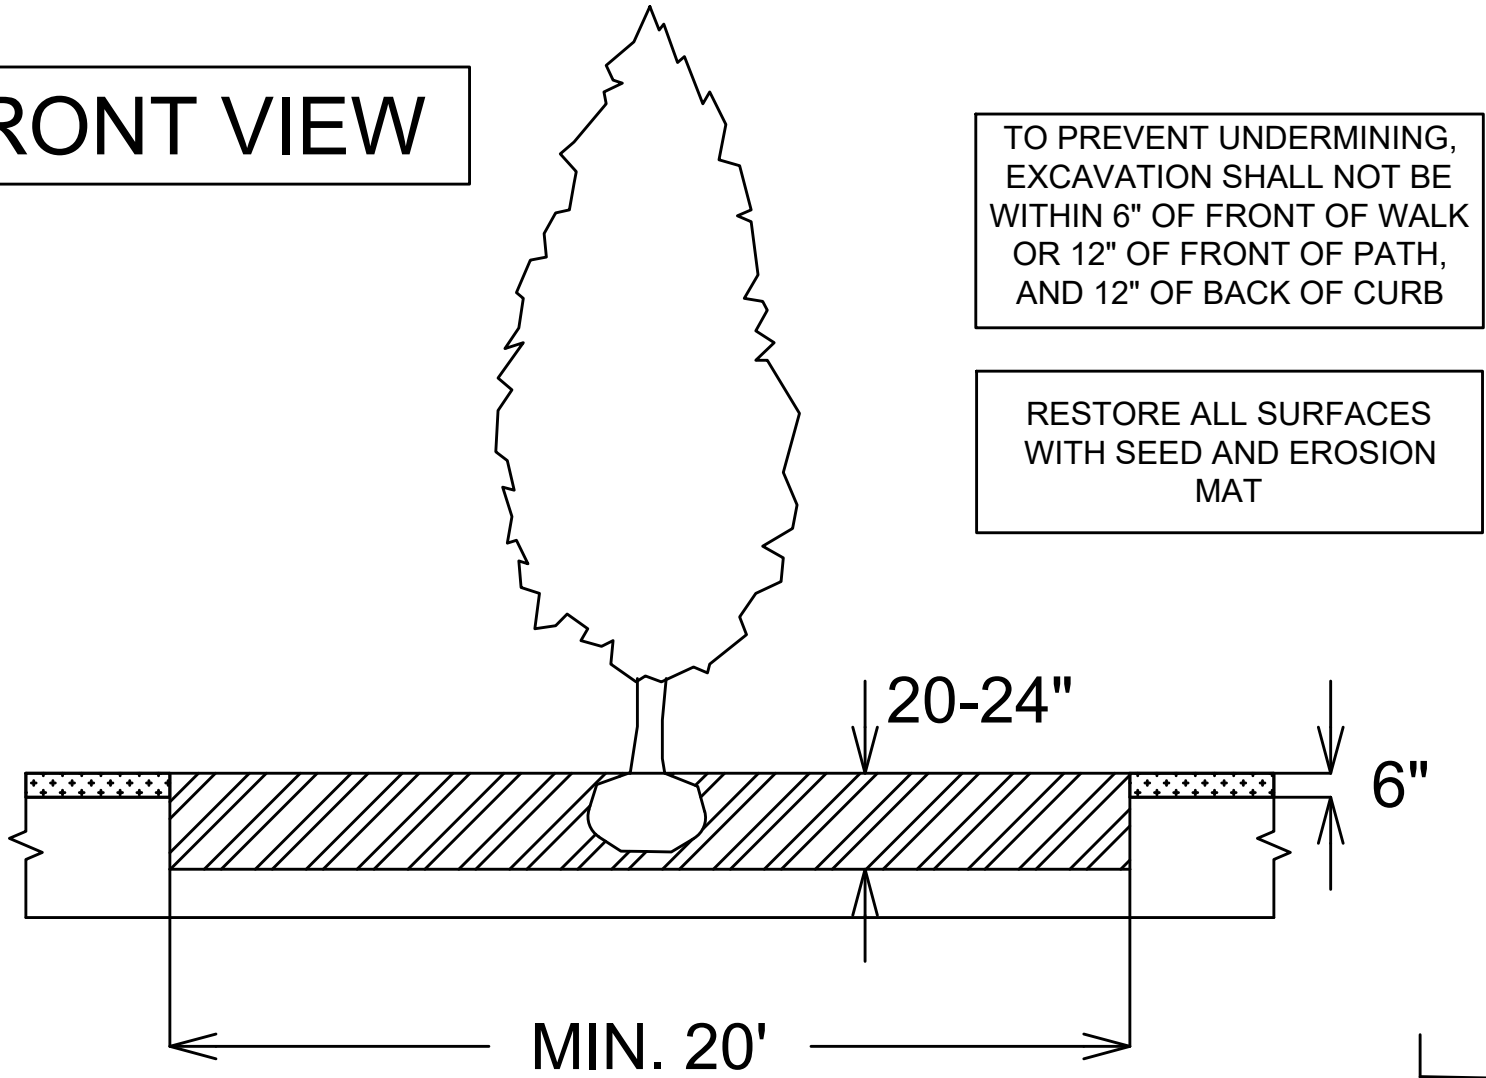


TOP VIEW

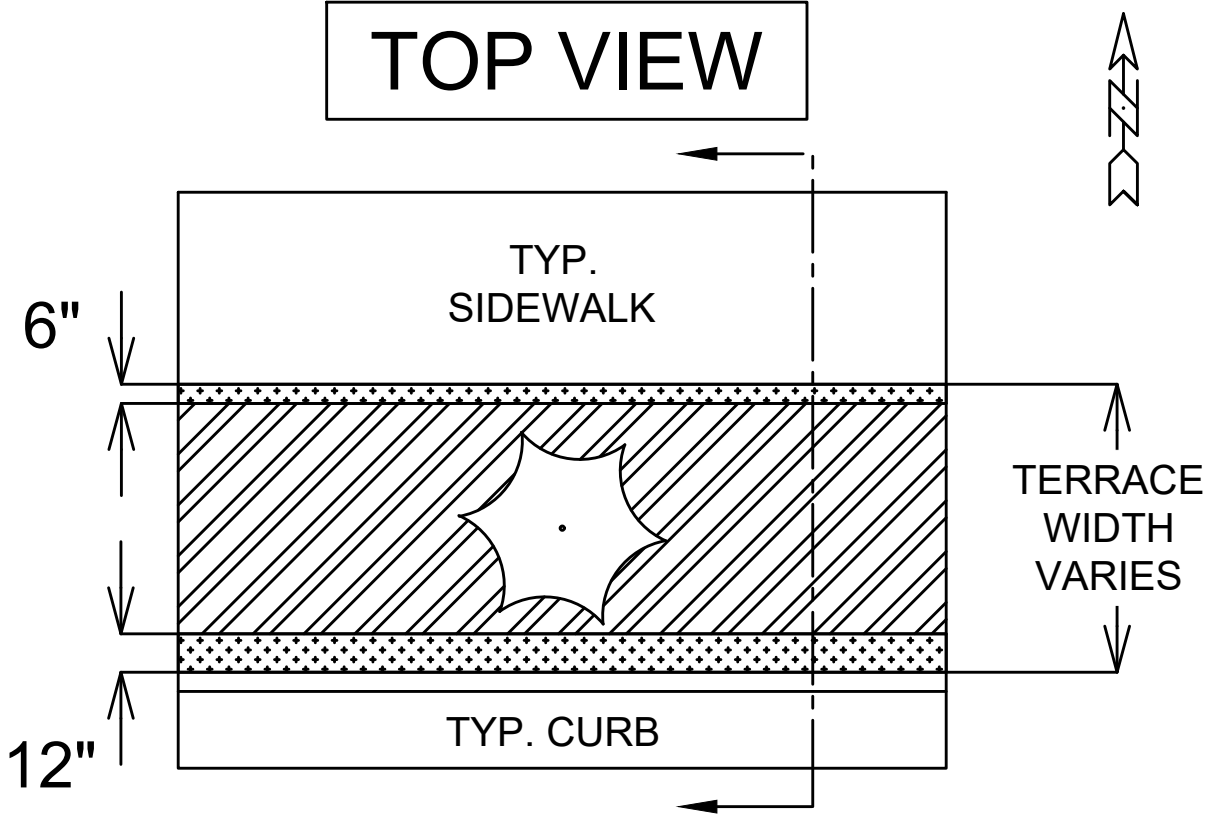

LEGEND

- [Hatched pattern] AREA TO BE EXCAVATED 20-24" DEEP AND BACKFILLED WITH TOPSOIL
- [Dotted pattern] AREA TO BE 6" TOPSOIL

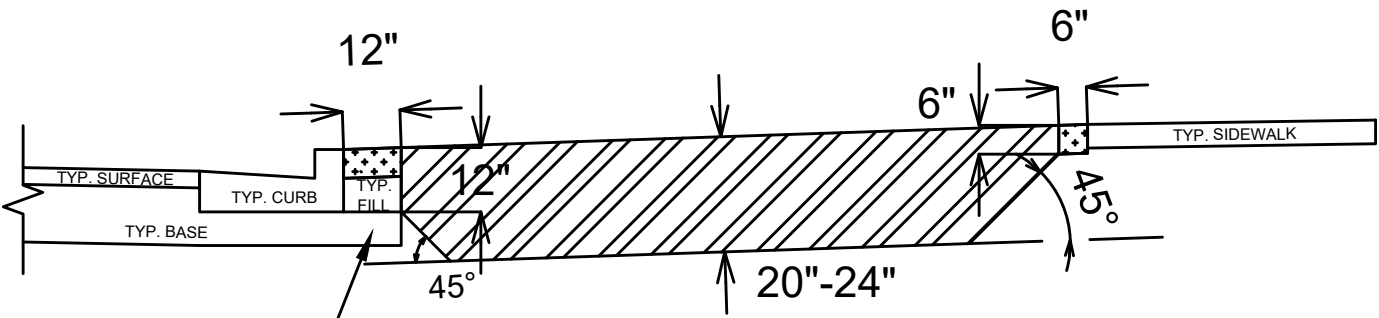


SECTION VIEW

SPECIAL NOTES:

REFER TO S.D.D. 2.01 FOR STANDARD PLANTING TECHNIQUE FOR TREES IN TURF AREAS.

REV 3/28/25 BY NGV

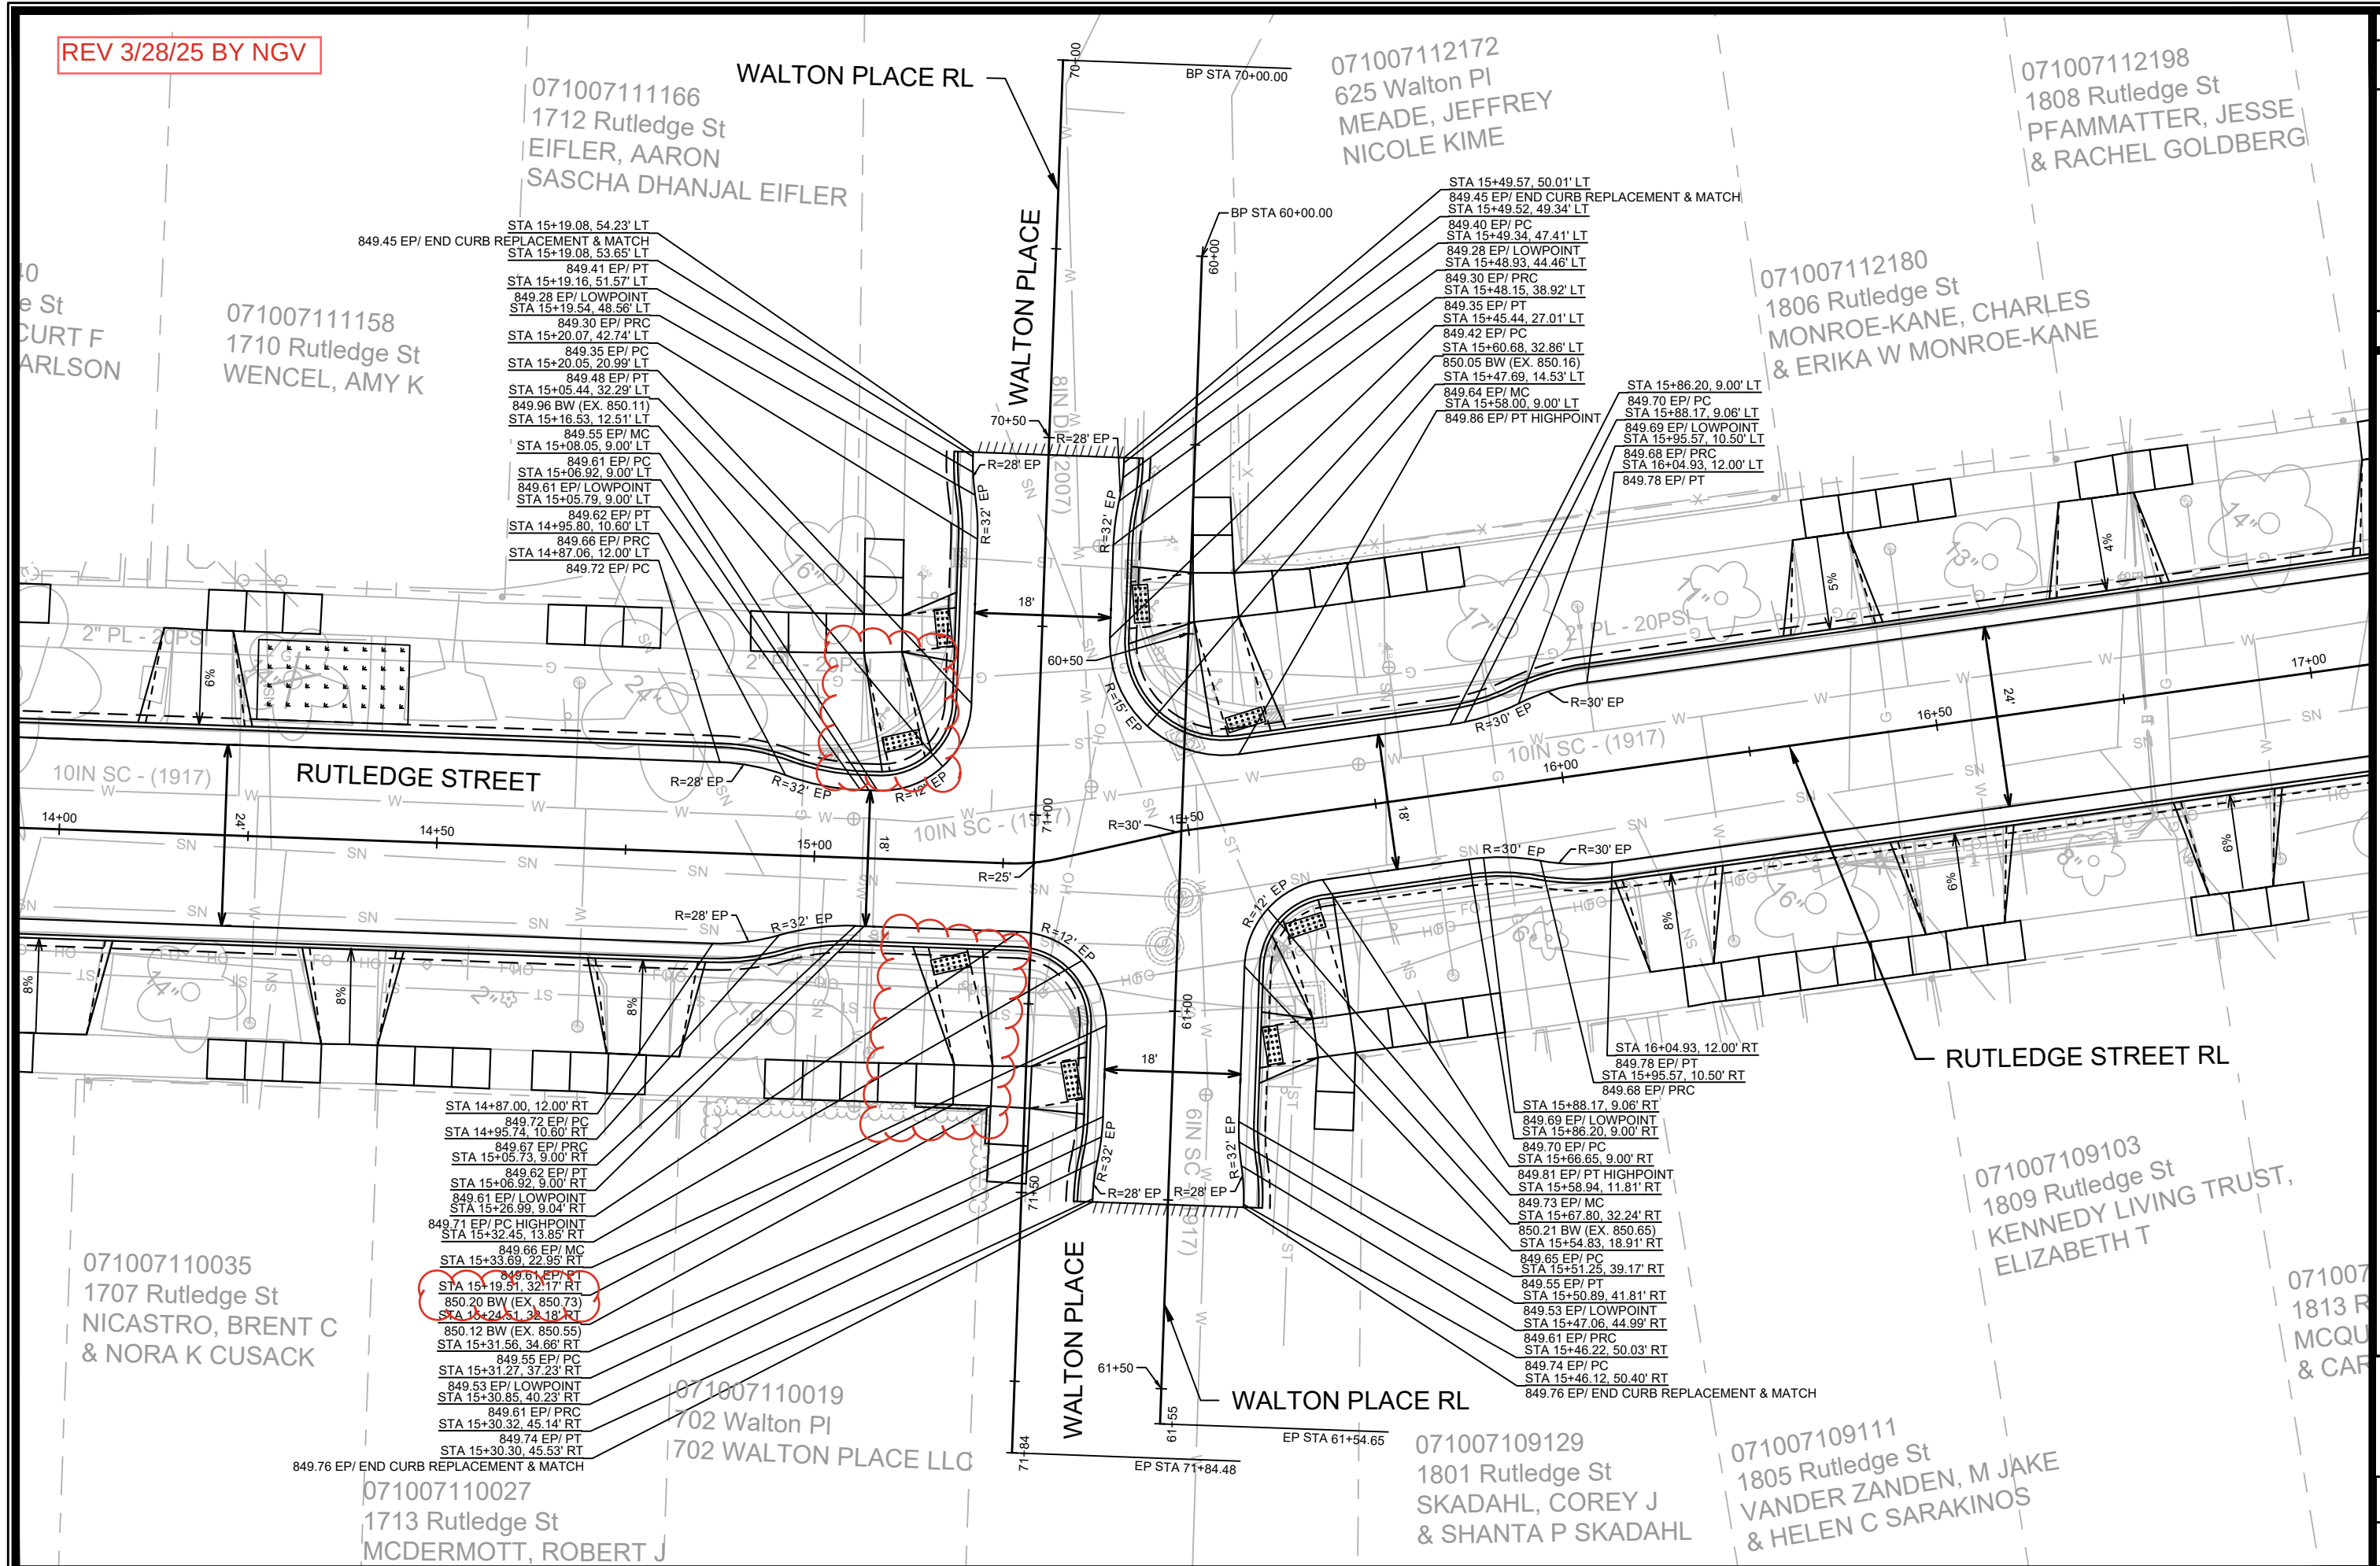

14076

MADISON, WI

8742

CONTRACT NO:

INTERSECTION GRADES


RUTLEDGE STREET ASSESSMENT DISTRICT - 2024

M:\DESIGN\Projects\14076\CAD\Streets\14076EN-Details.dwg




14076

D-4

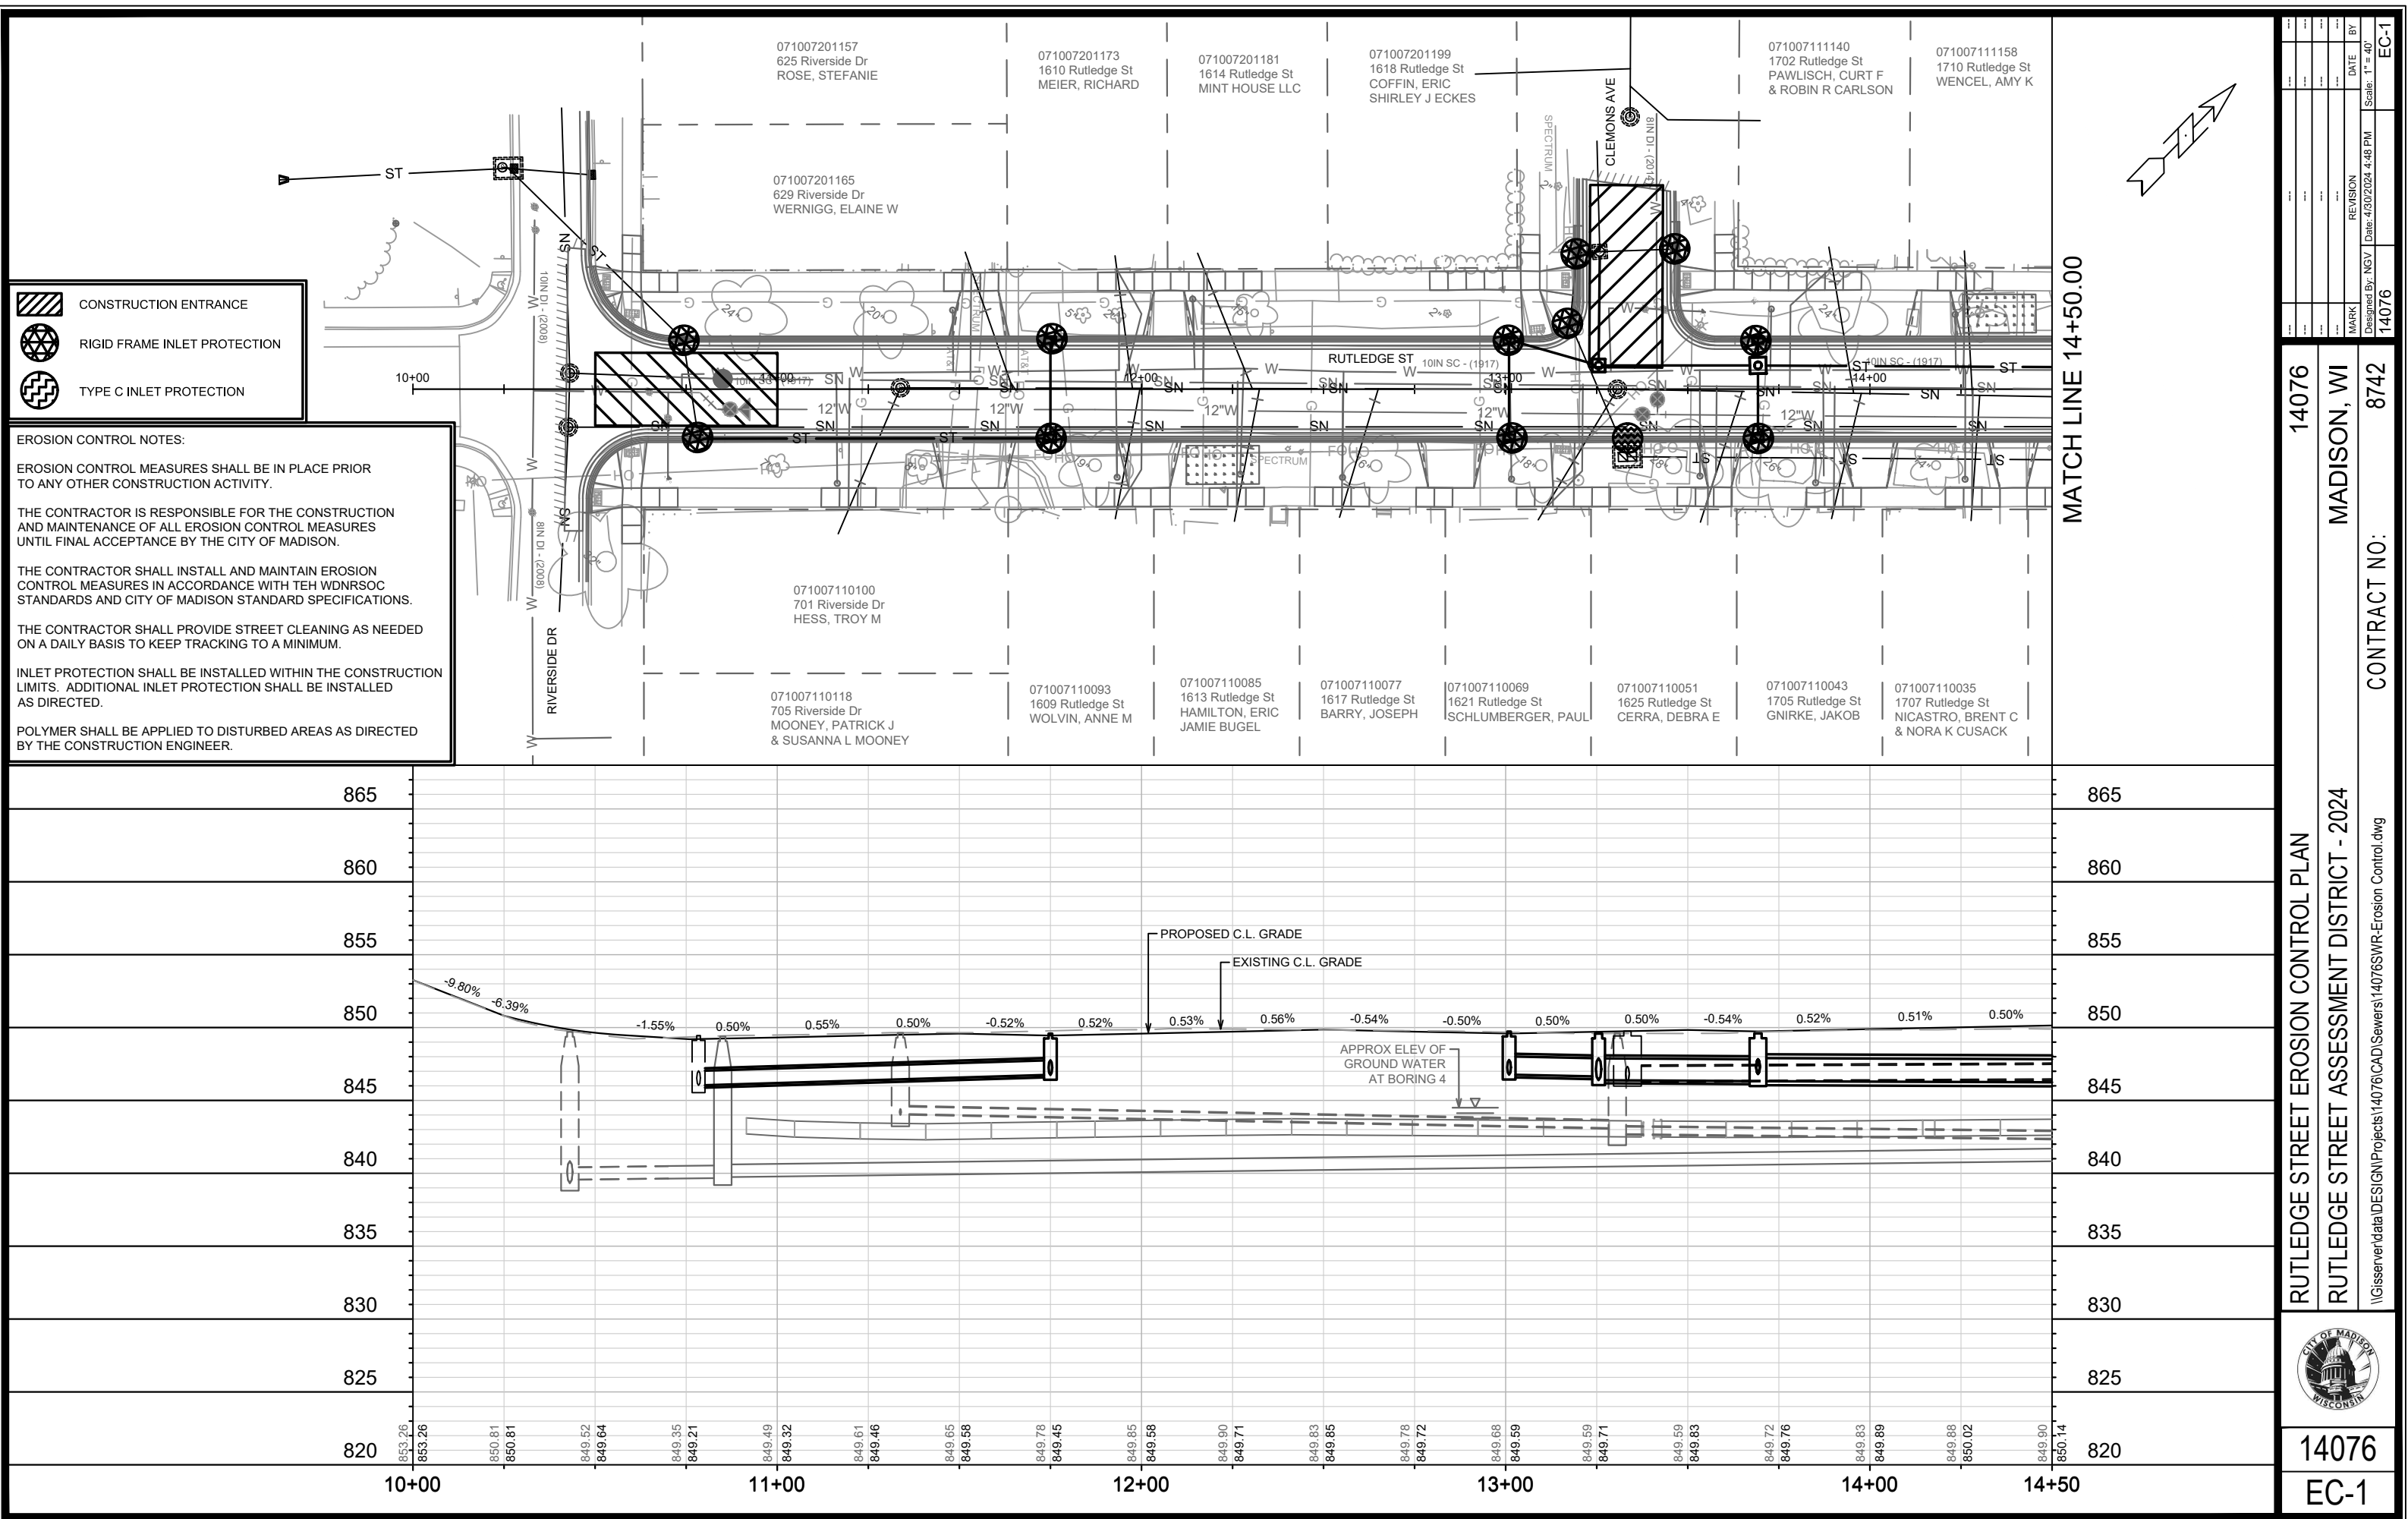



CONSTRUCTION ENTRANCE
RIGID FRAME INLET PROTECTION
TYPE C INLET PROTECTION
SILT SOCK (8 INCH)

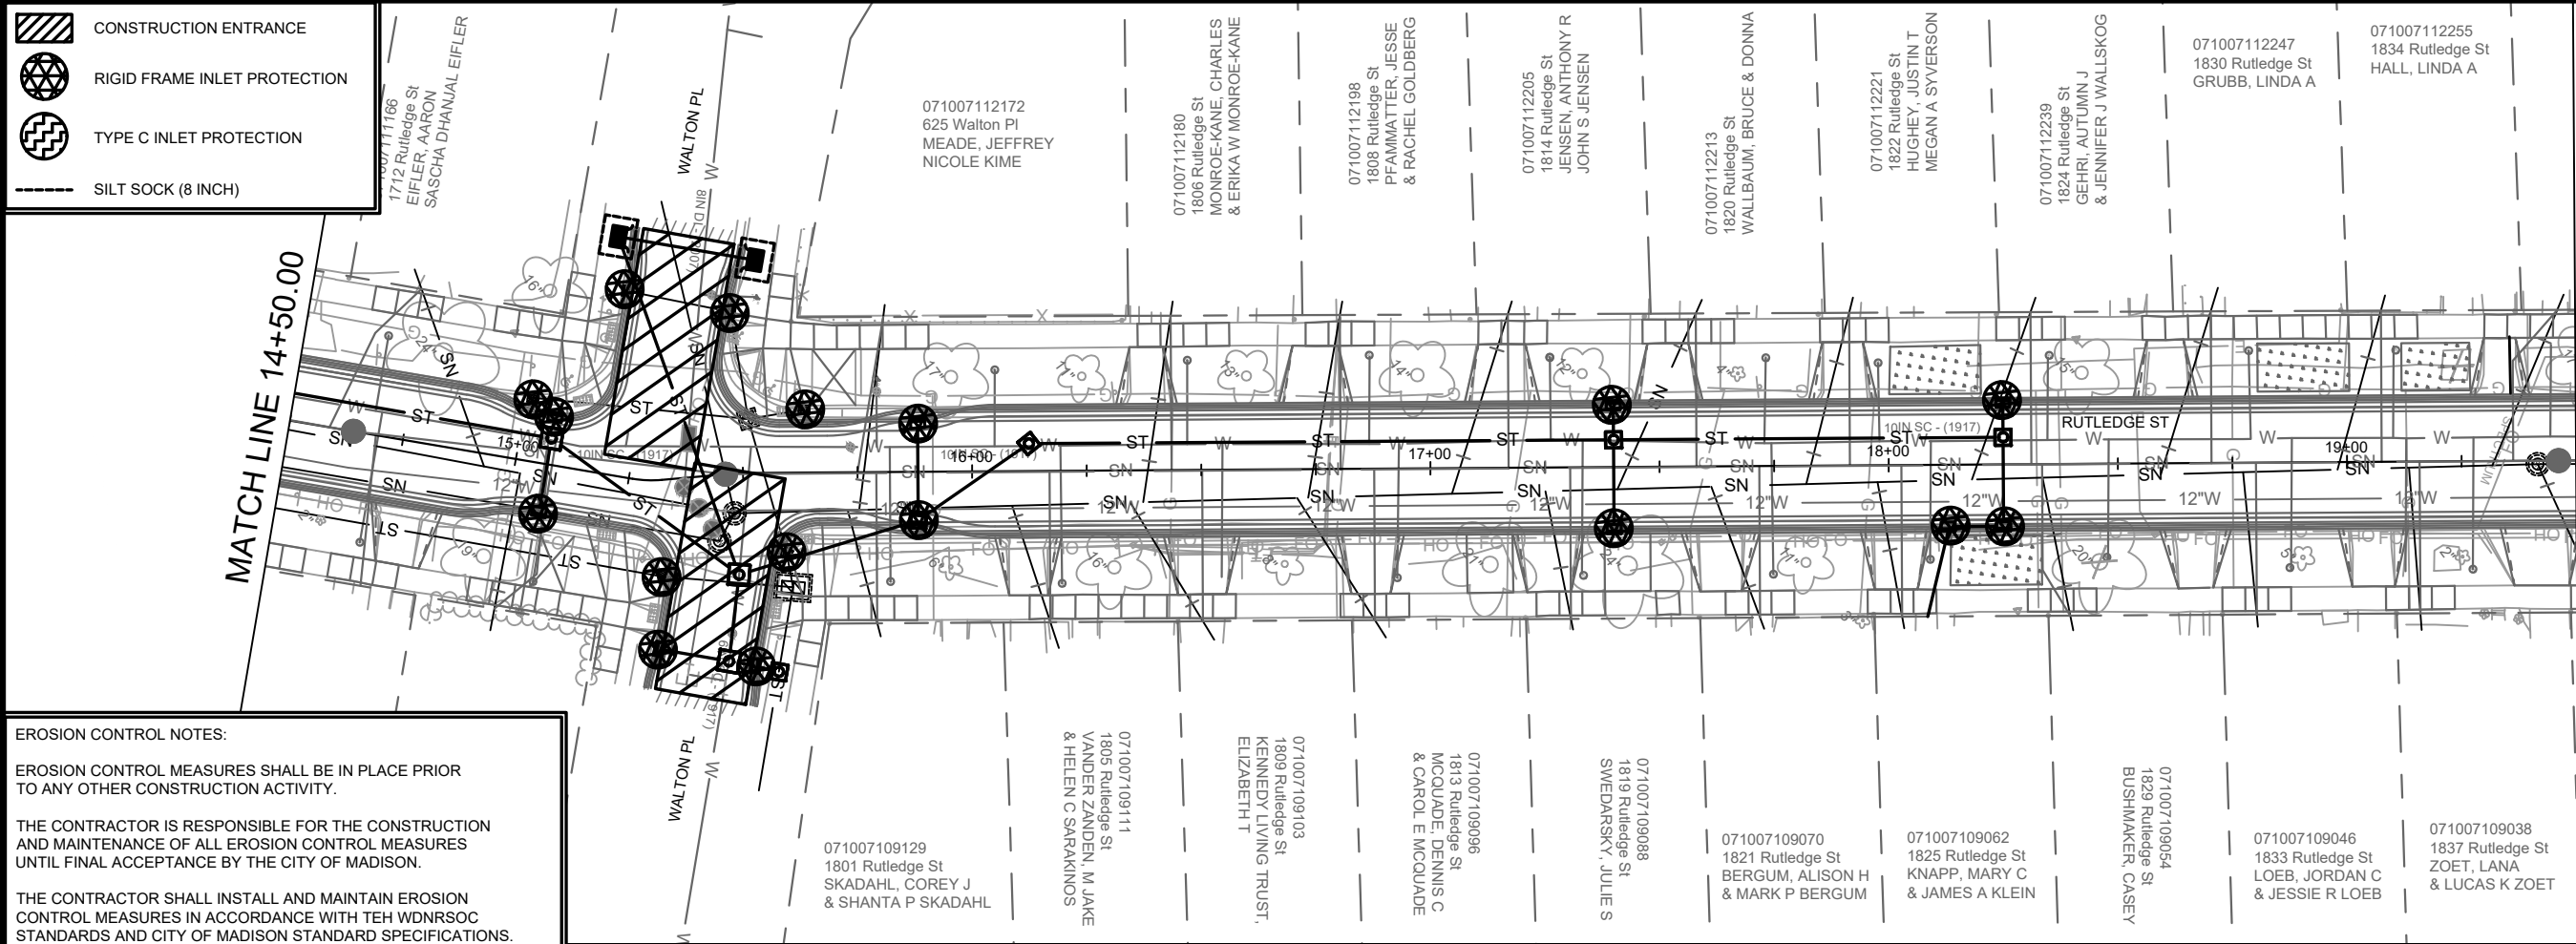

EROSION CONTROL NOTES:

EROSION CONTROL MEASURES SHALL BE IN PLACE PRIOR TO ANY OTHER CONSTRUCTION ACTIVITY.


THE CONTRACTOR IS RESPONSIBLE FOR THE CONSTRUCTION AND MAINTENANCE OF ALL EROSION CONTROL MEASURES UNTIL FINAL ACCEPTANCE BY THE CITY OF MADISON.

THE CONTRACTOR SHALL INSTALL AND MAINTAIN EROSION CONTROL MEASURES IN ACCORDANCE WITH TEH WDNRSOC STANDARDS AND CITY OF MADISON STANDARD SPECIFICATIONS.

THE CONTRACTOR SHALL PROVIDE STREET CLEANING AS NEEDED ON A DAILY BASIS TO KEEP TRACKING TO A MINIMUM.

INLET PROTECTION SHALL BE INSTALLED WITHIN THE CONSTRUCTION LIMITS. ADDITIONAL INLET PROTECTION SHALL BE INSTALLED AS DIRECTED.

POLYMER SHALL BE APPLIED TO DISTURBED AREAS AS DIRECTED BY THE CONSTRUCTION ENGINEER.

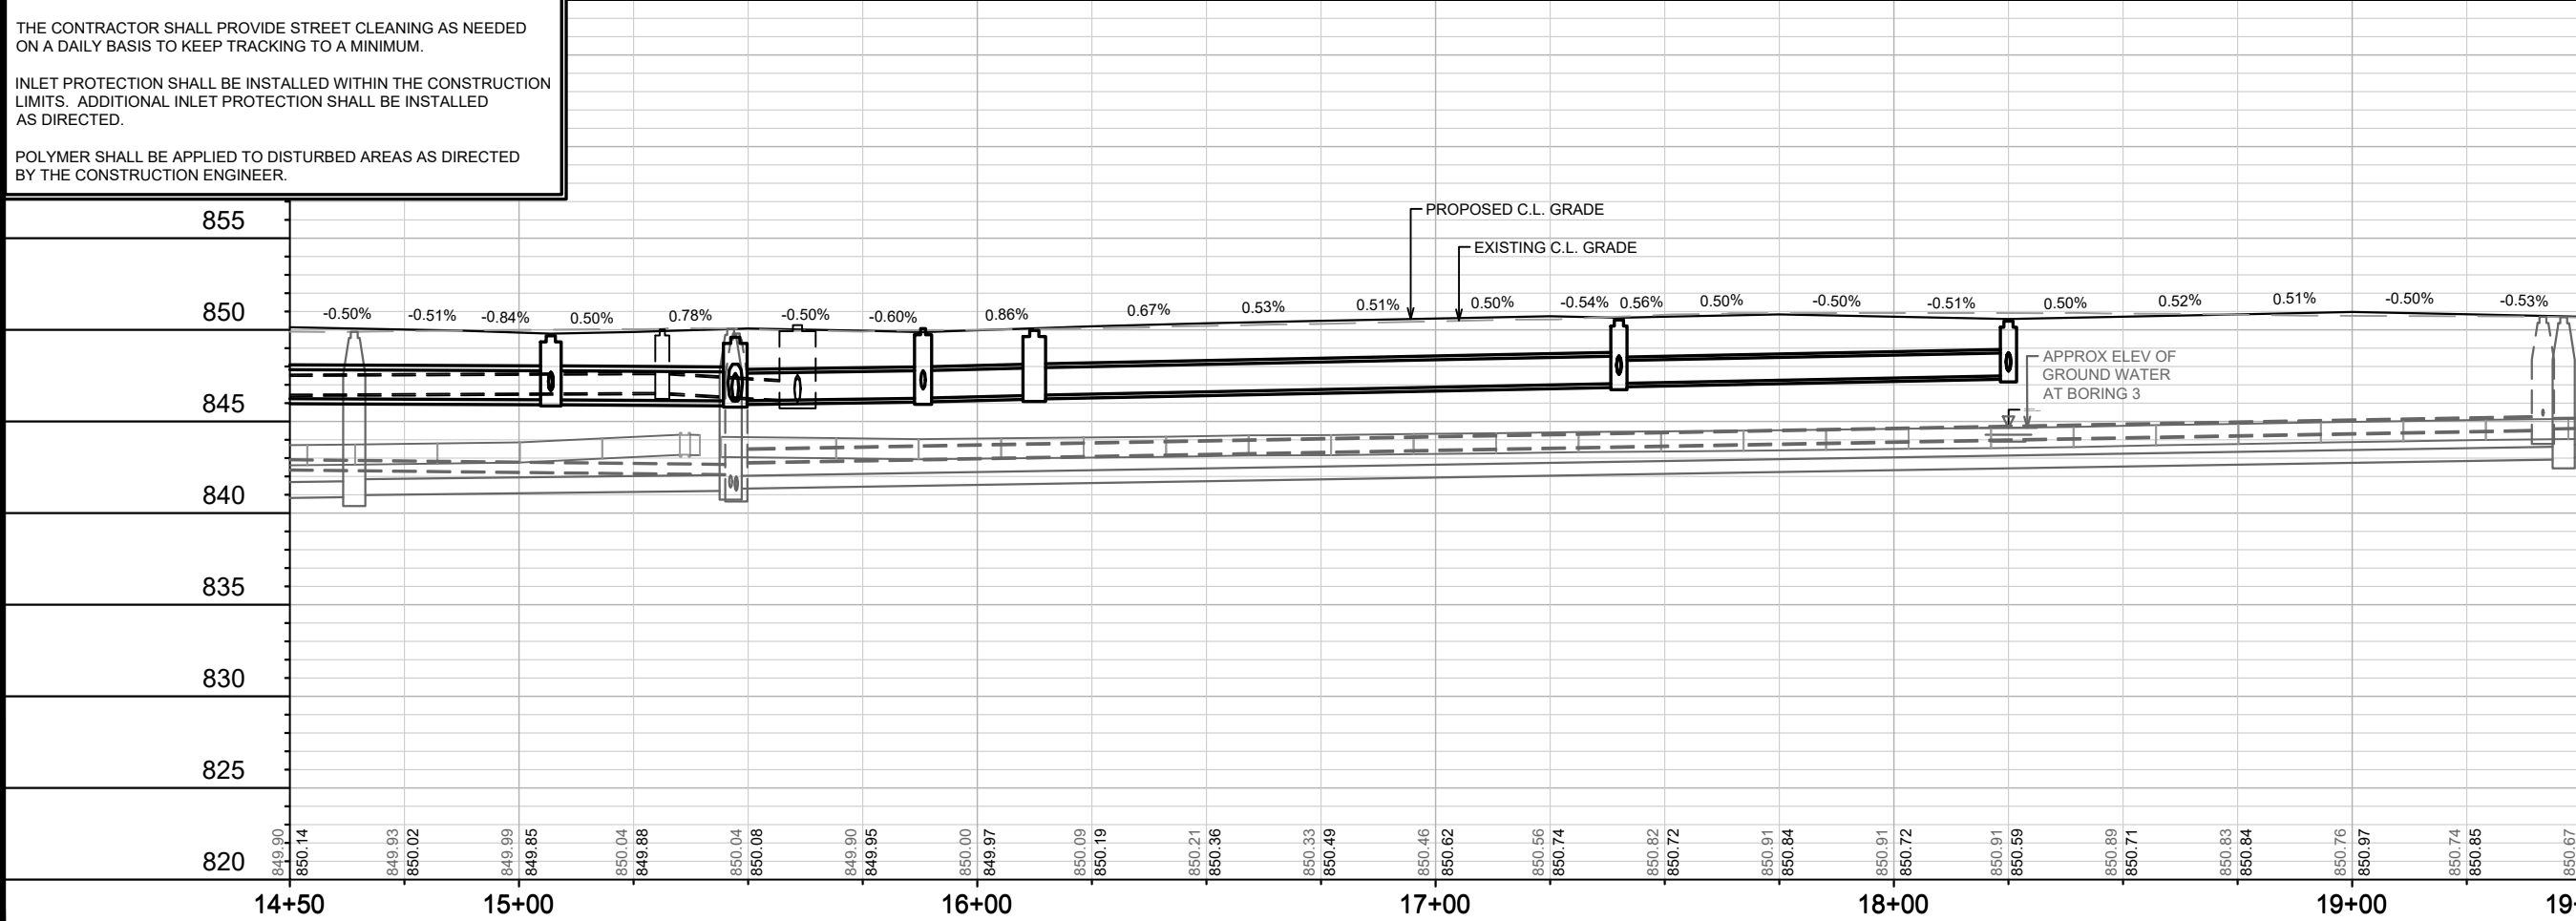

14076

MADISON, WI

CONTRACT NO: 8742

RUTLEDGE STREET EROSION CONTROL PLAN

RUTLEDGE STREET ASSESSMENT DISTRICT - 2024

14076

EC-2



14076

EC-2

REVISION

DATE

BY

MARK

DESIGNED BY: NGV

DATE: 4/30/2024 4:48 PM

Scale: 1" = 40'

EC-2

CONSTRUCTION ENTRANCE

RIGID FRAME INLET PROTECTION

TYPE C INLET PROTECTION

EROSION CONTROL NOTES:

EROSION CONTROL MEASURES SHALL BE IN PLACE PRIOR TO ANY OTHER CONSTRUCTION ACTIVITY.


THE CONTRACTOR IS RESPONSIBLE FOR THE CONSTRUCTION AND MAINTENANCE OF ALL EROSION CONTROL MEASURES UNTIL FINAL ACCEPTANCE BY THE CITY OF MADISON.

THE CONTRACTOR SHALL INSTALL AND MAINTAIN EROSION CONTROL MEASURES IN ACCORDANCE WITH TEH WDNRSOC STANDARDS AND CITY OF MADISON STANDARD SPECIFICATIONS.

THE CONTRACTOR SHALL PROVIDE STREET CLEANING AS NEEDED ON A DAILY BASIS TO KEEP TRACKING TO A MINIMUM.

INLET PROTECTION SHALL BE INSTALLED WITHIN THE CONSTRUCTION LIMITS. ADDITIONAL INLET PROTECTION SHALL BE INSTALLED AS DIRECTED.

POLYMER SHALL BE APPLIED TO DISTURBED AREAS AS DIRECTED BY THE CONSTRUCTION ENGINEER.

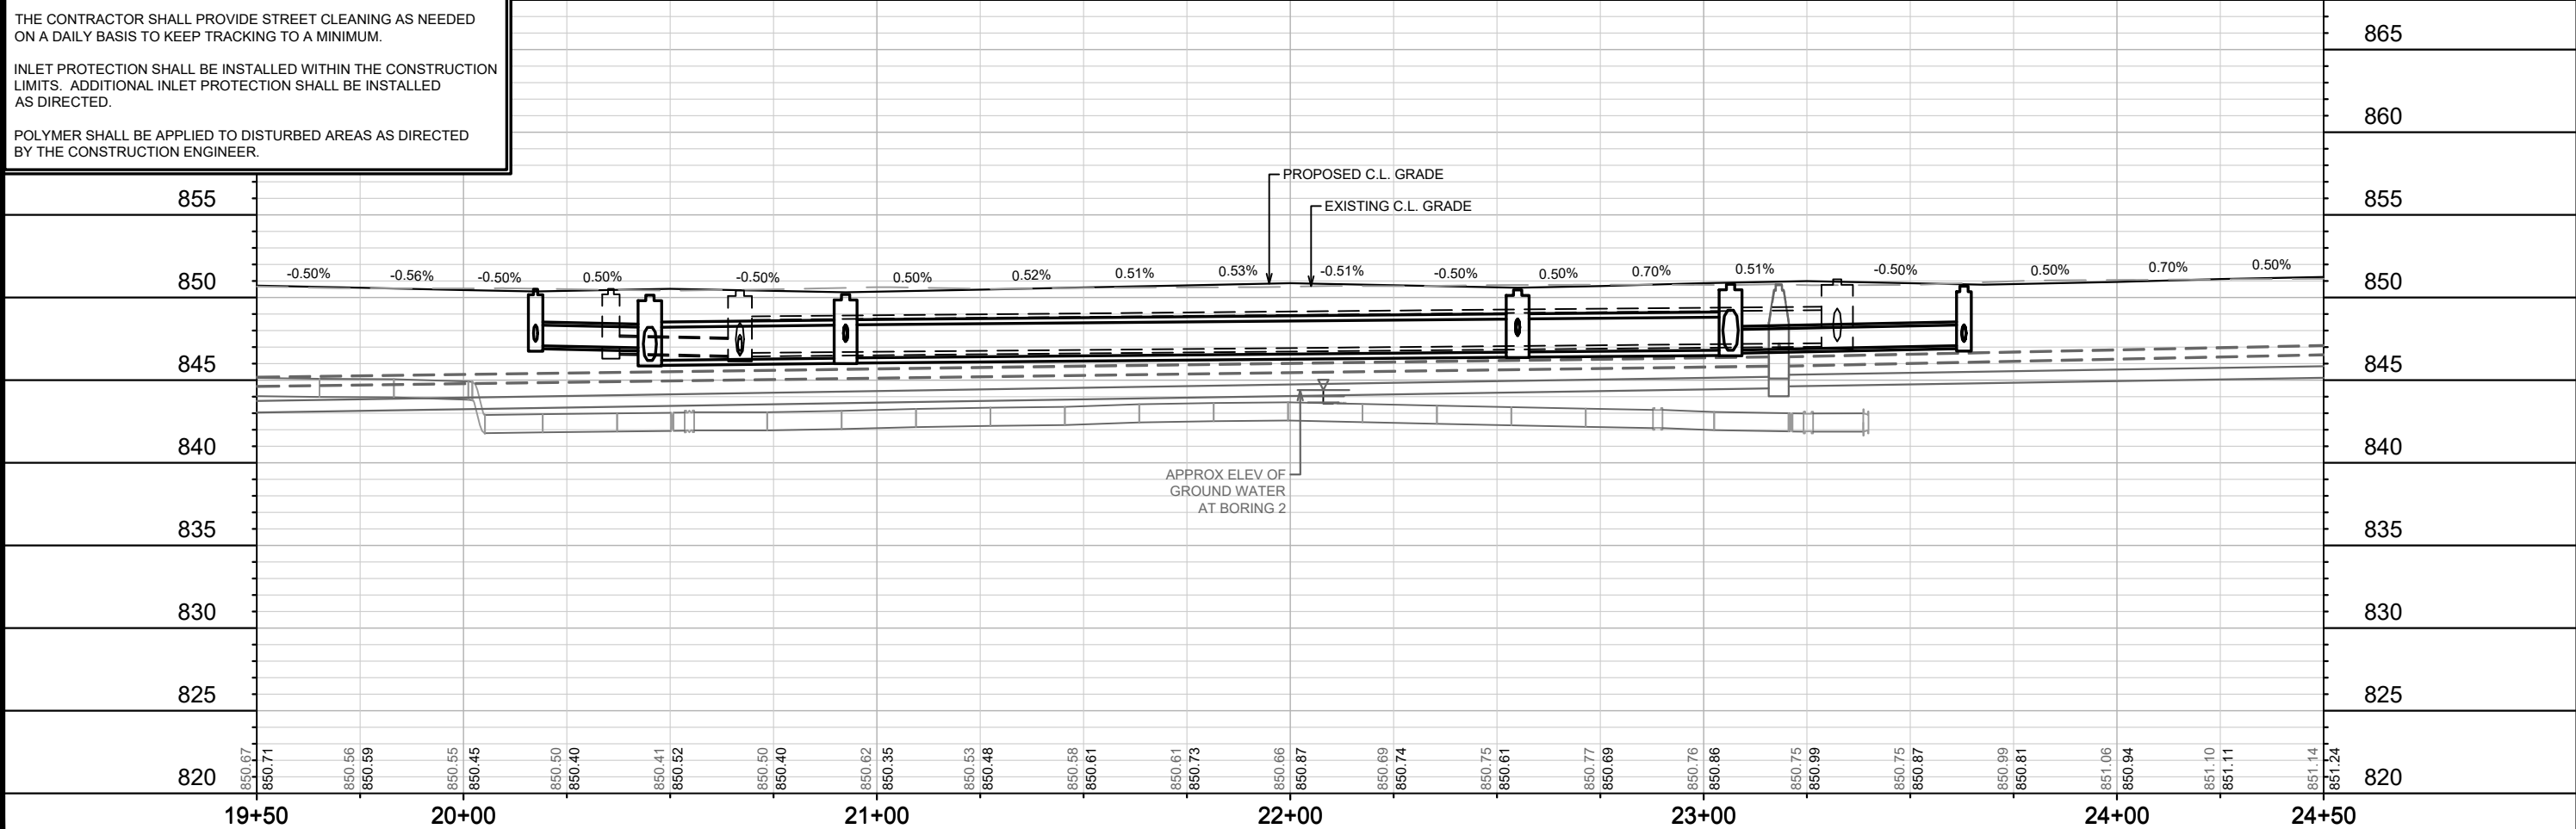

14076

MADISON, WI

CONTRACT NO: 8742

RUTLEDGE STREET EROSION CONTROL PLAN

RUTLEDGE STREET ASSESSMENT DISTRICT - 2024

14076
EC-3

MARK

REVISION

DATE


BY

14076

4/30/2024 4:48 PM

1" = 40'

EC-3

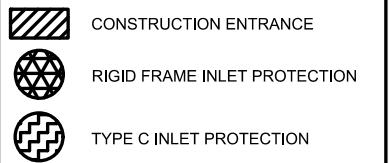

EROSION CONTROL NOTES:

EROSION CONTROL MEASURES SHALL BE IN PLACE PRIOR TO ANY OTHER CONSTRUCTION ACTIVITY.



THE CONTRACTOR IS RESPONSIBLE FOR THE CONSTRUCTION AND MAINTENANCE OF ALL EROSION CONTROL MEASURES UNTIL FINAL ACCEPTANCE BY THE CITY OF MADISON.


THE CONTRACTOR SHALL INSTALL AND MAINTAIN EROSION CONTROL MEASURES IN ACCORDANCE WITH TEH WDNRSOC STANDARDS AND CITY OF MADISON STANDARD SPECIFICATIONS.


THE CONTRACTOR SHALL PROVIDE STREET CLEANING AS NEEDED ON A DAILY BASIS TO KEEP TRACKING TO A MINIMUM.

INLET PROTECTION SHALL BE INSTALLED WITHIN THE CONSTRUCTION LIMITS. ADDITIONAL INLET PROTECTION SHALL BE INSTALLED AS DIRECTED.


POLYMER SHALL BE APPLIED TO DISTURBED AREAS AS DIRECTED BY THE CONSTRUCTION ENGINEER.

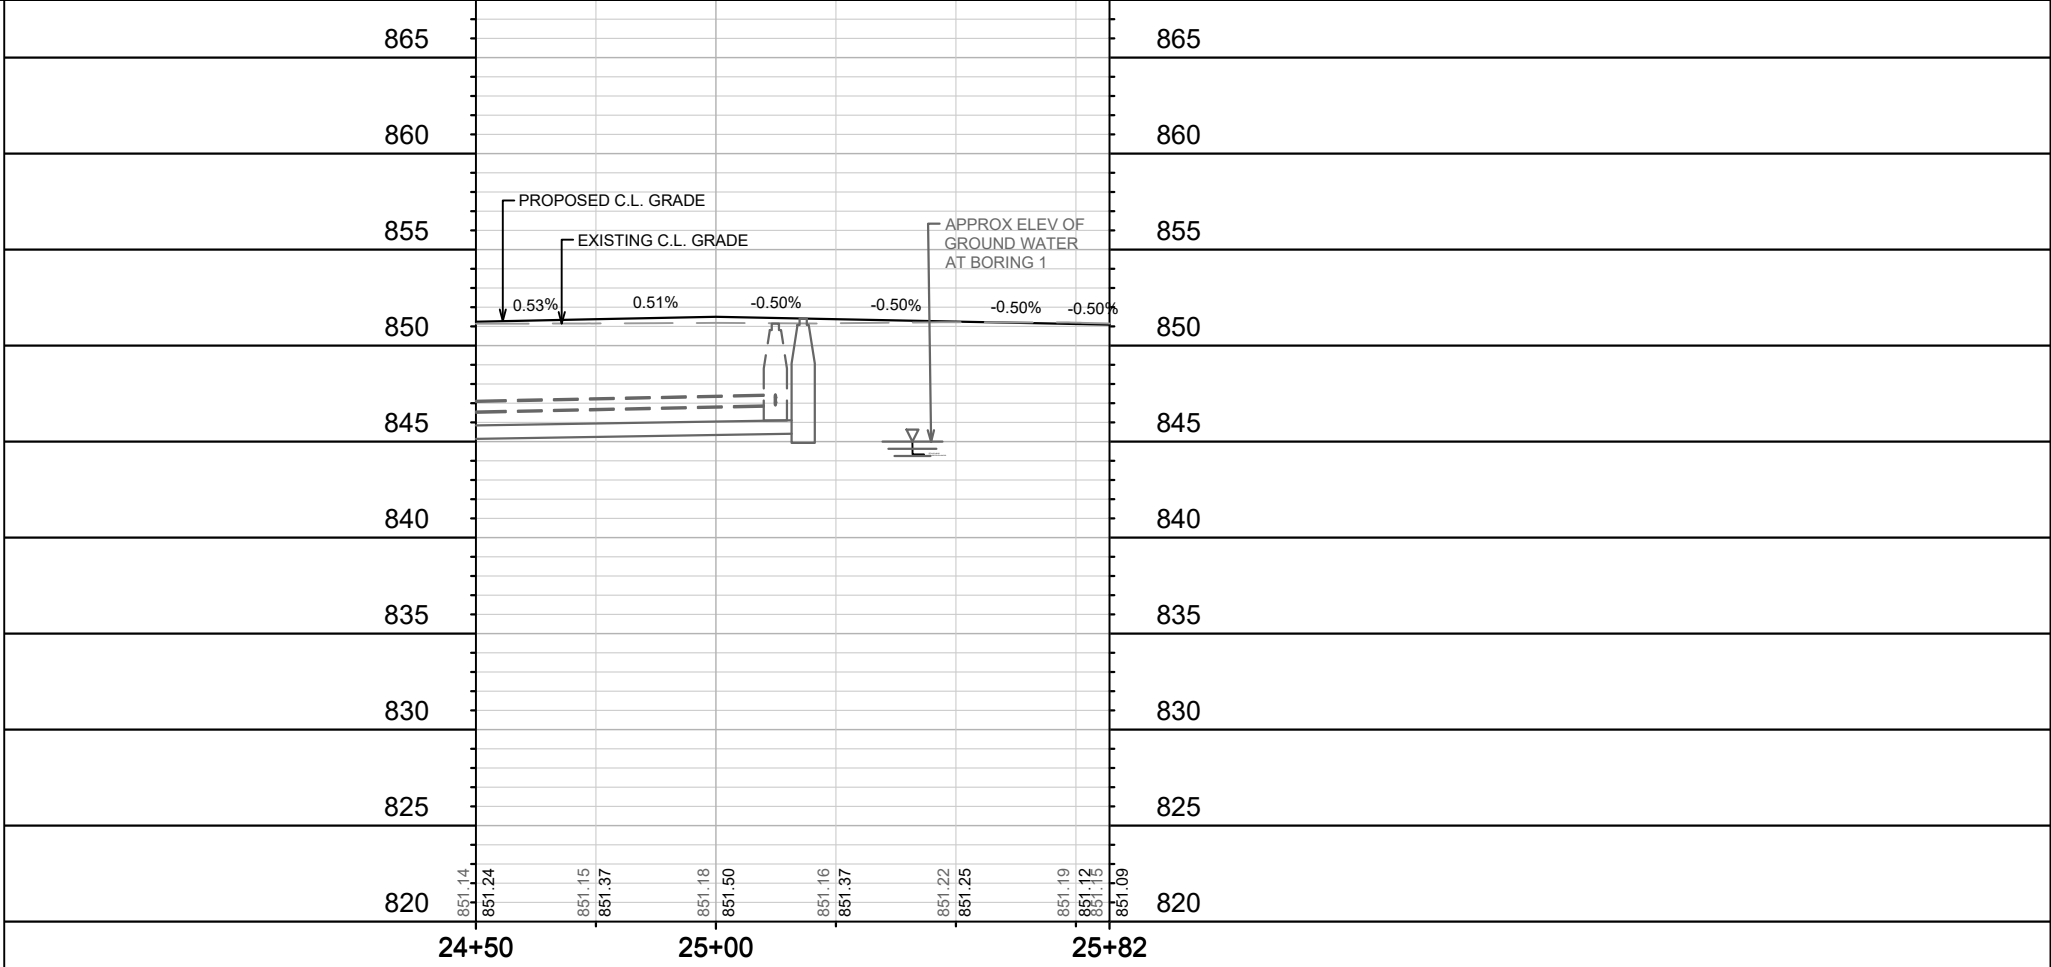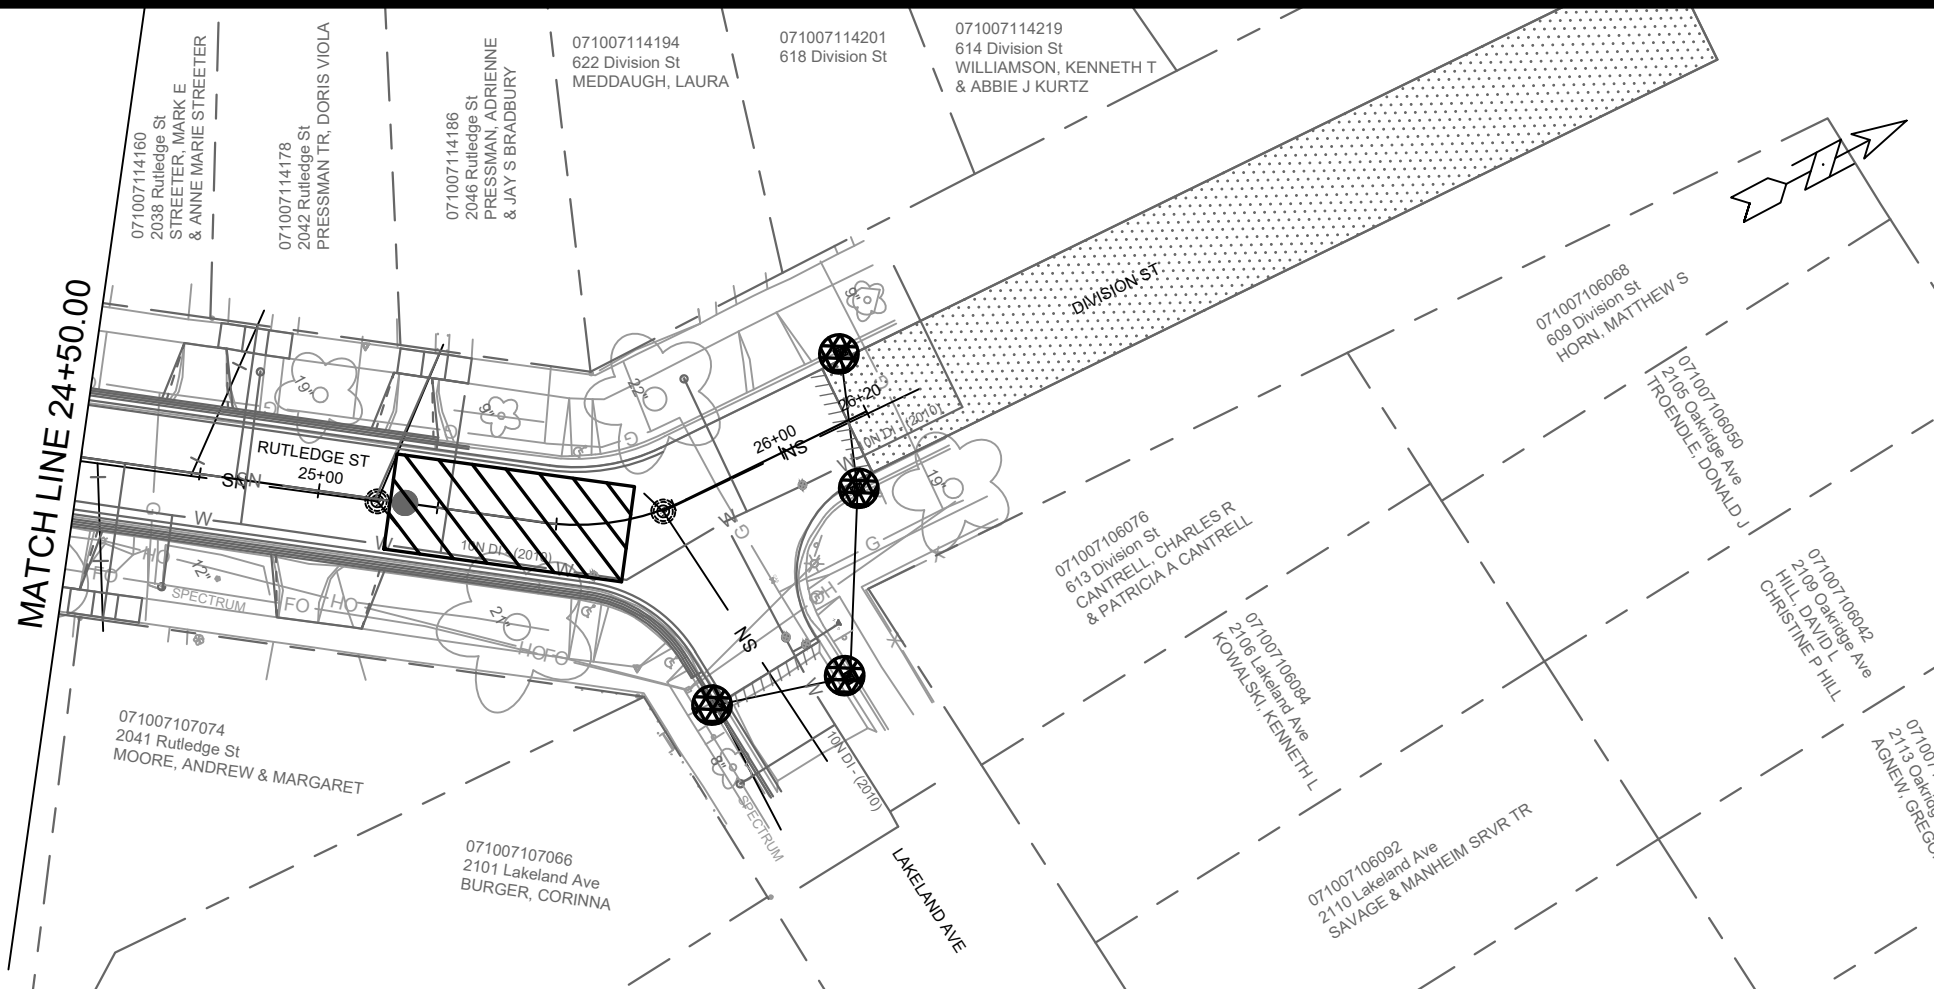

 14076		RUTLEDGE STREET EROSION CONTROL PLAN		14076																				
EC-4		RUTLEDGE STREET ASSESSMENT DISTRICT - 2024		MADISON, WI																				
		\\Gisserv\data\DESIGN\Projects\14076\CAD\Sewers\14076SWP-Erosion Control.dwg		CONTRACT NO: 8742																				
				<table border="1"> <tr> <td>MARK</td> <td>REVISION</td> <td>DATE</td> <td>BY</td> </tr> <tr> <td></td> <td></td> <td></td> <td></td> </tr> <tr> <td colspan="2">Designed By: NGV</td> <td colspan="2">Scale: 1" = 40'</td> </tr> <tr> <td colspan="2">14076</td> <td colspan="2">Date: 4/30/2024 4:48 PM</td> </tr> <tr> <td colspan="2"></td> <td colspan="2">EC-4</td> </tr> </table>	MARK	REVISION	DATE	BY					Designed By: NGV		Scale: 1" = 40'		14076		Date: 4/30/2024 4:48 PM				EC-4	
MARK	REVISION	DATE	BY																					
Designed By: NGV		Scale: 1" = 40'																						
14076		Date: 4/30/2024 4:48 PM																						
		EC-4																						

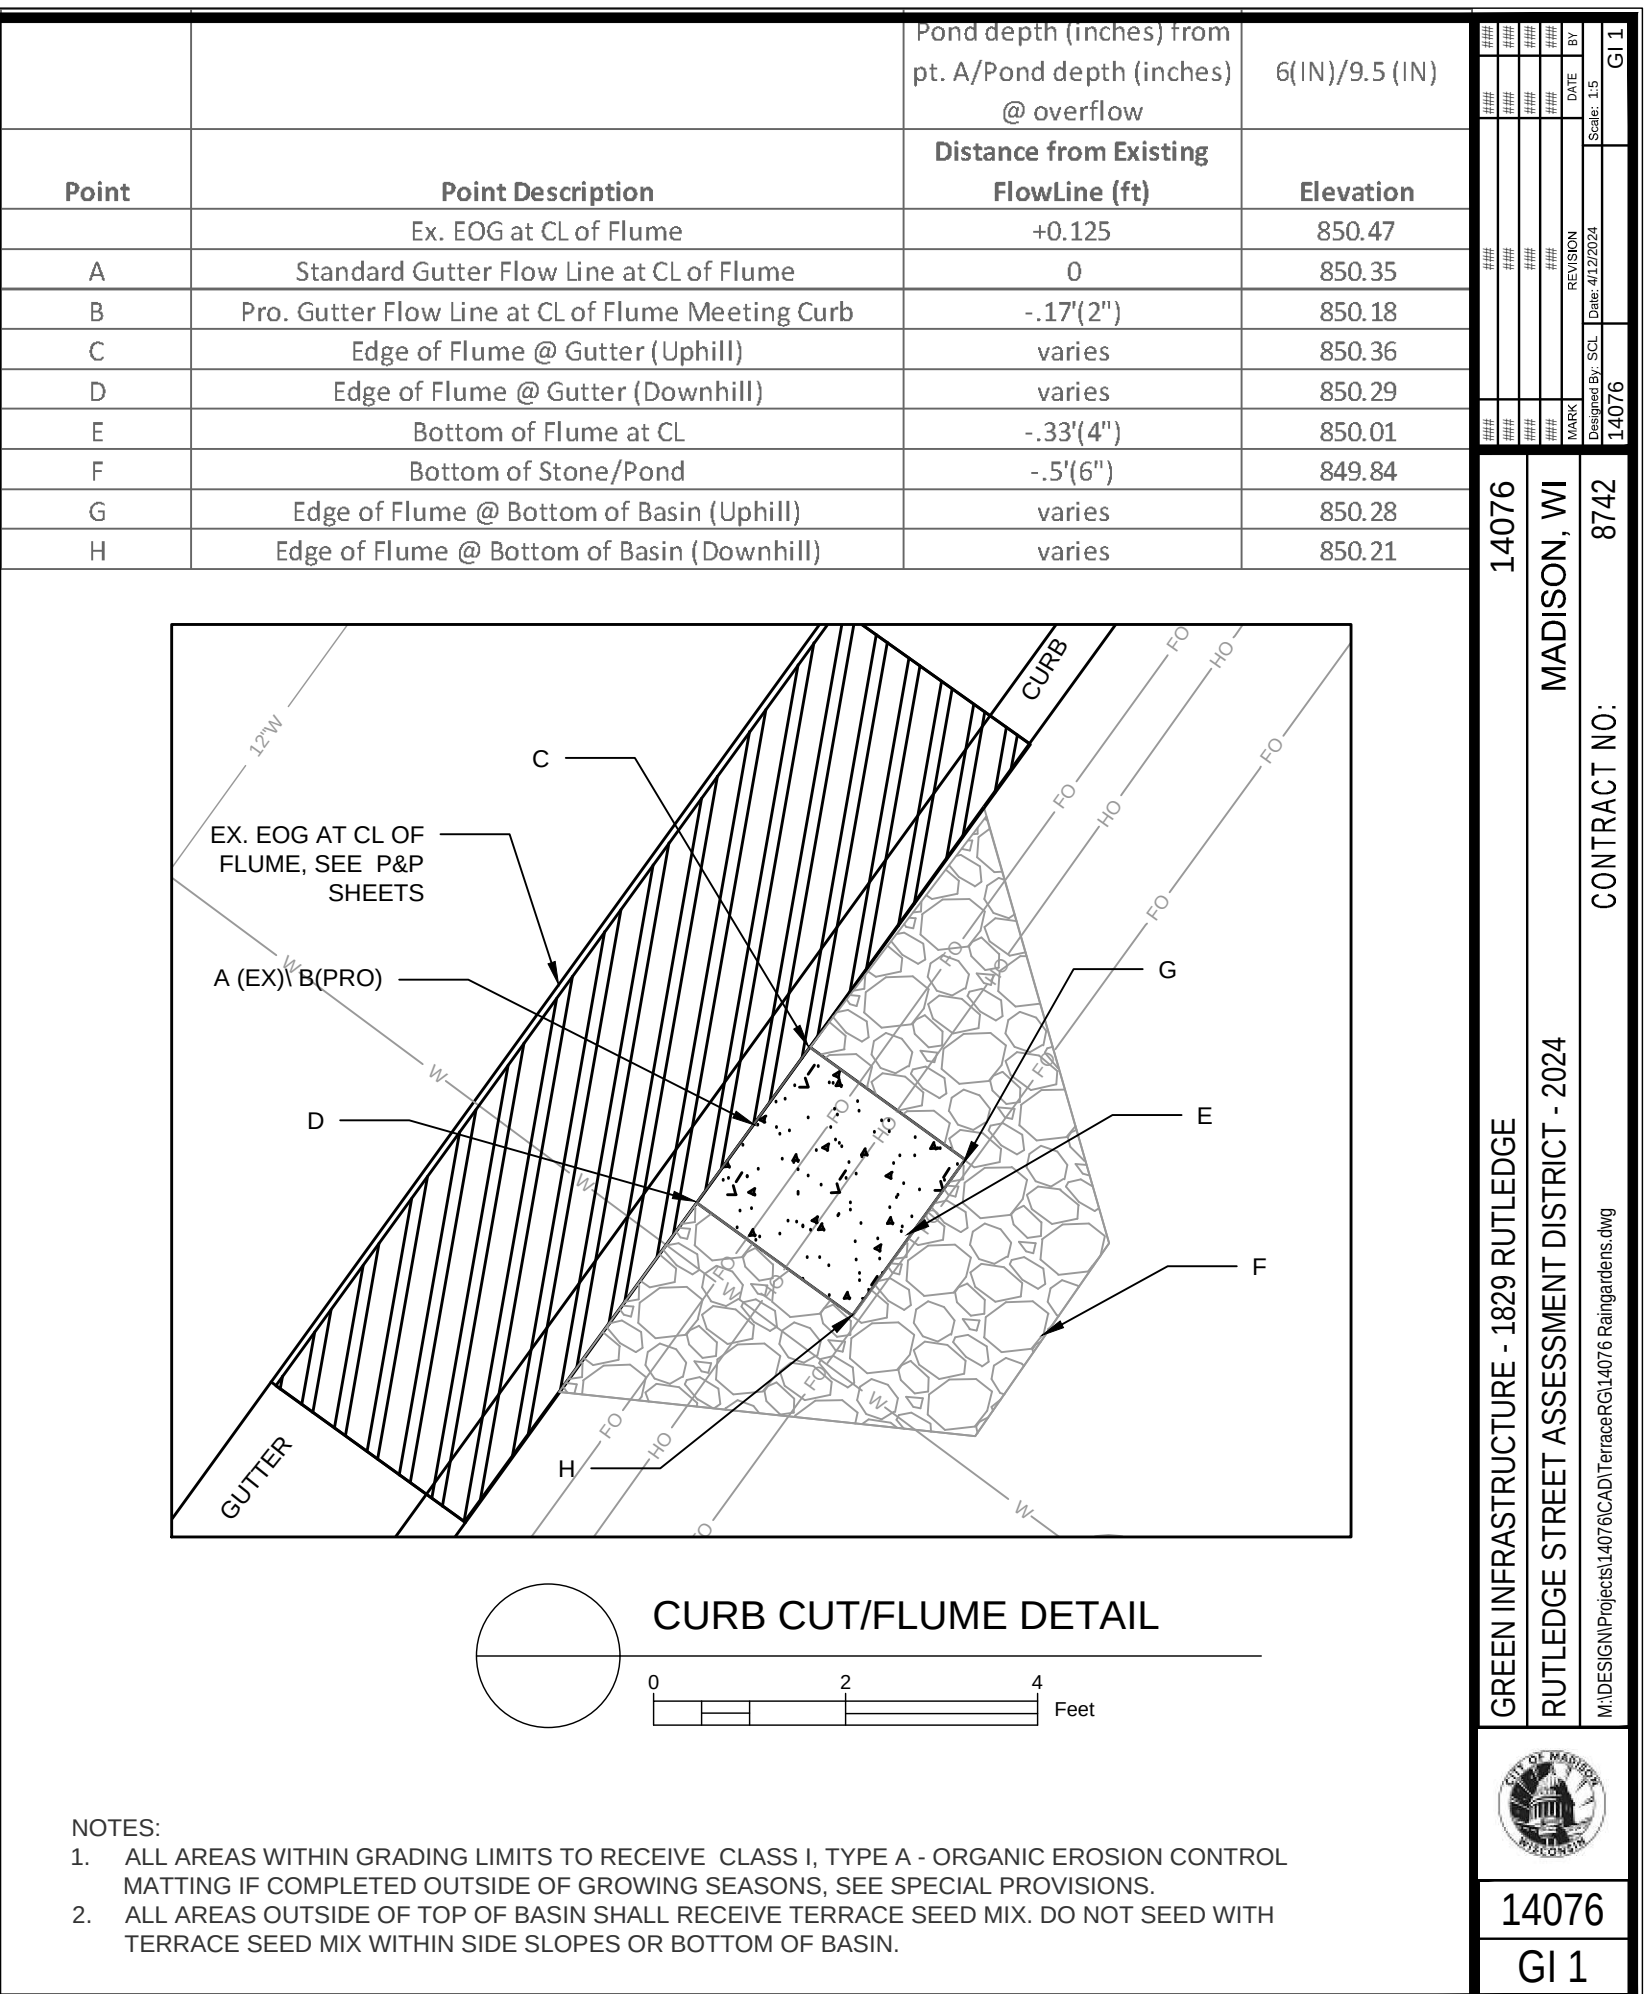


14076	###	###	###	###	###	###
DN, WI	###	###	###	###	###	###
8742	###	###	###	###	###	###
	###	###	###	###	###	###
	MARK	REVISION	DATE	BY		
	Designed By: SCL	Date: 4/12/2024	Scale: 1:5			
	14076					GI 1

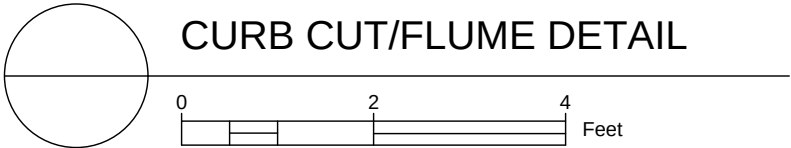


- NOTES:
1. ALL AREAS WITHIN GRADING LIMITS TO RECEIVE CLASS I, TYPE A - ORGANIC EROSION CONTROL MATTING IF COMPLETED OUTSIDE OF GROWING SEASONS, SEE SPECIAL PROVISIONS.
 2. ALL AREAS OUTSIDE OF TOP OF BASIN SHALL RECEIVE TERRACE SEED MIX. DO NOT SEED WITH TERRACE SEED MIX WITHIN SIDE SLOPES OR BOTTOM OF BASIN.


NEW SHEET - 4/8/2025

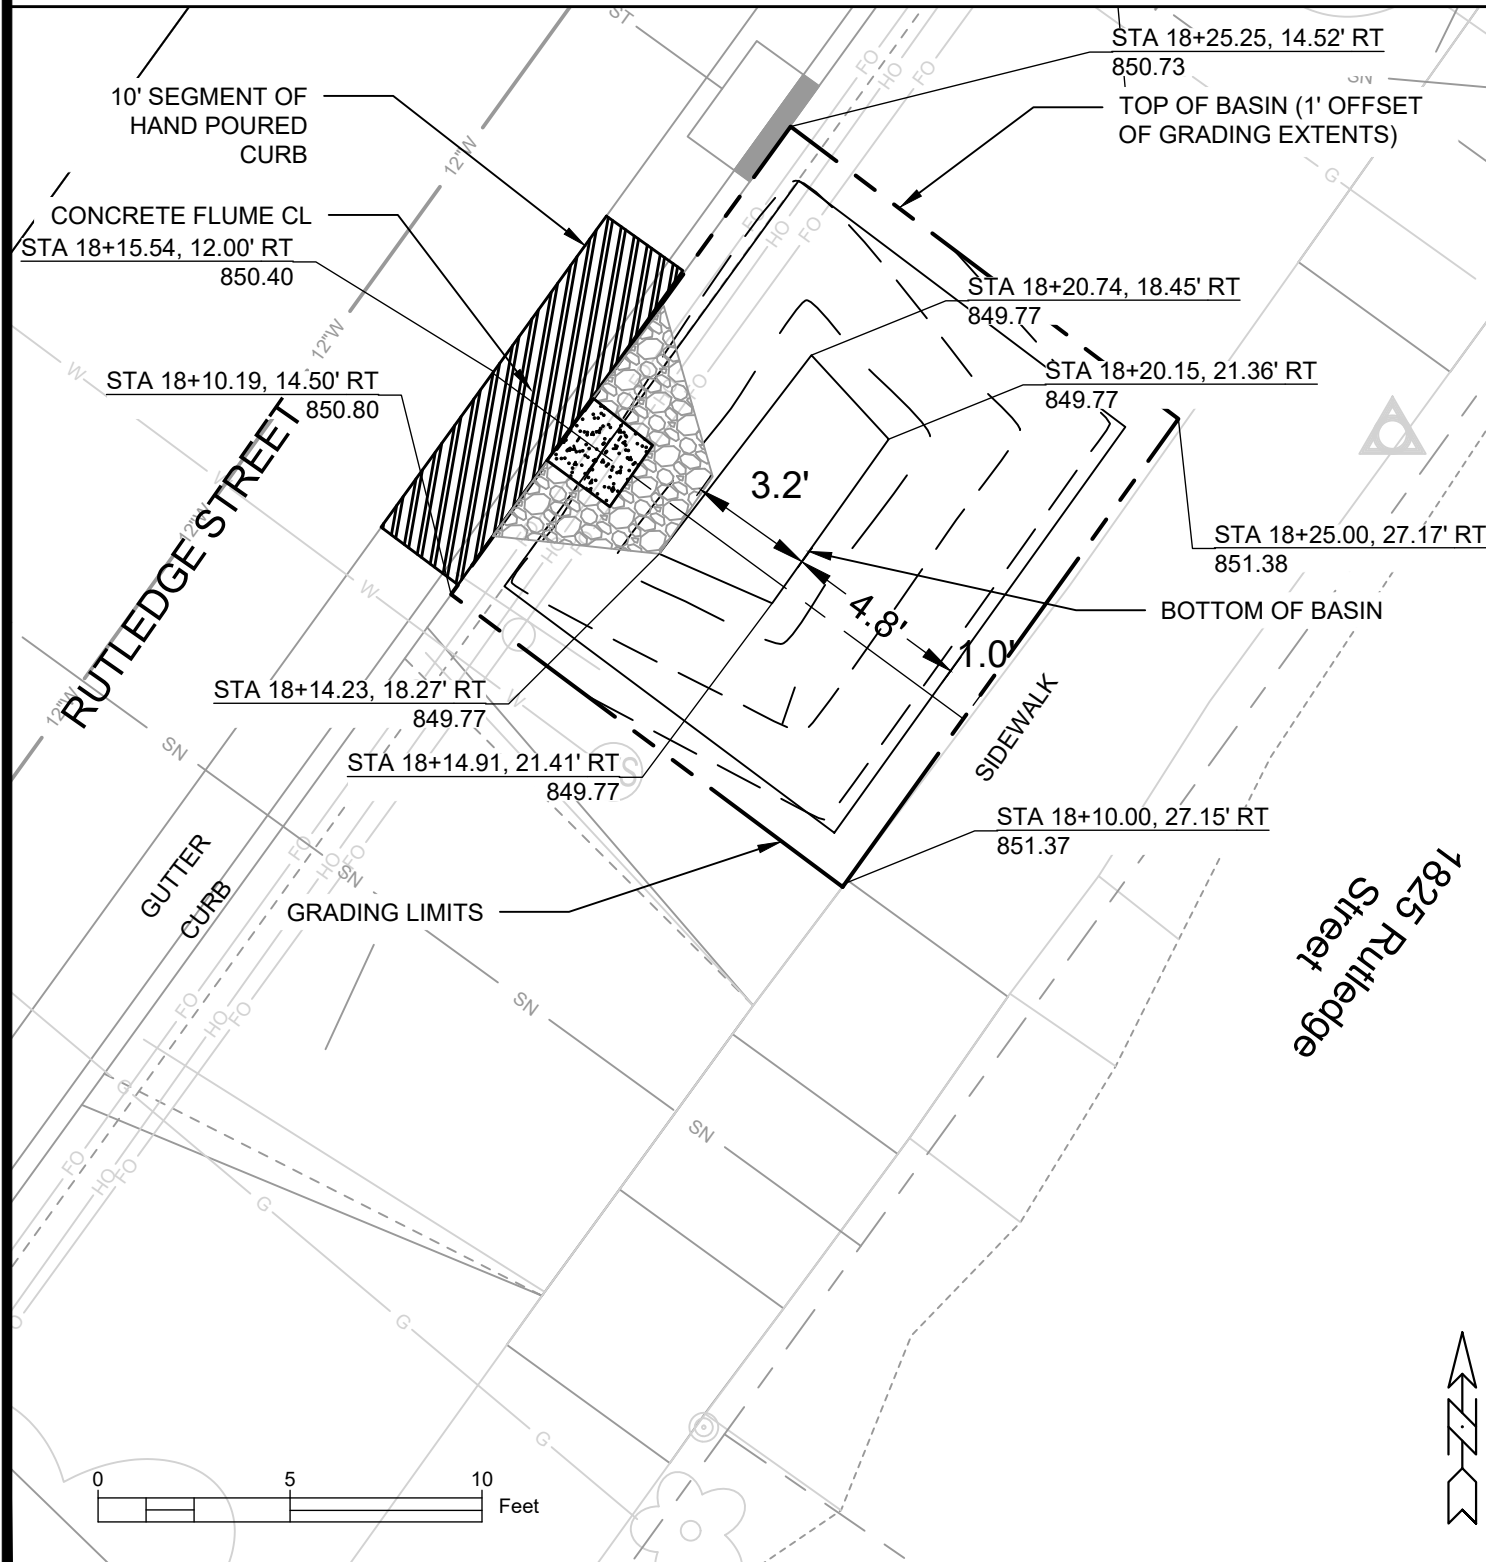

		Pond depth (inches) from pt. A/Pond depth (inches) @ overflow	6(IN)/9.5 (IN)
Point	Point Description	Distance from Existing FlowLine (ft)	Elevation
	Ex. EOG at CL of Flume	+0.125	850.40
A	Standard Gutter Flow Line at CL of Flume	0	850.28
B	Pro. Gutter Flow Line at CL of Flume Meeting Curb	-.17'(2")	850.11
C	Edge of Flume @ Gutter (Uphill)	varies	850.29
D	Edge of Flume @ Gutter (Downhill)	varies	850.22
E	Bottom of Flume at CL	-.33'(4")	849.94
F	Bottom of Stone/Pond	-.5'(6")	849.77
G	Edge of Flume @ Bottom of Basin (Uphill)	varies	850.20
H	Edge of Flume @ Bottom of Basin (Downhill)	varies	850.13

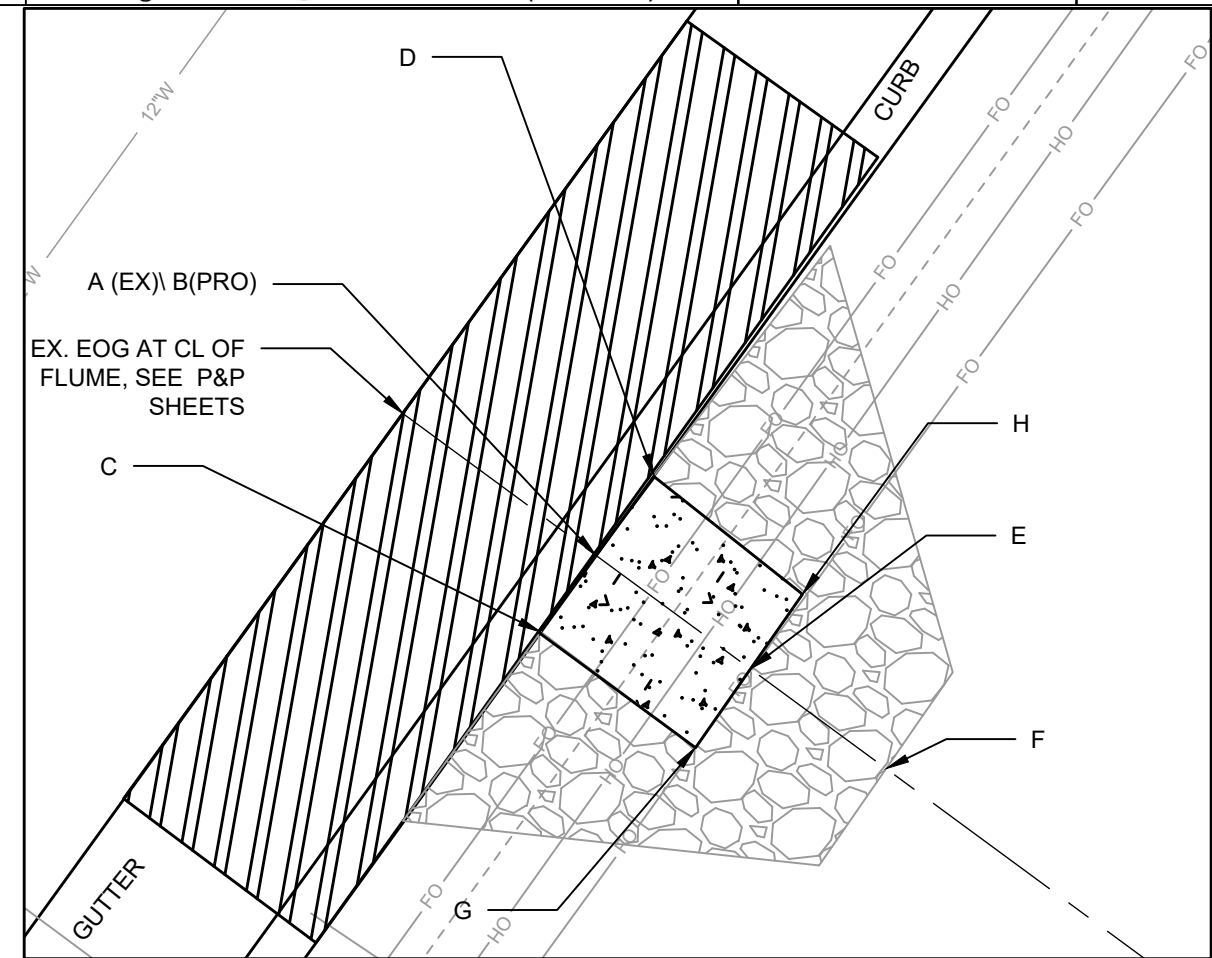

CURB CUT/FLUME DETAIL

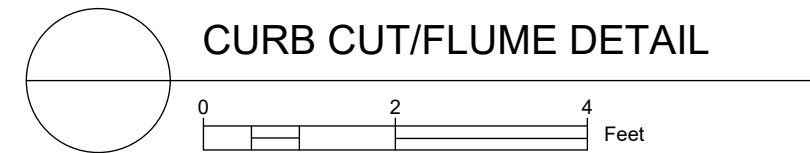

NOTES:

1. ALL AREAS WITHIN GRADING LIMITS TO RECEIVE CLASS I, TYPE A - ORGANIC EROSION CONTROL MATTING IF COMPLETED OUTSIDE OF GROWING SEASONS, SEE SPECIAL PROVISIONS.
2. ALL AREAS OUTSIDE OF TOP OF BASIN SHALL RECEIVE TERRACE SEED MIX. DO NOT SEED WITH TERRACE SEED MIX WITHIN SIDE SLOPES OR BOTTOM OF BASIN.

14076

MADISON, WI

CONTRACT NO:

GREEN INFRASTRUCTURE - 1825 RUTLEDGE


RUTLEDGE STREET ASSESSMENT DISTRICT - 2024



14076


GI 3

REV 3/28/25 BY NGV

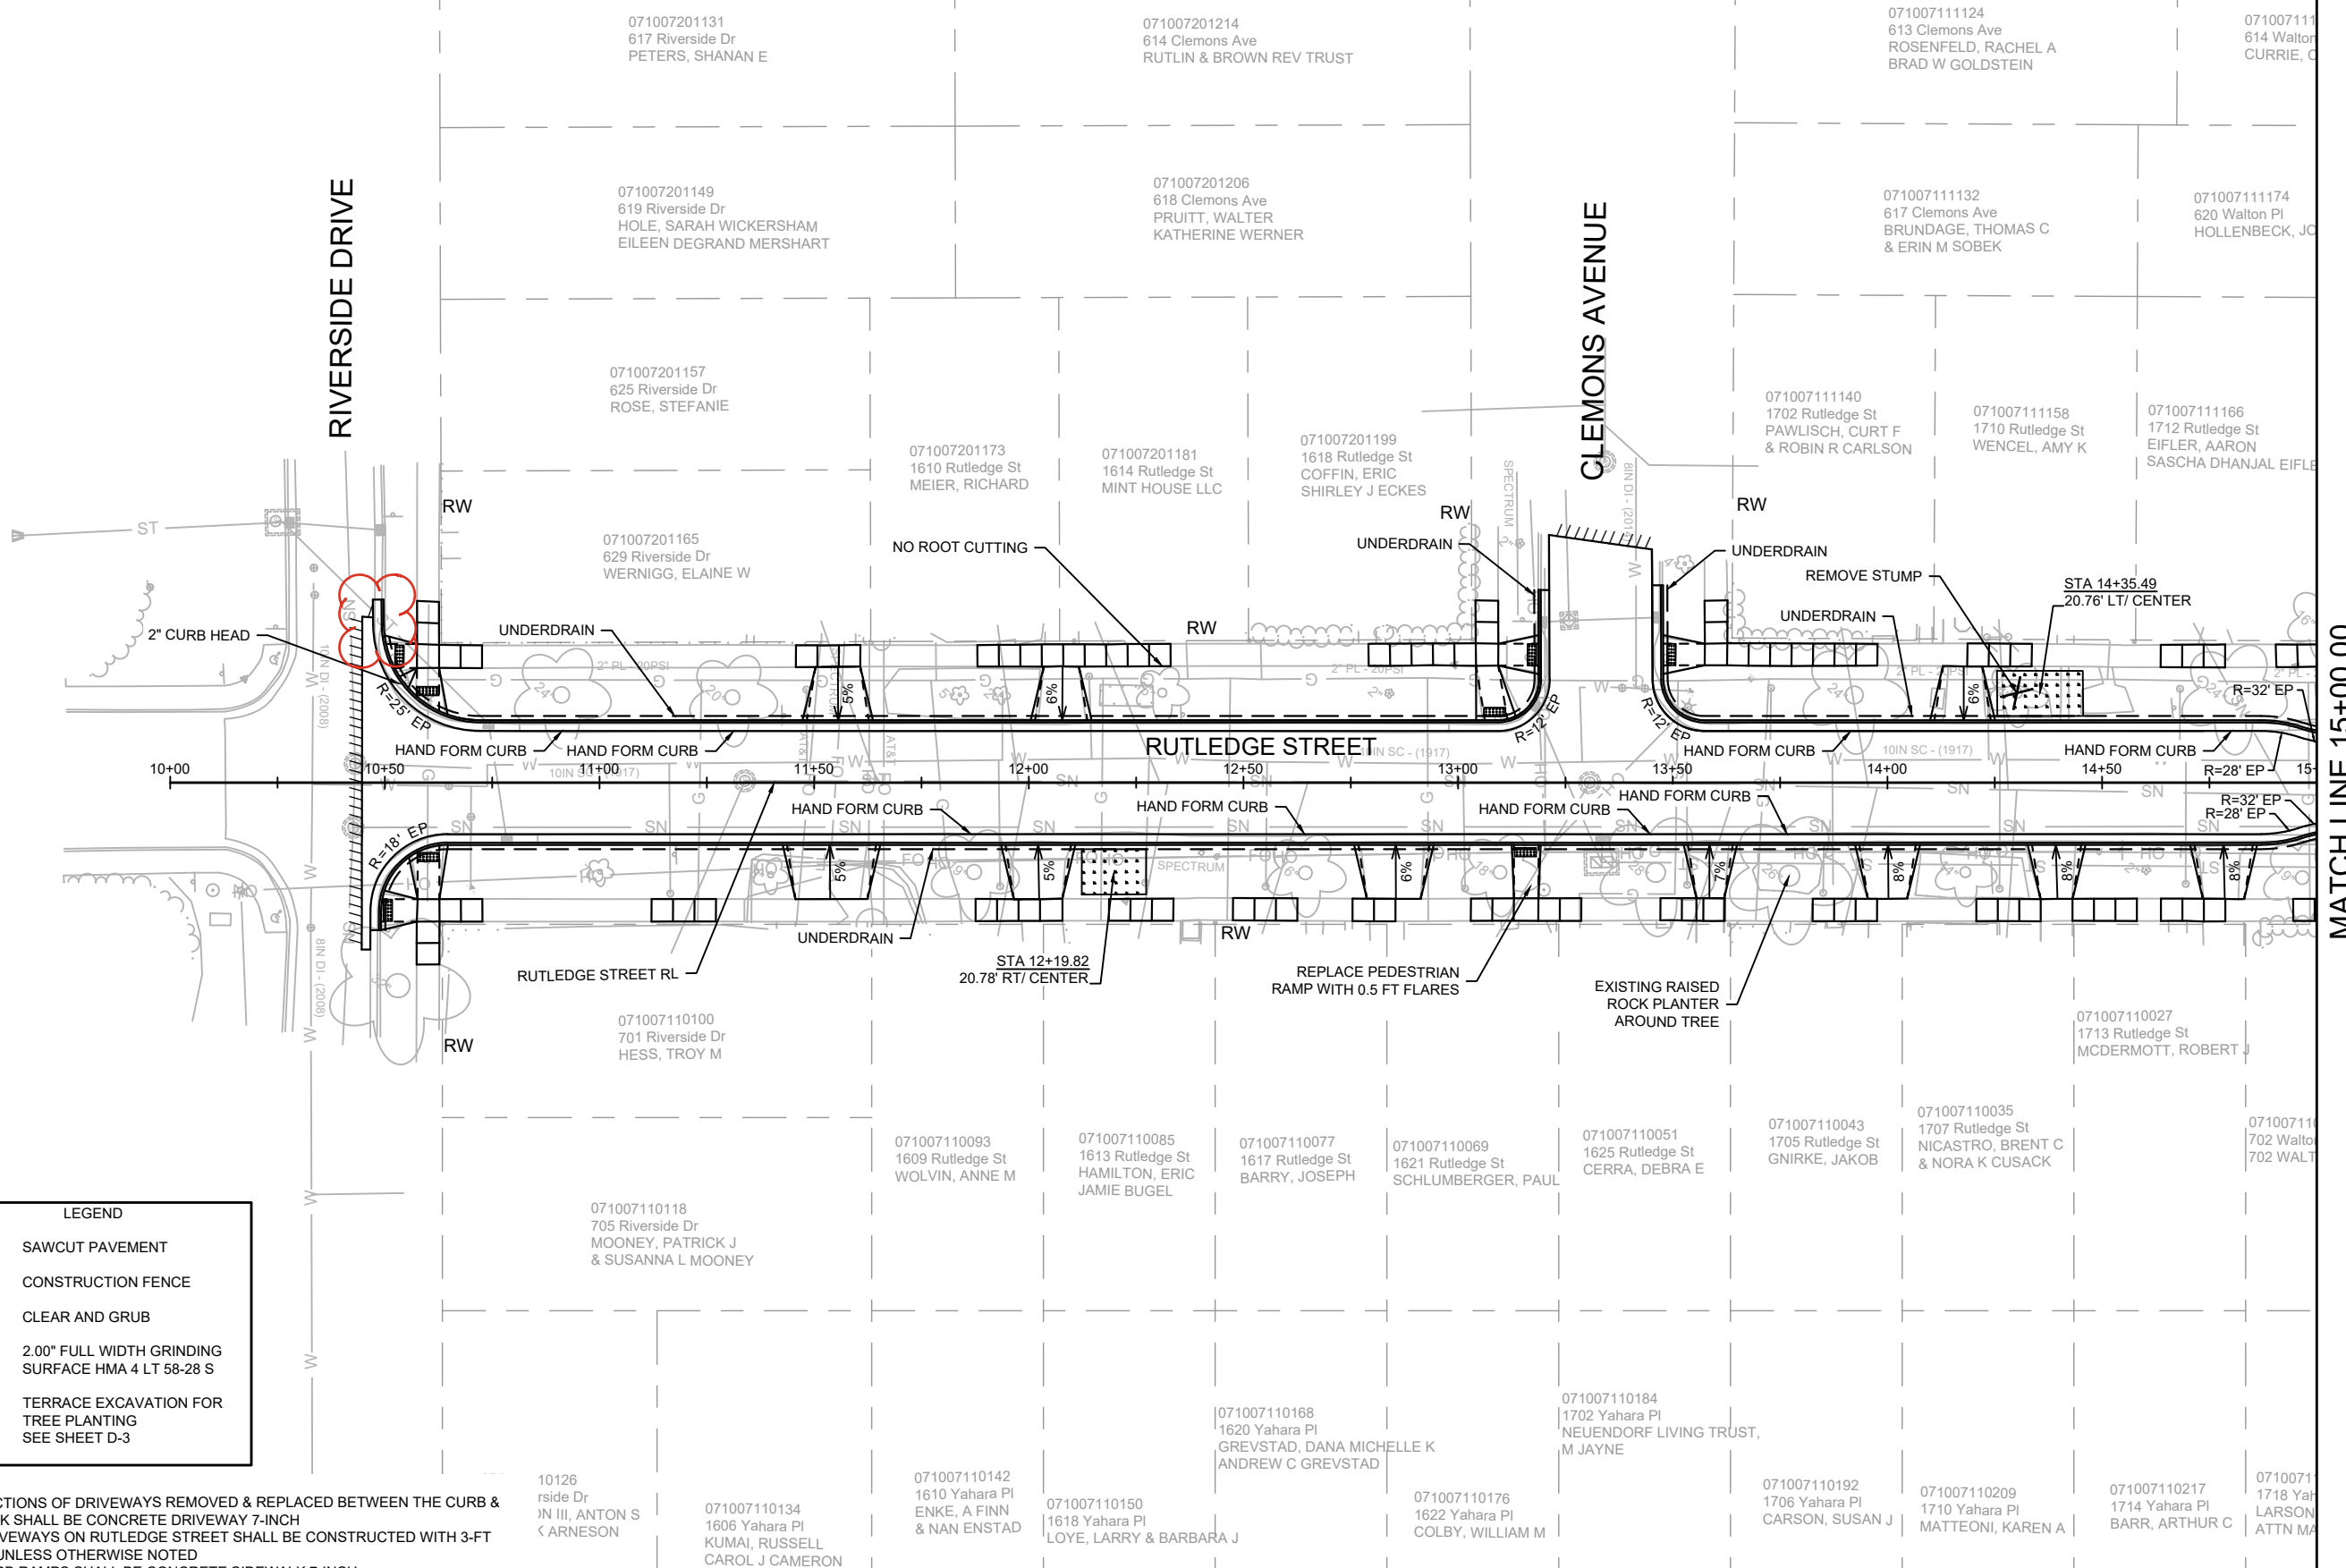

NOTES

- ALL SECTIONS OF DRIVEWAYS REMOVED & REPLACED BETWEEN THE CURB & SIDEWALK SHALL BE CONCRETE DRIVEWAY 7-INCH
- ALL DRIVEWAYS ON RUTLEDGE STREET SHALL BE CONSTRUCTED WITH 3-FT FLARES UNLESS OTHERWISE NOTED
- ALL CURB RAMPS SHALL BE CONCRETE SIDEWALK 7-INCH
- ALL SIDEWALK, CONCRETE TERRACE, & TERRACE WALK SHALL BE CONCRETE SIDEWALK 5-INCH
- CURB RAMP DETECTABLE WARNING FIELDS SHALL BE 2'X5' OR 2'X2.5'

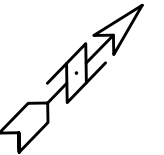

MARK	REVISION	DATE	BY
14076	Revised	3/27/2025	3:13 PM
Designed By: NGV		Scale: 1" = 40'	
14076		PD-1	


14076	MADISON, WI
CONTRACT NO: 8742	

STREET PLAN DETAILS - RUTLEDGE STREET
RUTLEDGE STREET ASSESSMENT DISTRICT - 2024
M:\DESIGN\Projects\14076\CAD\Streets\14076EN-Plan&Detail.dwg



4076
PD-1

REV 3/28/25 BY NGV

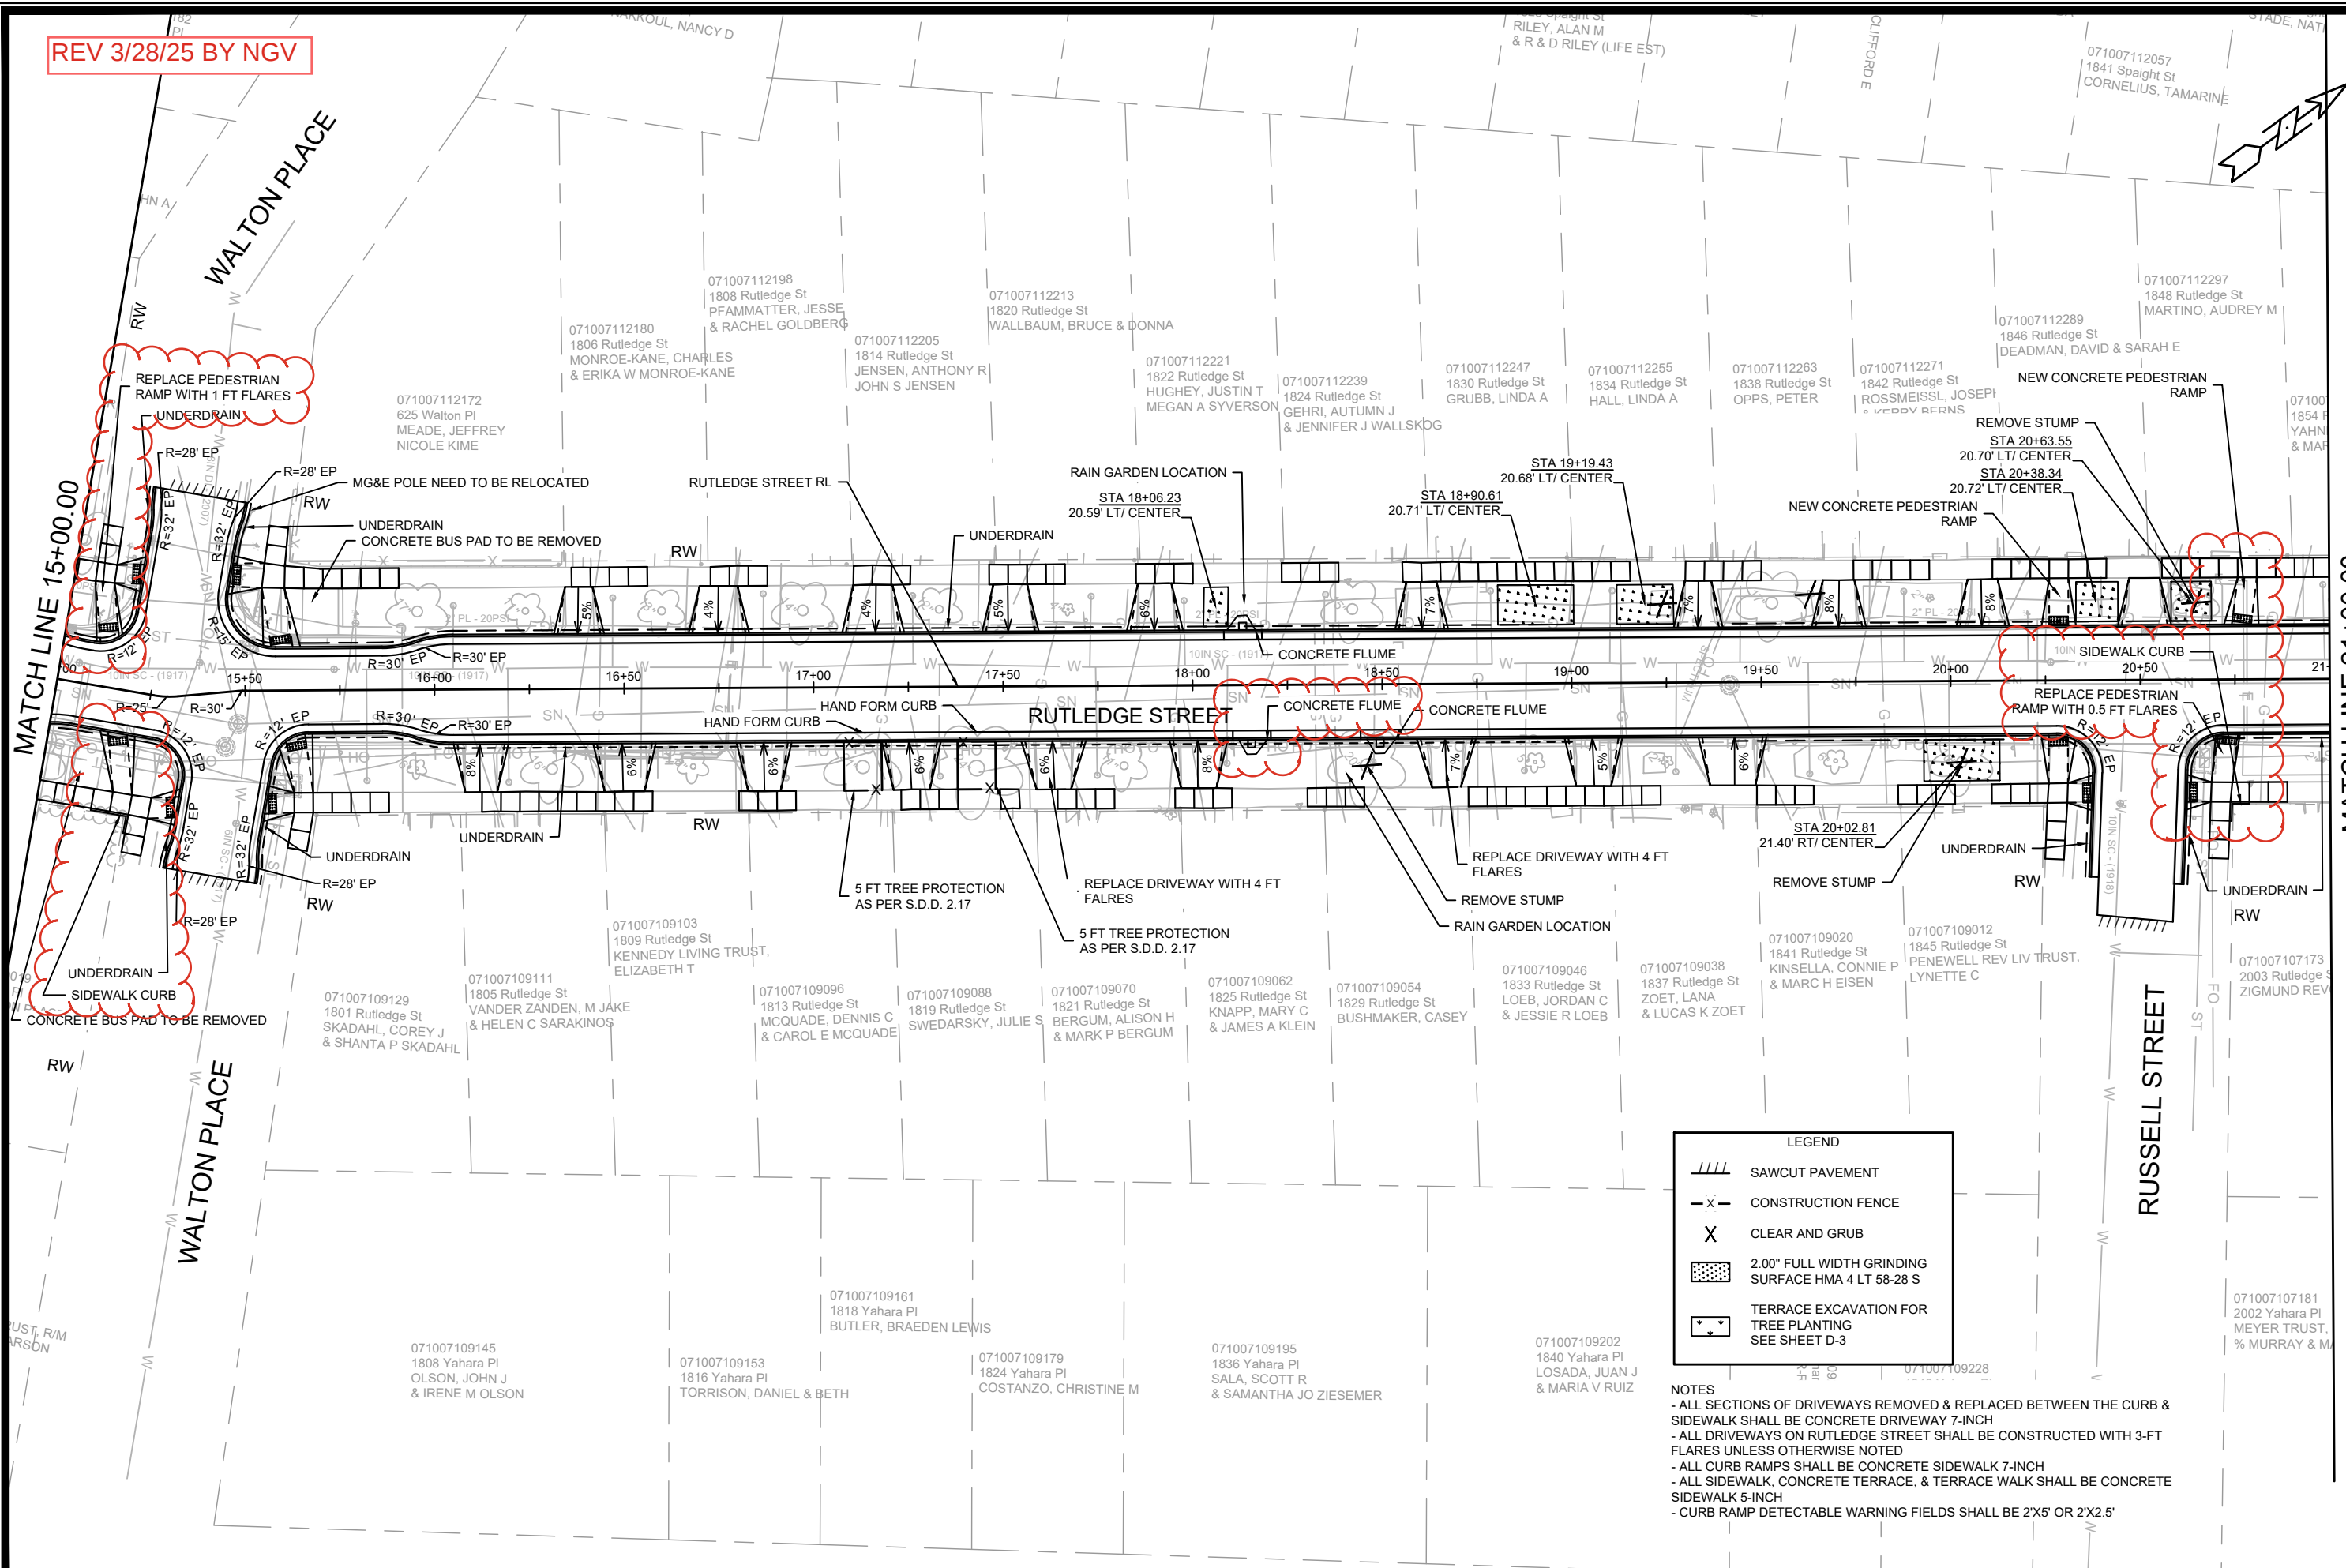

14076	Designed By: NGV	Date: 3/27/2025 3:13 PM	Scale: 1" = 40'	PD-2
MARK	REVISION	DATE	BY	
1	1	3/27/25	NGV	
2	2	3/27/25	NGV	
3	3	3/27/25	NGV	
81	81	3/27/25	NGV	
82	82	3		

14076
MADISON, WI
8742

CONTRACT NO:

M:\DESIGN\Projects\14076\CAD\Streets\14076EN-Plan&Detail.dwg



14076
PD-2


LEGEND

	SAWCUT PAVEMENT
	CONSTRUCTION FENCE
	CLEAR AND GRUB
	2.00" FULL WIDTH GRINDING SURFACE HMA 4 LT 58-28 S
	TERRACE EXCAVATION FOR TREE PLANTING

SEE SHEET D-3

NOTES

- ALL SECTIONS OF DRIVEWAYS REMOVED & REPLACED BETWEEN THE CURB & SIDEWALK SHALL BE CONCRETE DRIVEWAY 7-INCH
- ALL DRIVEWAYS ON RUTLEDGE STREET SHALL BE CONSTRUCTED WITH 3-FT FLARES UNLESS OTHERWISE NOTED
- ALL CURB RAMPS SHALL BE CONCRETE SIDEWALK 7-INCH
- ALL SIDEWALK, CONCRETE TERRACE, & TERRACE WALK SHALL BE CONCRETE SIDEWALK 5-INCH
- CURB RAMP DETECTABLE WARNING FIELDS SHALL BE 2'X5' OR 2'X2.5'

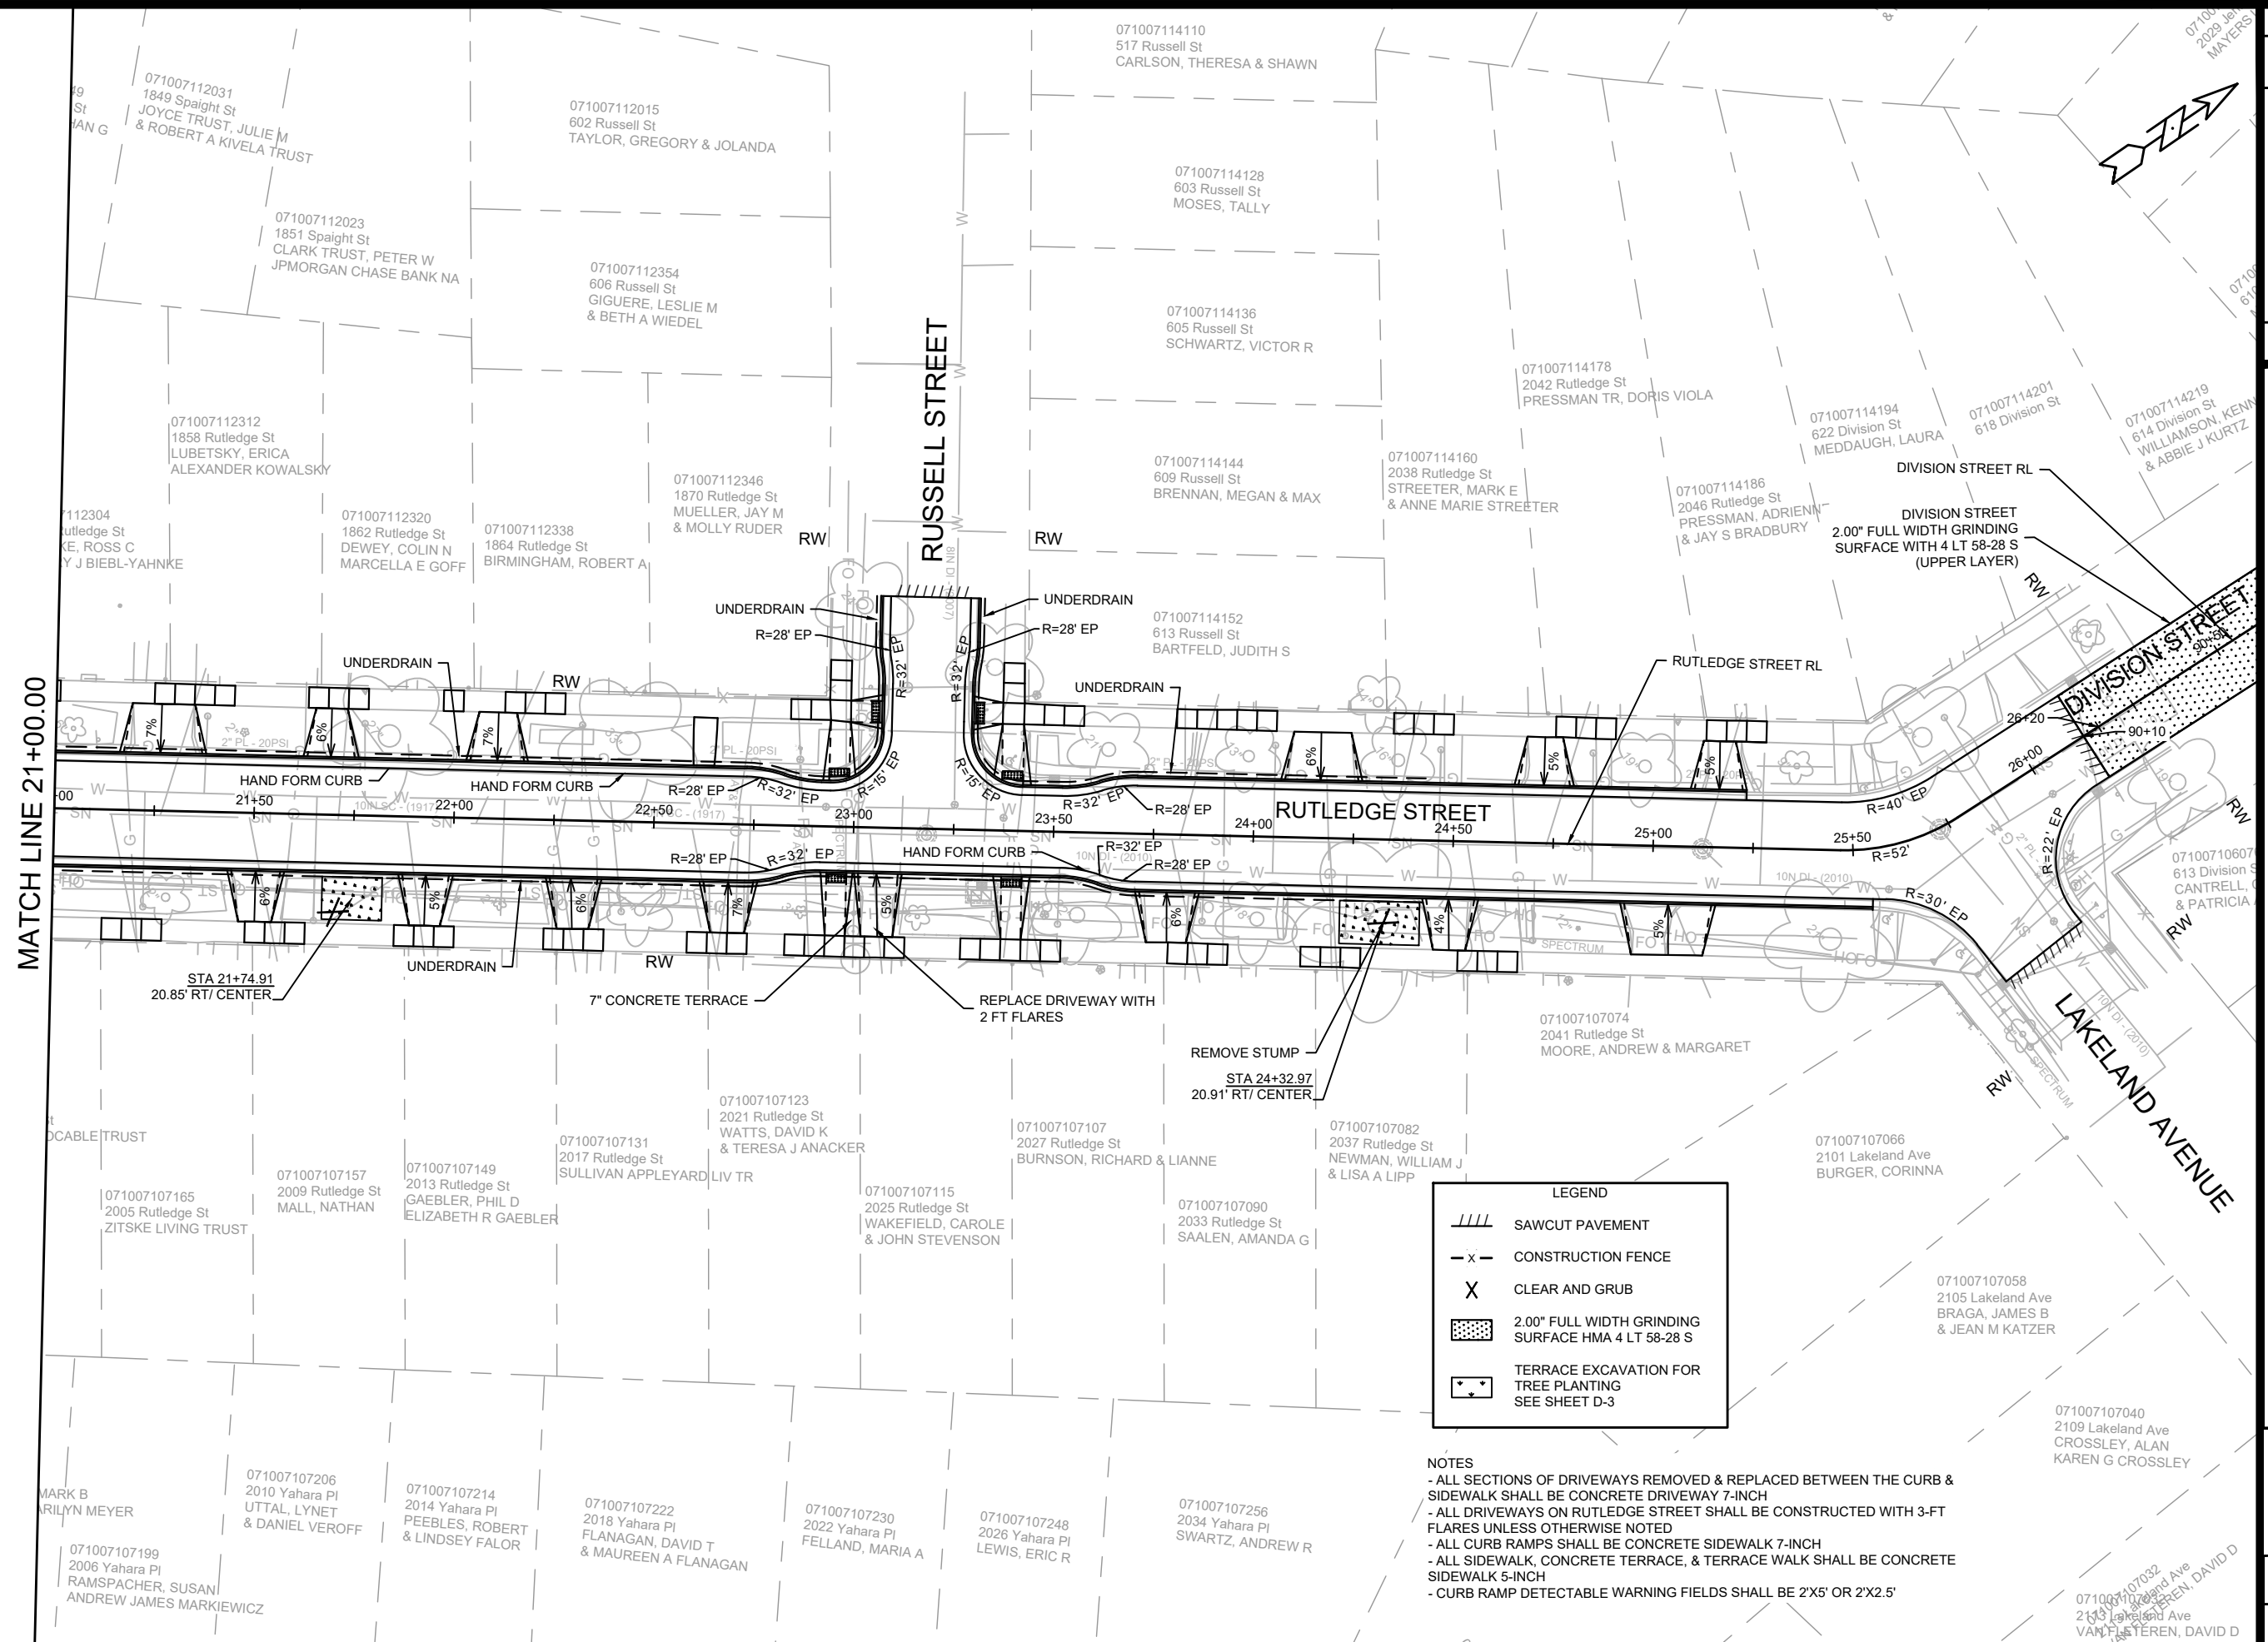
[illegible]

STREET PLAN DETAILS - RUTLEDGE STREET	14076
RUTLEDGE STREET ASSESSMENT DISTRICT - 2024	MADISON, WI
M:\DESIGN\Projects\14076\CAD\Streets\14076EN-Plan&Detail.dwg	CONTRACT NO: 8742



14076	
PD-3	

REV 3/28/25 BY NGV

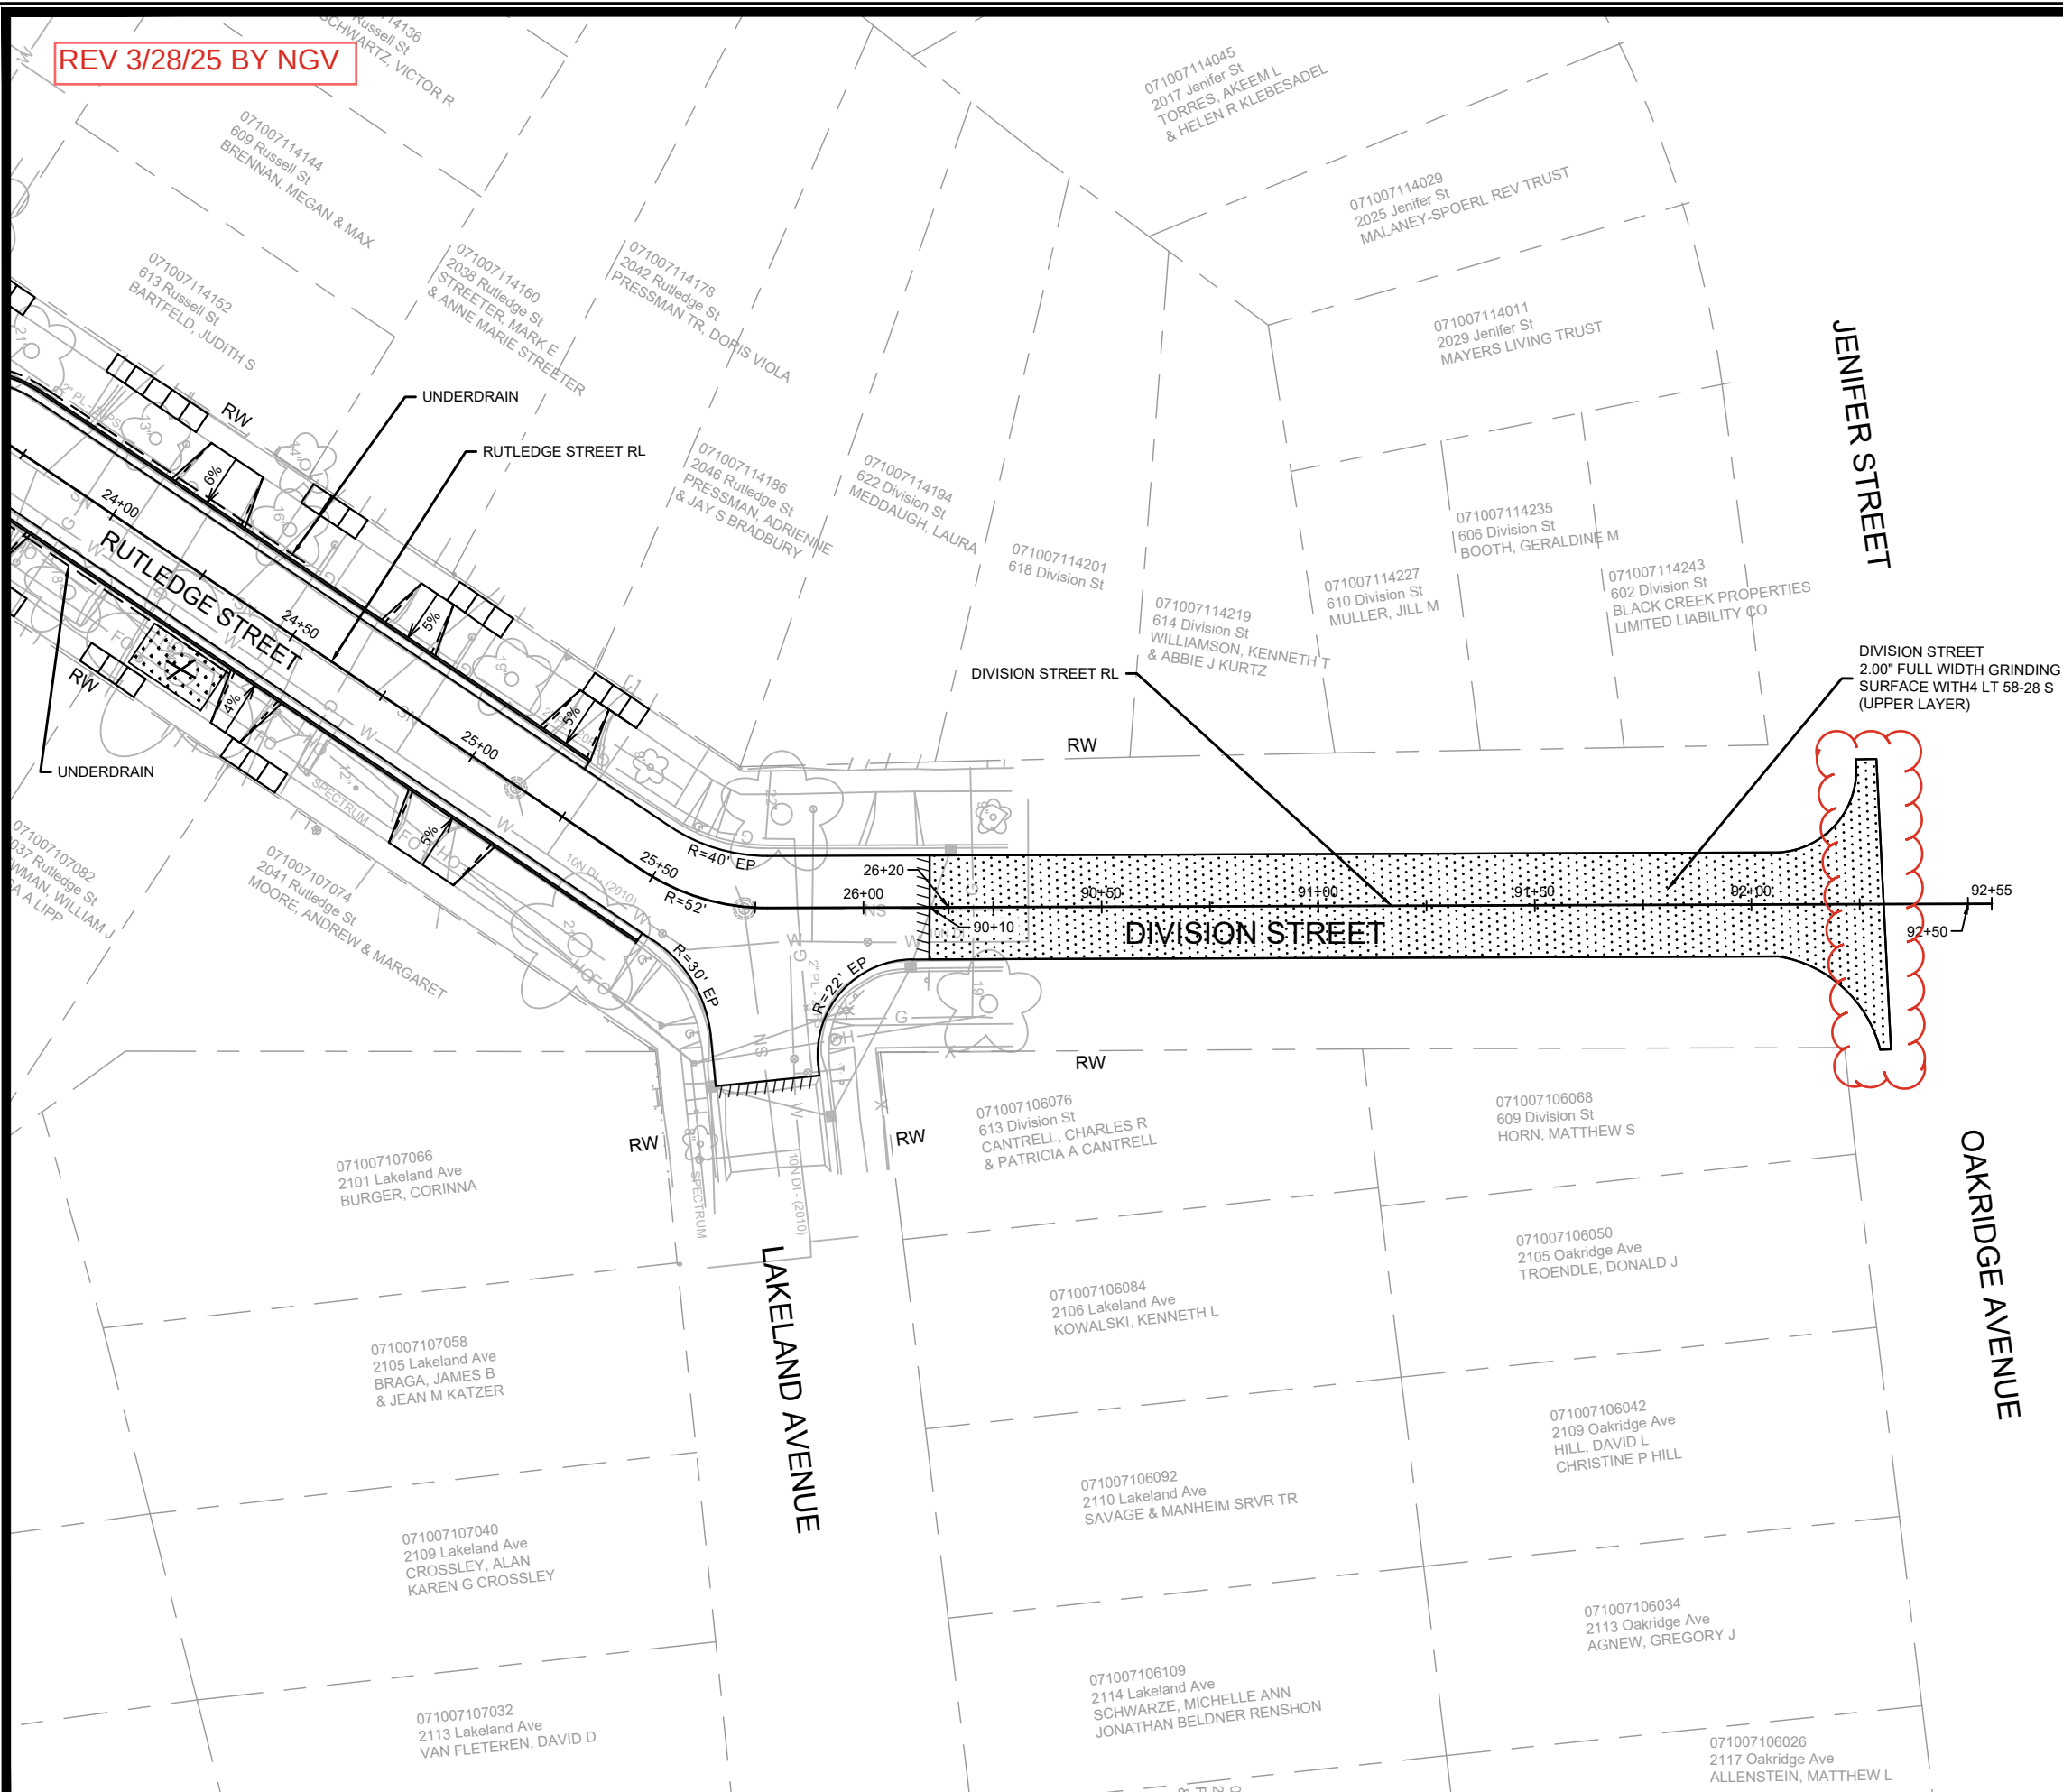

MARK	REVISION	DATE	BY
14076	Date: 3/27/2025 3:13 PM	Scale: 1" = 40'	PD-4

STREET PLAN DETAILS - DIVISION STREET	14076
RUTLEDGE STREET ASSESSMENT DISTRICT - 2024	MADISON, WI
M:\DESIGN\Projects\14076\CAD\Streets\14076EN-Plan&Detail.dwg	CONTRACT NO: 8742




14076
PD-4

- | LEGEND | |
|---|--|
|  | SAWCUT PAVEMENT |
|  | CONSTRUCTION FENCE |
|  | CLEAR AND GRUB |
|  | 2.00" FULL WIDTH GRINDING
SURFACE HMA 4 LT 58-28 S |
|  | TERRACE EXCAVATION FOR
TREE PLANTING
SEE SHEET D-3 |

- NOTES**
- ALL SECTIONS OF DRIVEWAYS REMOVED & REPLACED BETWEEN THE CURB & SIDEWALK SHALL BE CONCRETE DRIVEWAY 7-INCH
 - ALL DRIVEWAYS ON RUTLEDGE STREET SHALL BE CONSTRUCTED WITH 3-FT FLARES UNLESS OTHERWISE NOTED
 - ALL CURB RAMPS SHALL BE CONCRETE SIDEWALK 7-INCH
 - ALL SIDEWALK, CONCRETE TERRACE, & TERRACE WALK SHALL BE CONCRETE SIDEWALK 5-INCH
 - CURB RAMP DETECTABLE WARNING FIELDS SHALL BE 2'X5' OR 2'X2.5'

REV 3/28/25 BY NGV

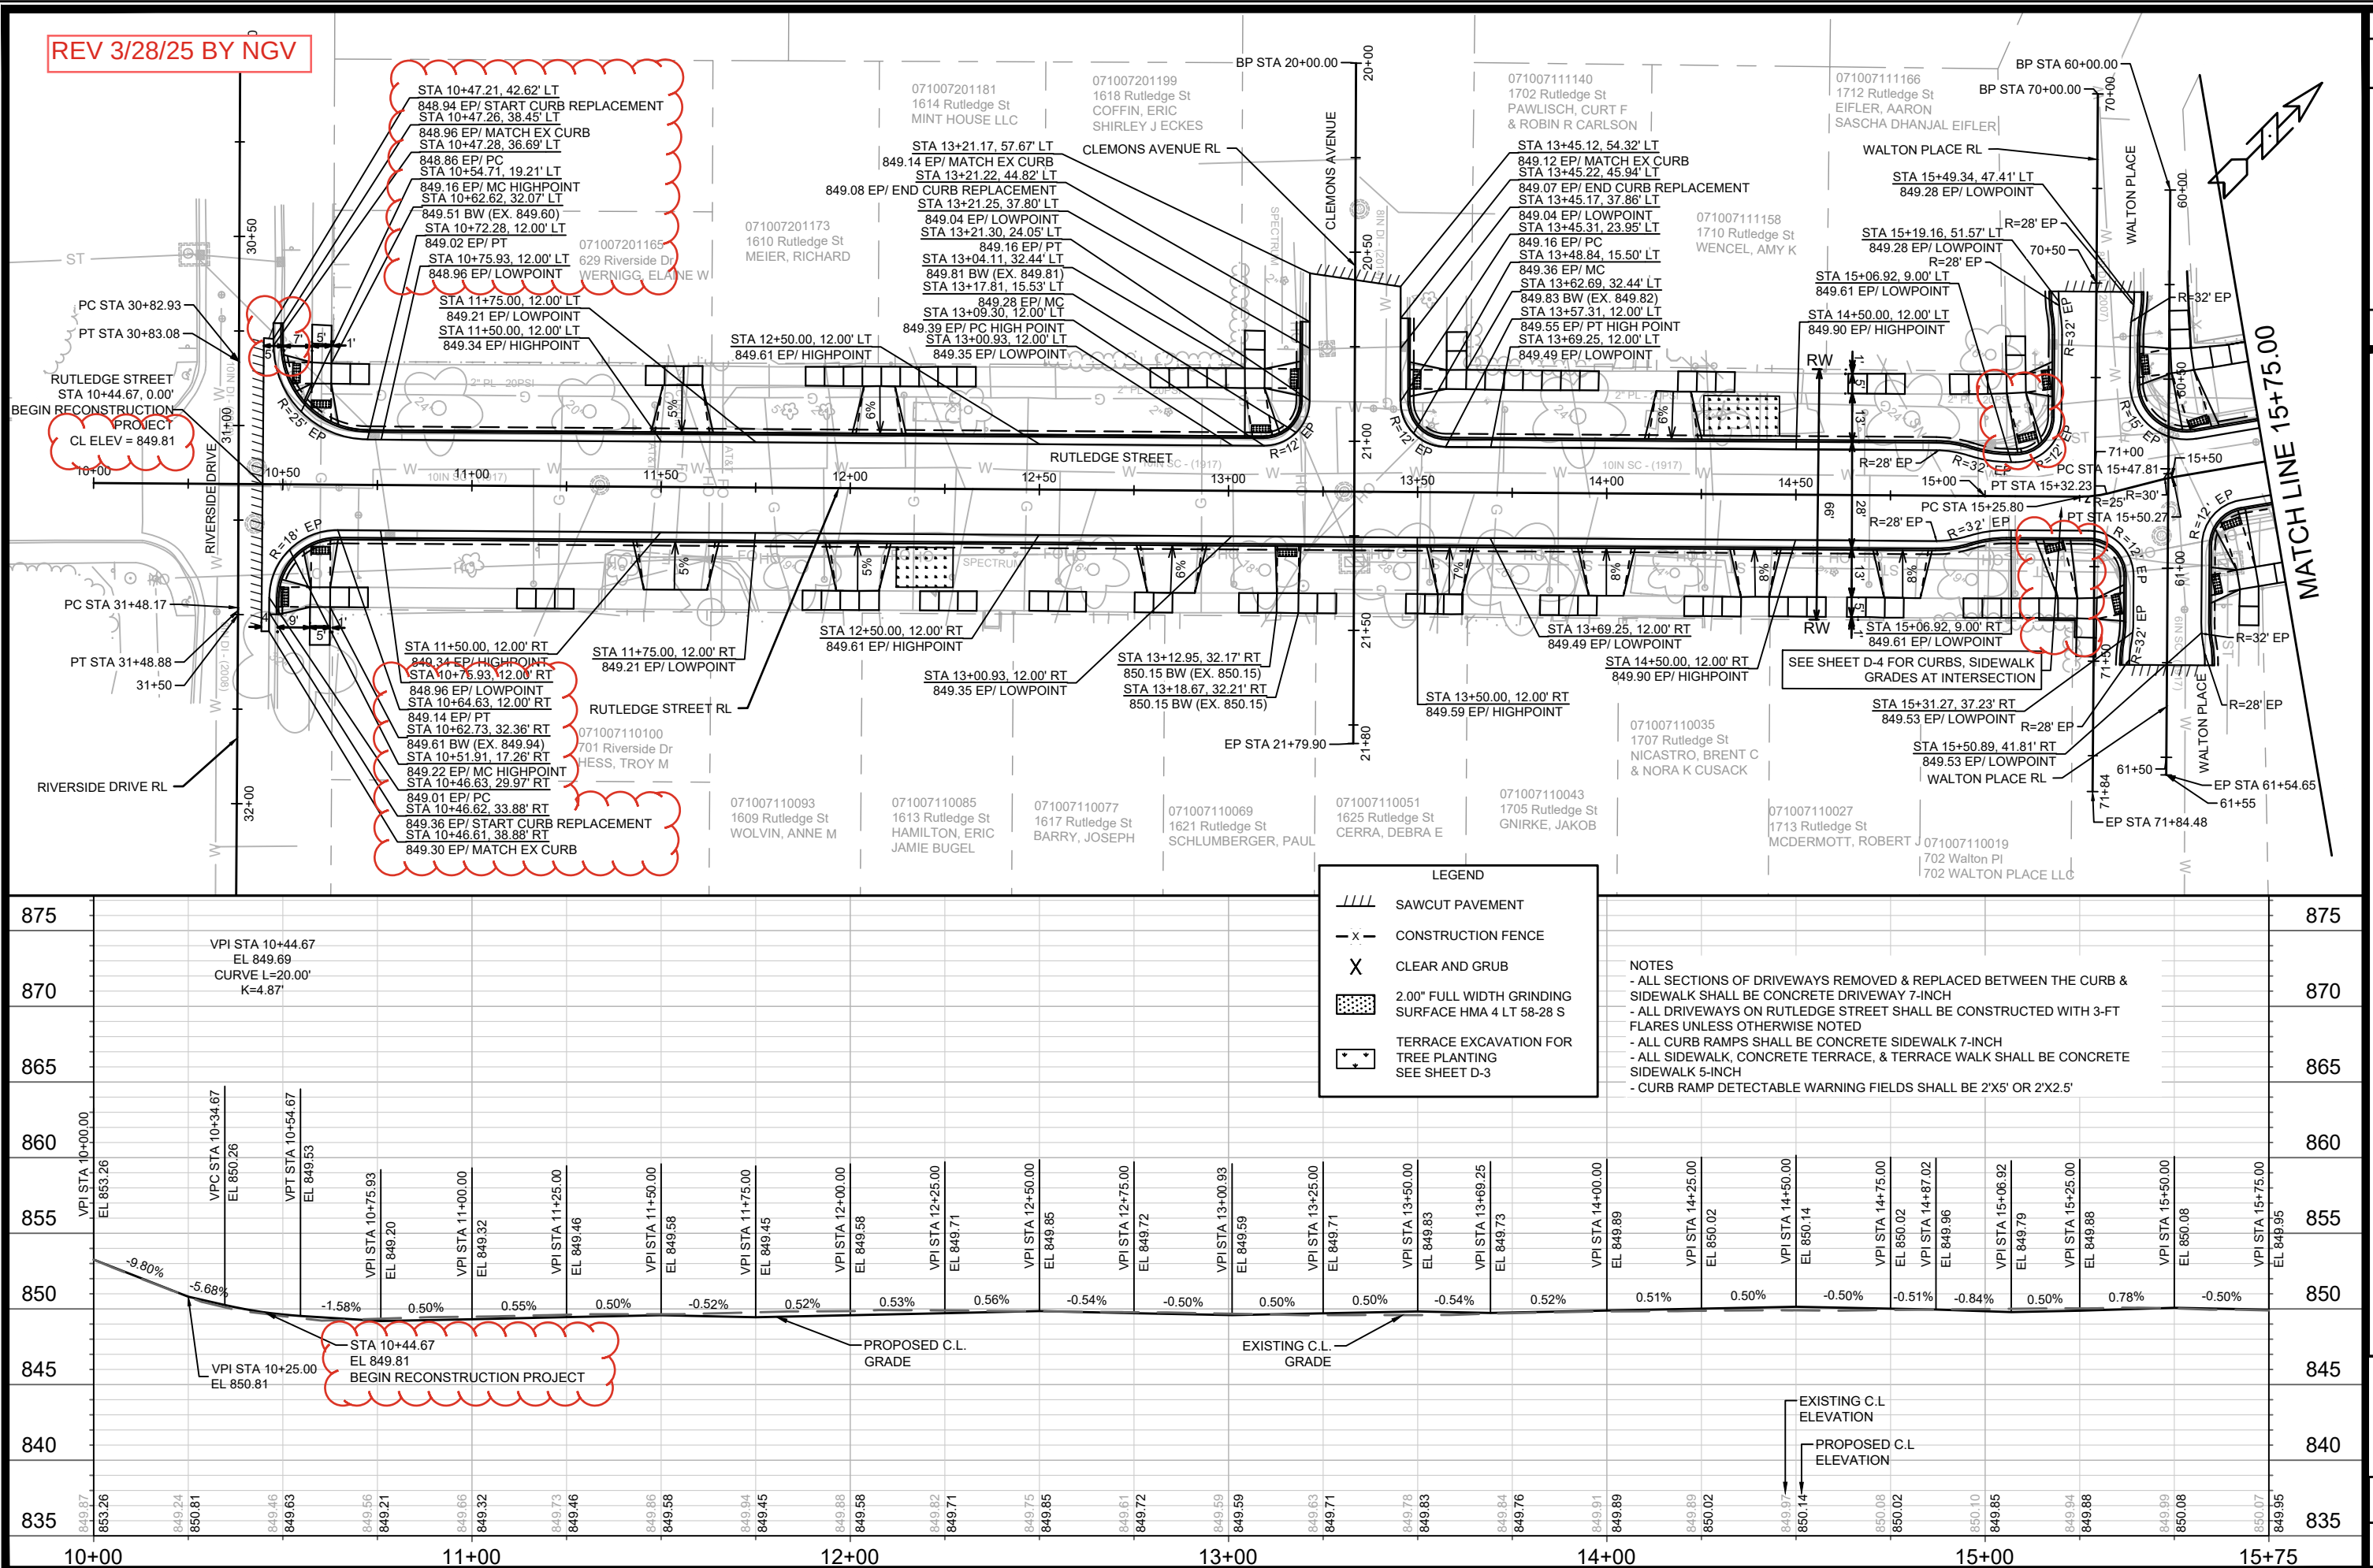


STREET PLAN & PROFILES - RUTLEDGE STREET	14076
RUTLEDGE STREET ASSESSMENT DISTRICT - 2024	MADISON, WI



14076
P-1

CONTRACT NO:	8/4Z		
		14076	P-1

REV 3/28/25 BY NGV

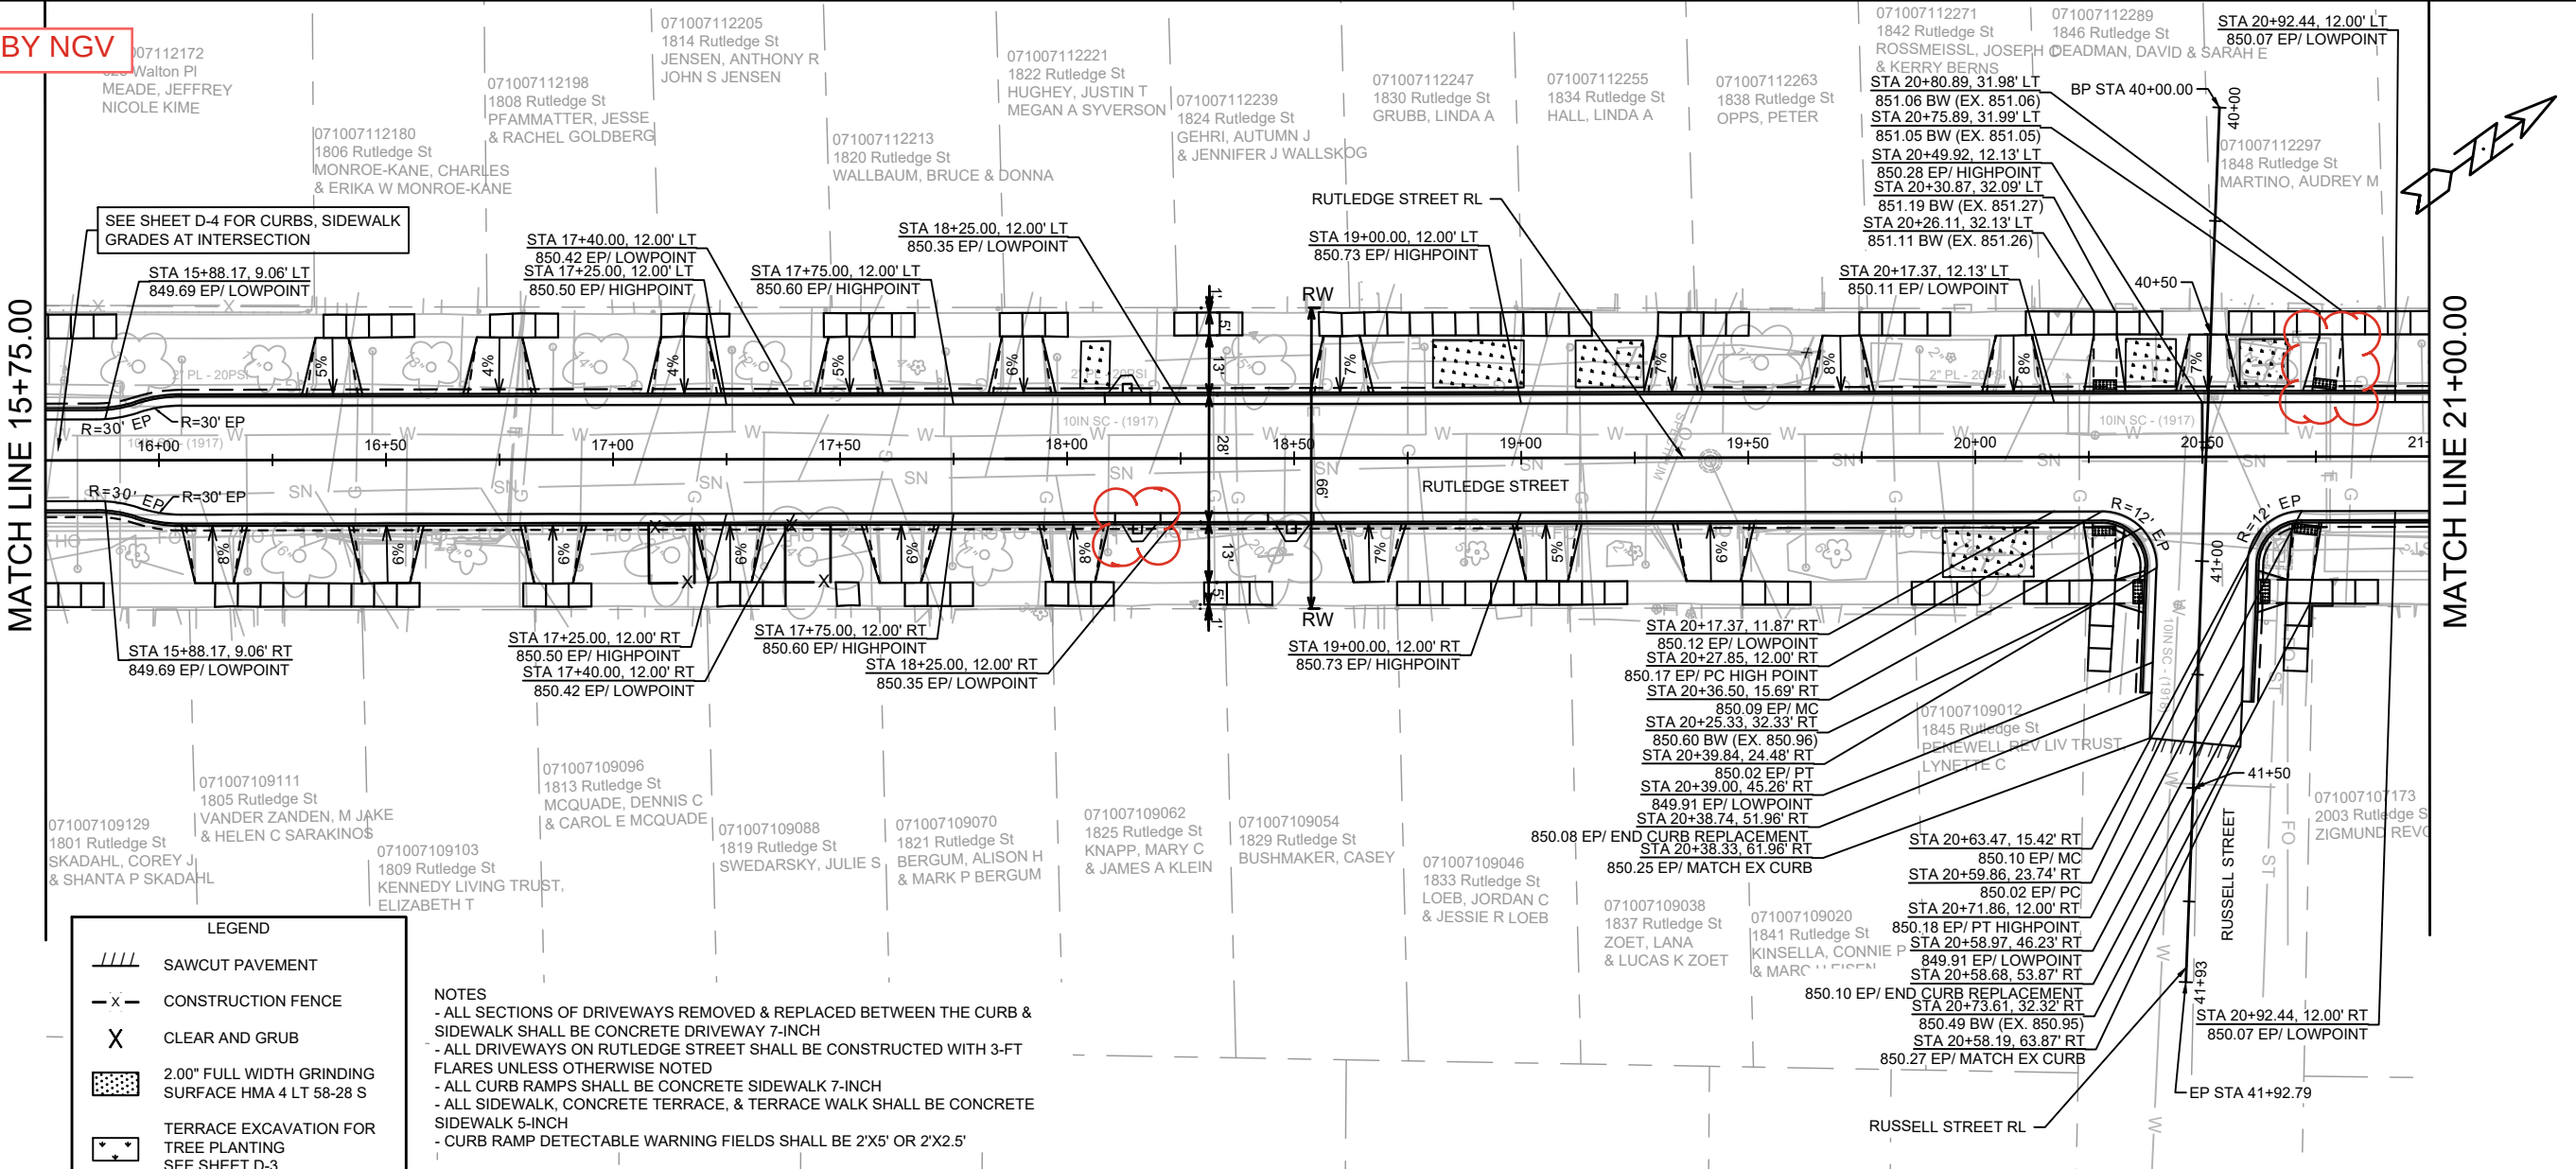


LEGEND

- SAWCUT PAVEMENT
- CONSTRUCTION FENCE
- CLEAR AND GRUB
- 2.00" FULL WIDTH GRINDING SURFACE HMA 4 LT 58-28 S
- TERRACE EXCAVATION FOR TREE PLANTING SEE SHEET D-3

NOTES

- ALL SECTIONS OF DRIVEWAYS REMOVED & REPLACED BETWEEN THE CURB & SIDEWALK SHALL BE CONCRETE DRIVEWAY 7-INCH
- ALL DRIVEWAYS ON RUTLEDGE STREET SHALL BE CONSTRUCTED WITH 3-FT FLARES UNLESS OTHERWISE NOTED
- ALL CURB RAMPS SHALL BE CONCRETE SIDEWALK 7-INCH
- ALL SIDEWALK, CONCRETE TERRACE, & TERRACE WALK SHALL BE CONCRETE SIDEWALK 5-INCH
- CURB RAMP DETECTABLE WARNING FIELDS SHALL BE 2'X5' OR 2'X2.5'


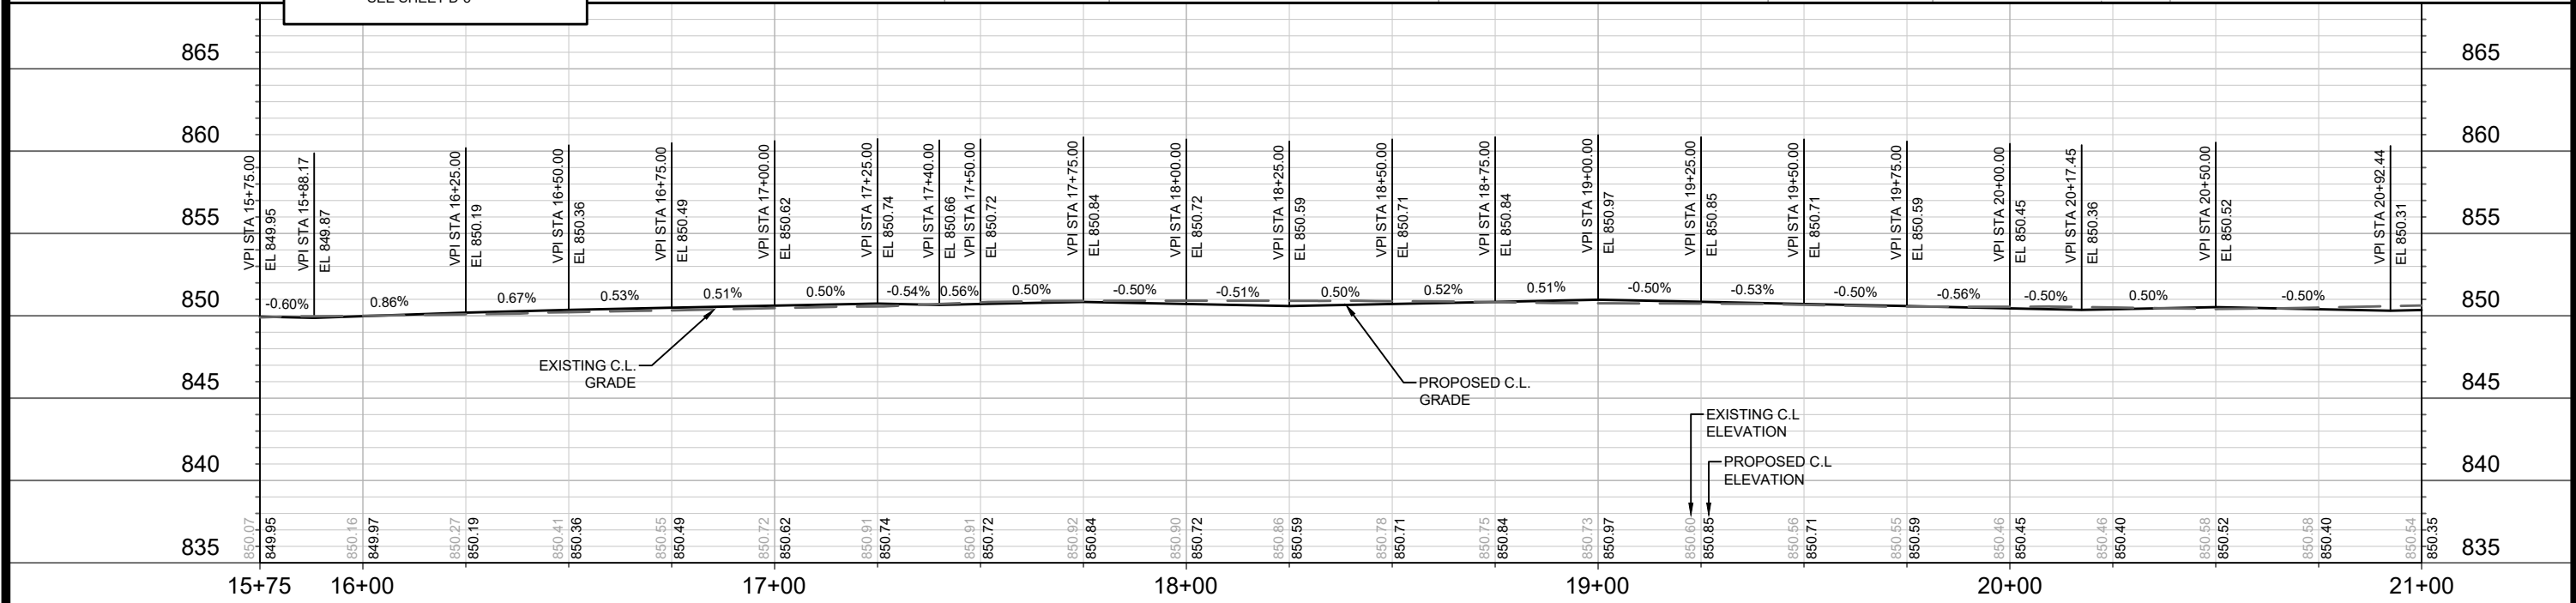


14076	MADISON, WI	8742	CONTRACT NO:
STREET PLAN & PROFILES - RUTLEDGE STREET			
RUTLEDGE STREET ASSESSMENT DISTRICT - 2024			
M:\DESIGN\Projects\14076\CAD\Streets\14076EN-PnP.dwg			
CITY OF MADISON WISCONSIN			
14076			
P-2			

LEGEND

- SAWCUT PAVEMENT
- CONSTRUCTION FENCE
- CLEAR AND GRUB
- 2.00" FULL WIDTH GRINDING SURFACE HMA 4 LT 58-28 S
- TERRACE EXCAVATION FOR TREE PLANTING SEE SHEET D-3

MATCH LINE 21+00.00

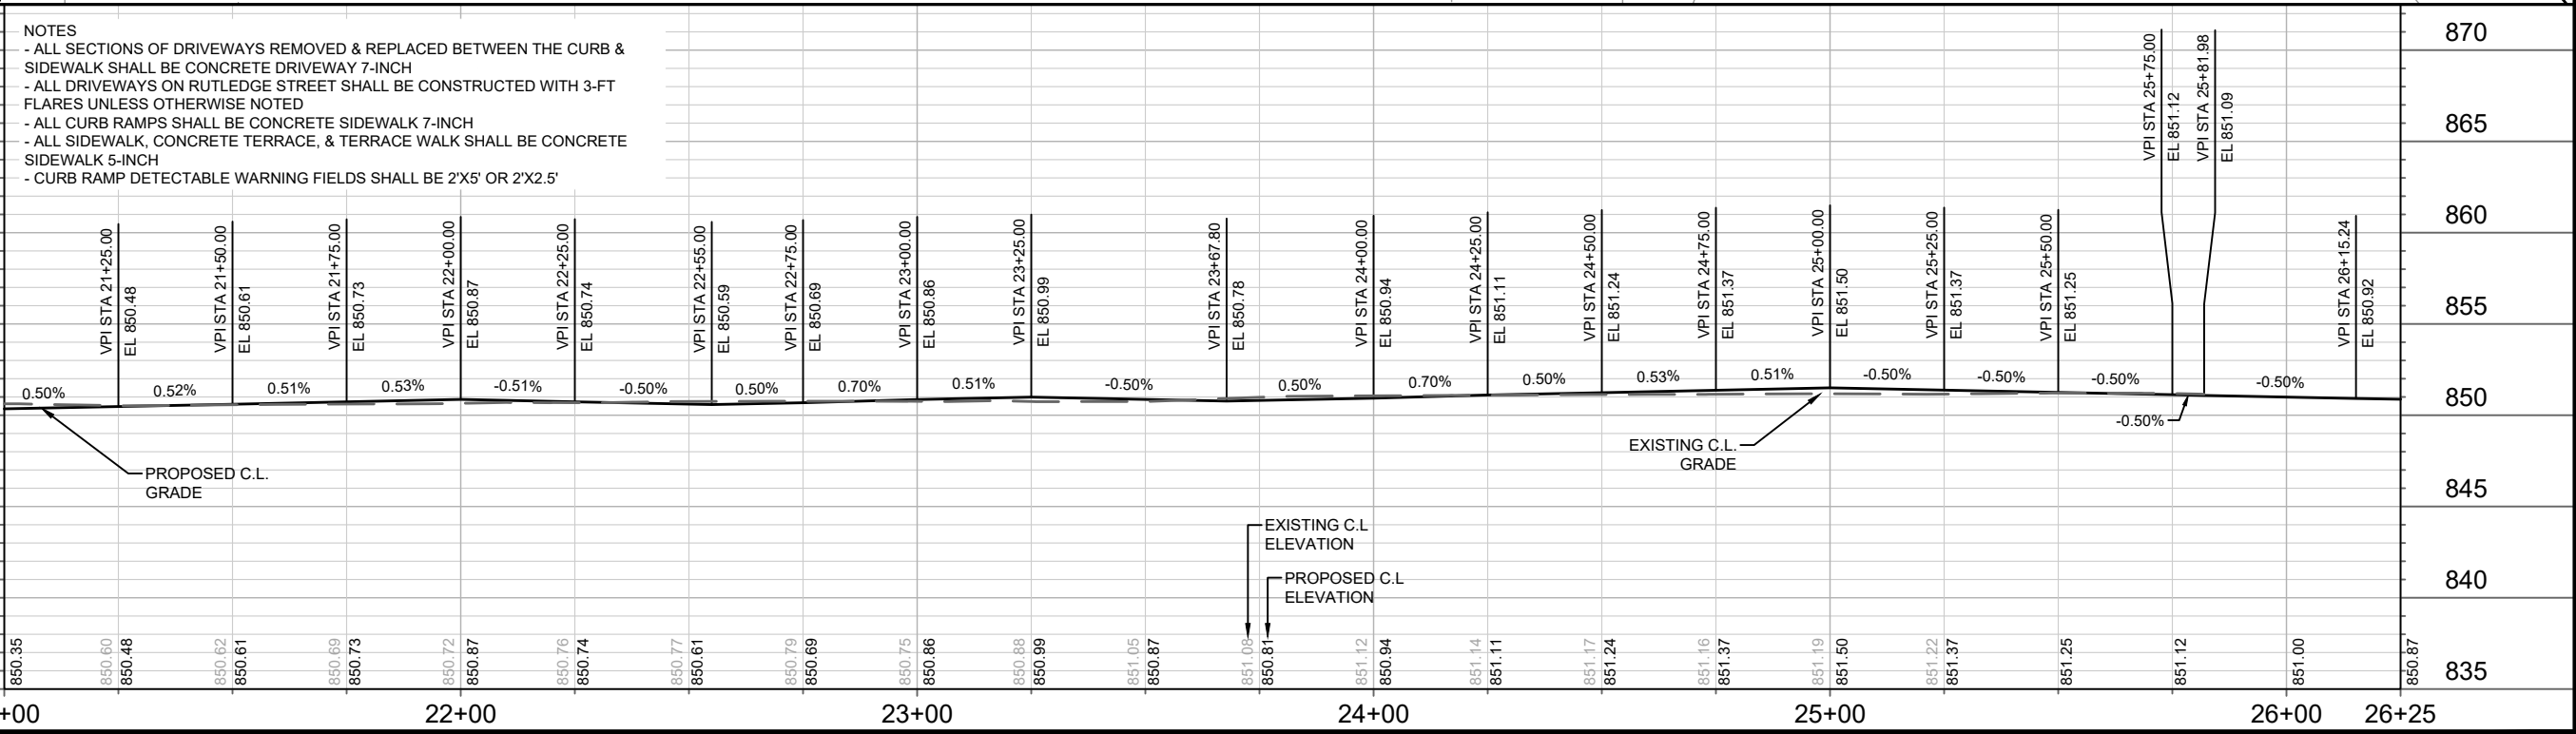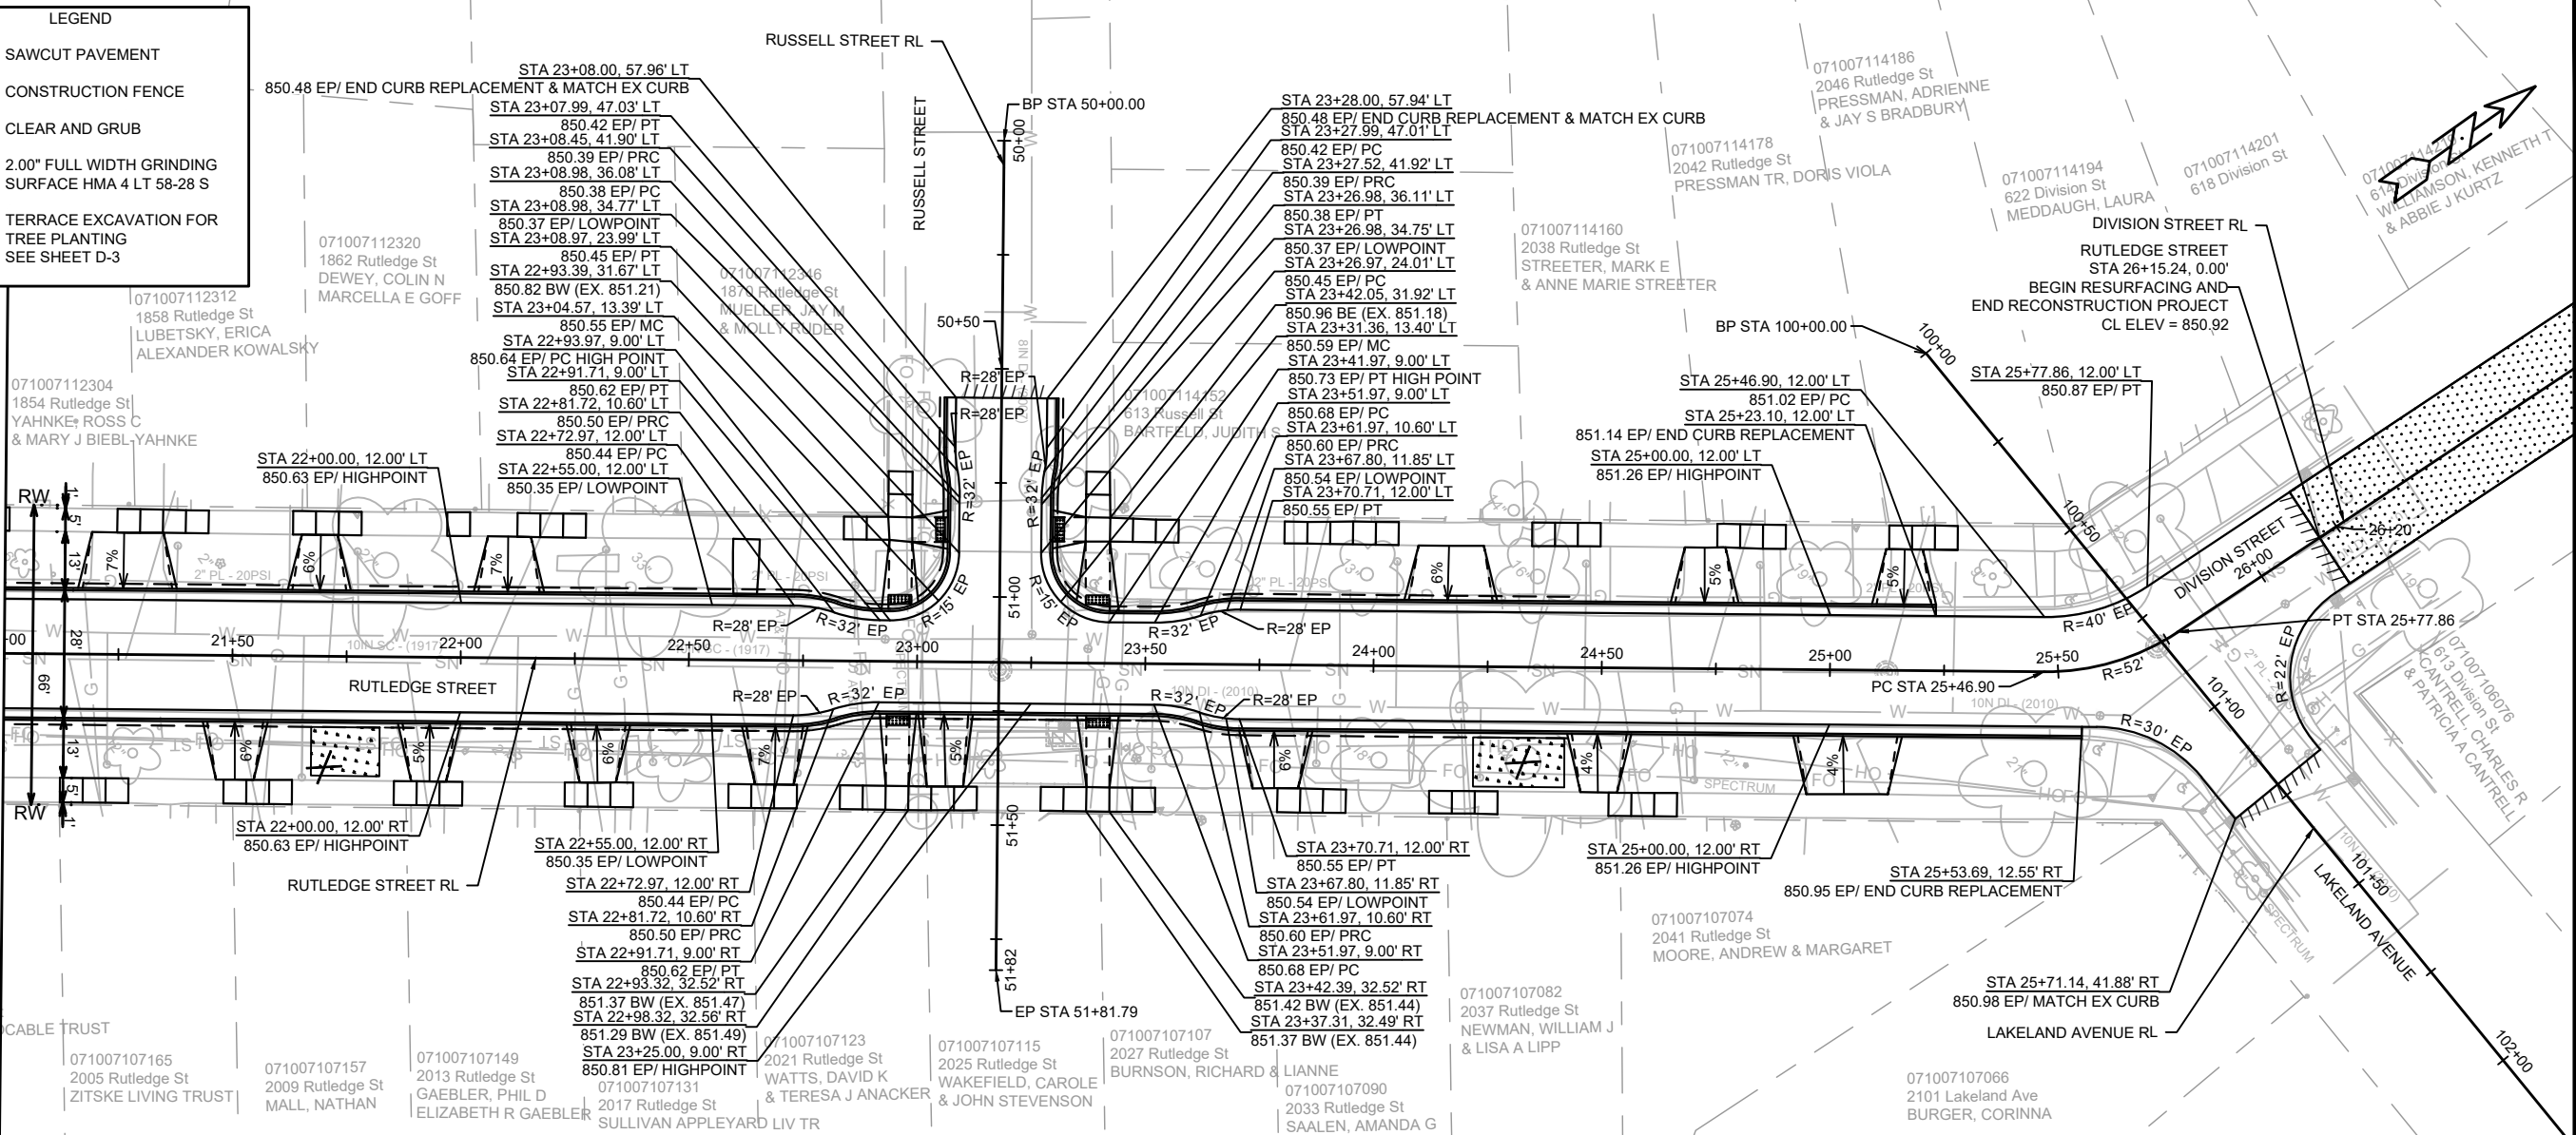

14076

MADISON, WI

CONTRACT NO: 8742



STREET PLAN & PROFILES - RUTLEDGE STREET


RUTLEDGE STREET ASSESSMENT DISTRICT - 2024

14076

P-3

CONTRACTOR SHALL REM & REP SIDEWALK AS
NEEDED FOR LATERALS (MAX. OF 4 SW
SQUARES PER LATERAL)

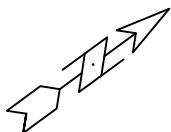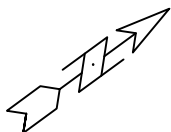

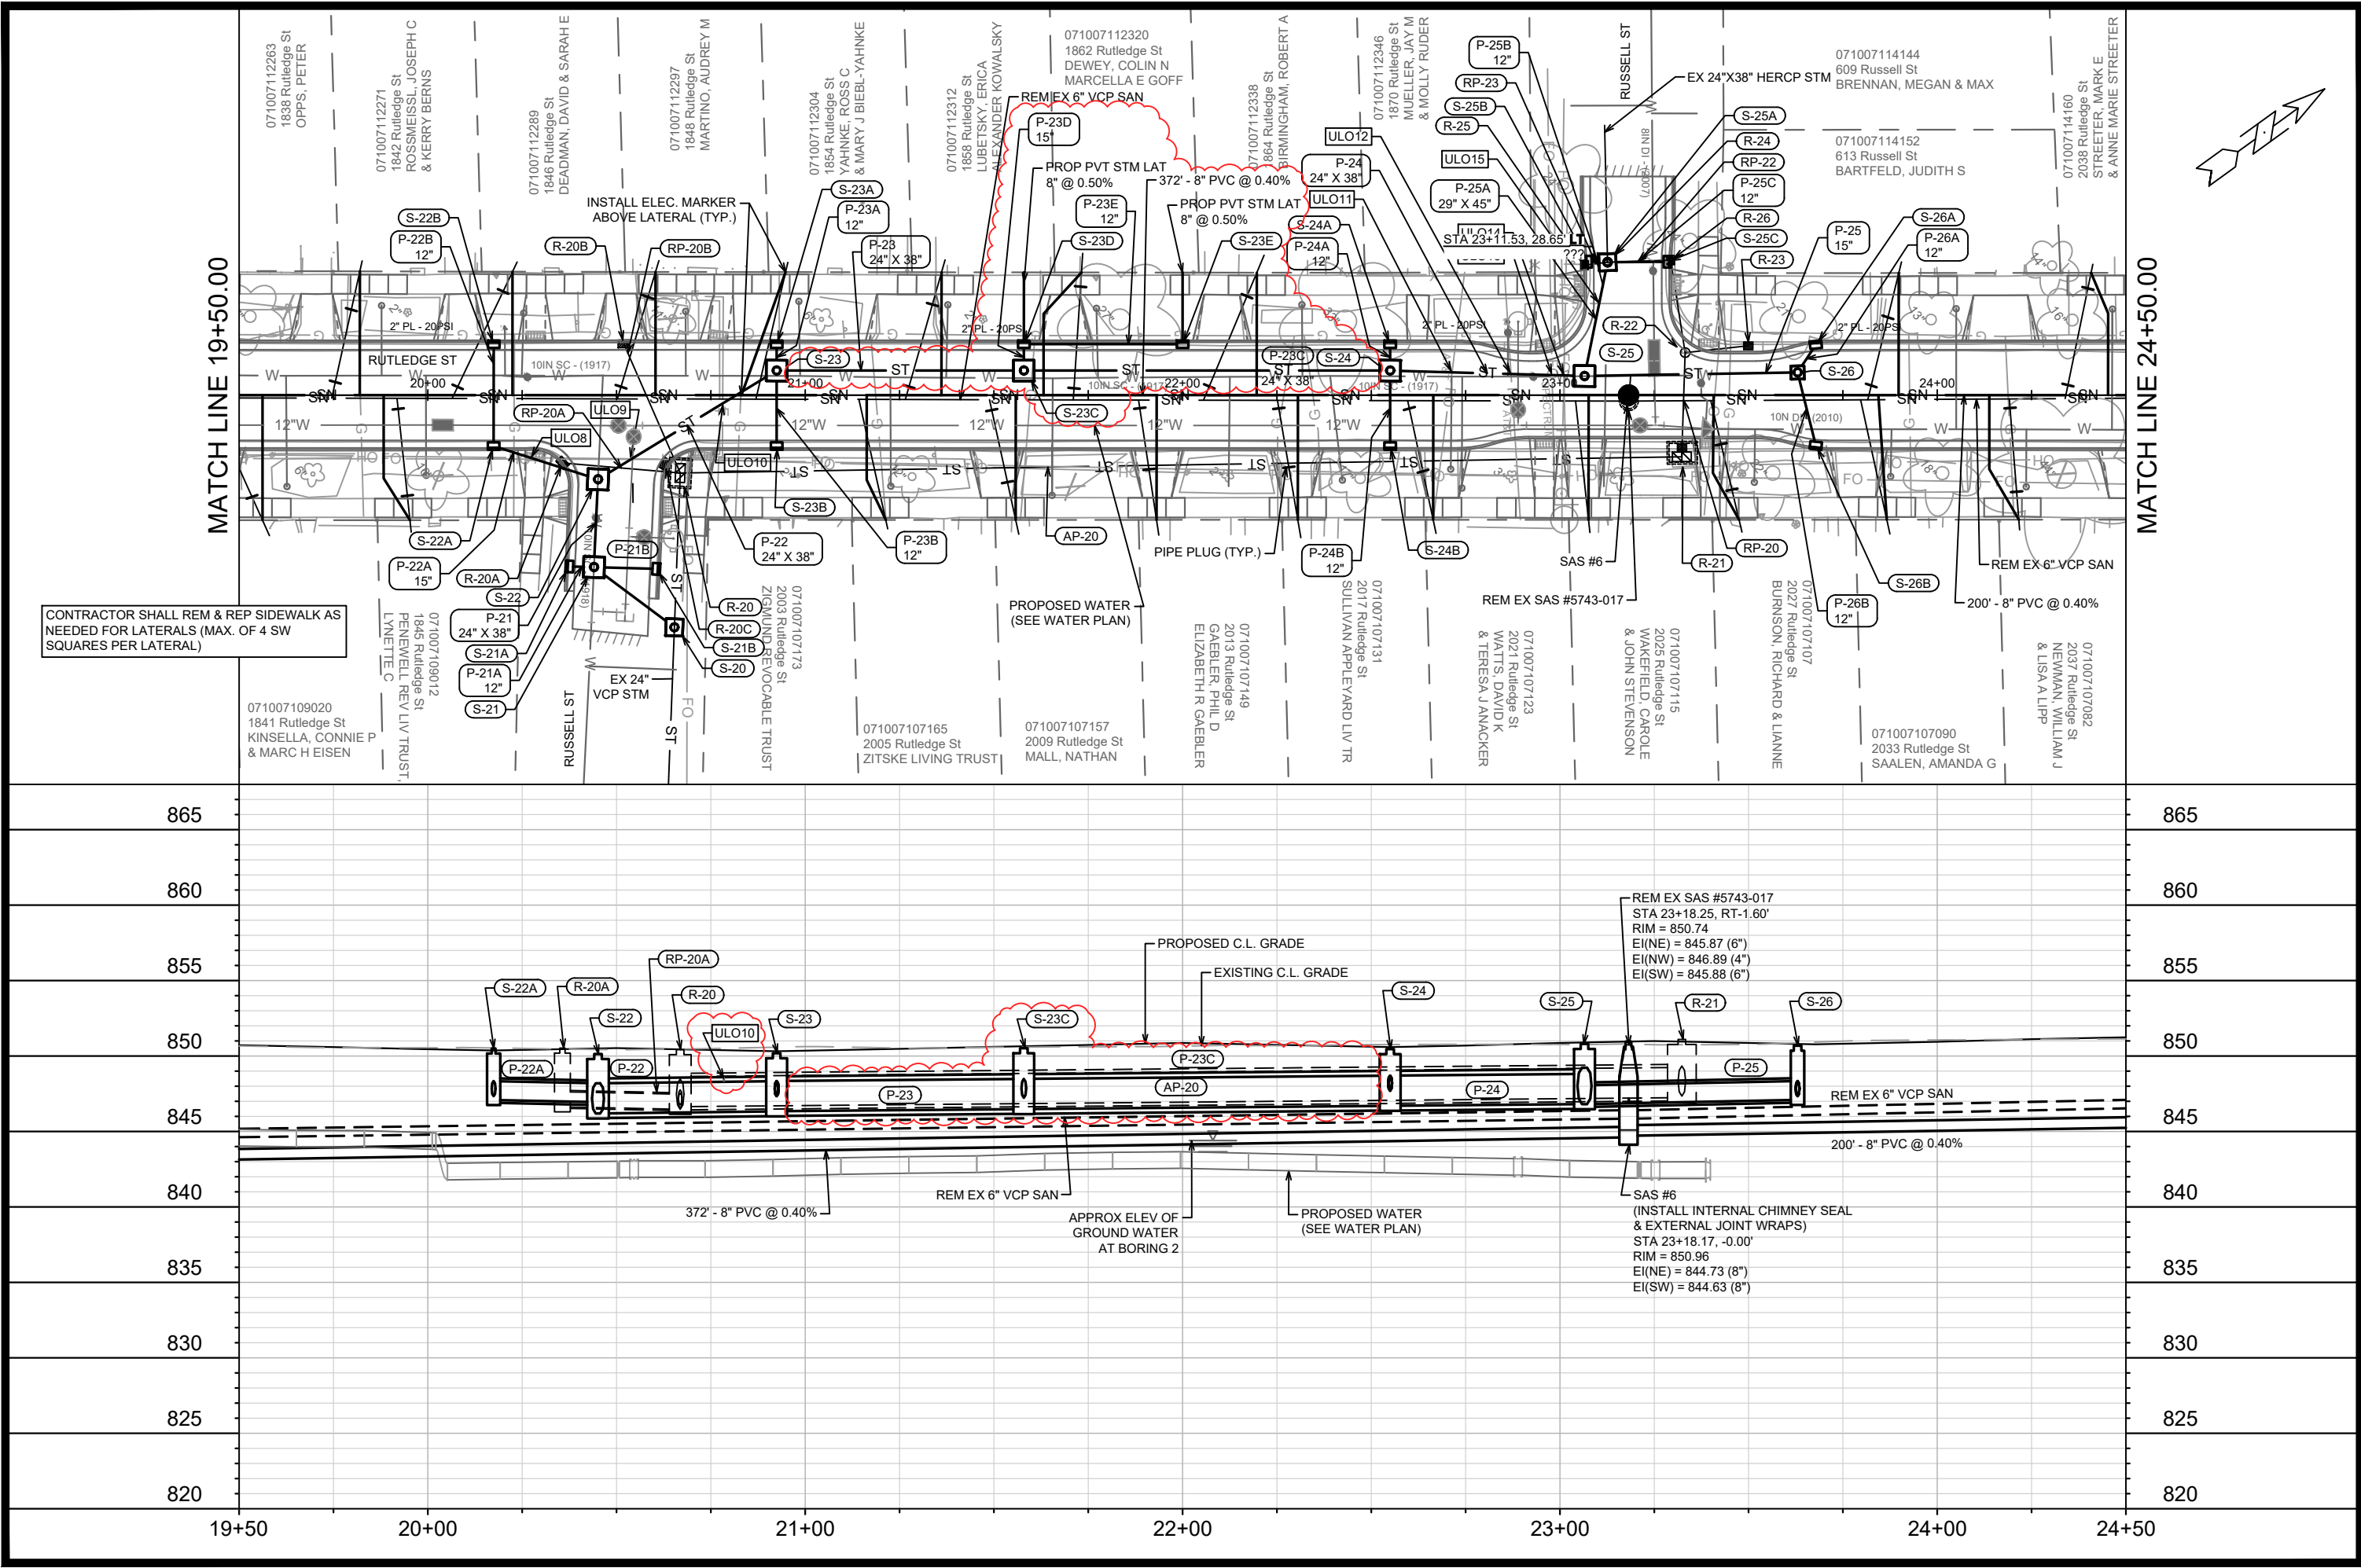

14076		MADISON, WI		CONTRACT NO: 8742	
RUTLEDGE STREET SEWER PLAN AND PROFILE		RUTLEDGE STREET ASSESSMENT DISTRICT - 2024		M:\DESIGN\Projects\14076\CAD\Sewers\14076SWR-PipeNetwork.dwg	
		14076		U-3	

MARK	REVISION	DATE	BY
1	STORM SWR & NEW STM LAT	4/3/25	KDF

Scale: 1" = 40'

Designed By: NGV Date: 4/7/2025 3:08 PM

SANITARY SEWER SCHEDULE

PROPOSED SANITARY STRUCTURES

SAS NO.	STATION	LOCATION (OFFSET)	TOP OF CASTING	E.I.	DEPTH	NOTES
RUTLEDGE STREET						
COUPLING #1	10+70.06	LT-3.38'	-	839.65	-	-
SAS #1	10+85.05	LT-2.80'	849.19	839.70	9.50	[1], [2]
SAS #2	14+64.04	CL	850.07	840.89	9.18	[1], [2]
SAS #3	15+46.16	CL	850.05	841.24	8.81	[1], [2]
SAS #4	16+12.17	CL	850.08	841.60	8.48	[1], [2]
SAS #5	19+46.17	CL	850.73	843.04	7.69	[1], [2]
SAS #6	23+18.17	CL	850.96	844.63	6.33	[1], [2]
SAS #7	25+18.17	CL	851.41	845.53	5.88	[1], [2]

SANITARY STRUCTURE REMOVALS

STRUCTURE ID NO.	STATION	LOCATION (OFFSET)	TOP OF CASTING	E.I.	DEPTH	NOTES
RUTLEDGE STREET						
SAS #5744-024	11+33.82	LT-39.00'	849.63	844.00	5.63	-
SAS #5744-012	13+30.64	RT-0.02'	849.59	842.70	6.89	-
SAS #5744-011	15+43.55	RT-14.40'	849.88	839.60	10.28	-
SAS #5744-038	15+47.40	RT-8.69'	849.80	841.22	8.58	-
SAS #5744-018	19+41.63	RT-0.74'	850.71	841.22	9.49	-
SAS #5743-017	23+18.25	RT-1.60'	850.74	845.87	4.87	-
SAS #5743-018	25+12.38	RT-0.47'	851.14	846.87	4.27	-

PROPOSED SANITARY PIPES

FROM (DNSTM)	TO (UPSTM)	DWNSTRM E.I.	UPSTRM E.I.	PLAN (PAY) LGTH (FT)	SLOPE (%)	PIPE SIZE	PVC TYPE	NOTES
RUTLEDGE STREET								
COUPLING #1	SAS #1	839.65	839.70	15	0.30%	10"	C900	-
SAS #1	SAS #2	839.75	840.89	379	0.30%	10"	SDR-35	-
SAS #2	SAS #3	840.99	841.24	82	0.30%	10"	SDR-35	-
SAS #3	SAS #4	841.34	841.60	66	0.40%	8"	C900	-
SAS #4	SAS #5	841.70	843.04	334	0.40%	8"	SDR-35	-
SAS #5	SAS #6	843.14	844.63	372	0.40%	8"	SDR-35	-
SAS #6	SAS #7	844.73	845.53	200	0.40%	8"	SDR-35	-

SANITARY PIPES REMOVALS & ABANDONMENTS

REMOVE FROM	REMOVE TO	PIPE LENGTH	PAY LENGTH	PIPE SIZE	PIPE TYPE	NOTES
RUTLEDGE STREET						
SAS #5744-012	SAS #5744-024	197	0	6"	VCP	REMOVAL
SAS #5745-010	SAS #5744-011	504	500	18"	CI	ABANDON, 32.7 CY OF SLURRY
SAS #5744-038	SAS #5744-012	219	85	6"	VCP	REMOVAL
SAS #5744-011	SAS #5744-038	8	8	8"	VCP	REMOVAL
SAS #5744-038	SAS #5744-018	394	280	8"	VCP	REMOVAL
SAS #5744-018	SAS #5743-017	377	0	6"	VCP	REMOVAL
SAS #5743-017	SAS #5743-018	194	0	6"	VCP	REMOVAL

SPECIFIC NOTES

- [1] INSTALL RIGID INTERNAL CHIMNEY SEAL IN ACCORDANCE WITH SDD 5.7.17
- [2] INSTALL EXTERNAL SEWER ACCESS STRUCTURE JOINT SEAL PER S.D.D. 5.7.2

SANITARY SEWER SCHEDULE

RUTLEDGE ST RECONSTRUCTION

M:\DESIGN\Projects\14076\CAD\Sewers\114076SWR-Sewer Schedule.xls\$Stm Schedule U-7

14076

U-5

STORM SEWER SCHEDULE

* REVISED 4/3/2025 KDF

PROPOSED STORM STRUCTURES

STRUC. NO.	STATION	LOCATION (OFFSET)	TYPE	TOP OF CASTING	E.I.	DEPTH	NOTES
RUTLEDGE STREET							
S-0	15+43.29	RT-40.73'	4X4 SAS	849.62	846.12	3.50	FP, W/R-1550-0054
S-0A	15+57.54	RT-43.44'	3X3 SAS	849.96	846.02	3.94	W/R-1550-0054
S-0B	15+52.38	RT-42.10'	H INLET	849.91	846.05	3.86	LP, W/R-3067-7004-VB
S-0C	15+30.68	RT-36.87'	H INLET	849.91	846.60	3.31	LP, W/R-3067-7004-VB
S-1	15+47.18	RT-22.11'	4X4 SAS	849.73	846.12	3.61	FP, W/R-1550-0054
S-1A	15+13.94	LT-51.54'	TERR IN 3	849.46	846.44	3.02	LP, FP
S-1B	15+52.93	LT-46.45'	TERR IN 3	849.46	846.55	2.91	LP, FP
S-2	15+06.92	LT-5.75'	4X4 SAS	849.68	846.18	3.50	FP, W/R-1550-0054
S-2A	15+06.92	LT-10.50'	H INLET	849.99	846.70	3.29	LP, W/R-3067-7004-VB
S-2B	15+06.92	RT-10.50'	H INLET	849.99	846.76	3.23	LP, W/R-3067-7004-VB
S-3	13+69.26	LT-6.50'	4X4 SAS	849.60	846.32	3.28	FP, W/R-1550-0054
S-3A	13+69.25	LT-13.50'	H INLET	849.87	846.89	2.98	LP, FP, W/R-3067-7004-VB
S-3B	13+69.25	RT-13.50'	H INLET	849.87	846.92	2.95	LP, FP, W/R-3067-7004-VB
S-4	13+25.50	LT-6.50'	3X3 SAS	849.58	846.39	3.19	FP, W/R-1550-0054
S-4A	13+25.83	LT-37.75'	TAP	-	846.35	-	-
S-5	13+00.93	LT-13.50'	H INLET	849.72	846.77	2.95	LP, FP, W/R-3067-7004-VB
S-6	13+00.93	RT-13.50'	H INLET	849.72	846.91	2.81	LP, FP, W/R-3067-7004-VB
S-10	15+88.17	RT-10.57'	3X3 SAS	850.07	846.27	3.80	FP, LP, W/R-3067-7004-VB
S-10A	15+88.17	LT-10.57'	H INLET	850.07	846.90	3.17	LP, W/R-3067-7004-VB
S-11	16+12.42	LT-6.00'	3X3 SAS	849.96	846.43	3.53	FP, W/R-1550-0054
S-12	17+40.00	LT-5.95'	3X3 SAS	850.54	847.07	3.47	FP, W/R-1550-0054
S-12A	17+40.00	LT-13.50'	H INLET	850.80	847.61	3.19	LP, W/R-3067-7004-VB
S-12B	17+40.00	RT-13.50'	H INLET	850.80	847.67	3.13	LP, W/R-3067-7004-VB
S-13	18+25.00	LT-5.92'	3X3 SAS	850.47	847.50	2.97	FP, W/R-1550-0054
S-13A	18+25.00	LT-13.50'	H INLET	850.73	847.79	2.94	LP, FP, W/R-3067-7004-VB
S-13B	18+25.00	RT-13.50'	H INLET	850.73	847.85	2.88	LP, FP, W/R-3067-7004-VB
* S-13C	18+12.88	RT-13.50'	H INLET	850.79	847.91	2.88	FP, W/R-3067-7004-V

PROPOSED STORM PIPES

PIPE NO.	FROM (DNSTM)	TO (UPSTM)	DISCH. E.I.	INLET E.I.	PLAN (PAY) LGTH (FT)	PIPE LGTH (FT)	SLOPE (%)	PIPE SIZE	TYPE	NOTES
RUTLEDGE STREET										
P-0	S-0	S-1	846.02	846.12	19	15.0	0.67%	24"X38"	HERCP	-
P-0A	S-0A	S-0B	846.02	846.05	5.5	2.8	1.06%	15"	RCP	-
P-0B	S-0	S-0B	846.02	846.05	6	2.8	1.07%	15"	RCP	-
P-0C	S-0	S-0C	846.52	846.60	15.5	12.4	0.64%	12"	RCP	-
P-1	S-1	S-2	846.12	846.18	50.5	45.9	0.13%	19"X30"	HERCP	-
P-1A	S-1	S-1A	846.12	846.44	78.5	75.0	0.43%	18"	RCP	-
P-1B	S-1A	S-1B	846.44	846.55	30.5	27.0	0.41%	18"	RCP	-
P-2	S-2	S-3	846.18	846.32	138	133.7	0.10%	19"X30"	HERCP	-
P-2A	S-2	S-2A	846.68	846.70	5	1.8	1.14%	12"	RCP	-
P-2B	S-2	S-2B	846.68	846.76	16	13.3	0.60%	12"	RCP	-
P-3	S-3	S-4	846.32	846.39	44	40.3	0.17%	18"	RCP	-
P-3A	S-3	S-3A	846.82	846.89	7	4.0	1.75%	12"	RCP	-
P-3B	S-3	S-3B	846.82	846.92	20	17.0	0.59%	12"	RCP	-
P-4	S-4	S-5	846.64	846.77	25.5	22.4	0.58%	15"	RCP	-
P-4A	S-4	S-4A	846.39	846.35	31.5	28.3	-0.14%	18"	RCP	-
P-5	S-5	S-6	846.77	846.91	27	25.0	0.56%	12"	RCP	-
P-10	S-1	S-10	846.12	846.27	41	37.1	0.40%	18"	RCP	-
P-10A	S-10	S-10A	846.77	846.90	21	18.6	0.70%	12"	RCP	-
P-11	S-10	S-11	846.27	846.43	29.5	25.9	0.62%	18"	RCP	-
P-12	S-11	S-12	846.43	847.07	127.5	124.1	0.52%	18"	RCP	-
P-12A	S-12	S-12A	847.57	847.61	7.5	5.1	0.79%	12"	RCP	-
P-12B	S-12	S-12B	847.57	847.67	19.5	17.0	0.59%	12"	RCP	-
P-13	S-12	S-13	847.07	847.50	85	82.0	0.52%	15"	RCP	-
P-13A	S-13	S-13A	847.75	847.79	7.5	5.1	0.79%	12"	RCP	-
P-13B	S-13	S-13B	847.75	847.85	19.5	16.9	0.59%	12"	RCP	-
* P-13C	S-13B	S-13C	847.85	847.91	12	9.1	0.66%	12"	RCP	

STORM STRUCTURE ADJUSTMENTS

ADJUST NO.	STATION	LOCATION (OFFSET)	EX. TOC ELEV.	ADJUST ELEV.	ADJUST DIFF.	NOTES
RUTLEDGE STREET						
ADJ-1	13+19.55	LT-37.35'	849.34	849.42	0.08	INLET
ADJ-2	13+46.65	LT-38.44'	849.27	849.42	0.15	INLET

SPECIFIC NOTES

STORM SEWER SCHEDULE

RUTLEDGE ST RECONSTRUCTION

M:\DESIGN\Projects\14076\CAD\Sewers\14076SWR-Sewer Schedule.xls\$Stm Schedule U-7

STORM SEWER SCHEDULE

* REVISED 4/3/2025 KDF

PROPOSED STORM STRUCTURES

STRUC. NO.	STATION	LOCATION (OFFSET)	TYPE	TOP OF CASTING	E.I.	DEPTH	NOTES
RUTLEDGE STREET							
S-20	20+65.35	RT-61.55'	4X4 SAS	850.00	846.31	3.69	FP, W/R-1550-0054
S-21	20+44.02	RT-45.59'	5X5 SAS	850.01	846.44	3.57	FP, W/R-1550-0054
S-21A	20+37.50	RT-45.41'	H INLET	850.47	847.47	3.00	LP, W/R-3067-7004-VB
S-21B	20+60.55	RT-46.06'	H INLET	850.47	847.52	2.95	LP, FP, W/R-3067-7004-VB
S-22	20+45.10	RT-22.33'	5X5 SAS	850.14	846.19	3.95	FP, W/R-1550-0054
S-22A	20+17.44	RT-13.50'	H INLET	850.50	847.09	3.41	LP, FP, W/R-3067-7004-VB
S-22B	20+17.46	LT-13.50'	H INLET	850.50	847.48	3.02	LP, W/R-3067-7004-VB
S-23	20+92.44	LT-6.50'	5X5 SAS	850.18	846.33	3.85	FP, W/R-1550-0054
S-23A	20+92.44	LT-13.50'	H INLET	850.45	847.38	3.07	LP, W/R-3067-7004-VB
S-23B	20+92.44	RT-13.50'	H INLET	850.45	847.44	3.01	LP, W/R-3067-7004-VB
* S-23C	21+57.94	LT-6.50'	5X5 SAS	850.52	846.48	4.04	FP, W/R-1550-0054
* S-23D	21+57.94	LT-13.50'	H INLET	850.78	847.27	3.51	W/R-3067-7004-VB
* S-23E	22+00.00	LT-13.50'	H INLET	851.00	847.73	3.27	W/R-3067-7004-VB
S-24	22+55.00	LT-6.50'	5X5 SAS	850.46	846.70	3.76	FP, W/R-1550-0054
S-24A	22+55.00	LT-13.50'	H INLET	850.72	847.74	2.98	LP, W/R-3067-7004-VB
S-24B	22+55.00	RT-13.50'	H INLET	850.72	847.80	2.92	LP, W/R-3067-7004-VB
S-25	23+06.52	LT-5.07'	5X5 SAS	850.79	846.81	3.98	FP, W/R-1550-0054
S-25A	23+12.61	LT-35.23'	4X4 SAS	850.45	846.88	3.57	FP, W/R-1550-0054
S-25B	23+07.48	LT-35.36'	H INLET	850.75	847.91	2.84	LP, FP, W/R-3067-7004-VB
S-25C	23+28.48	LT-35.35'	H INLET	850.75	847.96	2.79	LP, FP, W/R-3067-7004-VB
S-26	23+62.97	LT-6.00'	3X3 SAS	850.69	847.09	3.60	W/R-1550-0054
S-26A	23+67.81	LT-13.36'	H INLET	850.91	847.38	3.53	LP, W/R-3067-7004-VB
S-26B	23+67.81	RT-13.36'	H INLET	850.91	847.44	3.47	LP, W/R-3067-7004-VB
S-30	10+78.42	RT-13.58'	TAP	-	846.03	-	-
S-31	11+75.00	RT-13.50'	H INLET	849.59	846.75	2.84	LP, FP, W/R-3067-7004-VB
S-32	11+75.00	LT-13.50'	H INLET	849.59	846.88	2.71	LP, FP, W/R-3067-7004-VB

PROPOSED STORM PIPES

PIPE NO.	FROM (DNSTM)	TO (UPSTM)	DISCH. E.I.	INLET E.I.	PLAN (PAY) LGTH (FT)	PIPE LGTH (FT)	SLOPE (%)	PIPE SIZE	TYPE	NOTES
RUTLEDGE STREET										
P-20	S-20	S-21	846.31	846.44	26.5	21.0	0.62%	24"	RCP	-
P-21	S-21	S-22	846.13	846.19	23.5	18.3	0.33%	24"X38"	HERCP	-
P-21A	S-21	S-21A	847.44	847.47	6.5	3.0	0.99%	12"	RCP	-
P-21B	S-21	S-21B	847.44	847.52	16.5	13.0	0.61%	12"	RCP	-
P-22	S-22	S-23	846.19	846.33	55.5	49.4	0.28%	24"X38"	HERCP	-
P-22A	S-22	S-22A	846.94	847.09	29.04	24.9	0.60%	15"	RCP	-
P-22B	S-22A	S-22B	847.34	847.48	27	25.0	0.56%	12"	RCP	-
* P-23	S-23	S-23C	846.34	846.48	65.5	60.5	0.23%	24"X38"	HERCP	-
P-23A	S-23	S-23A	847.34	847.38	7	3.5	1.14%	12"	RCP	-
P-23B	S-23	S-23B	847.34	847.44	20	16.5	0.61%	12"	RCP	-
* P-23C	S-23C	S-24	846.48	846.70	97	92.1	0.24%	24"X38"	HERCP	-
* P-23D	S-23C	S-23D	847.23	847.27	7	3.5	1.14%	15"	RCP	-
* P-23E	S-23D	S-23E	847.52	847.73	42	39.1	0.54%	12"	RCP	-
P-24	S-24	S-25	846.70	846.81	51.5	46.6	0.24%	24"X38"	HERCP	-
P-24A	S-24	S-24A	847.70	847.74	7	3.5	1.14%	12"	RCP	-
P-24B	S-24	S-24B	847.70	847.80	20	16.5	0.61%	12"	RCP	-
P-25	S-25	S-26	846.81	847.09	56.5	52.5	0.53%	15"	RCP	-
P-25A	S-25	S-25A	846.81	846.88	31	26.2	0.27%	24"X38"	HERCP	-
P-25B	S-25A	S-25B	847.88	847.91	5	2.1	1.41%	12"	RCP	-
P-25C	S-25A	S-25C	847.88	847.96	16	12.9	0.62%	12"	RCP	-
P-26A	S-26	S-26A	847.34	847.38	9	5.6	0.72%	12"	RCP	-
P-26B	S-26	S-26B	847.34	847.44	20	17.3	0.58%	12"	RCP	-
P-30	S-30	S-31	846.03	846.75	96.5	93.6	0.77%	12"	RCP	-
P-31	S-31	S-32	846.75	846.88	27	25.0	0.52%	12"	RCP	-

SPECIFIC NOTES

STORM SEWER SCHEDULE

RUTLEDGE ST RECONSTRUCTION

M:\DESIGN\Projects\14076\SWR-Sewer Schedule.xls]Stm Schedule U-7 (2)

14076

U-7

STORM SEWER SCHEDULE

* REVISED 4/3/2025 KDF

REMOVE STORM STRUCTURES

STRUC. NO.	STRUC. ASSET I.D.	STATION	LOCATION (OFFSET)	TYPE	NOTES
RUTLEDGE STREET					
R-1	AS #5744-019	15+60.77	RT-25.00'	CATCHBASIN	-
R-1A	IN #5744-051	15+59.39	RT-17.40'	INLET	-
R-1B	IN #5744-056	15+01.47	LT-13.80'	INLET	-
R-1C	IN #5744-053	15+63.45	LT-13.75'	INLET	-
R-1D	IN #5744-054	15+49.00	LT-35.24'	INLET	-
R-1E	IN #5744-055	15+17.66	LT-40.20'	INLET	-
R-1F	AS #5744-052	15+51.20	LT-11.78'	SAS	-
R-2	N/A	15+31.26	RT-21.06'	INLET	-
R-3	AS #5744-012	13+33.42	RT-18.53'	CATCHBASIN	-
R-3A	IN #5744-013	13+33.64	RT-13.61'	INLET	-
R-4	IN #5744-081	13+17.68	LT-18.10'	SAS	-
R-20	AS #5744-027	20+66.89	RT-20.65'	CATCHBASIN	-
R-20A	IN #5744-029	20+35.68	RT-17.99'	INLET	-
R-20B	IN #5744-028	20+51.94	LT-13.62'	INLET	-
R-20C	IN #5744-030	20+62.83	RT-18.26'	INLET	-
R-21	AS #5743-042	23+32.32	RT-16.34'	CATCHBASIN	-
R-22	AS #5743-051	23+33.19	LT-11.27'	SAS	-
R-23	IN #5743-053	23+49.91	LT-13.09'	INLET	-
R-24	AS #5743-054	23+12.61	LT-35.23'	SAS	-
R-25	IN #5743-055	23+06.49	LT-34.46'	INLET	-
R-26	IN #5743-052	23+29.37	LT-35.78'	SAS	-

STORM SEWER ULOs (5 ADDITIONAL INDISTRIBUTED ULOs INCLUDED)

ULO NO.	STATION	LOCATION (OFFSET)	TYPE	TOP ELEV.	NOTES
RUTLEDGE STREET					
ULO1	11+47.54	RT-13.50'	FIBER OPTIC	-	OVERHEAD
ULO2	11+54.16	RT-13.50'	FIBER OPTIC	-	OVERHEAD
ULO3	11+66.22	RT-13.50'	FIBER OPTIC	-	OVERHEAD
ULO4	15+46.14	RT-18.10'	FIBER OPTIC	-	OVERHEAD
* ULO5	15+34.35	LT-31.75'	3" GAS	843.89	OK
ULO6	15+79.10	RT-15.50'	FIBER OPTIC	-	-
* ULO7A	16+78.10	LT-6.05'	3" ELECTRIC	847.21	[1], CONFLICT
* ULO7B	16+78.10	LT-6.05'	1" FIVER OPTIC	847.27	[1], CONFLICT
ULO8	20+27.19	RT-16.60'	FIBER OPTIC	-	OVERHEAD
ULO9	20+53.74	RT-16.90'	FIBER OPTIC & ELECTRIC	-	OVERHEAD
* ULO10	20+78.45	RT-1.60'	3" ELECTRIC	848.58	[1], CONFLICT
ULO11	22+71.40	RT-6.00'	FIBER OPTIC	-	OVERHEAD
ULO12	22+87.03	LT-5.60'	FIBER OPTIC	-	OVERHEAD
ULO13	22+97.94	LT-5.30'	FIBER OPTIC	-	OVERHEAD
ULO14	23+01.08	LT-5.20'	FIBER OPTIC	-	OVERHEAD
* ULO15	23+11.55	LT-28.65'	3" ELECTRIC	845.58	OK
ULO16	18+51.59	RT-15.62'	FIBER OPTIC	-	OVERHEAD

REMOVE STORM PIPES

REMOVE NO.	REMOVE FROM	REMOVE TO	LGTH (FT)	PIPE SIZE	PIPE TYPE	PAID (Y/N)	NOTES
RUTLEDGE STREET							
RP-1	R-2	R-1	28	12"	VCP	Y	-
RP-1A	R-1F	R-1A	30	18"	RCP	N	-
RP-1B	R-1B	R-1F	47	12"	RCP	Y	-
RP-1C	R-1C	R-1F	12	12"	RCP	Y	-
RP-1D	R-1D	R-1F	24	15"	RCP	Y	-
RP-1E	R-1E	E-1D	23	12"	RCP	Y	-
RP-3	R-4	R-3	40	12"	VCP	N	-
RP-4	ADJ-1	R-4	19	18"	RCP	Y	-
RP-20	R-21	R-22	25	24"	VCP	Y	-
RP-20A	R-20A	R-20	31	12"	VCP	N	-
RP-20B	R-20B	R-20	37	12"	VCP	Y	-
RP-21	R-22	R-26	25	24"X38"	HERCP	Y	-
RP-22	R-26	R-24	17	24"X38"	HERCP	N	-
RP-23	R-25	R-24	6	12"	RCP	N	-
RP-24	R-23	R-22	17	12"	RCP	Y	-

STORM SEWER ABANDONMENTS

PIPE NO.	FROM (DNSTM)	TO (UPSTM)	LGTH (FT)	PIPE SIZE	TYPE	PAID (Y/N)	NOTES
RUTLEDGE STREET							
AP-1	R-3	R-2	202	12"	VCP	Y	W/PLUGS (10 PLUGS)
AP-2	S-0A	R-1	14	15"	VCP	Y	W/PLUGS (1 PLUGS)
AP-20	R-21	R-20	265	24"	VCP	Y	W/PLUGS (12 PLUGS)
AP-21	S-20	R-20	40	24"	VCP	Y	W/PLUGS (1 PLUGS)

SPECIFIC NOTES

* UTILITY TO BE RELOCATED. CONTRACTOR TO COORDINATE RELOCATION WITH PRIVATE UTILITY OWNER

STORM SEWER SCHEDULE

RUTLEDGE ST RECONSTRUCTION


M:\DESIGN\Projects\14076\CAD\Sewers\14076SWR-Sewer Schedule.xls\$Stm Schedule U-7

14076

U-8

MATCH LINE STA. 20+00


MATCH LINE STA. 25+00

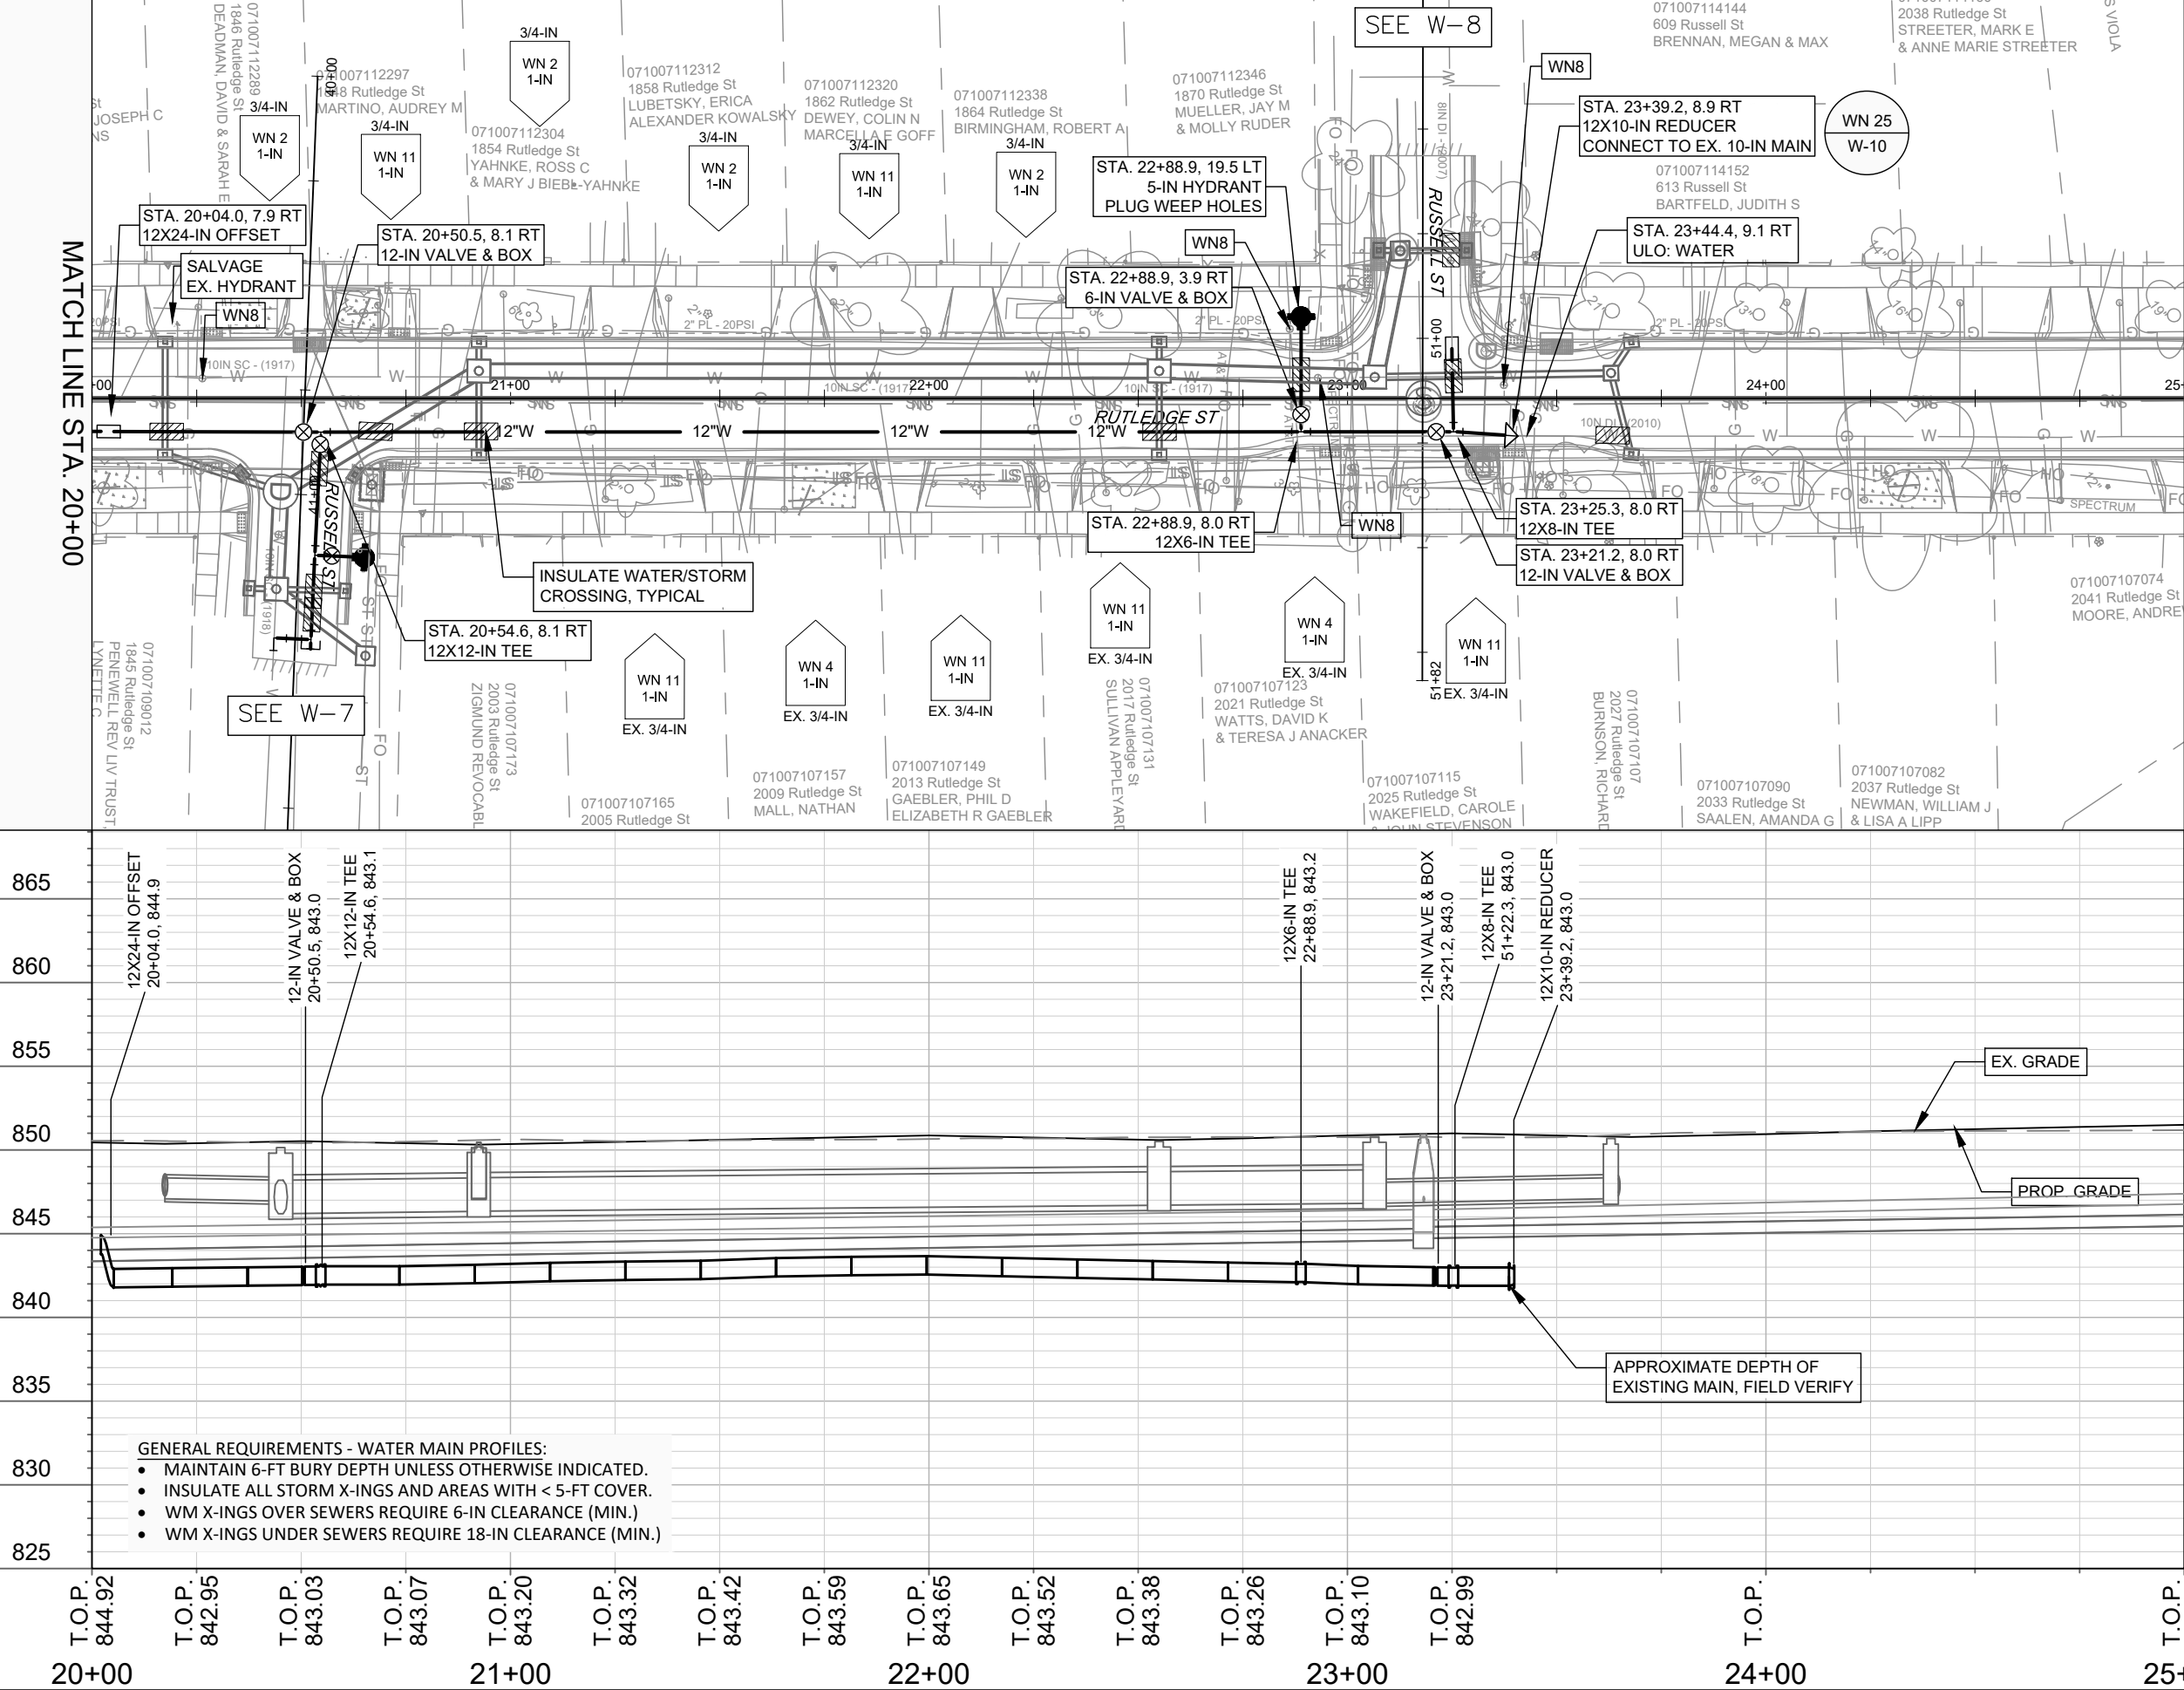

14076		MADISON, WI		CONTRACT NO: 8742	
WATER PLAN AND PROFILE - RUTLEDGE ST		RUTLEDGE STREET ASSESSMENT DISTRICT - 2024		M:\DESIGN\Projects\14076\CAD\Water\14076WU.dwg	
14076		W-3			

DATE	BY
06/06/2024	NGM

REVISION	DATE	BY
1	06/06/2024	NGM

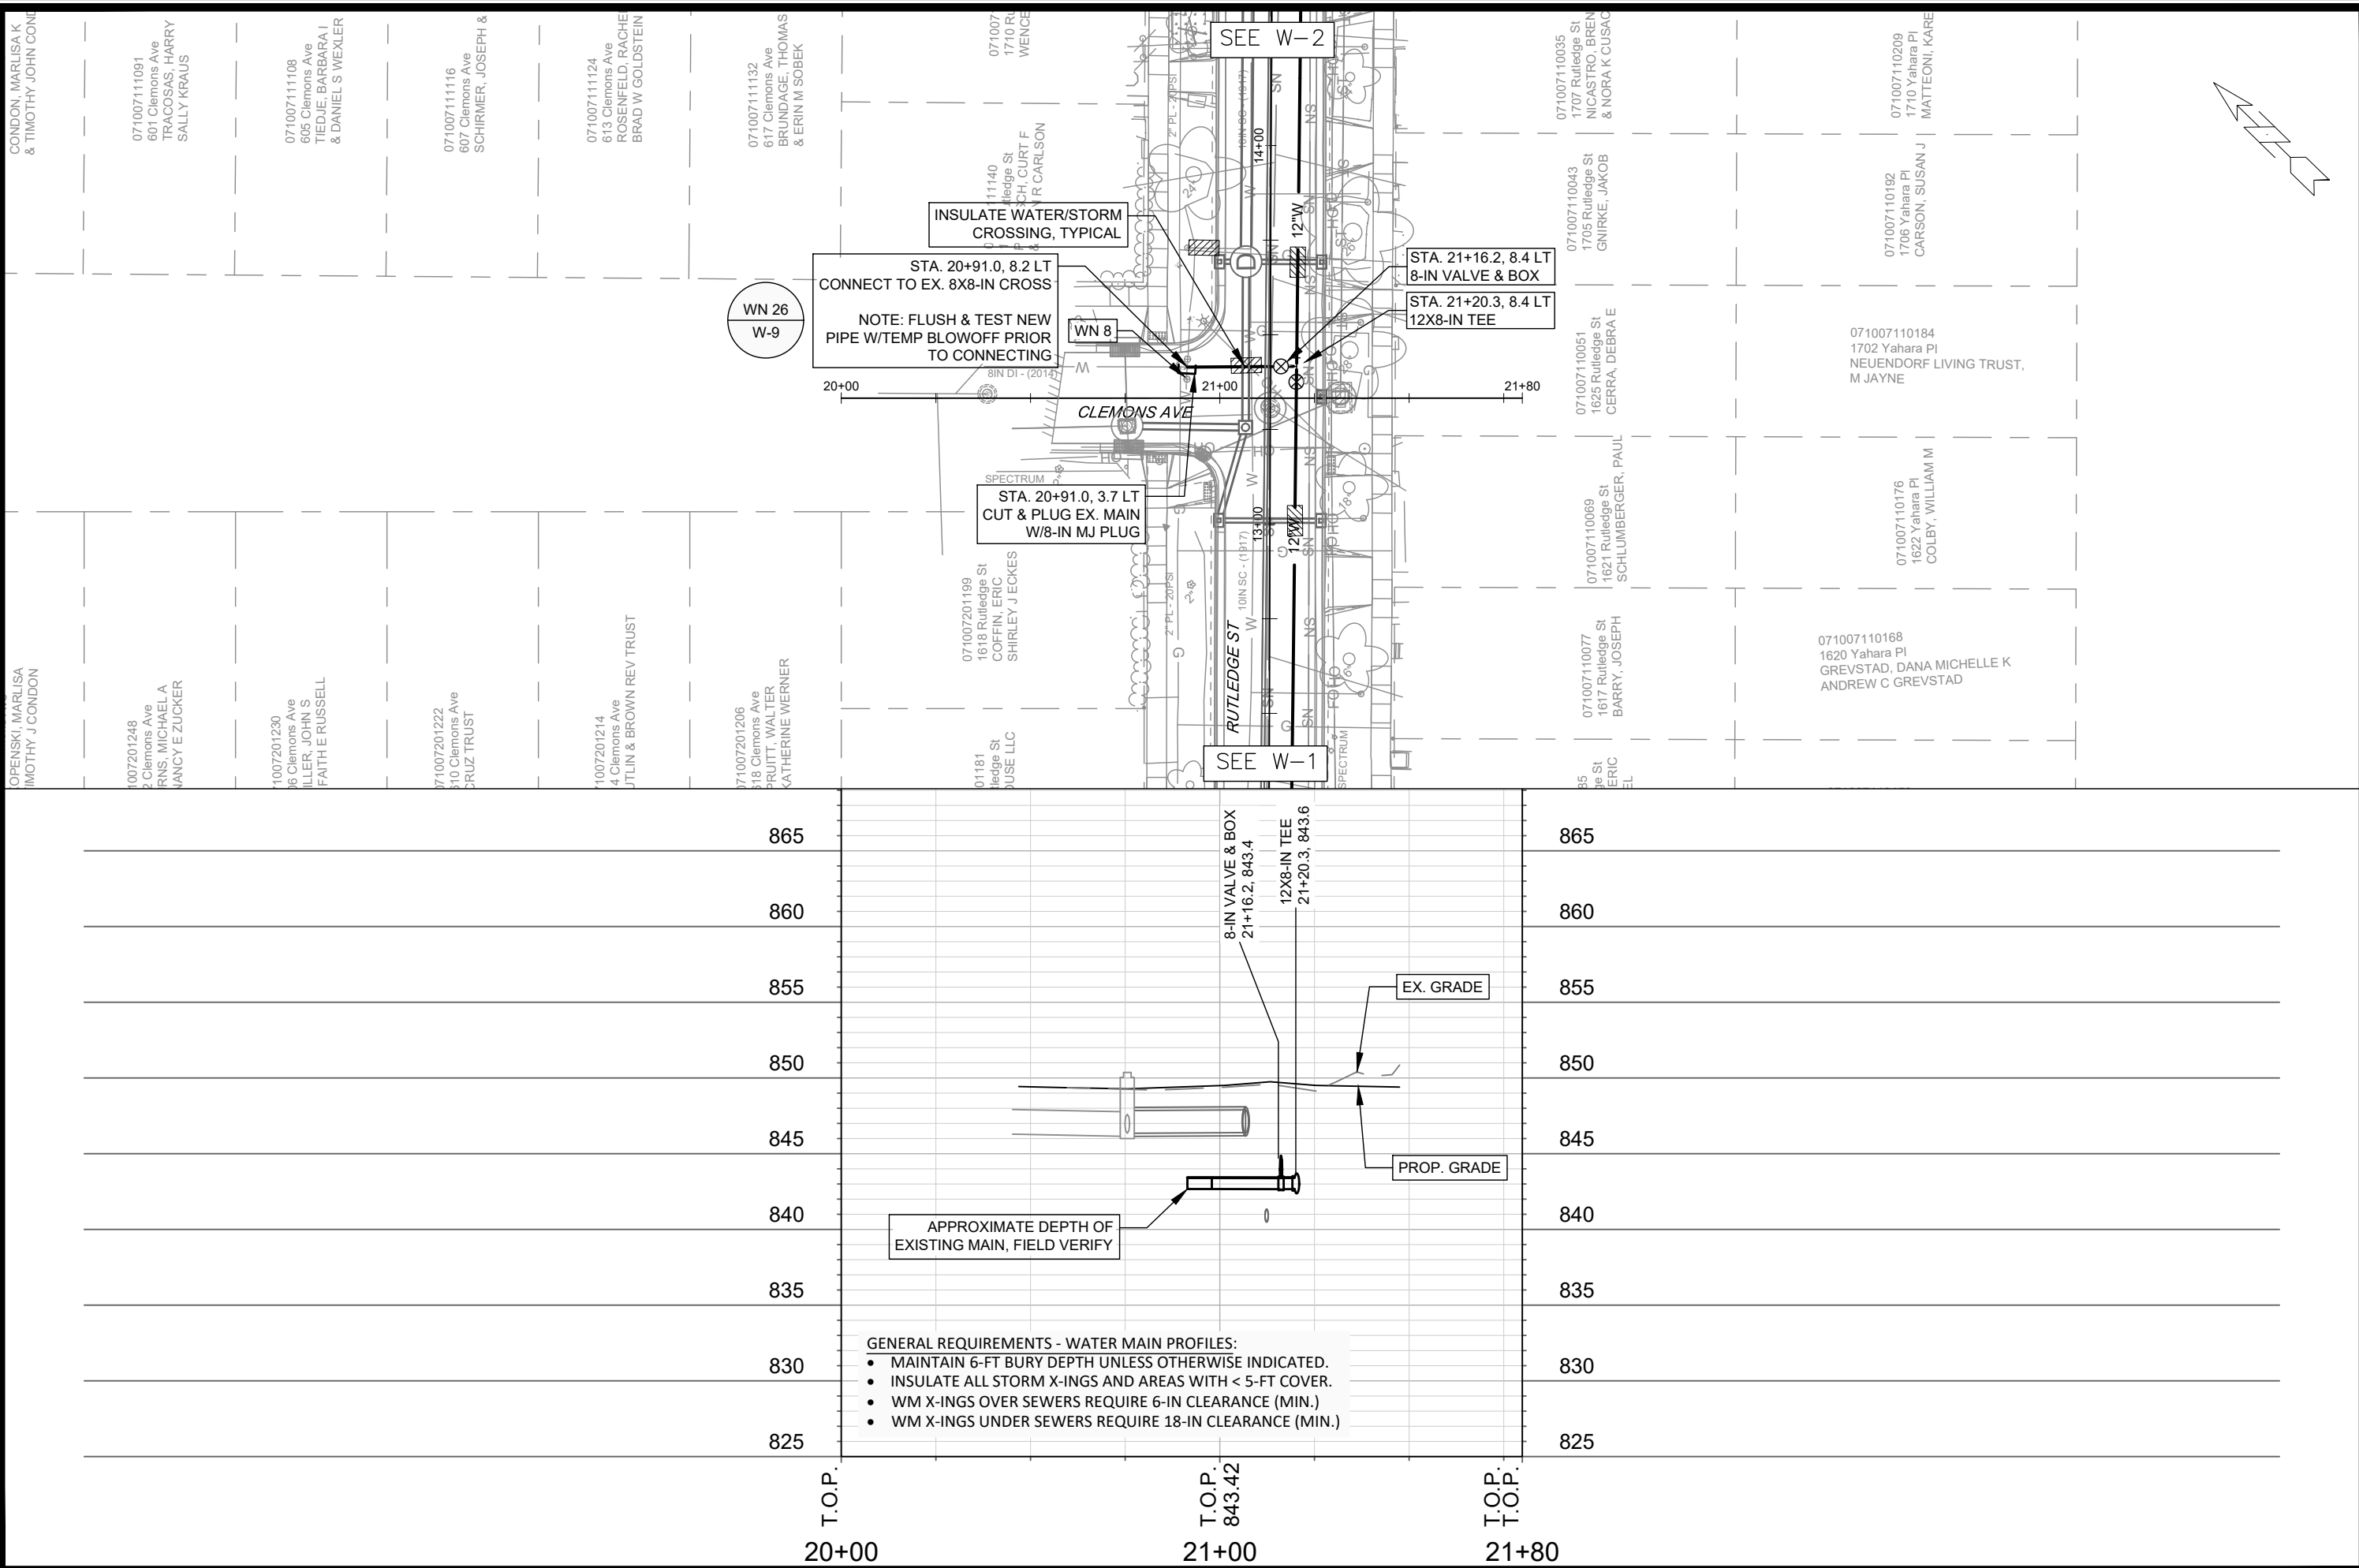

14076

W-4

WATER PLAN AND PROFILE - CLEMONS AVE

RUTLEDGE STREET ASSESSMENT DISTRICT - 2024



14076

W-4

14076

MADISON, WI


CONTRACT NO: 8742


Designed By: NGM

Date: 06/20/24 3:40 PM

Scale: 1" = 40'

W-4

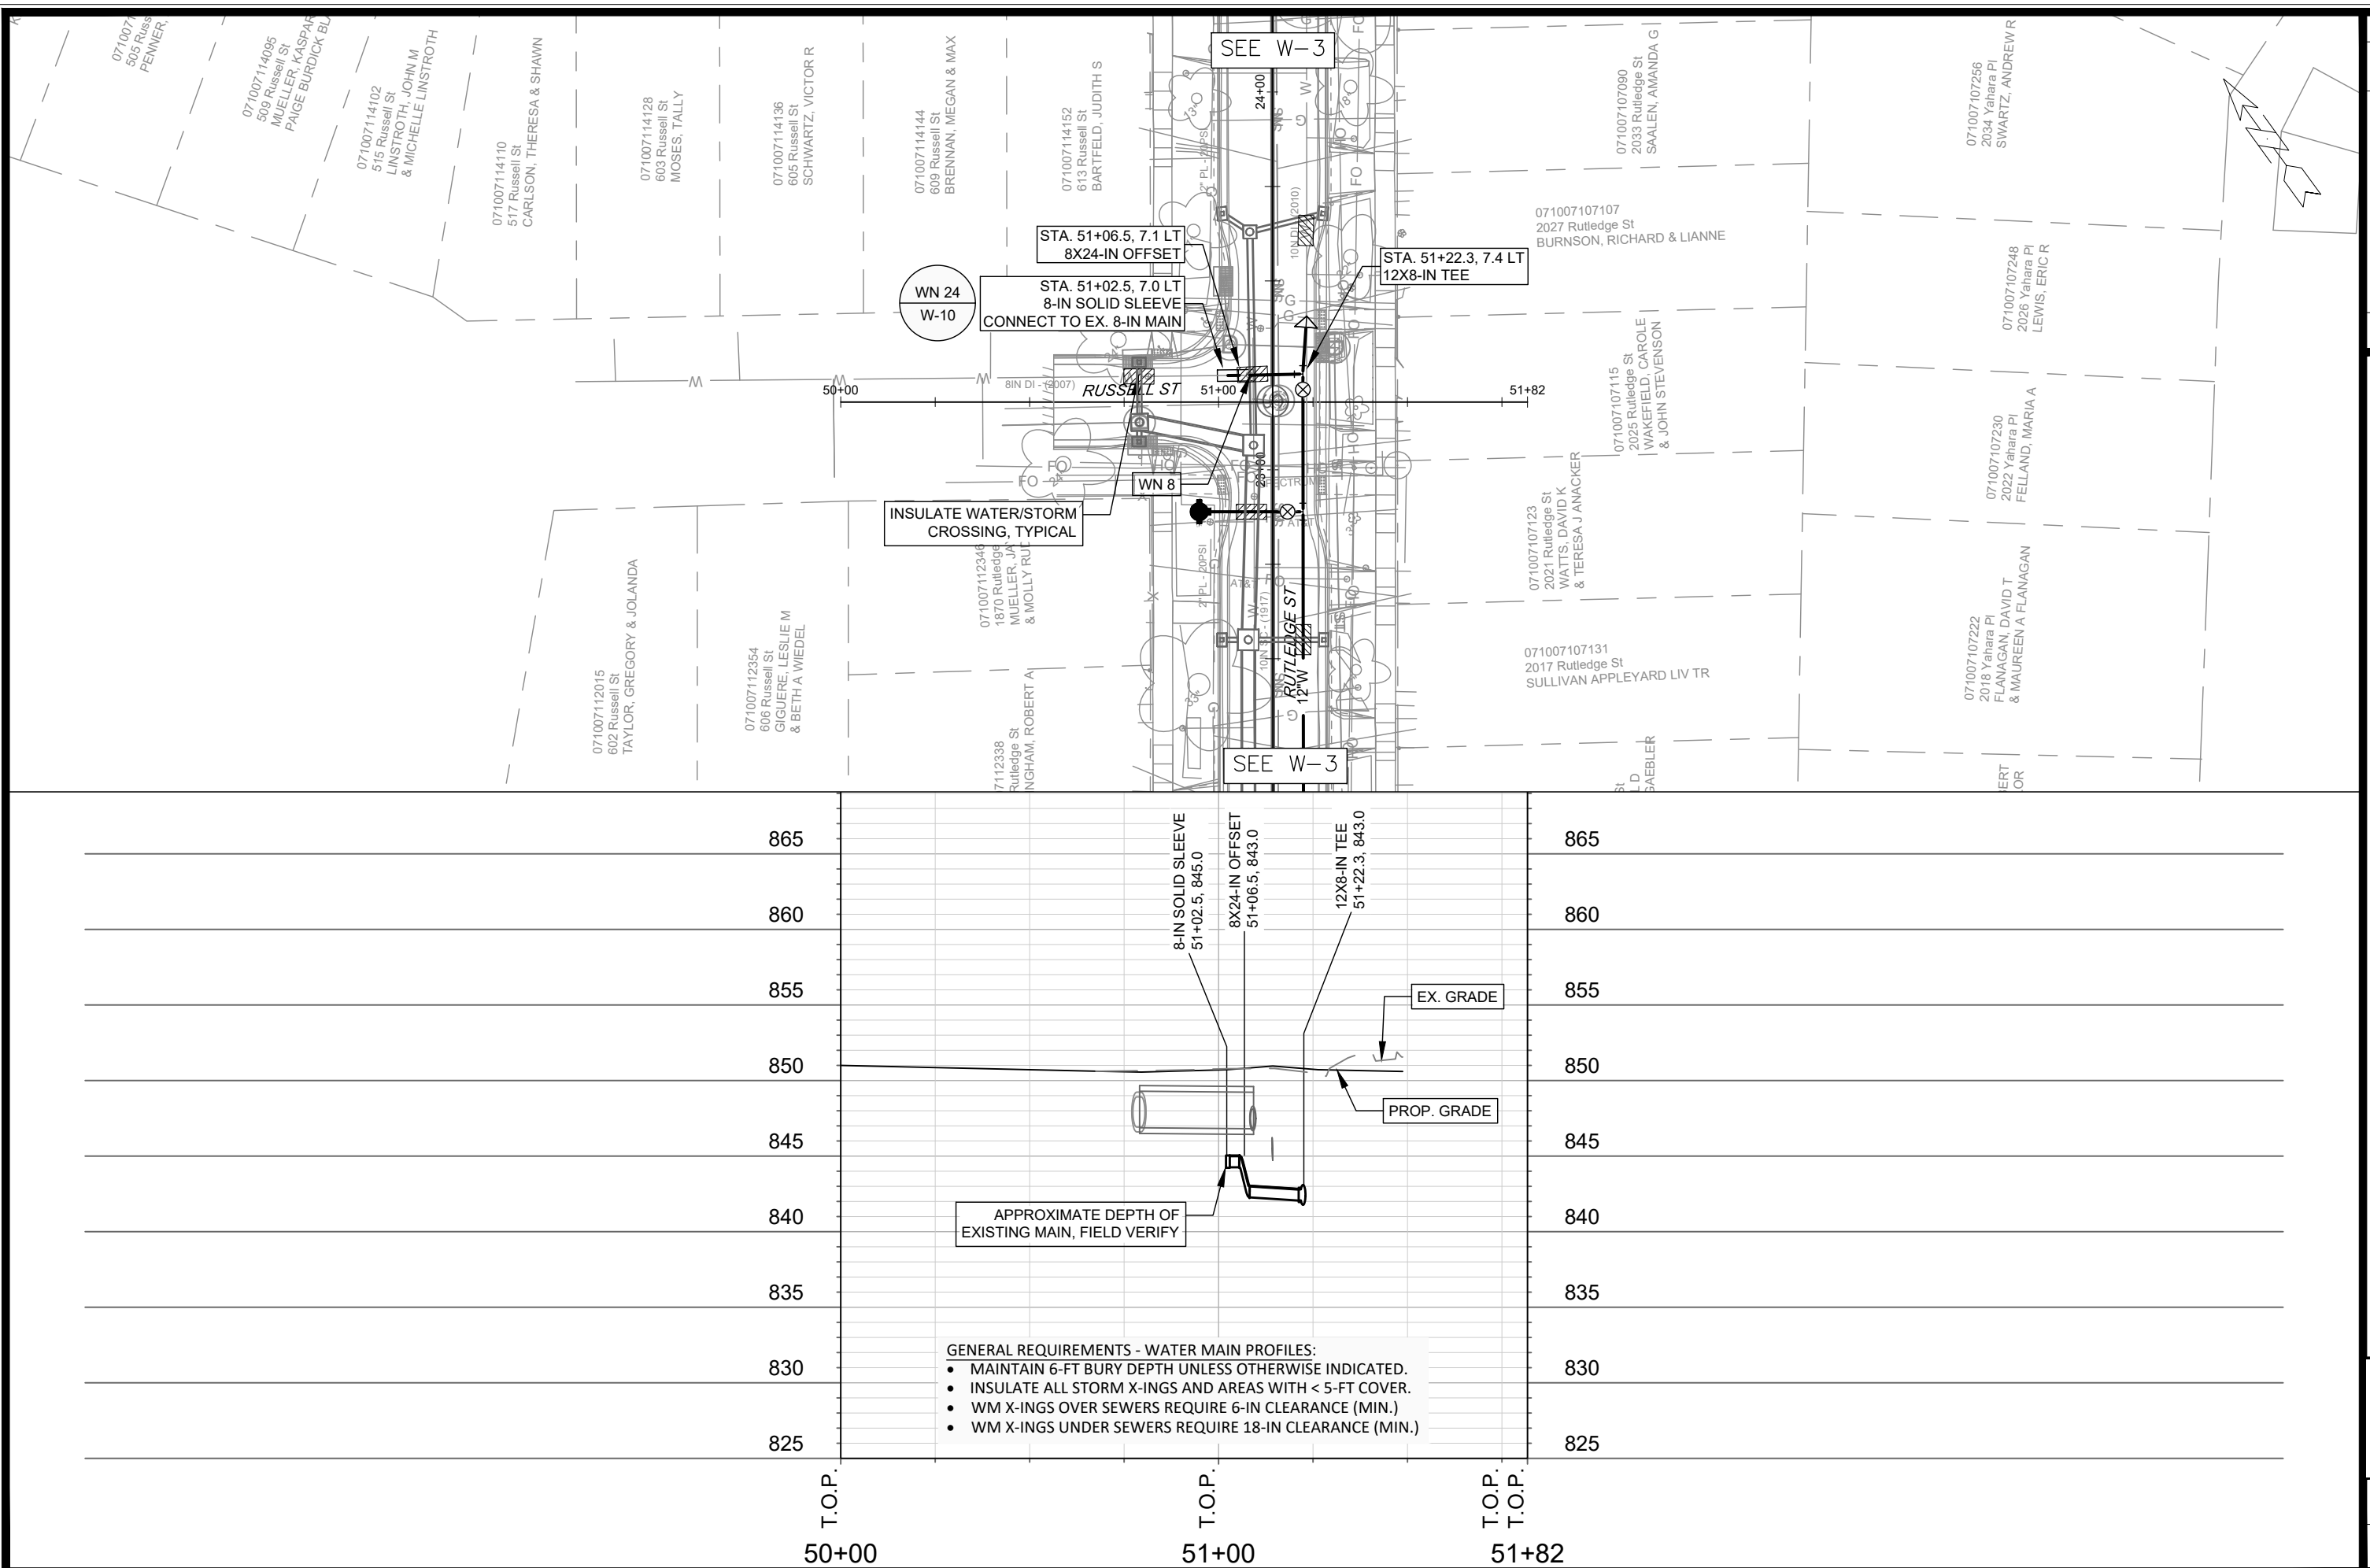

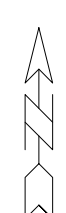


DISCLAIMER NOTE:
THE WATER IMPACT PLAN IS PROVIDED FOR REFERENCE PURPOSES
TO AID PLANNING CONNECTION POINT ISOLATION AND PREPARING
NOTIFICATION LISTS DURING PLANNED OUTAGES. REQUEST ANY
ALTERNATIVE CONNECTION METHODS IN WRITING, PER SPECS.



CITY OF MADISON, WISCONSIN



W-9

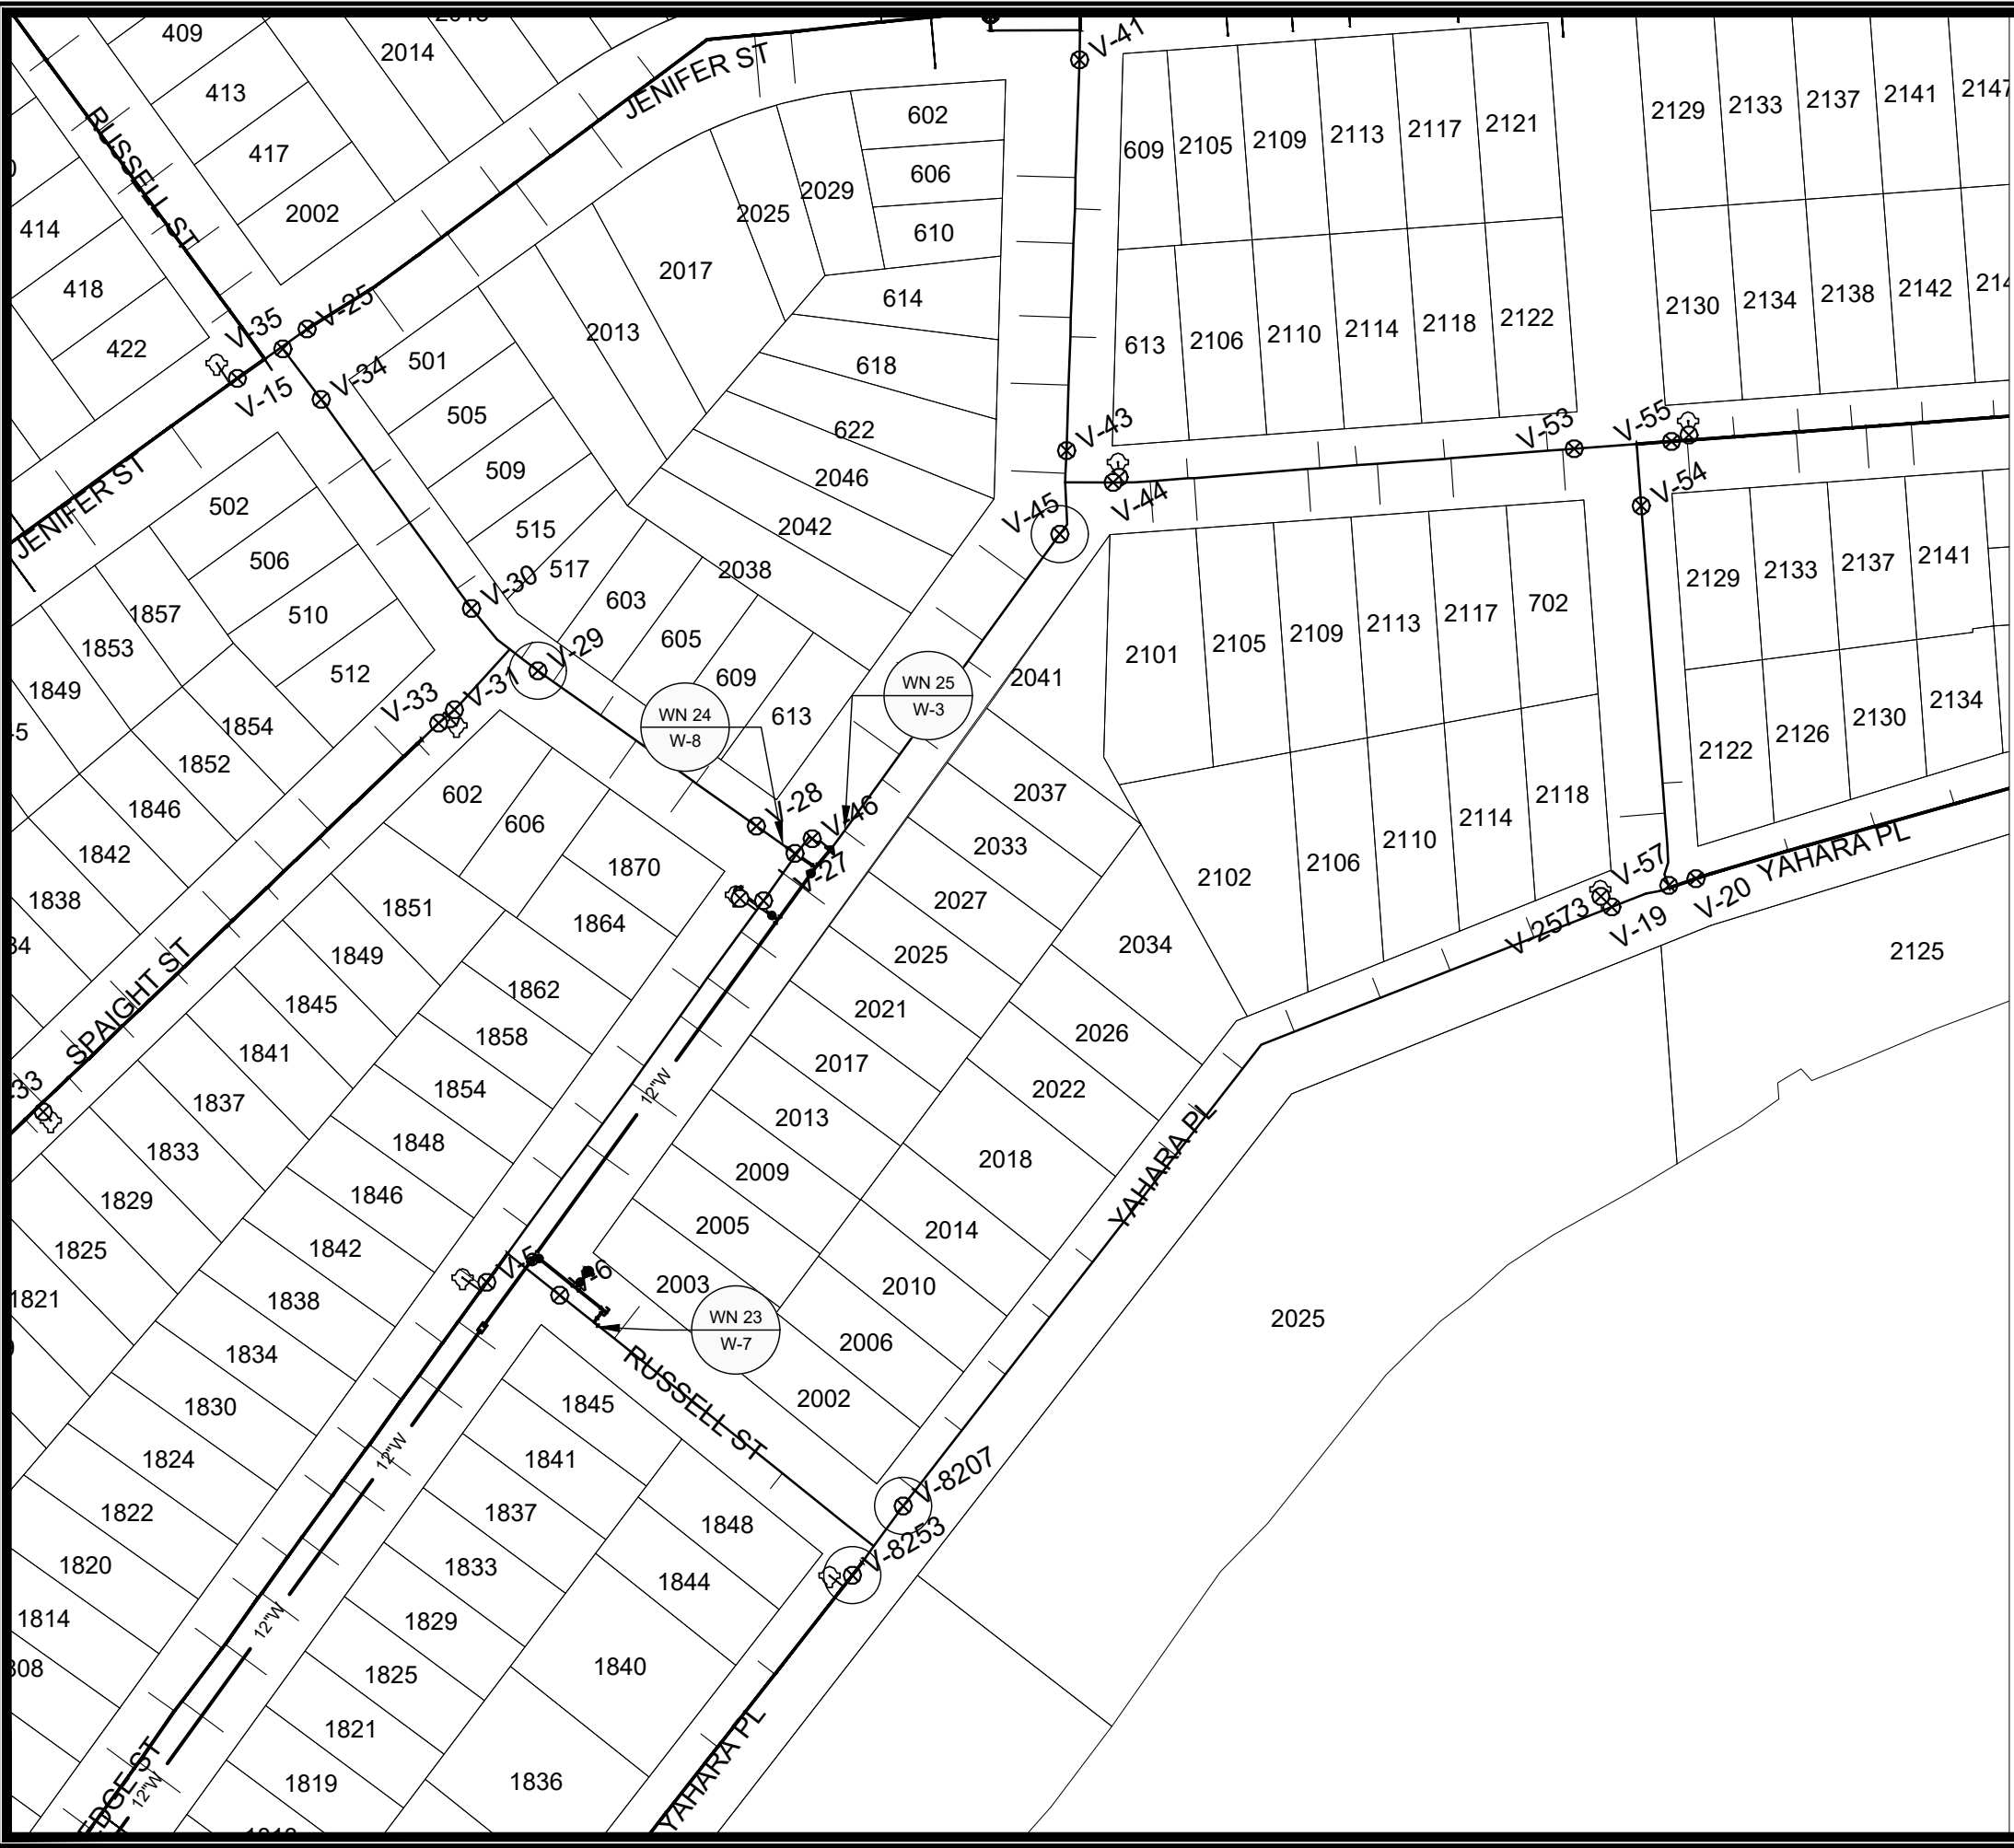

WN23: CUT-IN CONNECTION
RUSSELL ST (SOUTH) AT RUTLEDGE ST

- ISOLATION VALVES:
- V-8207 (10-IN)
 - V-8253 (6-IN)

- NOTIFY:
- 2003 RUTLEDGE ST
 - 2002 YAHARA PLACE

WN24: CUT-IN CONNECTION
RUSSELL ST (NORTH) AT RUTLEDGE ST

- ISOLATION VALVES:
- V-29 (8-IN)

- NOTIFY:
- RUSSELL ST: 603, 605, 606, 609
 - 1870 RUTLEDGE ST

WN25: CUT-IN CONNECTION
DIVISION ST/LAKELAND AVE AT RUTLEDGE ST

- ISOLATION VALVES:
- V-45 (10-IN)

- NOTIFY:
- RUTLEDGE ST: 2046, 2042, 2038, 613, 2027, 2033, 2037, 2041



1" = 100'

DISCLAIMER NOTE:
THE WATER IMPACT PLAN IS PROVIDED FOR REFERENCE PURPOSES
TO AID PLANNING CONNECTION POINT ISOLATION AND PREPARING
NOTIFICATION LISTS DURING PLANNED OUTAGES. REQUEST ANY
ALTERNATIVE CONNECTION METHODS IN WRITING, PER SPECS.

RUTLEDGE STREET ASSESSMENT DISTRICT - 2024
WATER IMPACT PLAN
CITY OF MADISON, WISCONSIN



14076
W-10

SCALE: 1" = 100'
DESIGNED BY: NGM
MADISON WATER UTILITY
119 E OLIN AVE, MADISON, WI 53713
PRINTING DATE: 6/6/24

CONTRACT NO: 8742



CONSTRUCTION NOTES:

1. CONSTRUCT NEW WATER MAIN 6.0' BELOW FINISHED GRADE, UNLESS OTHERWISE NOTED. INSULATE MAIN WITH POLYSTYRENE BOARD AT STORM CROSSINGS AND OTHER AREAS IDENTIFIED BY ENGINEER AS HAVING INADEQUATE COVER.
2. VERIFY SIZE OF EXISTING WATER SERVICES AND RECONNECT SERVICES AS INDICATED.
3. MINIMIZE DISRUPTION OF SERVICE TO CUSTOMERS. NOTIFY PER CONTRACT REQUIREMENTS OF ANY PLANNED WATER OUTAGE.

*ESTIMATE OF MATERIALS SUPPLIED BY CONTRACTOR:

PAY_ITEM_ID	DESCRIPTION	QUANTITY	UNIT
70002	FURNISH AND INSTALL 6-INCH PIPE & FITTINGS	88	LNFT
70003	FURNISH AND INSTALL 8-INCH PIPE & FITTINGS	63	LNFT
70004	FURNISH AND INSTALL 10-INCH PIPE & FITTINGS	26	LNFT
70005	FURNISH AND INSTALL 12-INCH PIPE & FITTINGS	1412	LNFT
70031	FURNISH AND INSTALL 6-INCH WATER VALVE	3	EACH
70032	FURNISH AND INSTALL 8-INCH WATER VALVE	2	EACH
70033	FURNISH AND INSTALL 10-INCH WATER VALVE	1	EACH
70034	FURNISH AND INSTALL 12-INCH WATER VALVE	5	EACH
70040	FURNISH AND INSTALL AND SALVAGE HYDRANT	2	EACH
70053	REPLACE 1-INCH COPPER SERVICE LATERAL	9	EACH
70056	RECONNECT 1-INCH SERVICE LATERAL	40	EACH
70090	ABANDON WATER VALVE BOX	12	EACH
70101	FURNISH AND INSTALL STYROFOAM	27	EACH
71000	4-IN MJ CAP	1	EACH
71013	6-IN MJ PLUG	1	EACH
71014	8-IN MJ PLUG	1	EACH
71015	10-IN MJ PLUG	1	EACH
71016	12-IN MJ PLUG	1	EACH
71026	8-IN SOLID SLEEVE	2	EACH
71110	6-IN 90° BEND	1	EACH
71112	10-IN 90° BEND	1	EACH
71124	10-IN 45° BEND	2	EACH
71113	12-IN 90° BEND	4	EACH
71166	12X10-IN REDUCER	2	EACH
71208	6X6-IN TEE	1	EACH
71217	12X6-IN TEE	3	EACH
71218	12X8-IN TEE	3	EACH
71219	12X10-IN TEE	1	EACH
71220	12X12-IN TEE	1	EACH
71342	8X24-IN OFFSET	1	EACH
71346	12X24-IN OFFSET	1	EACH

*ESTIMATE OF MATERIALS SUPPLIED BY WATER UTILITY:
N/A

*ESTIMATE OF MATERIALS SALVAGED:

HYDRANT 3 EACH


* ESTIMATE OF MATERIALS IS FOR INFORMATION ONLY. ENGINEER DOES NOT GUARANTEE ACCURACY OF MATERIAL TAKE-OFF.

- WN-1 REPLACE THE EXISTING LEAD SERVICE WITH A NEW COPPER SERVICE.
- WN-2 EXTEND AND RECONNECT THE EXISTING COPPER SERVICE TO THE NEW WATER MAIN.
- WN-3 EXISTING SERVICE TO BE ABANDONED WHEN THE WATER MAIN IS CUT OFF.
- WN-4 DISCONNECT FROM THE OLD WATER MAIN AND RECONNECT THE EXISTING COPPER WATER SERVICE LATERAL TO THE NEW WATER MAIN.
- WN-5 RELOCATE THE EXISTING FIRE HYDRANT.
- WN-6 ABANDON WATER VALVE ACCESS STRUCTURE.
- WN-7 FURNISH AND INSTALL THE NEW TOP SECTION FOR THE WATER ACCESS STRUCTURE.
- WN-8 ABANDON THE VALVE BOX.
- WN-9 FURNISH THE DITCH, COMPACTION, AND ALL MATERIALS AND LABOR FOR THE INSTALLATION OF NEW SERVICE LATERAL.
- WN-10 REMOVE AND SALVAGE EXISTING HYDRANT
- WN-11 REPLACE THE EXISTING COPPER SERVICE WITH A COPPER SERVICE
- WN-20+ SEE WATER IMPACT PLAN FOR CONNECTION POINT ISOLATION AND WATER SHUT-OFF NOTIFICATION INFORMATION.

TO OBTAIN LOCATION OF PARTICIPANTS' UNDERGROUND FACILITIES BEFORE YOU DIG IN WISCONSIN

CALL DIGGERS HOTLINE
TOLL FREE
811 OR 1-800-242-8511
FAX-A-LOCATE 1-800-338-3860
TDD (FOR HEARING IMPAIRED) 1-800-542-2289

WIS. STATUTE 182.0175 (1974)
REQUIRES MIN. OF 3 WORK DAYS
NOTICE BEFORE YOU EXCAVATE.

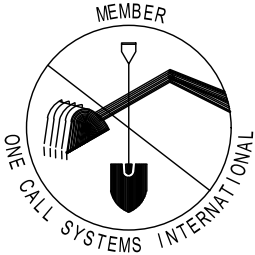


DISCLAIMER NOTE: UTILITY LOCATIONS SHOWN ARE APPROXIMATE ONLY. IT SHALL BE THE CONTRACTOR'S RESPONSIBILITY TO DETERMINE THE EXACT HORIZONTAL AND VERTICAL LOCATION OF ALL EXISTING UNDERGROUND AND OVERHEAD UTILITIES PRIOR TO COMMENCING WORK.

WATER UTILITY ULO SCHEDULE

ULO #1	UTILITY WATER	STATION 23+44.4	OFFSET 9.1RT	SHEET W-3
--------	---------------	-----------------	--------------	-----------

PART VII - WATER MAINS AND SERVICE LATERALS

DETAIL DRAWING NO. 7.04
REVISED: 11/2022

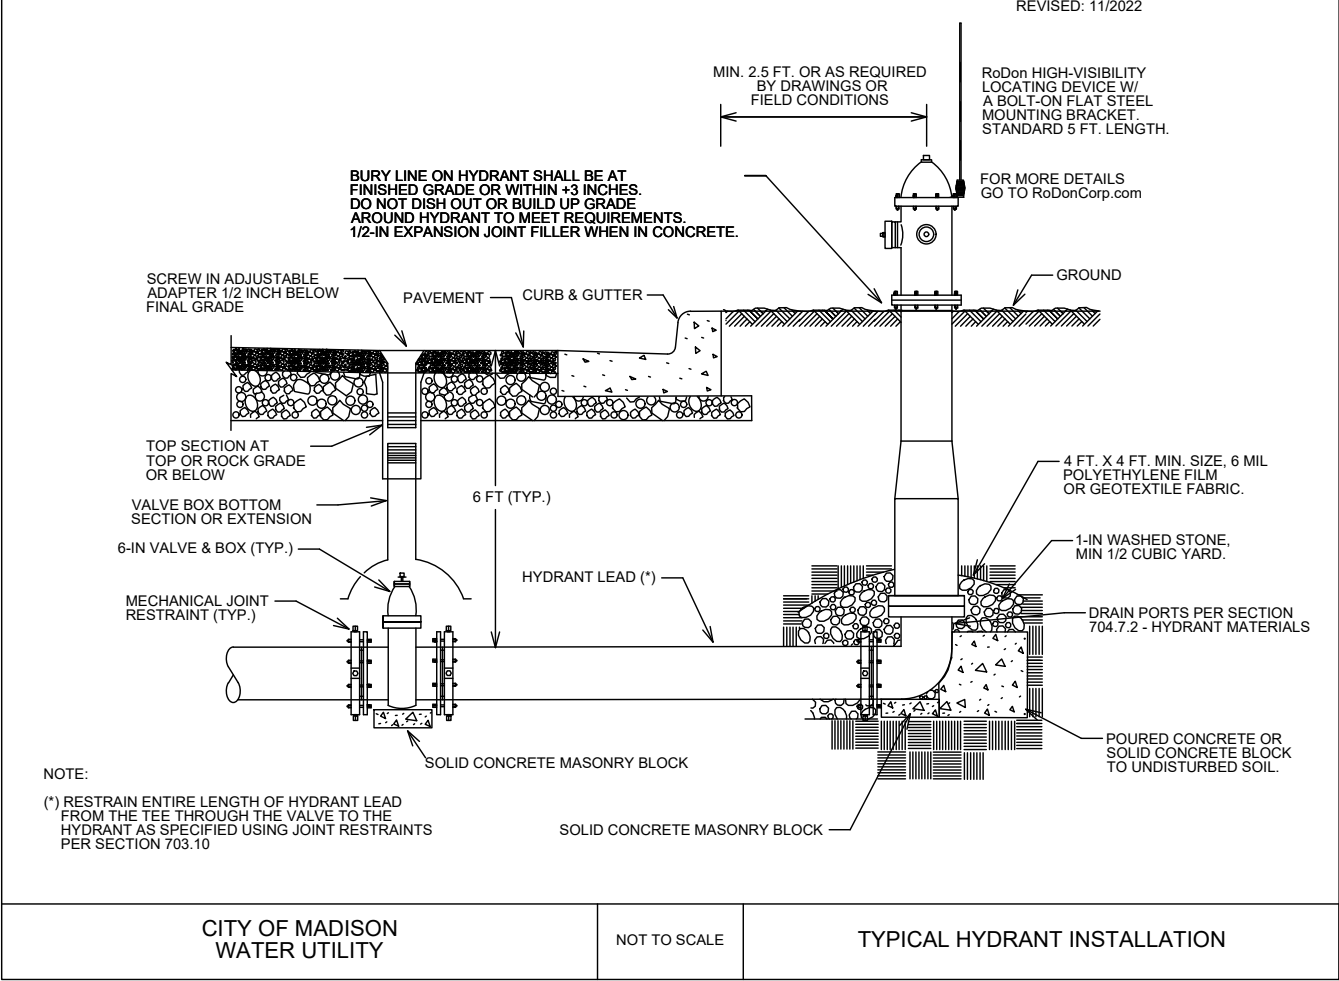

RUTLEDGE STREET ASSESSMENT DISTRICT - 2024
WATER ESTIMATE OF MATERIALS
CITY OF MADISON, WISCONSIN




14076
W-11

SCALE: N/A
DESIGNED BY: NGM
MADISON WATER UTILITY
119 E OLIN AVE, MADISON, WI 53713
PRINTING DATE: 6/4/24


CONTRACT NO: 8742

M:\DESIGN\PROJECTS\14076\CAD\WATER\14076_MATERIALS_2023.DWG

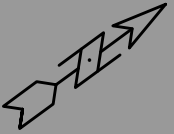

Callout	Description
1	Pavement Marking Epoxy, Double Line, Yellow, 4-Inch
2	Pavement Marking Epoxy, Crosswalk, 6-Inch
3	Pavement Marking Epoxy, Stop Line, 24-Inch
4	Pavement Marking Epoxy, Curb, Yellow
5	Pavement Marking Epoxy, Speed Hump Arrow (6' x 6')

Contact Jeremy Nash with any questions regarding this plan
jnash@cityofmadison.com
608-266-6585

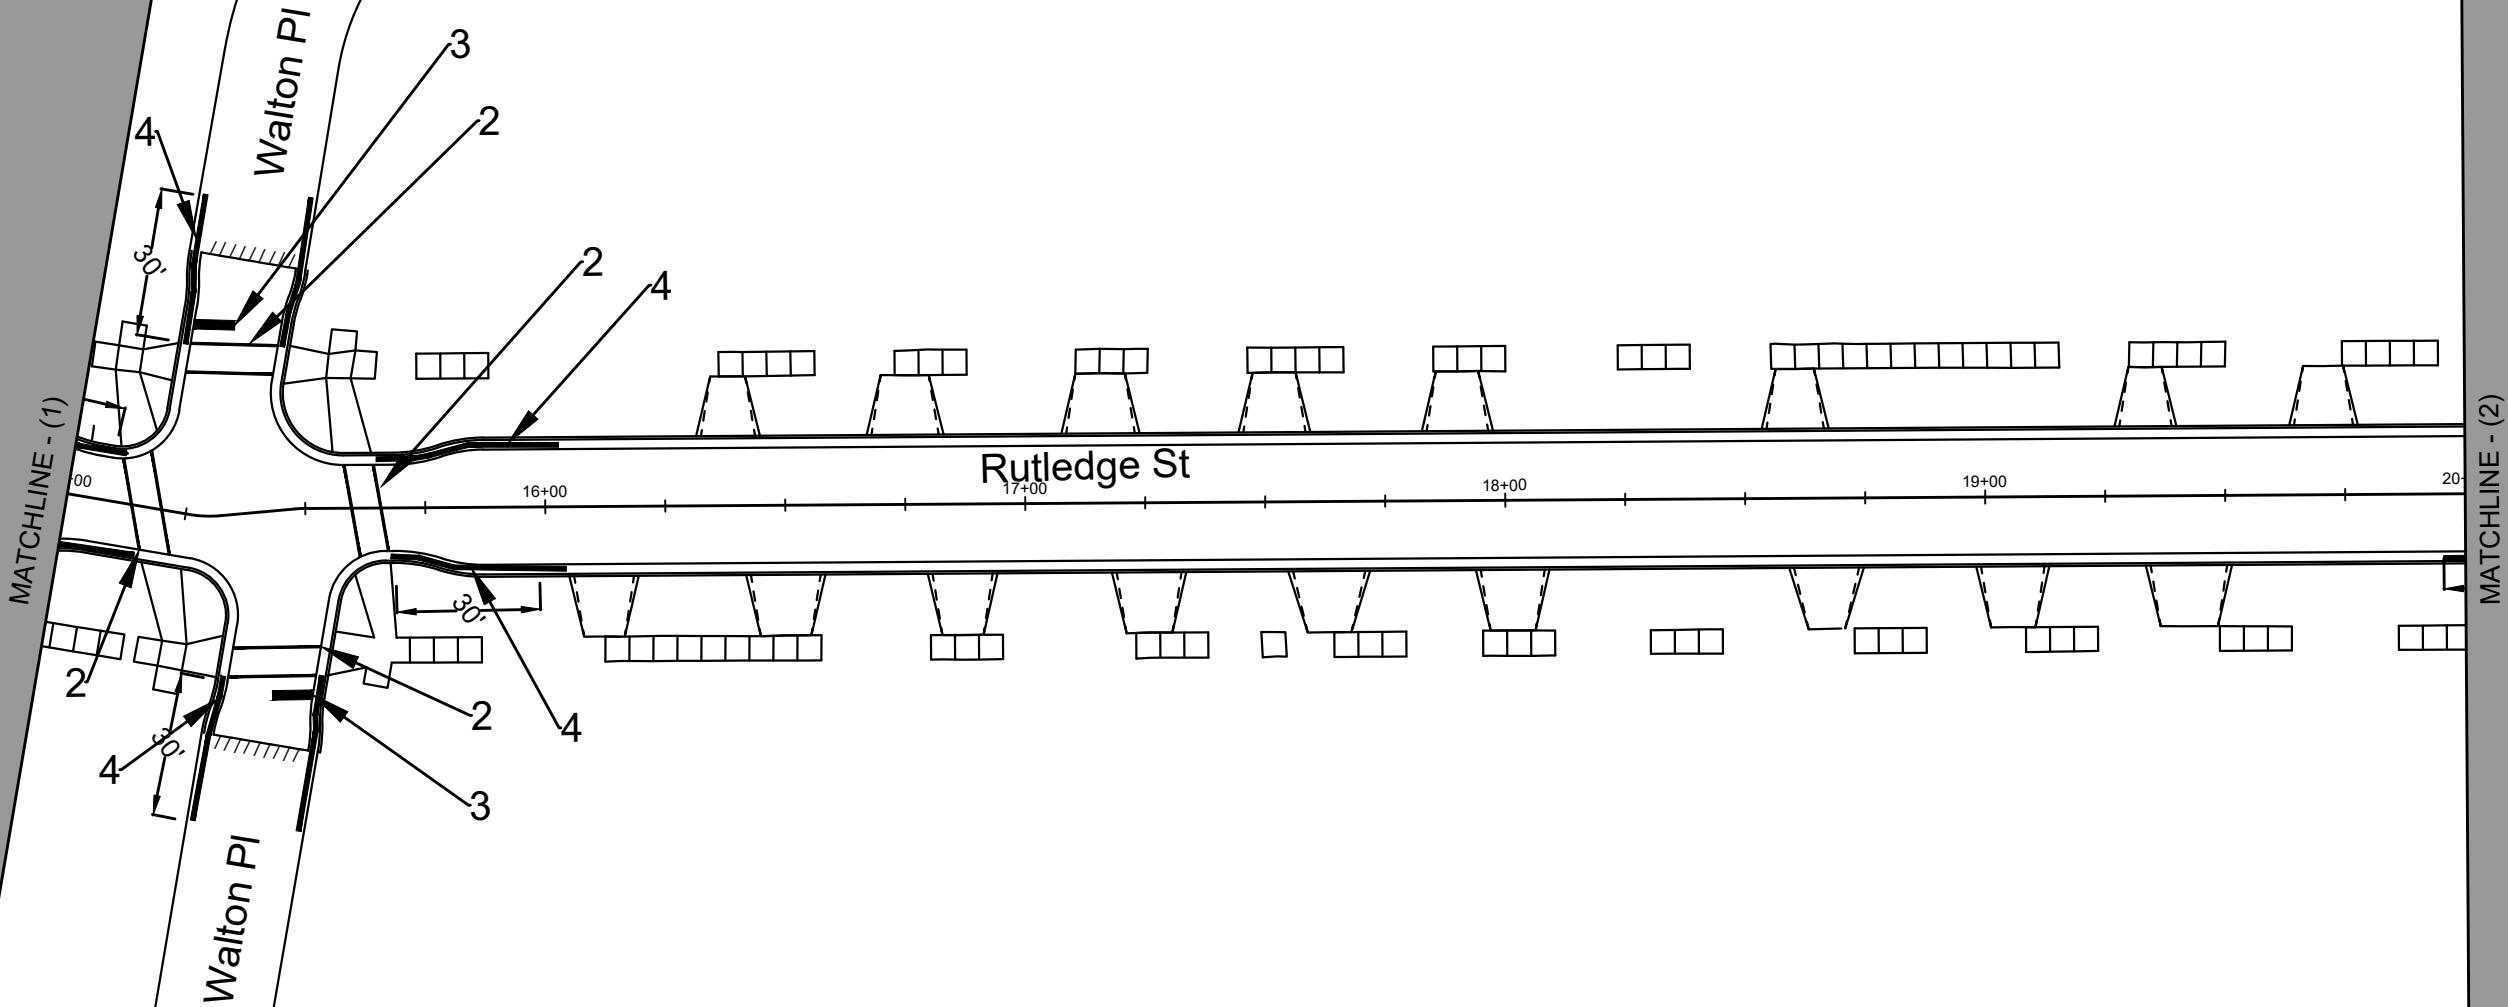


MARK	REVISION	DATE	BY
14076	14076	5/2/2024 9:08 AM	PM - 2

PAVEMENTMARKING	14076
RUTLEDGE STREET ASSESSMENT DISTRICT - 2024	MADISON, WI
M:\DESIGN\Projects\14076\CAD\Traffic\14076TE-PavementMarking.dwg	CONTRACT NO: 8742












14076
PM - 2









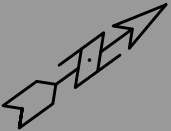











Contact Jeremy Nash with any questions regarding this plan
jnash@cityofmadison.com
608-266-6585





















14076
PM - 3

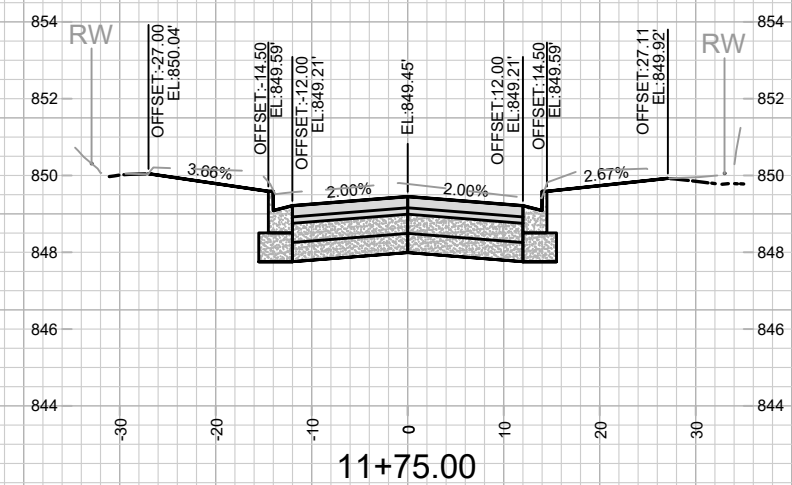
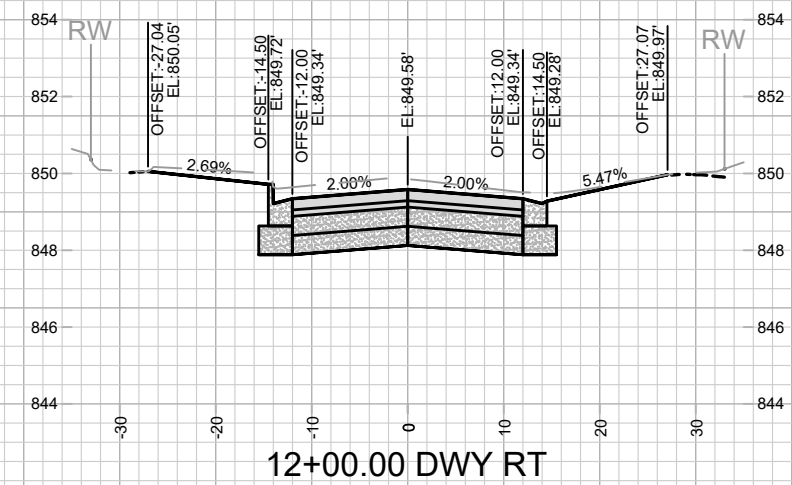
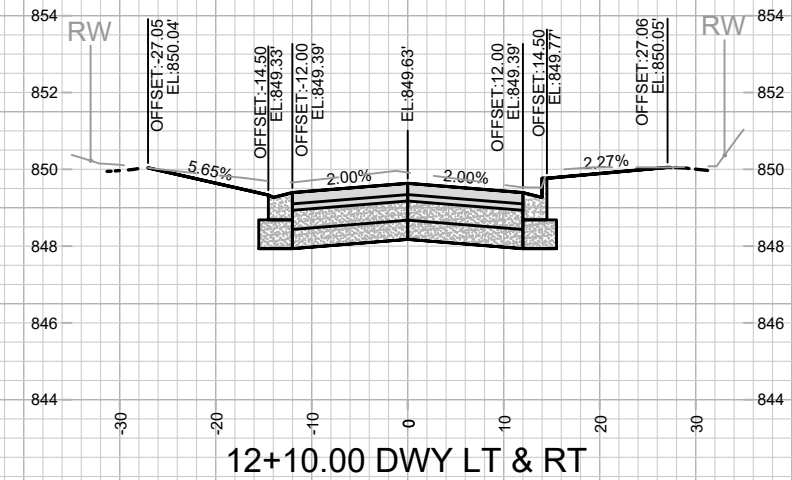
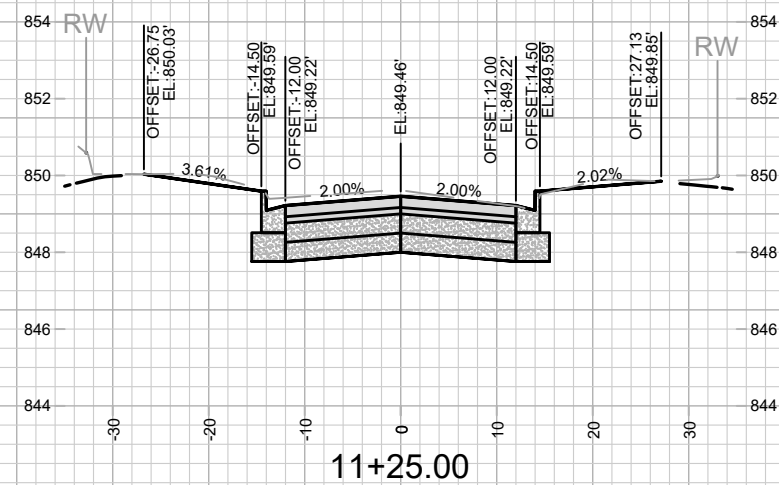
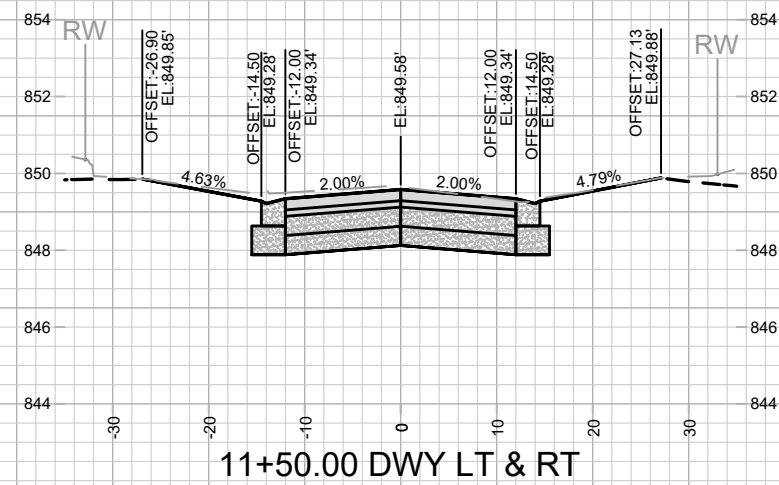
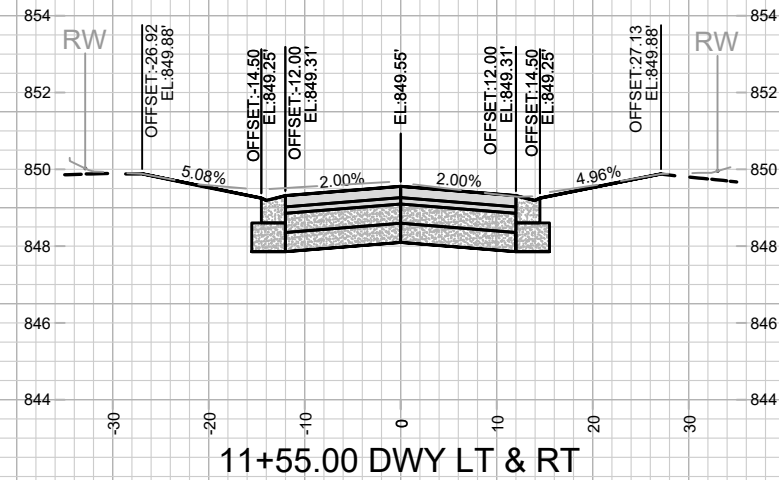
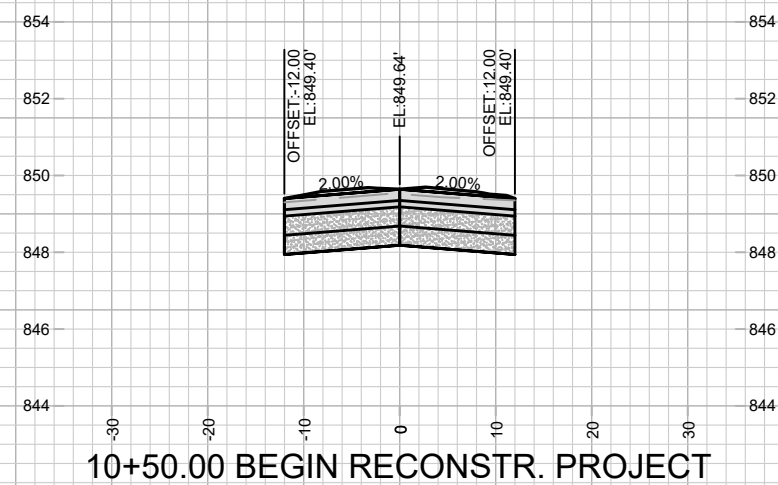
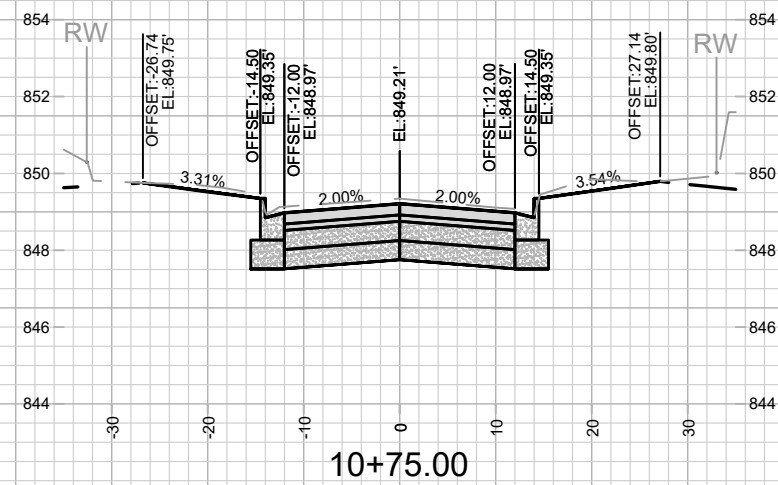
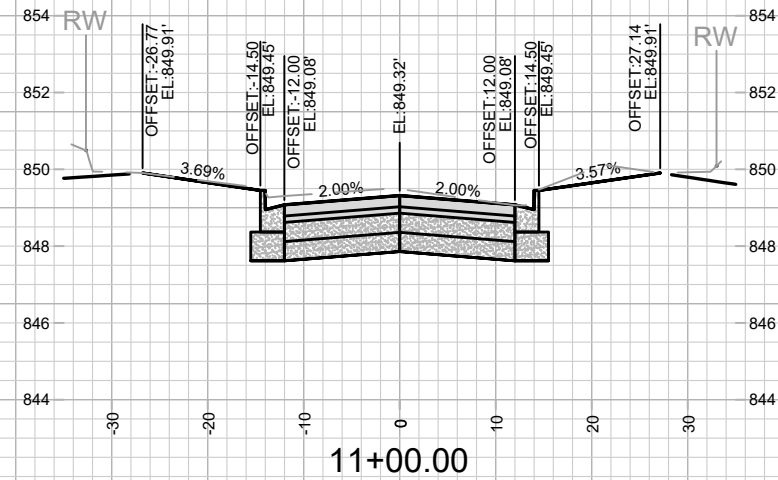


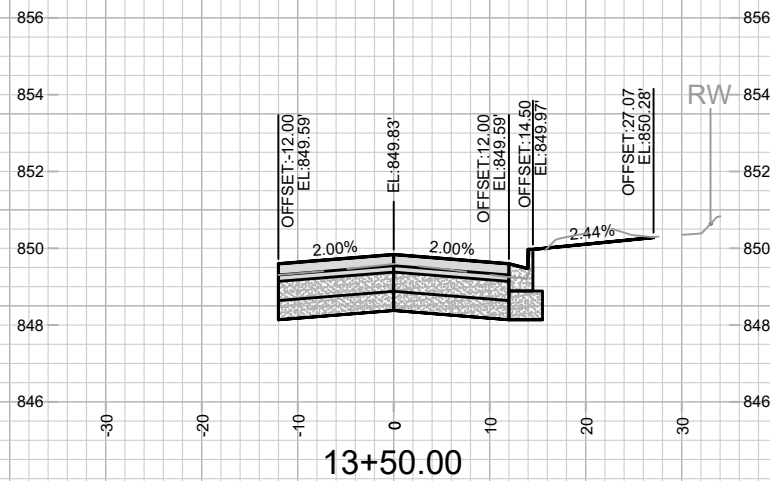
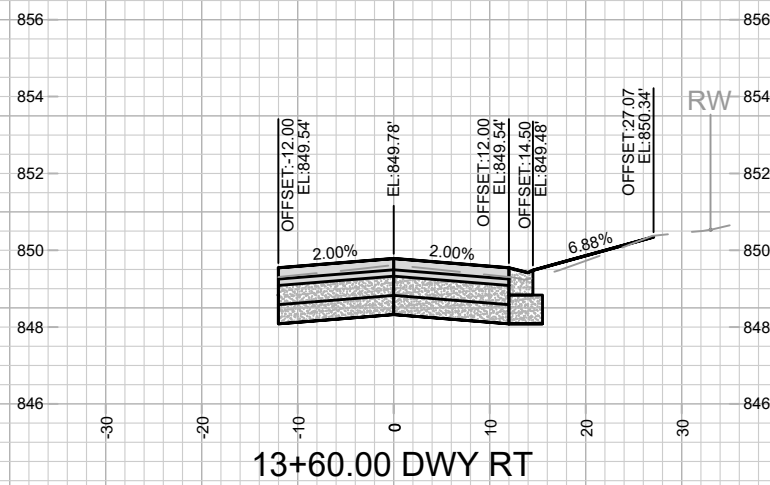
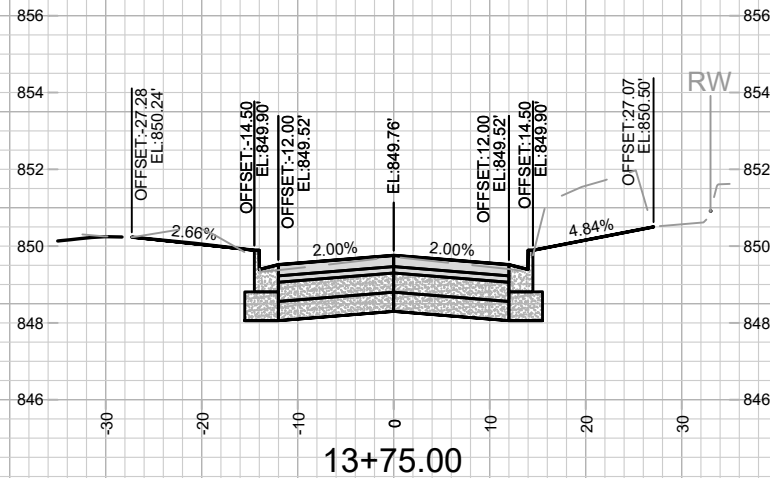
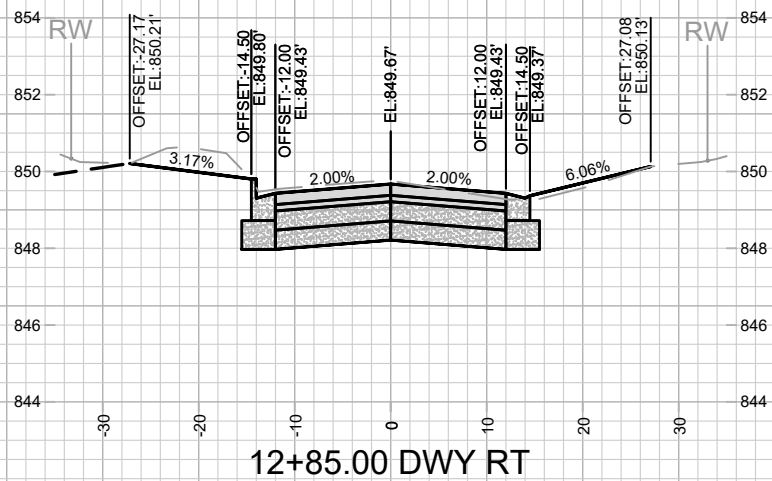
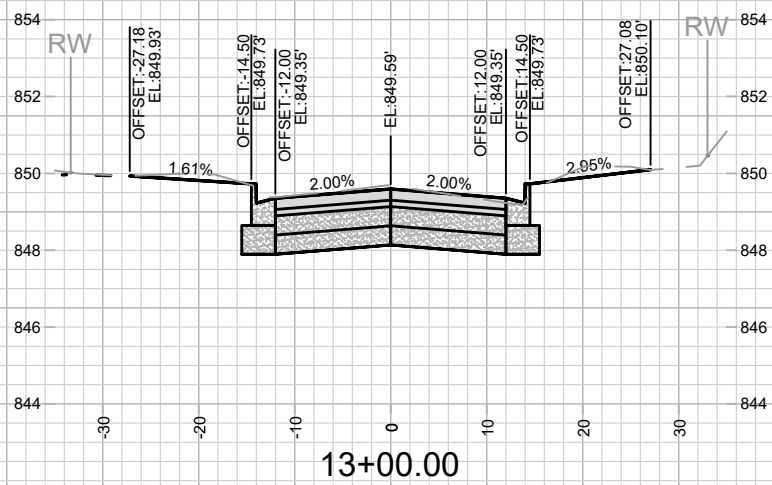
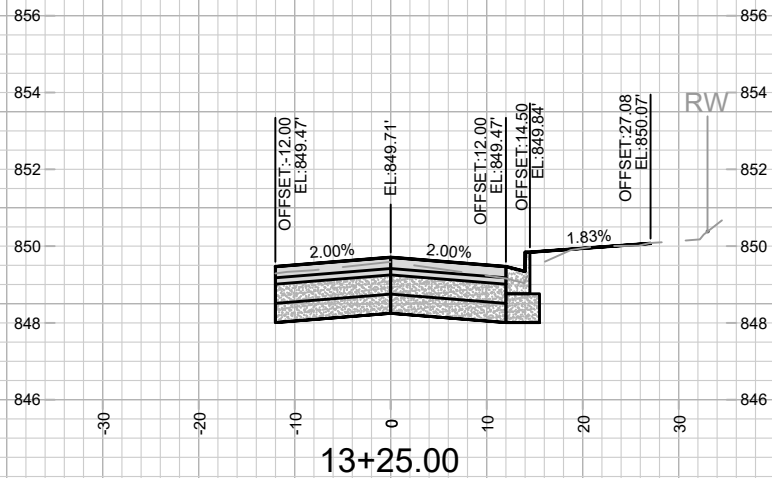
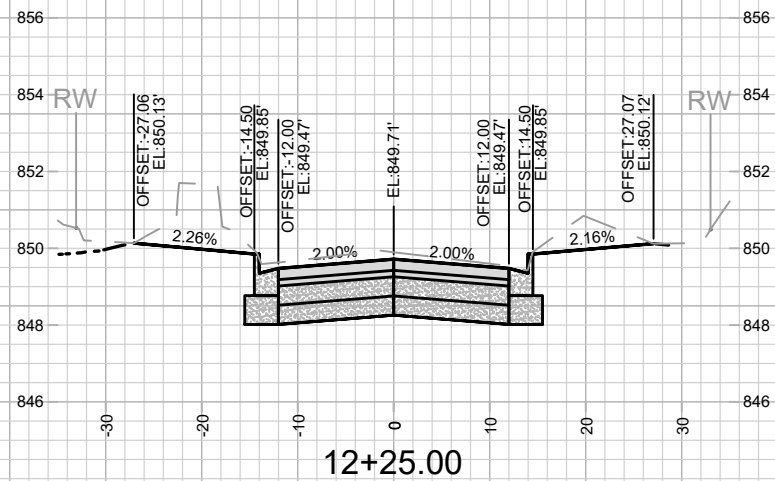
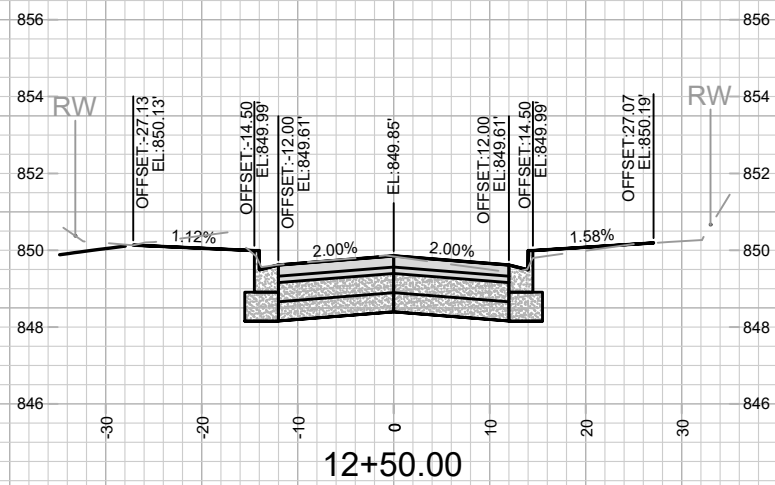
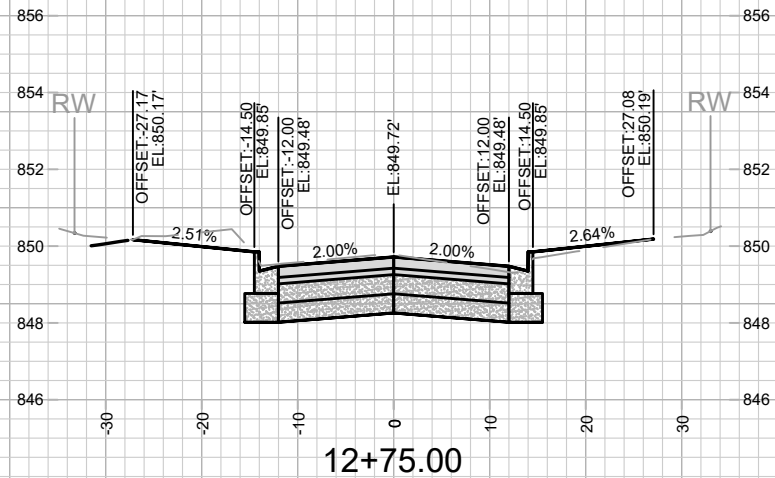


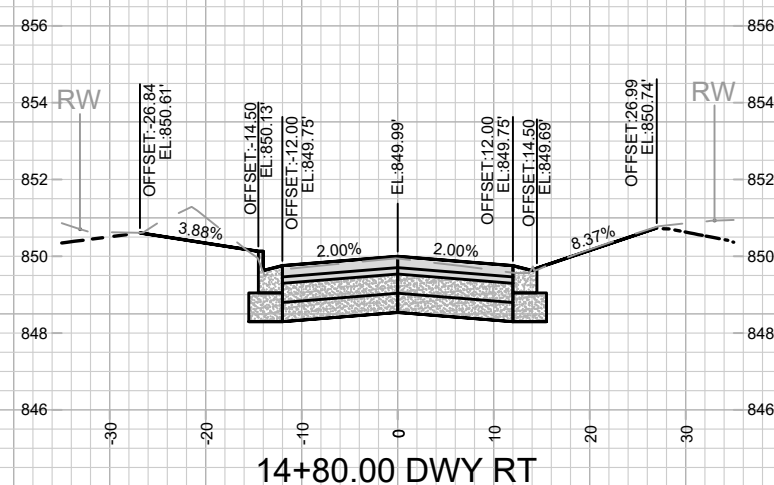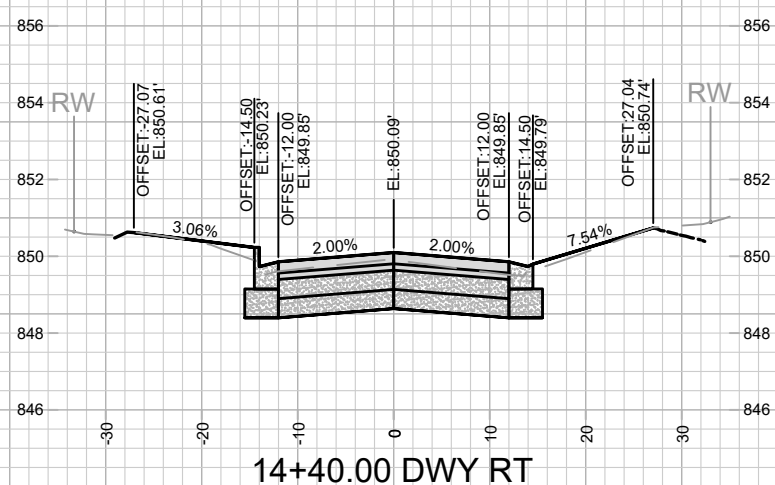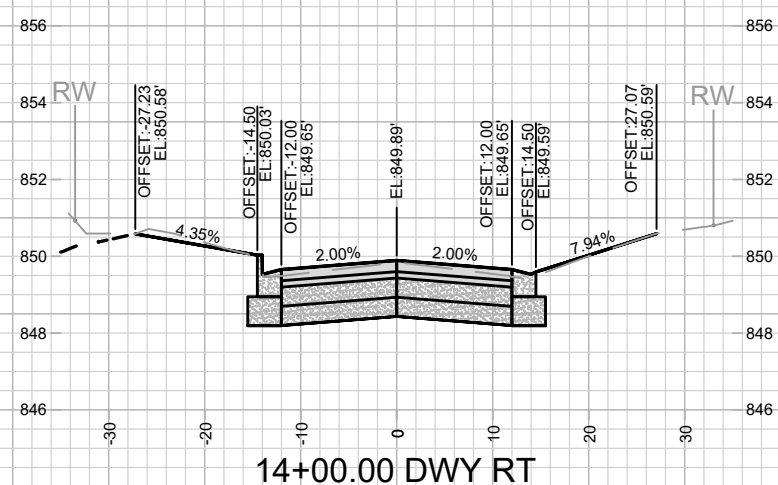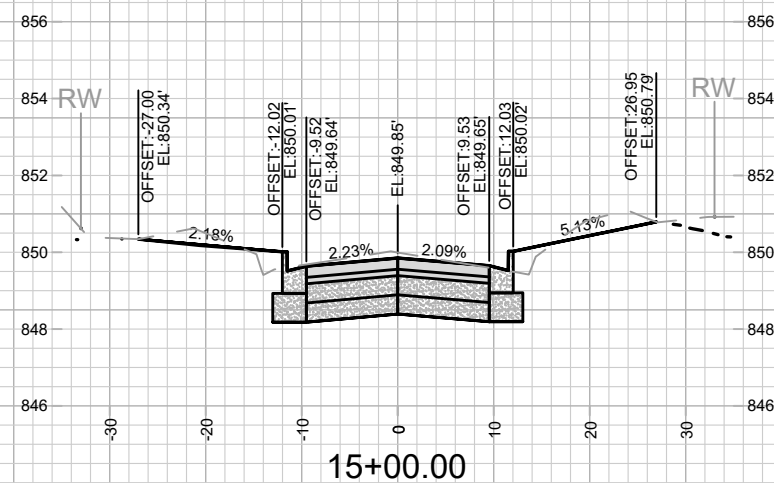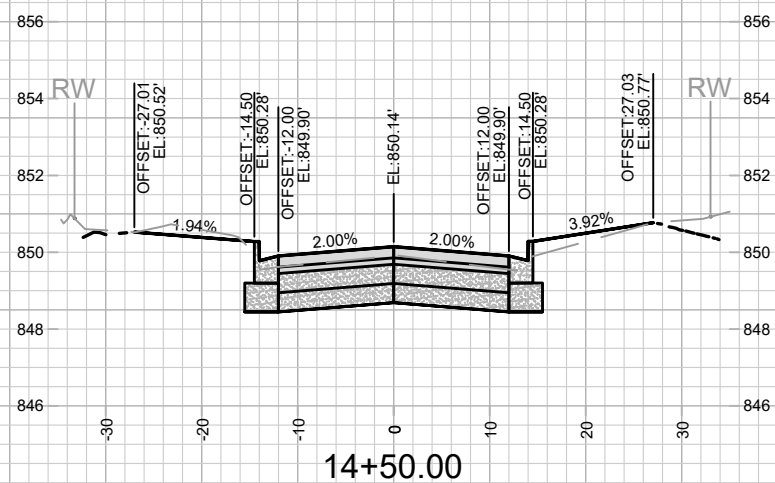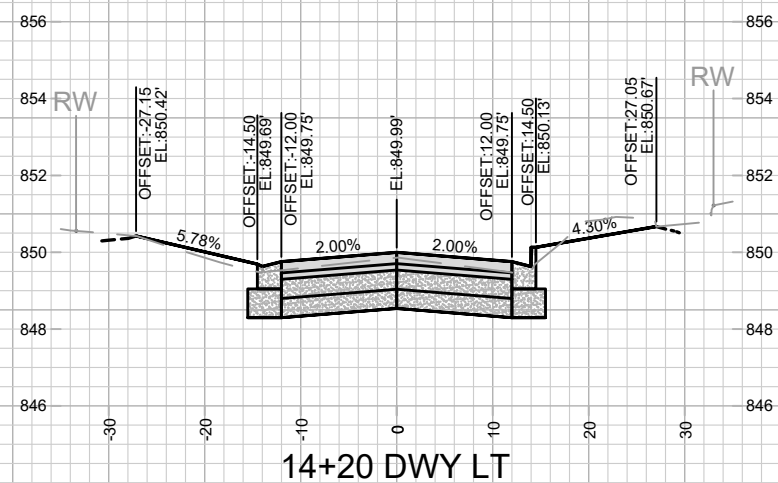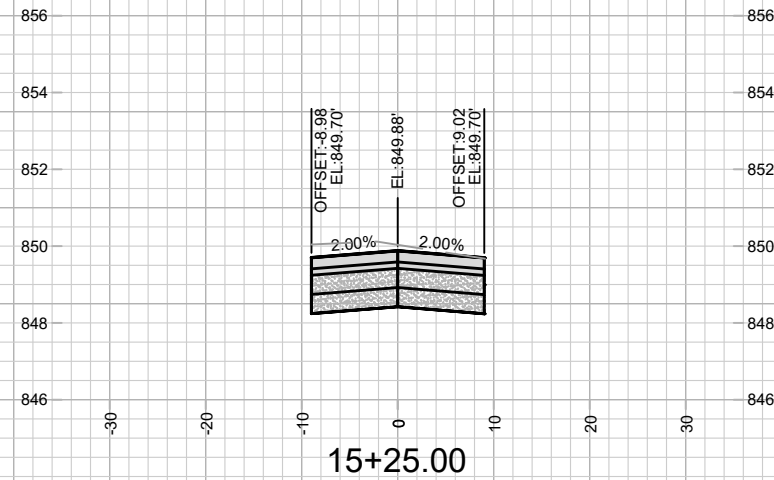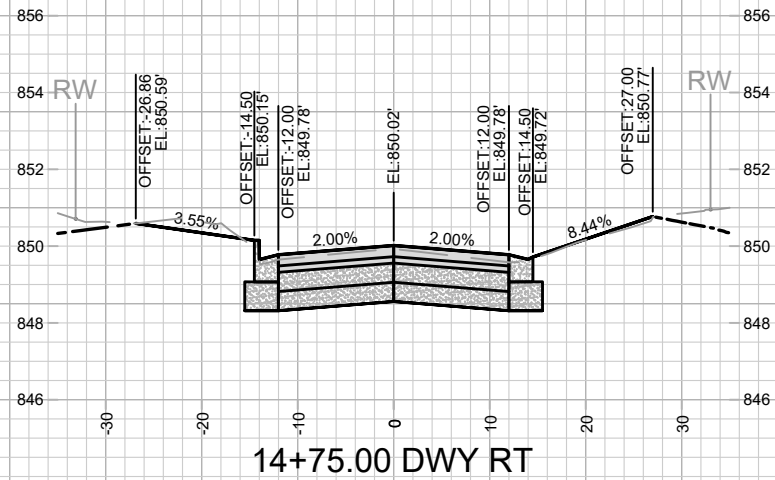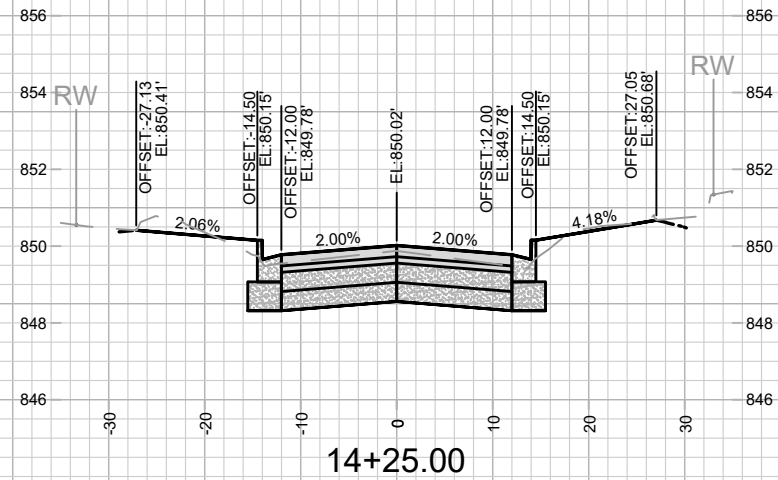

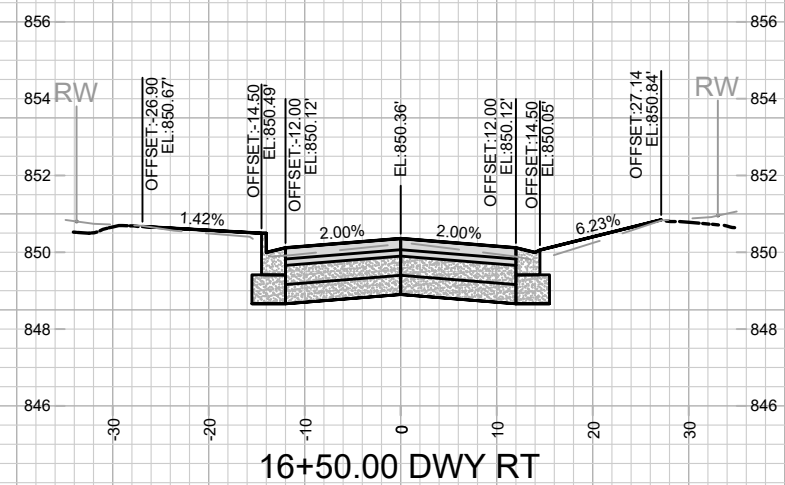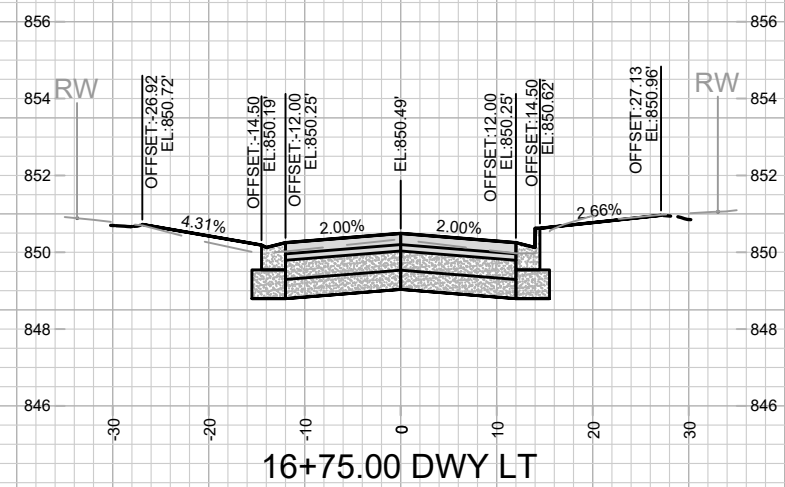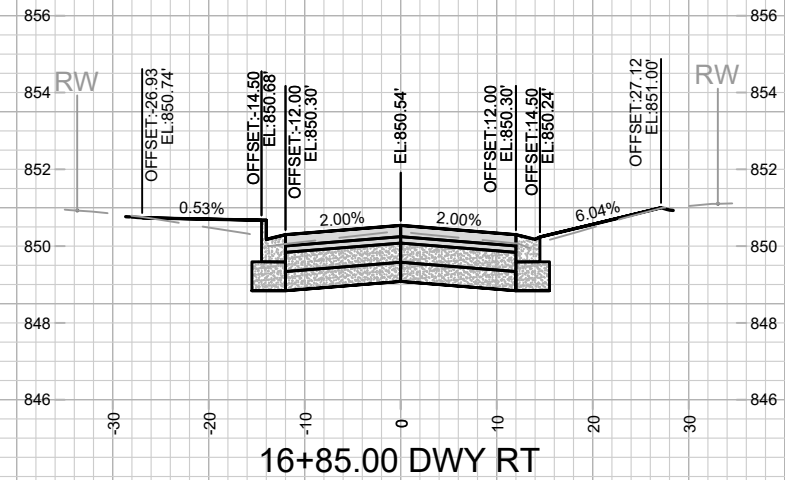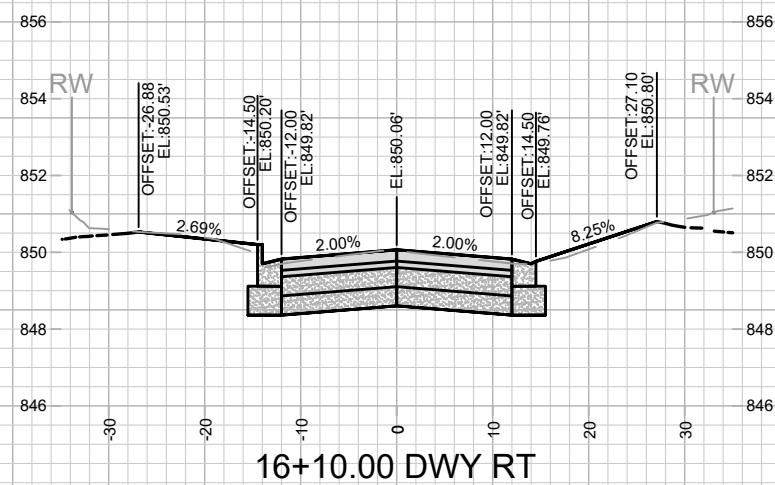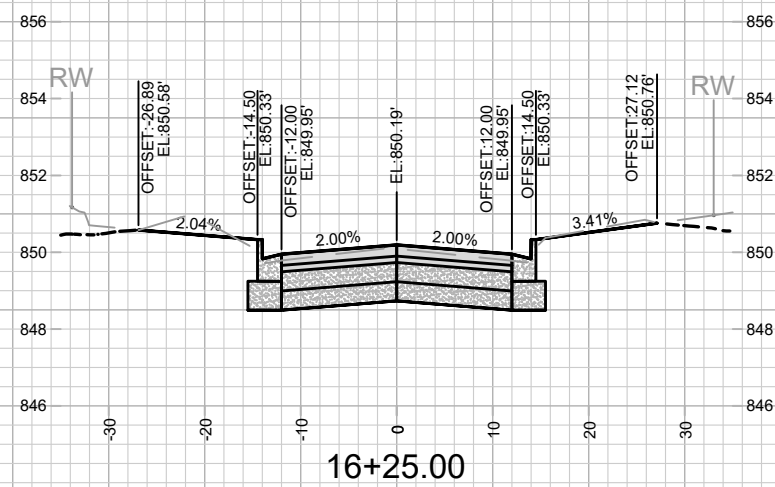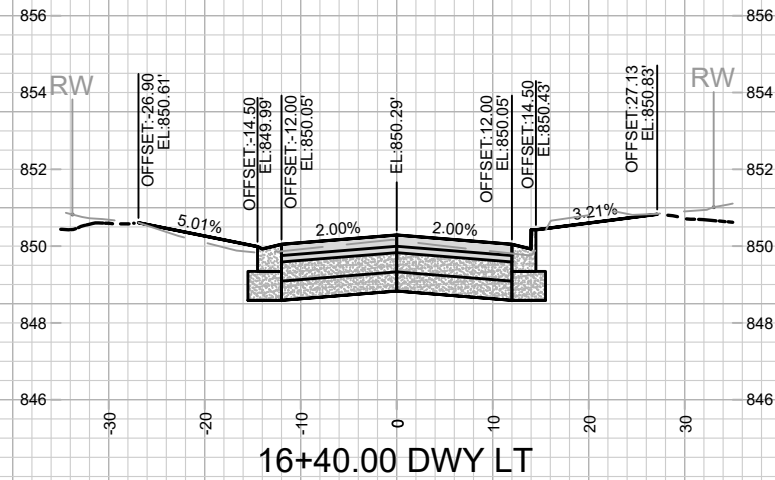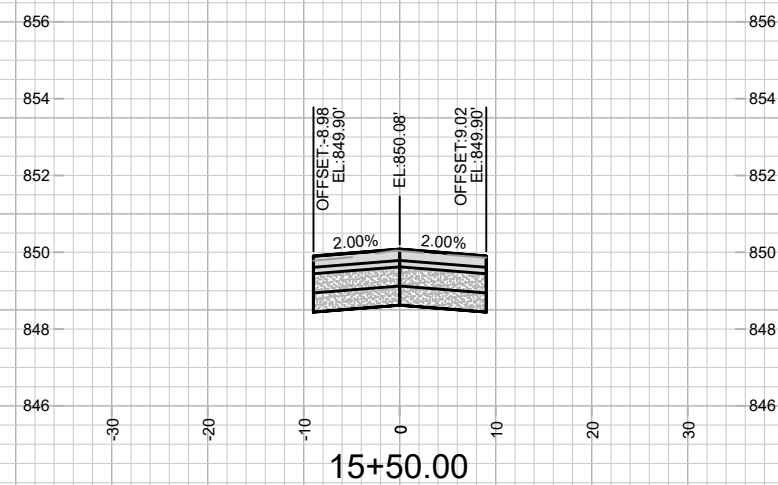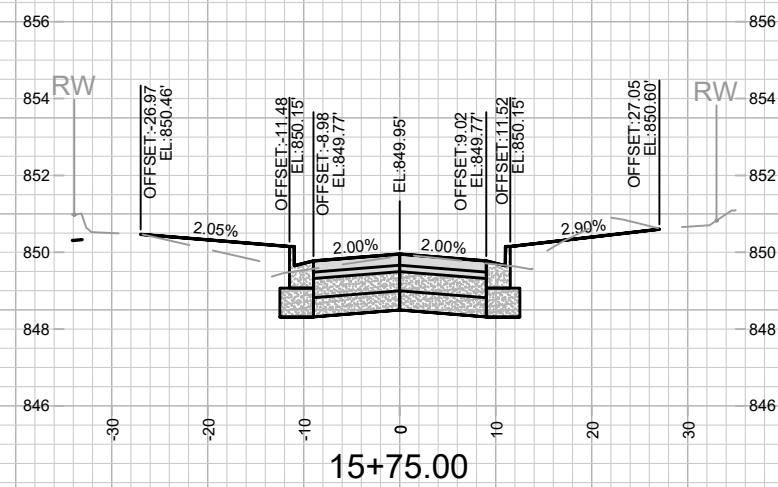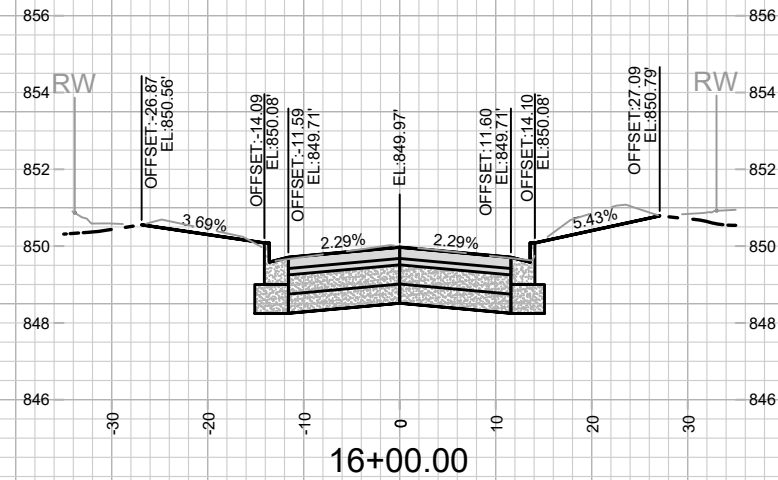

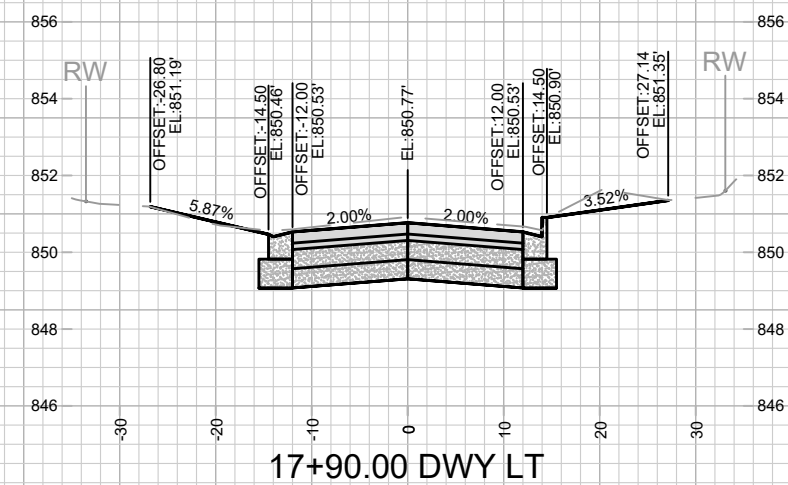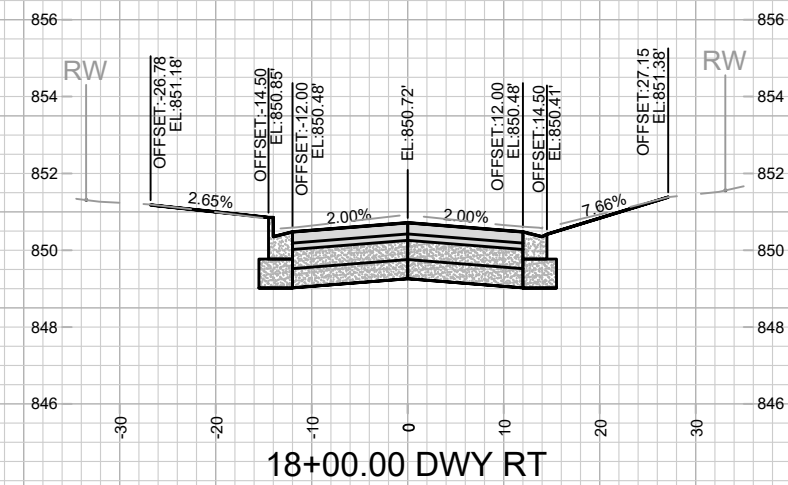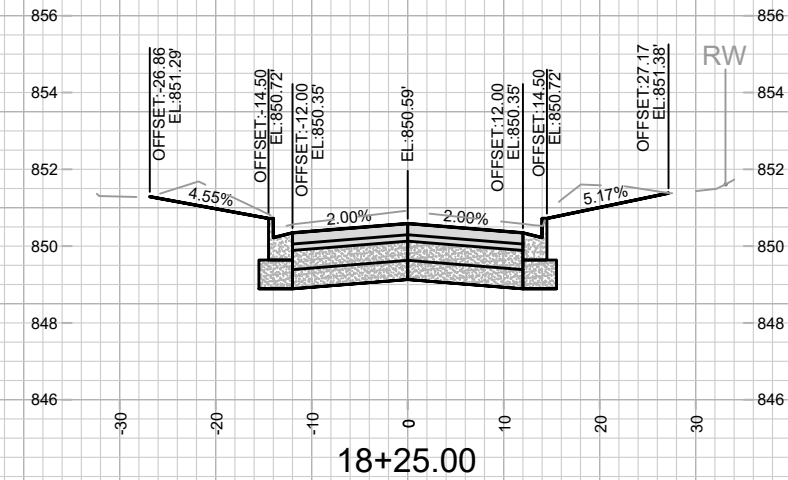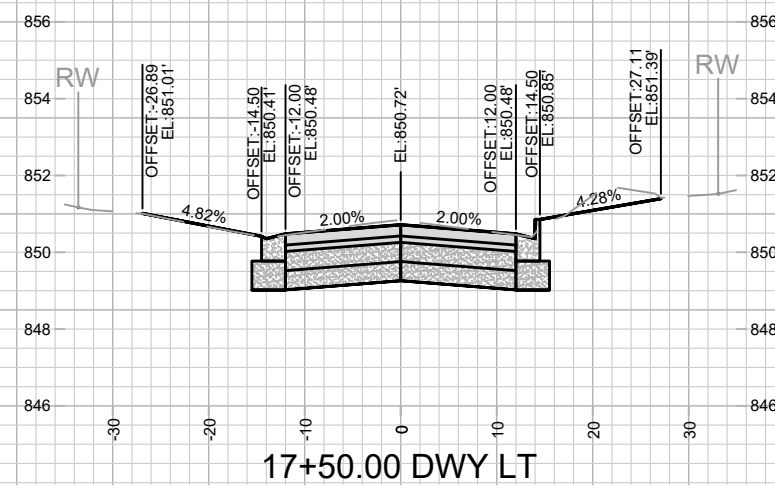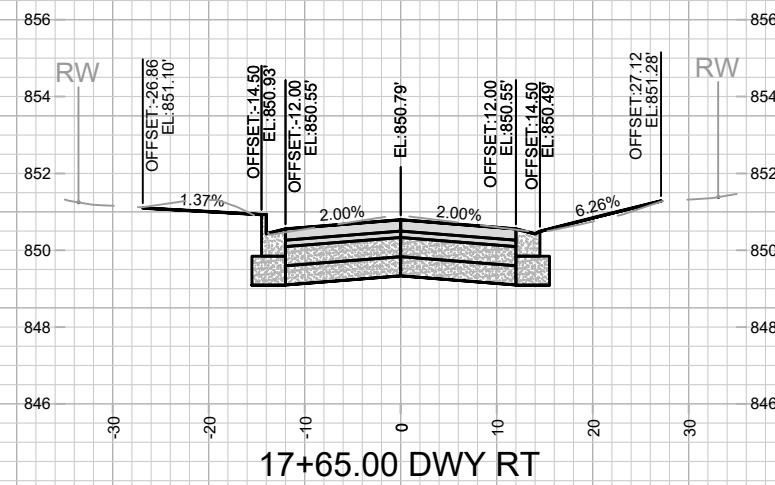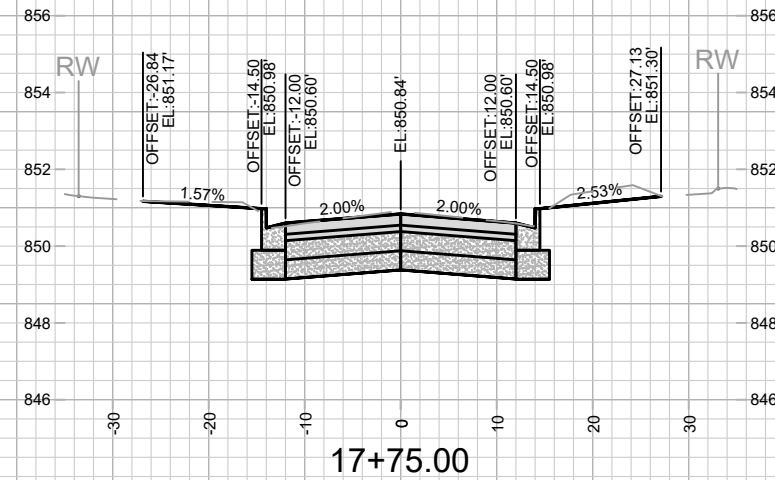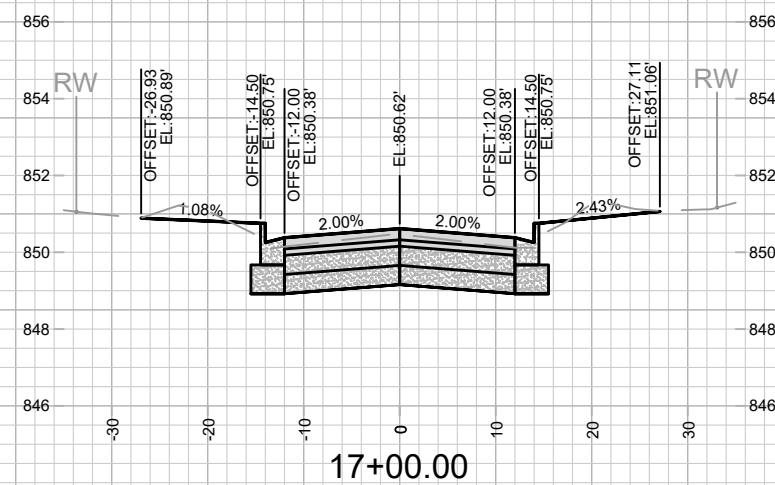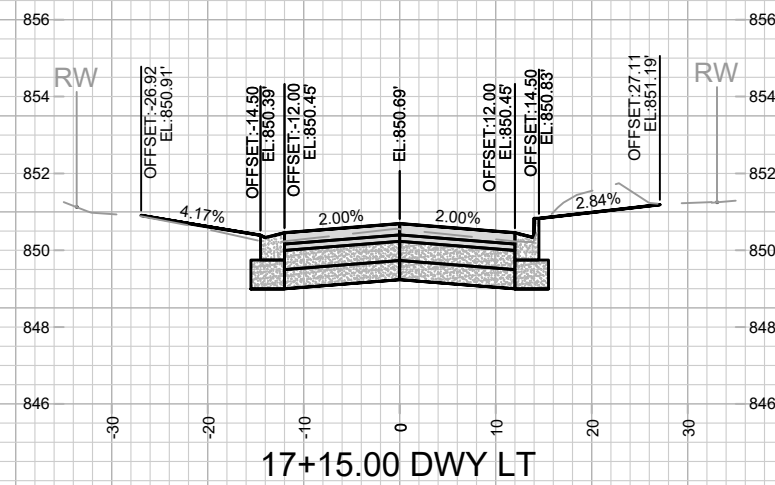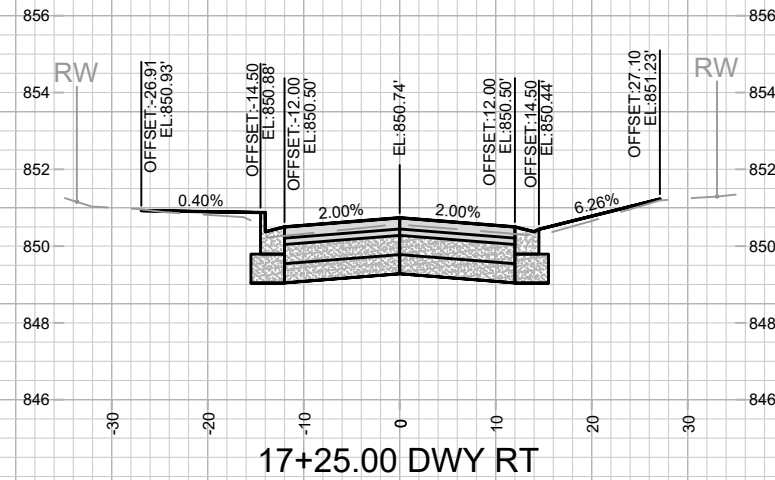

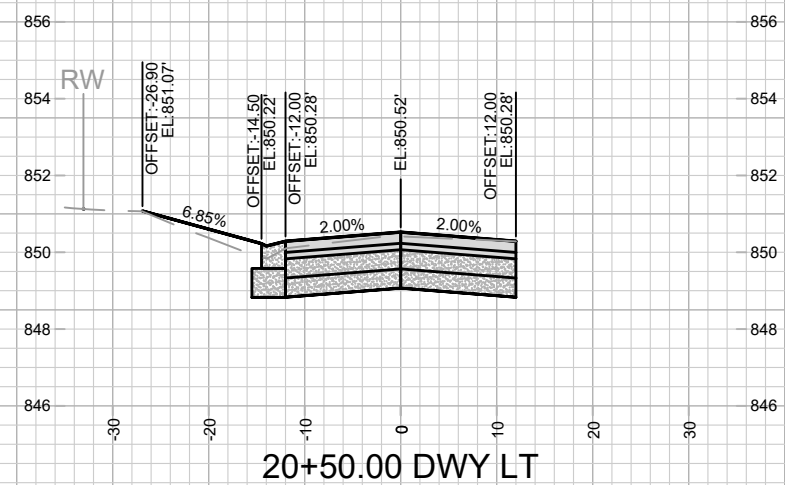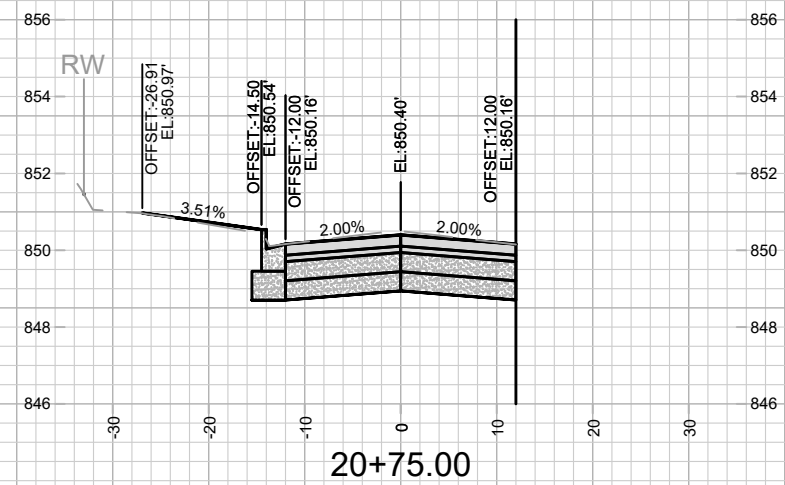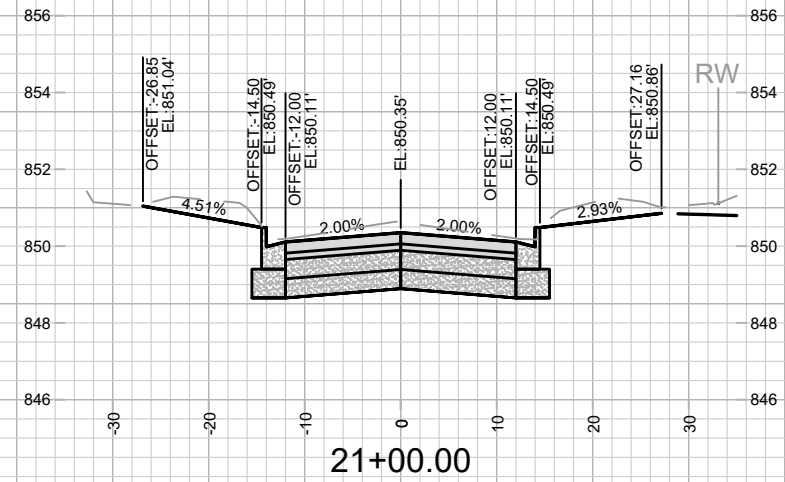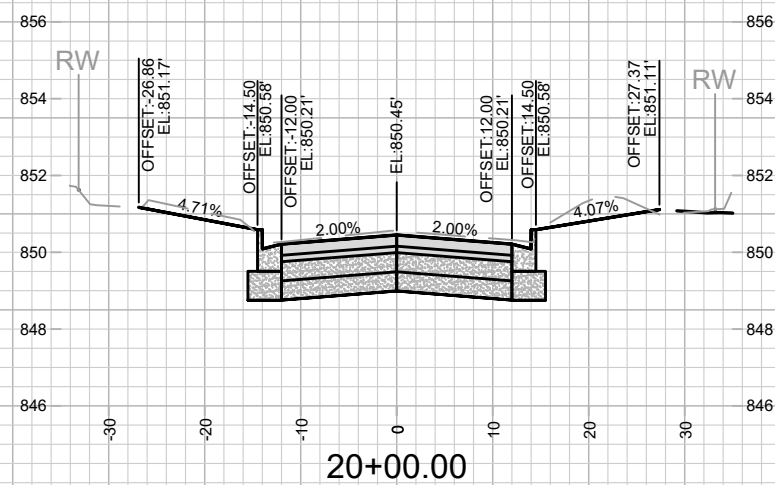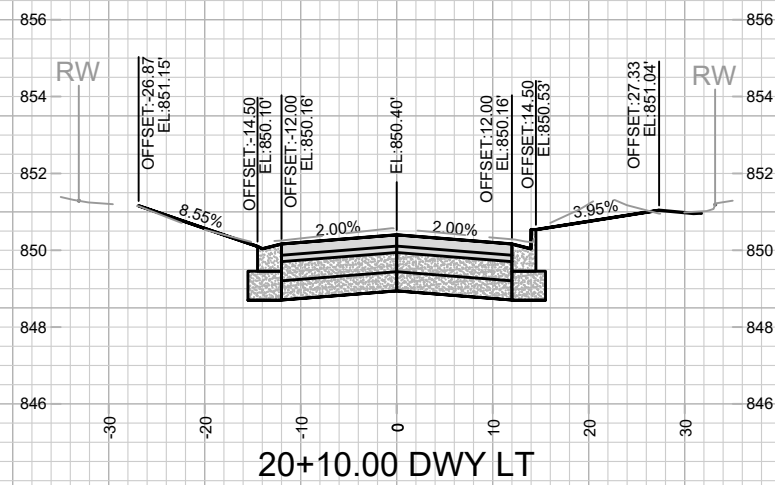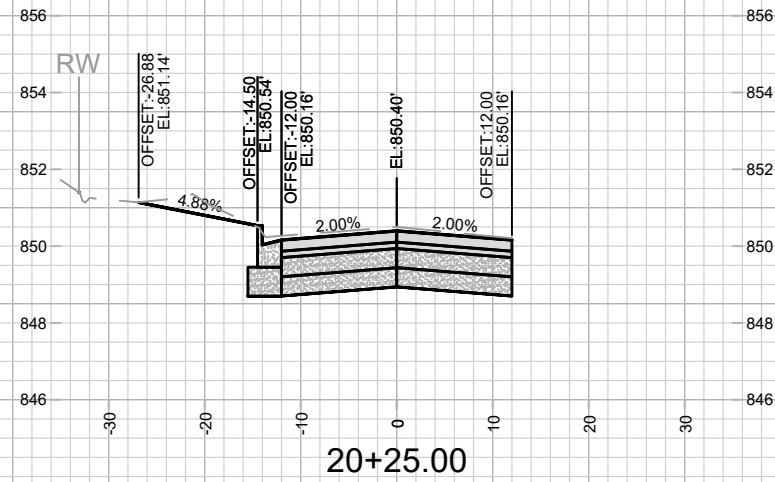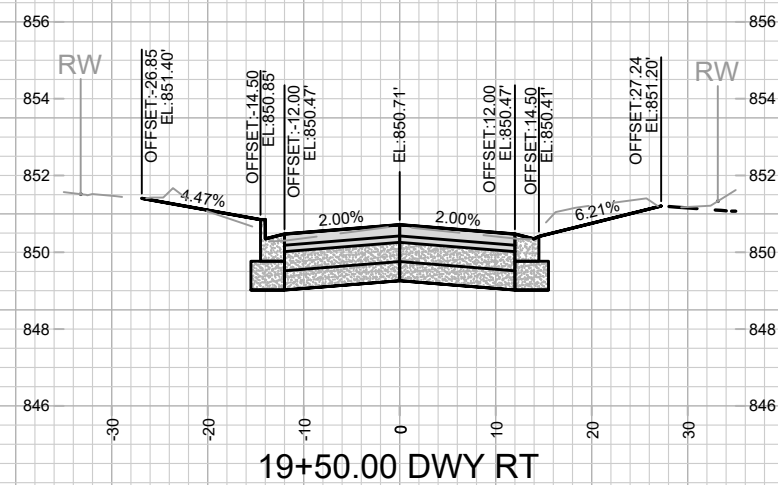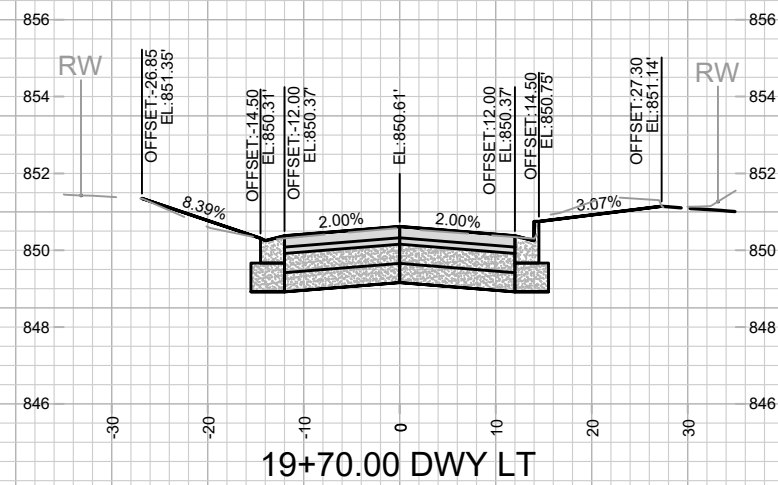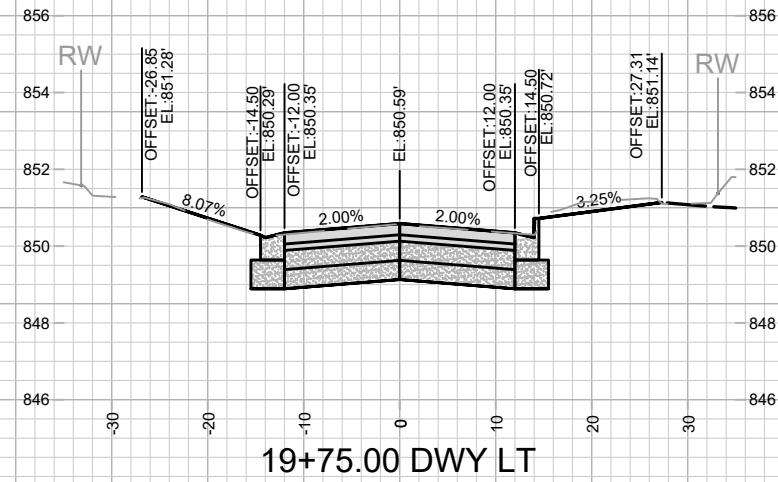

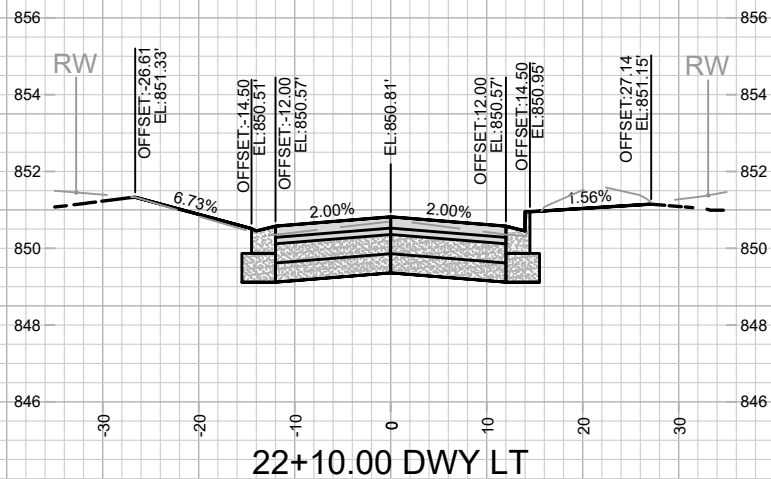
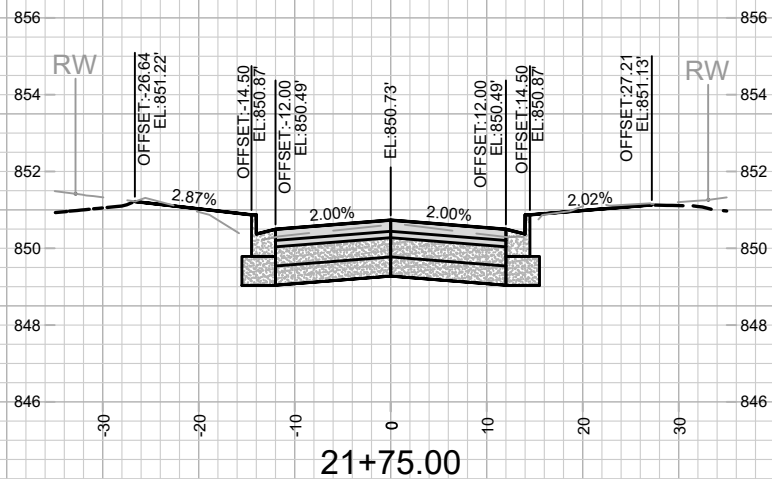
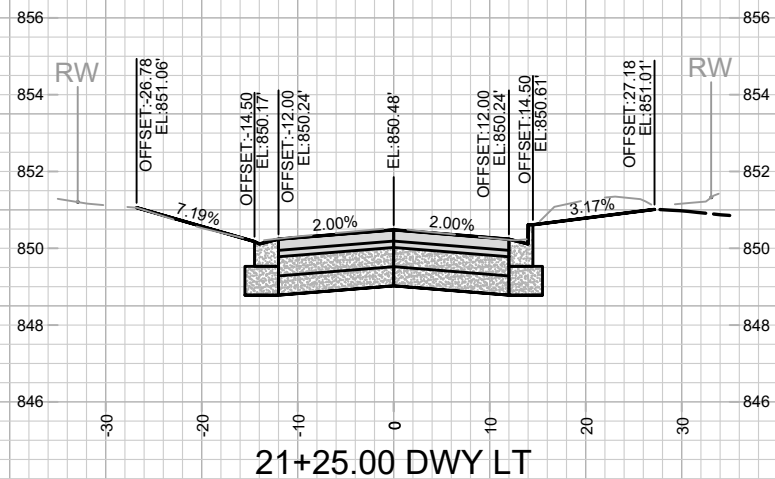
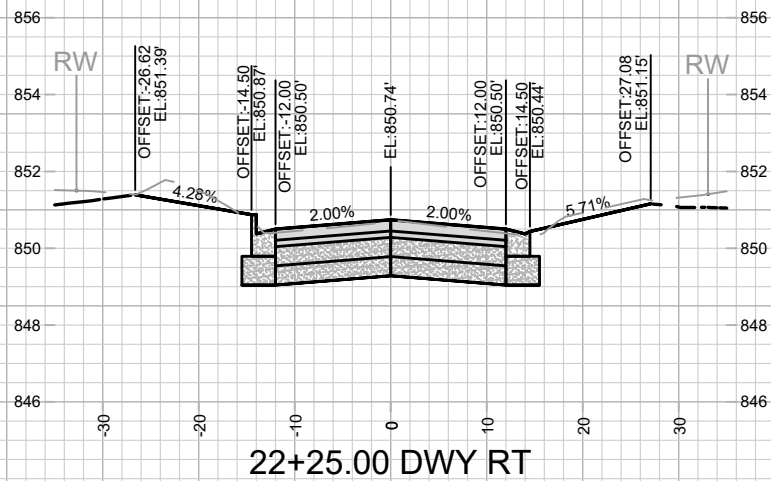
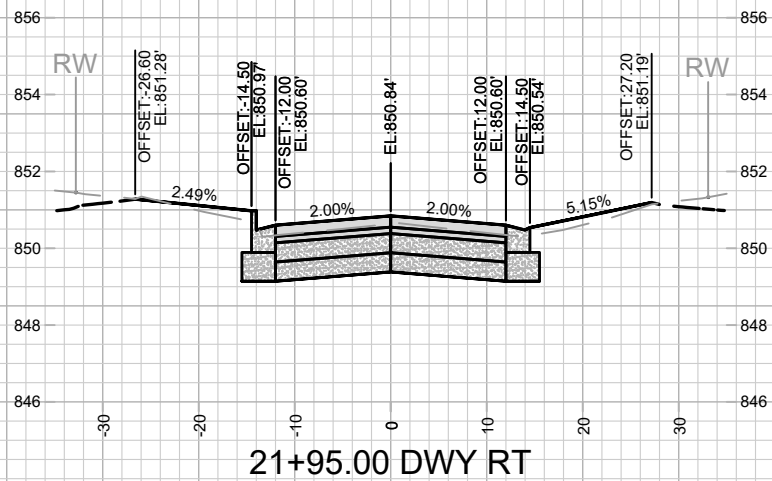
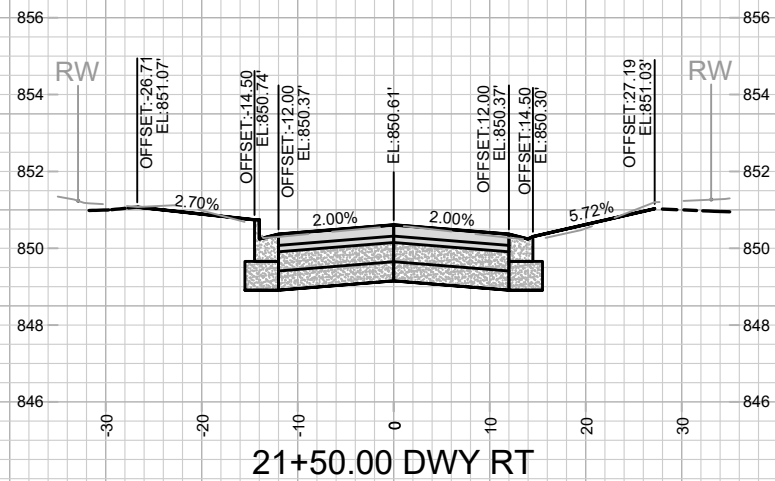
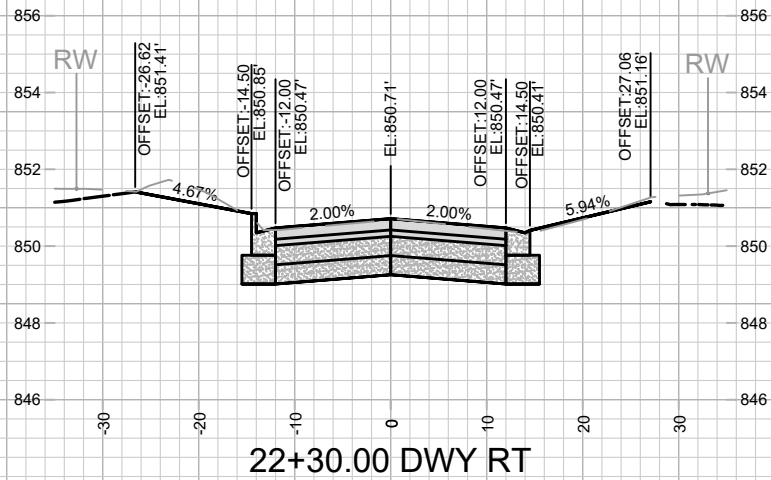
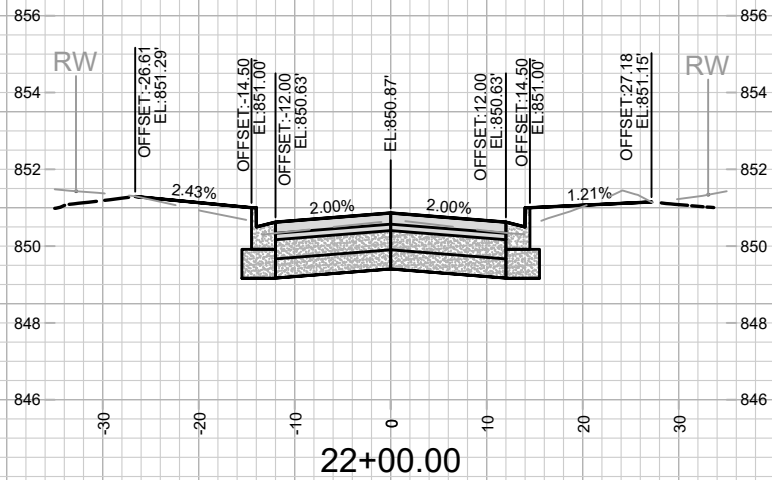
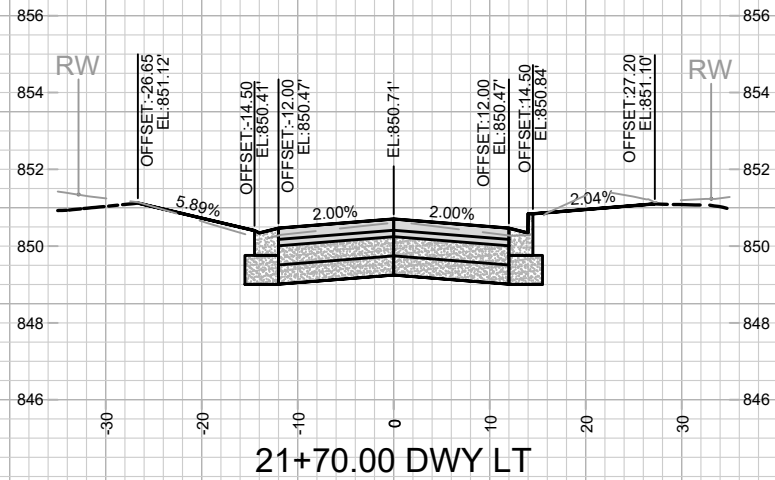











DATE	BY
11/18/2024	NGV
REVISION	14076
MARK	14076
DESIGNED BY	NGV
DATE	11/18/2024
SCALE	1" = 20'
BY	X-8

CROSS SECTIONS - RUTLEDGE STREET
RUTLEDGE STREET ASSESSMENT DISTRICT - 2024
M:\DESIGN\Projects\14076\CAD\Streets\14076EN-X Sections.dwg



14076
X-8

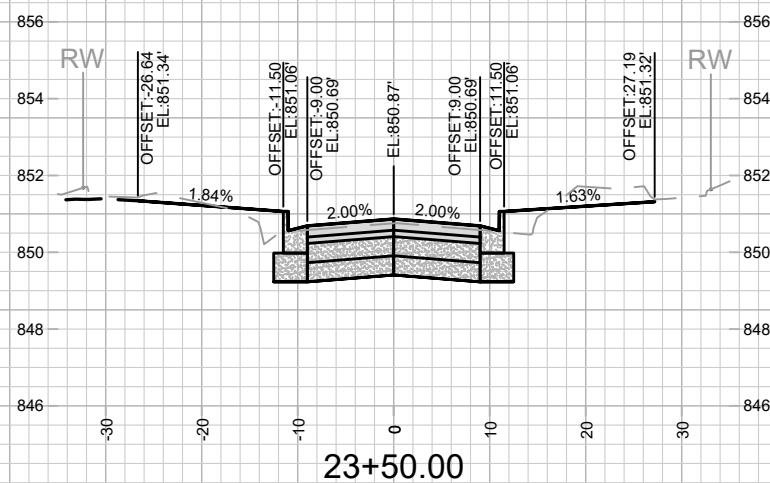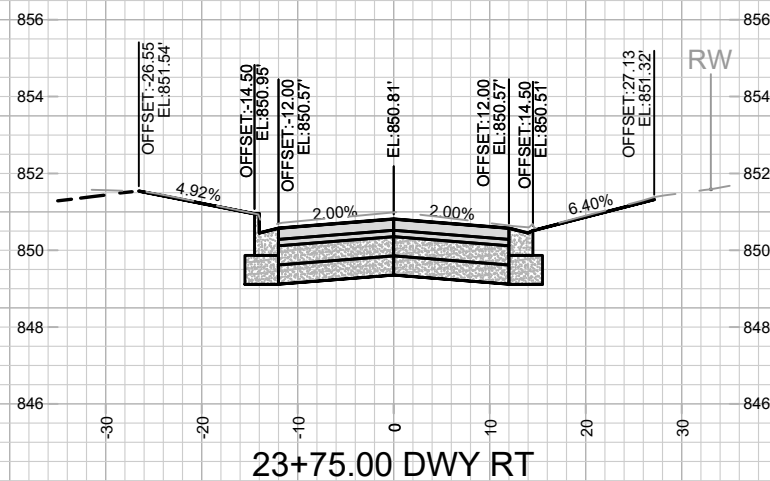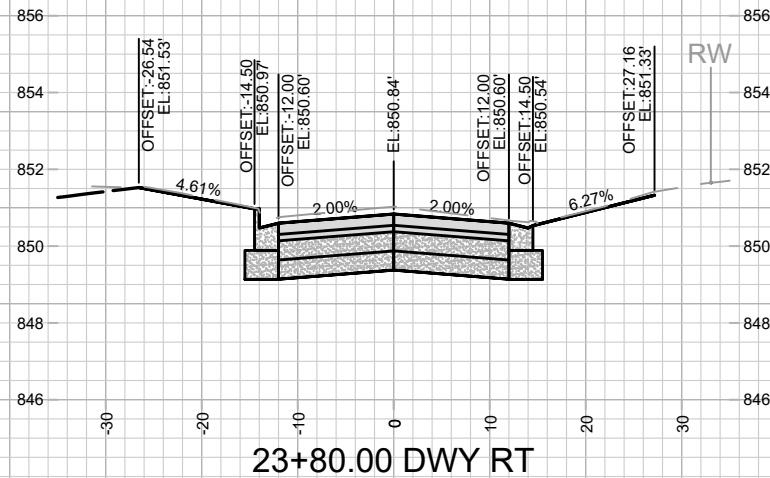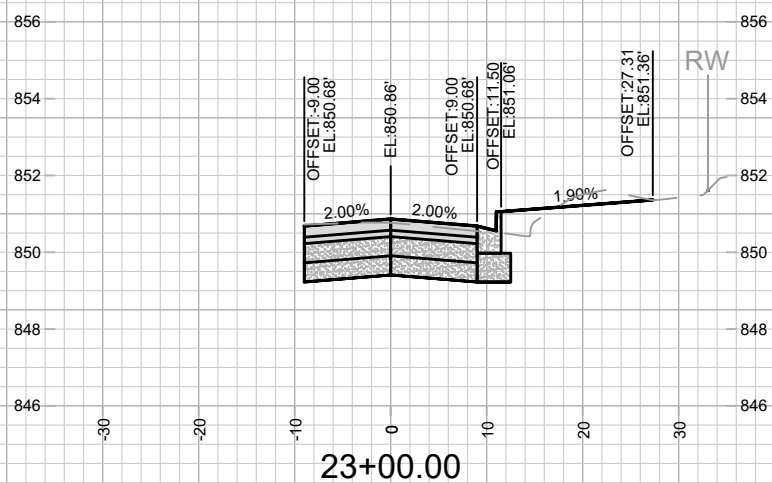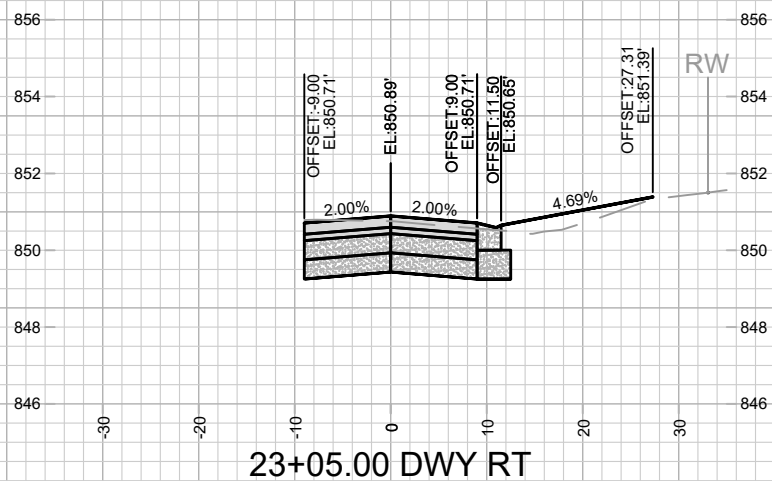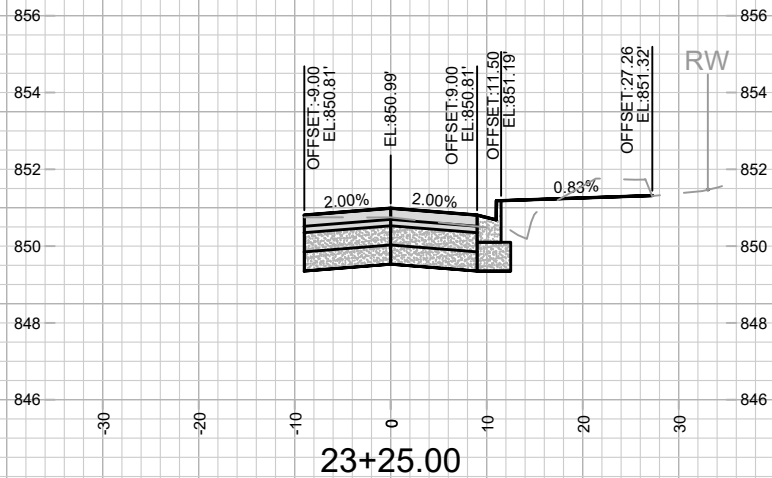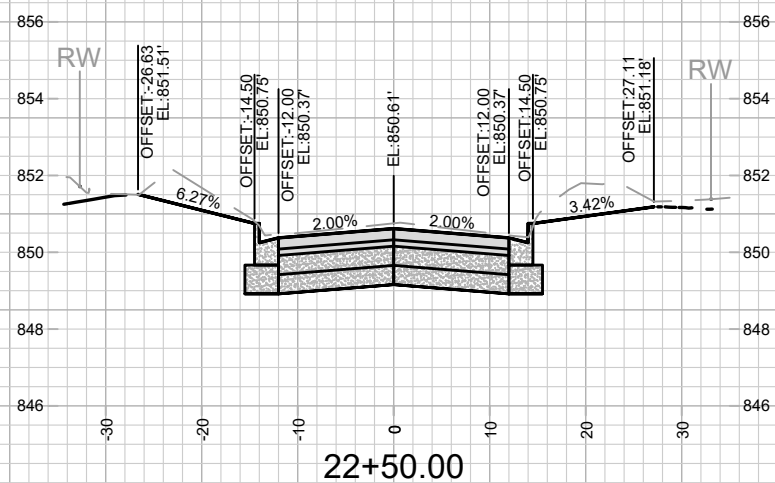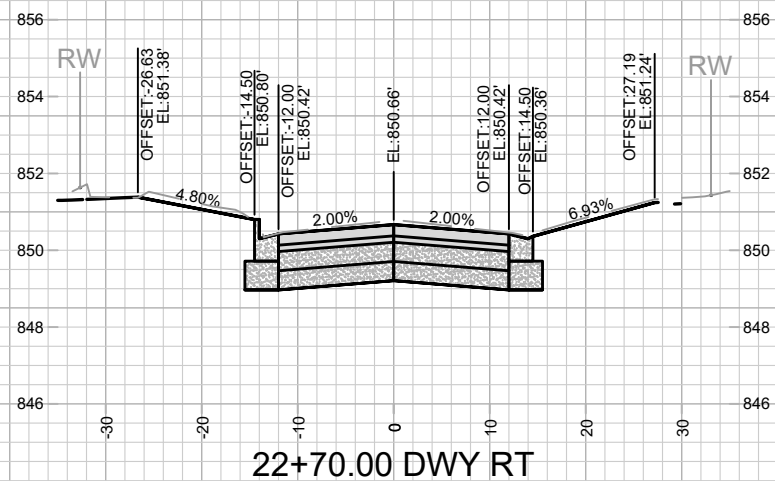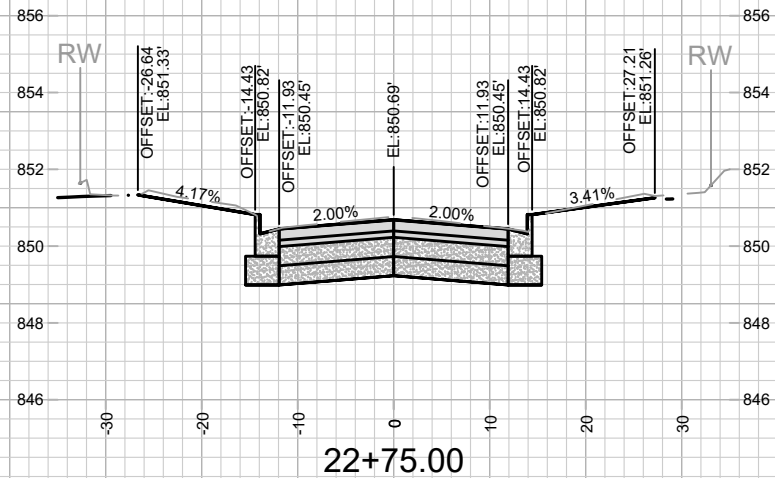

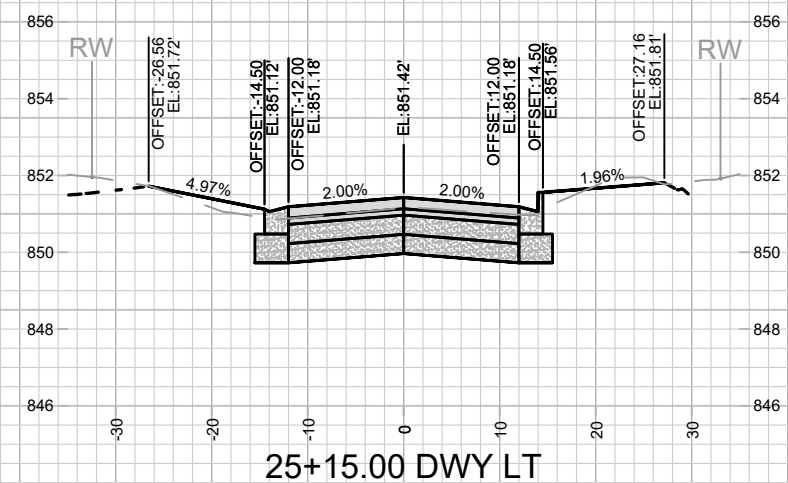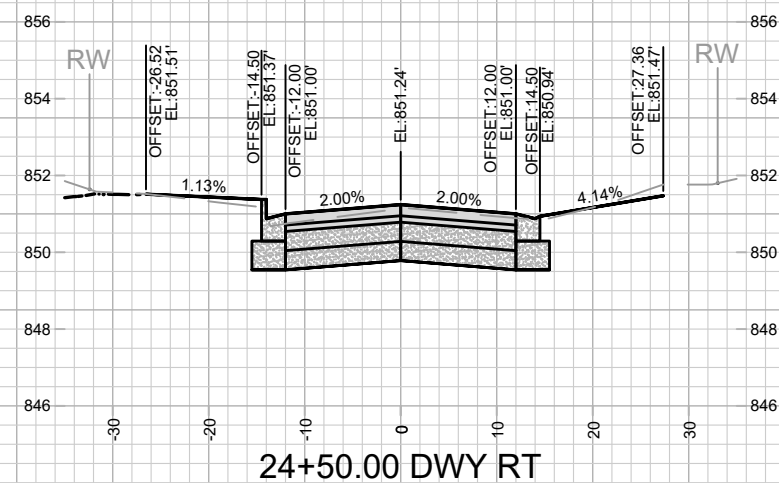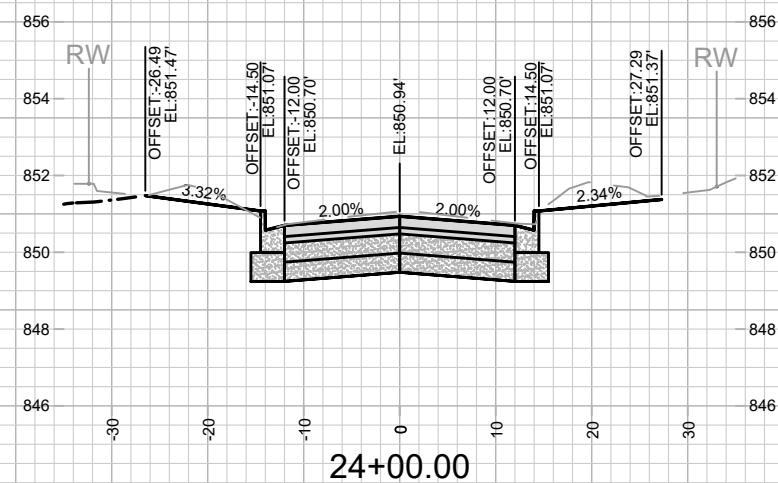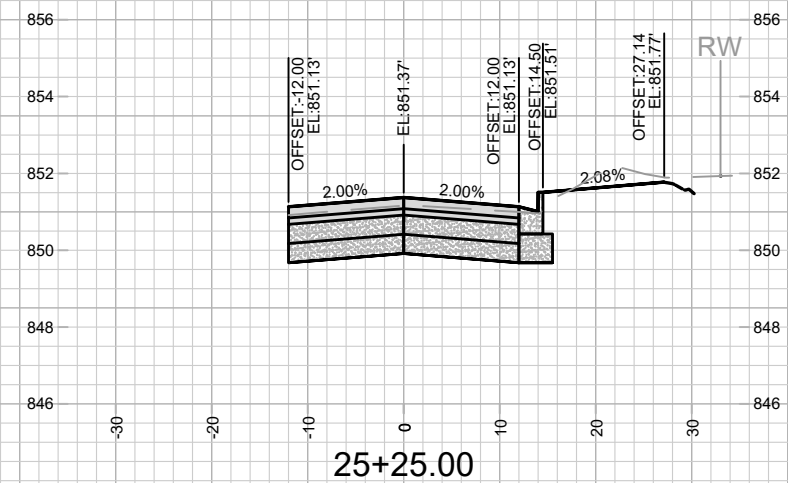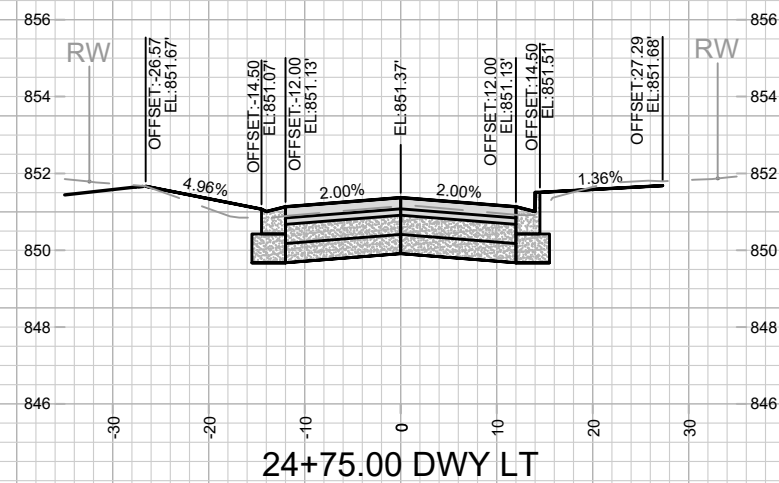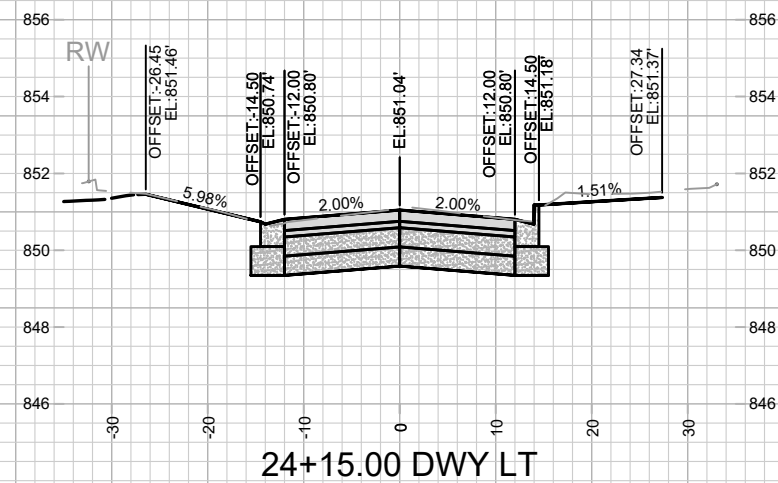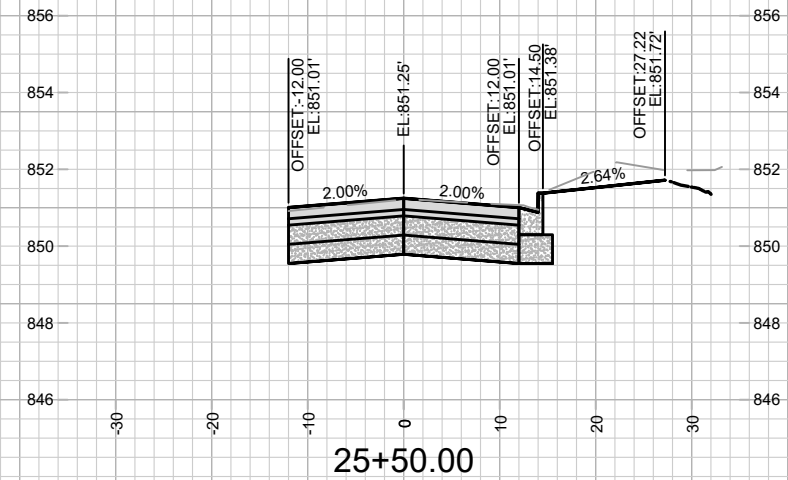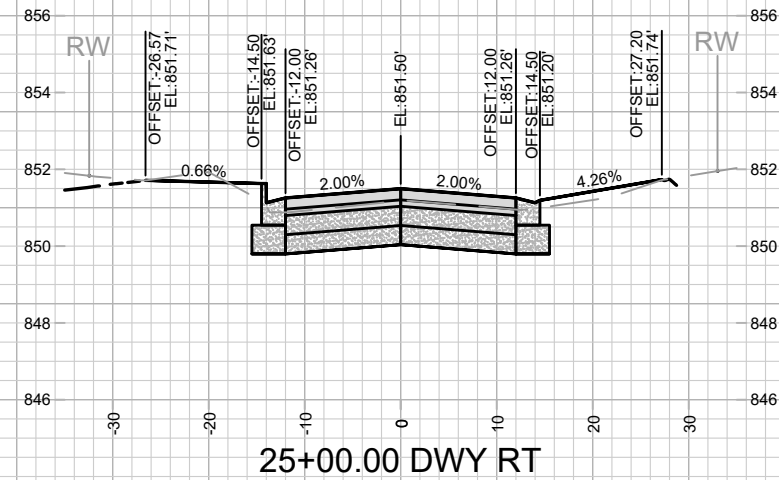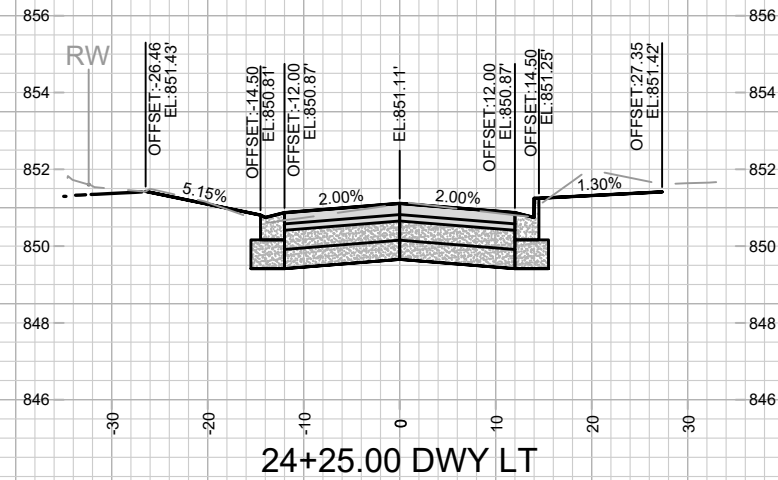


14076
X-10

CROSS SECTIONS - RUTLEDGE STREET

14076	MADISON, WI
CONTRACT NO: 8742	

MARK	REVISION	DATE	BY
Designed By: NGV	Date: 6/14/2024	1:18 AM	Scale: 1" = 20'
14076			X-10

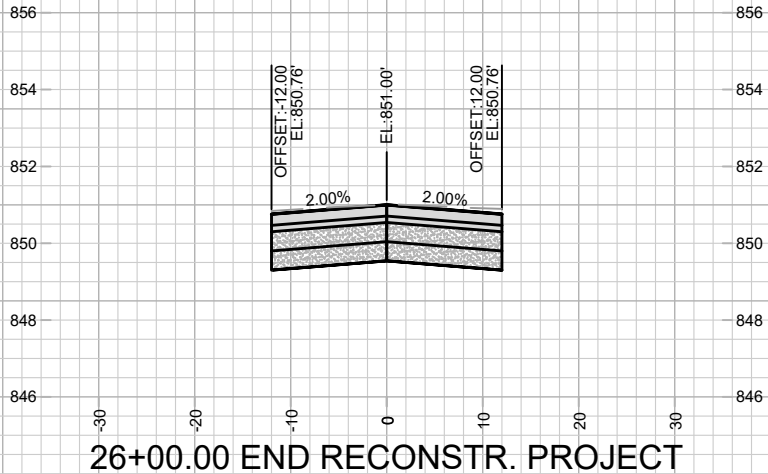

14076

X-11

14076

MADISON, WI

8742

CROSS SECTIONS - RUTLEDGE STREET
RUTLEDGE STREET ASSESSMENT DISTRICT - 2024

M:\DESIGN\Projects\14076\CAD\Streets\14076EN-X Sections.dwg

CONTRACT NO:

RELATION	NAME
1000 00	1000 00
1000 00	1000 00
1000 00	1000 00
1000 00	1000 00

REVISION	Date: 6/14/2024
Designed By: NGV	
41070	

Scale: 1" = 20'

20'	X-11
-----	------