



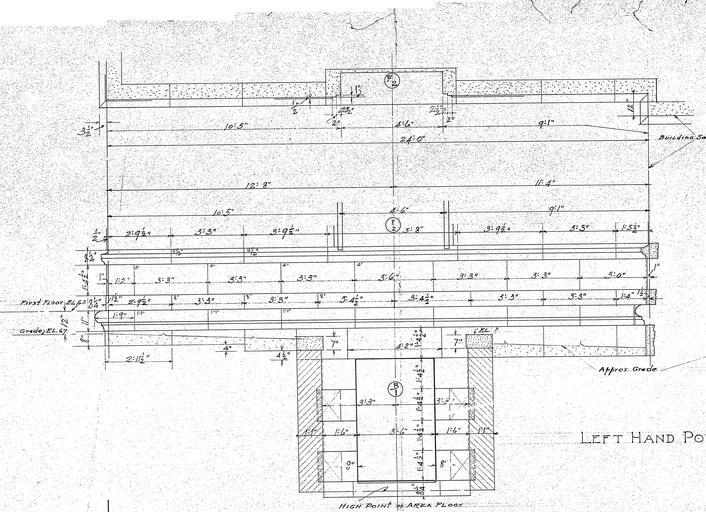



LEFT HAND PORTION MONONA AVE. ELEV.

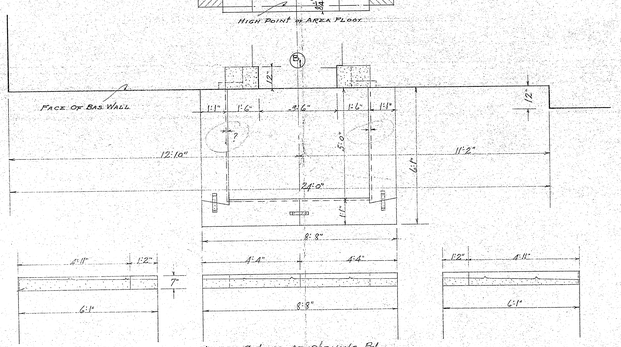

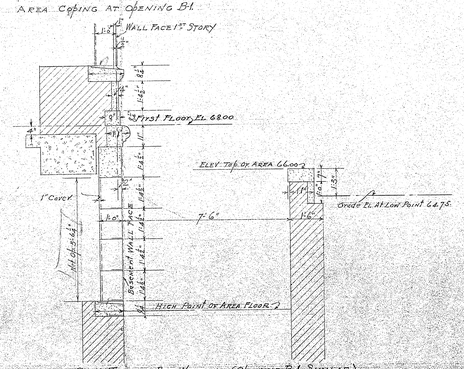

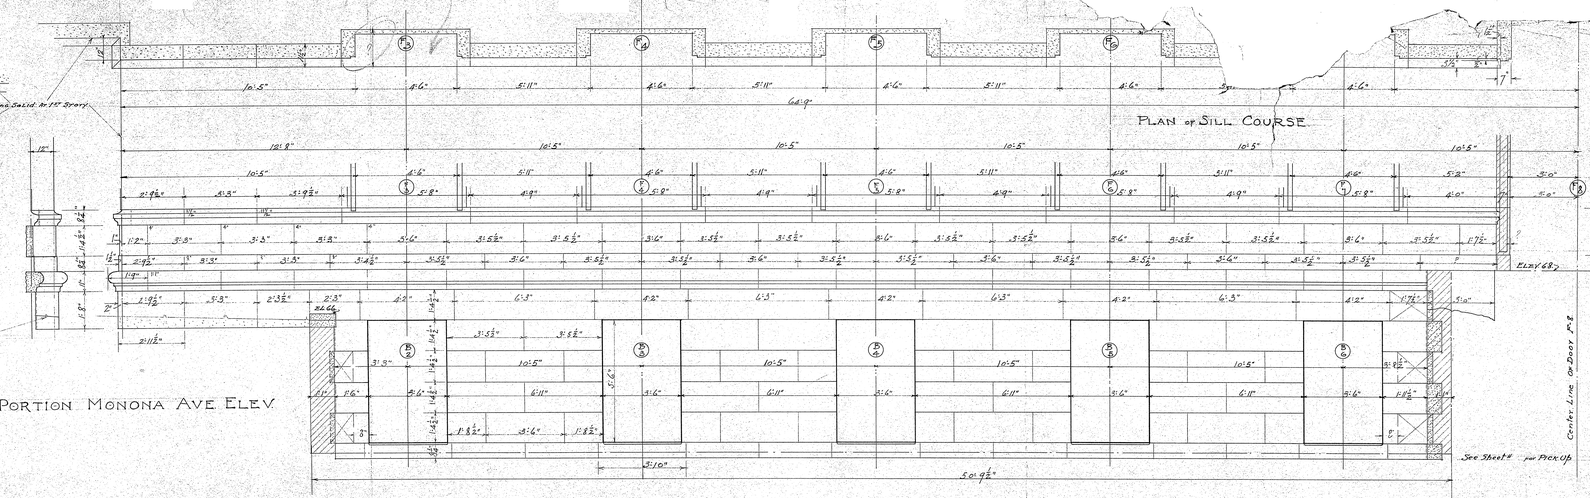

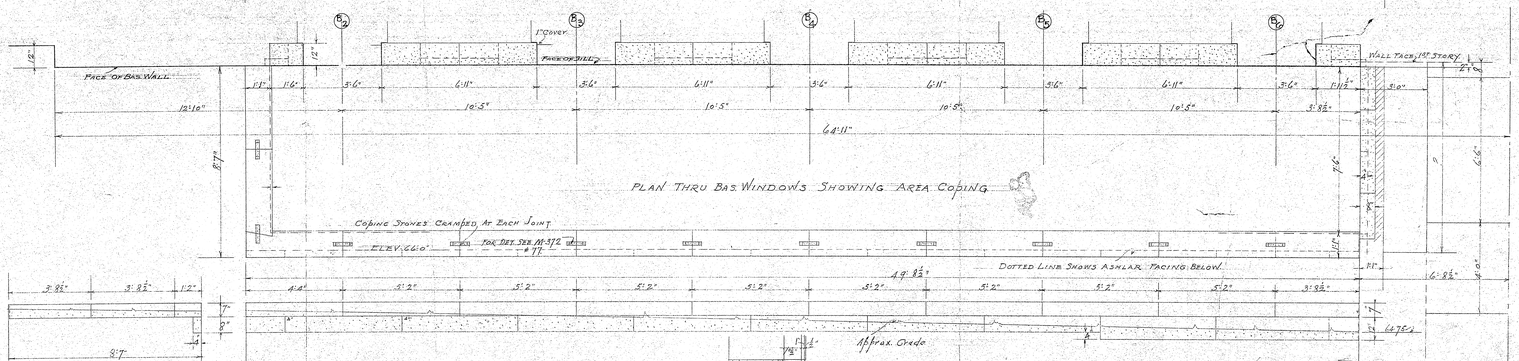

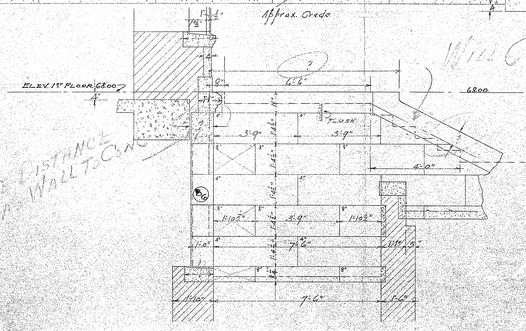


WILL COPING BE LOOSE?


FROM EXISTING WALL TO CURB


INDIANA LIMESTONE COMPANY
BEDFORD, IND.

BUILDING U.S.P.O. & COURT HOUSE
LOCATION MADISON, WIS.
MATERIAL STANDARD BUFF
DRAWN 2-16-27
FINISH SAND RUBBED
REV.
ORDER 3725 DRAWING 1
ERECTION
LENGTHS ARE FROM O. TO O. OF JOINTS OR TO ANGLES
BEDS 1 JOINTS 1
GROUP No. 5 STONE LETTERED **DA**


3725
1

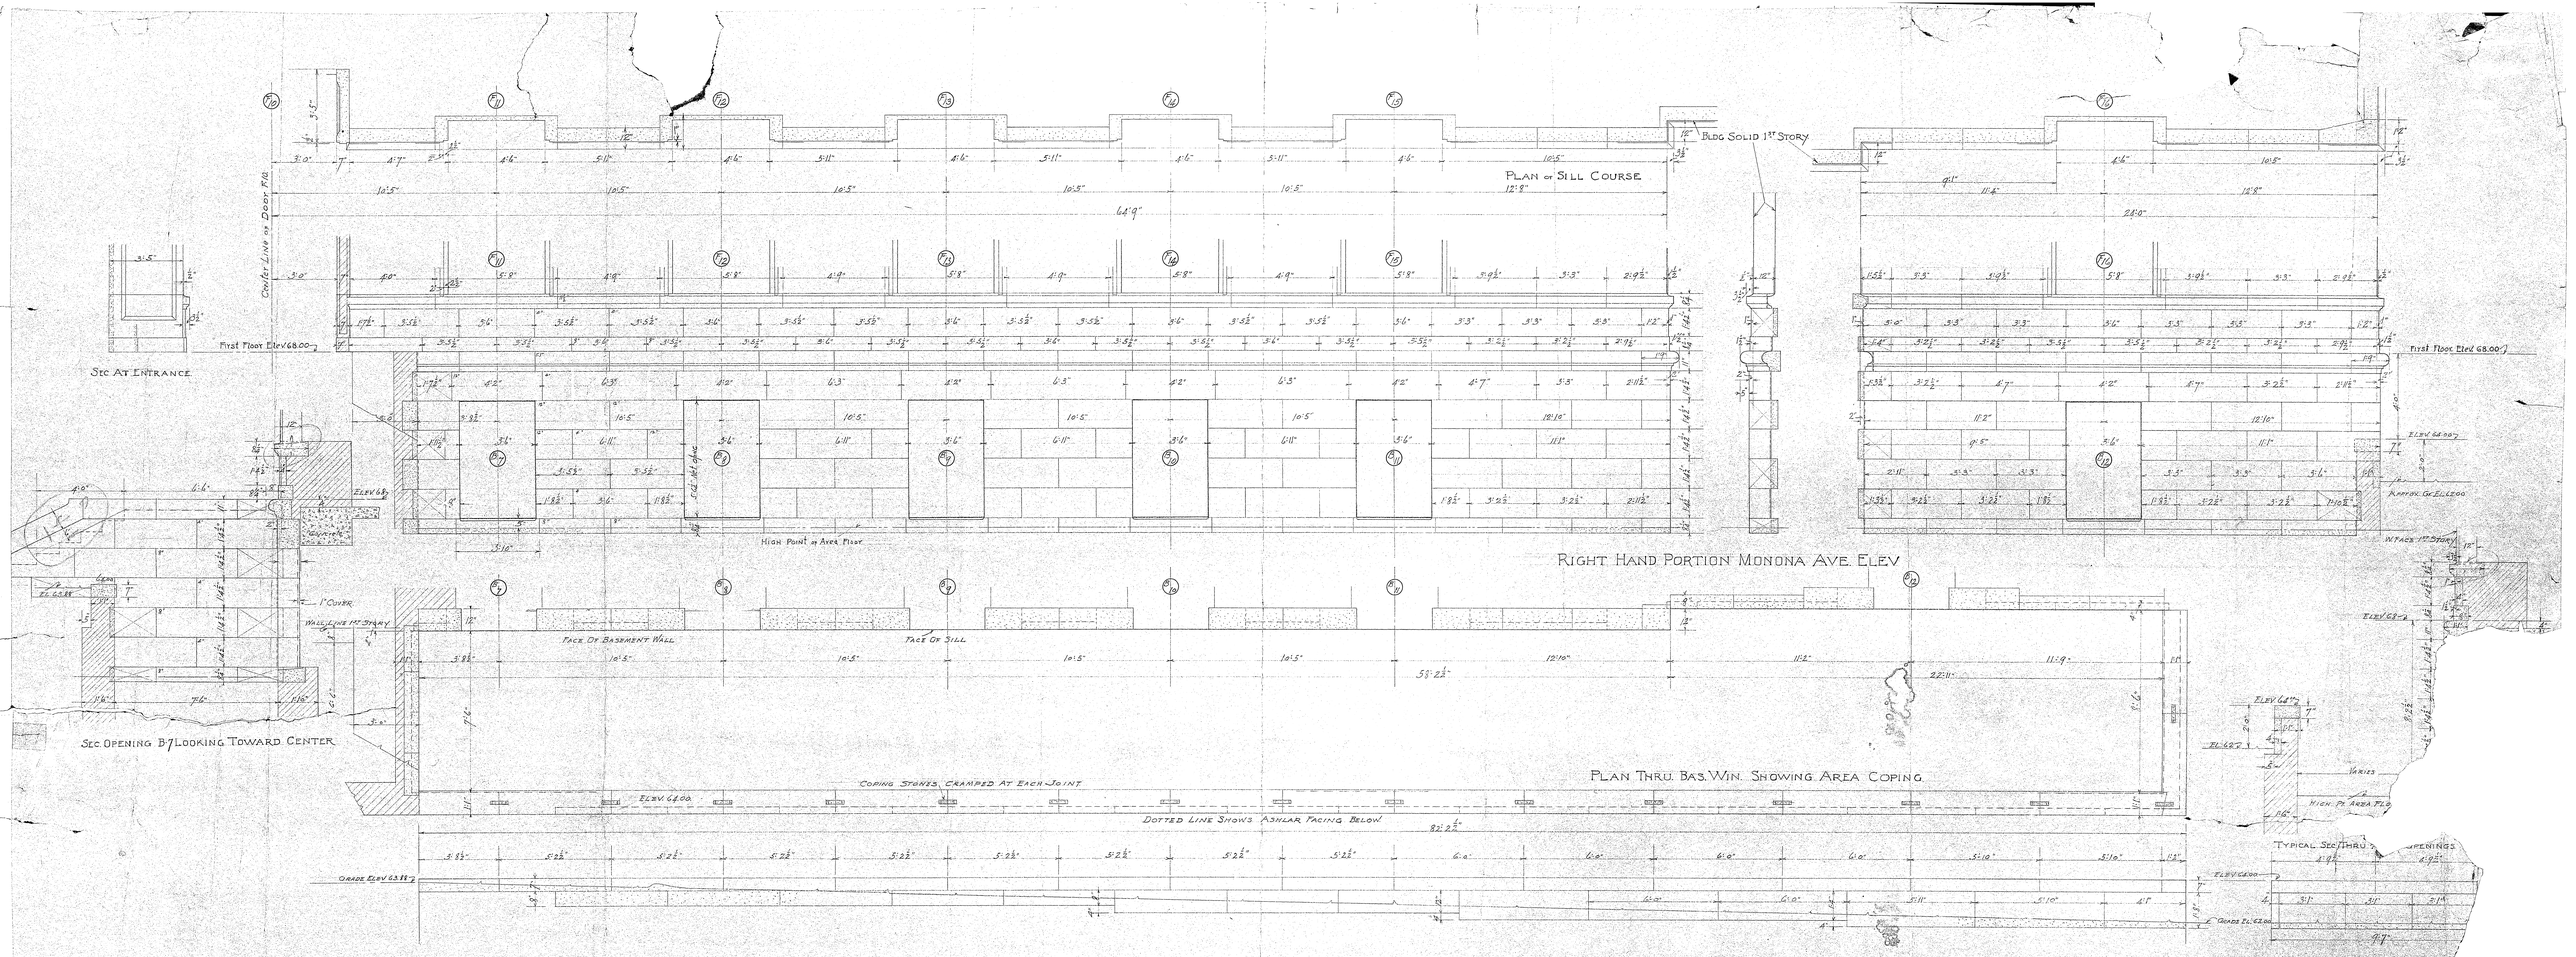
Plan of Sill Course
Bldg Solid 1st Story
Right Hand Portion Monona Ave. Elev
Sec At Entrance
Sec. Opening B-7 Looking Toward Center
Plan Thru. Bas. Win. Showing Area Coping
Face Of Basement Wall
Face Of Sill
Coping Stones, Cramped At Each Joint
Dotted Line Shows Ashlar Facing Below
High Point in Area Floor
First Floor Elev 68.00
Center Line of Door No
1" Cover
Wall Line 1st Story
Elev 64.00
Grade Elev 63.11
Typical Sec Thru Openings
Varies
Approx. Gr. Elev 63.00
INDIANA LIMESTONE COMPANY
BEDFORD, IND.
BUILDING U. S. P.O. & Court House
LOCATION Madison Wisc.
MATERIAL Standard Buff
FINISH Sand Rubbed
ORDER 3725
DRAWING 2
ERECTION
LENGTHS ARE FROM C. TO C. OF JOINTS OR TO ANGLES
SETS 16
JOINTS 41
STONE LETTERED
DRAWN 6-19-29
DB

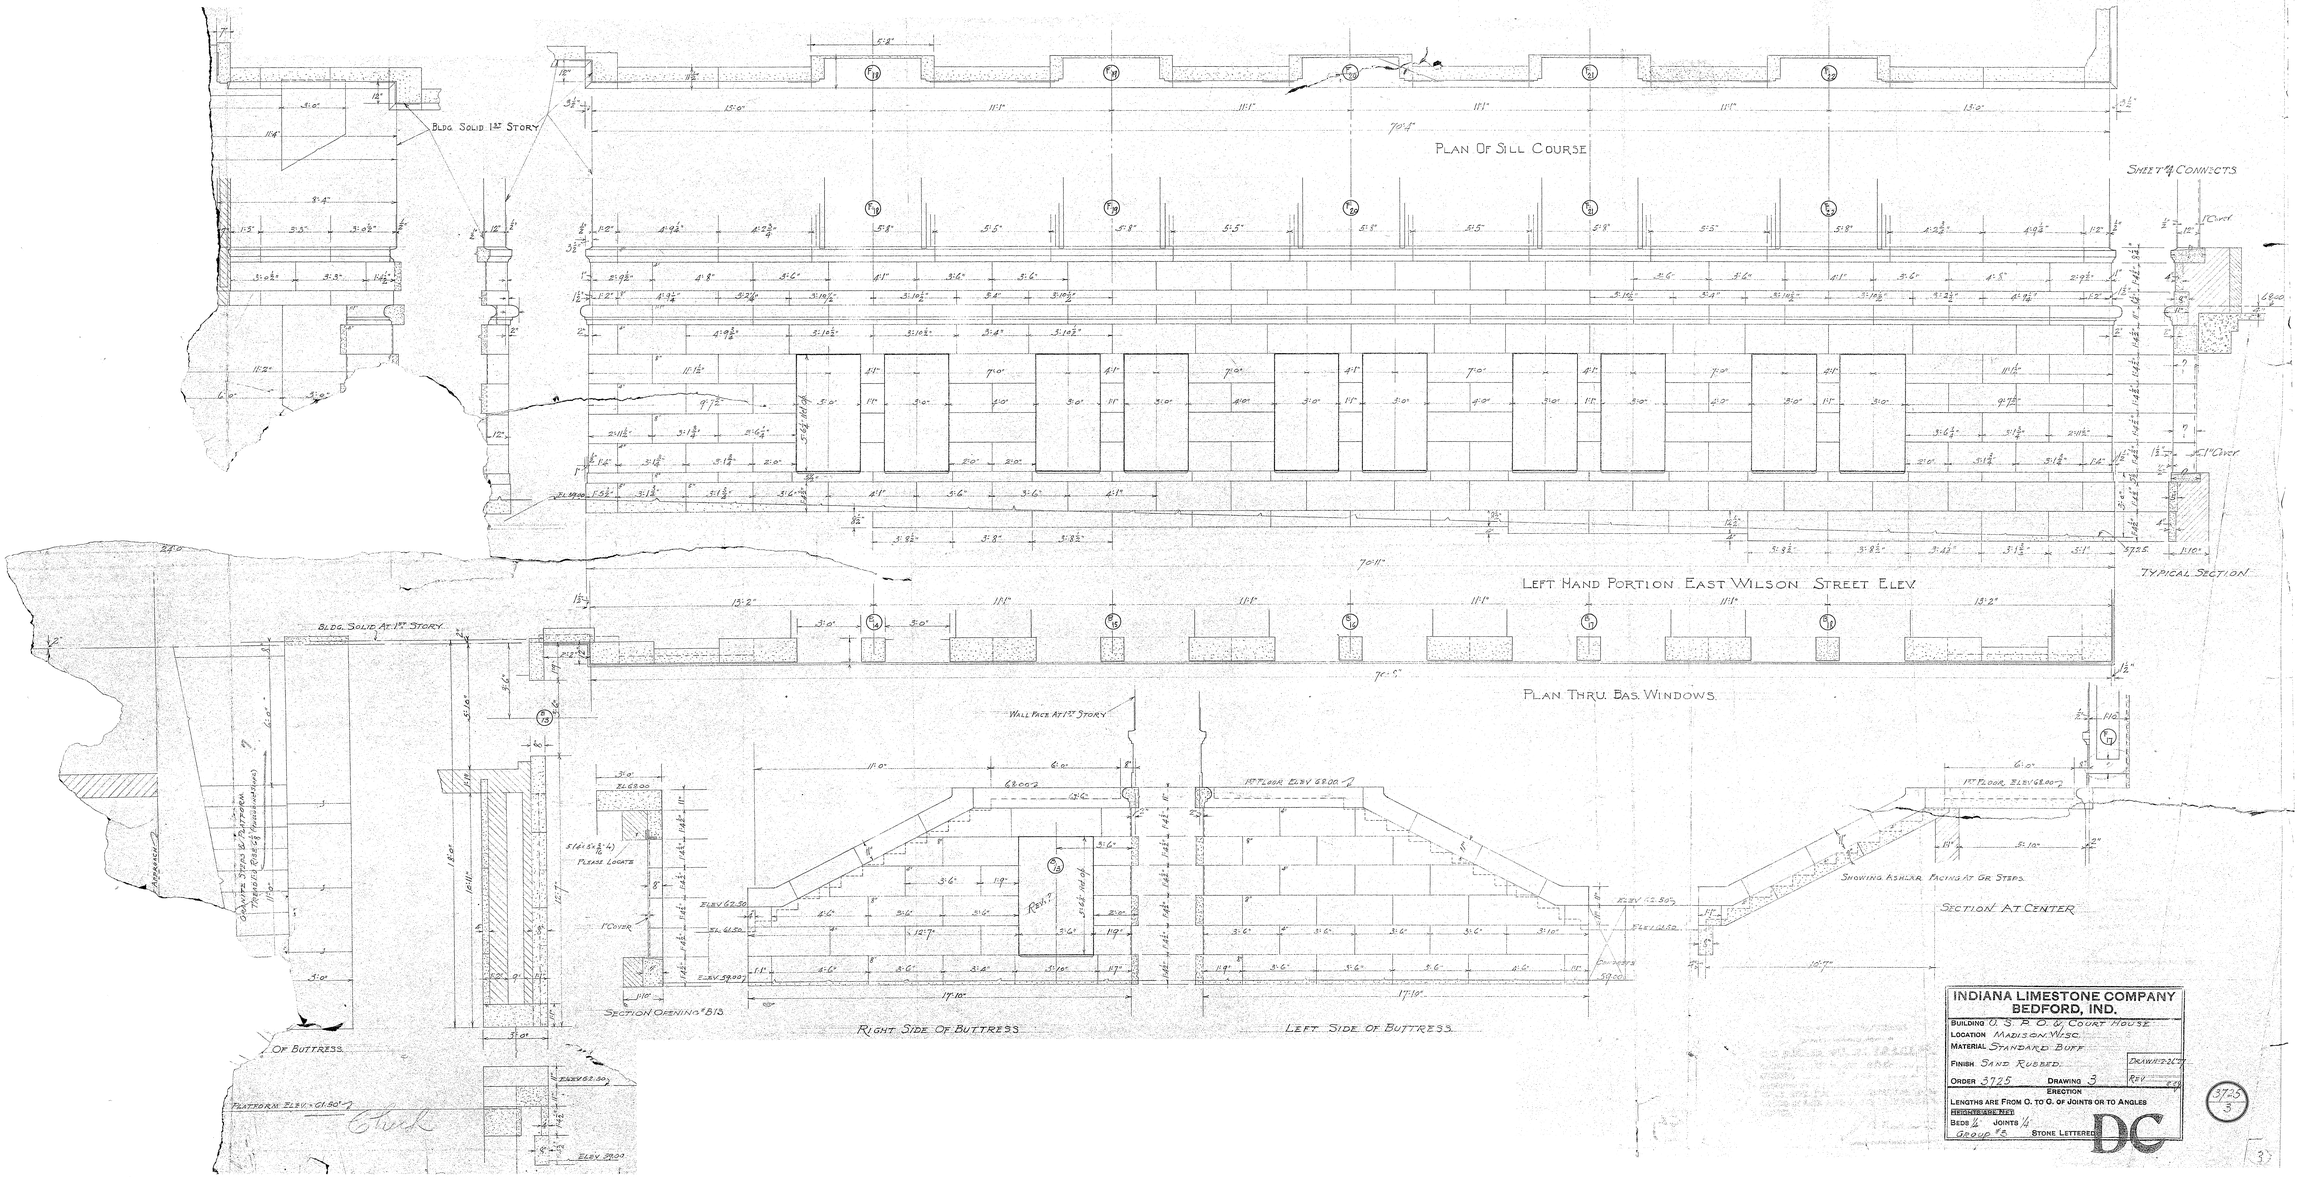

BLDG. SOLID 12" STORY
PLAN OF SILL COURSE
SHEET 4 CONNECTS
1" CHAM.
1" CHAM.
TYPICAL SECTION
LEFT HAND PORTION EAST WILSON STREET ELEV.
BLDG. SOLID AT 12" STORY
PLAN THRU. BAS. WINDOWS.
WALL FACE AT 12" STORY
1ST FLOOR ELEV 68.00
1ST FLOOR ELEV 68.00
SHOWING ASHLAR FACING AT GR. STEPS.
SECTION AT CENTER
SECTION OPENING "B13
RIGHT SIDE OF BUTTRESS
LEFT SIDE OF BUTTRESS
OF BUTTRESS.
PLATFORM ELEV. = CI. 80"
INDIANA LIMESTONE COMPANY
BEDFORD, IND.
BUILDING U. S. P. O. & COURT HOUSE
LOCATION MADISON, WISC.
MATERIAL STANDARD BUFF
FINISH SAND RUBBED.
DRAWN 12-27
ORDER 3725 DRAWING 3 REV
ERECTION
LENGTHS ARE FROM C. TO C. OF JOINTS OR TO ANGLES
HEIGHTS ARE NET
BEDS 4 JOINTS 4
GROUP #5 STONE LETTERED
DC
3725
3

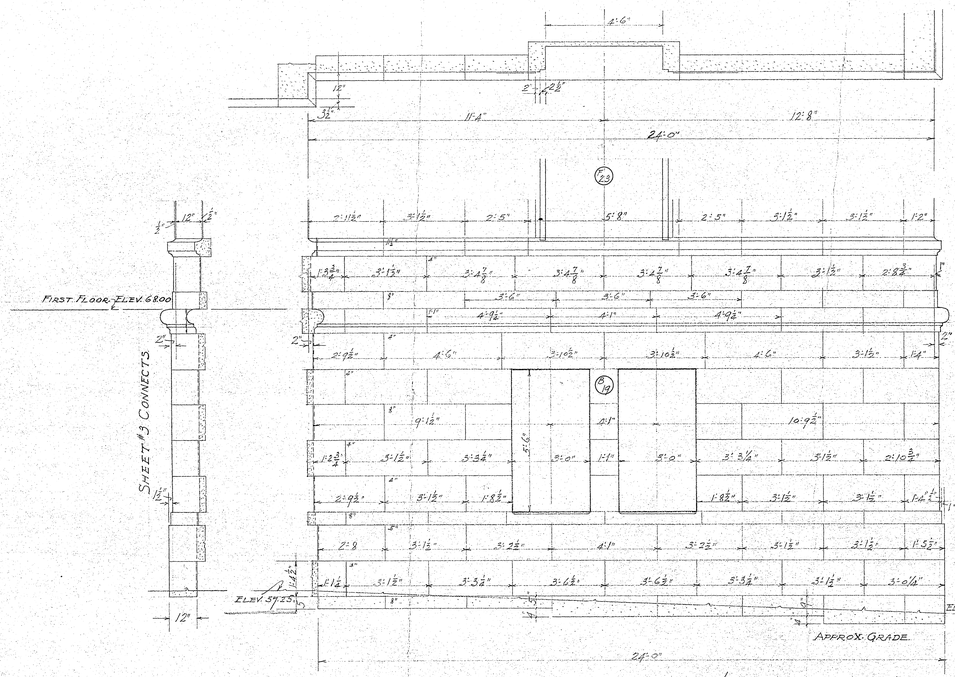


EAST WILSON ST. ELEV.

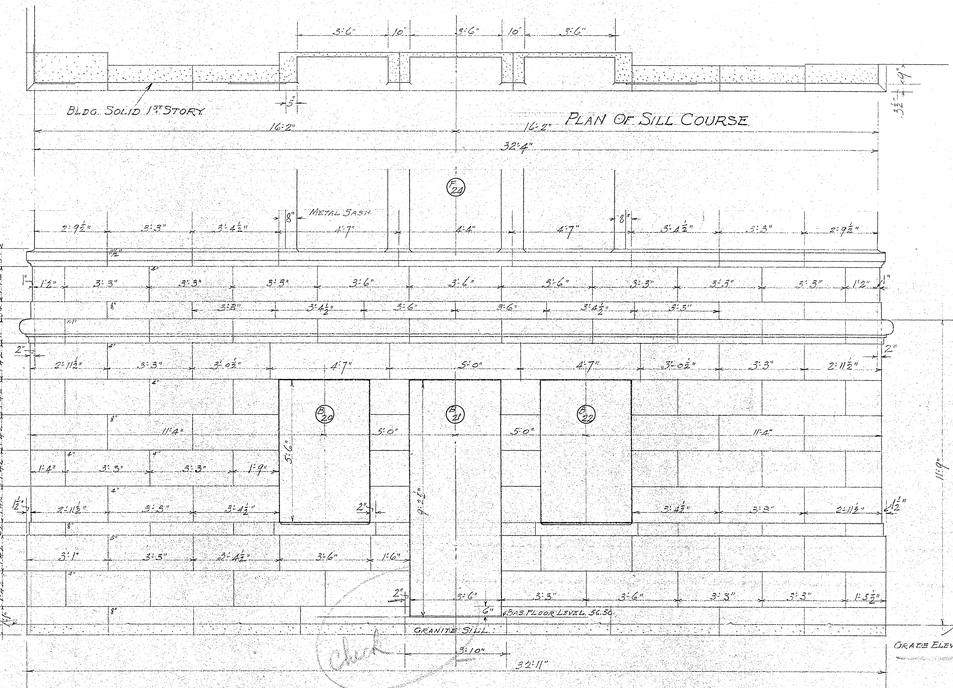


REAR ELEV.

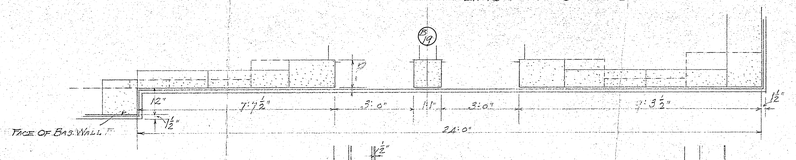


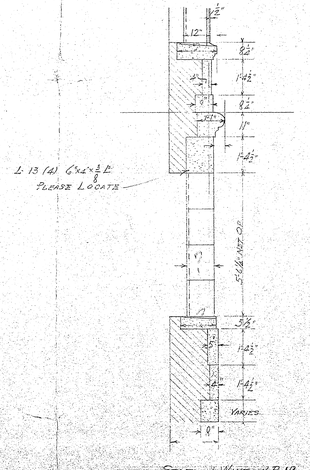


SECTION WINDOW B-19

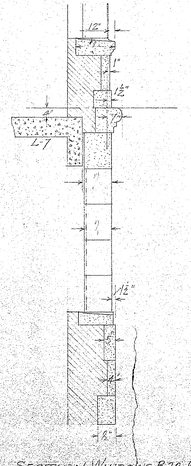


SECTION WINDOWS B20 B22

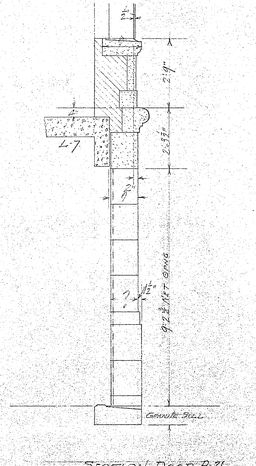

SECTION DOOR B21

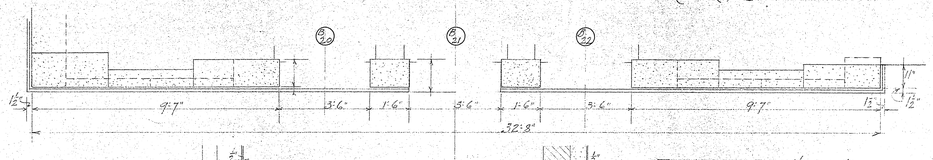

PLAN THRU BAS. WINDOWS.

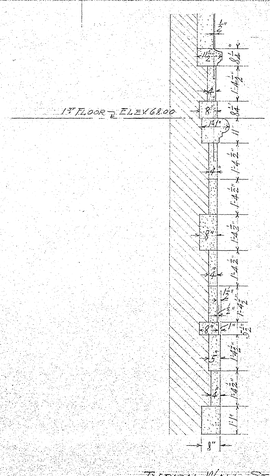


TYPICAL WALL SECTION

INDIANA LIMESTONE COMPANY BEDFORD, IND.	
BUILDING U.S.P.O. & COURT HOUSE	
LOCATION MADISON, WISC.	
MATERIAL STANDARD BUFF	DRAWN 3.2.27
FINISH SAND RUBBED	REV.
ORDER 3725 DRAWING 4 ERECTION	669


LENGTHS ARE FROM C. TO C. OF JOINTS OR TO ANGLES
HEIGHTS ARE NET
BEDS ½" JOINTS ½"
GROUP #3 STONE LETTERED

DD


3725
4.

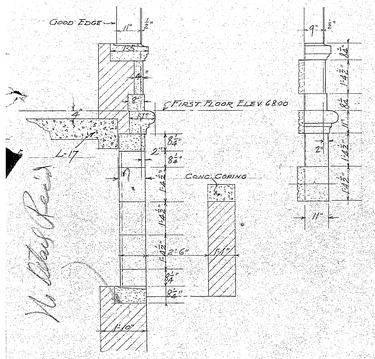


SECT. WINDOW B.33

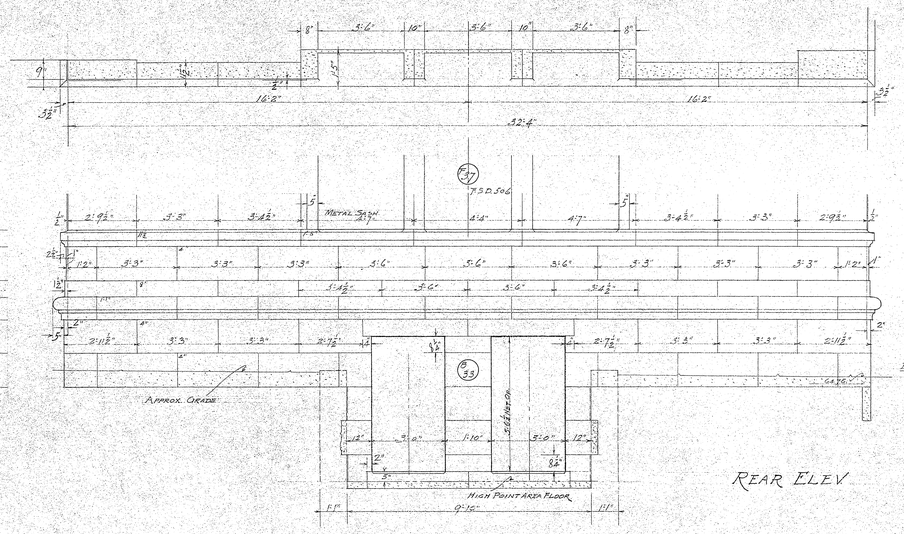


REAR ELEV.

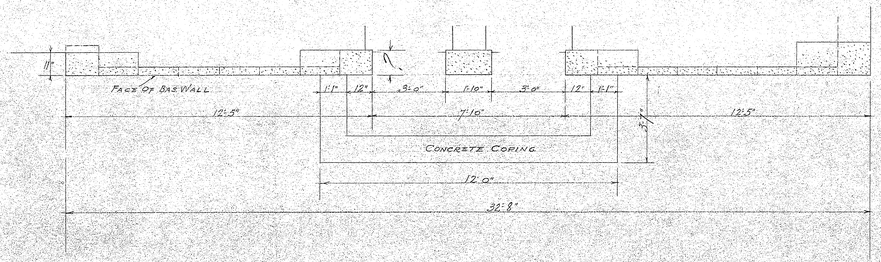

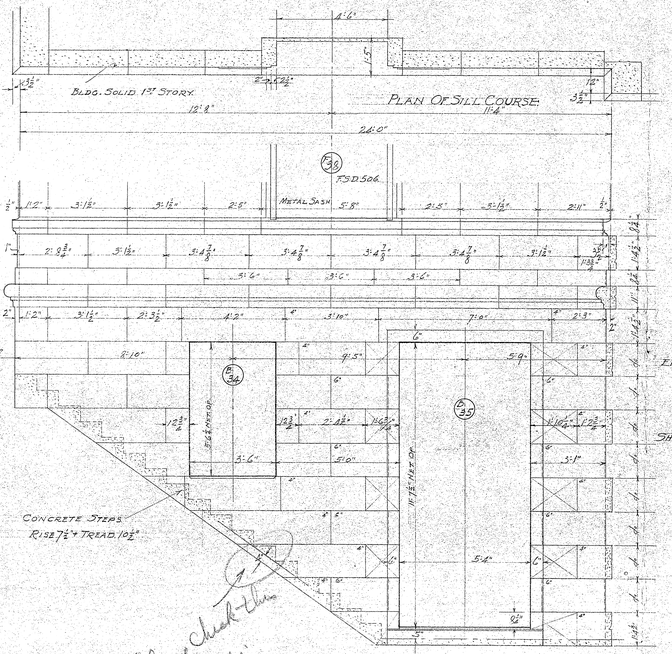


EAST DOTY ST. ELEV.

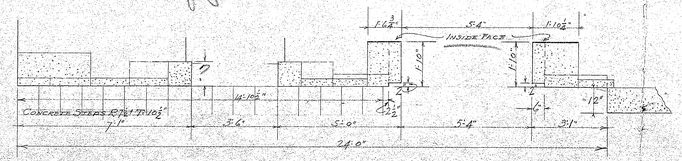


PLAN THRU BAS OPENINGS.

PLAN OF SILL COURSE.

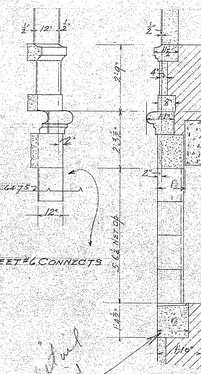


SEC. WINDOW B.34

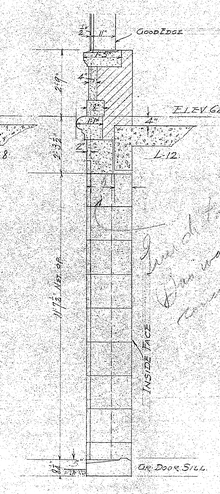


SEC. DOOR B.35.

INDIANA LIMESTONE COMPANY BEDFORD, IND.	
BUILDING U.S.P.O. & COURT HOUSE.	
LOCATION MADISON, WISC.	
MATERIAL STANDARD BUFF	DRAWN 3-4-'27
FINISH SAND RUBBED.	REV.
ORDER 3725 DRAWING 5 ERECTION	
LENGTHS ARE FROM O. TO O. OF JOINTS OR TO ANGLES	
BEDS ¼" JOINTS ¼"	
GROUP 15 STONE LETTERED	DE


3725
5

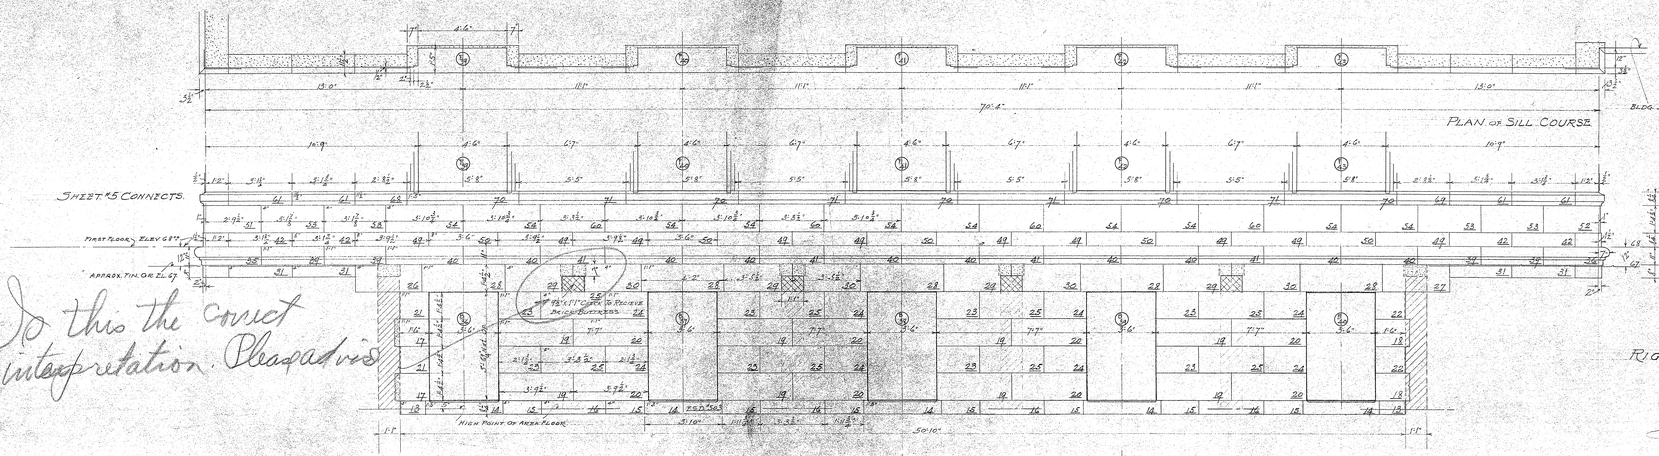


So this the correct interpretation. Please advise

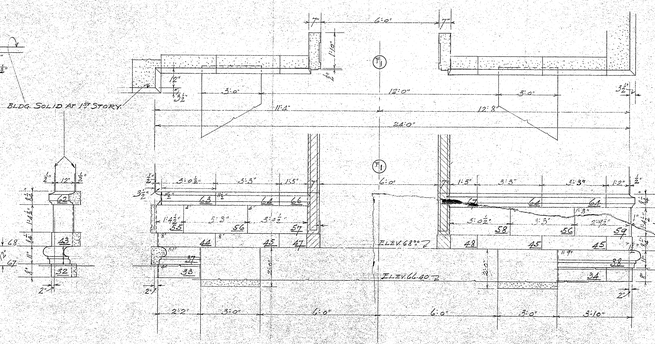

If you wish us to cut holes for Ex outlet Please locate

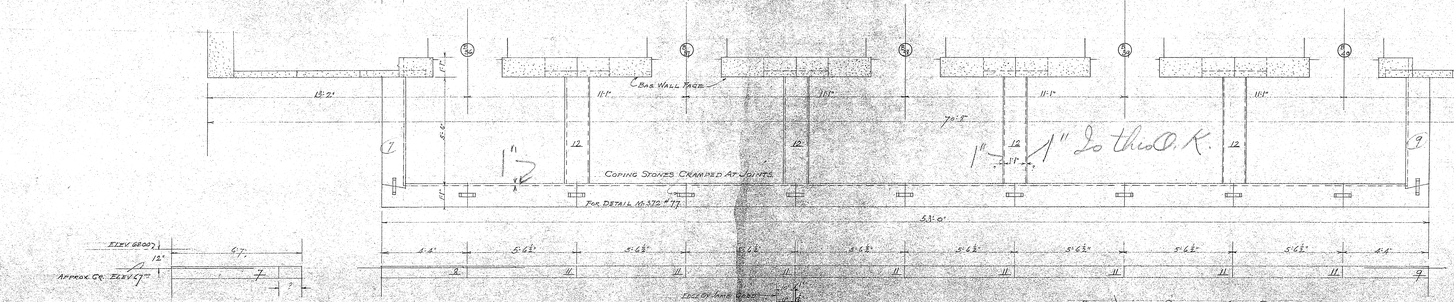


1" 1" Do this O.K.

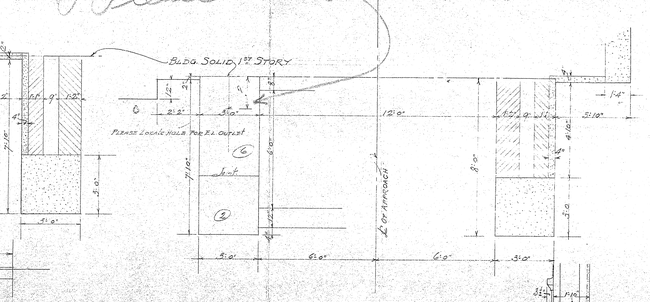


ELEVATIONS SHOWING AREA COPING

SECTION AT CENTER

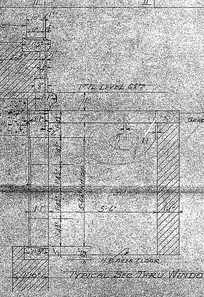



May we establish this projection as I proceed.

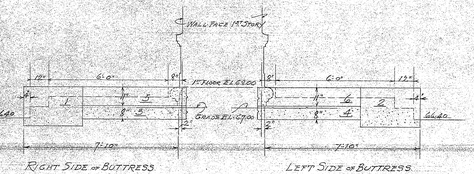



INDIANA LIMESTONE COMPANY BEDFORD, IND.	
BUILDING U.S.P.O. & COURT HOUSE	
LOCATION MADISON, WIS.	
MATERIAL STANDARD BUFF	DRAWN 5-8-37
FINISH SAND RUBBED	REV
ORDER 3725 DRAWING 6 ERECTION	CJ
LENGTHS ARE FROM C. TO C. OF JOINTS OR TO ANGLES	
HEIGHTS ARE MET	
BEDS 5/8 JOINTS 1/4	
CROCKETS STONE LETTERED	DF


3725
6

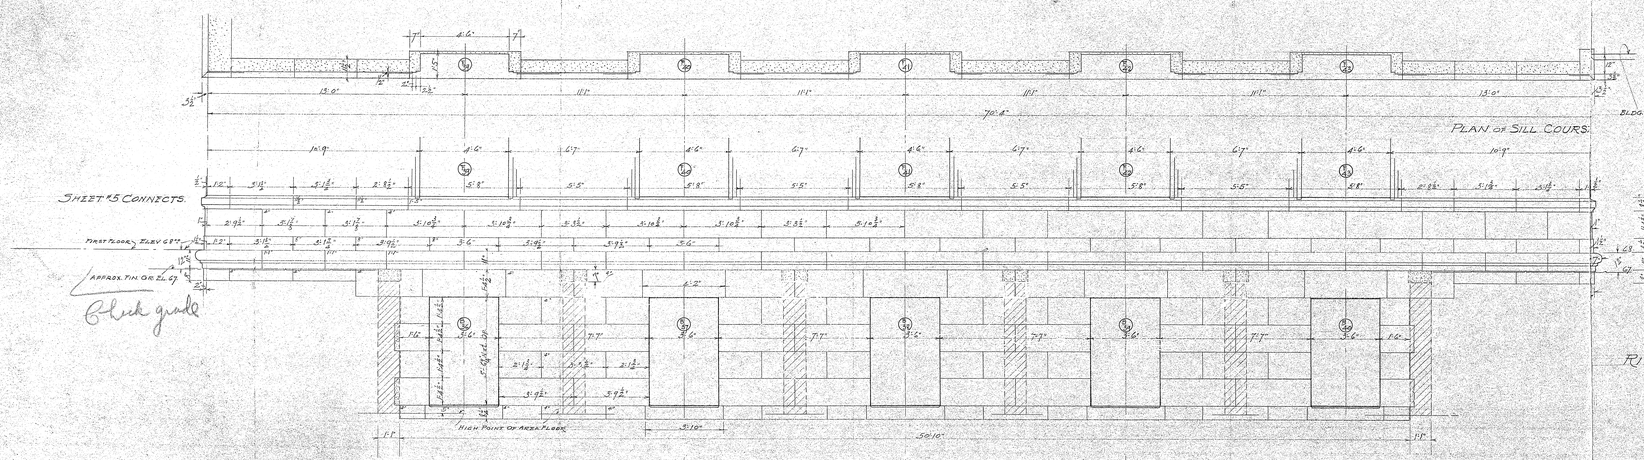


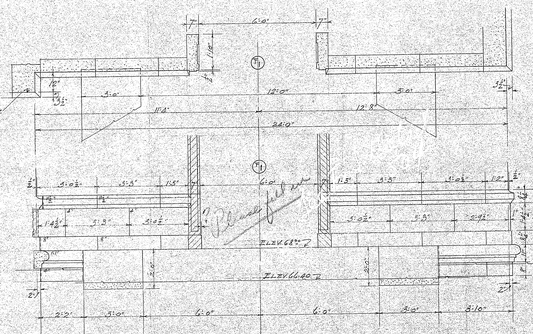


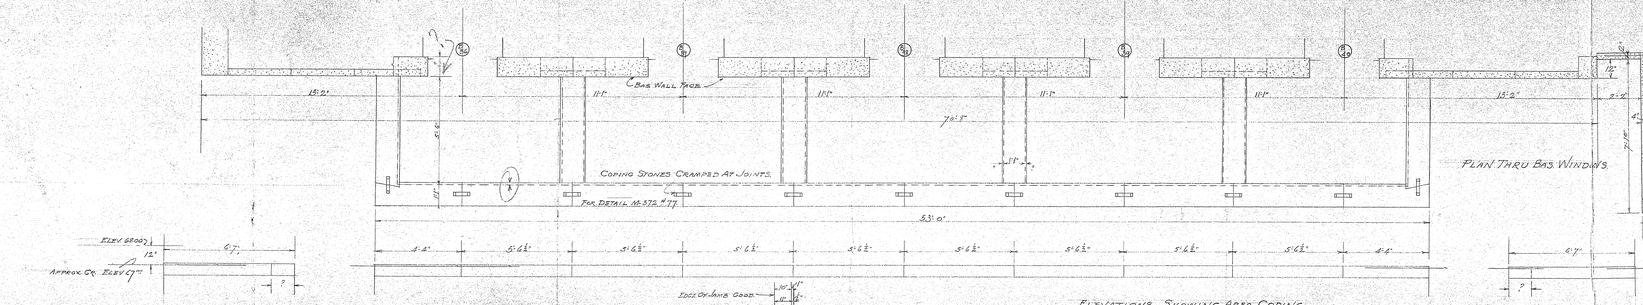

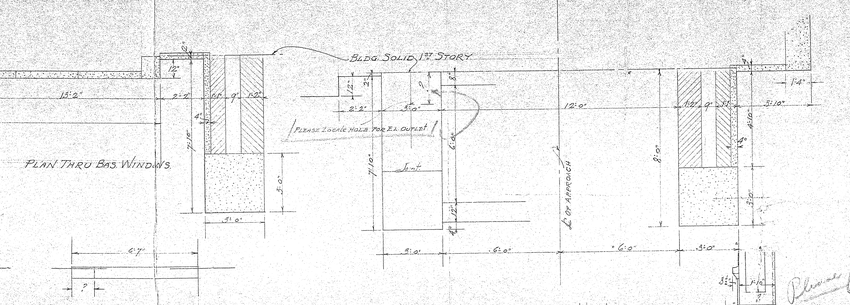

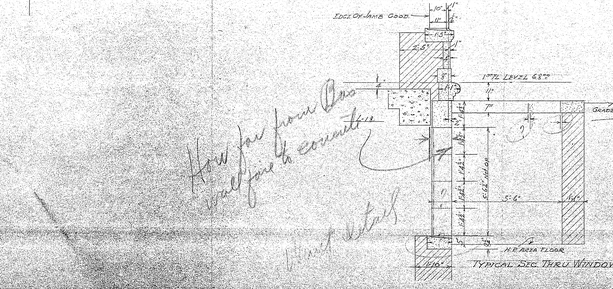


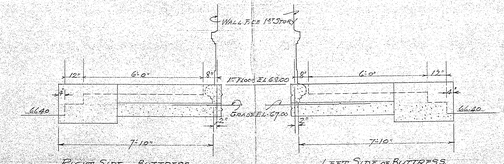


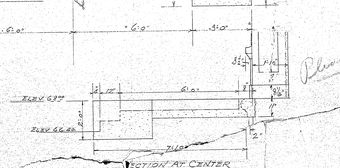



INDIANA LIMESTONE COMPANY BEDFORD, IND.	
BUILDING U. S. P. O. & COURT HOUSE	
LOCATION MADISON, WISC.	
MATERIAL STANDARD BUFF	DRAWN 8-8-27
FINISH SAND RUBBED	REV
ORDER 3725 DRAWING 6	CGJ
ERECTION	
LENGTHS ARE FROM C. TO C. OF JOINTS OR TO ANGLES	
HEIGHTS ARE NET	
BEDS 36" JOINTS ¾"	
Groups 3 STONE LETTERED	DF


3725 / 6

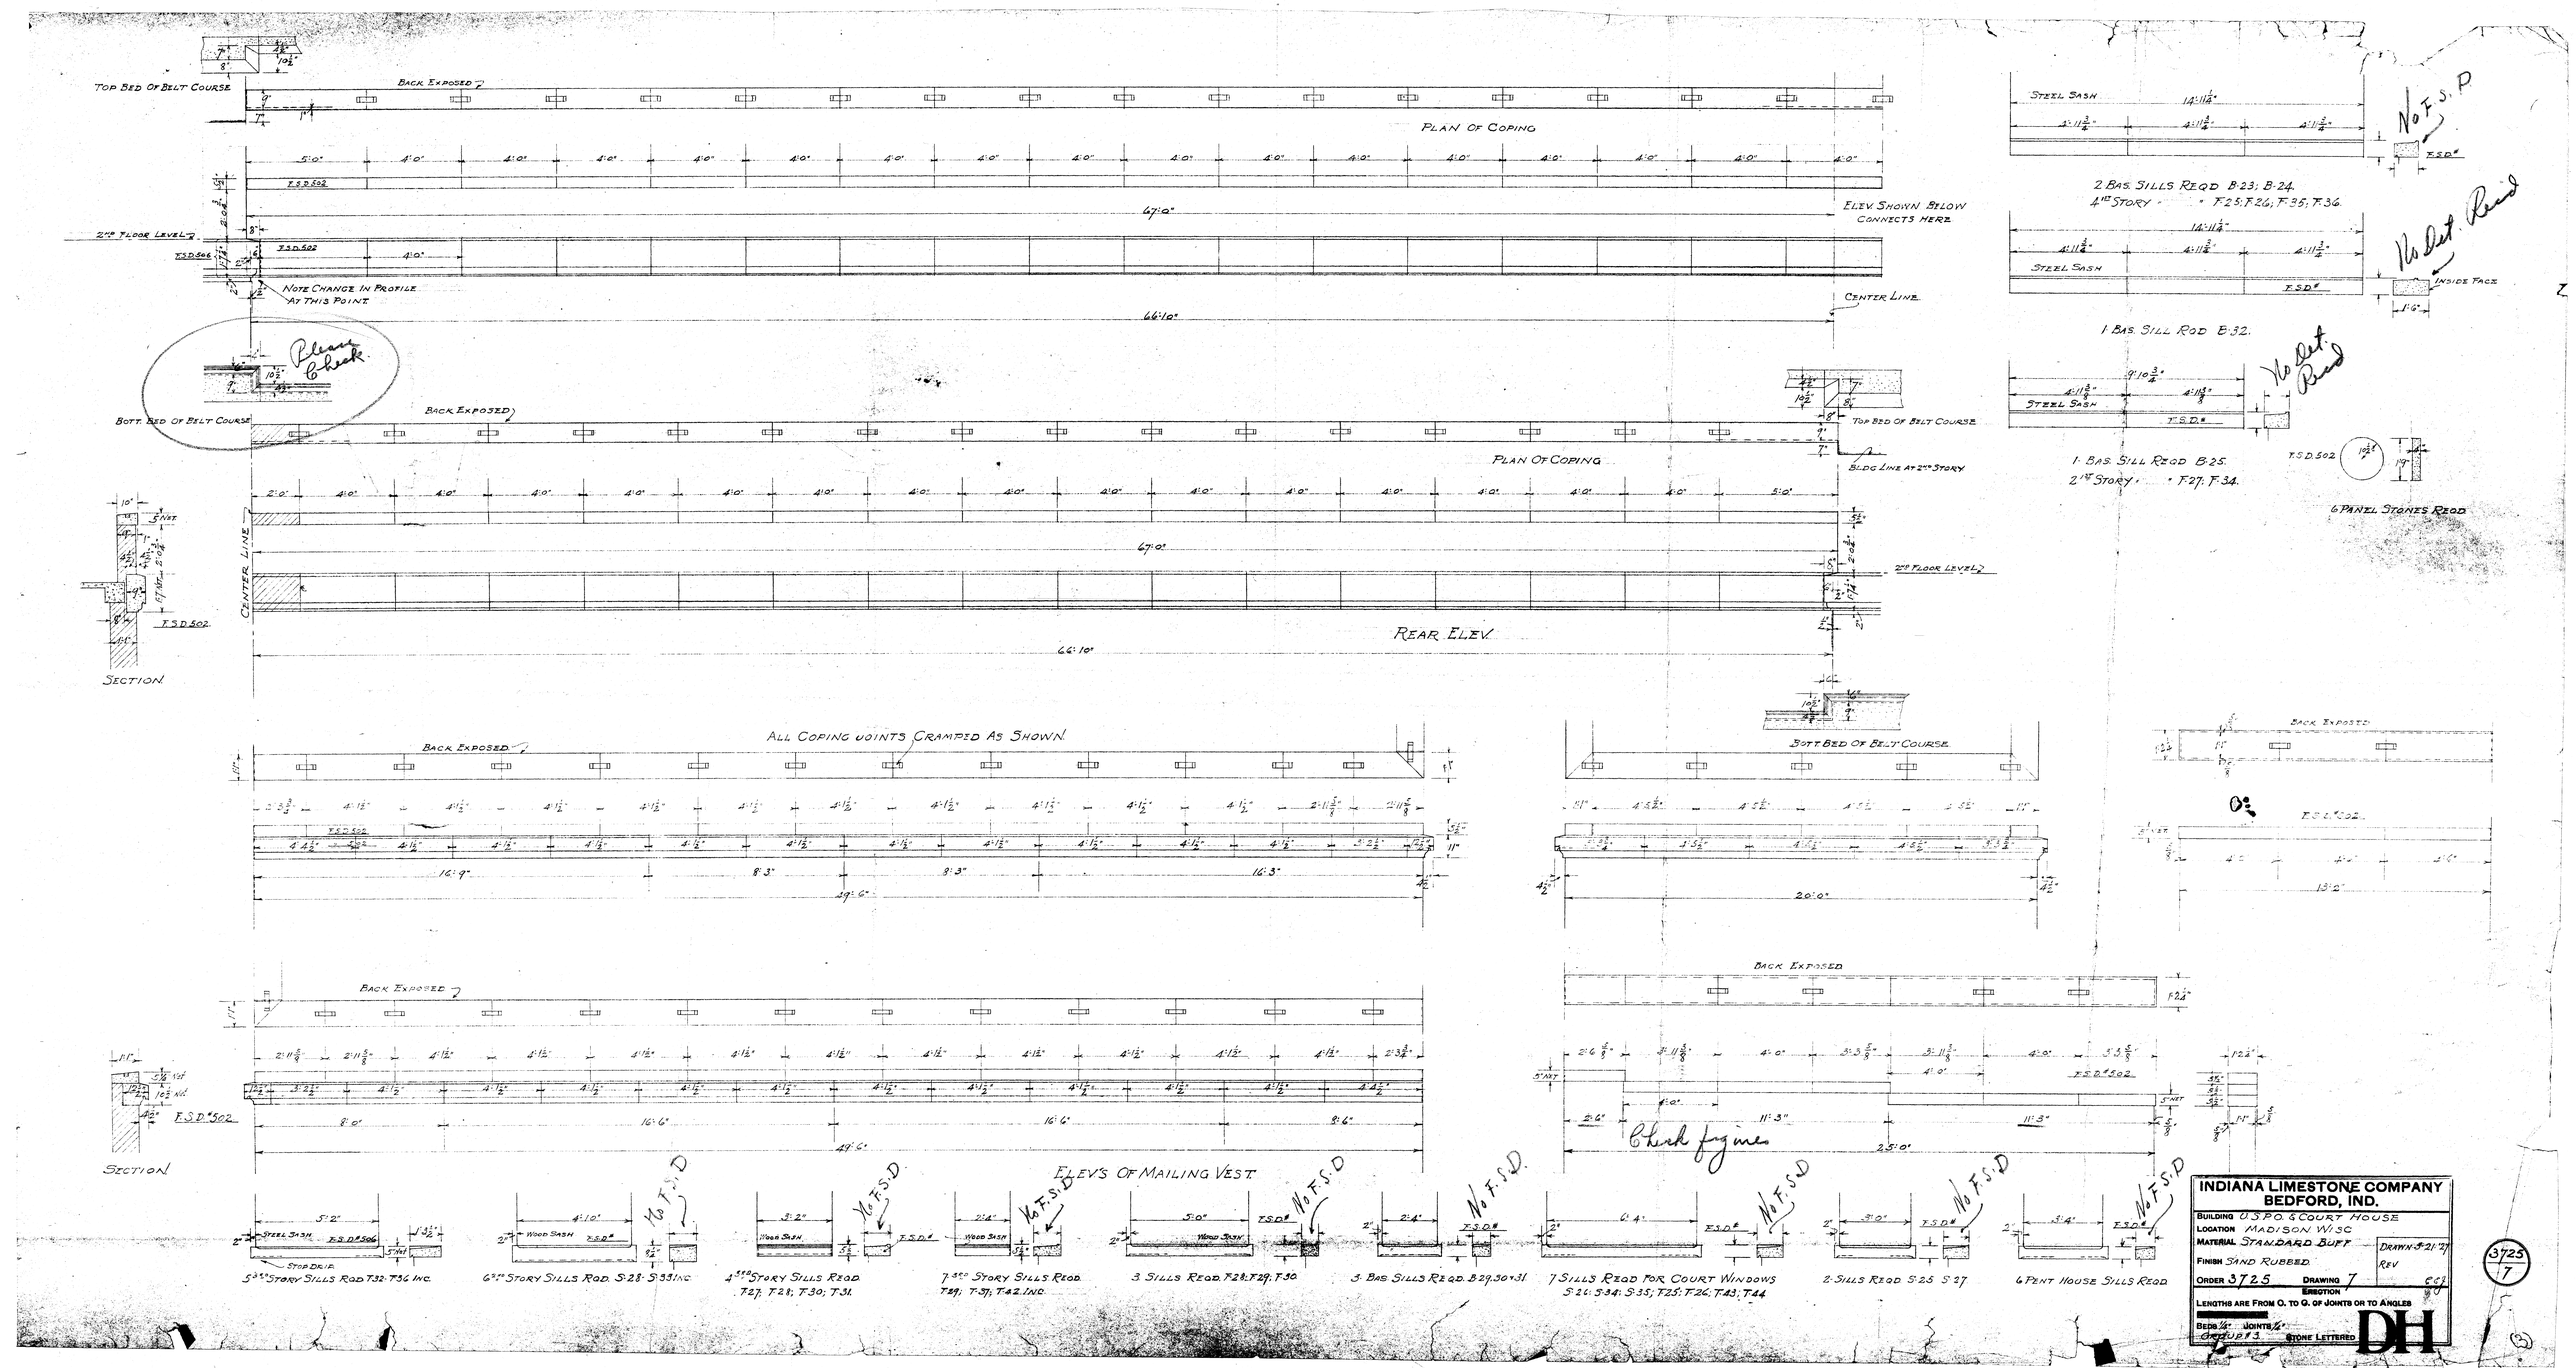

Top Bed Of Belt Course
Back Exposed
Plan Of Coping
5'-0" 4'-0" 4'-0" 4'-0" 4'-0" 4'-0" 4'-0" 4'-0" 4'-0" 4'-0" 4'-0" 4'-0" 4'-0" 4'-0" 4'-0" 4'-0" 4'-0" 4'-0"
F.S.D.502
67'-0"
Elev. Shown Below Connects Here
2nd Floor Level
F.S.D.506
F.S.D.502
4'-0"
Note Change In Profile At This Point
66'-10"
Center Line
Please Check
Bott. Bed Of Belt Course
Back Exposed
Top Bed Of Belt Course
Bldg Line At 2nd Story
Plan Of Coping
2'-0" 4'-0" 4'-0" 4'-0" 4'-0" 4'-0" 4'-0" 4'-0" 4'-0" 4'-0" 4'-0" 4'-0" 4'-0" 4'-0" 4'-0" 4'-0" 4'-0" 5'-0"
67'-0"
2nd Floor Level
Center Line
F.S.D.502
Rear Elev.
66'-10"
Section
All Coping Joints Cramped As Shown
Back Exposed
16'-9" 8'-3" 8'-3" 16'-3"
49'-6"
Bott Bed Of Belt Course
20'-0"
Back Exposed
F.S.D.502
13'-2"
Back Exposed
2'-11⅞" 2'-11⅞" 4'-1½" 4'-1½" 4'-1½" 4'-1½" 4'-1½" 4'-1½" 4'-1½" 4'-1½" 4'-1½" 4'-1½" 2'-3¾"
F.S.D.#502
8'-0" 16'-6" 16'-6" 8'-6"
49'-6"
Section
Back Exposed
2'-6" 4'-0" 4'-0" 4'-0" 4'-0"
F.S.D.#502
2'-6" 11'-3" 11'-3"
25'-0"
Check figures
Elevs Of Mailing Vest
5'-2"
Steel Sash
F.S.D.#506
Stop Drip
5th Story Sills Reqd T32. T36 Inc.
4'-10"
Wood Sash
F.S.D.#
No F.S.D.
6th Story Sills Reqd. S28. S33 Inc.
3'-2"
Wood Sash
F.S.D.#
No F.S.D.
4th Story Sills Reqd T27. T28; T30; T31.
2'-4"
Wood Sash
F.S.D.#
No F.S.D.
7th Story Sills Reqd T29; T37; T42 Inc.
5'-0"
Wood Sash
F.S.D.#
No F.S.D.
3 Sills Reqd T28; T29; T30
2'-4"
F.S.D.#
No F.S.D.
3 Bas Sills Reqd B29.30+31
6'-4"
F.S.D.#
No F.S.D.
7 Sills Reqd For Court Windows S26; S34; S35; T25; T26; T43; T44
3'-0"
F.S.D.#
No F.S.D.
2 Sills Reqd S25 S27
3'-4"
F.S.D.#
No F.S.D.
6 Pent House Sills Reqd
Steel Sash
14'-11¼"
4'-11⅝" 4'-11⅝" 4'-11⅝"
F.S.D.#
No F.S.P
2 Bas Sills Reqd B23; B24.
4th Story " F25; F26; F35; F36.
14'-11¼"
4'-11⅝" 4'-11⅝" 4'-11⅝"
Steel Sash
F.S.D.#
No Dist. Reed
Inside Face
1 Bas Sill Rod B32.
9'-10¾"
4'-11⅝" 4'-11⅝"
Steel Sash
F.S.D.#
No Dist. Reed
1 Bas Sill Reqd B25.
2nd Story " F27; F34.
F.S.D.502
6 Panel Stones Reqd
INDIANA LIMESTONE COMPANY
BEDFORD, IND.
Building U.S.P.O. & Court House
Location Madison Wisc
Material Standard Buff
Finish Sand Rubbed
Order 3725 Drawing 7
Erection
Lengths are From O. to O. of Joints or to Angles
Beds ¼" Joints ¼"
Group # 3 Stone Lettered
Drawn 3-21-'27
Rev
3725
7
DH

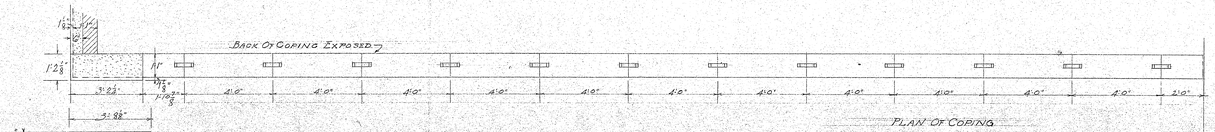


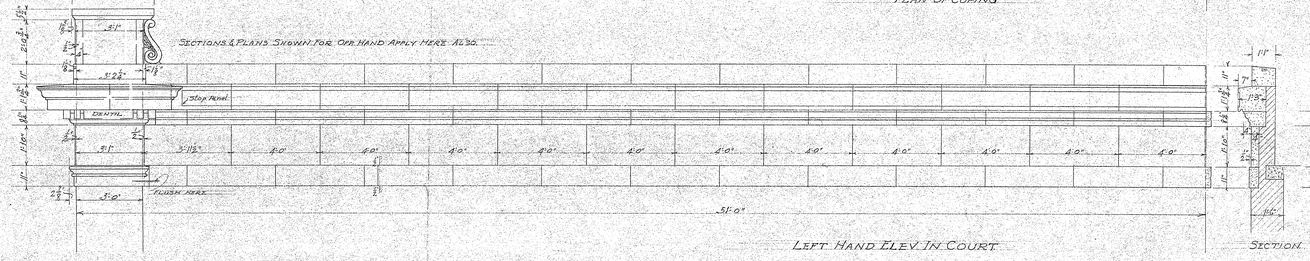


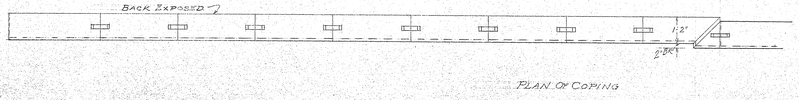


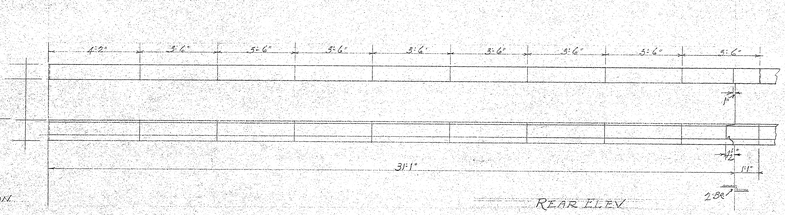


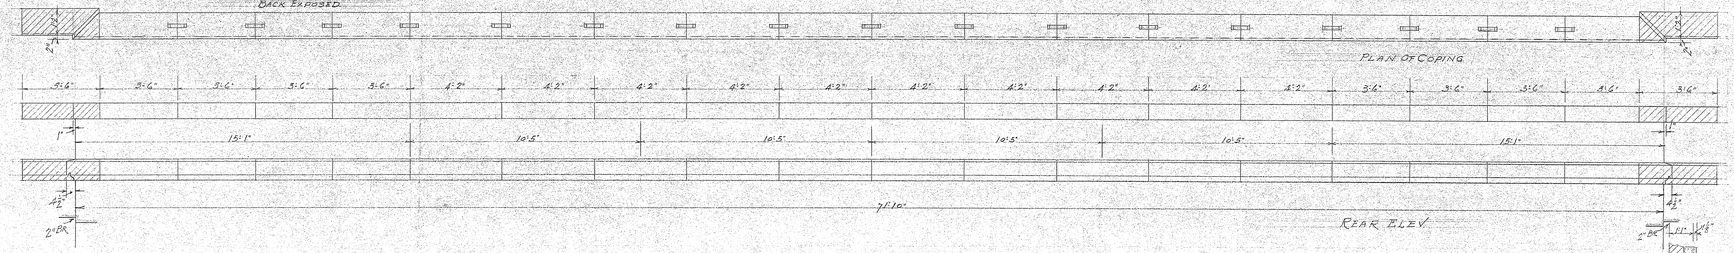


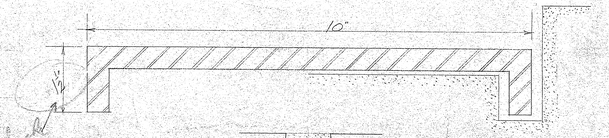


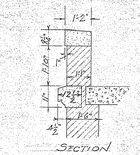


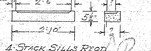

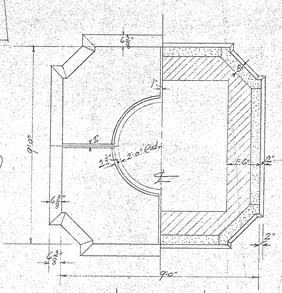

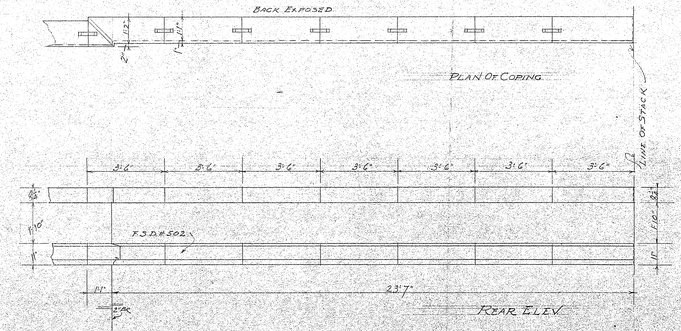

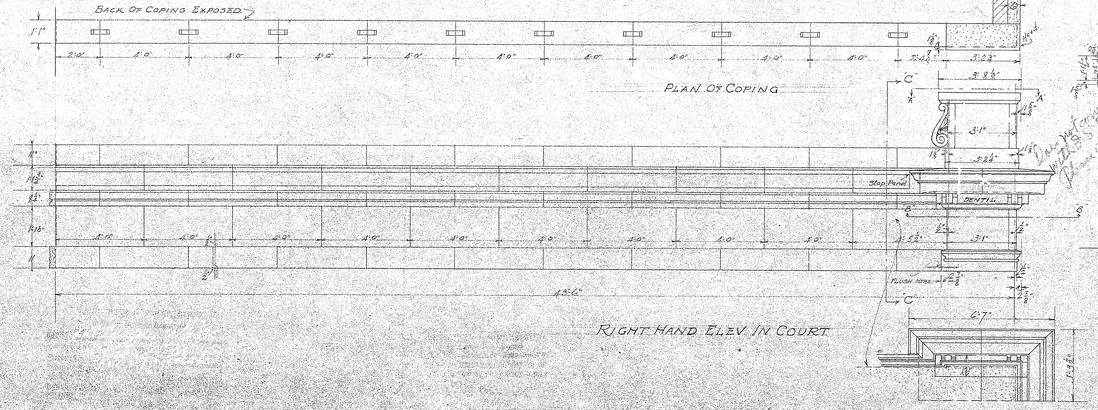

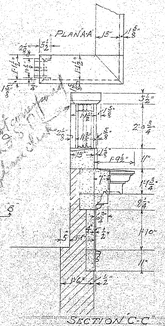






Plan B-B Looking Up

INDIANA LIMESTONE COMPANY	
BEDFORD, IND.	
Building U.S.P.O. & Court House	
Location Madison, Wisc.	
Material Standard Buff	Drawn 3-11-26
Finish Sand Rubbed	Rev
Order 3725 Drawing A	Rev
Erection	
Lengths are From C. to C. of Joints or to Angles	
Beds & Joints	
Groups 2-3 Stone Lettered	DJ

3725
8

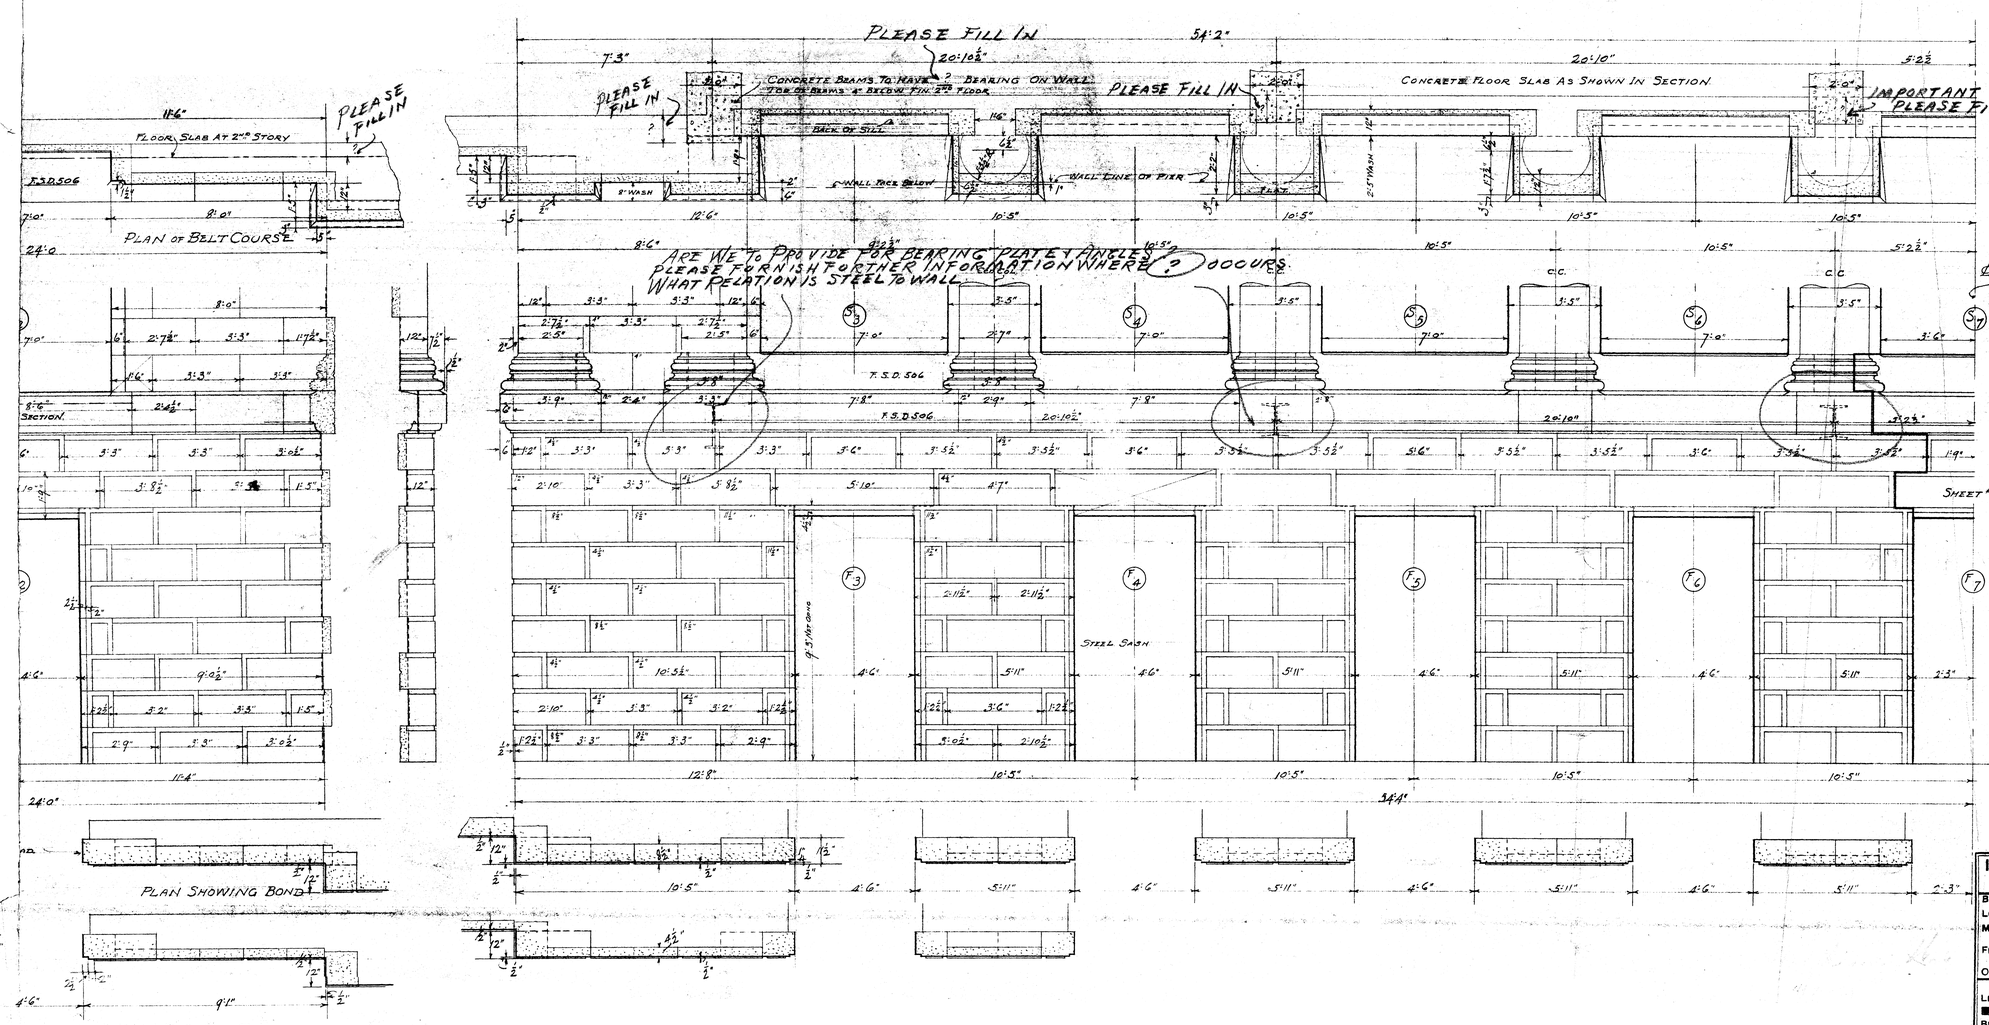

INDIANA LIMESTONE COMPANY
BEDFORD, IND.

BUILDING U.S.P.O. & COURT HOUSE
LOCATION MADISON, WISC.
MATERIAL STANDARD BUFF
FINISH SAND RUBBED.
DRAWN 3-24-37 RV
ORDER 3725 DRAWING 9
ERECTION
LENGTHS ARE FROM C. TO C. OF JOINTS OR TO ANGLES
BEDS 1/4" JOINTS 1/4"
GROUP #3 STONE LETTERED

DK

3725
9

GIVE LENGTH
2 B-A
TOP OF STEEL BEAM 6" BELOW 2ND FL.
CONC. SLAB 4" BELOW 2ND FL.
INSIDE WALL
PLEASE CHECK
BACK OF SILL
WE ARE DOUBTFUL AS TO CONSTRUCTION PLEASE DEVELOP
PLAN BETT. OPNGS. S:8 + S:9; S:9 + S:10

CEN. COL.
2ND FL. ELEV.
FULL HEAD
SEC. OPEN F.7 - F.11
FIRST FLOOR ELEV. 68.00
WALL FACE 1ST STORY
FACE OF GRANITE SILL
BAS. WALL FACE
ARE LOCATION OF HOLES O.K. AS SHOWN? GIVE SIZE
SHEET #9 CONNECTS
CENTER LINE OF F.7
12'-3" NET OPNG.
11'-9½" NET OPNG.
CENTER LINE OF F.11
SHEET #11 CONNECTS
PANEL SOFFIT
DO
CURVED
MISTRAL VERMICULATED
DO
S.7
S.8
S.9
S.10
S.11
F.7
F.8
F.9
F.10
F.11
2ND FLOOR
SEE MODEL
LIMESTONE
GRANITE STEPS
EL. 63.51
EL. 63.58
ARE 16 STS OK
KINDLY CHECK WITH GR. DWG
L.3
CENTER PORTION MONONA AVE ELEV.
CEN. LINE LAMP STD.
ELEV. 68.99
GRADE ELEV. 64.75
GR. ELEV. 63.51
SIDE ELEV. LEFT HAND BUTTRESS
STONES MARKED A SHOWN ON SHEET 1
PLAN THRU OPNGS
ELEV. 68.99
GRADE 68.39
GRADE 63.99
4" LAMP STAN.
SIDE ELEV. RIGHT HAND BUTTRESS
STONES MARKED M SHOWN SHEET 2
IS THIS OK
FIRST FLOOR ELEV. 68.99
FACE BAS. WALL
SECTION AT CENTER
SHOWING ASHLAR FACING AT GR. STEPS
PLAN SHOWING TOP OF BUTTRESS
REVERSE FOR OPP. HAND
SEE MODEL G. T.S.D. 8.501
PLEASE TELL US HOW MUCH BEARING CONC. HAS ON WALL ALSO RELATION STEEL HAS TO WALL FACE
ELEV. 2ND FL.
SEC. OPNGS F.8; F.9; F.10

INDIANA LIMESTONE COMPANY
BEDFORD, IND.
BUILDING U.S.P.O. & COURT HOUSE
LOCATION MADISON, WISC.
MATERIAL STANDARD BUFF
FINISH SAND RUBBED
DRAWN A-2-27
REV. 6-61
ORDER 3725
DRAWING 10
ERECTION
LENGTHS ARE FROM C. TO C. OF JOINTS OR TO ANGLES
HEIGHTS ARE NET
BEDS ¼" JOINTS ¼"
GROUP 3 STONE LETTERED
DL
3725
10

PLEASE FILL IN FIGURE

CENTER LINE ONE STY

BACK OF WALL

WALL LINE OF PIER

INSIDE OF WALL

WALL FACE BELOW

FINISH

54'2"

CC

T.S.D. SOG

T.S.D. SOG

SHEET TO CONNECTS

RIGHT HAND PORTION MONONA AVE ELEV

PLEASE FILL IN FIGURE

FLOOR SLAB AT 2ND STORY

BLDG SOLID AT 2ND STORY

DOTTED LINE SHOWS SOLID BELOW

SHEET TO CONNECTS

CHACOL

WALL LINE OF PIER

T.S.D. SOG

TOP 2ND FLOOR EL

CUT BEARING FIGURE

FULL HEAD

9'-5" NET OR

SEC TYPICAL OPNGS FILLING IN

TOP 1ST FLOOR ELEV 87.00

PLAN THRU BOND COURSES


PLAN THRU 2½" ASHLAR COURSE

CUT BEARING FIGURE

SECT WINDOW F16

INDIANA LIMESTONE COMPANY BEDFORD, IND.	
BUILDING U.S.P.O. & COURT HOUSE	
LOCATION MADISON, WISC.	
MATERIAL STANDARD BUFF	DRAWN 4-12-37
FINISH SAND RUBBED	REV.
ORDER 3725	DRAWING 12
ERECTION	3725
LENGTHS ARE FROM O. TO O. OF JOINTS OR TO ANGLES	11
HEIGHTS ARE NET	
BEDS 1/2" JOINTS 1/2"	
GROUP 5	STONE LETTERED

DM

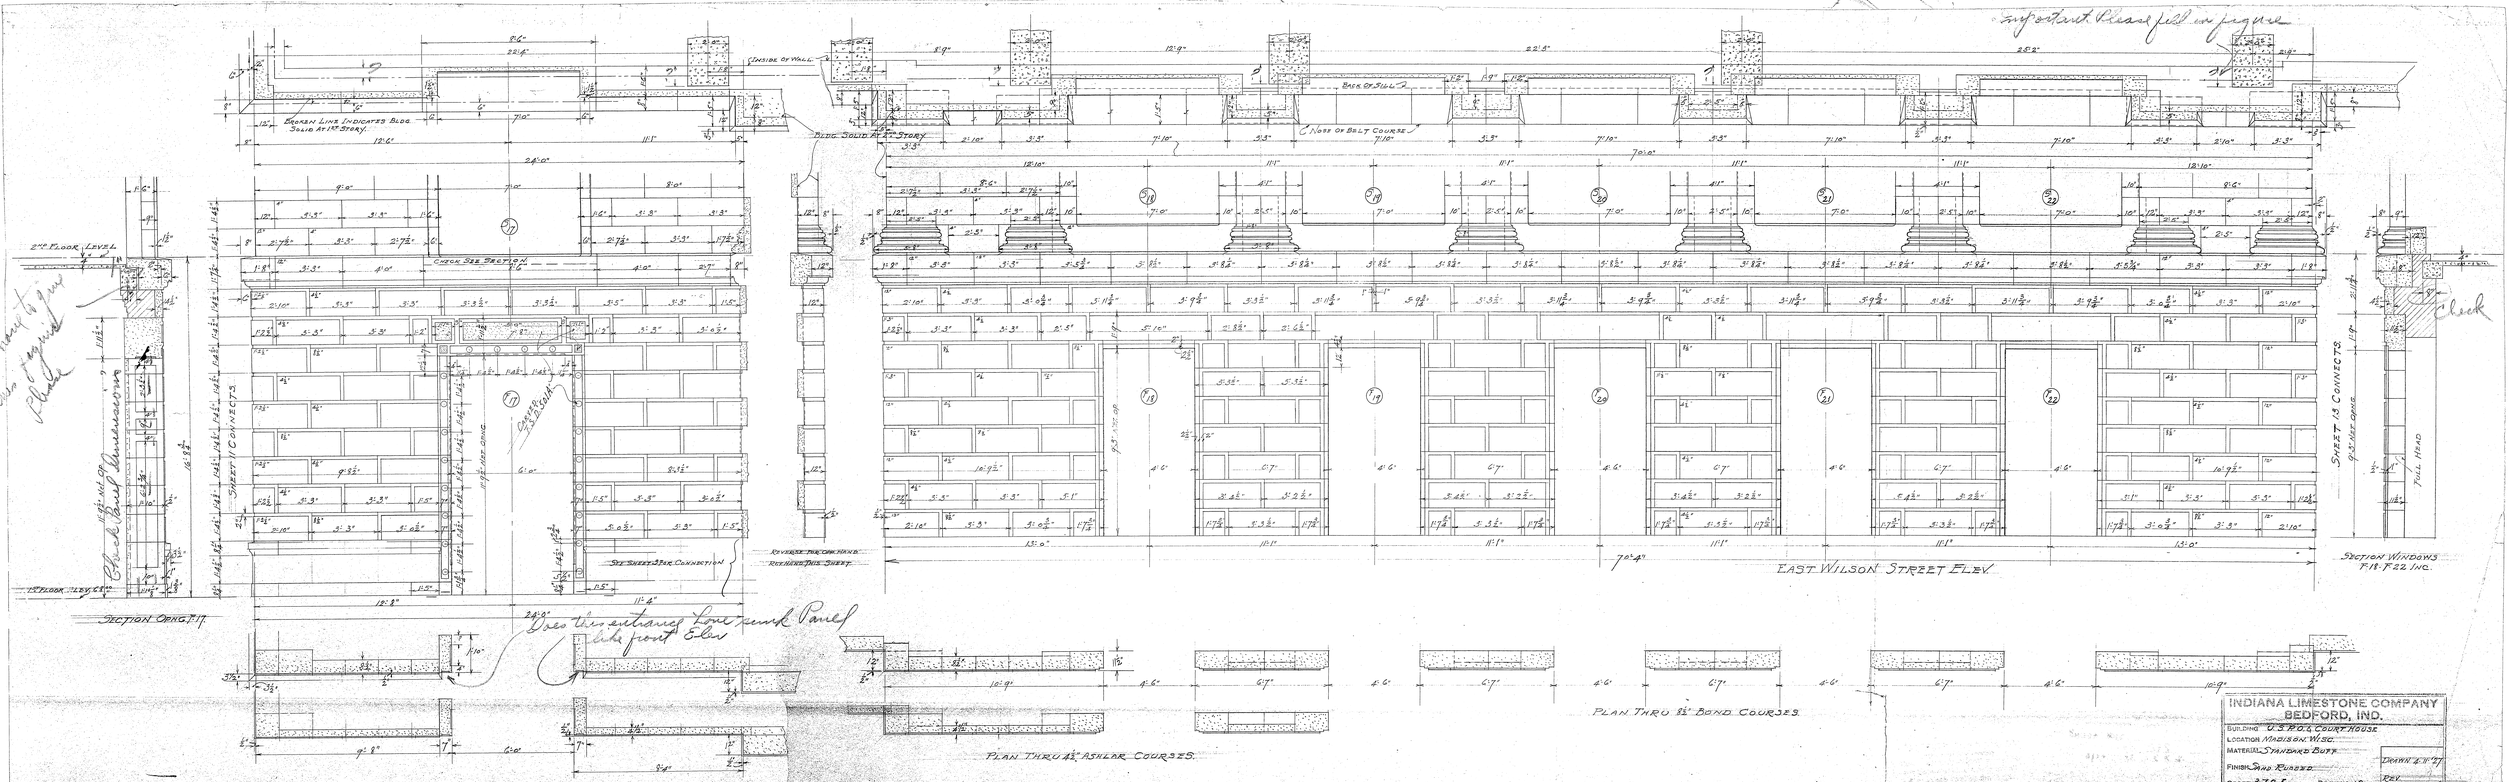



INDIANA LIMESTONE COMPANY
BEDFORD, IND.

BUILDING U.S. P.O. & COURT HOUSE
LOCATION MADISON, WISC.
MATERIAL STANDARD BUFF
FINISH SAW RUBBED
ORDER 3725 DRAWING 2 REV
ERECTION
LENGTHS ARE FROM O. TO O. OF JOINTS
SCRIBE JOINTS
GROUP 5 STONE LETTER


DRAWN 6-17-37

DN

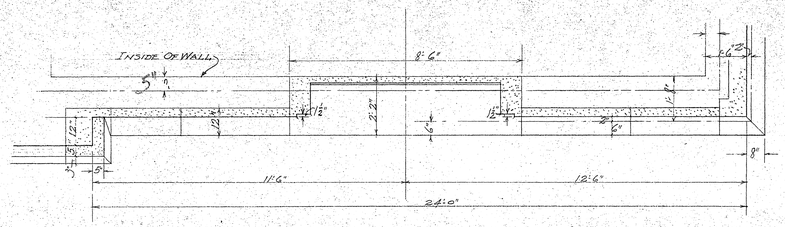


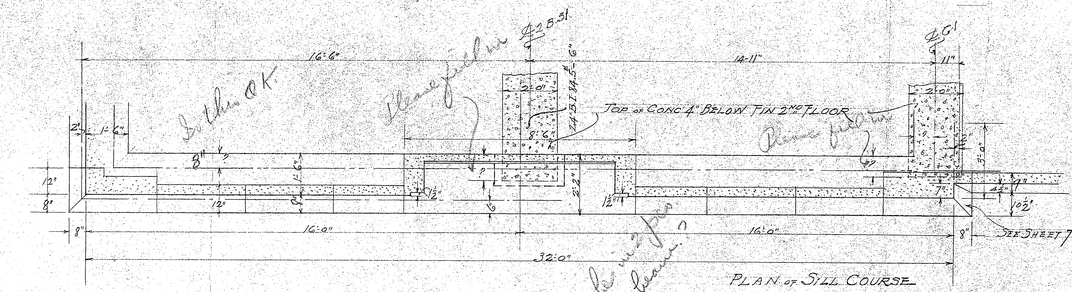


PLAN OF SILL COURSE

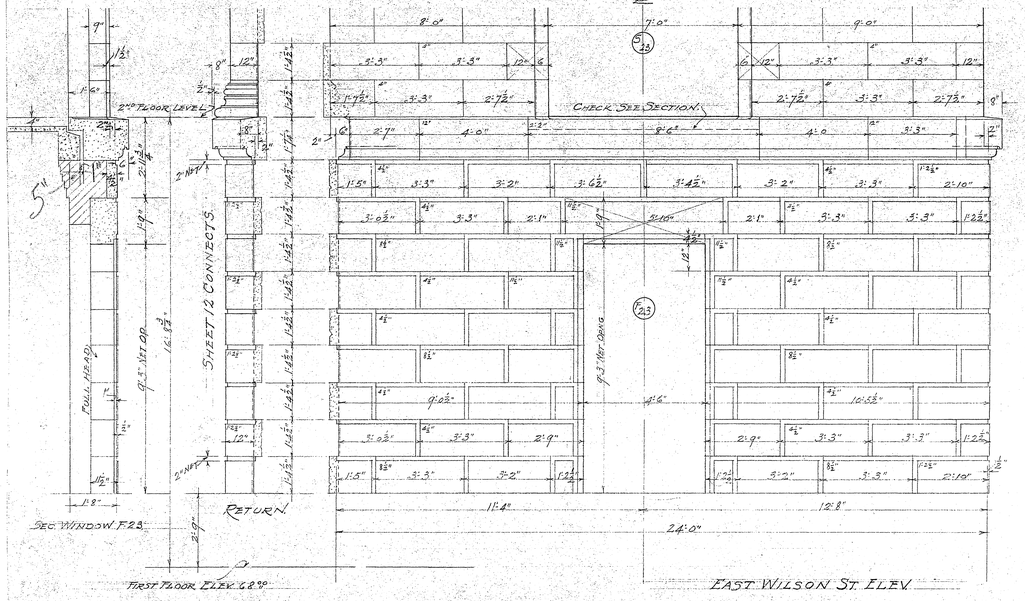

EAST WILSON ST. ELEV.

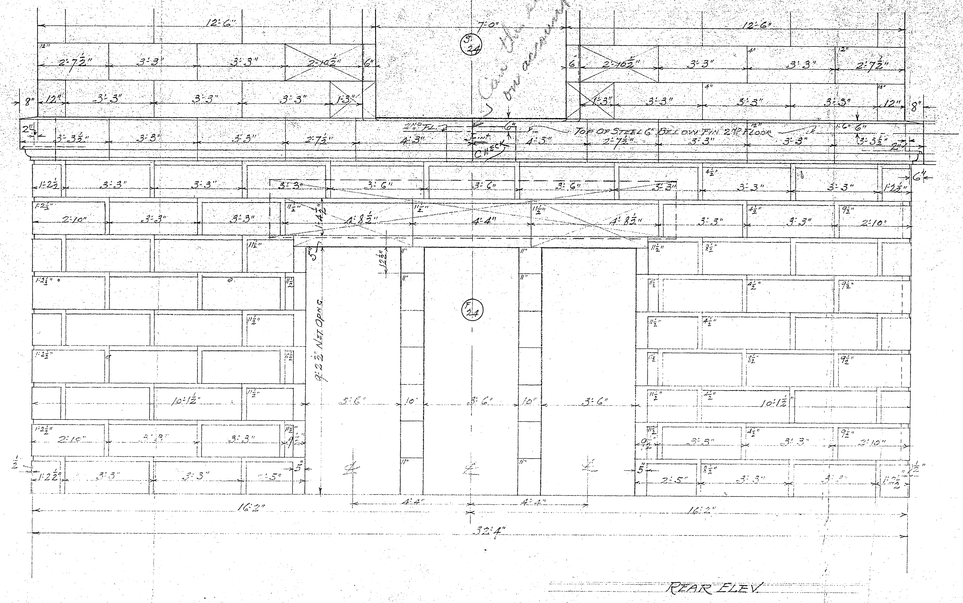


REAR ELEV.

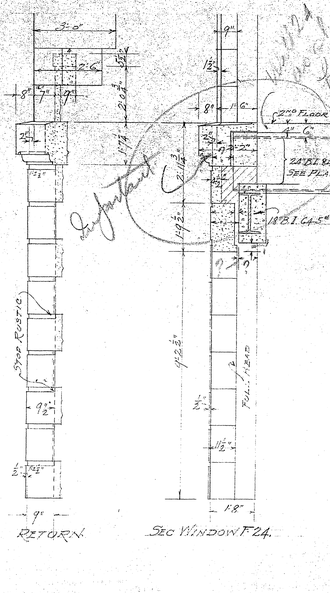


Important

Use 1124 B.I. Co. Lintel for one course 4½" above 2nd floor. Engineer's calculation to extend over 2nd floor.

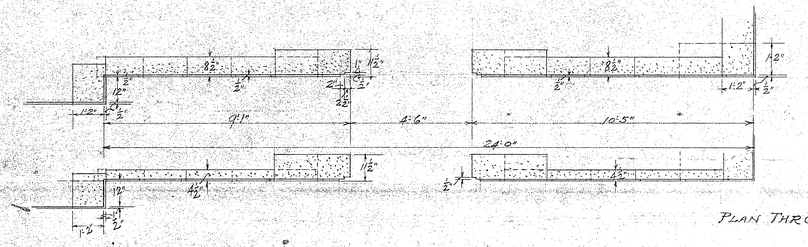

PLAN THRU 4½" ASHLAR COURSES.

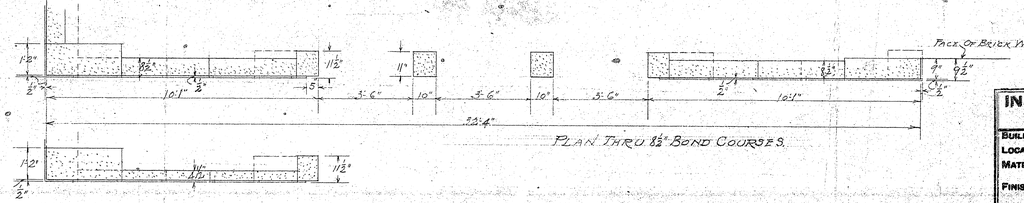

PLAN THRU 8½" BOND COURSES.


INDIANA LIMESTONE COMPANY
BEDFORD, IND.


BUILDING O.S.P.O.& C.T. No.
LOCATION MADISON, WISC.
MATERIAL STANDARD, BUFF
FINISH SAND RUBBED
ORDER 3725 DRAWING 13 ERECTION
DRAWN 4-18-27 REV 6-8-28
LENGTHS ARE FROM C. TO C. OF JOINTS OR TO ANGLES
HEIGHTS ARE NET
BEDS ½" JOINTS ¼"
GROUP #5 STONE LETTERED


DO


3725-13


3

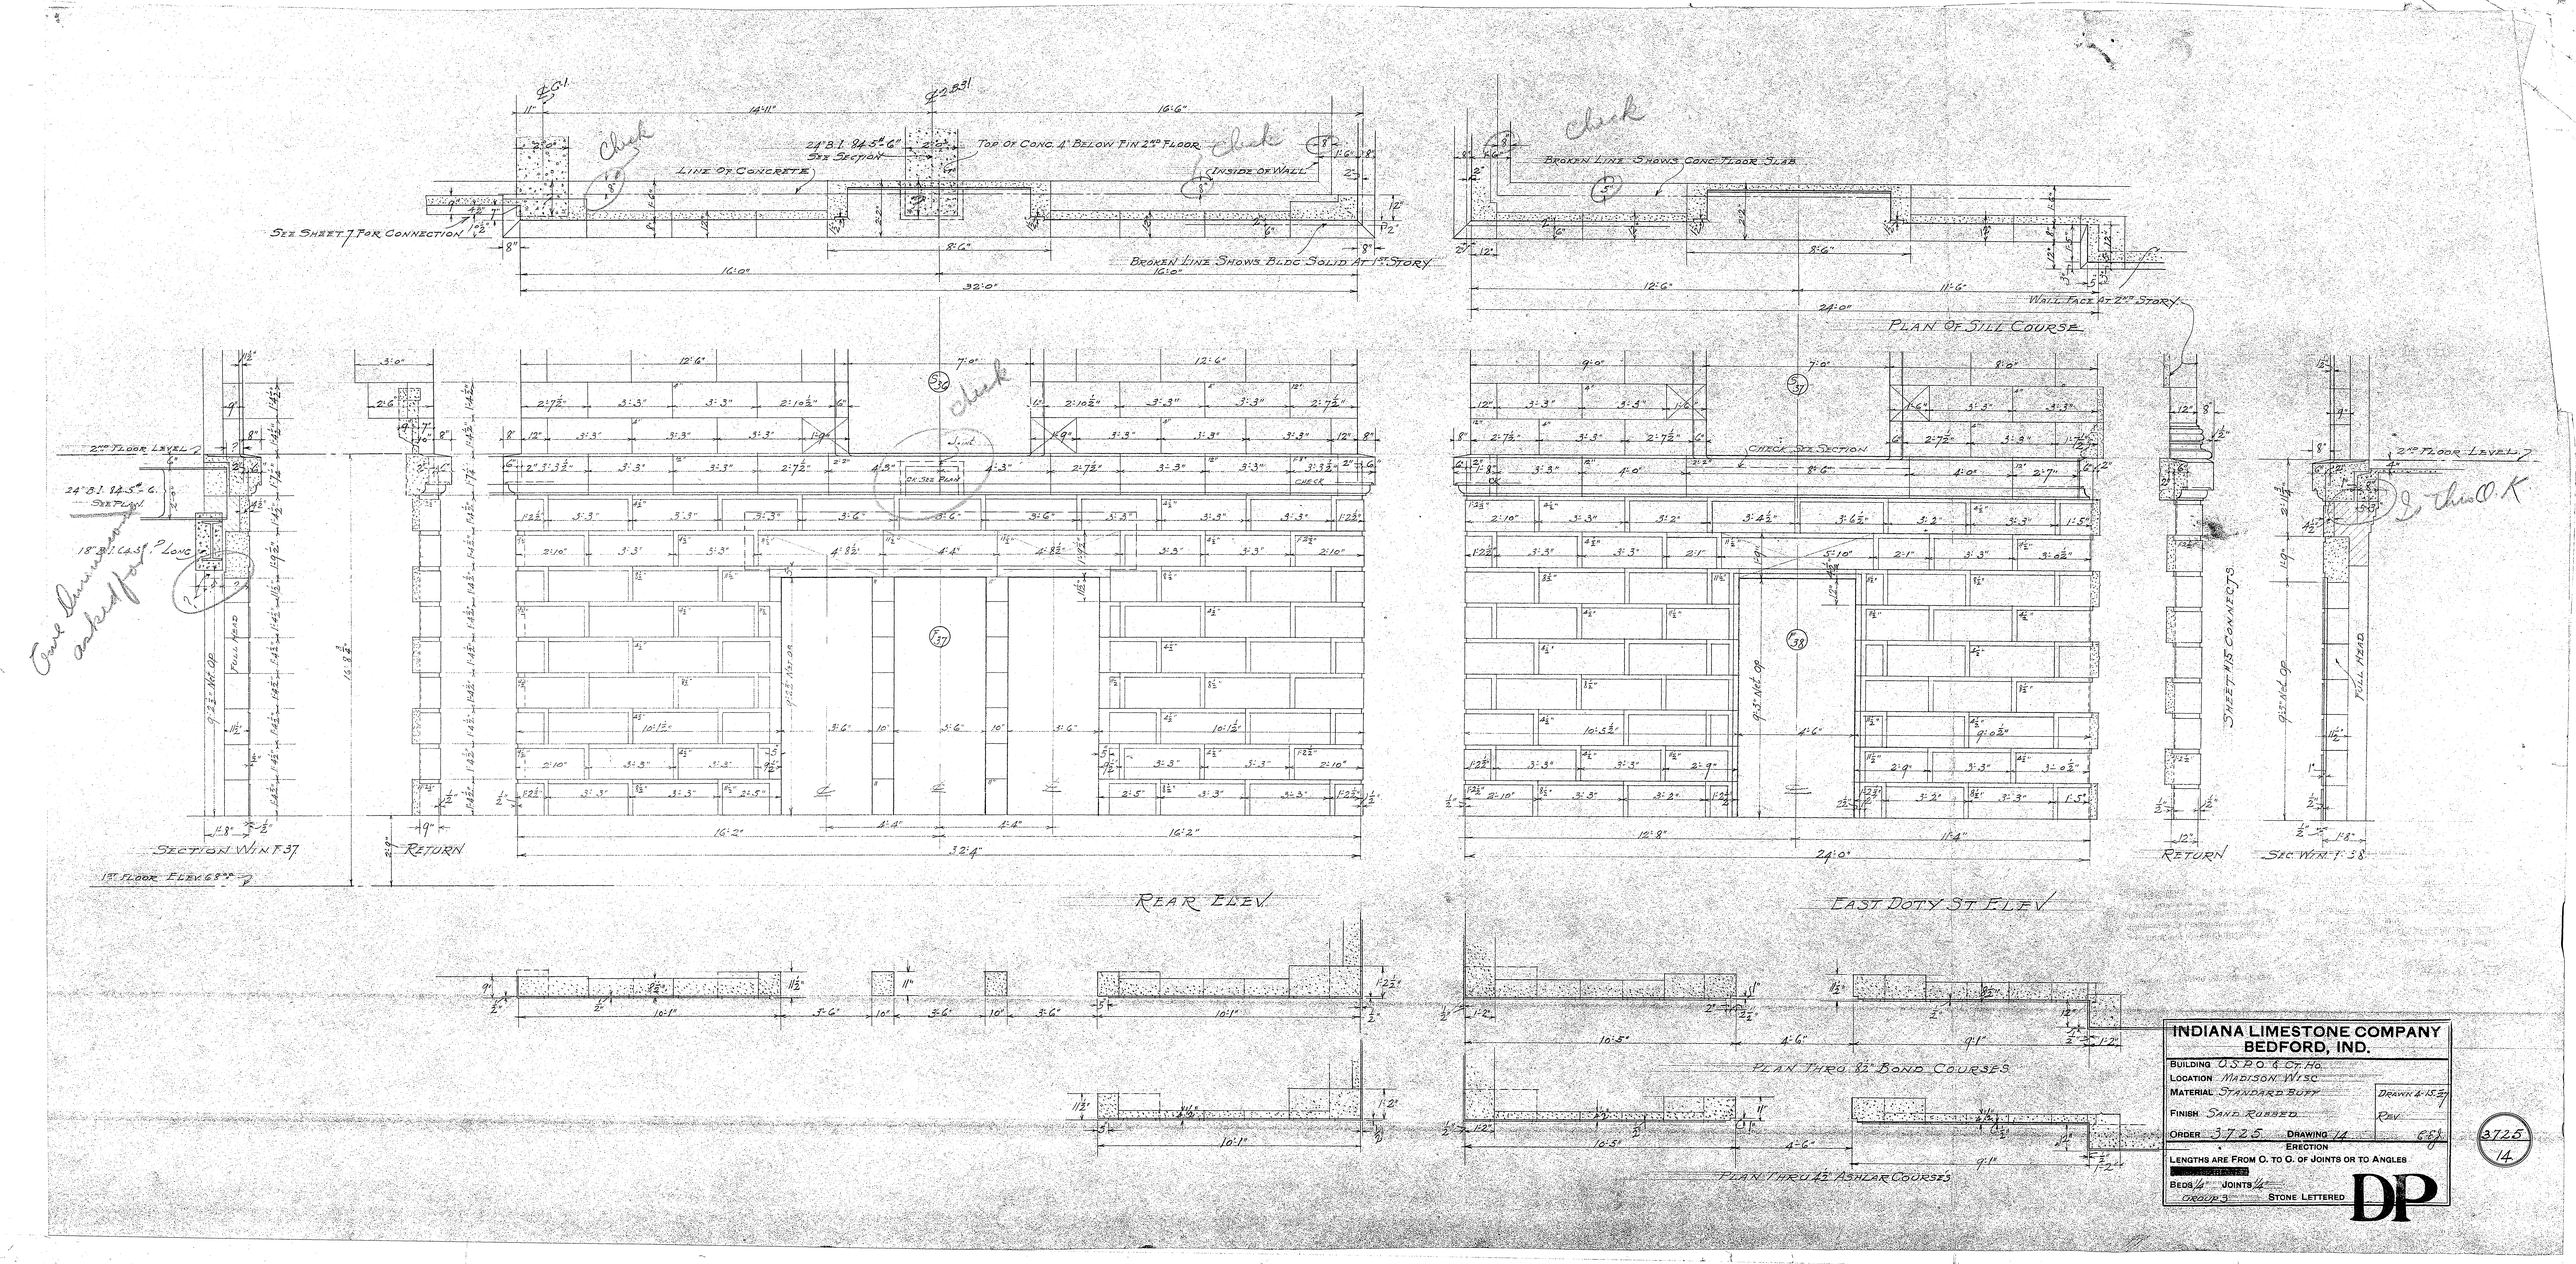

Check
Check
Check

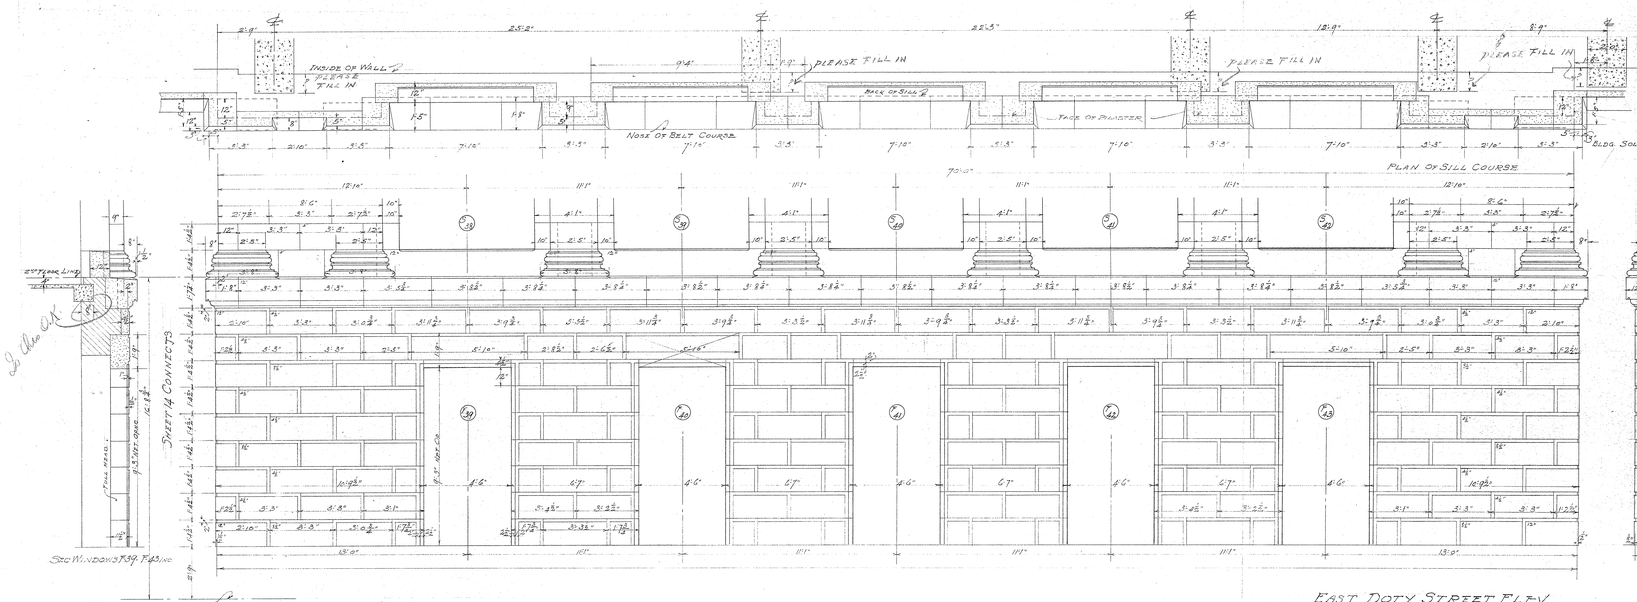

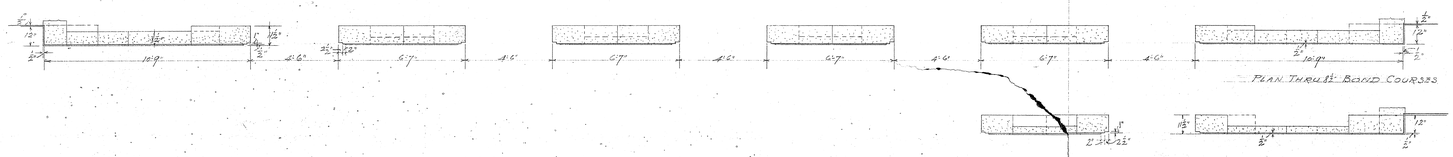

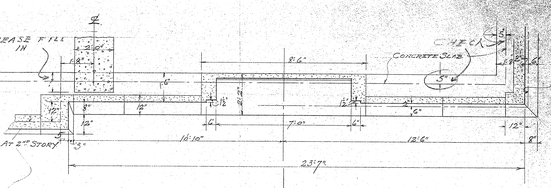

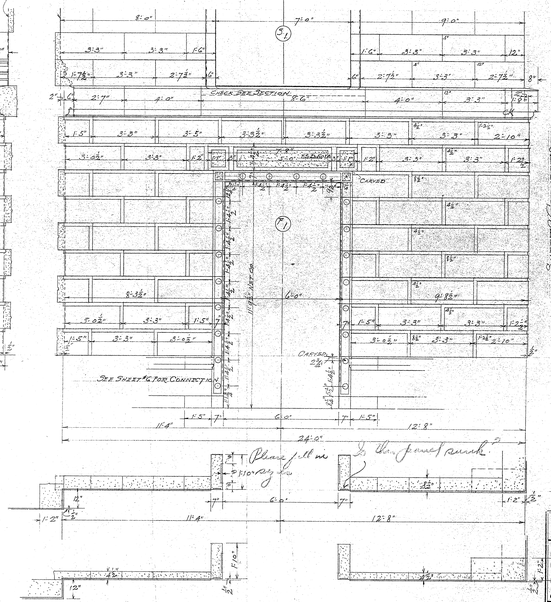

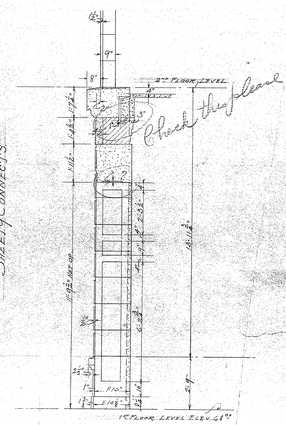


Check this please


INDIANA LIMESTONE COMPANY BEDFORD, IND.	
BUILDING U.S.P.O. & CT. HSE.	
LOCATION MADISON, WISC.	
MATERIAL STANDARD BUFF	DRAWING 4-26-37
FINISH SAND RUBBED	REV.
ORDER 3726 DRAWING 75	681
ERECTION	
LENGTHS ARE FROM O. TO O. OF JOINTS OR TO ANGLES.	
REMARKS ARE NEE.	
BEDS ⅛" JOINTS ⅛"	
SCALE ¾" STONE LETTERED	

3726
1.5


DR

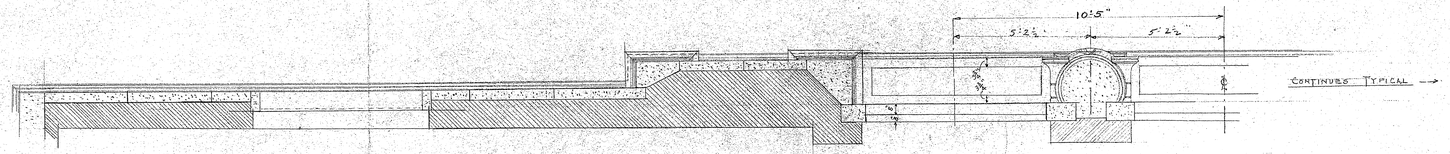

PLAN AT SOFFIT

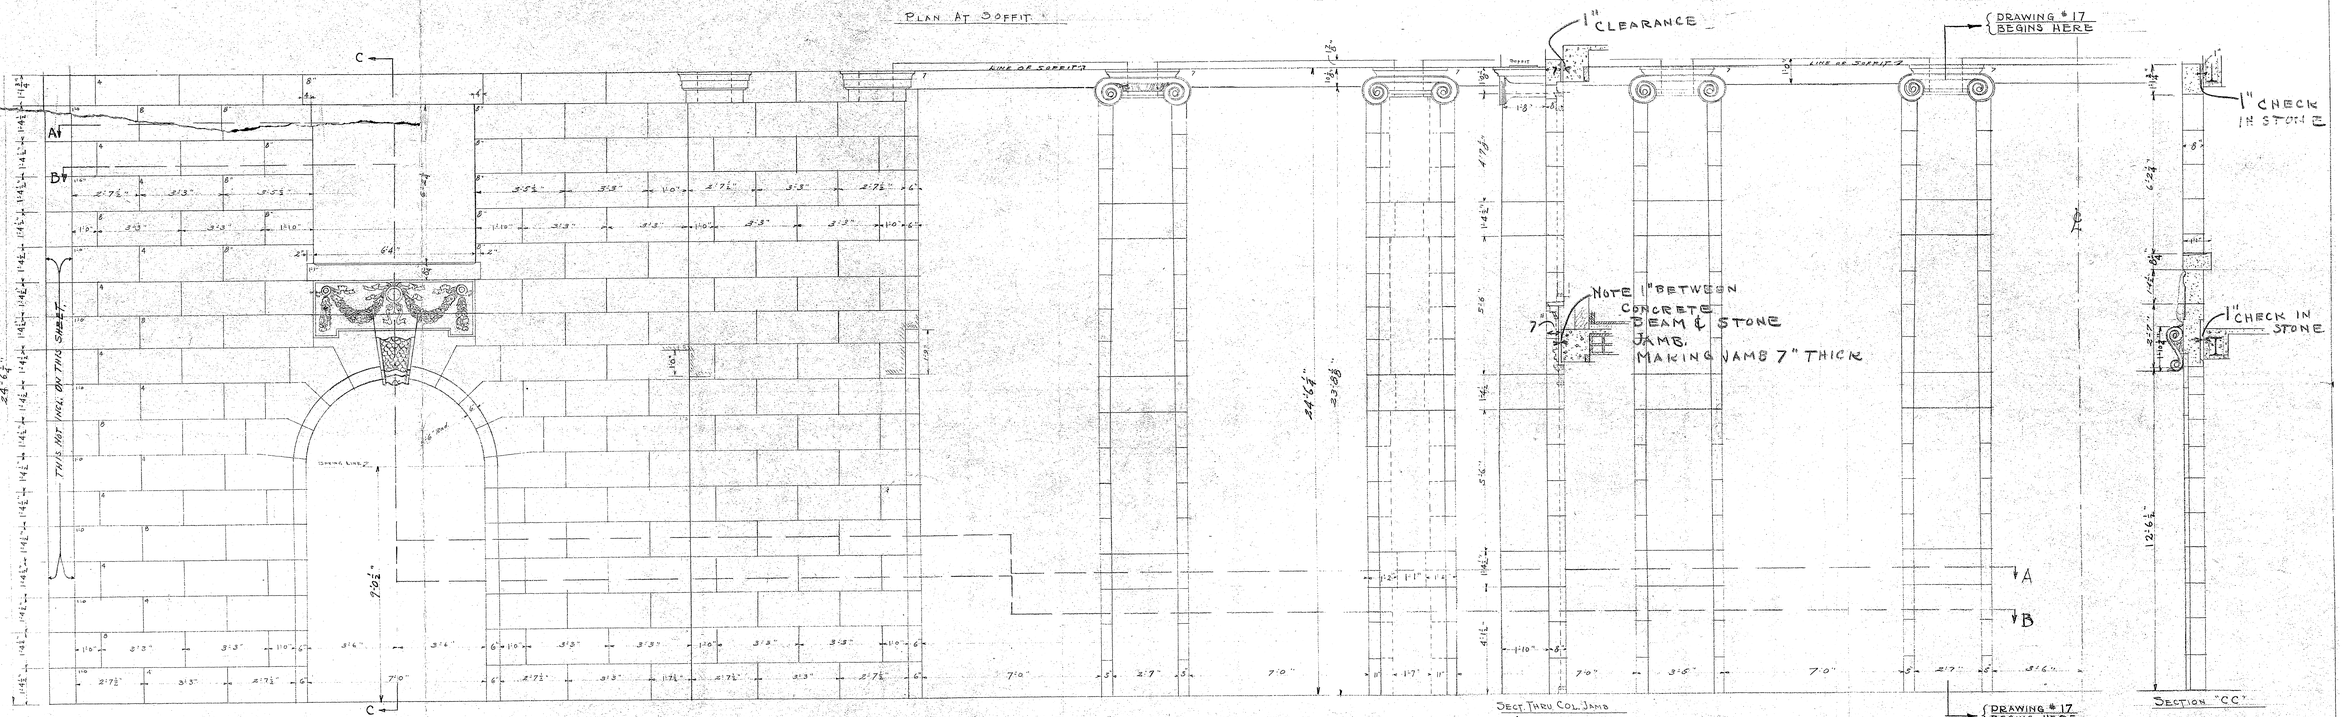

MONONA AVENUE ELEVATION

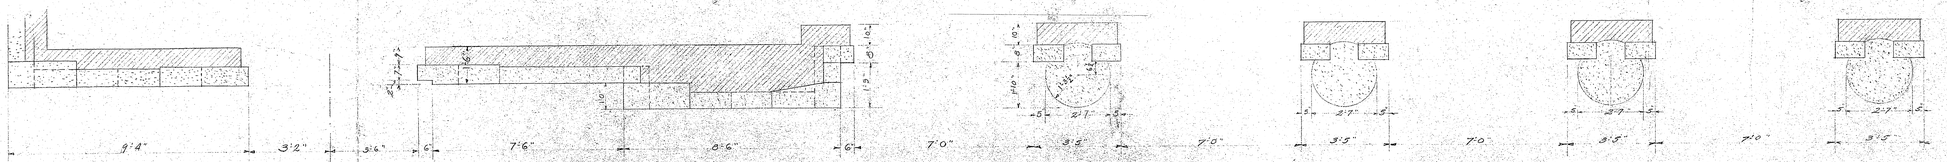


PLAN ON LINE "A.A" SHOWING 8" BOND.

PLAN ON LINE "BB" SHOWING 4" ASHLAR


72'11½"

INDIANA LIMESTONE COMPANY
BEDFORD, IND.

BUILDING U.S. P.O. & CT. HO.
LOCATION MADISON, WISCONSIN
MATERIAL STANDARD BUFF
FINISH SAND RUBBED
ORDER 3725
DRAWING 16
ERECTION
DRAWN - 3-30-27
REVISED
LENGTHS ARE FROM C. TO C. OF JOINTS OR TO ANGLES
HEIGHTS ARE NET
BEDS ½" JOINTS ¼
STONE LETTERED

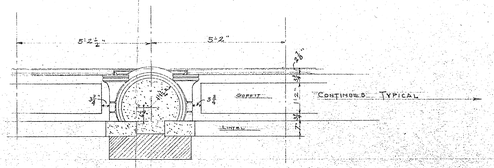


PLAN OF SOFFIT & COL. CAP.

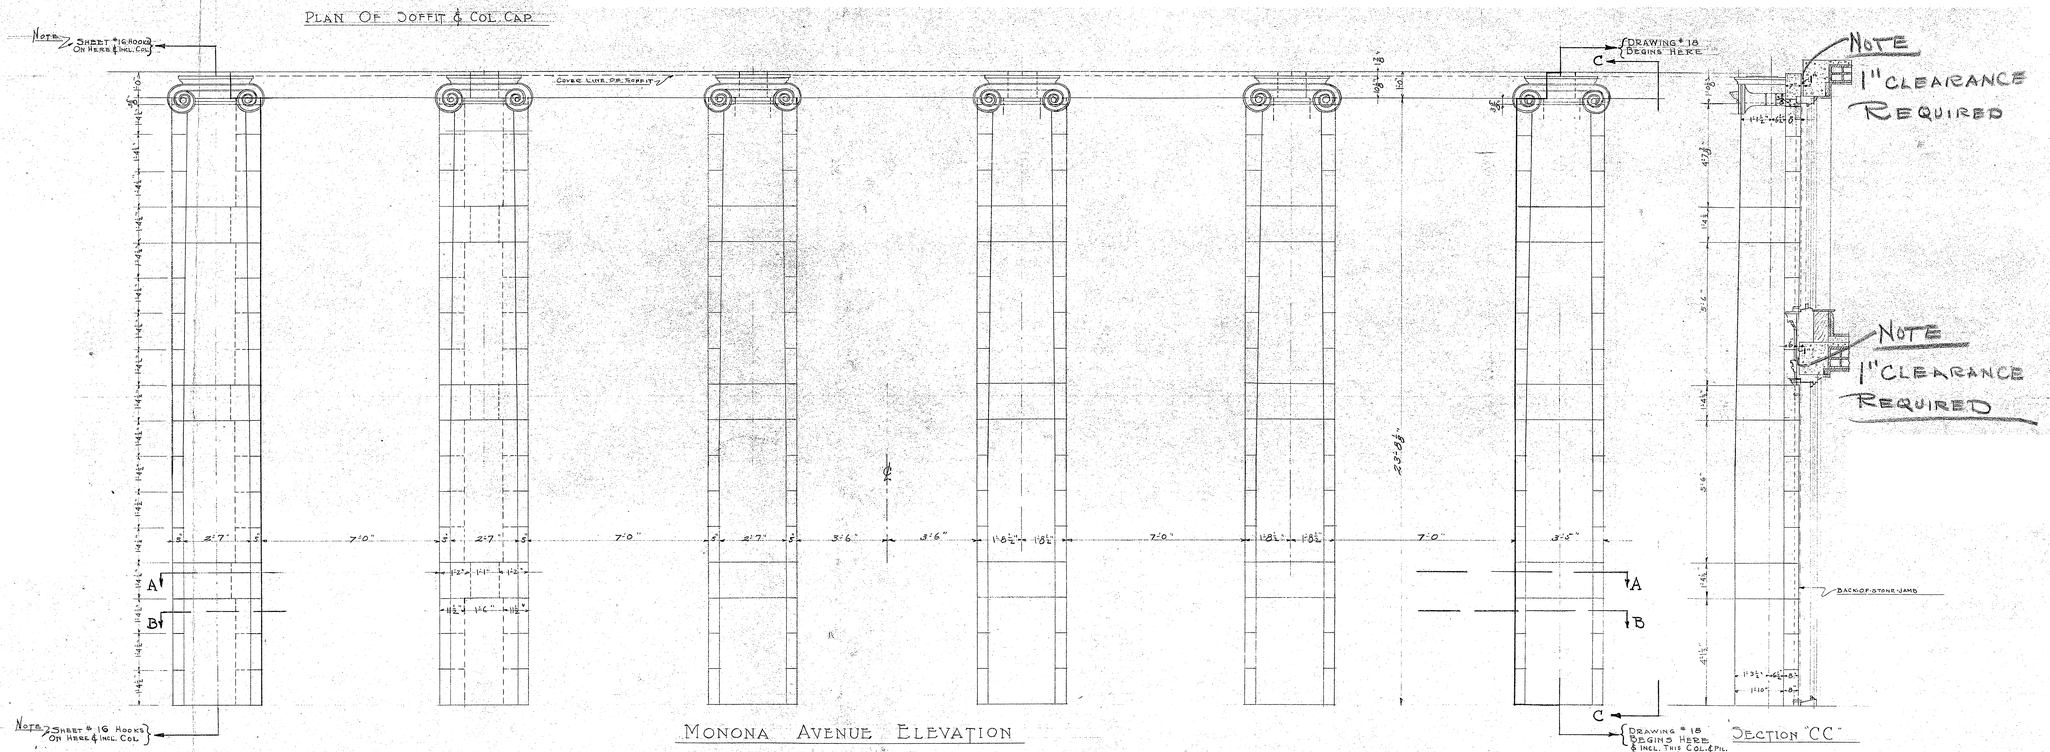

MONONA AVENUE ELEVATION

SECTION "CC"

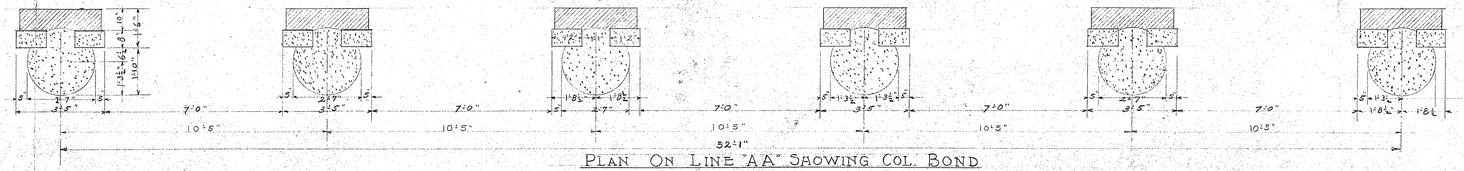


PLAN ON LINE "AA" SHOWING COL. BOND




PLAN ON LINE "BB" SHOWING COL. BOND

INDIANA LIMESTONE COMPANY BEDFORD, IND.	
BUILDING U. S. P. O. & CO. HO.	
LOCATION MADISON, WISCONSIN.	
MATERIAL STANDARD BUFF.	
FINISH SAND RUBBED	DRAWN-3-31-27
ORDER 3725 DRAWING 17	REVISED BY-CGC.
ERECTION	
LENGTHS ARE FROM O. TO O. OF JOINTS OR TO ANGLES	
HEIGHTS ARE NET	
BEDS ¼" JOINTS ¼"	
STONE LETTERED	

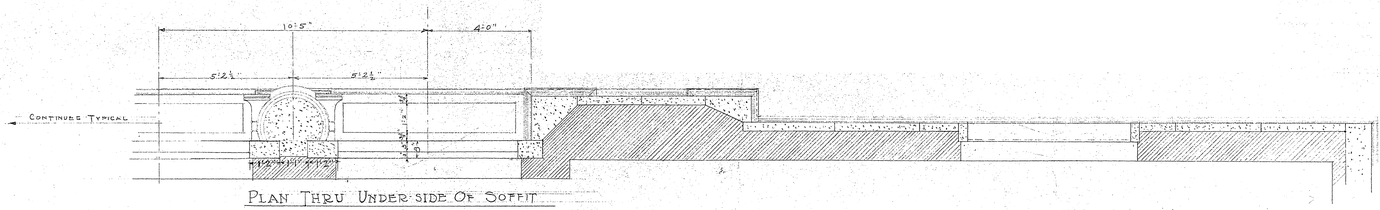

PLAN THRU UNDER-SIDE OF SOFFIT


DRAWING # 17 ENDS HERE

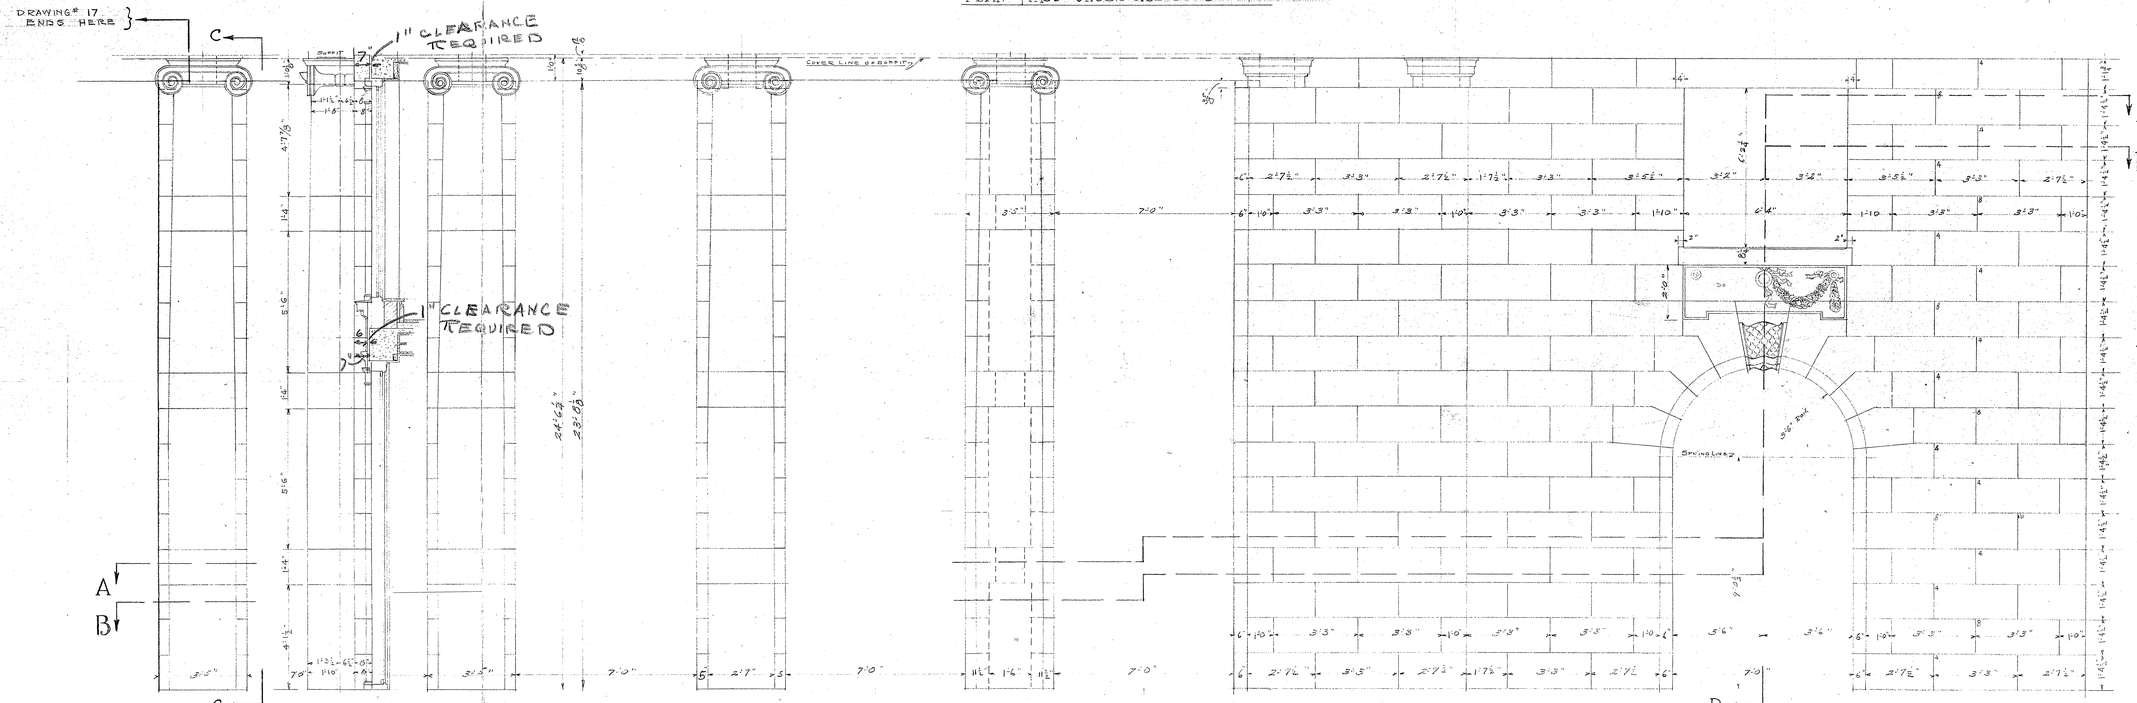


SECTION "CC"

MONONA AVENUE ELEVATION

SECTION "DD"

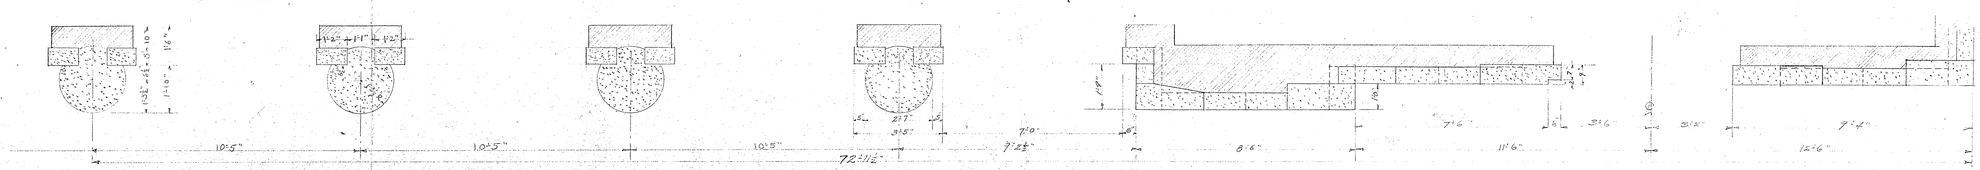


PLAN ON LINE "AA" SHOWING COL. & 8" ASHLAR BOND.

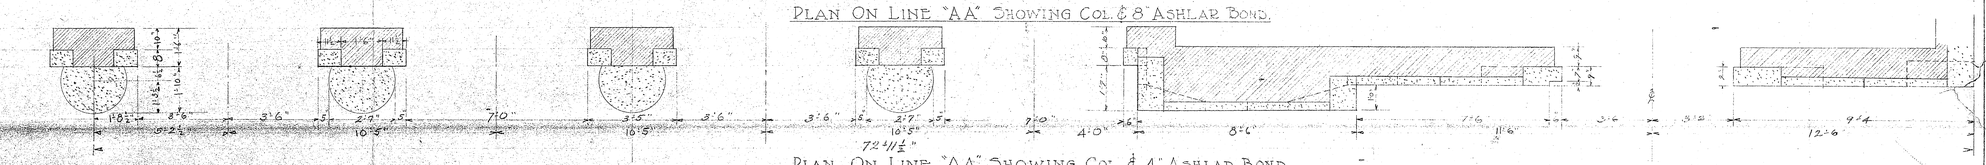


PLAN ON LINE "AA" SHOWING COL. & 4" ASHLAR BOND


INDIANA LIMESTONE COMPANY BEDFORD, IND.	
BUILDING U.S. P.O. & CT. HO.	
LOCATION MADISON WISCONSIN	
MATERIAL STANDARD BUFF.	
FINISH SAND RUBBED	DRAWN 4-1-27
ORDER 3725 DRAWING 18	REVISED BY C.G.C.
ERECTION	
LENGTHS ARE FROM C. TO C. OF JOINTS OR TO ANGLES	
HEIGHTS ARE NET	
BEDS 1/4" JOINTS 1/4"	
SCALE 1/4" = 1'0" STONE LETTERED	

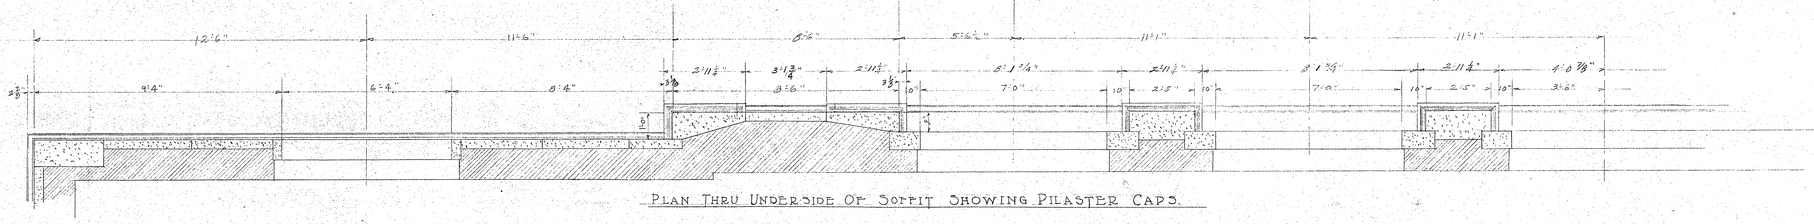


PLAN THRU UNDERSIDE OF SOFFIT SHOWING PILASTER CAPS.

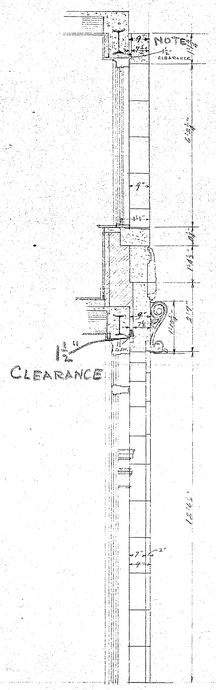


SECTION "CC"

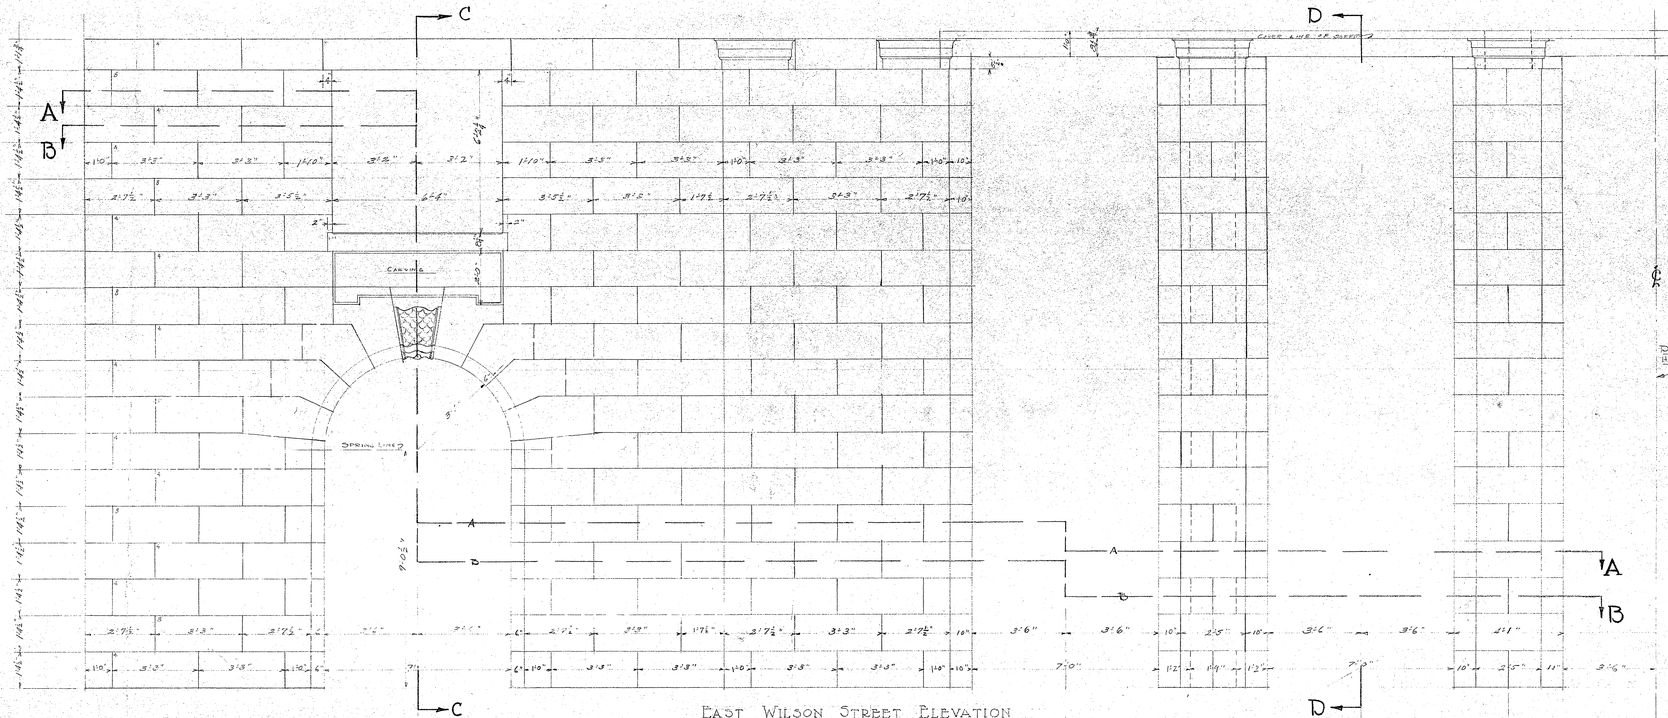


EAST WILSON STREET ELEVATION

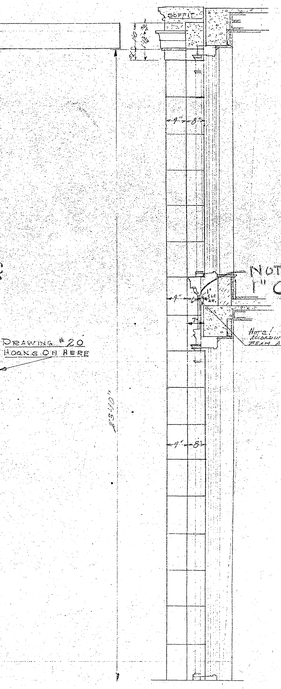

SECTION "DD"

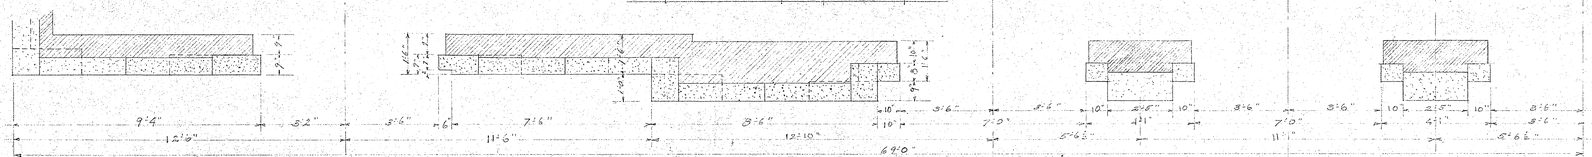

PLAN ON LINE "AA" SHOWING 8" ASHLAR BOND & PIL. BONDING.

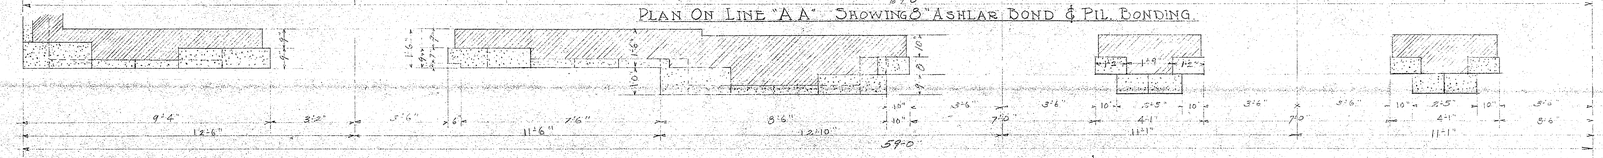


PLAN ON LINE "BB" SHOWING 4" ASHLAR BOND & PIL. BONDING.


INDIANA LIMESTONE COMPANY
BEDFORD, IND.

BUILDING U. S. P.O. & CO. HO.
LOCATION MADISON, WISCONSIN.
MATERIAL STANDARD BUFF
FINISH SAND RUBBED
ORDER 3725 DRAWING 19
DRAWN 4-4-27
REVISED
By E.A.C.


ERECTION
LENGTHS ARE FROM C. TO C. OF JOINTS OR TO ANGLES
SCALE 1/8" = 1'0"
BEDS 1/4" JOINTS 1/4
STONE LETTERED

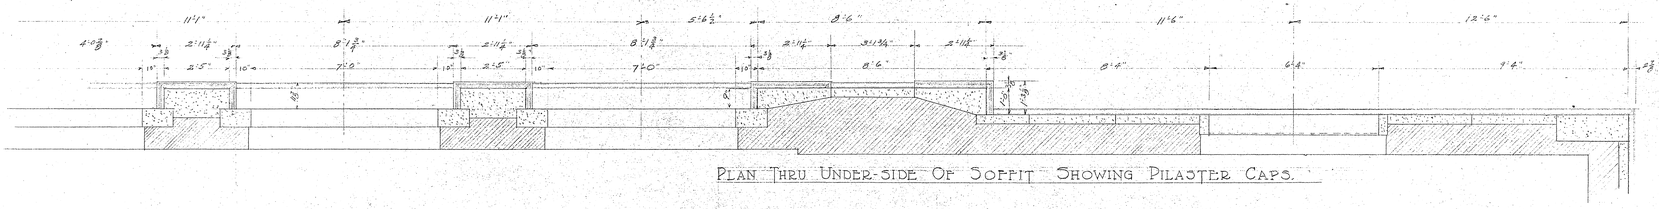


PLAN THRU UNDER-SIDE OF SOFFIT SHOWING PILASTER CAPS.

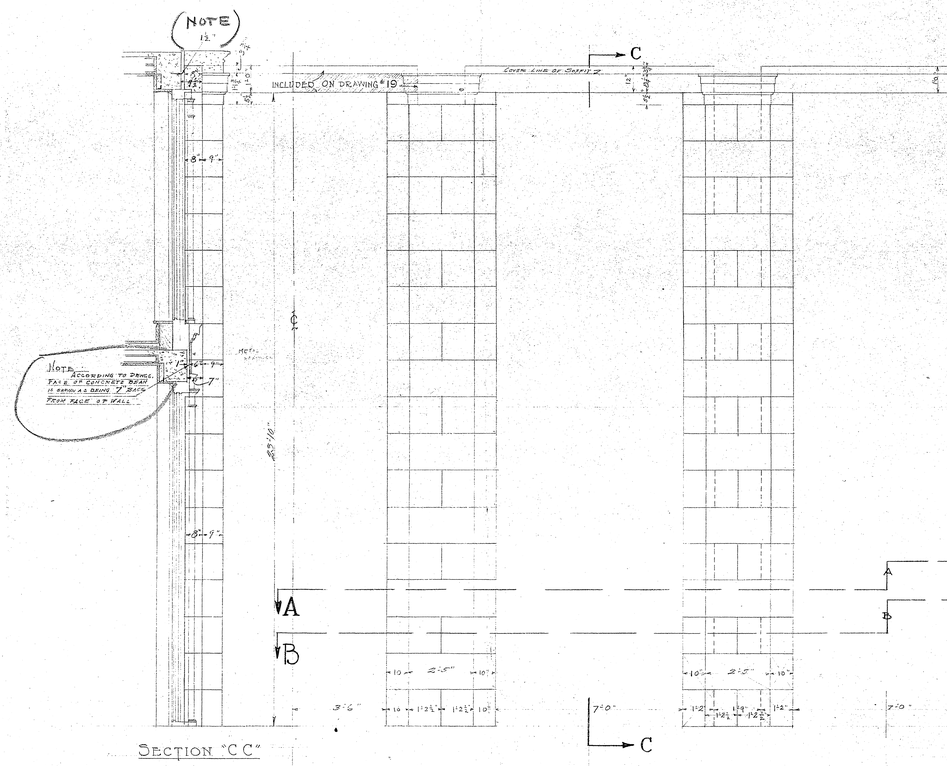

SECTION "CC"

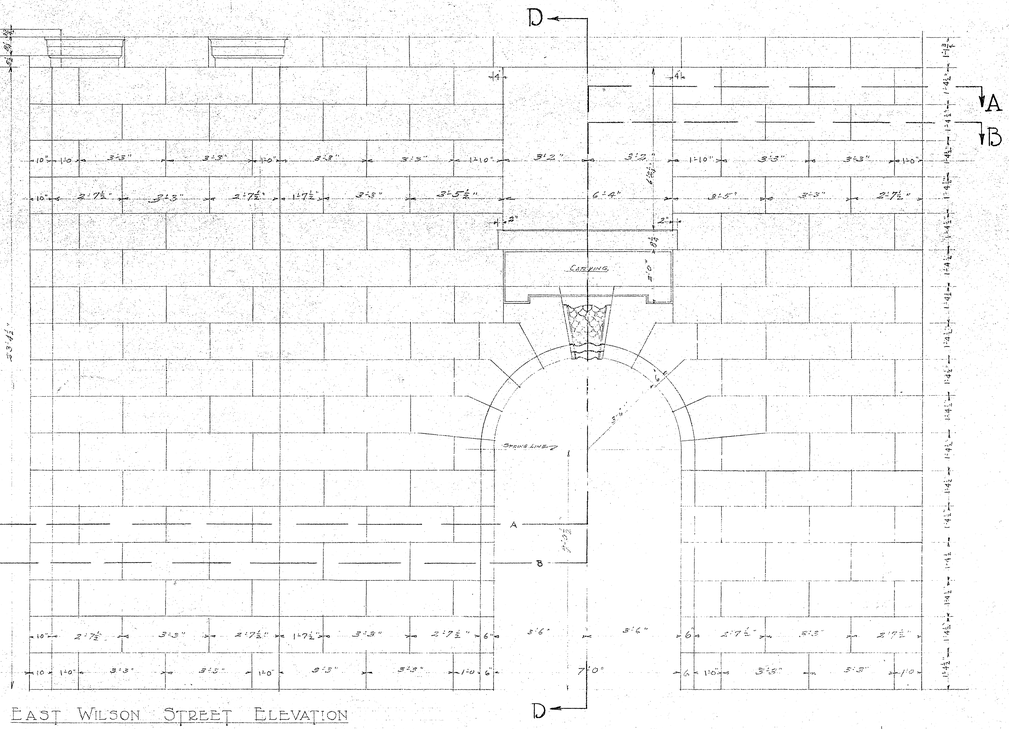


EAST WILSON STREET ELEVATION

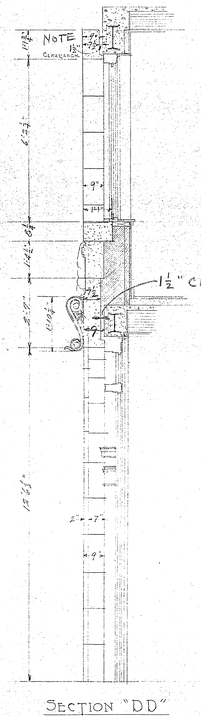

SECTION "DD"




PLAN ON LINE "AA" SHOWING 8" ASHLAR BOND & PIL. BONDING

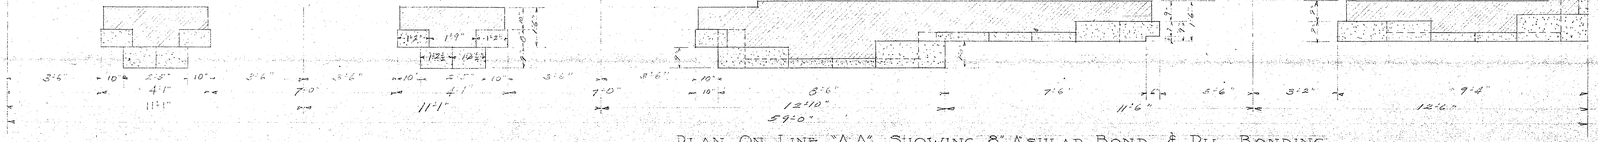


PLAN ON LINE "AA" SHOWING 8" ASHLAR BOND & PIL. BONDING

INDIANA LIMESTONE COMPANY
BEDFORD, IND.


BUILDING U.S. P.O. & CO. HO.
LOCATION MADISON, WISCONSIN.
MATERIAL STANDARD BUFF
FINISH SAND RUBBED
DRAWN 4-8-27
REVISED
ORDER 3725 DRAWING 20
ERECTION
LENGTHS ARE FROM C. TO C. OF JOINTS OR TO ANGLES
BEDS ¼" JOINTS ¼
STONE LETTERED

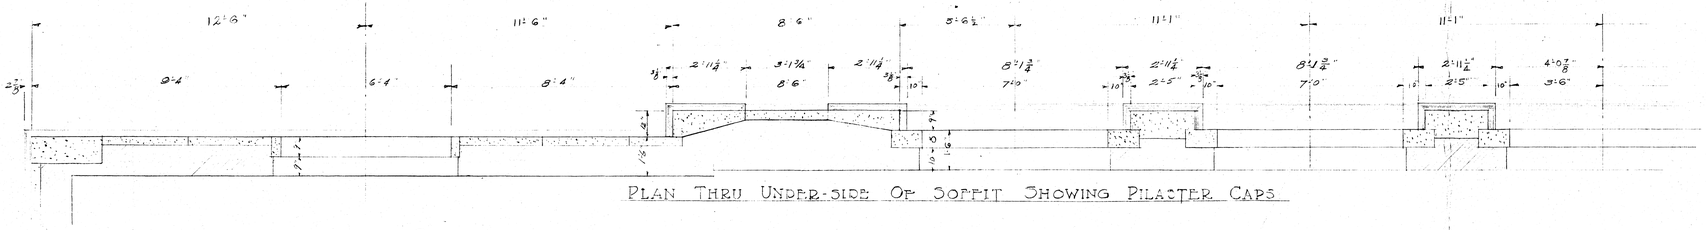


PLAN THRU UNDER-SIDE OF SOFFIT SHOWING PILASTER CAPS

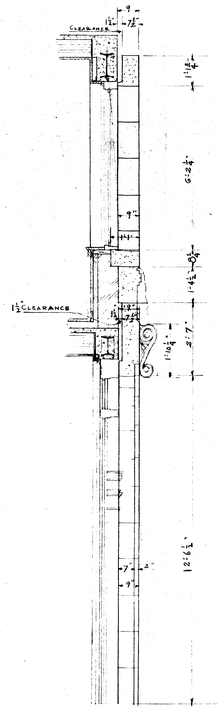


SECTION "CC"

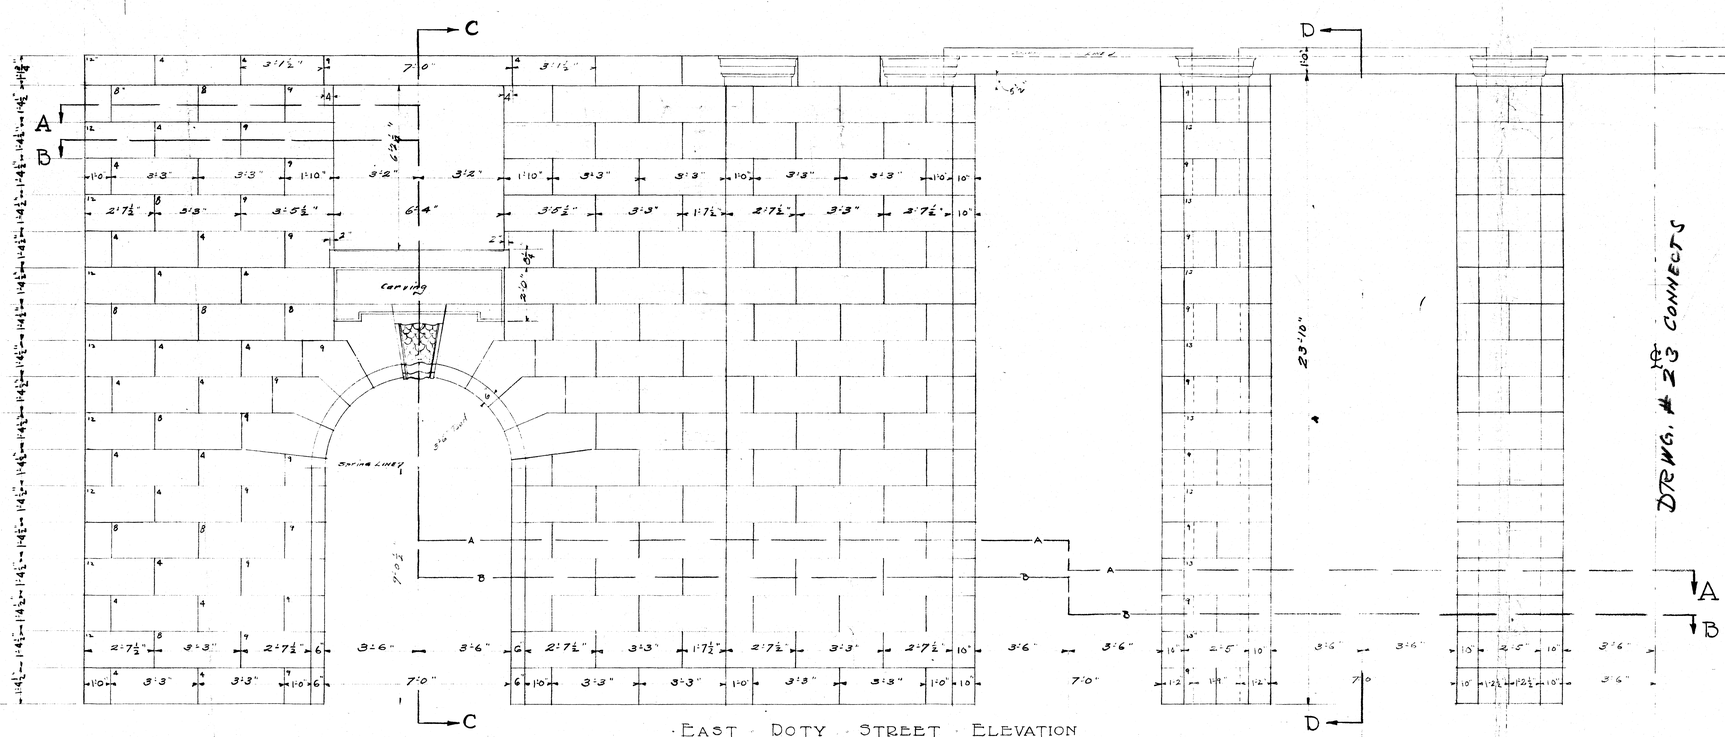

EAST DOTY STREET ELEVATION

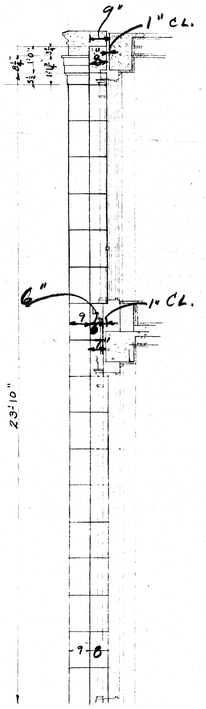

SECTION "DD"

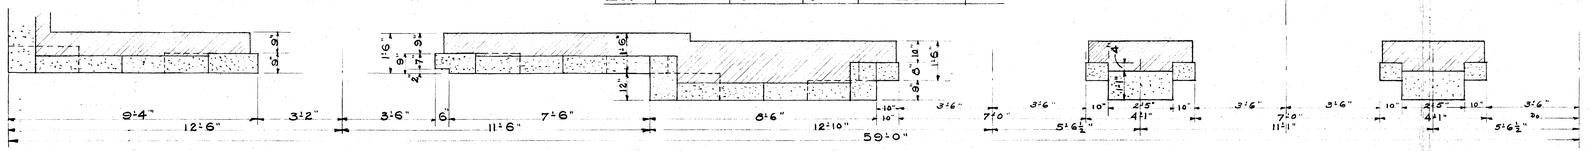

PLAN ON LINE "AA" 8" ASHLAR BOND & PIL. BONDING.

DRWG. # 23 CONNECTS

3725
22

INDIANA LIMESTONE COMPANY
BEDFORD, IND.

BUILDING U.S. P.O. & CO. HO.
LOCATION MADISON, WISCONSIN.
MATERIAL STANDARD DUFF
FINISH SAND RUBBED
DRAWN 8-27
REVISED
ORDER 3725 DRAWING 22 BY C.G.C.
ERECTION
LENGTHS ARE FROM C. TO C. OF JOINTS OR TO ANGLES
BEDS 1/4" JOINTS 1/4"
STONE LETTERED

INDIANA LIMESTONE COMPANY
BEDFORD, IND.


BUILDING U. S. P. O. & CO. HO.
LOCATION MADISON, WISCONSIN.
MATERIAL STANDARD BUFF
FINISH SAND RUBBED
ORDER 3725 DRAWING 21
DRAWN 4-7-27
REVISED
BY C.G.C.

ERECTION


LENGTHS ARE FROM C. TO G. OF JOINTS OR TO ANGLES

BEDS 1/4" JOINTS 1/4"


STONE LETTERED

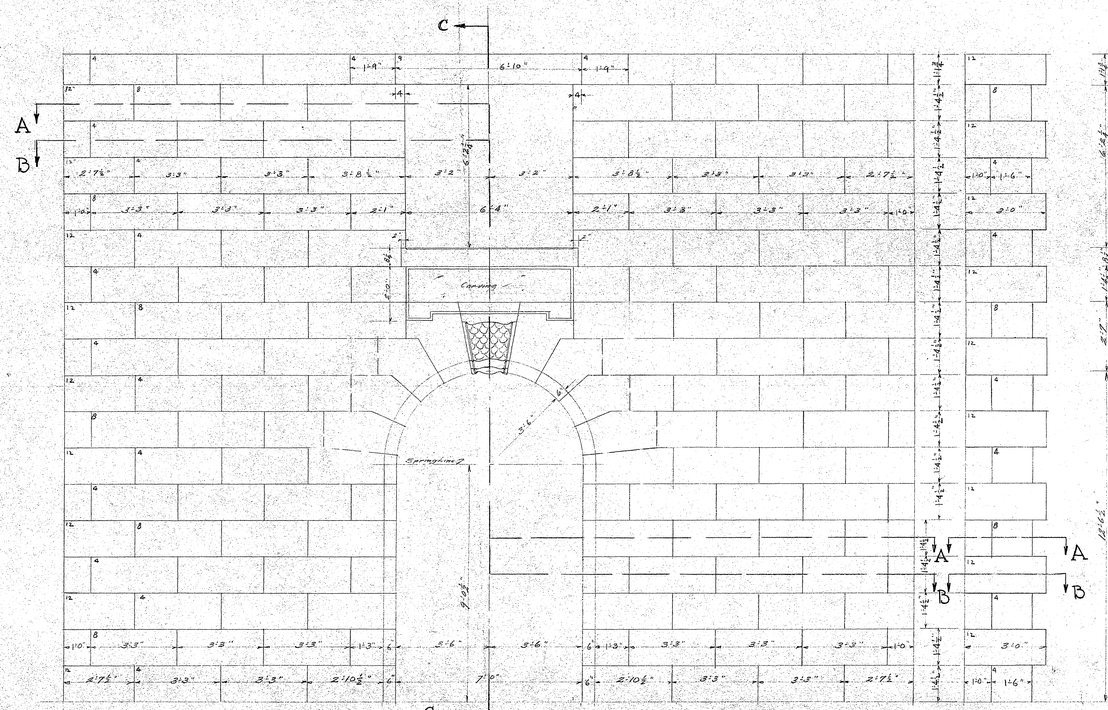


REAR ELEVATION OF LEFT WING

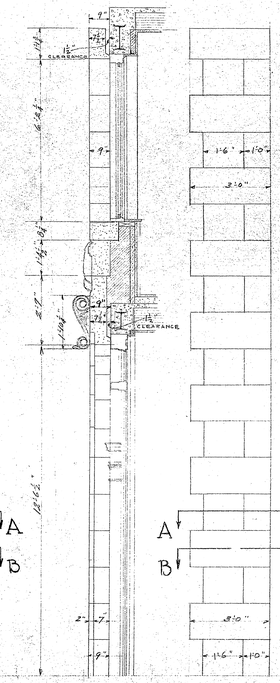


SECTION "CC"

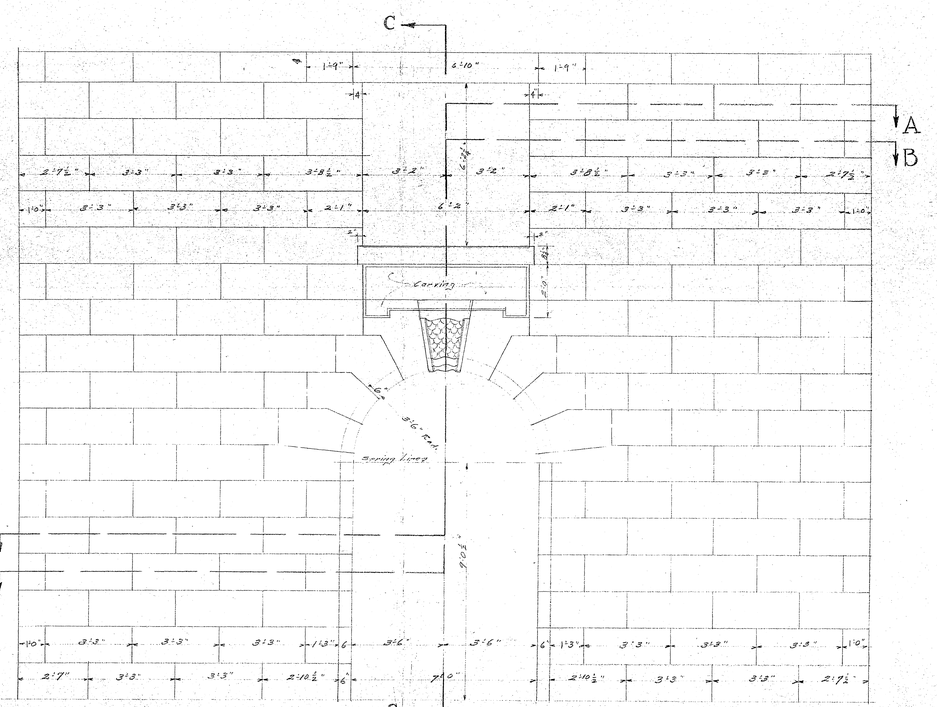


REAR ELEVATION OF RIGHT WING

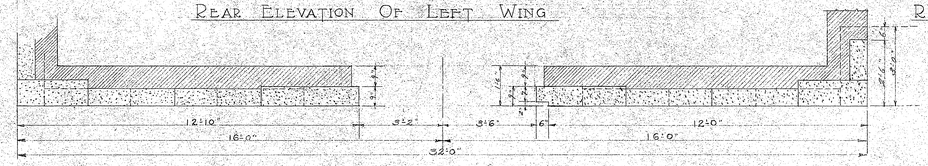


PLAN ON LINE "AA" SHOWING 8" ASHLAR BOND

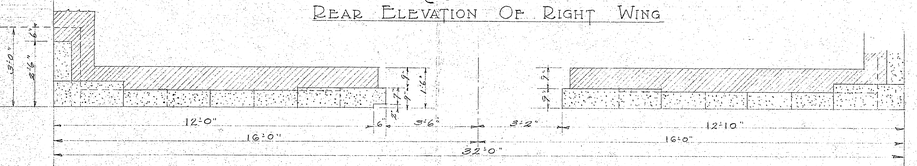


PLAN ON LINE "AA" SHOWING 8" ASHLAR BOND

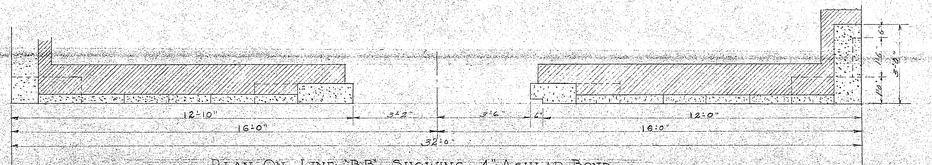


PLAN ON LINE "BB" SHOWING 4" ASHLAR BOND

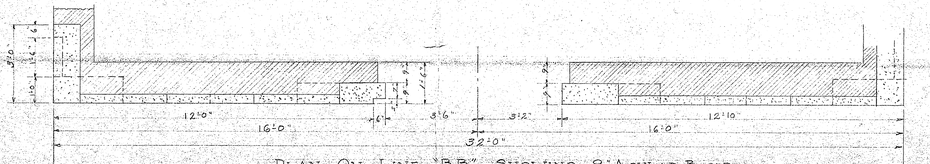


PLAN ON LINE "BB" SHOWING 8" ASHLAR BOND

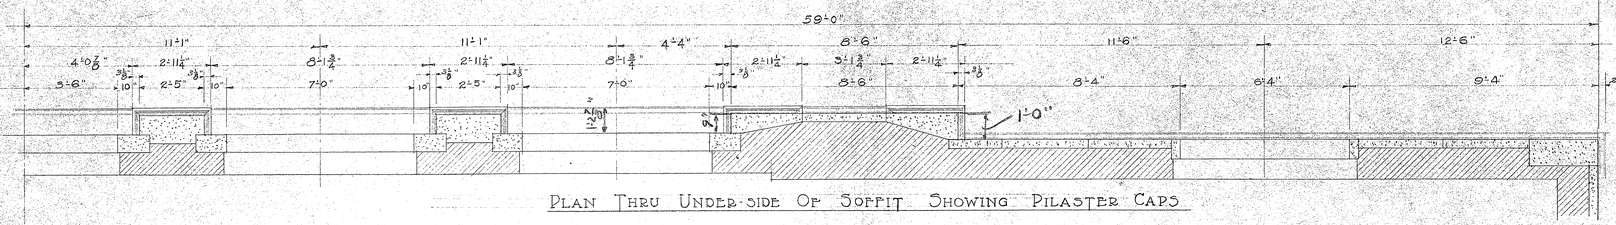


PLAN THRU UNDER-SIDE OF SOFFIT SHOWING PILASTER CAPS

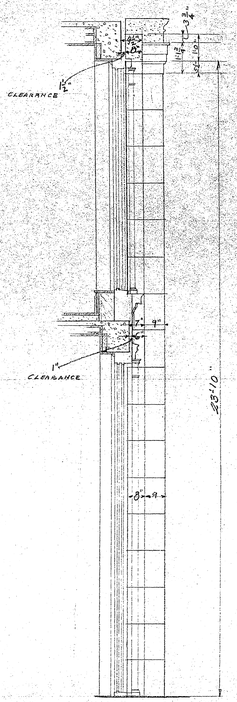


SECTION "CC"

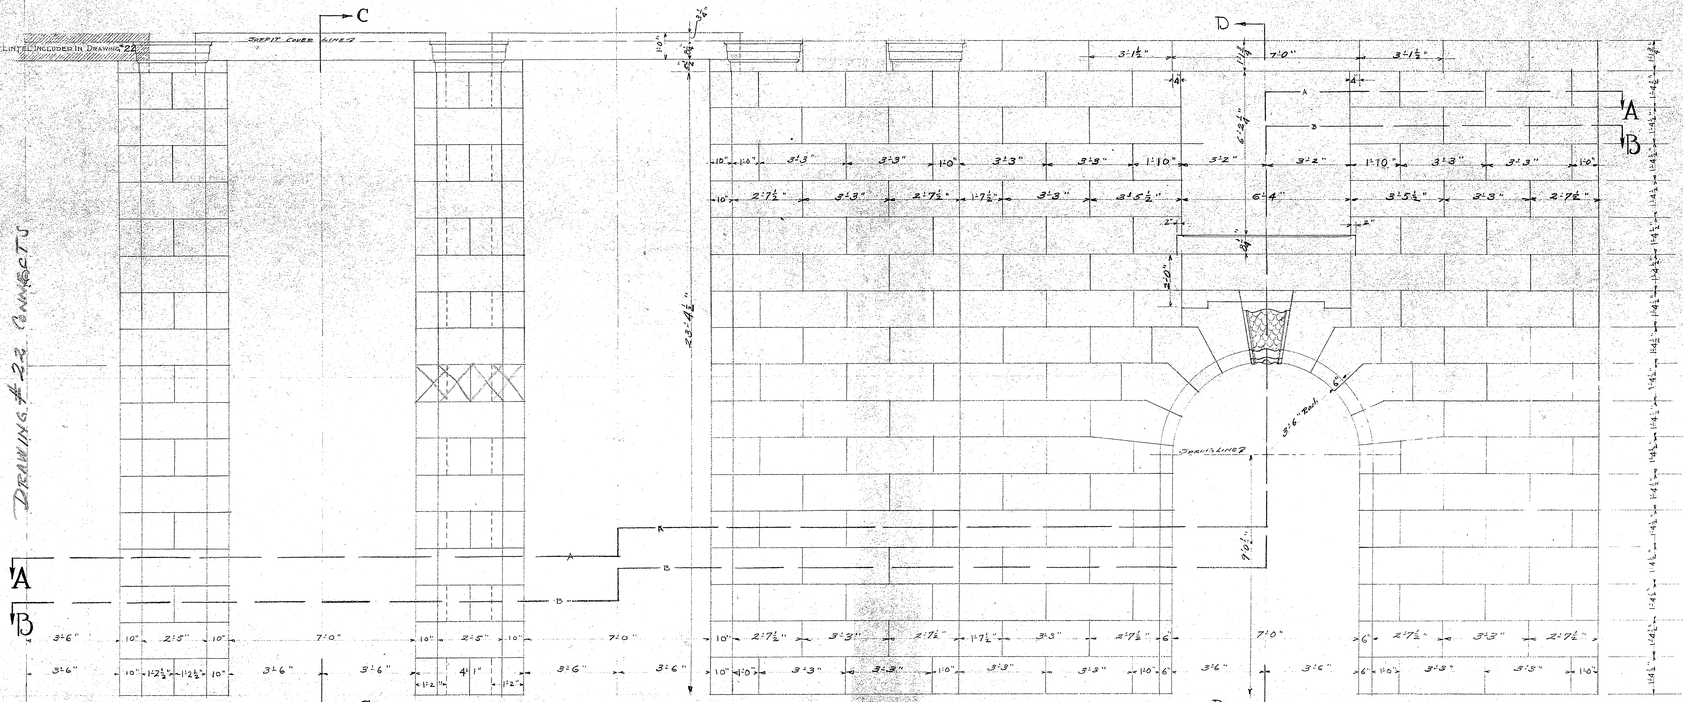

EAST DOTY STREET ELEVATION

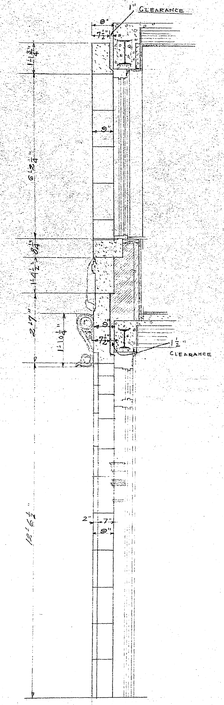

SECTION "DD"

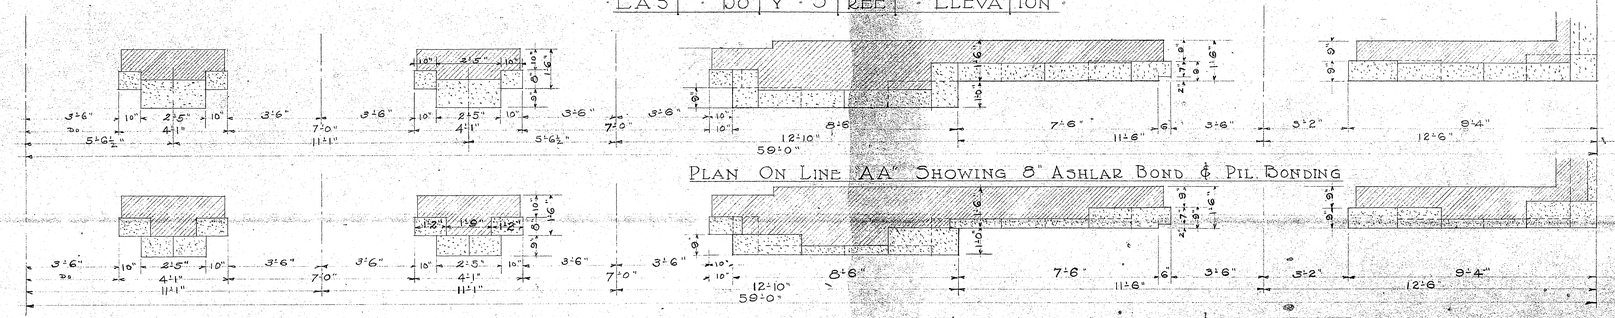

PLAN ON LINE "AA" SHOWING 8" ASHLAR BOND & PIL. BONDING

PLAN ON LINE "BB" SHOWING 4" ASHLAR BOND & PIL. BONDING

INDIANA LIMESTONE COMPANY
BEDFORD, IND.

BUILDING U.S.P.O. & COURT HOUSE
LOCATION MADISON WISCONSIN
MATERIAL STANDARD BUFF
FINISH SAND RUBBED.
DRAWN 4-11-27
REVISED
ORDER 3725 DRAWING 23 by O.G.C.
ERECTION
LENGTHS ARE FROM C. TO C. OF JOINTS OR TO ANGLES
BEDS 1/4 JOINTS 1/4
STONE LETTERED

Plan "BB" Showing Coping, Cornice & Thru Balusters

Bldg. Line
Proj. Of Dentils
Proj. Of Belt
Proj. Of Cornice

Reflected Plan On Line "AA"

Section "CC"

Section "DD"

Section "EE"

Section "EE" Corrected as per Agreement

Elevation & Plans of Main Cornice Balus-trade, Etc.

Plan "BB" Showing Coping Cornice & Thru Balusters

Reflected Plan "AA"

Reflected Plan At Corner Thru Dentils & Cornice

INDIANA LIMESTONE COMPANY	
BEDFORD, IND.	
Building	U.S.P.O. & Court House
Location	Madison Wisconsin
Material	Standard Buff
Finish	Sand Rubbed
Order	3725
Drawing	24
Drawn	4-15-27
Revised	
By O.G.E.	
Erection	
Lengths are From C. to C. of Joints or to Angles	
Heights are Net	
Beds 1/4 Joints 1/4	
Stone Lettered	

PLAN ON LINE "BB" SHOWING COPING · CORNICE & THRU BALUSTERS

LEFT END & CENTER PORTION OF EAST WILSON STREET ELEVATION

REFLECTED PLAN ON LINE "AA"

SECTION "CC"

SECTION "DD"

SECTION "EE"

SECTION "FF"

PLAN ON LINE "BB" SHOWING COPING & CORNICE

PLAN ON LINE "BB" SHOWING COPING & CORNICE

RIGHT END PORTION OF EAST WILSON STREET ELEVATION

ELEVATION OF LEFT WING REAR ELEVATION

REFLECTED PLAN ON LINE "AA"

NOTE: SEE DRAWING No 8 FOR RETURNS

INDIANA LIMESTONE COMPANY BEDFORD, IND.	
BUILDING	U. S. P. O. & COURT HOUSE
LOCATION	MADISON, WISCONSIN.
MATERIAL	STANDARD BUFF
FINISH	SAND RUBBED
DRAWN	4-19-27
REVISED	
ORDER	3725
DRAWING	25
ERECTION	
LENGTHS ARE FROM C. TO C. OF JOINTS OR TO ANGLES	
HEIGHTS ARE NET	
BEDS 1/4" JOINTS 1/4"	
STONE LETTERED	

PLAN ON LINE "BB"

ELEVATION OF RIGHT WING REAR ELEVATION

PLAN ON LINE "BB"

LEFT END PORTION OF EAST DOTY STREET ELEVATION

REFLECTED PLAN ON LINE "AA"

REFLECTED PLAN ON LINE "AA"

SECTION "CC"

SECTION "DD"

SECTION "EE"

SECTION "FF"

Anchor

NOTE

2" bottom 12" from back of stone

PLAN ON LINE "BB" SHOWING COVING CORNICE & THRU BALUSTERS

CENTER & RIGHT END PORTION OF EAST DOTY STREET ELEVATION

REFLECTED PLAN ON LINE "AA"

INDIANA LIMESTONE COMPANY BEDFORD, IND.	
BUILDING U.S.P.O. & COURT HOUSE	
LOCATION MADISON, WISCONSIN	
MATERIAL STANDARD BUFF	DRAWN 4-22-27 Revised
FINISH SAND RUBBED	
ORDER 3725	DRAWING 26 By C.R.C.
ERECTION	
LENGTHS ARE FROM C. TO C. OF JOINTS OR TO ANGLES	
BEDS 1/4" JOINTS 1/4"	
STONE LETTERED	