

Madison, Wisconsin

INDEX OF SHEETS

SHEET NO. 1	TITLE
SHEET NO. 2	DETAILED LINING LIMITS
SHEET NO. P1-P11	SANITARY CIPP PLANS
SHEET NO. P12-P15	STORM CIPP PLANS

CITY OF MADISON
CITY ENGINEERING DIVISION
DEPARTMENT OF PUBLIC WORKS
PLAN OF PROPOSED IMPROVEMENT

CIPP REHAB OF SANITARY AND STORM
SEWERS 2013 - EAST SIDE

CITY PROJECT NO. 53W1645
CONTRACT NO. 7203

PUBLIC IMPROVEMENT PROJECT
APPROVED

OCTOBER 2, 2013

BY THE COMMON COUNCIL
OF MADISON, WISCONSIN

PUBLIC IMPROVEMENT DESIGN
APPROVED BY:





City Engineer

10/19/13

Date

SANITARY SEWER
DESIGNED BY:

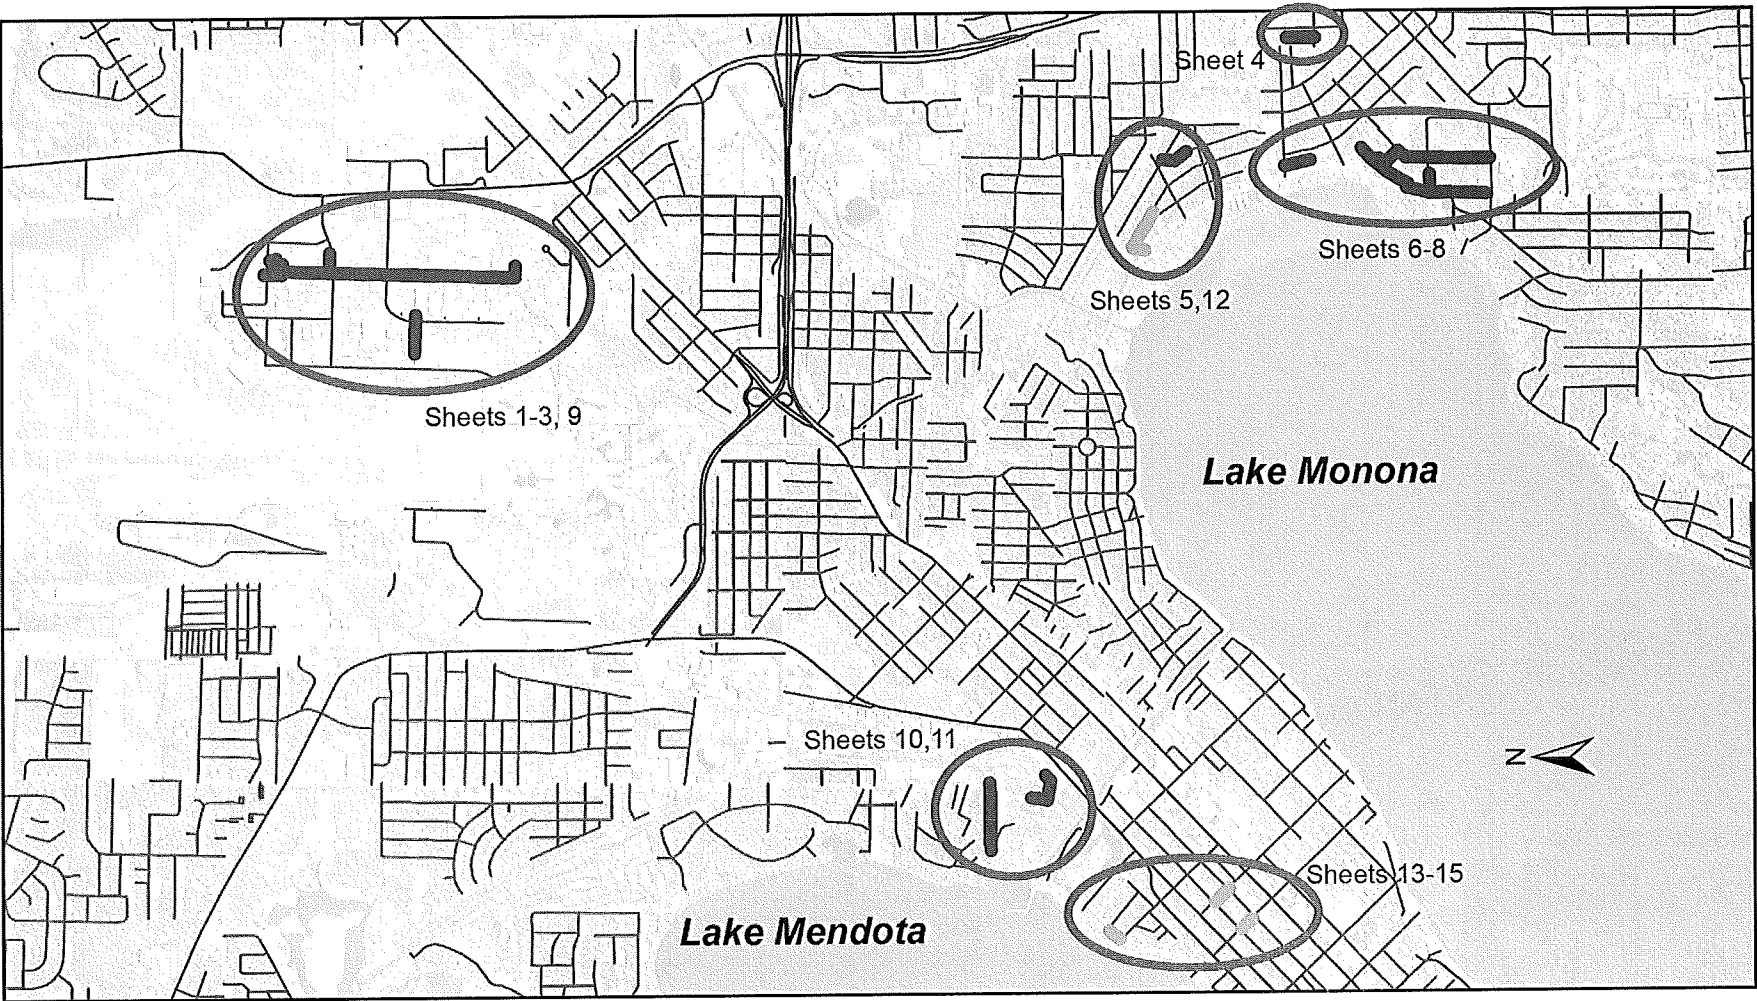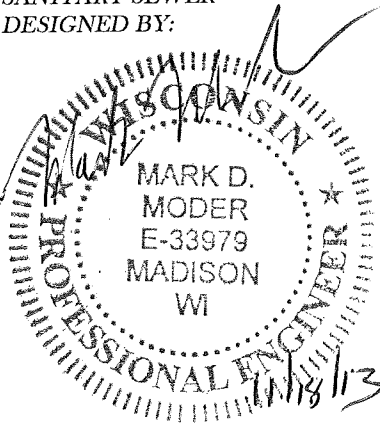

0 0.25 0.5 1 1.5 2 Miles

Storm CIPP Lines
Sanitary CIPP Lines

ORIGINATOR: CITY OF MADISON, SEWER OPERATIONS

CIPP REHAB OF SANITARY AND STORM SEWERS 2013 EAST SIDE - DETAILED LINING LIMITS

SANITARY MAINS

STREET	US STRUCTURE	DS STRUCTURE	#LATERALS	LENGTH (LF)	PAGE #
FORDEM AVE (easement)	SAS 5441-001	SAS 5540-005	0	200	10
FORDEM AVE (easement)	SAS 5441-002	SAS 5441-001	0	156	10
FORDEM AVE (easement)	SAS 5441-003	SAS 5441-002	0	133	10
FORDEM AVE (easement)	SAS 5441-004	SAS 5441-003	0	167	10
FORDEM AVE (easement)	SAS 5441-005	SAS 5441-004	0	124	10
FORDEM AVE (easement)	SAS 5441-006	SAS 5441-005	0	200	10
FORDEM AVE (easement)	SAS 5441-007	SAS 5441-006	0	72	10
SHERMAN TER (easement)	SAS 5441-008	SAS 5441-007	0	140	10
FORDEM AVE (easement)	SAS 5441-011	SAS 5442-003	0	173	11
FORDEM AVE (easement)	SAS 5442-001	SAS 5442-002	0	193	11
FORDEM AVE (easement)	SAS 5442-002	SAS 5541-004	2	132	11
FORDEM AVE (easement)	SAS 5442-003	SAS 5442-001	2	115	11
FORDEM AVE (easement)	SAS 5541-004	SAS 5541-003	0	140	11
HOFFMAN ST (easement)	SAS 6029-004	SAS 6129-001	0	305	9
MITCHELL ST (easement)	SAS 6126-002	SAS 6127-001	0	77	1
MITCHELL ST (easement)	SAS 6127-001	SAS 6227-005	0	65	1
WRIGHT ST (easement)	SAS 6128-009	SAS 6128-010	0	260	2
WRIGHT ST (easement)	SAS 6128-010	SAS 6128-011	0	139	2
WRIGHT ST (easement)	SAS 6128-011	SAS 6129-006	0	224	2
HOFFMAN ST (easement)	SAS 6129-001	SAS 6129-002	0	100	9
HOFFMAN ST (easement)	SAS 6129-002	SAS 6129-003	0	260	9
WRIGHT ST (*Truax easement)	SAS 6129-006	SAS 6129-007	0	313	2
WRIGHT ST (*Truax easement)	SAS 6129-007	SAS 6129-008	0	257	2
WRIGHT ST (*Truax easement)	SAS 6129-008	SAS 6129-010	6	136	2
WRIGHT ST (*Truax easement)	SAS 6129-010	SAS 6130-009	0	223	3
WRIGHT ST (*Truax easement)	SAS 6130-006	SAS 6131-007	0	336	3
WRIGHT ST (*Truax easement)	SAS 6130-007	SAS 6130-006	0	199	3
WRIGHT ST (*Truax easement)	SAS 6130-008	SAS 6130-007	0	258	3
WRIGHT ST (*Truax easement)	SAS 6130-009	SAS 6130-008	0	302	3
WRIGHT ST (easement)	SAS 6131-005	SAS 6131-007	4	231	3
WRIGHT ST (*Truax easement)	SAS 6226-001	SAS 6227-006	0	110	1
WRIGHT ST (*Truax easement, lawn)	SAS 6226-002	SAS 6226-001	2	65	1
WRIGHT ST (*Truax easement, lawn)	SAS 6226-003	SAS 6226-002	3	25	1
WRIGHT ST (*Truax easement, lawn)	SAS 6226-008	SAS 6226-002	0	98	1
MITCHELL ST (easement)	SAS 6226-009	SAS 6126-002	1	233	1

SANITARY MAINS

STREET	US STRUCTURE	DS STRUCTURE	#LATERALS	LENGTH (LF)	PAGE #
WRIGHT ST (*Truax easement)	SAS 6227-001	SAS 6128-009	4	341	2
WRIGHT ST (*Truax easement)	SAS 6227-002	SAS 6227-001	4	215	2
WRIGHT ST (*Truax easement)	SAS 6227-003	SAS 6227-002	2	140	1
WRIGHT ST (*Truax easement)	SAS 6227-004	SAS 6227-003	3	260	1
WRIGHT ST (*Truax easement)	SAS 6227-005	SAS 6227-004	7	200	1
WRIGHT ST (*Truax easement)	SAS 6227-006	SAS 6227-005	5	130	1
PIERSTORFF (*Truax easement)	SAS 6227-007	SAS 6227-001	4	350	2
WRIGHT ST (easement)	SAS 6231-001	SAS 6131-005	0	180	3
CLOVER LN	SAS 6344-005	SAS 6344-004	4	215	5
CLOVER LN	SAS 6344-006	SAS 6344-005	6	245	5
DAVIDSON ST (easement)	SAS 6346-004	SAS 6346-005	0	55	6
DAVIDSON ST (easement, backyards)	SAS 6346-005	SAS 6346-006	0	400	6
JEROME ST	SAS 6348-004	SAS 6348-005	0	182	7
JEROME ST (public service strip, backyards)	SAS 6348-005	SAS 6348-006	0	255	7
JEROME ST (public service strip, backyards)	SAS 6348-006	SAS 6348-007	0	147	7
BUCKEYE RD (public service strip, easement)	SAS 6348-007	SAS 6348-008	0	130	7
BUCKEYE RD (easement)	SAS 6348-008	SAS 6347-018	0	260	7
BUCKEYE RD (easement, backyards)	SAS 6348-009	SAS 6348-008	0	347	7
MONONA DR (easement, backyards)	SAS 6348-010	SAS 6348-009	0	236	7
MONONA DR (easement, backyards)	SAS 6348-011	SAS 6348-010	0	200	7
MONONA DR (easement, lawn)	SAS 6348-011	SAS 6348-012	0	75	7
MONONA DR (easement)	SAS 6348-012	SAS 6349-008	3	395	7
JEROME ST	SAS 6349-003	SAS 6349-004	0	300	8
JEROME ST	SAS 6349-004	SAS 6349-005	0	228	8
JEROME ST	SAS 6349-005	SAS 6348-004	0	400	7
E WINNEQUAH RD	SAS 6349-006	SAS 6349-007	0	330	8
E WINNEQUAH RD	SAS 6349-008	SAS 6349-007	0	35	8
MONONA DR (easement)	SAS 6349-009	SAS 6349-007	0	330	8
JEROME ST	SAS 6350-004	SAS 6349-003	0	395	8
MONONA DR (easement)	SAS 6350-005	SAS 6349-009	0	400	8
MONONA (easement)	SAS 6350-006	SAS 6350-005	0	237	8
JEROME ST	SAS 6350-007	SAS 6350-004	4	240	8
DEMPSEY (easement, backyards)	SAS 6546-011	SAS 6546-012	0	245	4
GARY ST (easement, backyard)	SAS 6546-012	SAS 6547-002	0	243	4

STORM SEWER MAINS

Street	US Structure	DS Structure	Length (LF)	Sheet #
SHERMAN	AS 5243-119	IN 5243-001	40	15
SHERMAN	AS 5343-118	AS 5243-119	216	15
BREARLY	AS 5345-019	IN 5346-156	266	14
INGERSOLL	AS 5345-040	IN 5345-055	100	13
JOHNS	AS 6243-010	AS 6243-018	160	12
JOHNS	AS 6243-018	AS 6243-037	150	12
WALTER	AS 6243-027	AS 6243-002	220	12
WALTER	AS 6243-029	AS 6243-002	68	12
JOHNS	AS 6243-030	AS 6243-029	190	12
JOHNS	AS 6243-037	AS 6243-030	152	12
INGERSOLL	IN 5345-055	AS 5345-025	235	13

2499 Wright

SAS
6226-012

SAS
6226-008

SAS
6226-003

SAS
6226-002

SAN ESMT
DOC 1416749

SAS
6226-001

SAS
6227-006

WRIGHT ST

MIS

6226-010

SAN ESMT
DOC 4640626

MITCHELL ST

SAS
6226-009

SAS
6226-011

TWN
6126-004

SAN ESMT
DOC 1416749

SAS
6227-005

SAS
6227-004


SAS
6227-003

SAS
6227-002

SAN ESMT
DOC 1416749

SAS
6127-001

SAS
6126-002

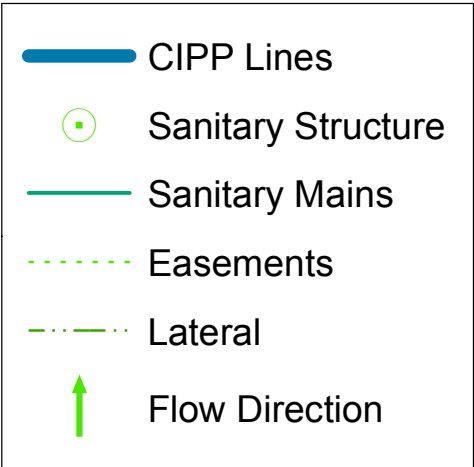

ORIGINATOR: CITY OF MADISON, SEWER OPERATIONS

1853 Wright

1802 Wright



-  CIPP Lines
-  Sanitary Structure
-  Sanitary Mains
-  Easements
-  Lateral
-  Flow Direction

ORIGINATOR: CITY OF MADISON, SEWER OPERATIONS



CIPP Lines

Sanitary Structure

Sanitary Mains

Easements

Lateral

Flow Direction

1835 Wright


ANDERSON ST

WRIGHT ST

20' PVT SAN ESMT
(CSM) DOC 4690854

SAS
6231-001

180' 8in 1942 VP

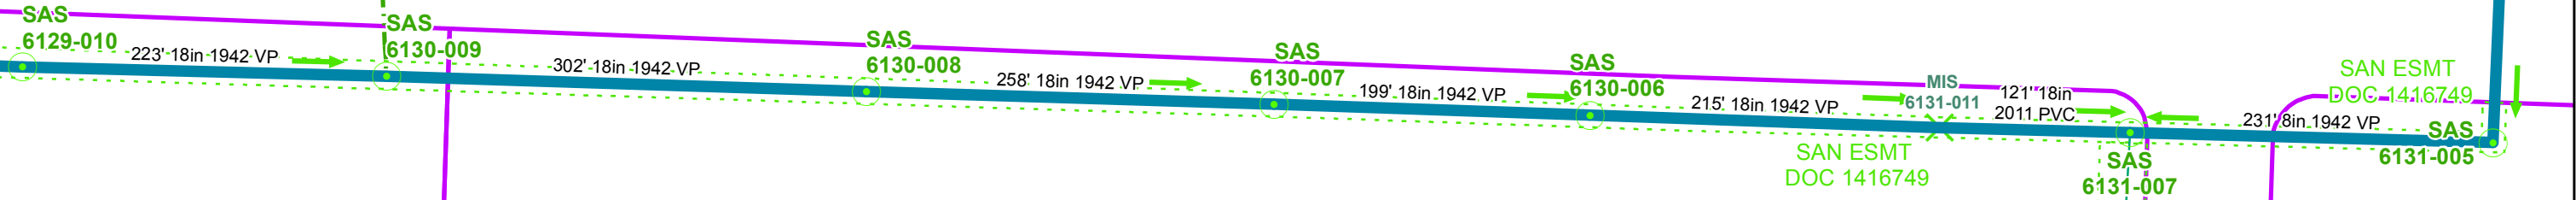

1702 Wright

ORIGINATOR: CITY OF MADISON, SEWER OPERATIONS

ORIGINATOR: CITY OF MADISON, SEWER OPERATIONS

CIPP Lines

Sanitary Structure

Sanitary Mains


Easements

Lateral

Flow Direction

N

CIPP REHAB 2013 PHASE 2 (EAST SIDE) PROJECT NO. 53W1645	SHEET NO. P- 4
GARY ST AND CLAIRE ST	

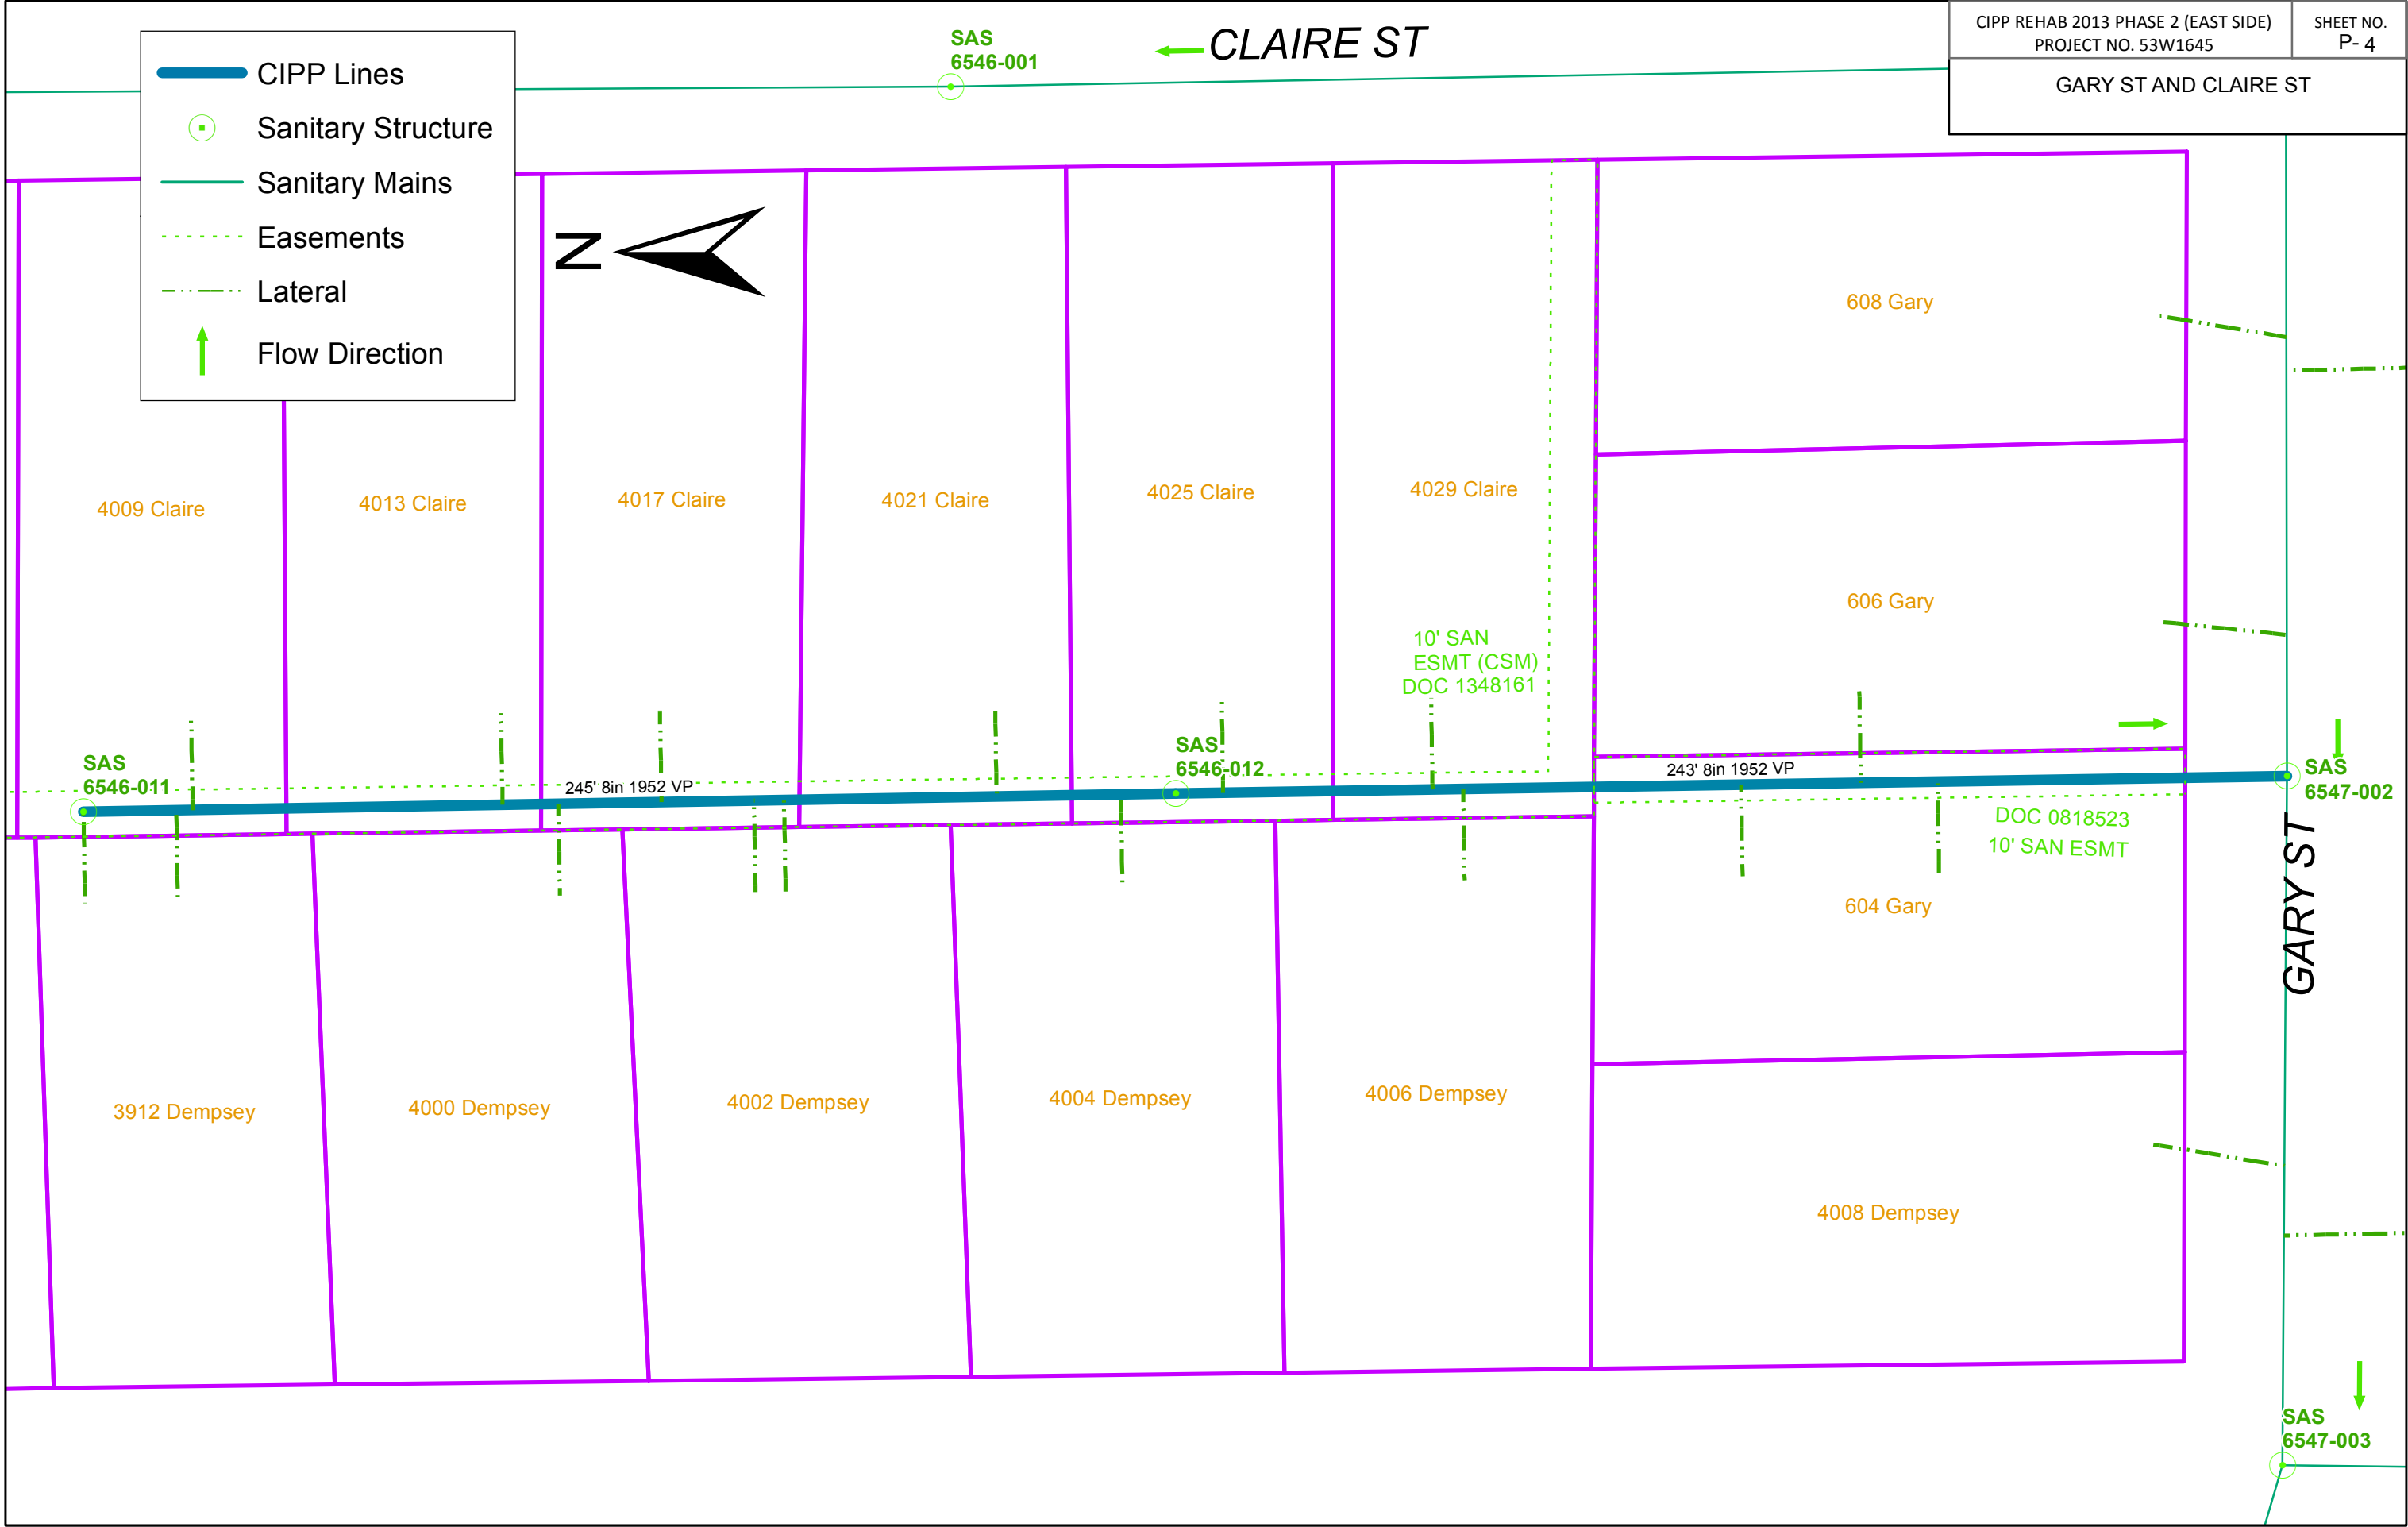

CIPP Lines

Sanitary Structure

Sanitary Mains

Easements

Lateral

Flow Direction



SARGENT ST

CLOVER LN

SAS
6344-004

SAS
6344-005

SAS
6344-006

215' 8in 1948 VP

245' 8in 1948 VP

3720 Sargent

3729 Sargent

3725 Sargent

3730 Clover

3734 Clover

3726 Clover

3722 Clover


3737 Clover

3733 Clover


3729 Clover

3725 Clover

ORIGINATOR: CITY OF MADISON, SEWER OPERATIONS

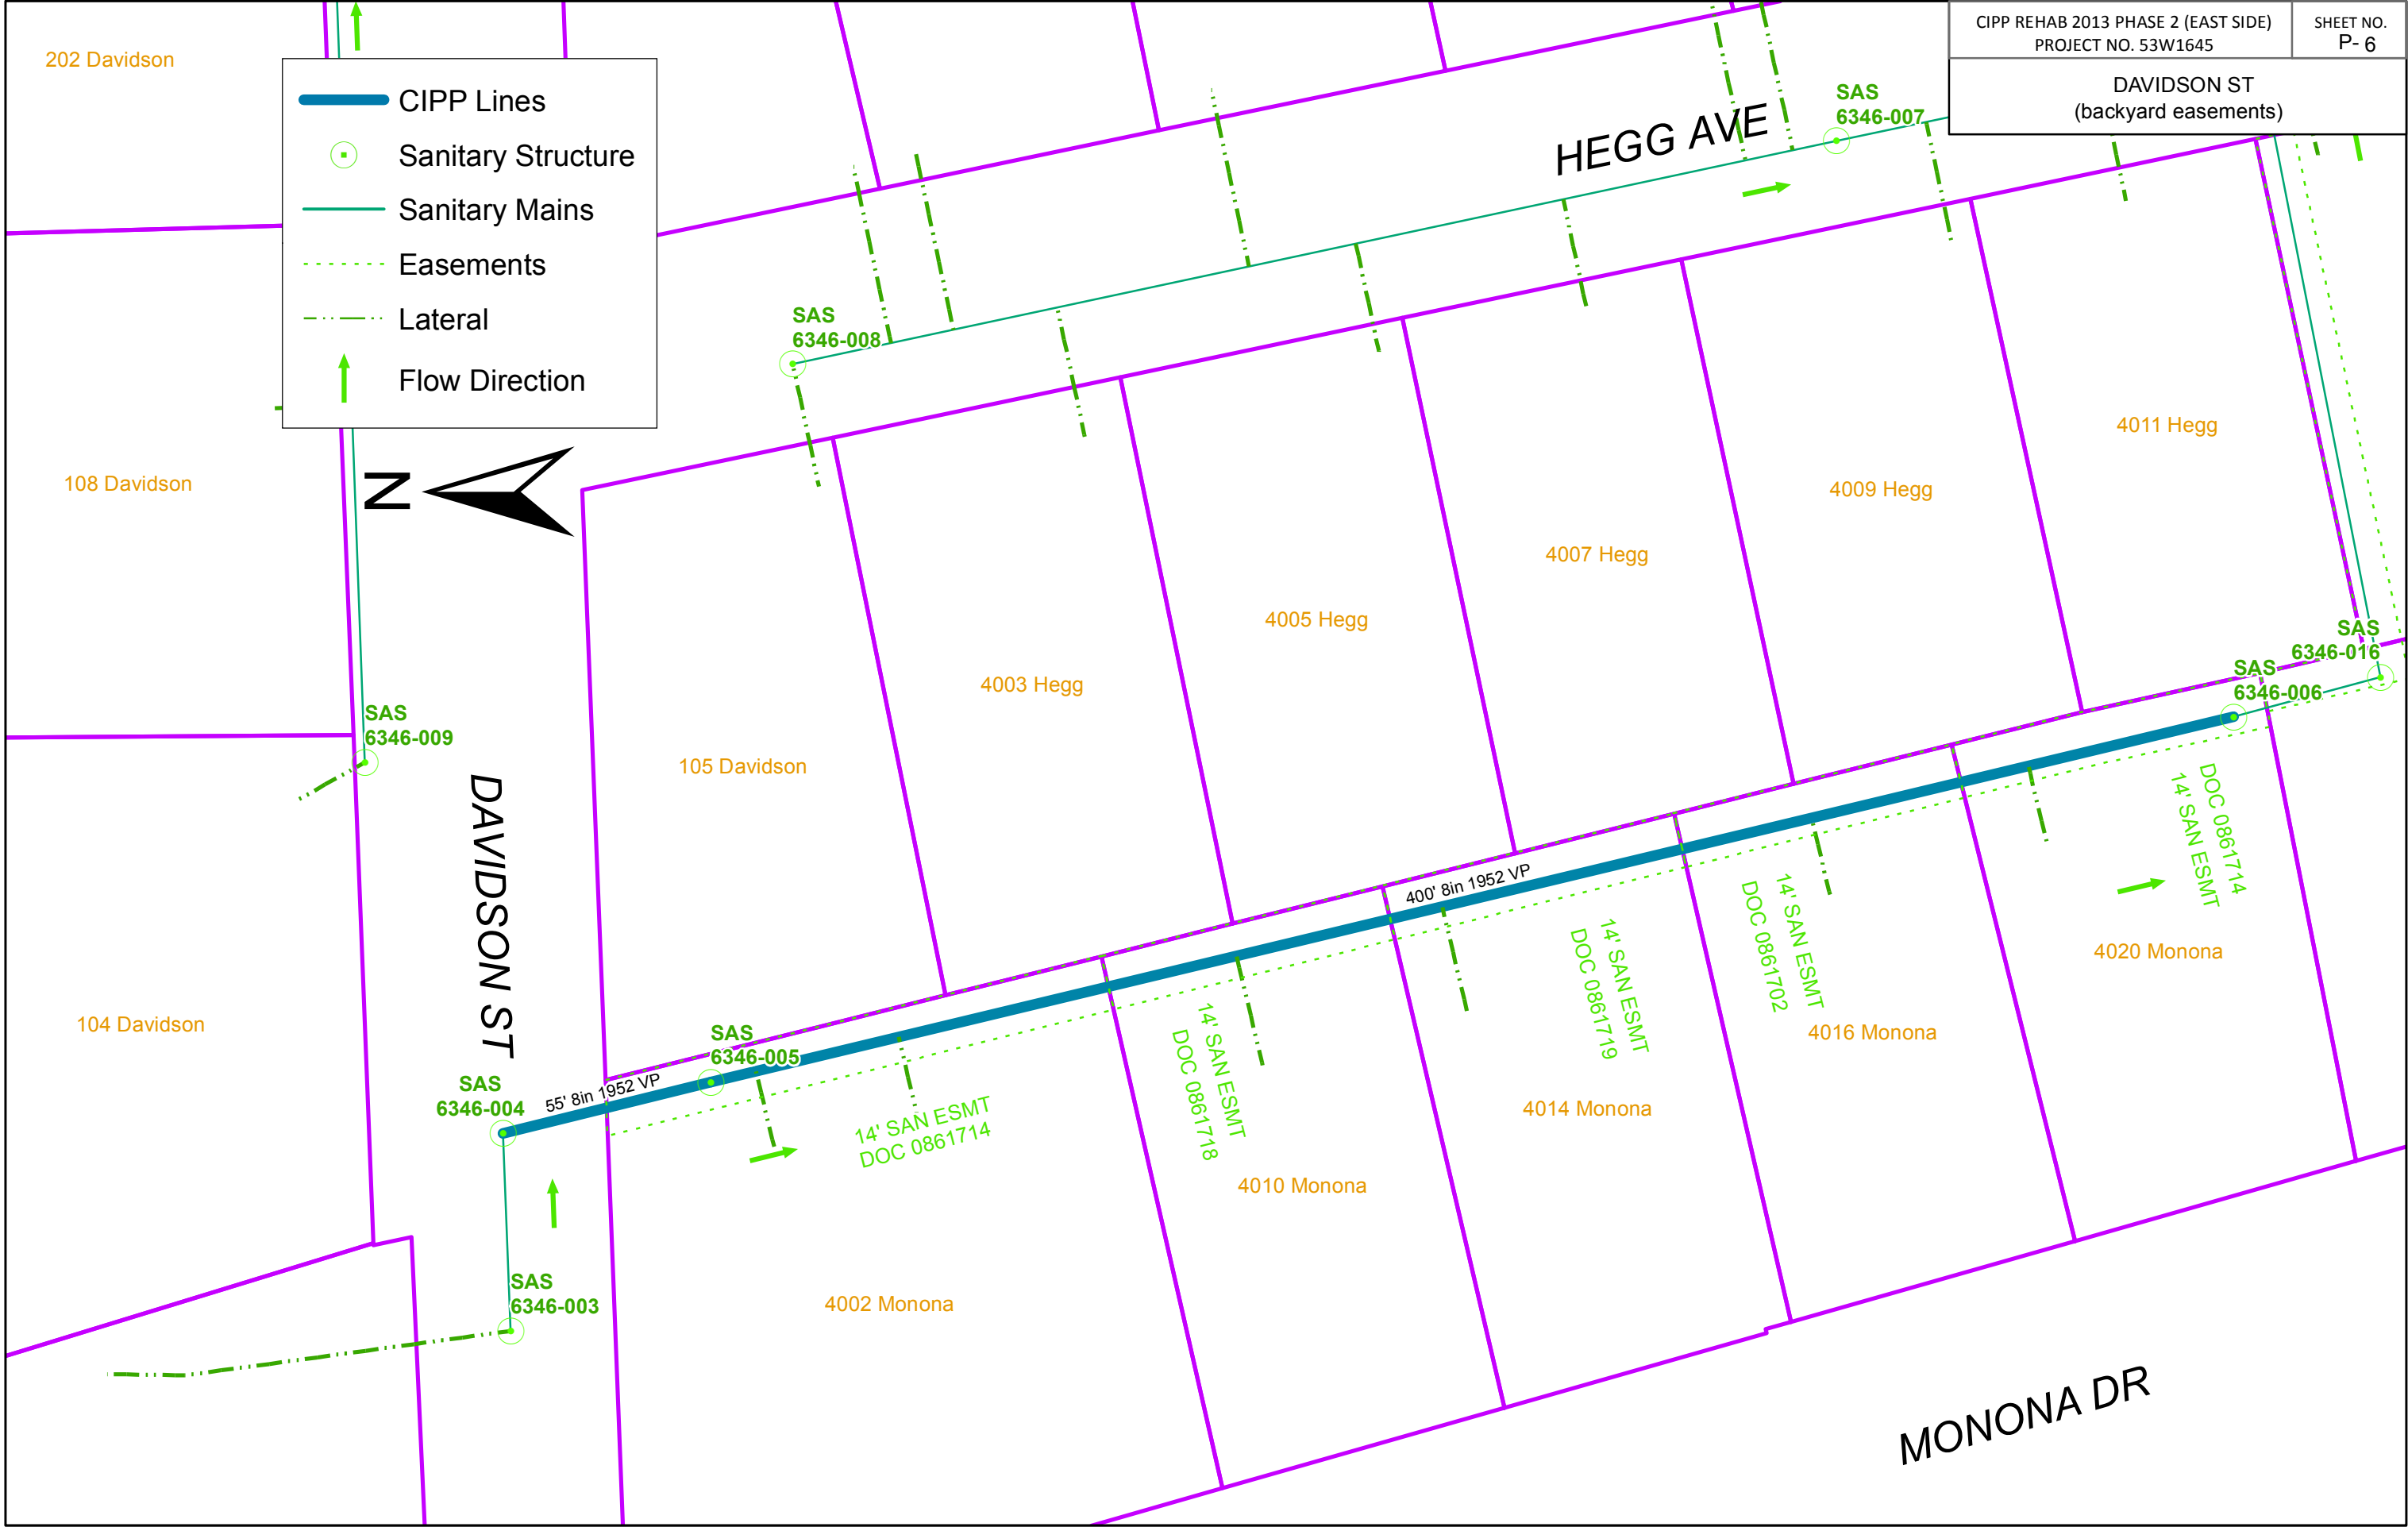

ORIGINATOR: CITY OF MADISON, SEWER OPERATIONS

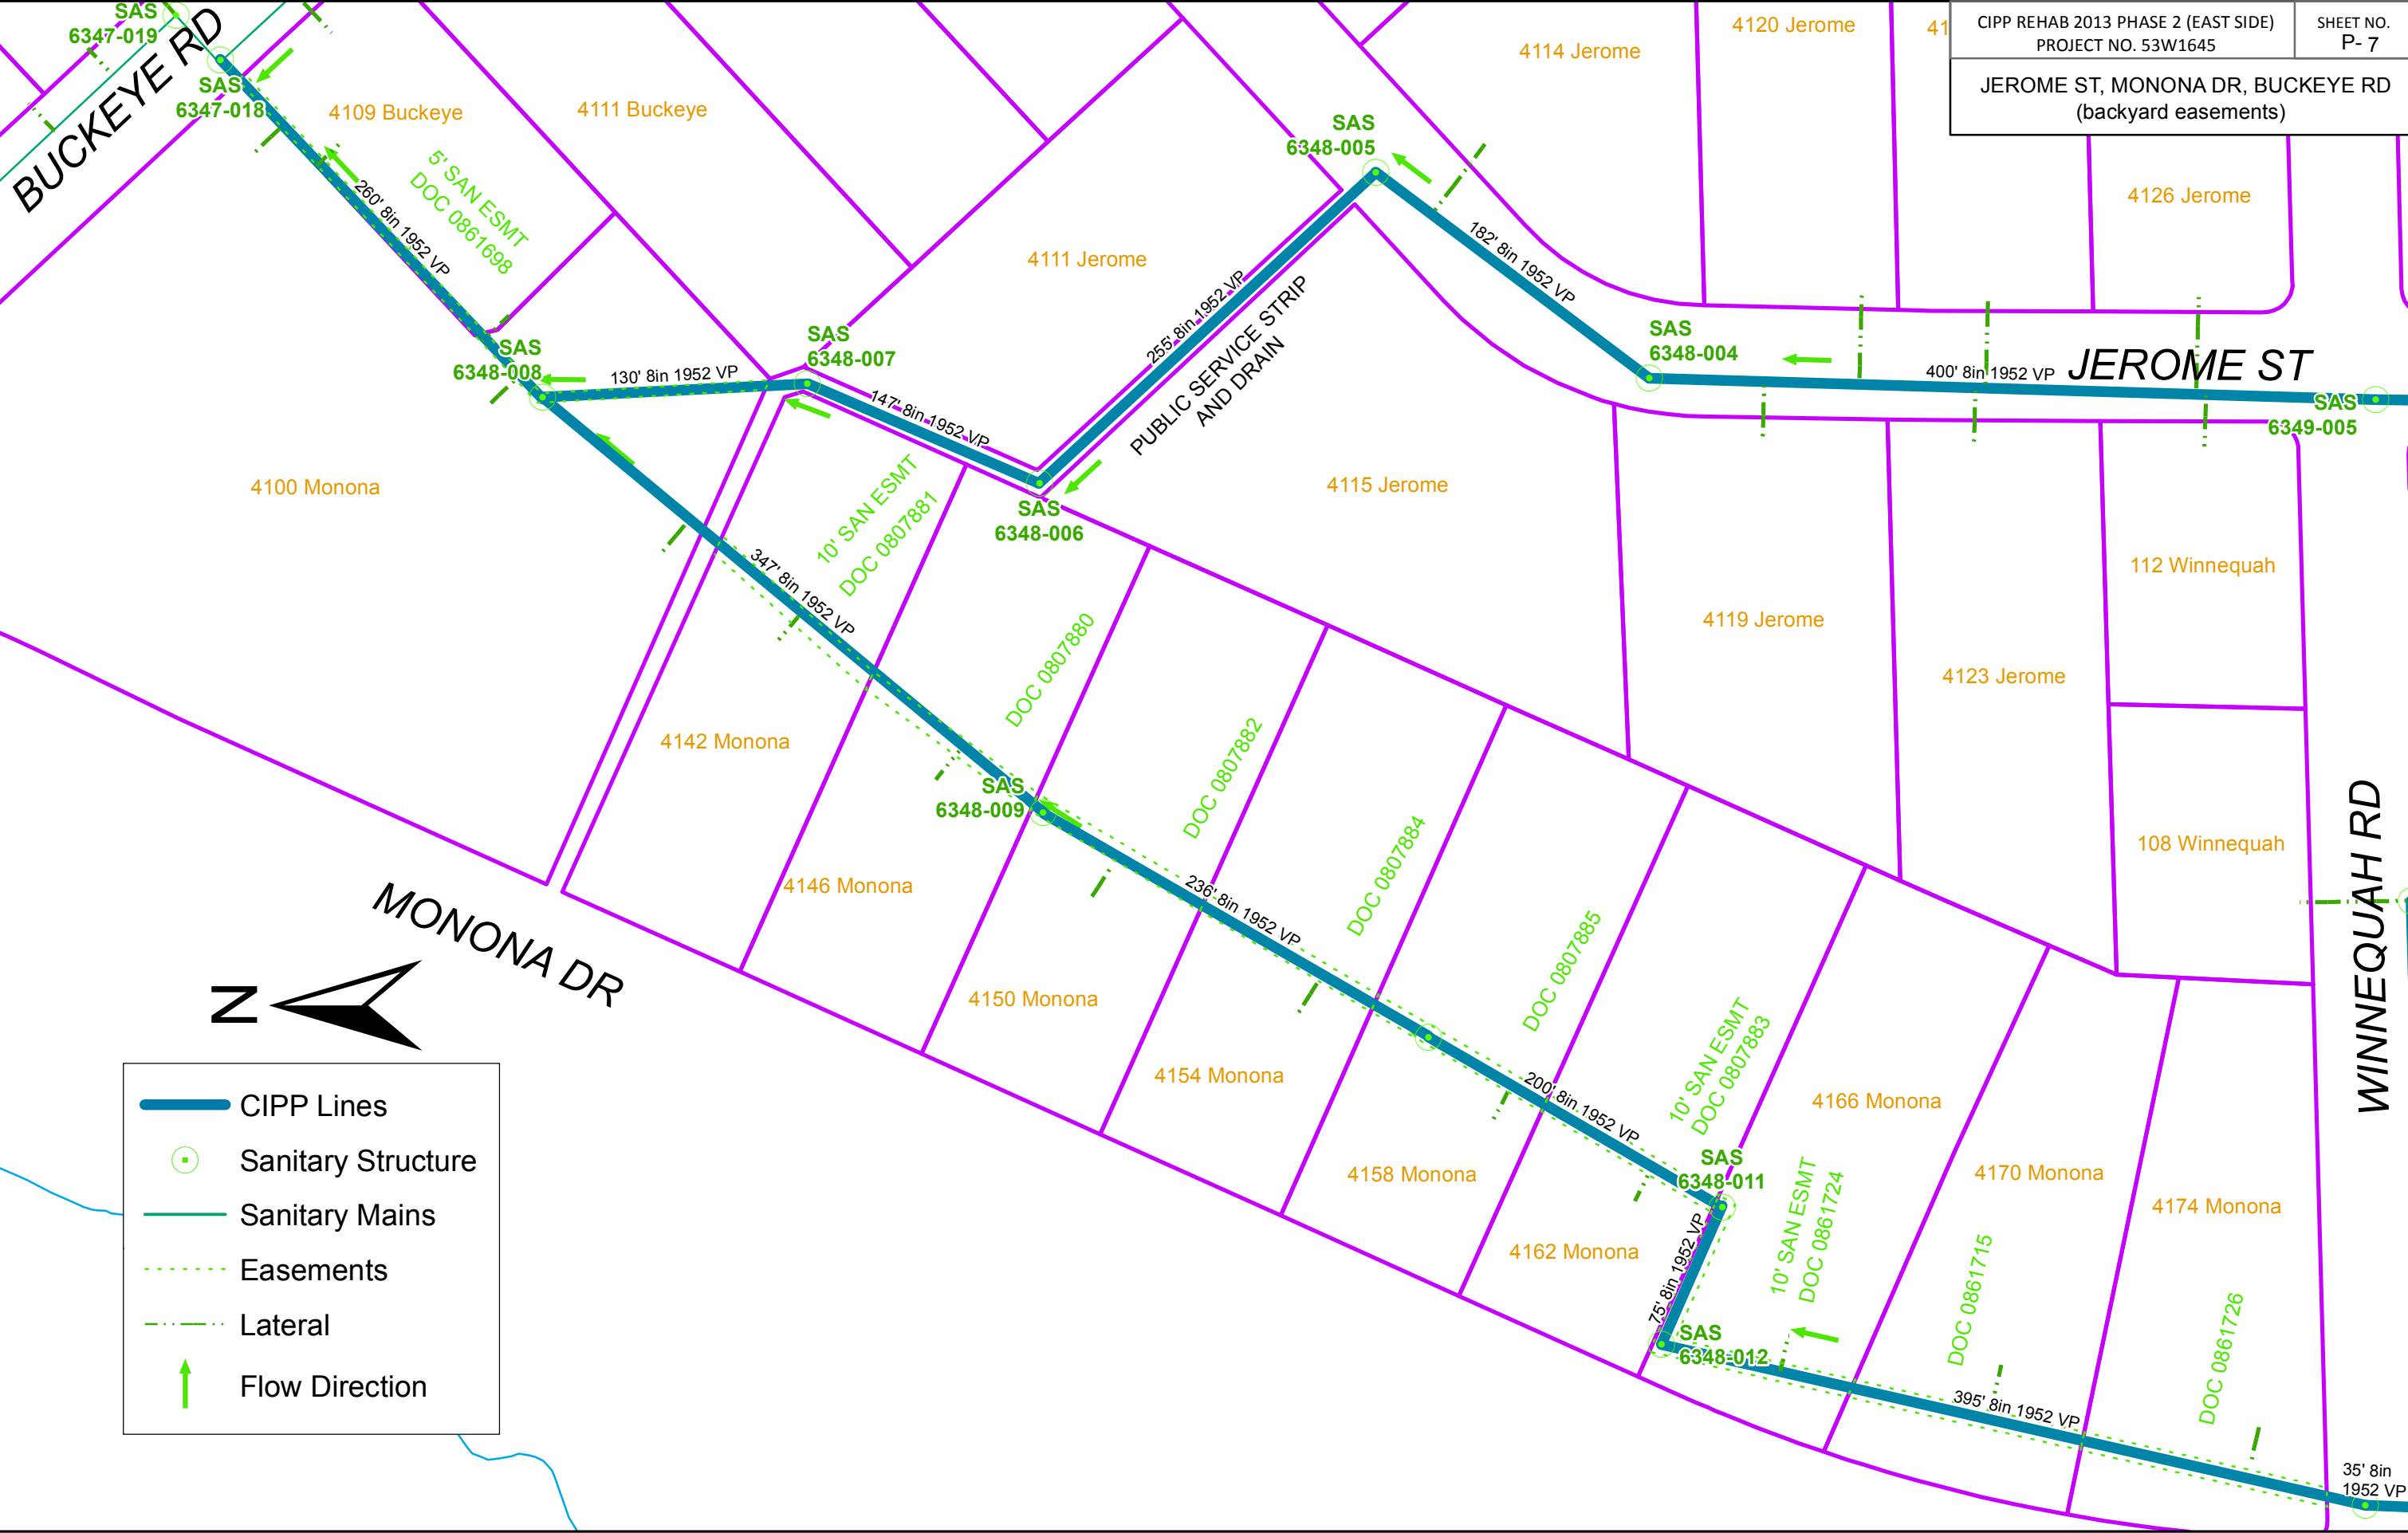

CIPP REHAB 2013 PHASE 2 (EAST SIDE) PROJECT NO. 53W1645	SHEET NO. P- 7
JEROME ST, MONONA DR, BUCKEYE RD (backyard easements)	



CIPP Lines



Sanitary Structure

Sanitary Mains

Easements


Lateral

Flow Direction

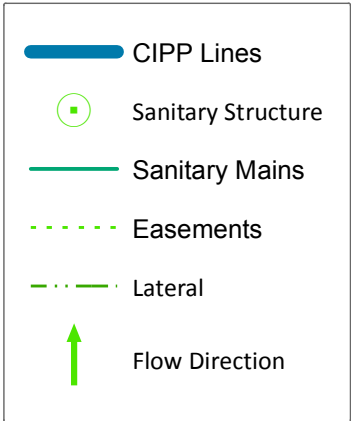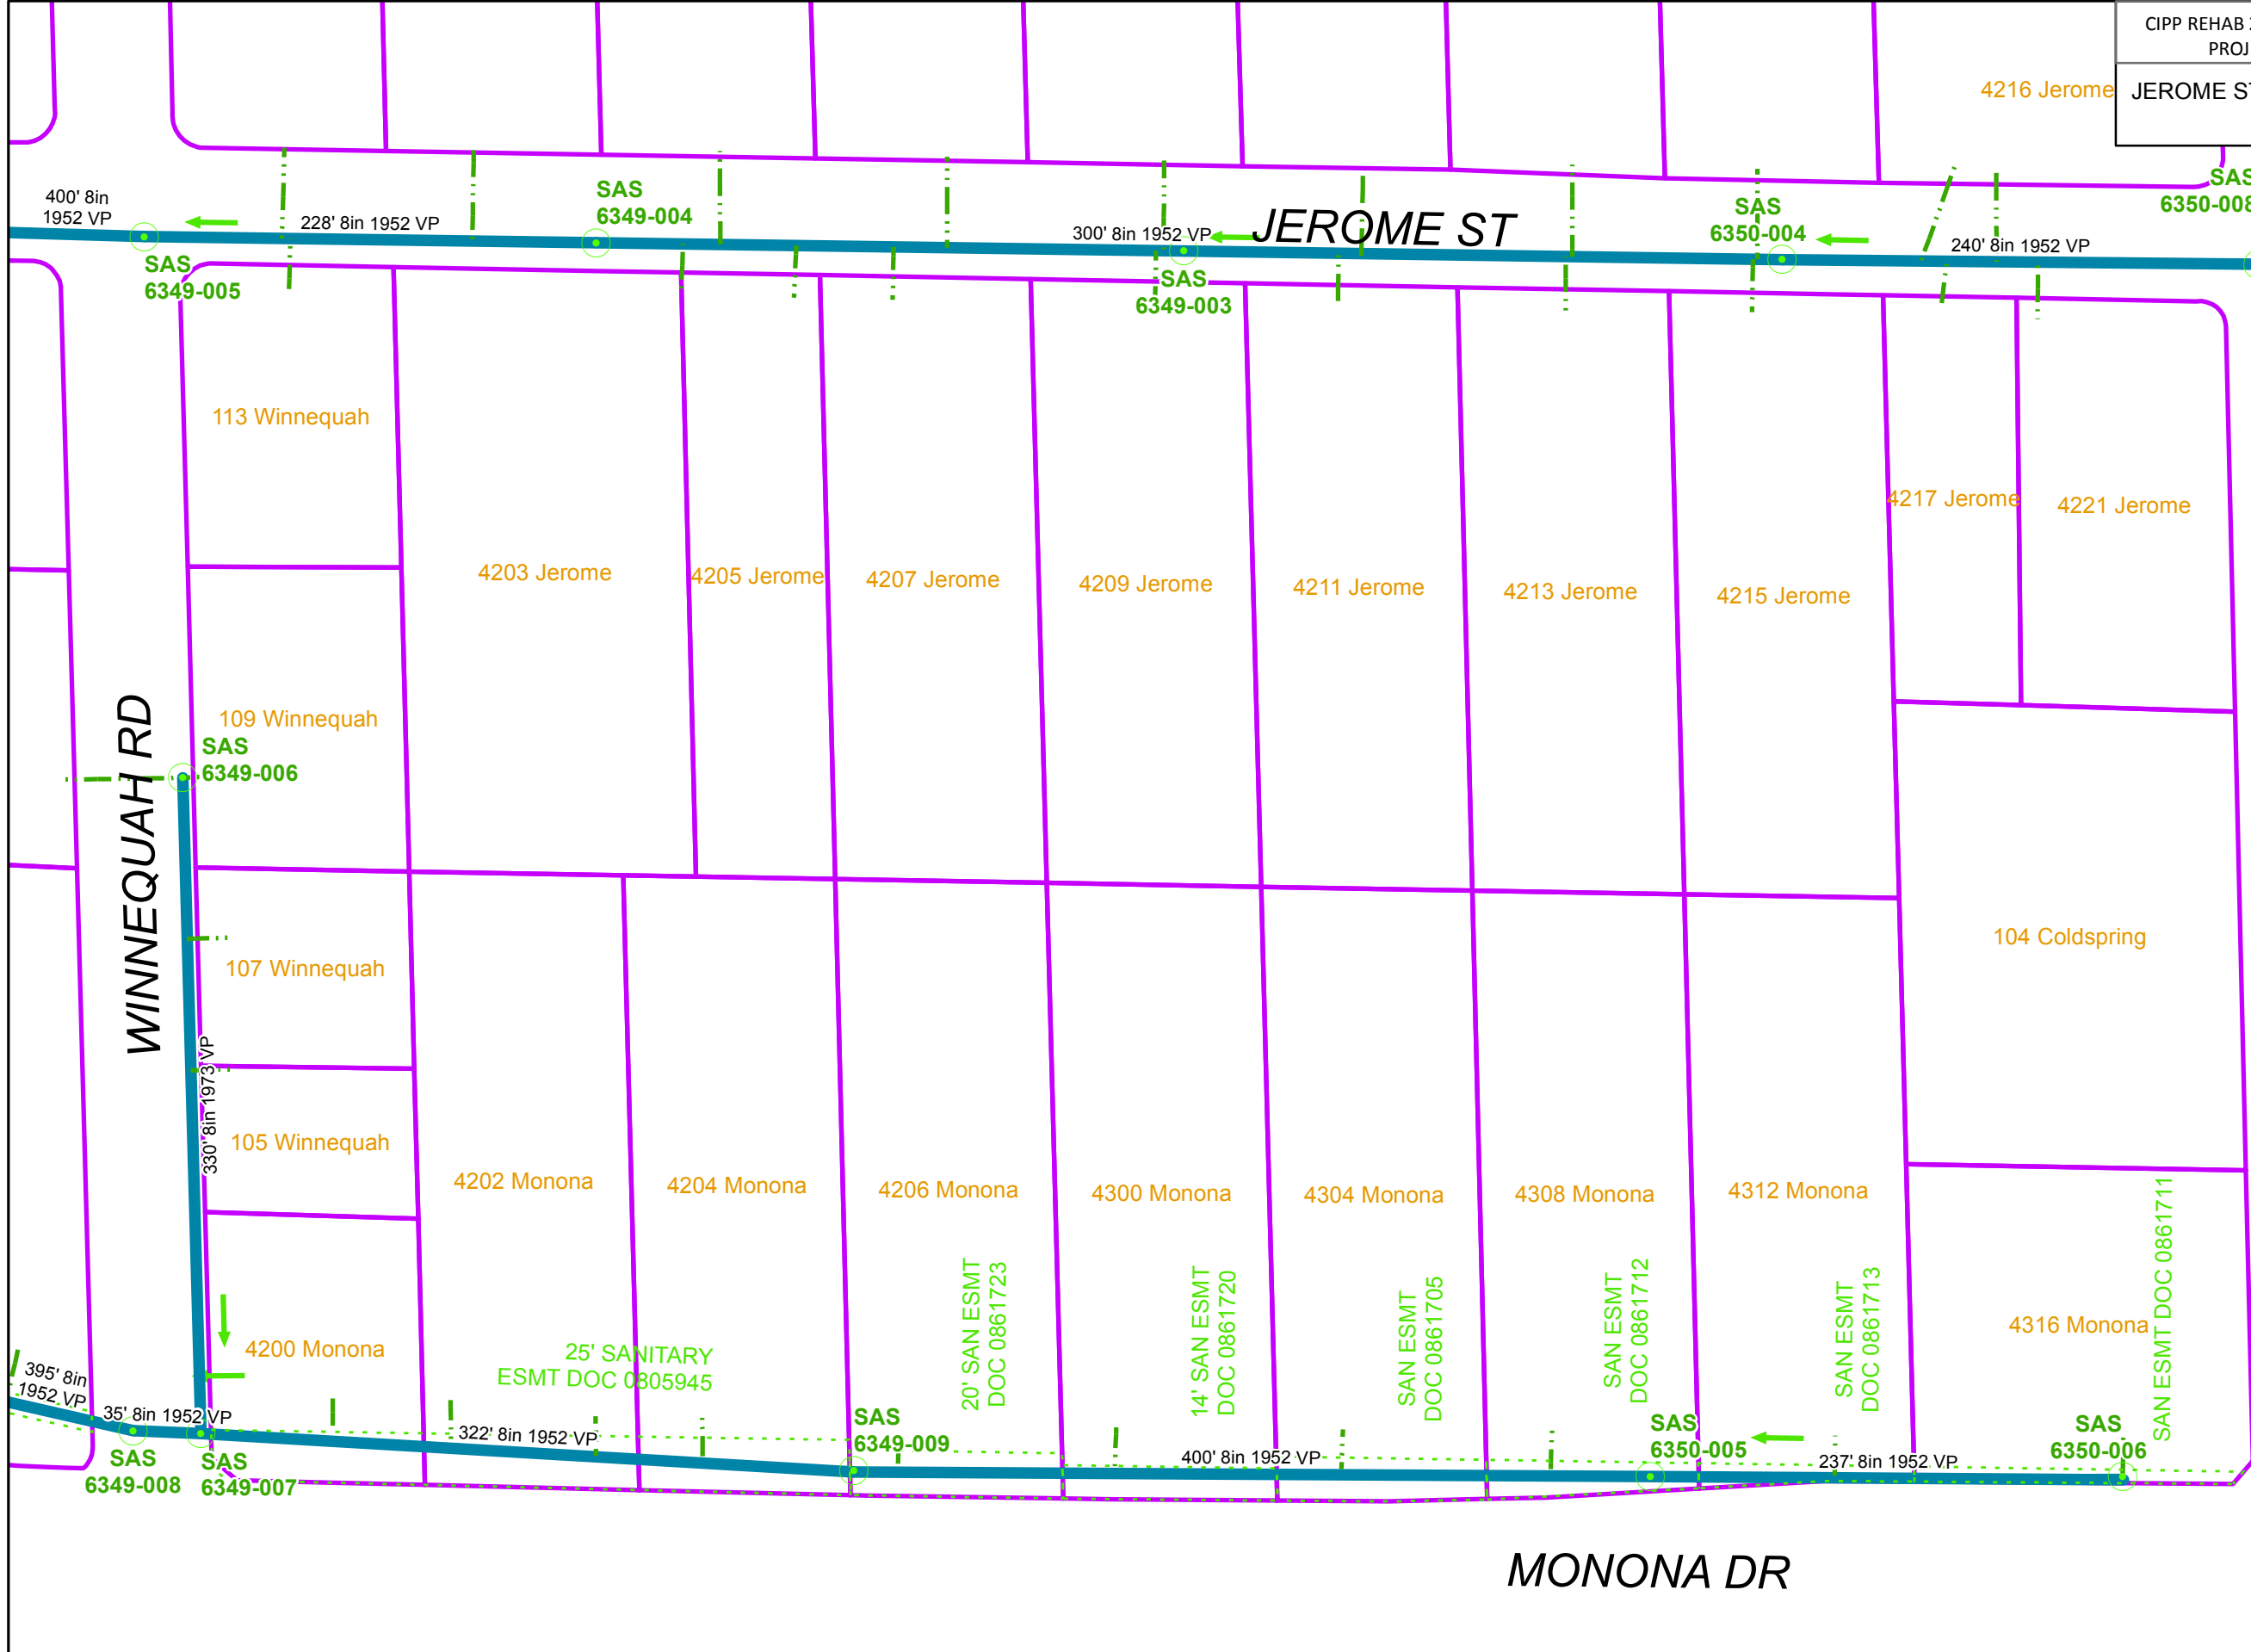

ORIGINATOR: CITY OF MADISON, SEWER OPERATIONS

ORIGINATOR: CITY OF MADISON, SEWER OPERATIONS

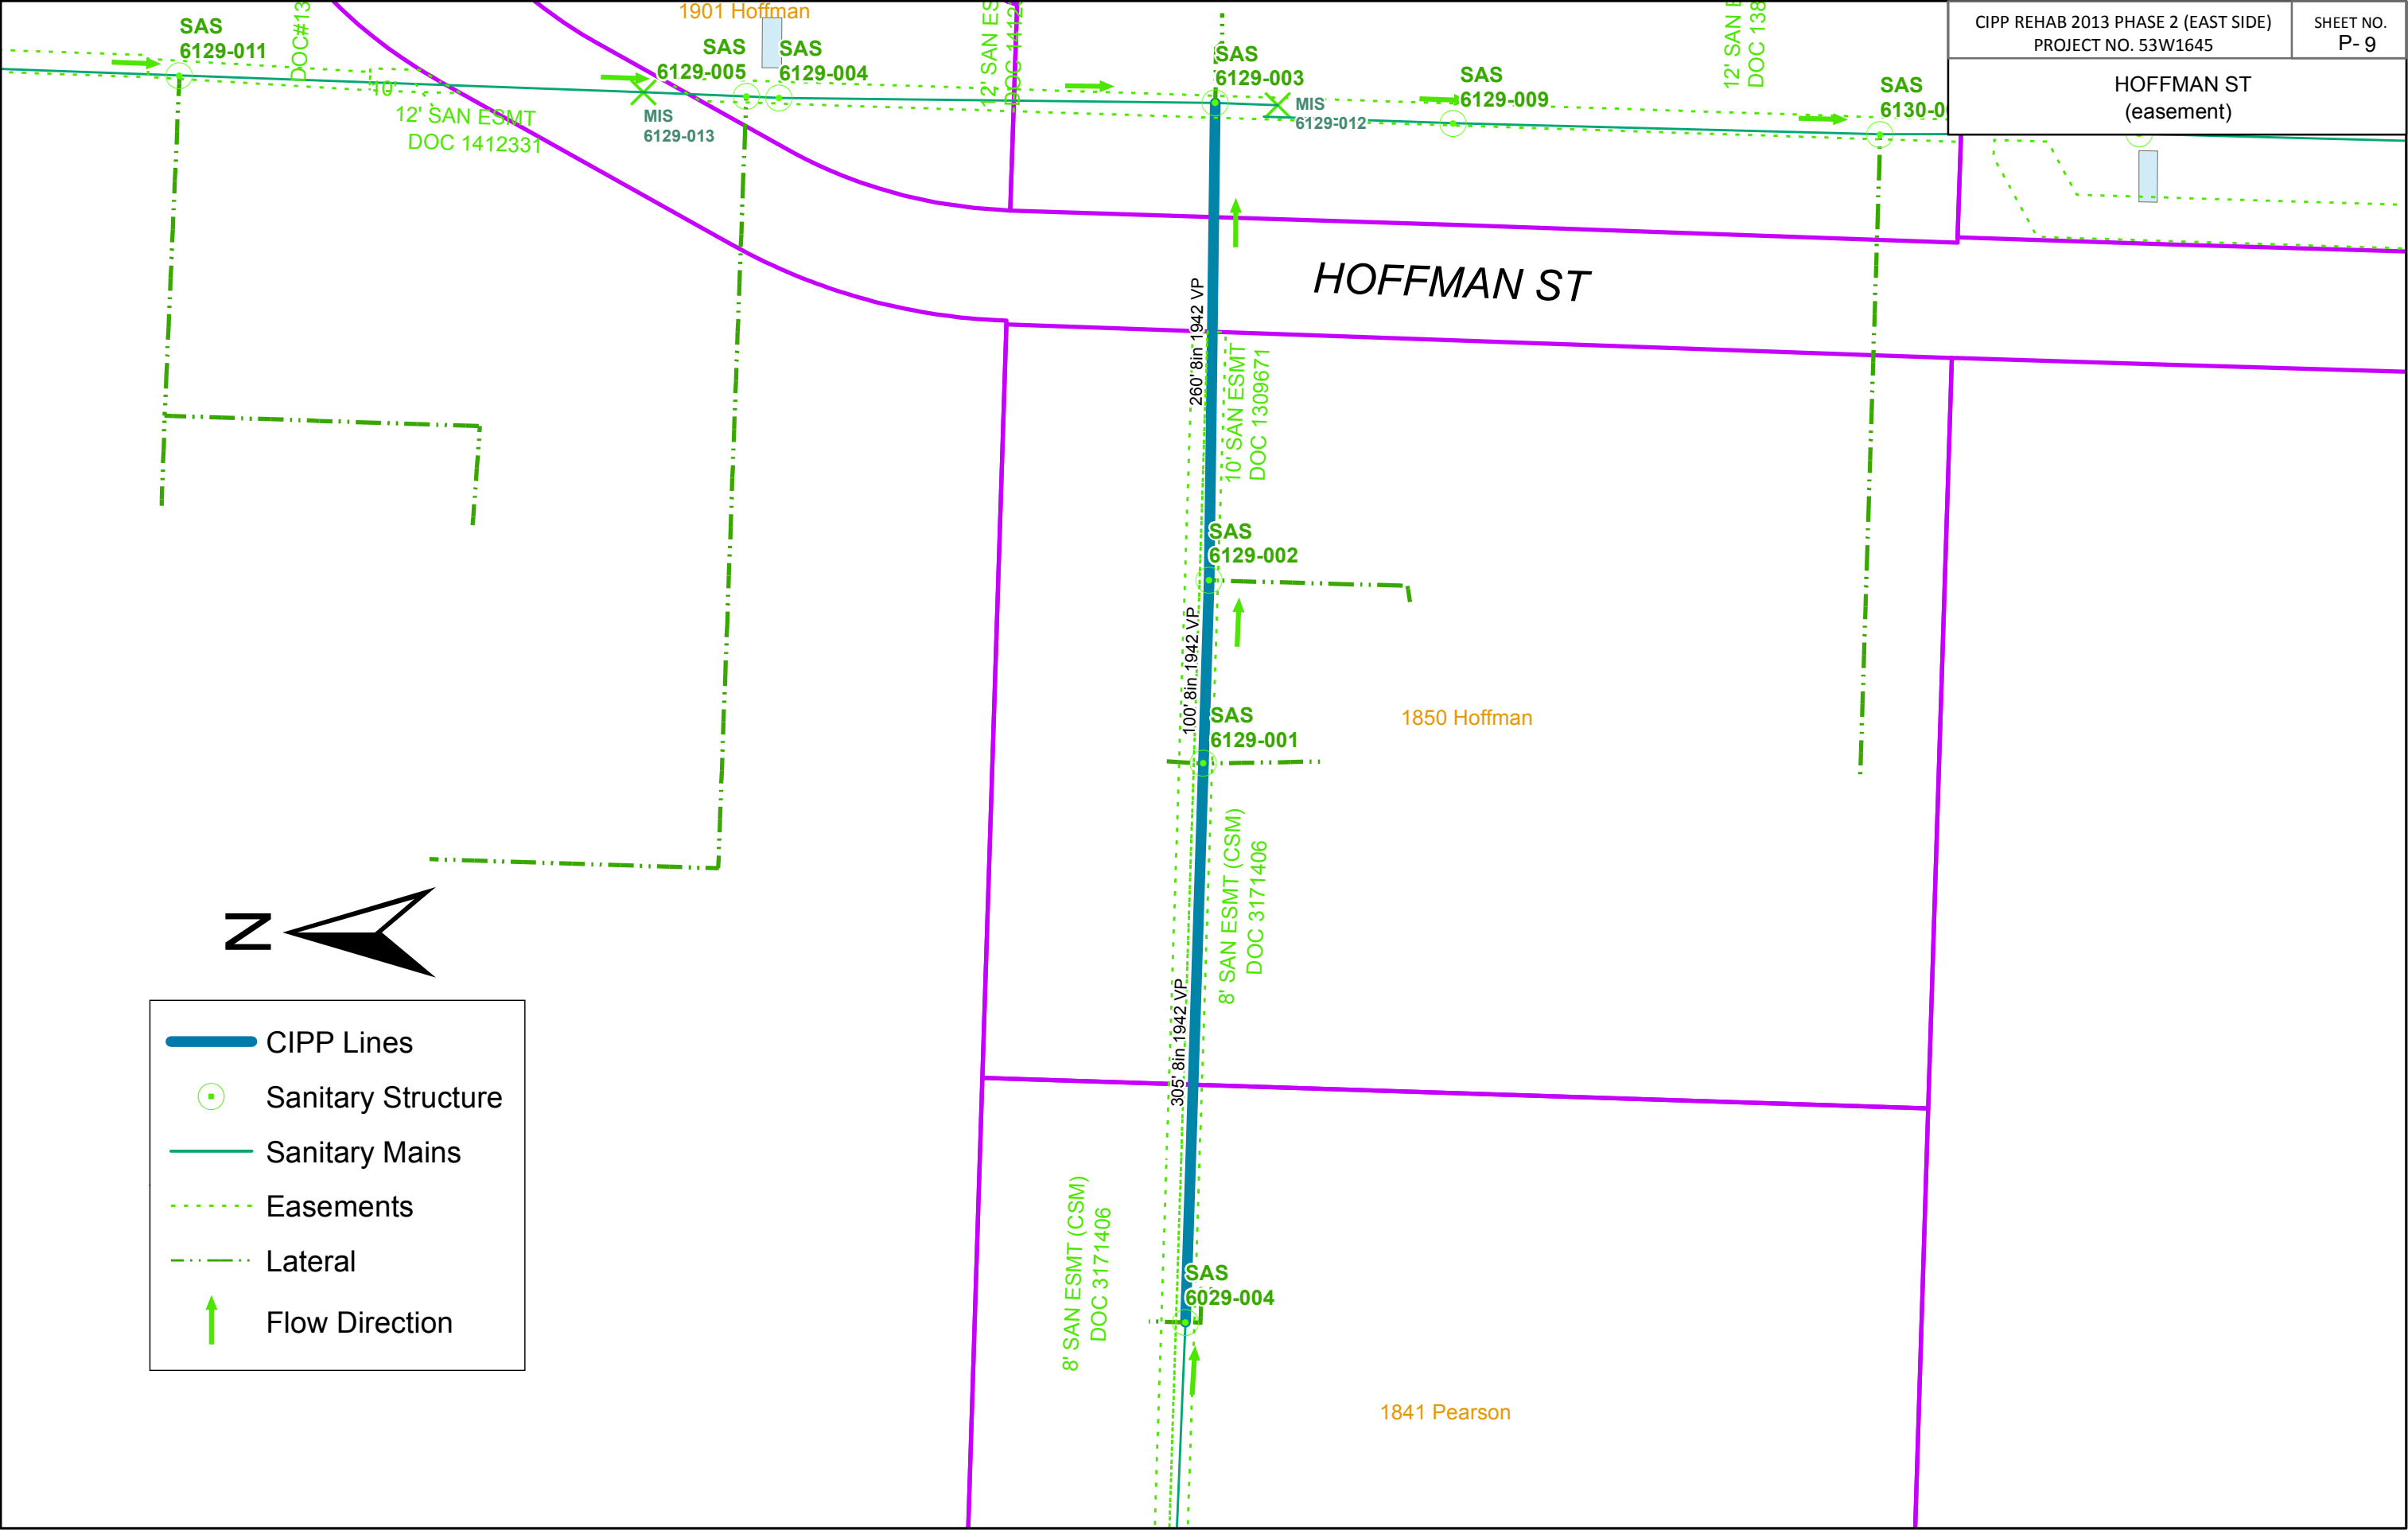

CIPP Lines

Sanitary Structure

Sanitary Mains

Easements

Lateral

Flow Direction



TOWN OF MADISON

TOWN OF MADISON

PUBLIC SAN ESMT
BY PRESCRIPTION - NO RECORDED
EASEMENT OF RECORD FOUND

TOWN OF MADISON

FORDEM AVE


SHERMAN TER

SHERMAN AVE

ORIGINATOR: CITY OF MADISON, SEWER OPERATIONS

37 Sherman

1802 Fordem

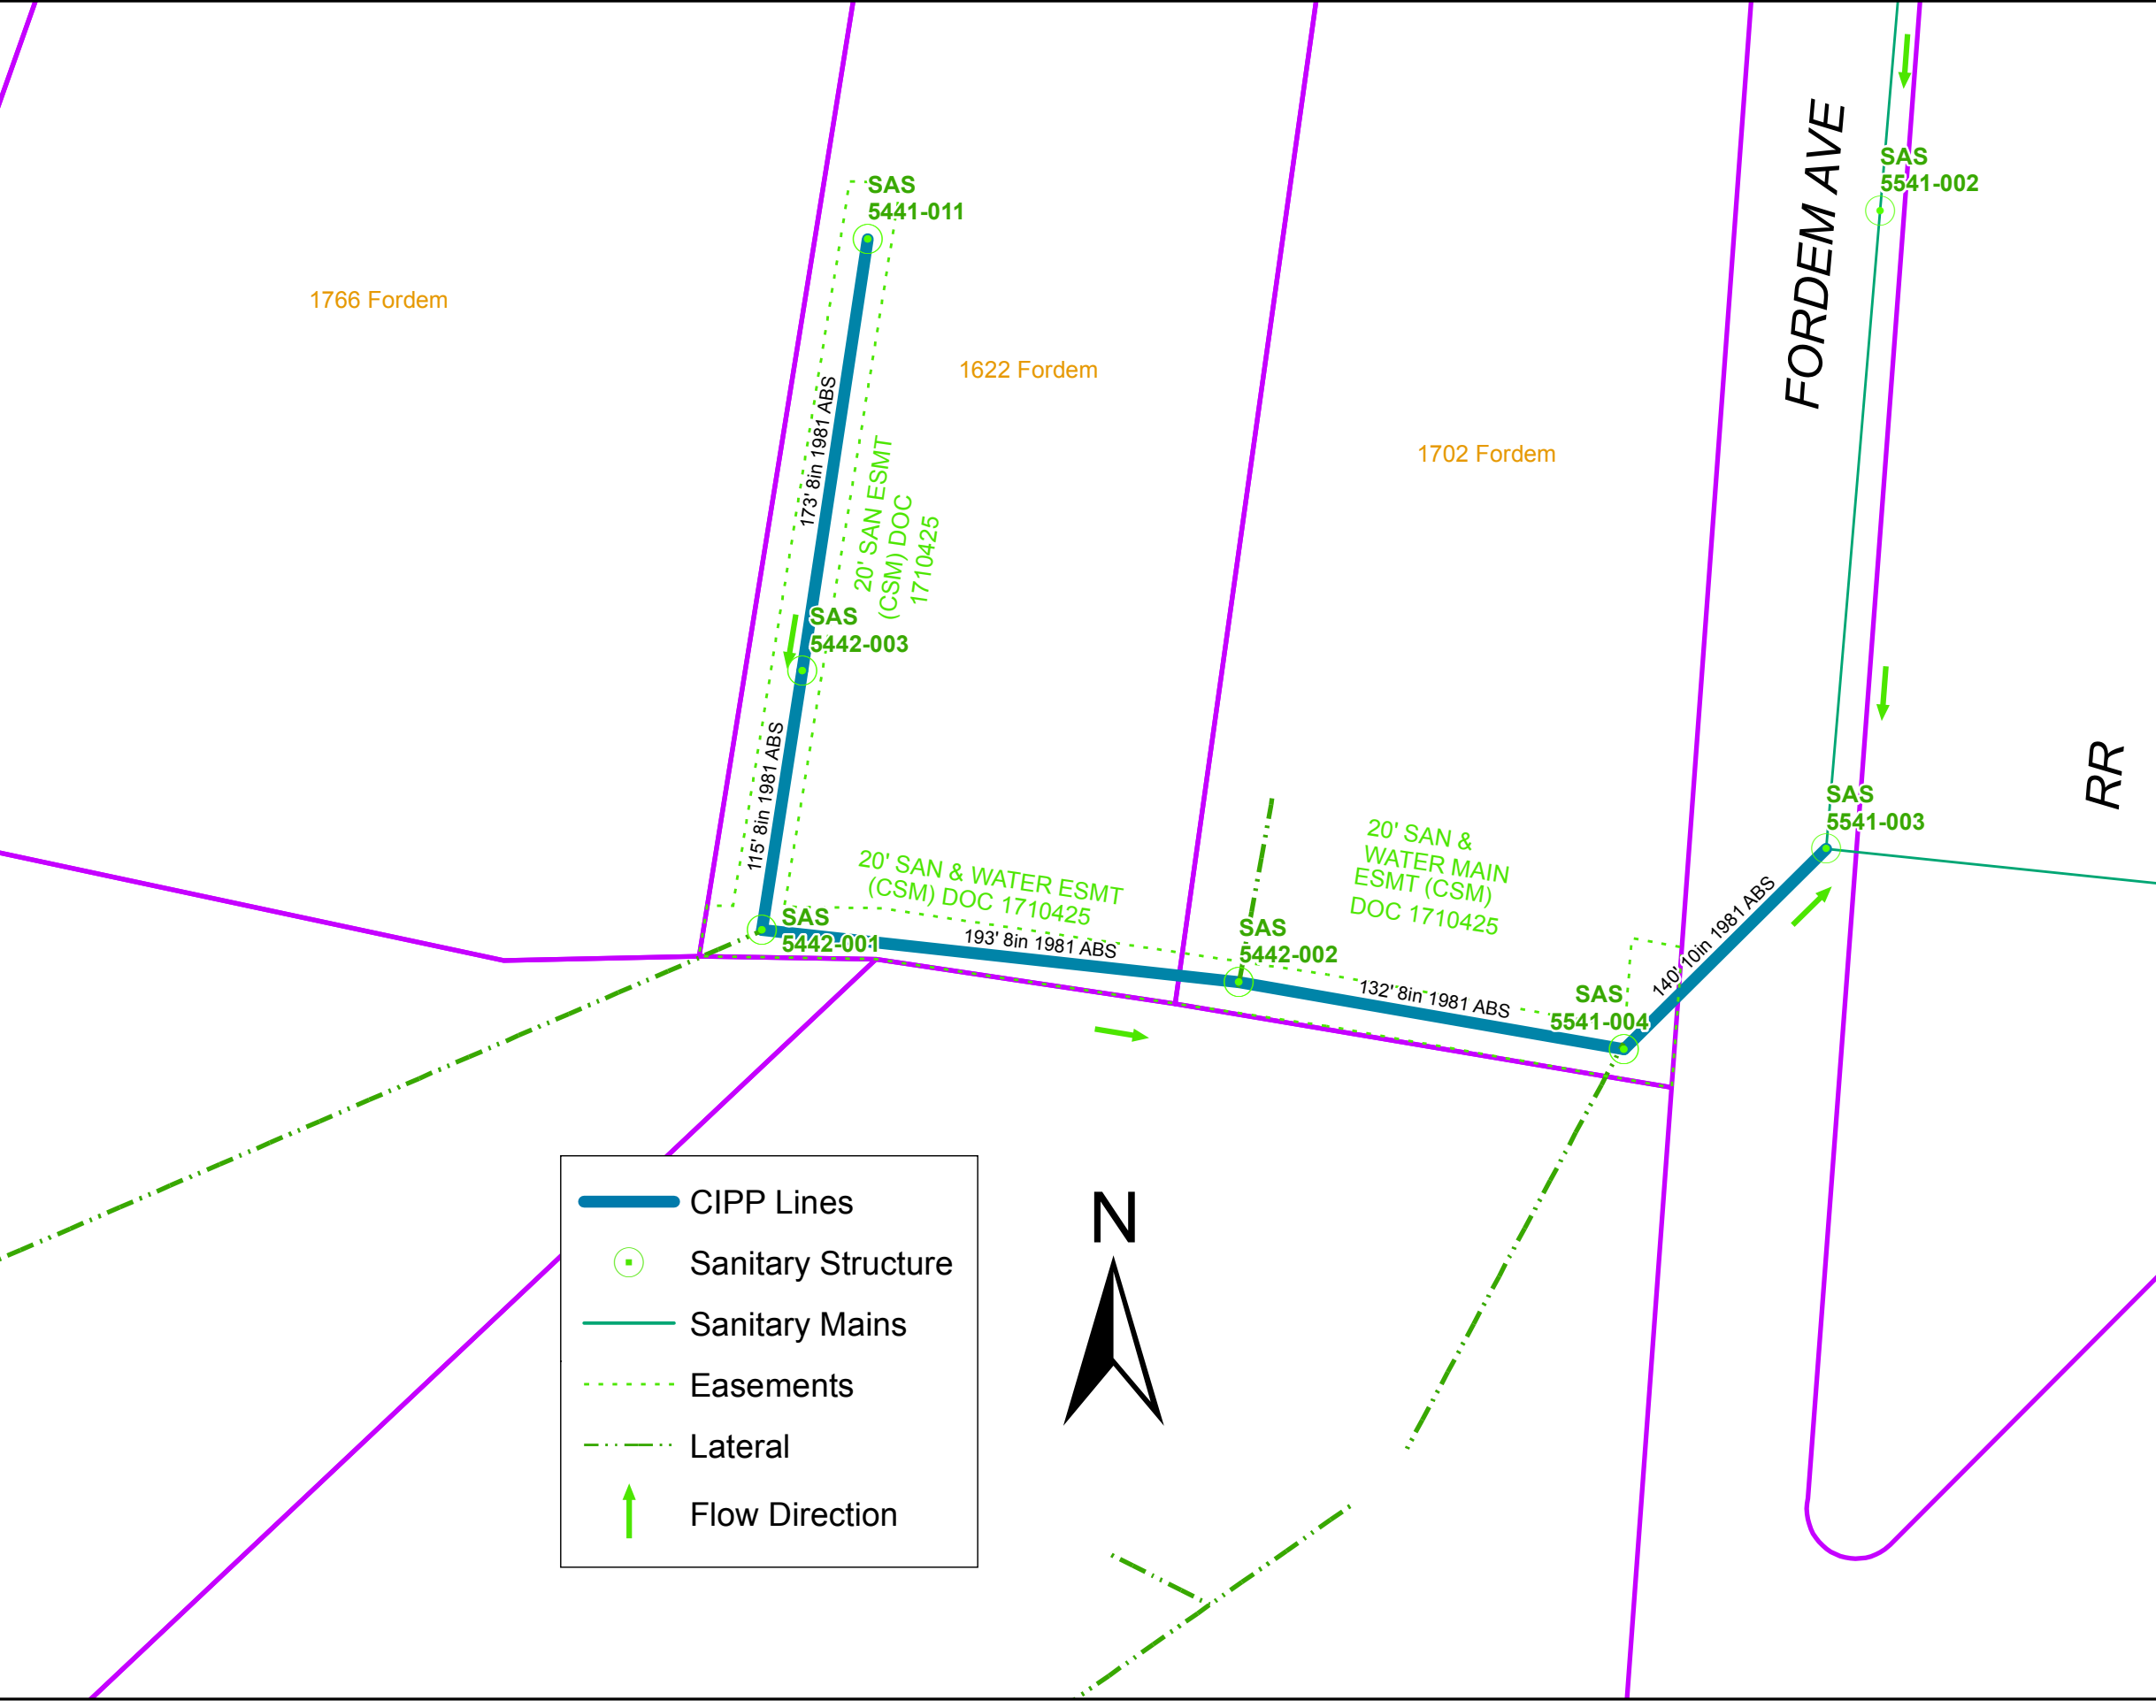

ORIGINATOR: CITY OF MADISON, SEWER OPERATIONS

CIPP Lines

Sanitary Structure

Sanitary Mains


Easements

Lateral

Flow Direction




ENT ST

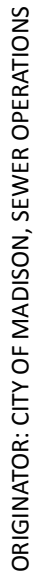

ORIGINATOR: CITY OF MADISON, SEWER OPERATIONS

CIPP REHAB 2013 PHASE 2 (EAST SIDE) PROJECT NO. 53W1645	SHEET NO. P- 13
INGERSOLL ST (Storm Sewer)	

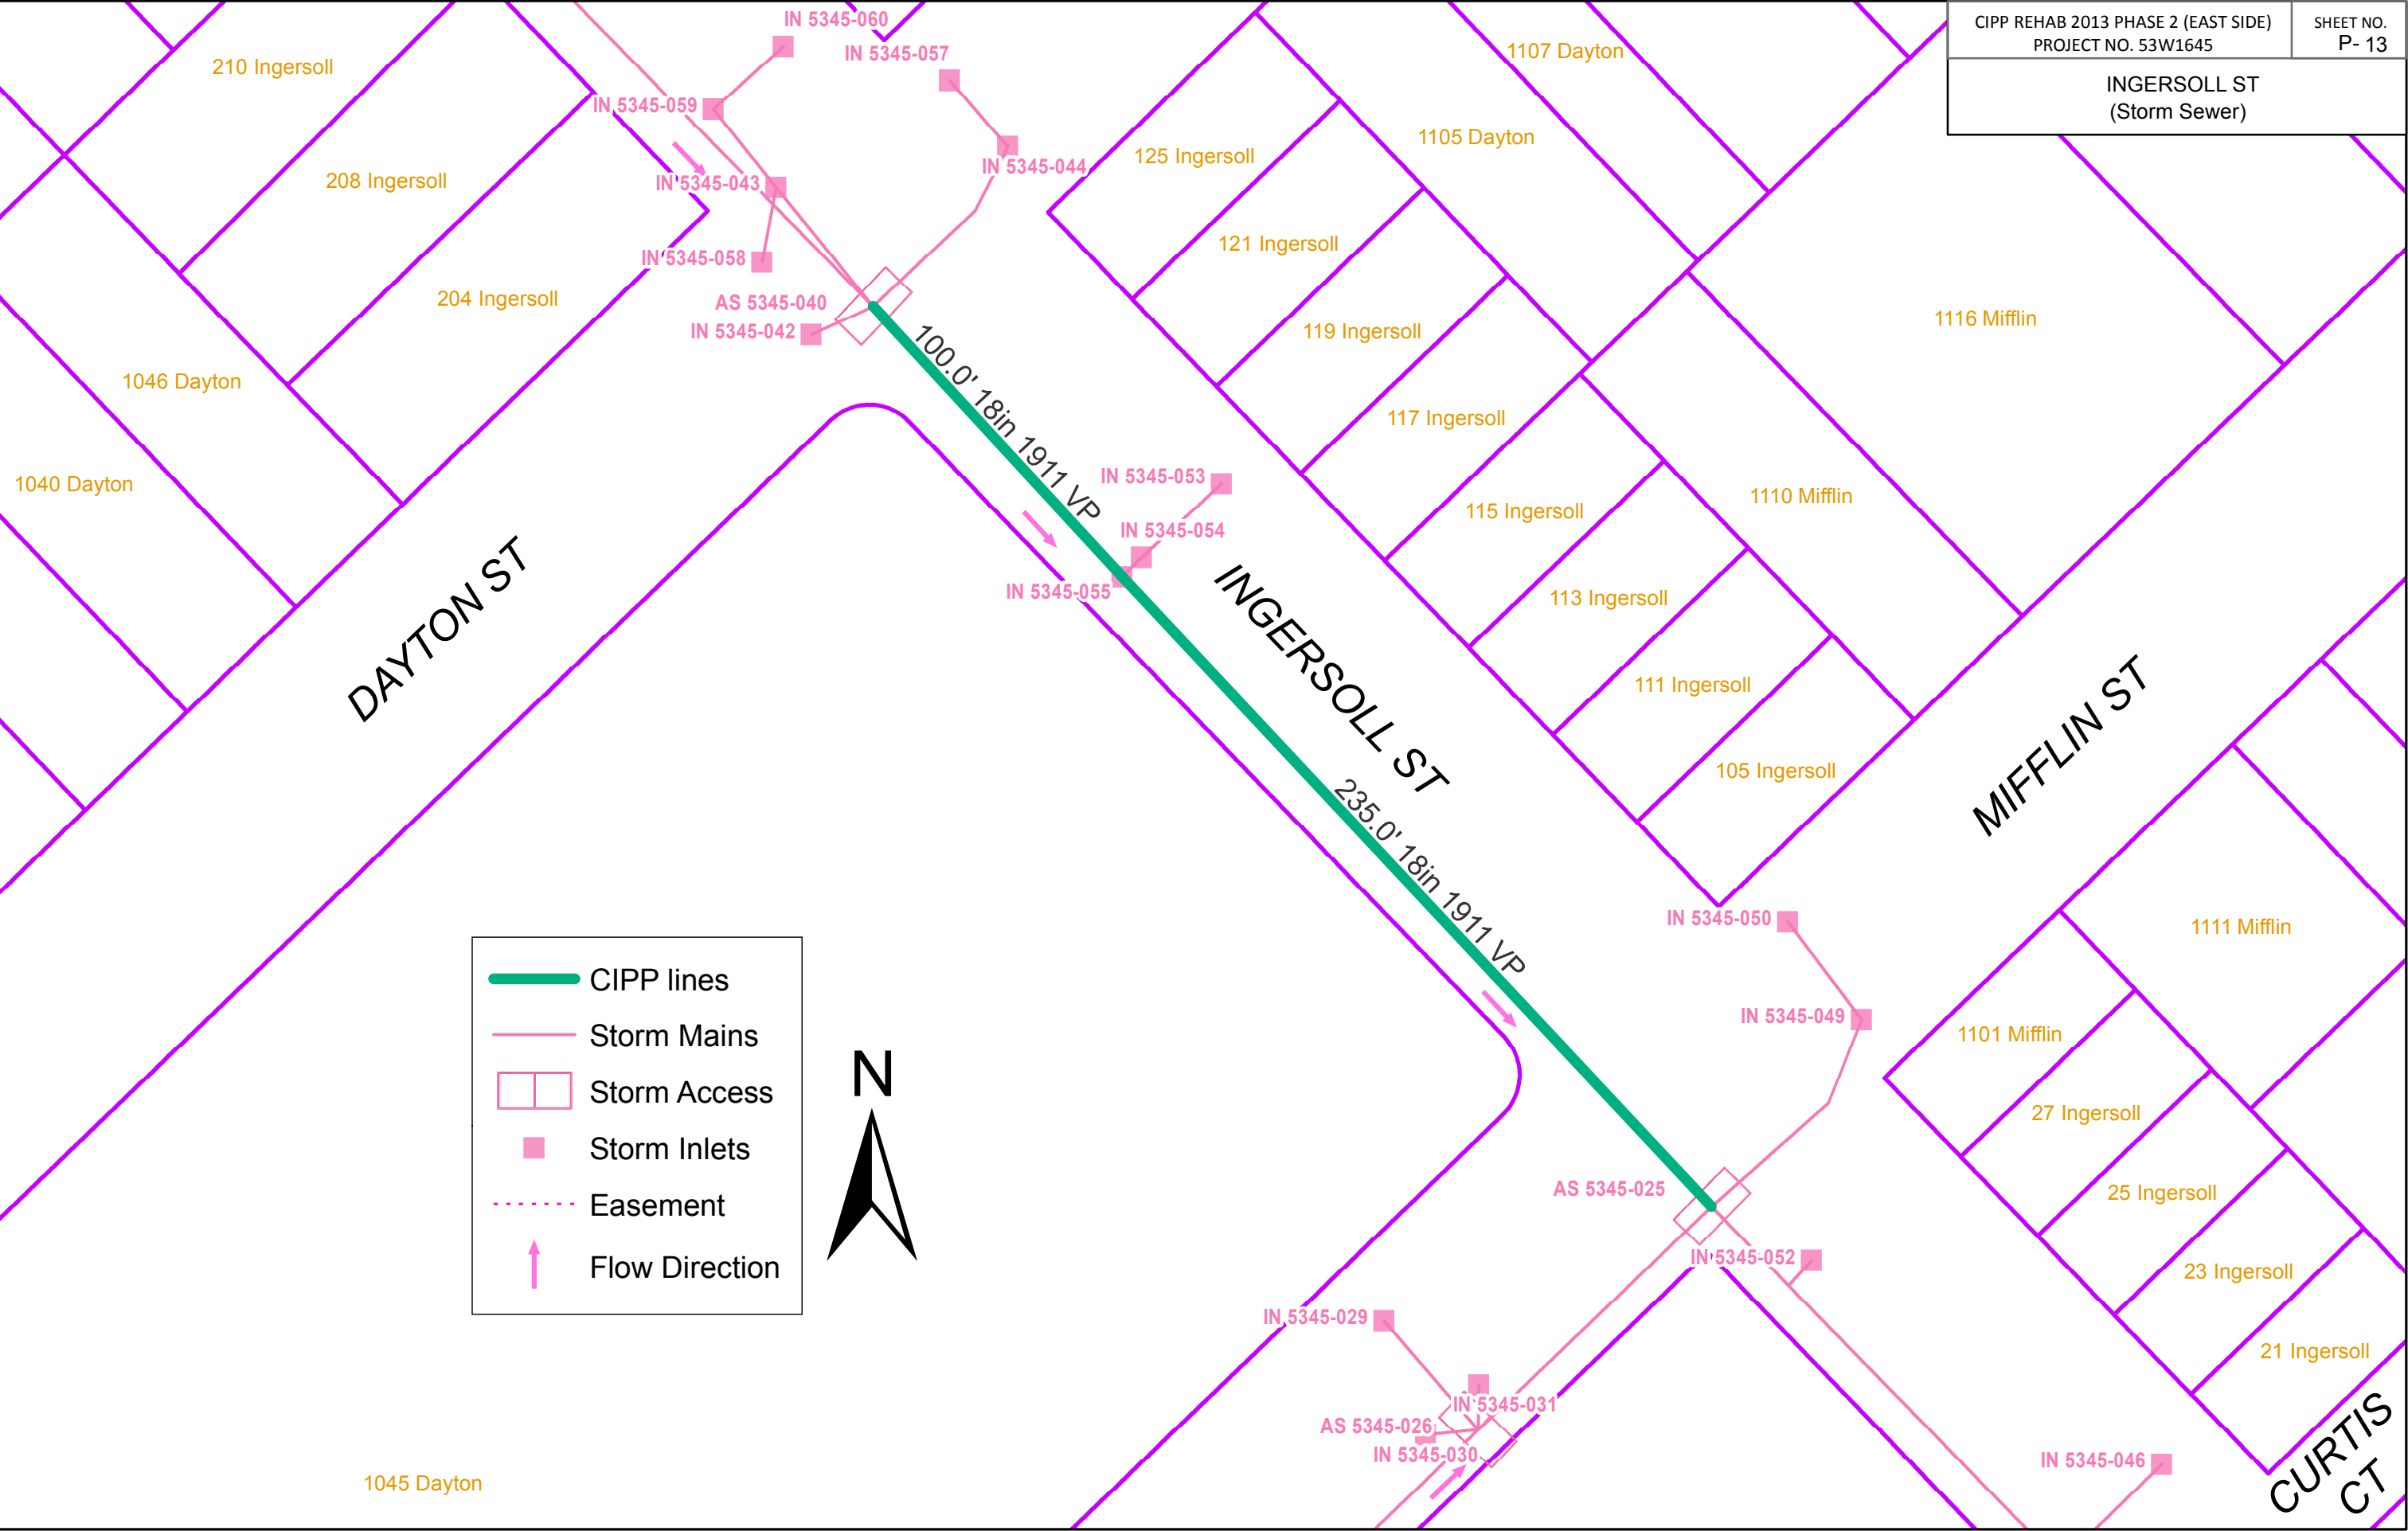



DAYTON ST

BREARLY ST
266.0' 15in 1911 VP

MIFFLIN ST

CIPP lines

Storm Mains

Storm Access

Storm Inlets

Easement

Flow Direction

208 Brearly

206 Brearly

944 Dayton

202 Brearly

IN 5345-024

IN 5345-023

AS 5345-019

IN 5345-020

IN 5345-022

IN 5345-021

124 Brearly

122 Brearly

118 Brearly

114 Brearly

112 Brearly

108 Brearly

106 Brearly

102 Brearly

931 Dayton

944 Mifflin

IN 5346-156

IN 5346-155

IN 5346-154

IN 5346-160

IN 5346-158

IN 5346-159

AS'5346-149

IN 5346-157

IN 5346-153

ORIGINATOR: CITY OF MADISON, SEWER OPERATIONS

CIPP lines

Storm Mains

Storm Access

Storm Inlets

Easement

Flow Direction



ORIGINATOR: CITY OF MADISON, SEWER OPERATIONS

