PLANT KEY

SYM.	ABBR.	COMMON NAME
SHADE & ORNAMENTAL TREES		
	CC	CHOKECHERRY, COMMON
	HE	ELM, VALLEY FORGE
	LE	ELM, LIBERTY
	TCH	HAWTHORNE, THORNLESS COCKSPUR
	FM	MAPLE, FREEMAN
	M	MUSCLEWOOD
	SWO	OAK, SWAMP WHITE
	ABS	SERVICEBERRY, AUTUMN BRILLIANCE
FLOWERING SHRUBS & VINES		
	DBH	BUSHHONEYSUCKLE, DWARF
	BB	BUTTONBUSH
	BCB	CHOKEBERRY, BLACK
	RCB	CHOKEBERRY, RED
	VC	CREEPER, VIRGINIA
	RTD	DOGWOOD, RED TWIGGED
	KD	DOGWOOD, KELSEY
	EB	ELDERBERRY, COMMON
	REB	ELDERBERRY, RED
	WH	HOLLY, WINTERBERRY
	FS	SUMAC, FRAGRANT
	SS	SUMAC, SMOOTH
	RSW	WINTERBERRY, RED SPRITE
EVERGREENS SHRUBS		
	WJ	JUNIPER, WISCONSIN

PLANTING BED LIMITS

PERENNIAL BEDS BY OTHERS

TREE REMOVAL

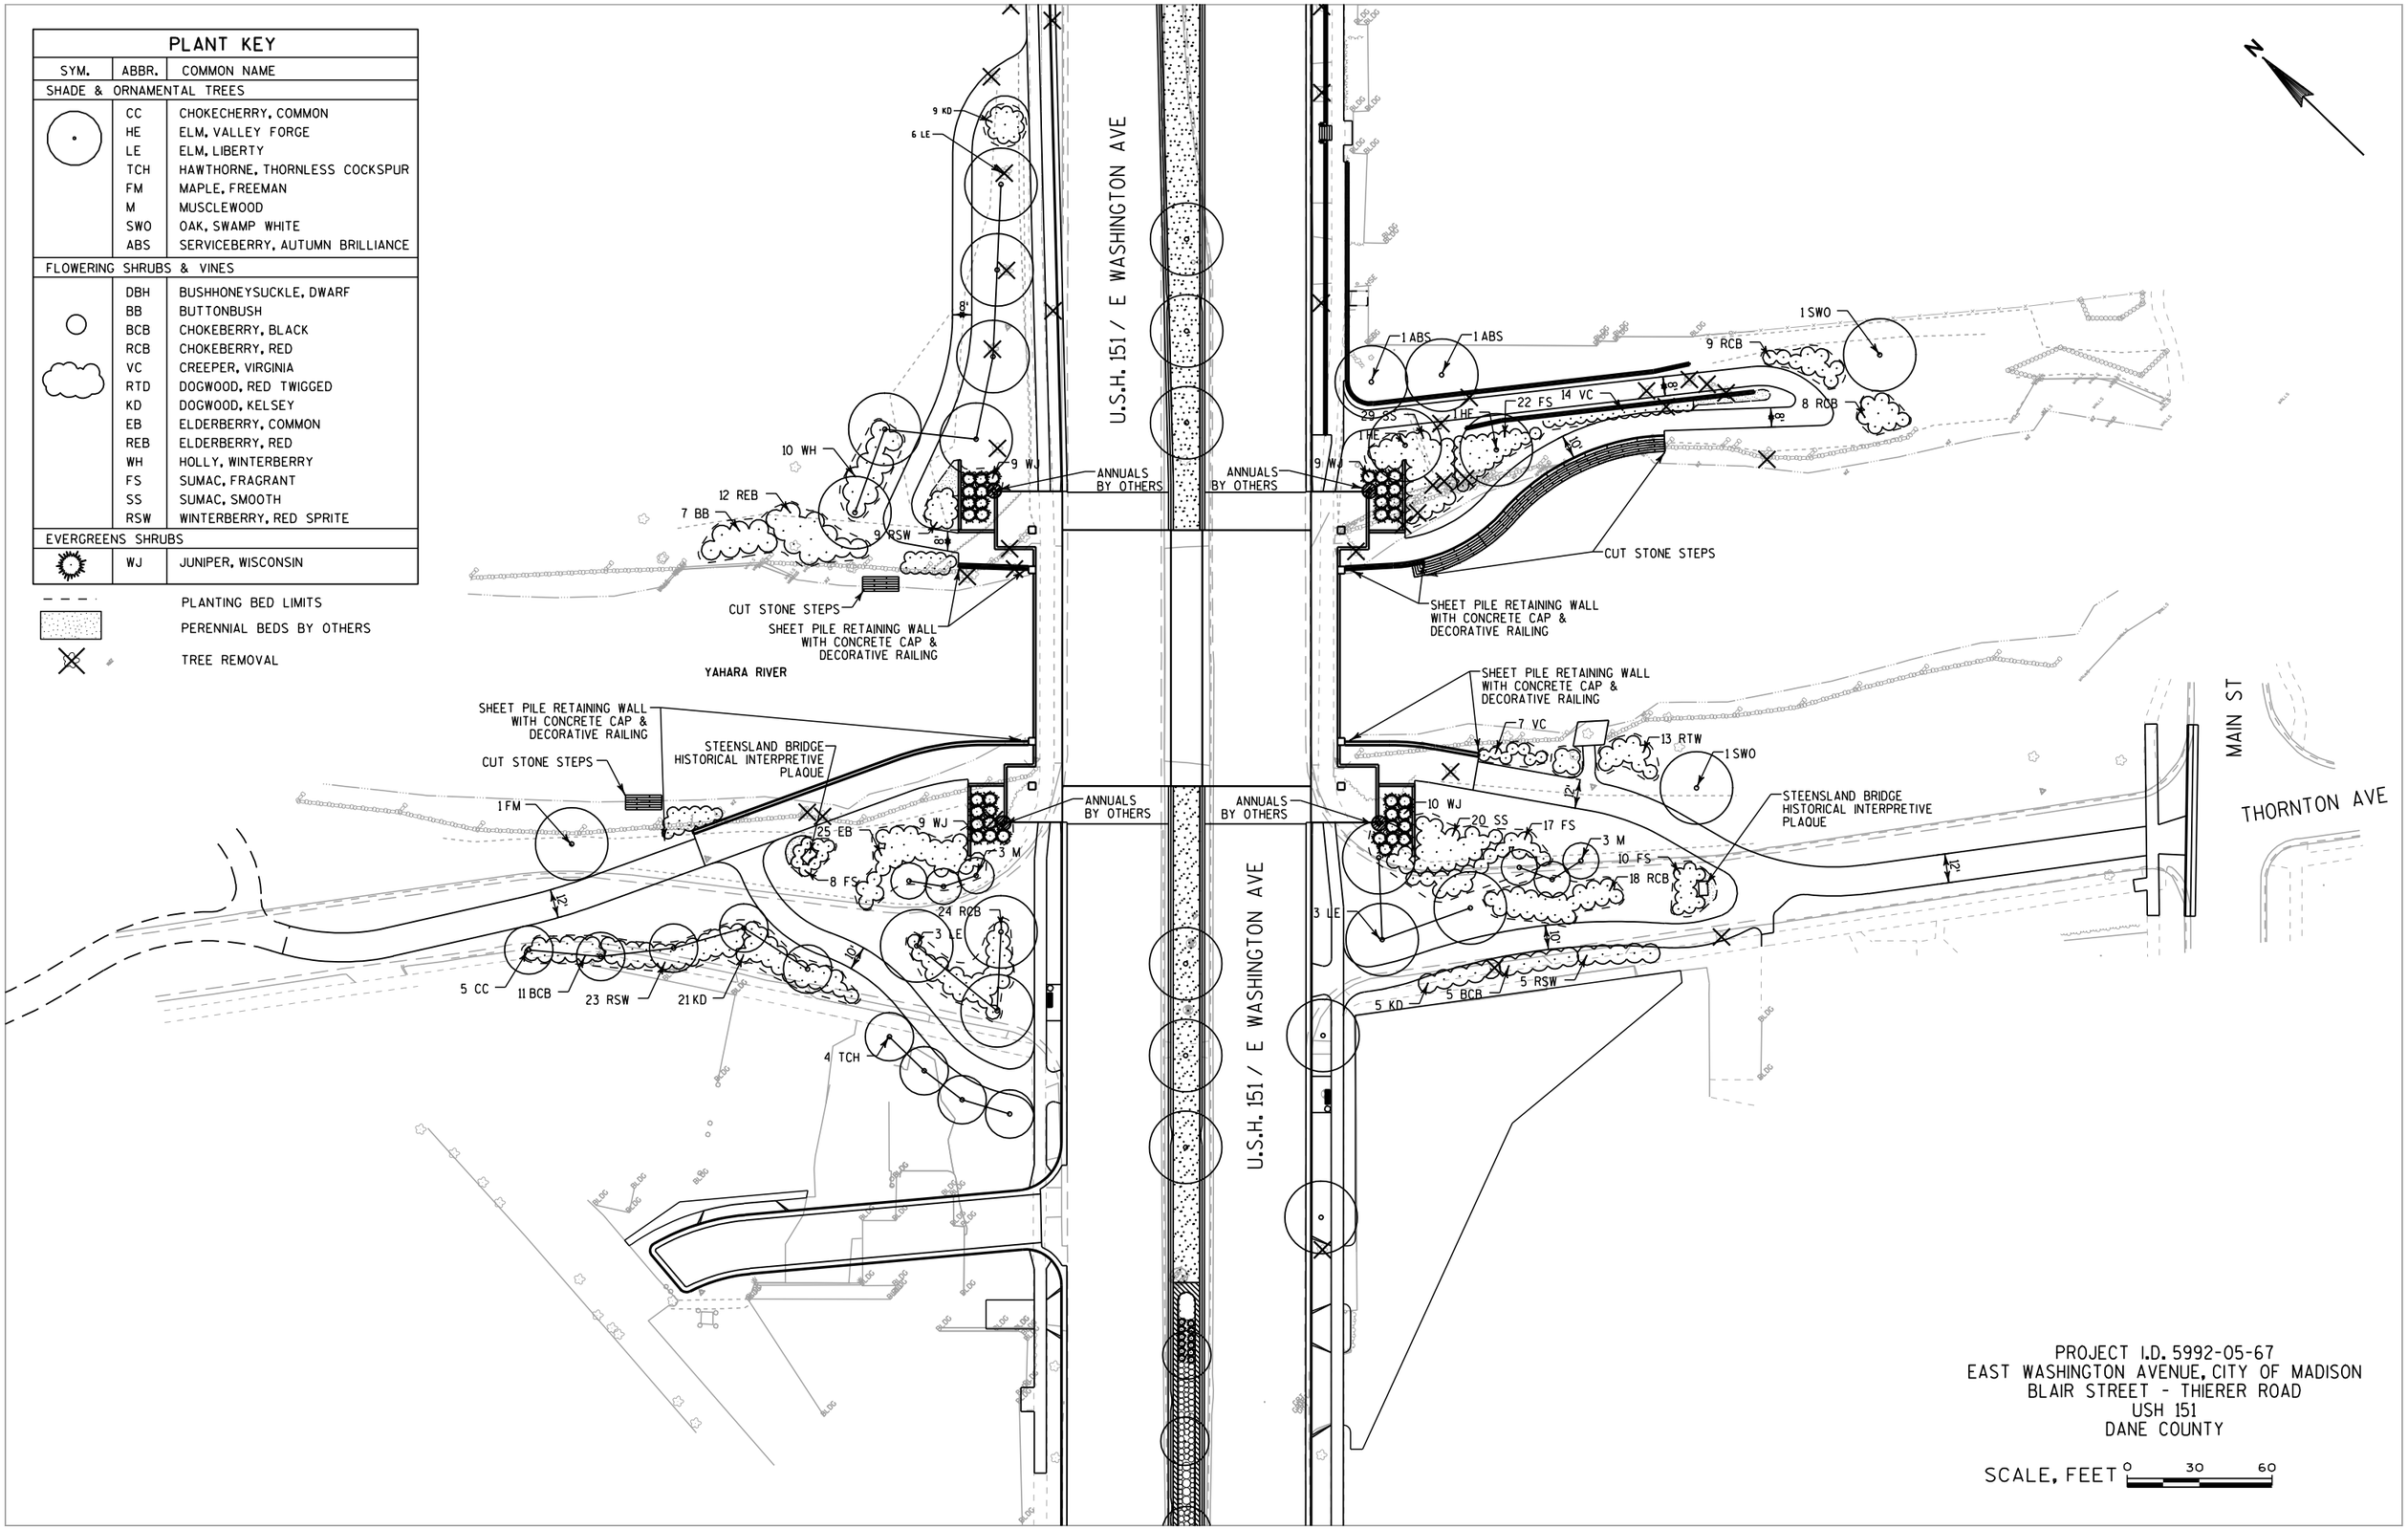

PROJECT I.D. 5992-05-67
EAST WASHINGTON AVENUE, CITY OF MADISON
BLAIR STREET - THIERER ROAD
USH 151
DANE COUNTY

SCALE, FEET 0 30 60