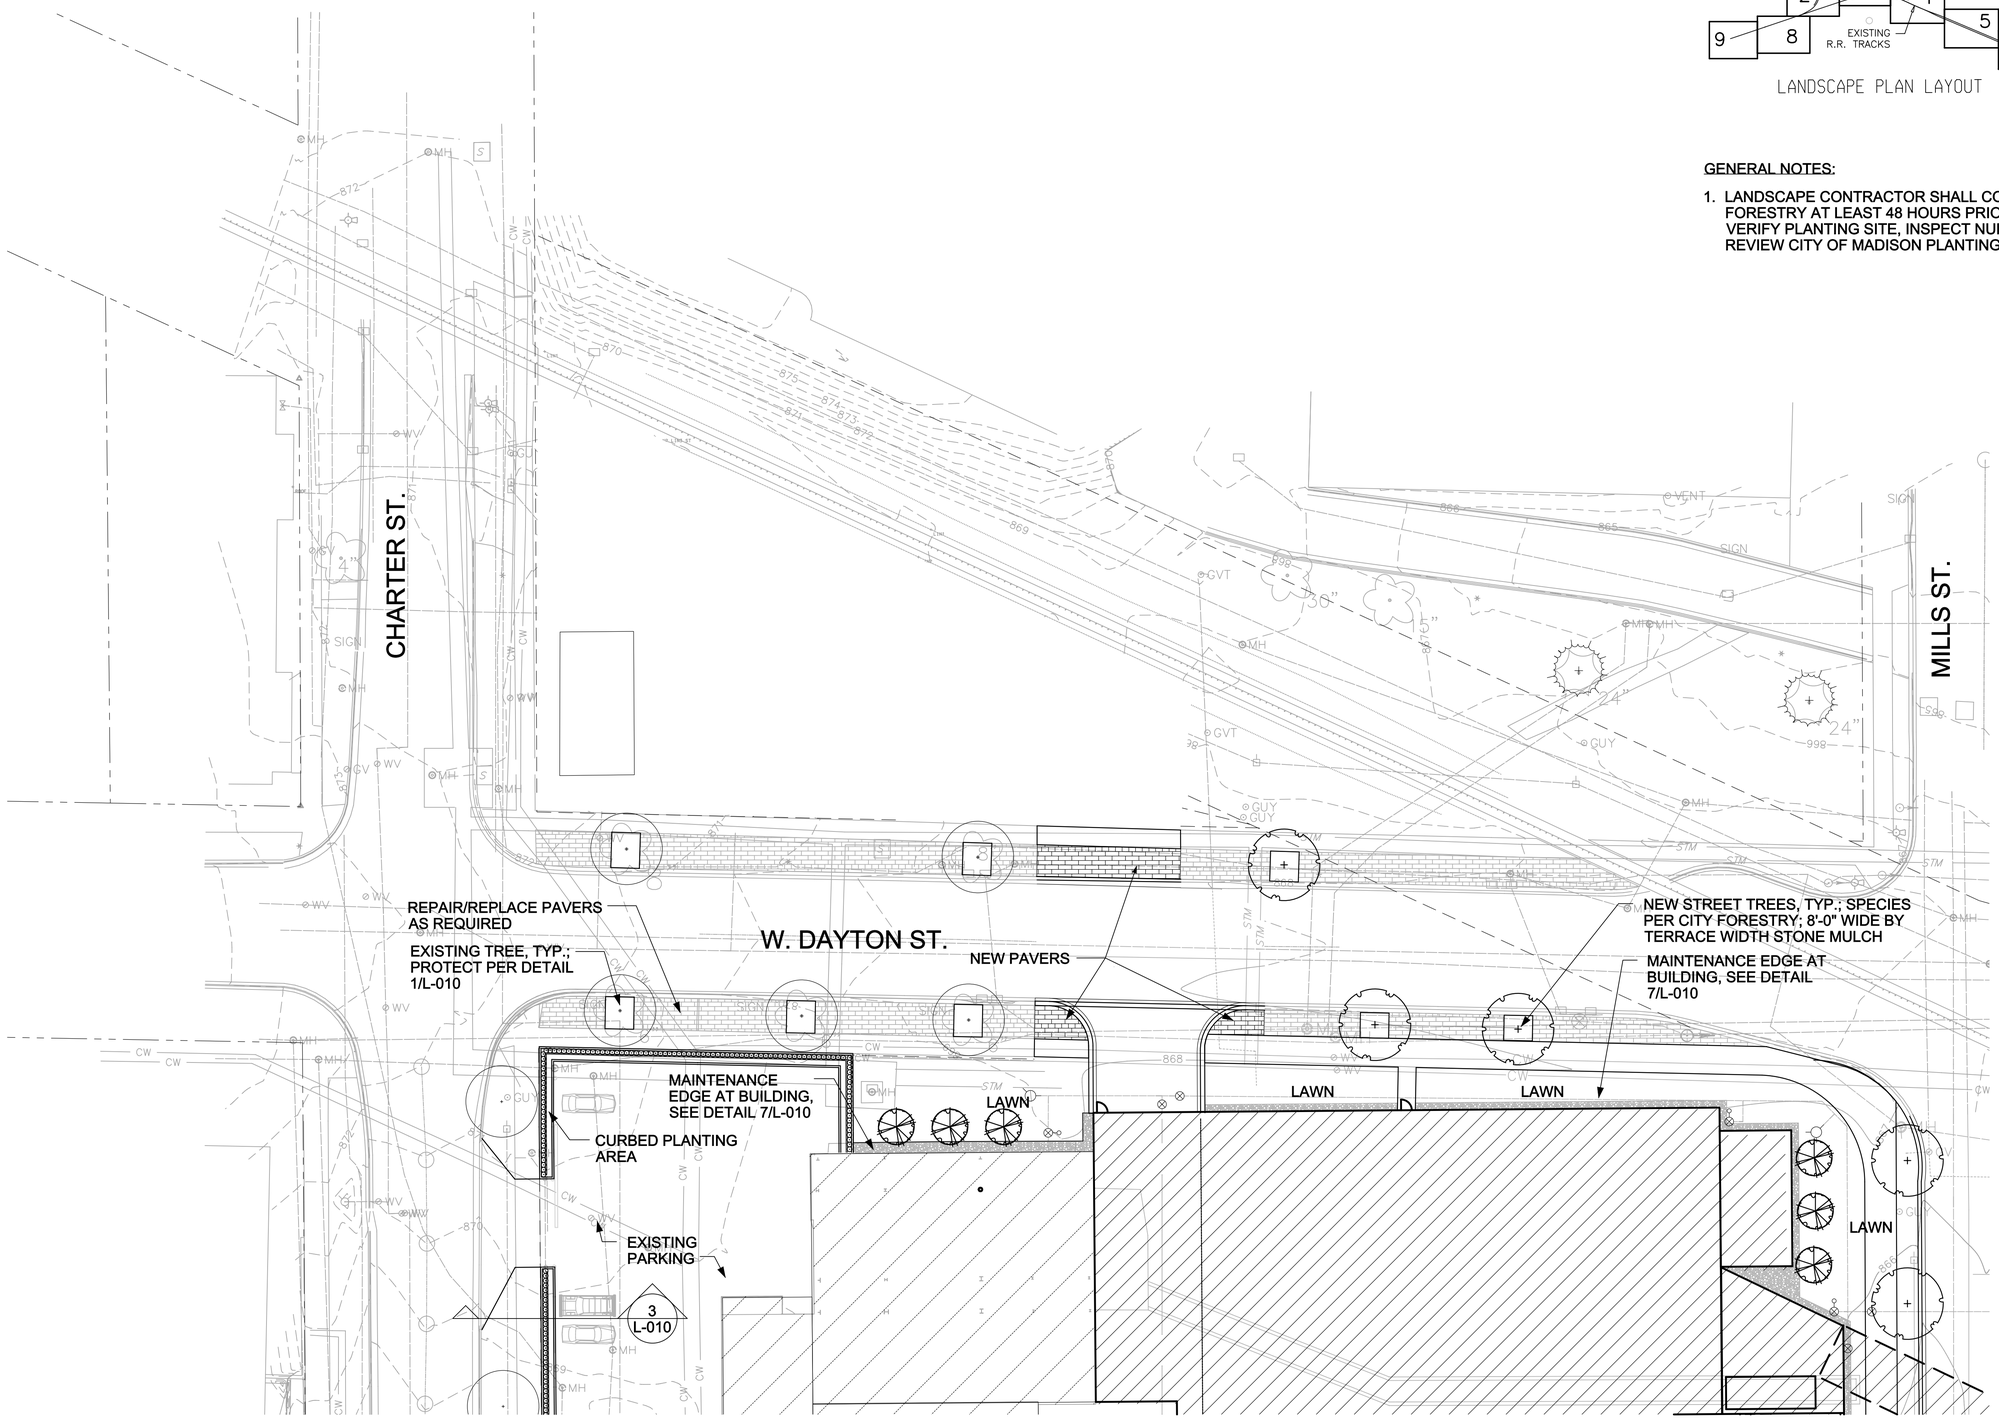

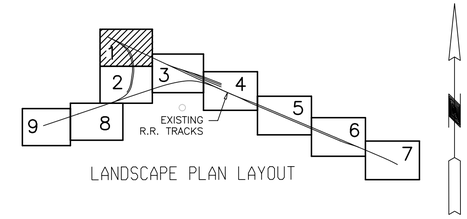

LANDSCAPE PLAN LAYOUT

GENERAL NOTES:

1. LANDSCAPE CONTRACTOR SHALL CONTACT CITY FORESTRY AT LEAST 48 HOURS PRIOR TO PLANTING TO VERIFY PLANTING SITE, INSPECT NURSURY STOCK, AND REVIEW CITY OF MADISON PLANTING SPEC.

PEC
POWER ENGINEERS COLLABORATIVE LLC
150 Sunny Slope Road
Suite 110
Brookfield, Wisconsin 53005
WWW.PECLLC.COM

PÖYRY
PÖYRY (APPLETON) LLC APPLETON, WISCONSIN

middough

Potter Lawson

State of Wisconsin
Department of Administration
Division of State Facilities

Agency / Institution:
UNIVERSITY OF WISCONSIN, MADISON

Project Title:
CHARTER STREET REBUILD

Project Location:
MADISON, WI.

Sheet Title:
GDP LANDSCAPE PLAN

Revisions:

No.	Date:	By:	Description:

KEN SAIKI
DESIGN INC
LANDSCAPE ARCHITECTS
303 S. PATERSON
SUITE ONE
MADISON, WI 53703
Phone: 608 251-3600
Fax: 608 251-2330
www.ksd-la.com

Graphic Scale	10 0 20
DSF Number	09A2L
Set Type	PR
Date Issued	03-10-10
Sheet Number	L-001

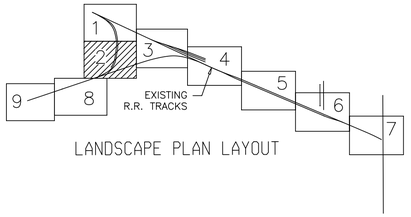

LANDSCAPE PLAN LAYOUT

GENERAL NOTES:

1. LANDSCAPE CONTRACTOR SHALL CONTACT CITY FORESTRY AT LEAST 48 HOURS PRIOR TO PLANTING TO VERIFY PLANTING SITE, INSPECT NURSURY STOCK, AND REVIEW CITY OF MADISON PLANTING SPEC.

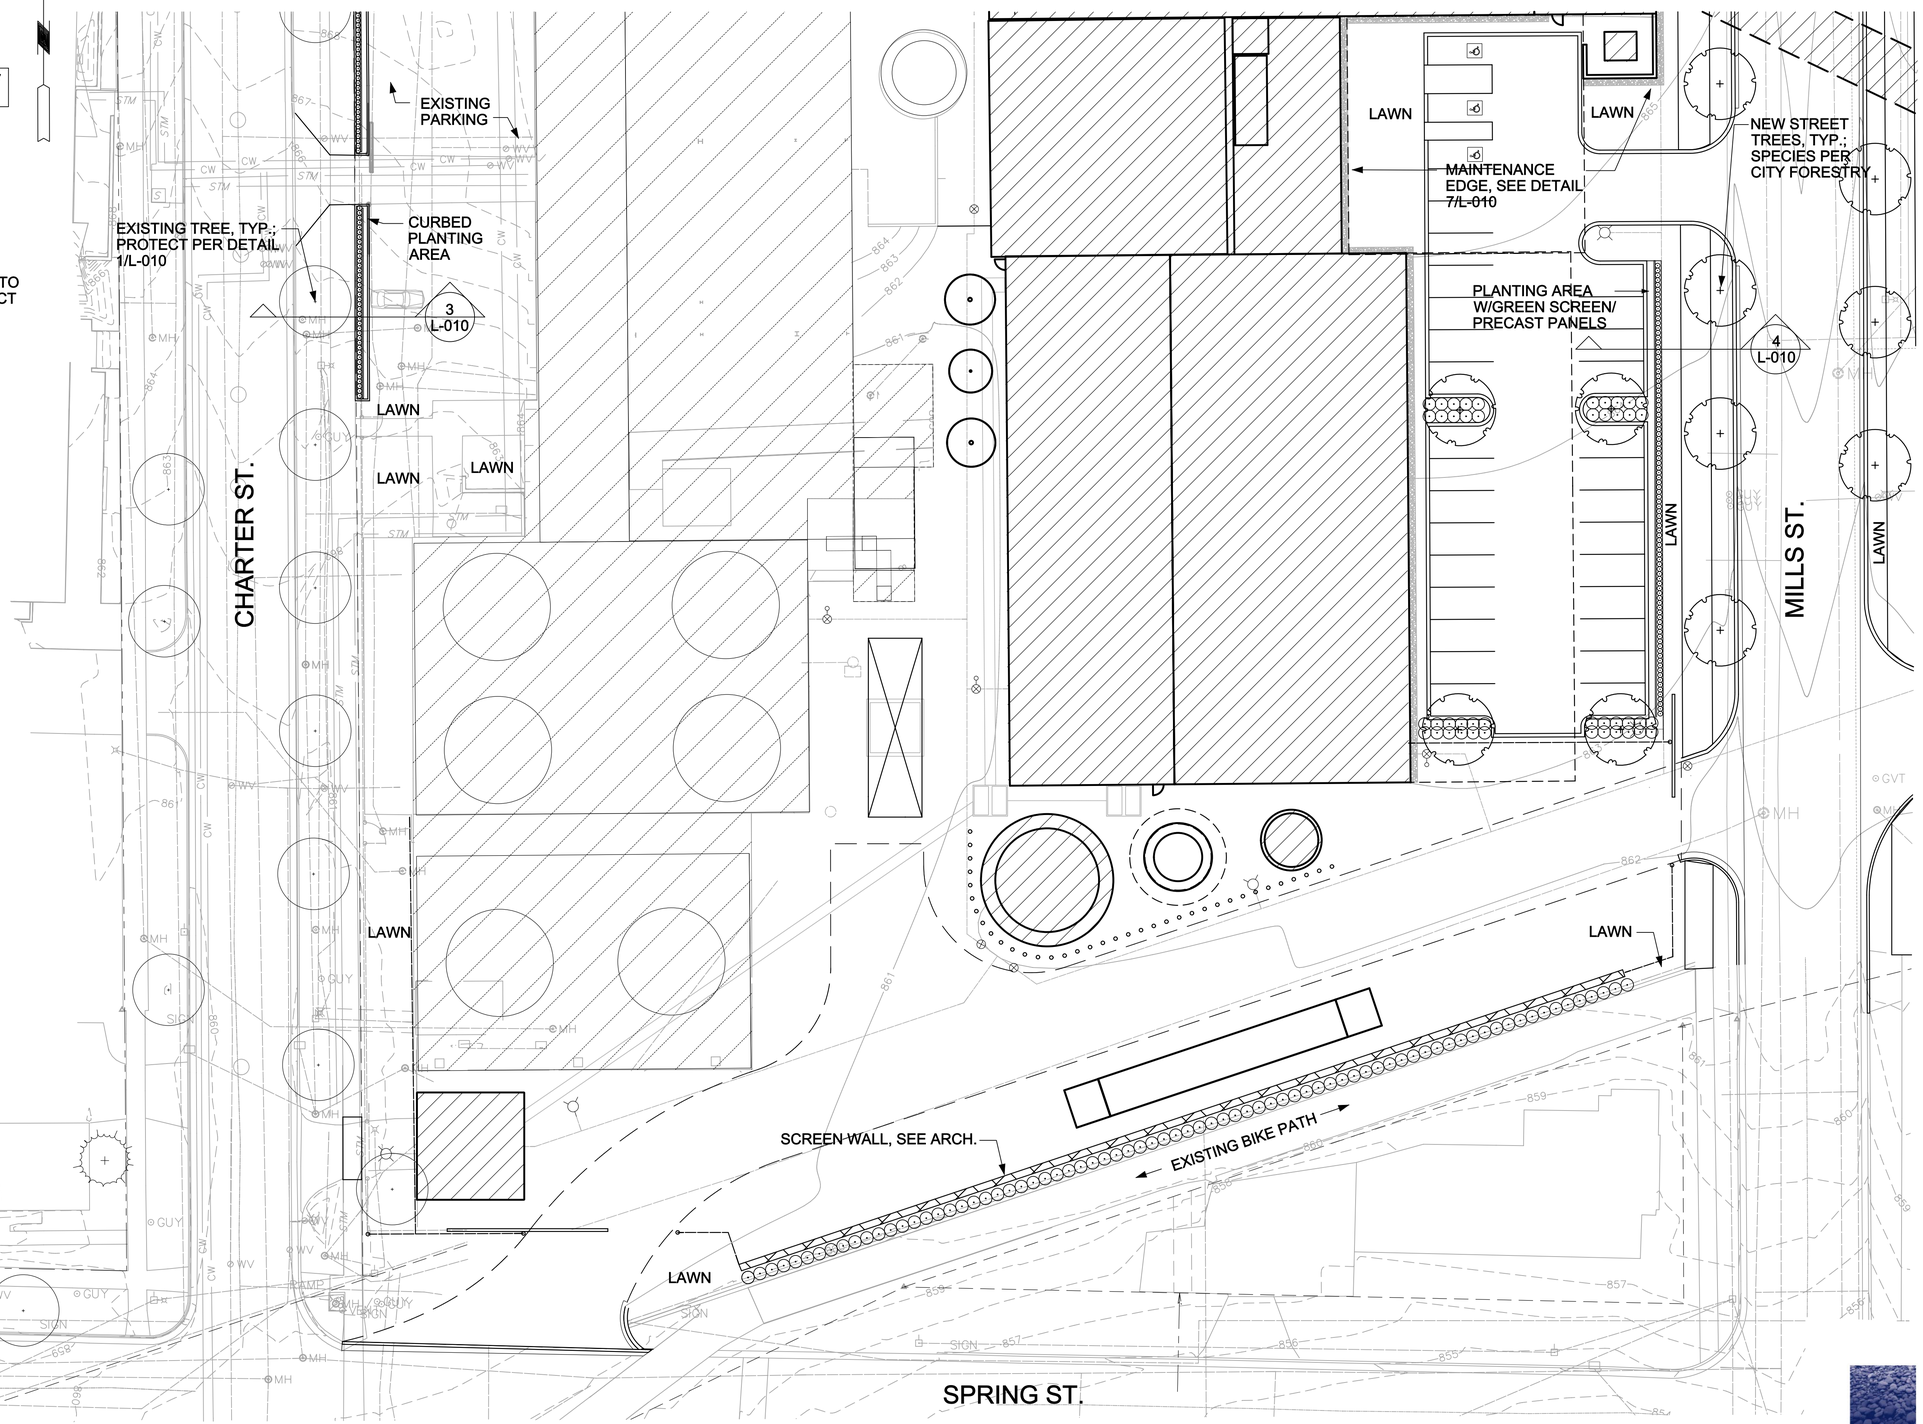

KEN SAIKI DESIGN INC
LANDSCAPE ARCHITECTS
303 S. PATERSON
SUITE 2 NE
MADISON, WI 53703
Phone: 608 251-3600
Fax: 608 251-3330
www.ksid-la.com

PEC
POWER ENGINEERS COLLABORATIVE LLC
150 Sunny Slope Road
Suite 110
Brookfield, Wisconsin 53005
WWW.PECLLC.COM

PÖYRY
PÖYRY (APPLETON) LLC APPLETON, WISCONSIN

middough

Potter Lawson

State of Wisconsin
Department of Administration
Division of State Facilities

Agency / Institution:
UNIVERSITY OF WISCONSIN, MADISON

Project Title:
CHARTER STREET REBUILD

Project Location:
MADISON, WI.

Sheet Title:
GDP LANDSCAPE PLAN

Revisions:

No.	Date:	By:	Description:

Graphic Scale	10 0 20
DSF Number	09A2L
Set Type	PR
Date Issued	03-10-10
Sheet Number	L-002

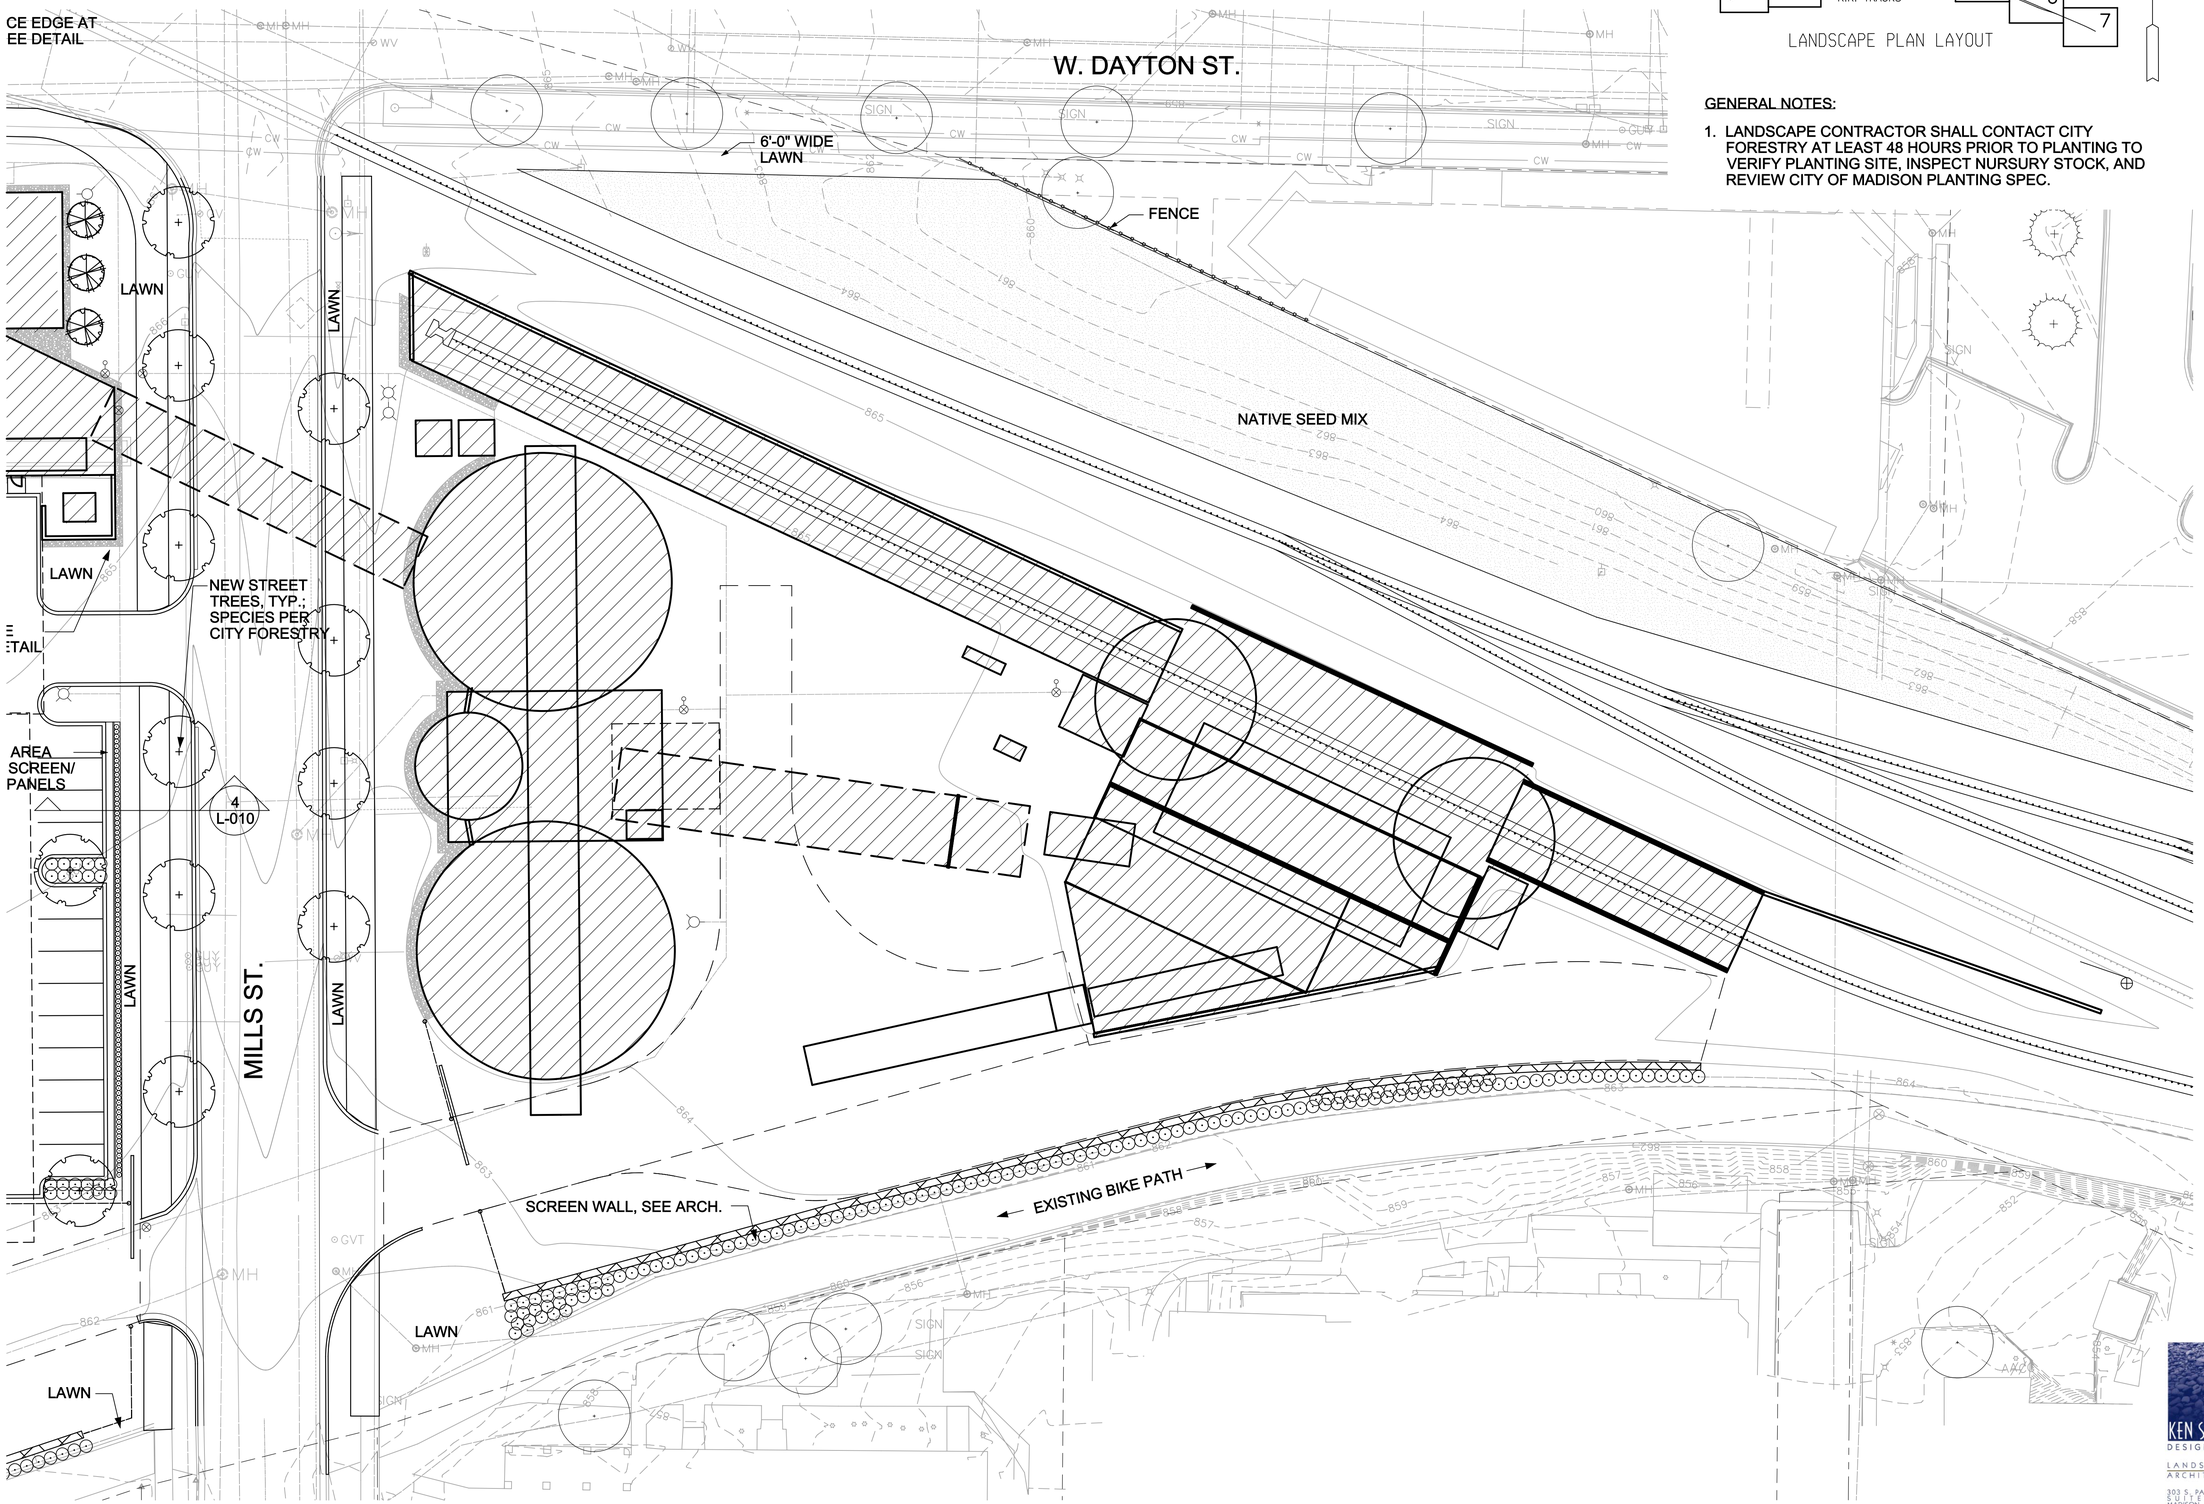

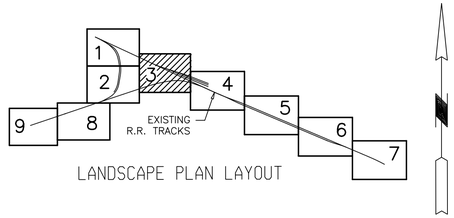

LANDSCAPE PLAN LAYOUT

GENERAL NOTES:

1. LANDSCAPE CONTRACTOR SHALL CONTACT CITY FORESTRY AT LEAST 48 HOURS PRIOR TO PLANTING TO VERIFY PLANTING SITE, INSPECT NURSURY STOCK, AND REVIEW CITY OF MADISON PLANTING SPEC.

KEN SAIKI DESIGN INC
LANDSCAPE ARCHITECTS
303 S. PATERSON
SUITE ONE
MADISON, WI 53703
Phone: 608 251-3600
Fax: 608 251-3330
www.ksd-la.com

PEC
POWER ENGINEERS COLLABORATIVE LLC
150 Sunny Slope Road
Suite 110
Brookfield, Wisconsin 53005
WWW.PECLLC.COM
PÖYRY
middough
Potter Lawson

State of Wisconsin
Department of Administration
Division of State Facilities

Agency / Institution:
UNIVERSITY OF WISCONSIN, MADISON

Project Title:
CHARTER STREET REBUILD

Project Location:
MADISON, WI.

Sheet Title:
GDP LANDSCAPE PLAN

Revisions:

No.	Date:	By:	Description:

Graphic Scale	10 0 20
DSF Number	09A2L
Set Type	PR
Date Issued	03–10–10
Sheet Number	L–003

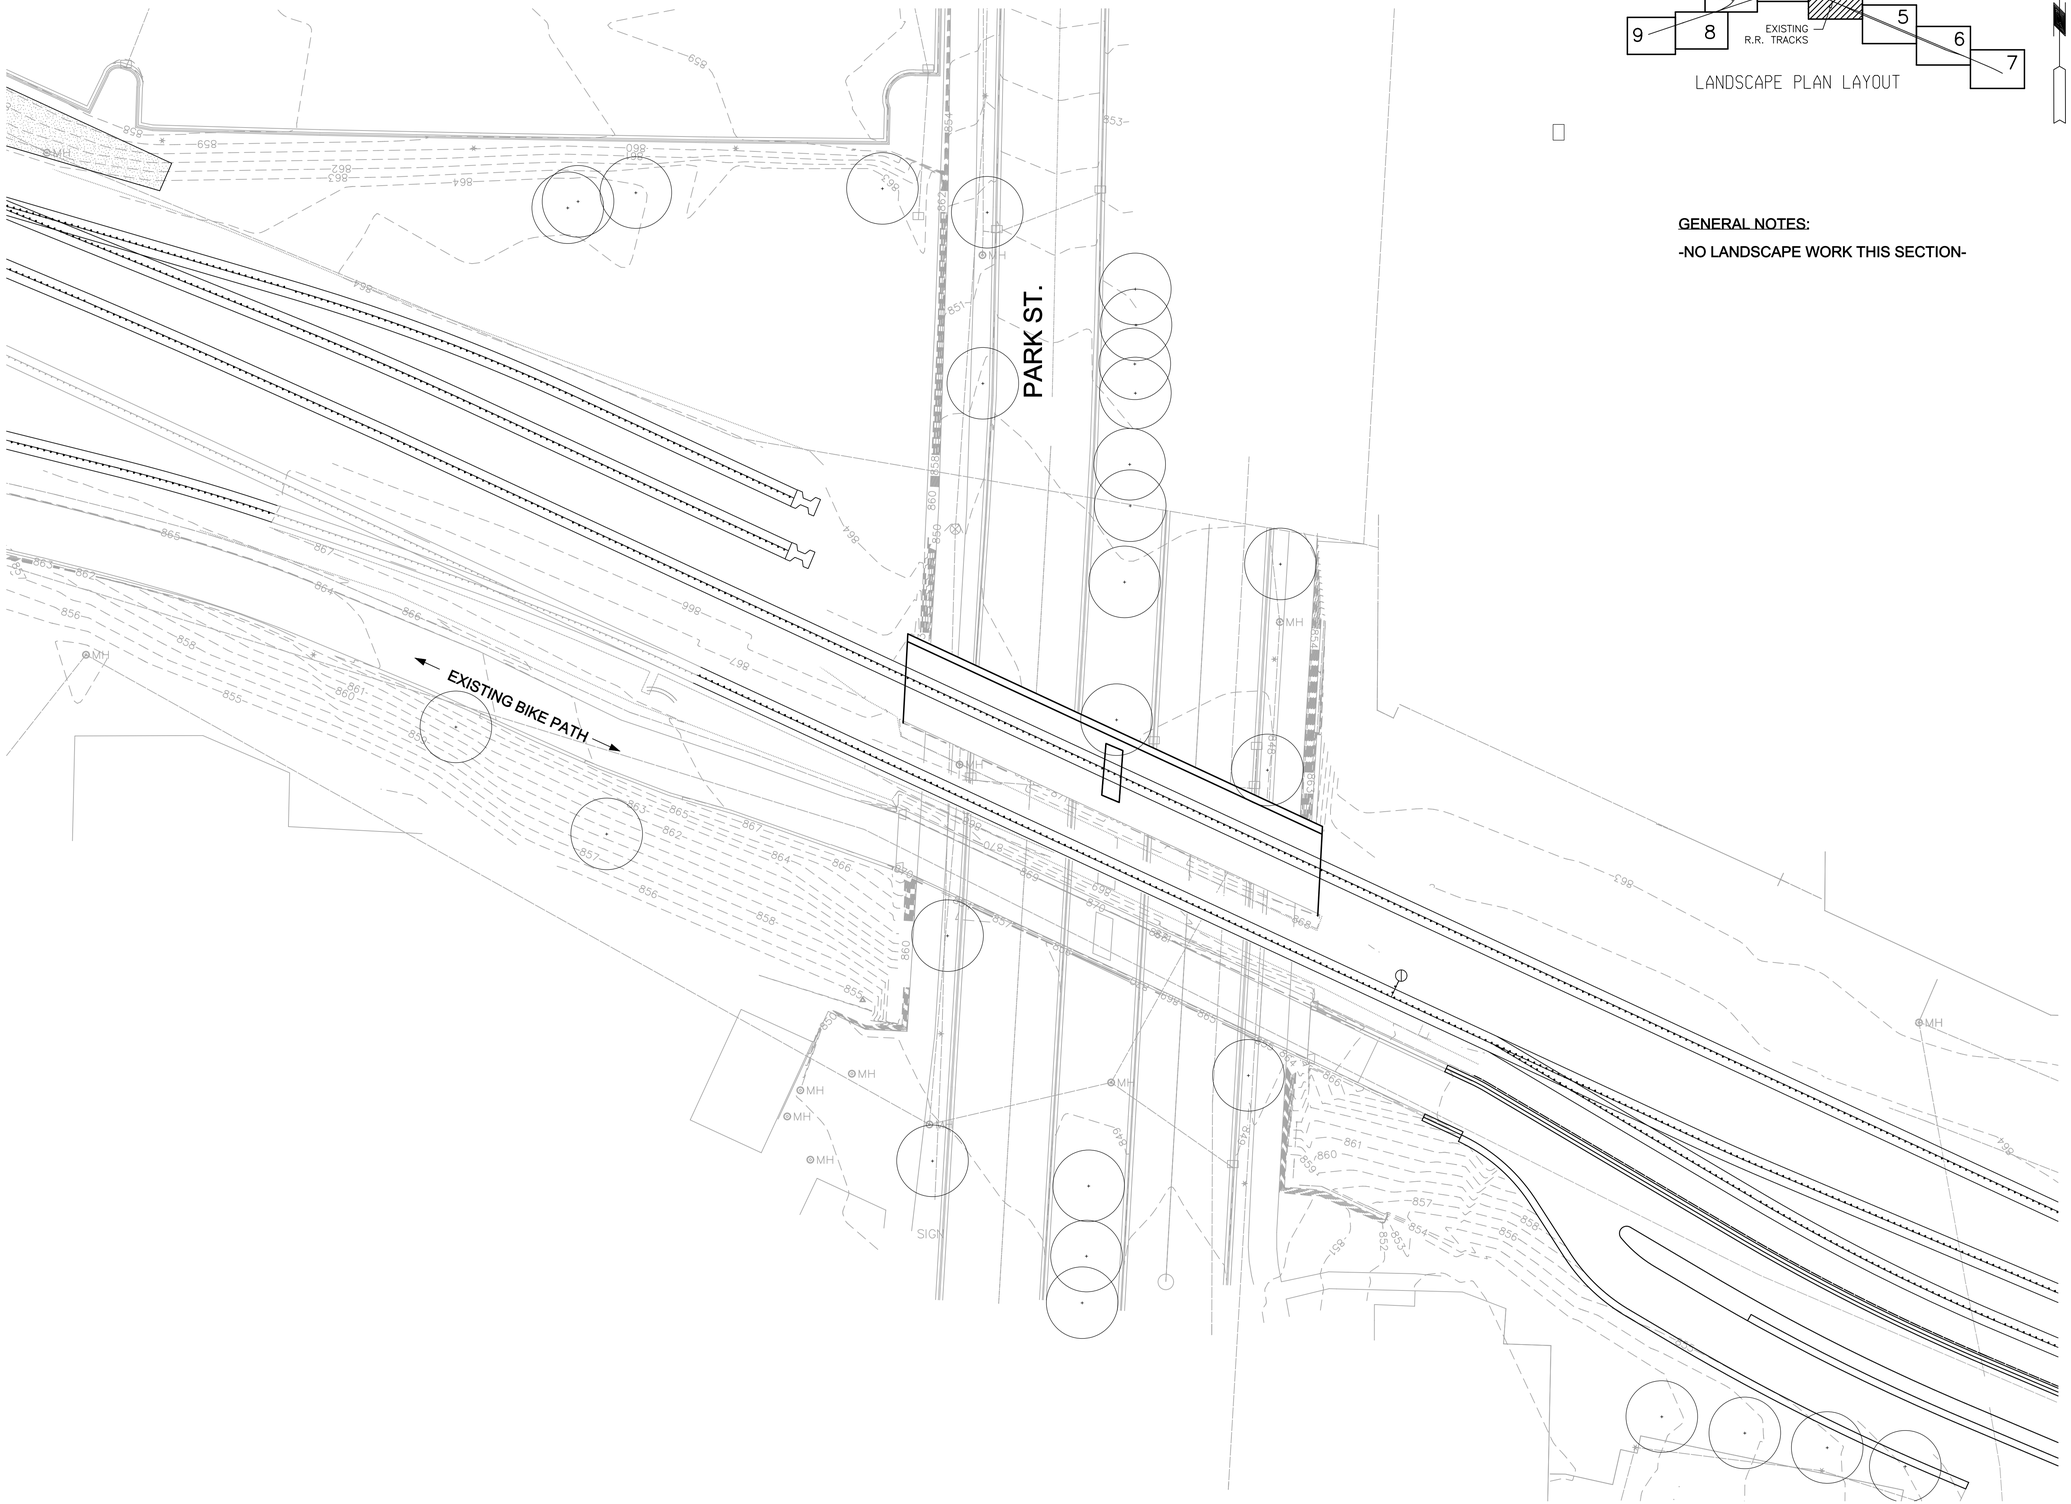

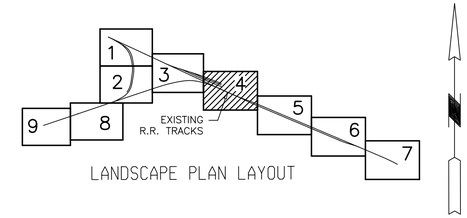

LANDSCAPE PLAN LAYOUT

GENERAL NOTES:

-NO LANDSCAPE WORK THIS SECTION-

KEN SAIKI
DESIGN INC
LANDSCAPE ARCHITECTS
303 S. PATERSON
SUITE ONE
MADISON, WI 53703
Phone: 608 251-3600
Fax: 608 251-3330
www.ksd-la.com

PEC
POWER ENGINEERS COLLABORATIVE LLC
150 Sunny Slope Road
Suite 110
Brookfield, Wisconsin 53005
WWW.PECLLC.COM

PÖYRY
PÖYRY (APPLETON) LLC APPLETON, WISCONSIN

middlough

Potter Lawson

State of Wisconsin
Department of Administration
Division of State Facilities

Agency / Institution:
UNIVERSITY OF WISCONSIN, MADISON

Project Title:
CHARTER STREET REBUILD

Project Location:
MADISON, WI.

Sheet Title:
GDP LANDSCAPE PLAN

Revisions:

No.	Date:	By:	Description:

Graphic Scale	10 0 20
DSF Number	09A2L
Set Type	PR
Date Issued	03-10-10
Sheet Number	L-004

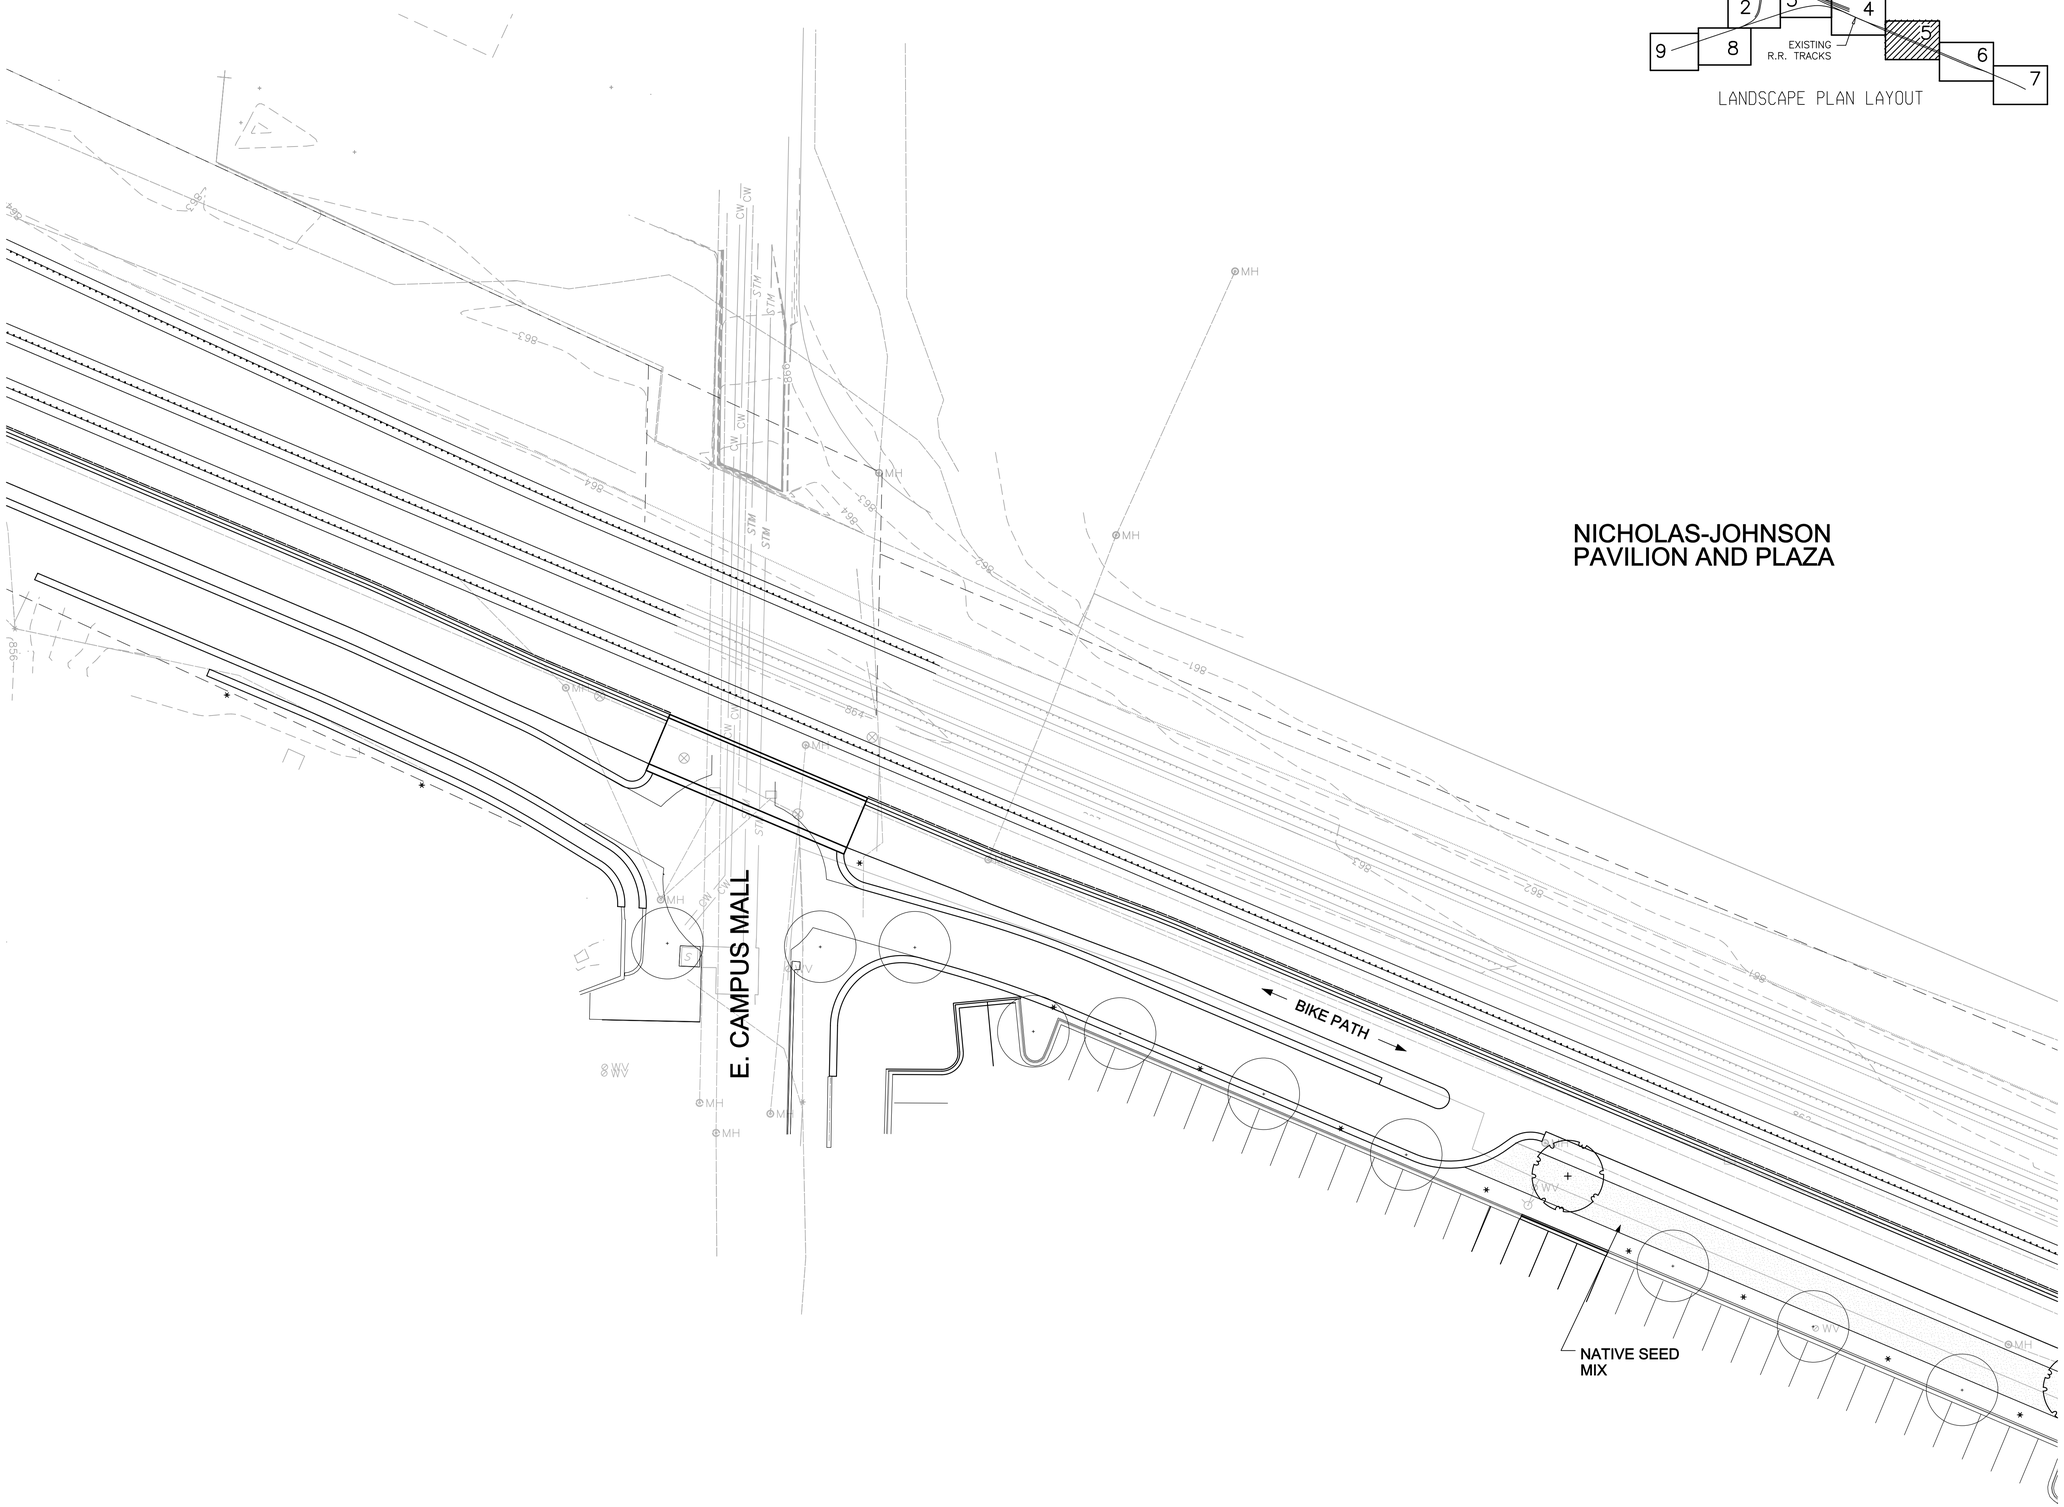

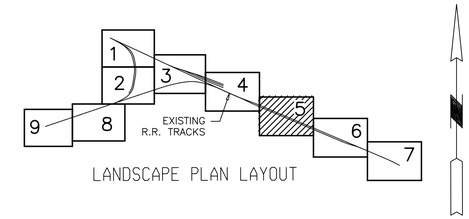

LANDSCAPE PLAN LAYOUT

PEC
POWER ENGINEERS
COLLABORATIVE LLC
150 Sunny Slope Road
Suite 110
Brookfield, Wisconsin 53005
WWW.PECLLC.COM

PÖYRY
PÖYRY (APPLETON) LLC APPLETON, WISCONSIN

middlough

Potter Lawson

State of Wisconsin
Department of Administration
Division of State Facilities

Agency / Institution:
UNIVERSITY OF WISCONSIN, MADISON

Project Title:
CHARTER STREET REBUILD

Project Location:
MADISON, WI.

Sheet Title:
GDP LANDSCAPE PLAN

Revisions:

No.	Date:	By:	Description:

Graphic Scale	10 0 20
DSF Number	09A2L
Set Type	PR
Date Issued	03-10-10
Sheet Number	L-005

KEN SAIKI
DESIGN INC
LANDSCAPE
ARCHITECTS
303 S. PATERSON
SUITE ONE
MADISON, WI 53703
Phone: 608 251-3600
Fax: 608 251-2330
www.ksd-la.com

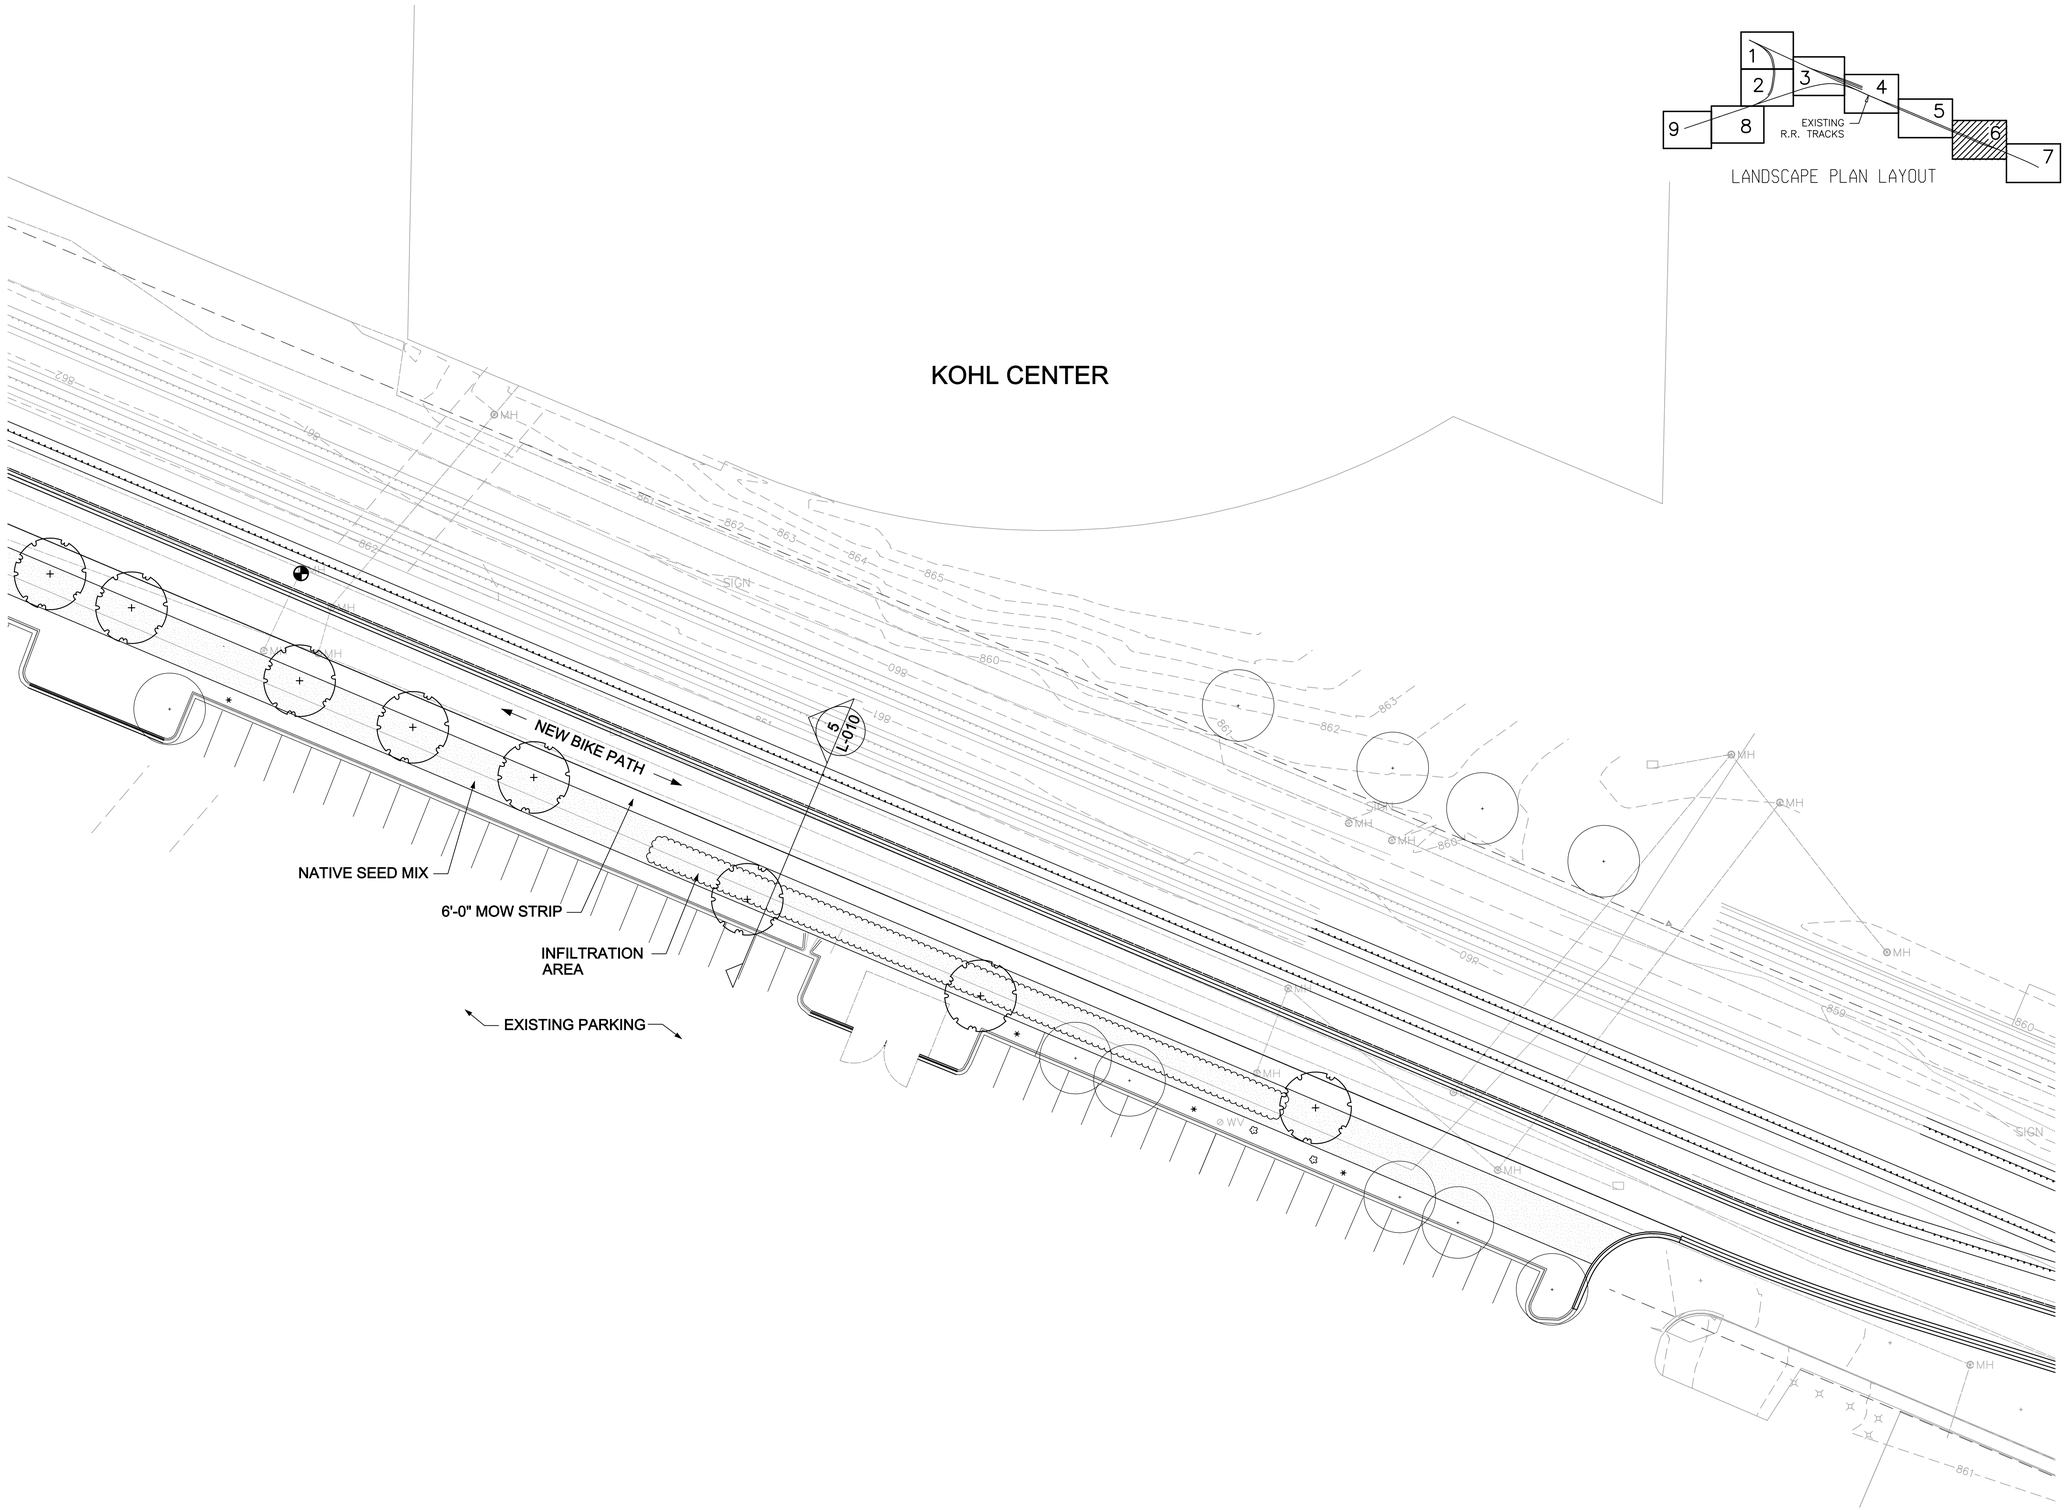

PEC

POWER ENGINEERS COLLABORATIVE LLC
150 Sunny Slope Road
Suite 110
Brookfield, Wisconsin 53005
WWW.PECLLC.COM

PÖYRY
PÖYRY (APPLETON) LLC APPLETON, WISCONSIN

middlough

Potter Lawson

State of Wisconsin
Department of Administration
Division of State Facilities

Agency / Institution:
UNIVERSITY OF WISCONSIN, MADISON

Project Title:
CHARTER STREET REBUILD

Project Location:
MADISON, WI.

Sheet Title:
GDP LANDSCAPE PLAN

Revisions:

No.	Date:	By:	Description:

Graphic Scale	10 0 20
DSF Number	09A2L
Set Type	PR
Date Issued	03-10-10
Sheet Number	L-006

KEN SAIKI DESIGN INC
LANDSCAPE ARCHITECTS
303 S. PATERSON
SUITE ONE
MADISON, WI 53703
Phone: 608 251-3500
Fax: 608 251-8330
www.ksd-la.com

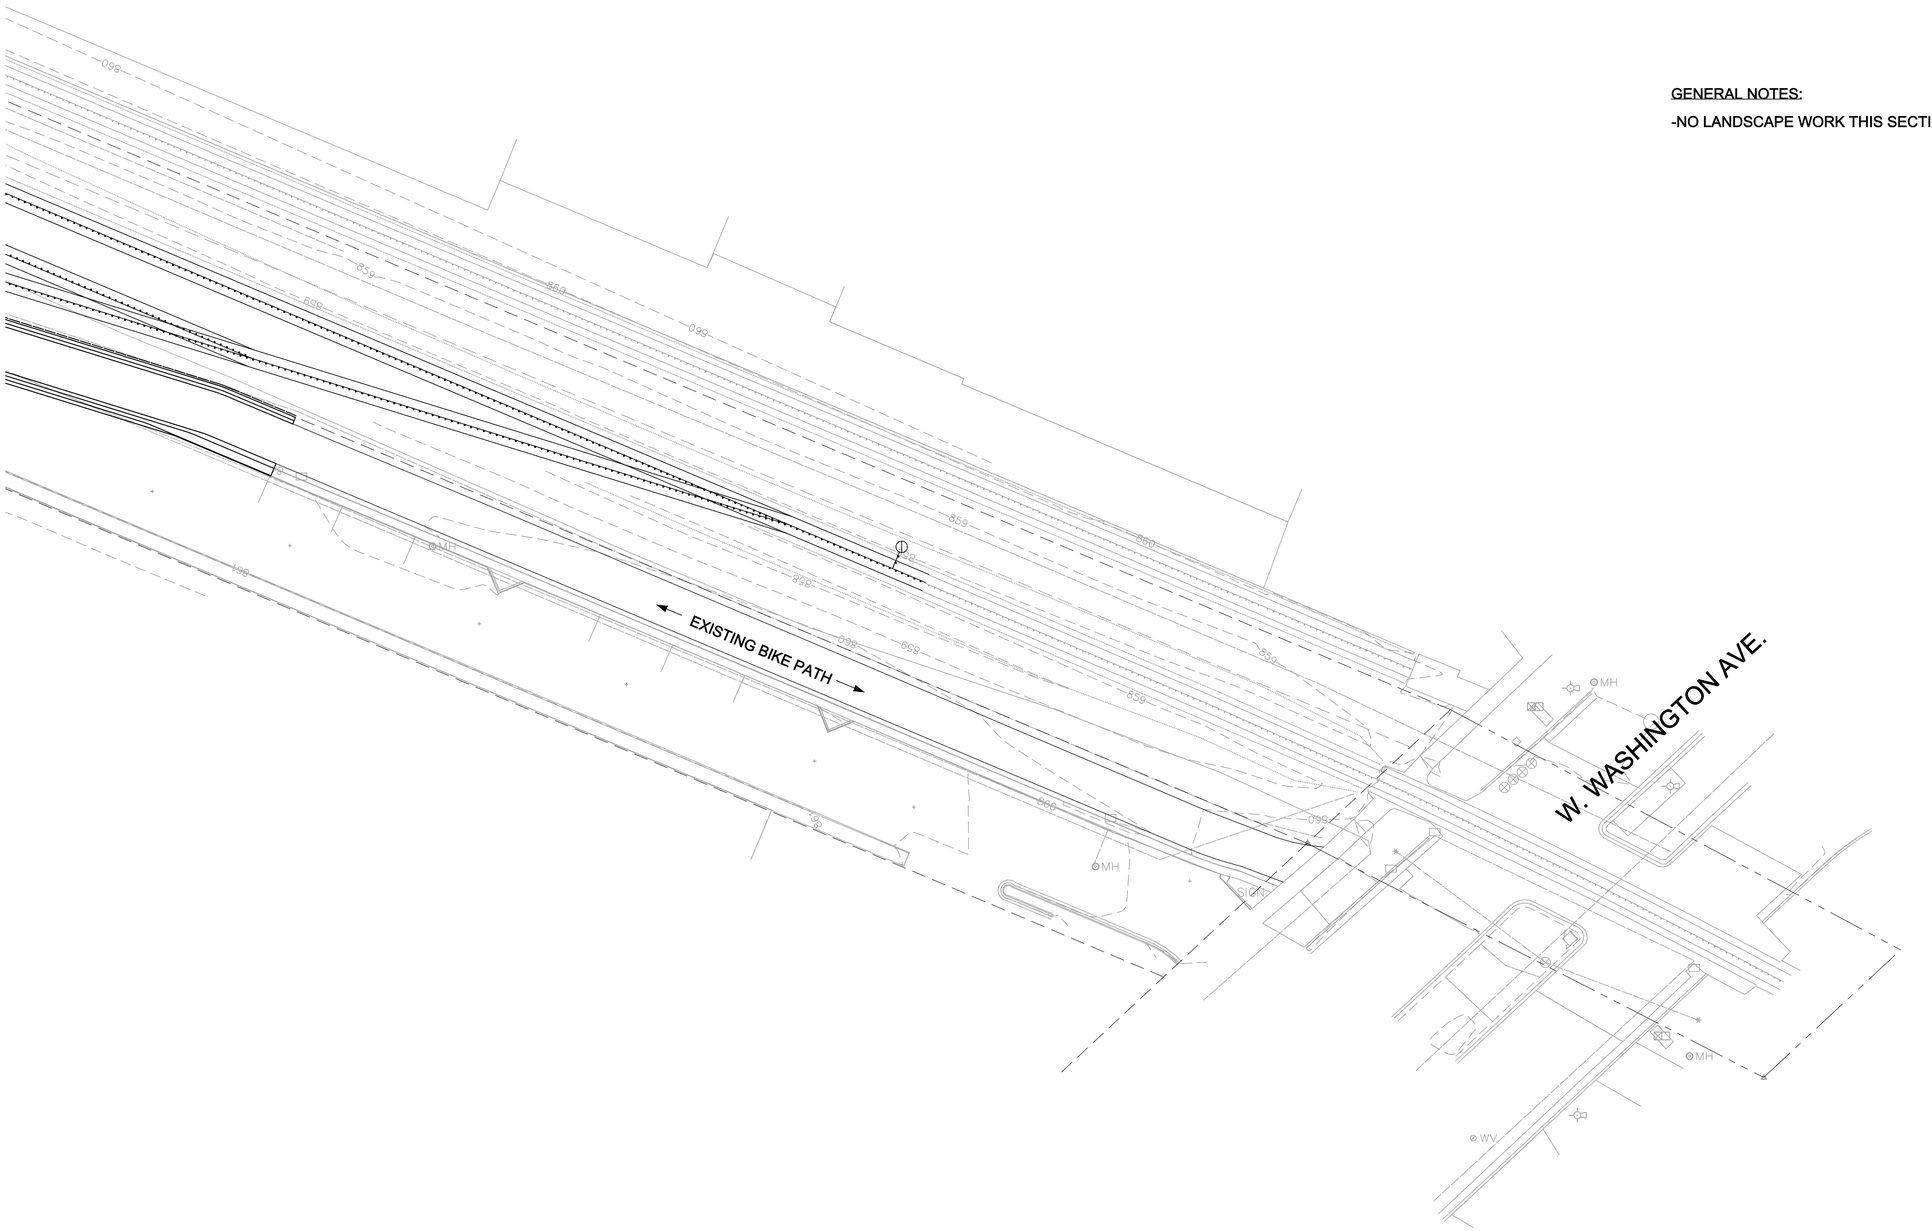

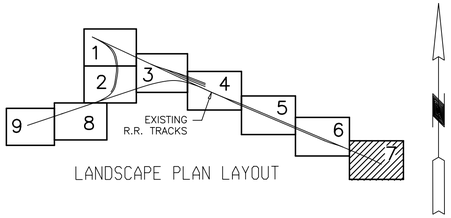

LANDSCAPE PLAN LAYOUT

GENERAL NOTES:

-NO LANDSCAPE WORK THIS SECTION-

PEC
POWER ENGINEERS COLLABORATIVE LLC
150 Sunny Slope Road
Suite 110
Brookfield, Wisconsin 53005
WWW.PECLLC.COM

PÖYRY
PÖYRY (APPLETON) LLC APPLETON, WISCONSIN

middough

Potter Lawson

State of Wisconsin
Department of Administration
Division of State Facilities

Agency / Institution:
UNIVERSITY OF WISCONSIN, MADISON

Project Title:
CHARTER STREET REBUILD

Project Location:
MADISON, WI.

Sheet Title:
GDP LANDSCAPE PLAN

Revisions:

No.	Date:	By:	Description:

Graphic Scale	10 0 20
DSF Number	09A2L
Set Type	PR
Date Issued	03-10-10
Sheet Number	L-007

KEN SAIKI
DESIGN INC
LANDSCAPE ARCHITECTS
303 S. PATERSON
SUITE ONE
MADISON, WI 53703
Phone: 608 251-3600
Fax: 608 251-0330
www.ksd-la.com

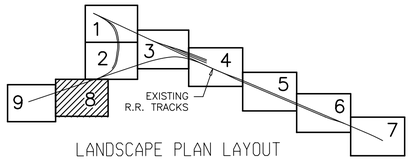

LANDSCAPE PLAN LAYOUT

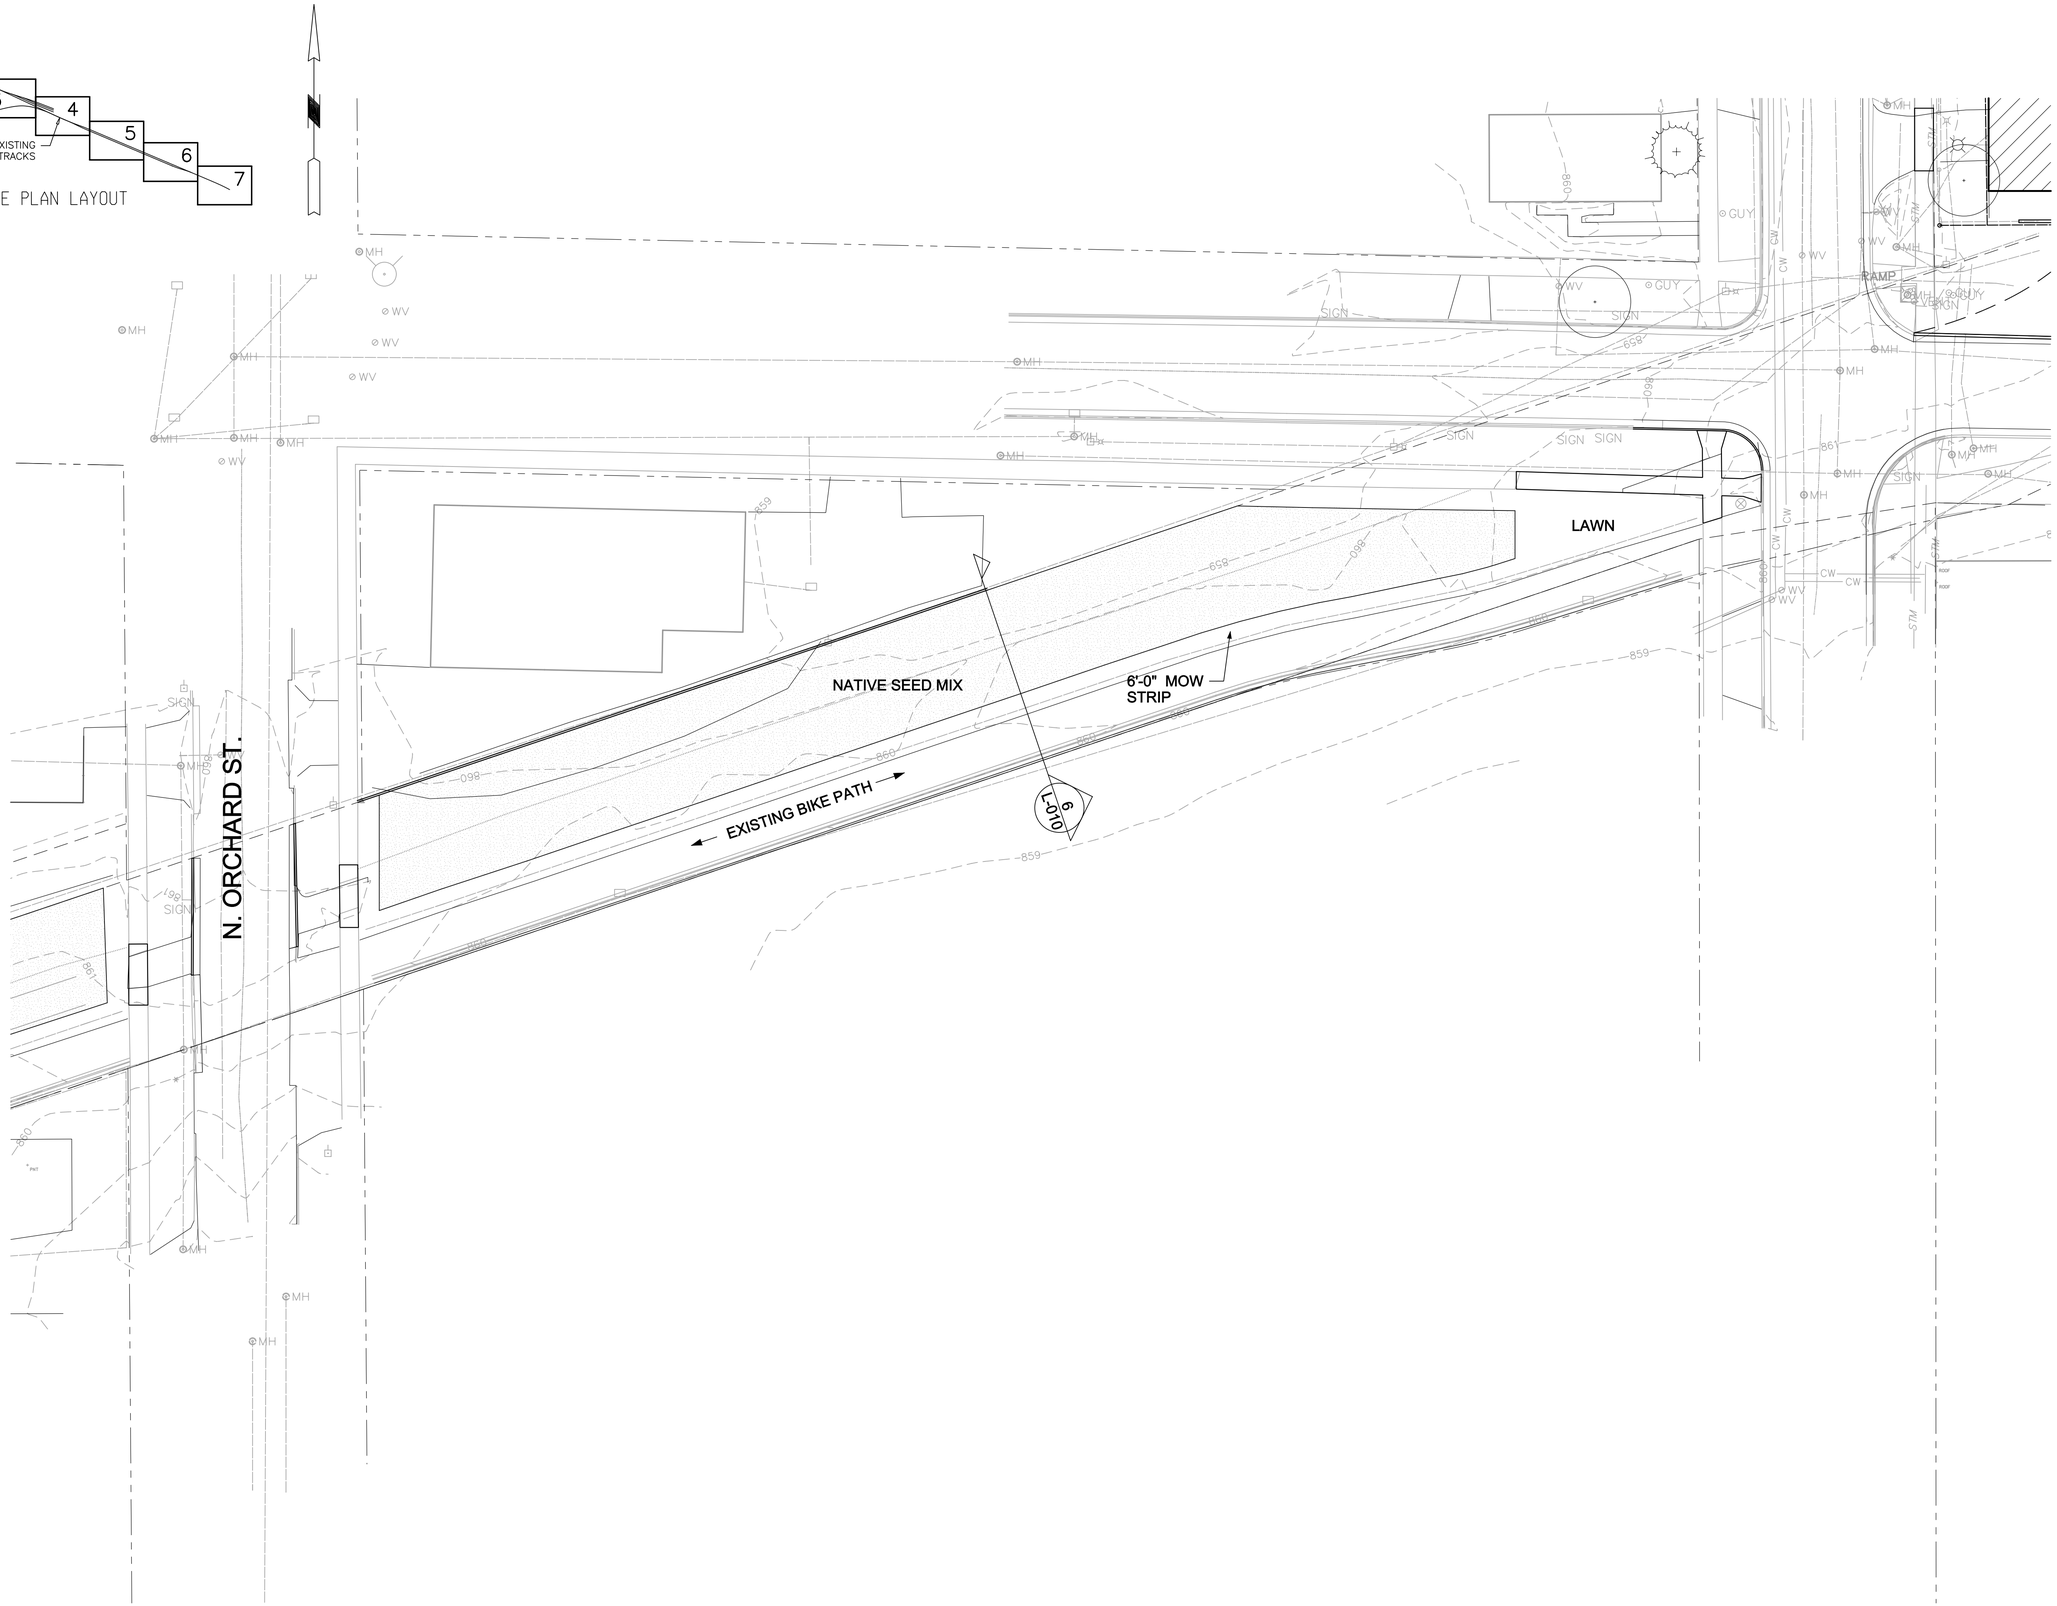

PEC

POWER ENGINEERS
COLLABORATIVE LLC
150 Sunny Slope Road
Suite 110
Brookfield, Wisconsin 53005
WWW.PECLLC.COM

PÖYRY
PÖYRY (APPLETON) LLC APPLETON, WISCONSIN

middough

Potter Lawson

State of Wisconsin
Department of Administration
Division of State Facilities

Agency / Institution:
UNIVERSITY OF WISCONSIN, MADISON

Project Title:
CHARTER STREET REBUILD

Project Location:
MADISON, WI.

Sheet Title:
GDP LANDSCAPE PLAN

Revisions:

No.	Date:	By:	Description:

Graphic Scale	10 0 20
DSF Number	09A2L
Set Type	PR
Date Issued	03–10–10
Sheet Number	L–008

KEN SAIKI
DESIGN INC
LANDSCAPE
ARCHITECTS
303 S. PATERSON
SUITE ONE
MADISON, WI 53703
Phone: 608 251-3600
Fax: 608 251-2330
www.ksd-la.com

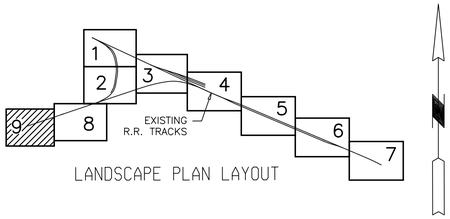

LANDSCAPE PLAN LAYOUT

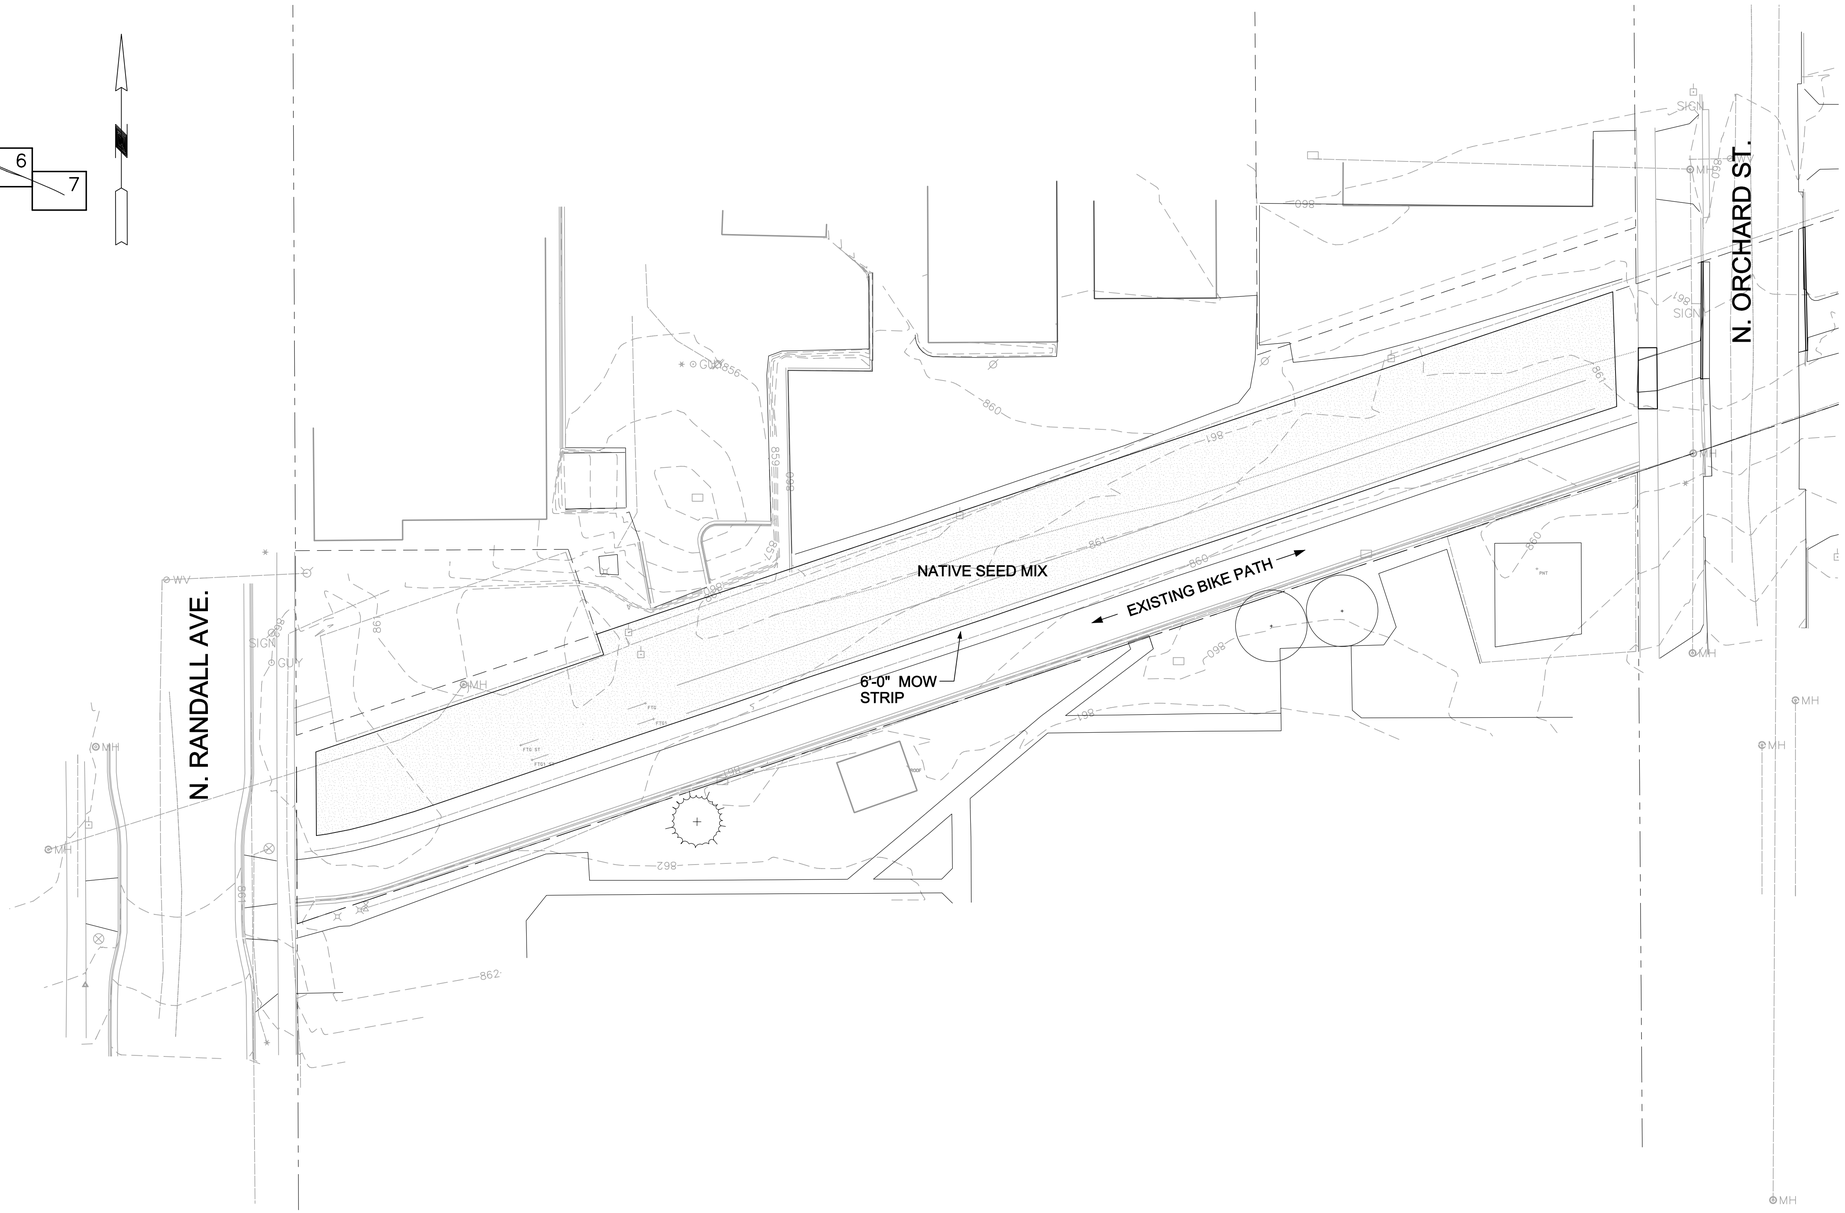

PEC
POWER ENGINEERS
COLLABORATIVE LLC
150 Sunny Slope Road
Suite 110
Brookfield, Wisconsin 53005
WWW.PECLLC.COM

PÖYRY
PÖYRY (APPLETON) LLC APPLETON, WISCONSIN

middough

Potter Lawson

State of Wisconsin
Department of Administration
Division of State Facilities

Agency / Institution:
UNIVERSITY OF WISCONSIN, MADISON

Project Title:
CHARTER STREET REBUILD

Project Location:
MADISON, WI.

Sheet Title:
GDP LANDSCAPE PLAN

Revisions:

No.	Date:	By:	Description:

Graphic Scale	10 0 20
DSF Number	09A2L
Set Type	PR
Date Issued	03-10-10
Sheet Number	L-009

KEN SAIKI
DESIGN INC
LANDSCAPE
ARCHITECTS
303 S. PATERSON
SUITE ONE
MADISON, WI 53703
Phone: 608 251-3600
Fax: 608 251-2330
www.ksd-la.com

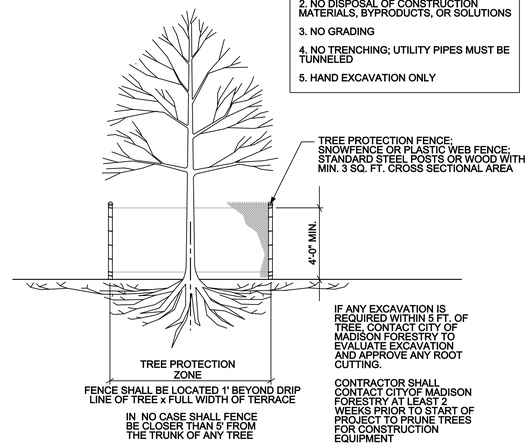

PROHIBITED WITHIN TREE PROTECTION ZONE:

1. NO CONSTRUCTION STAGING OR MATERIALS STORAGE
2. NO DISPOSAL OF CONSTRUCTION MATERIALS, BYPRODUCTS, OR SOLUTIONS
3. NO GRADING
4. NO TRENCHING; UTILITY PIPES MUST BE TUNNELED
5. HAND EXCAVATION ONLY

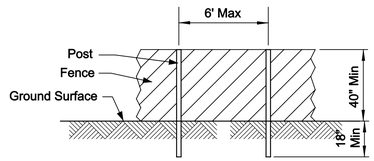

NOTES:

1. FENCE POSTS SHALL BE EITHER STANDARD STEEL POSTS OR WOOD POSTS WITH MIN. CROSS SECTIONAL AREA OF 3.0 SQ. IN.
2. FENCE MAY BE EITHER 40" HIGH SNOW FENCE OR 40" PLASTIC WEB FENCING.

1 / L-010 TREE PROTECTION DETAIL
NTS

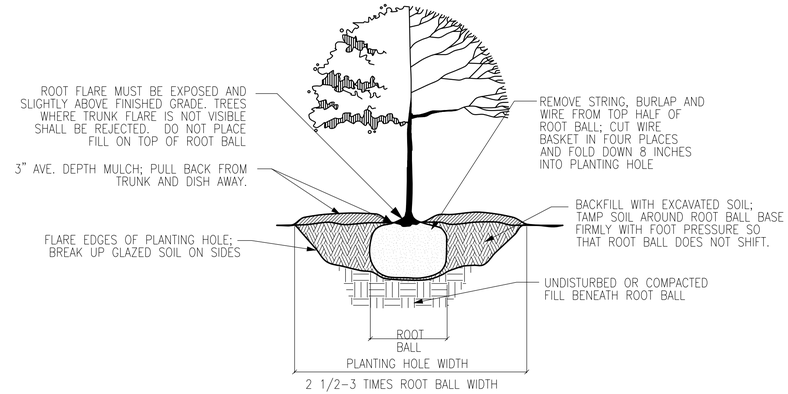

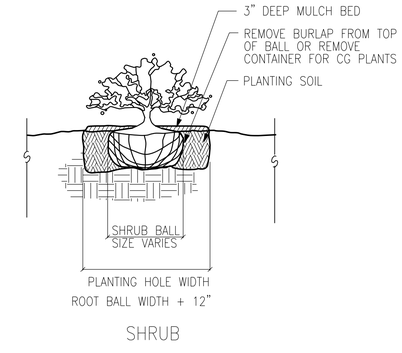

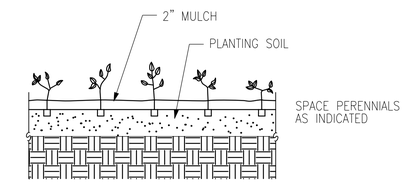

2 / L-010 TYPICAL PLANTING DETAILS
NTS

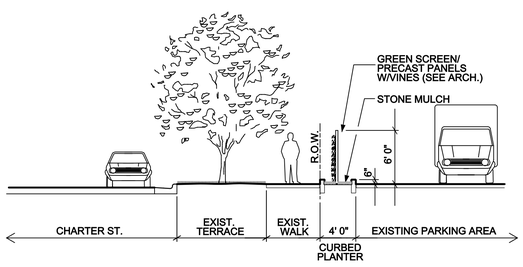

3 / L-010 SECTION @ CHARTER STREET
1/8"=1'-0"

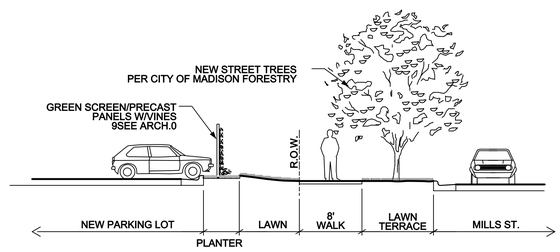

4 / L-010 SECTION @ MILLS STREET
1/8"=1'-0"

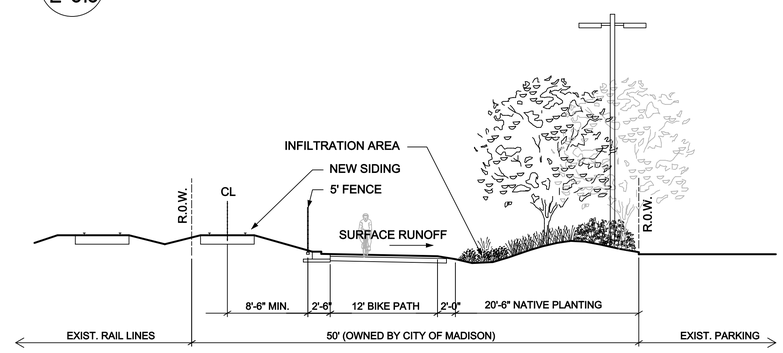

5 / L-010 SECTION @ BIKE PATH AND NEW PARALLEL SIDING
1/8"=1'-0"

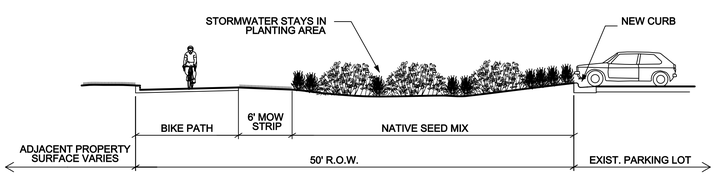

6 / L-010 SECTION @ BIKE PATH - RANDALL ST. TO CHARTER ST.
1/8"=1'-0"

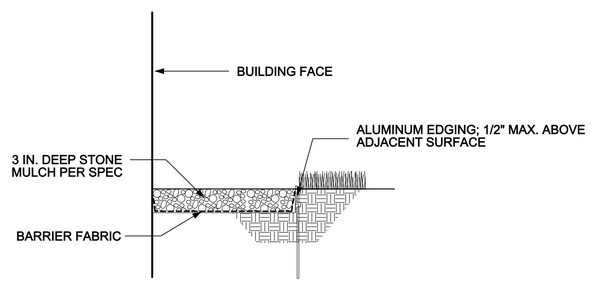

7 / L-010 STONE MAINTENANCE EDGE
1"=1'-0"

PEC
POWER ENGINEERS COLLABORATIVE LLC
150 Sunny Slope Road
Suite 110
Brookfield, Wisconsin 53005
WWW.PECLLC.COM

PÖYRY
PÖYRY (APPLETON) LLC APPLETON, WISCONSIN

middough

Potter Lawson

State of Wisconsin
Department of Administration
Division of State Facilities

Agency / Institution:
UNIVERSITY OF WISCONSIN, MADISON

Project Title:
CHARTER STREET REBUILD

Project Location:
MADISON, WI.

Sheet Title:
GDP LANDSCAPE DETAILS

Revisions:

No.	Date:	By:	Description:

Graphic Scale	10 0 20
DSF Number	09A2L
Set Type	PR
Date Issued	03-10-10
Sheet Number	L-010

KEN SAIKI DESIGN INC
LANDSCAPE ARCHITECTS
303 S. PATERSON
SUITE ONE
MADISON, WI 53703
Phone: 608 251-3600
Fax: 608 251-0330
www.ksd-la.com