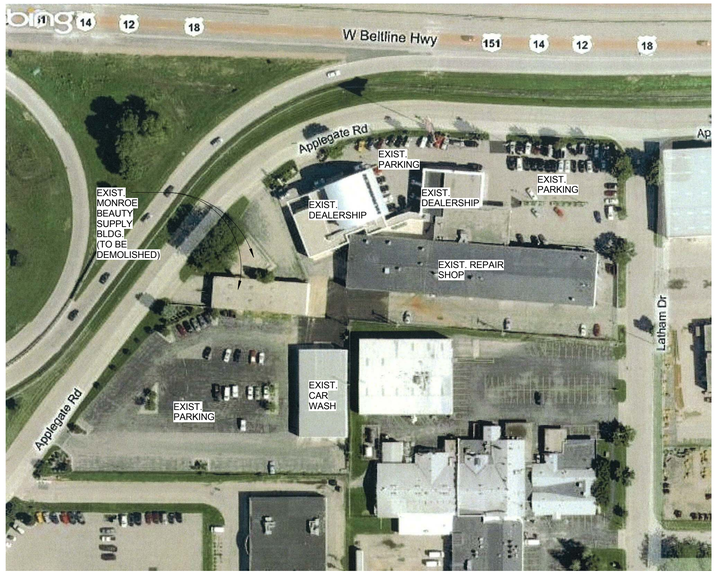

3 A1 SITE AERIAL- NORTH
NOT TO SCALE

2 A1 SITE AERIAL- OVERALL
NOT TO SCALE

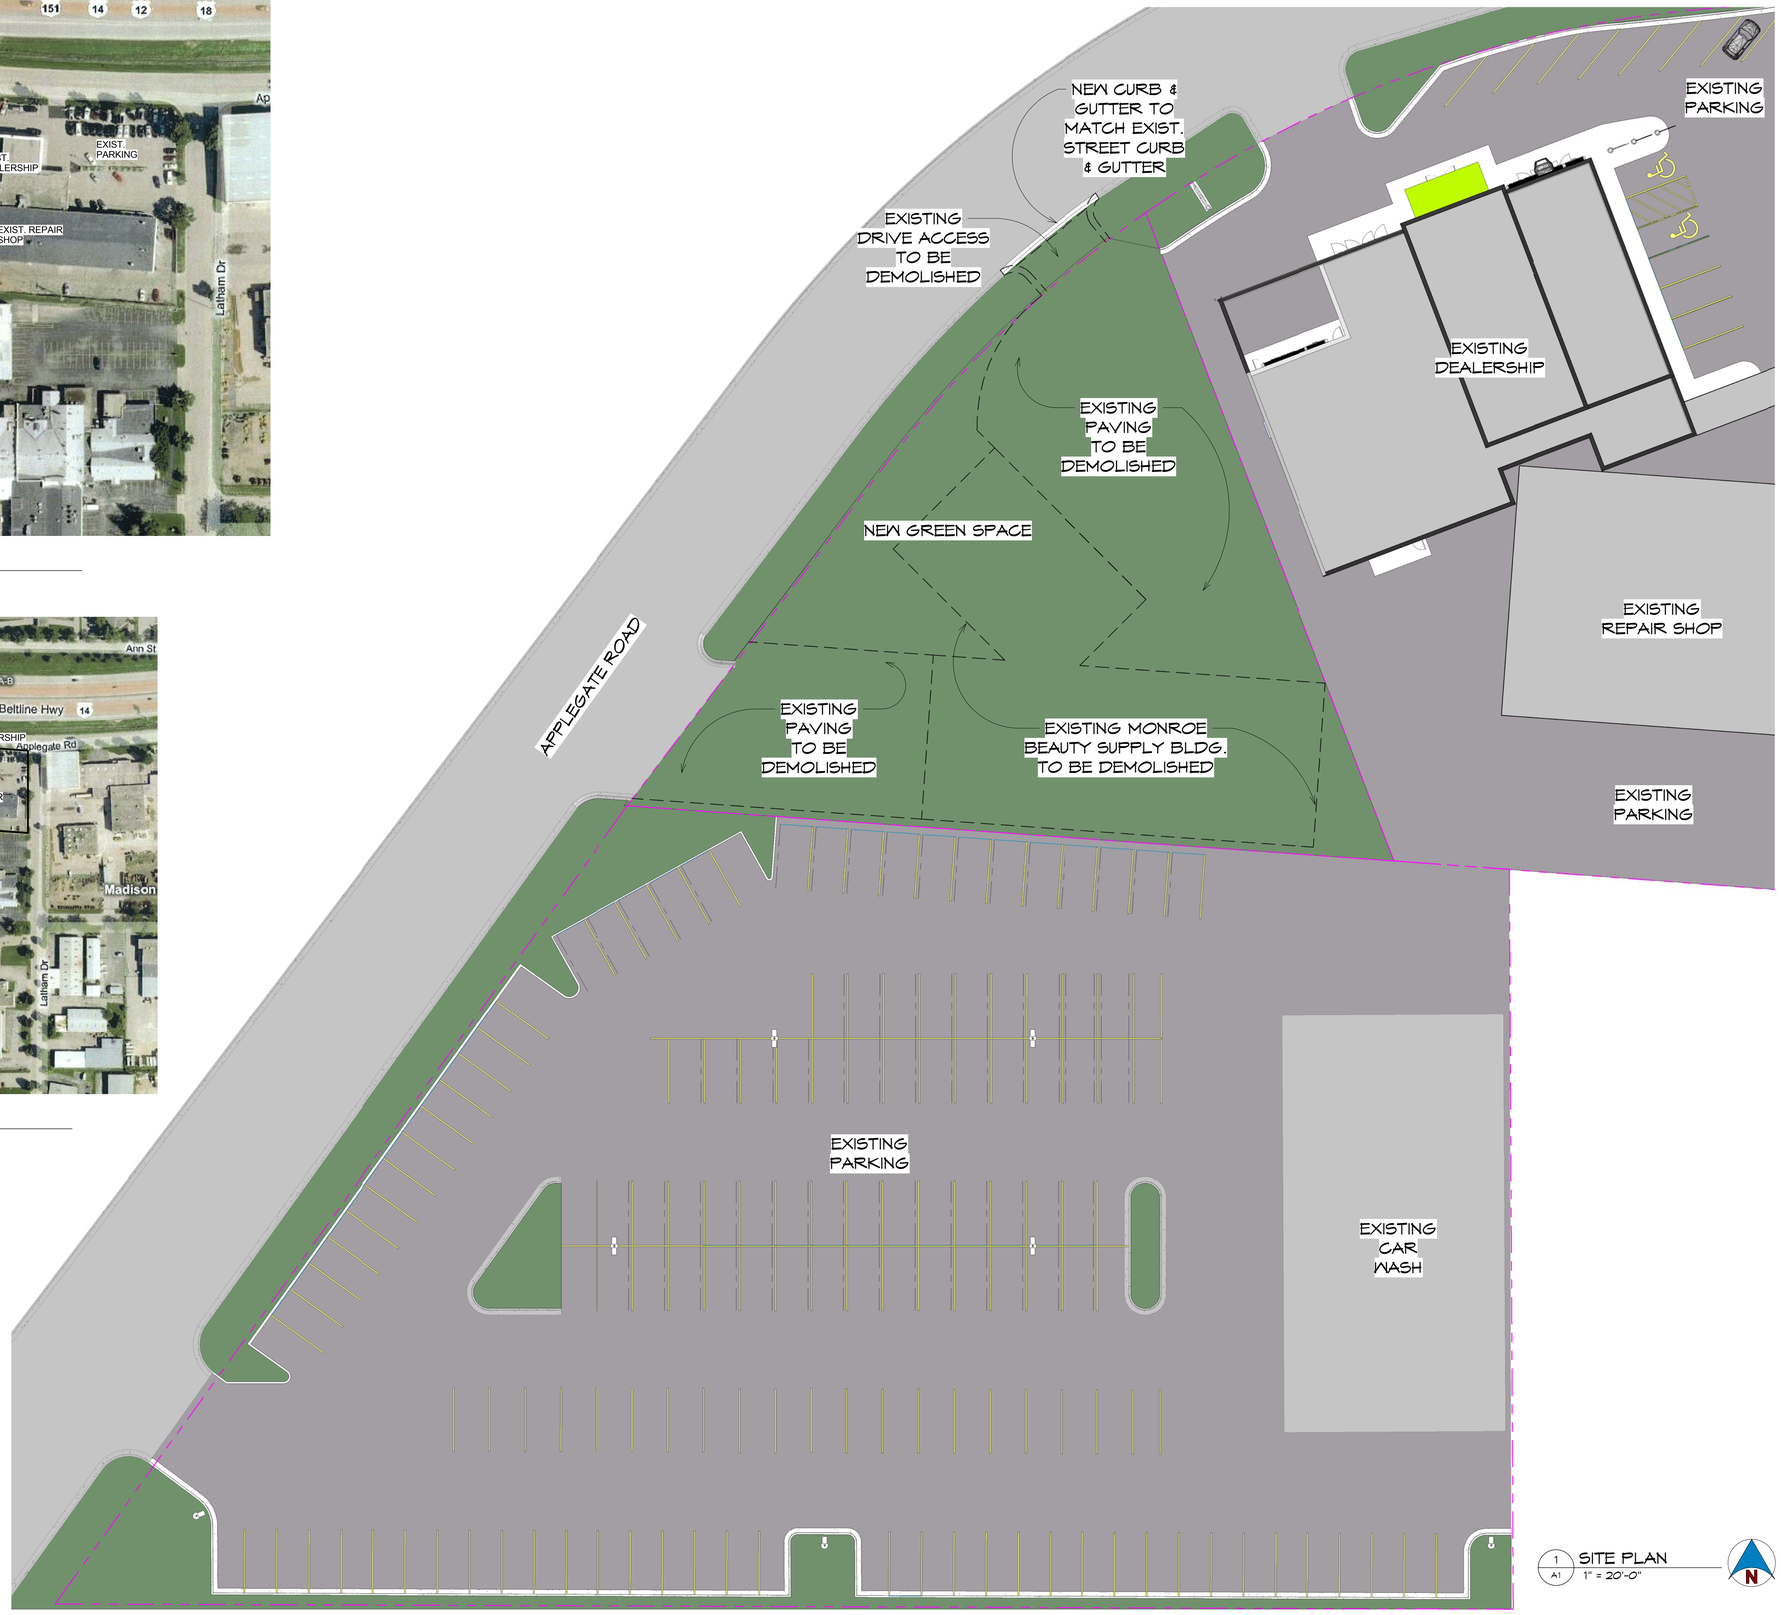

1 A1 SITE PLAN
1" = 20'-0"

Gries
Architectural Group Inc.
900 North Commercial Street
Neenah, Wisconsin 54956
Phone: 920-722-2445 Fax: 920-722-6605
www.griesarchitectural.com

©Copyright This Print/Computer File
Is The Exclusive Property Of
Gries Architectural Group, Inc.
Use Only For Purpose Which Loaned. Copying Or
Reproducing Is Prohibited. Return Upon Request.

A NEW SITE LAYOUT FOR:

BERGSTROM- FORMER MONROE BEAUTY SUPPLY

MADISON, WISCONSIN

date: 03/05/2010
job: 10-016
d. by: JJS, LCF
rev.: --

A1