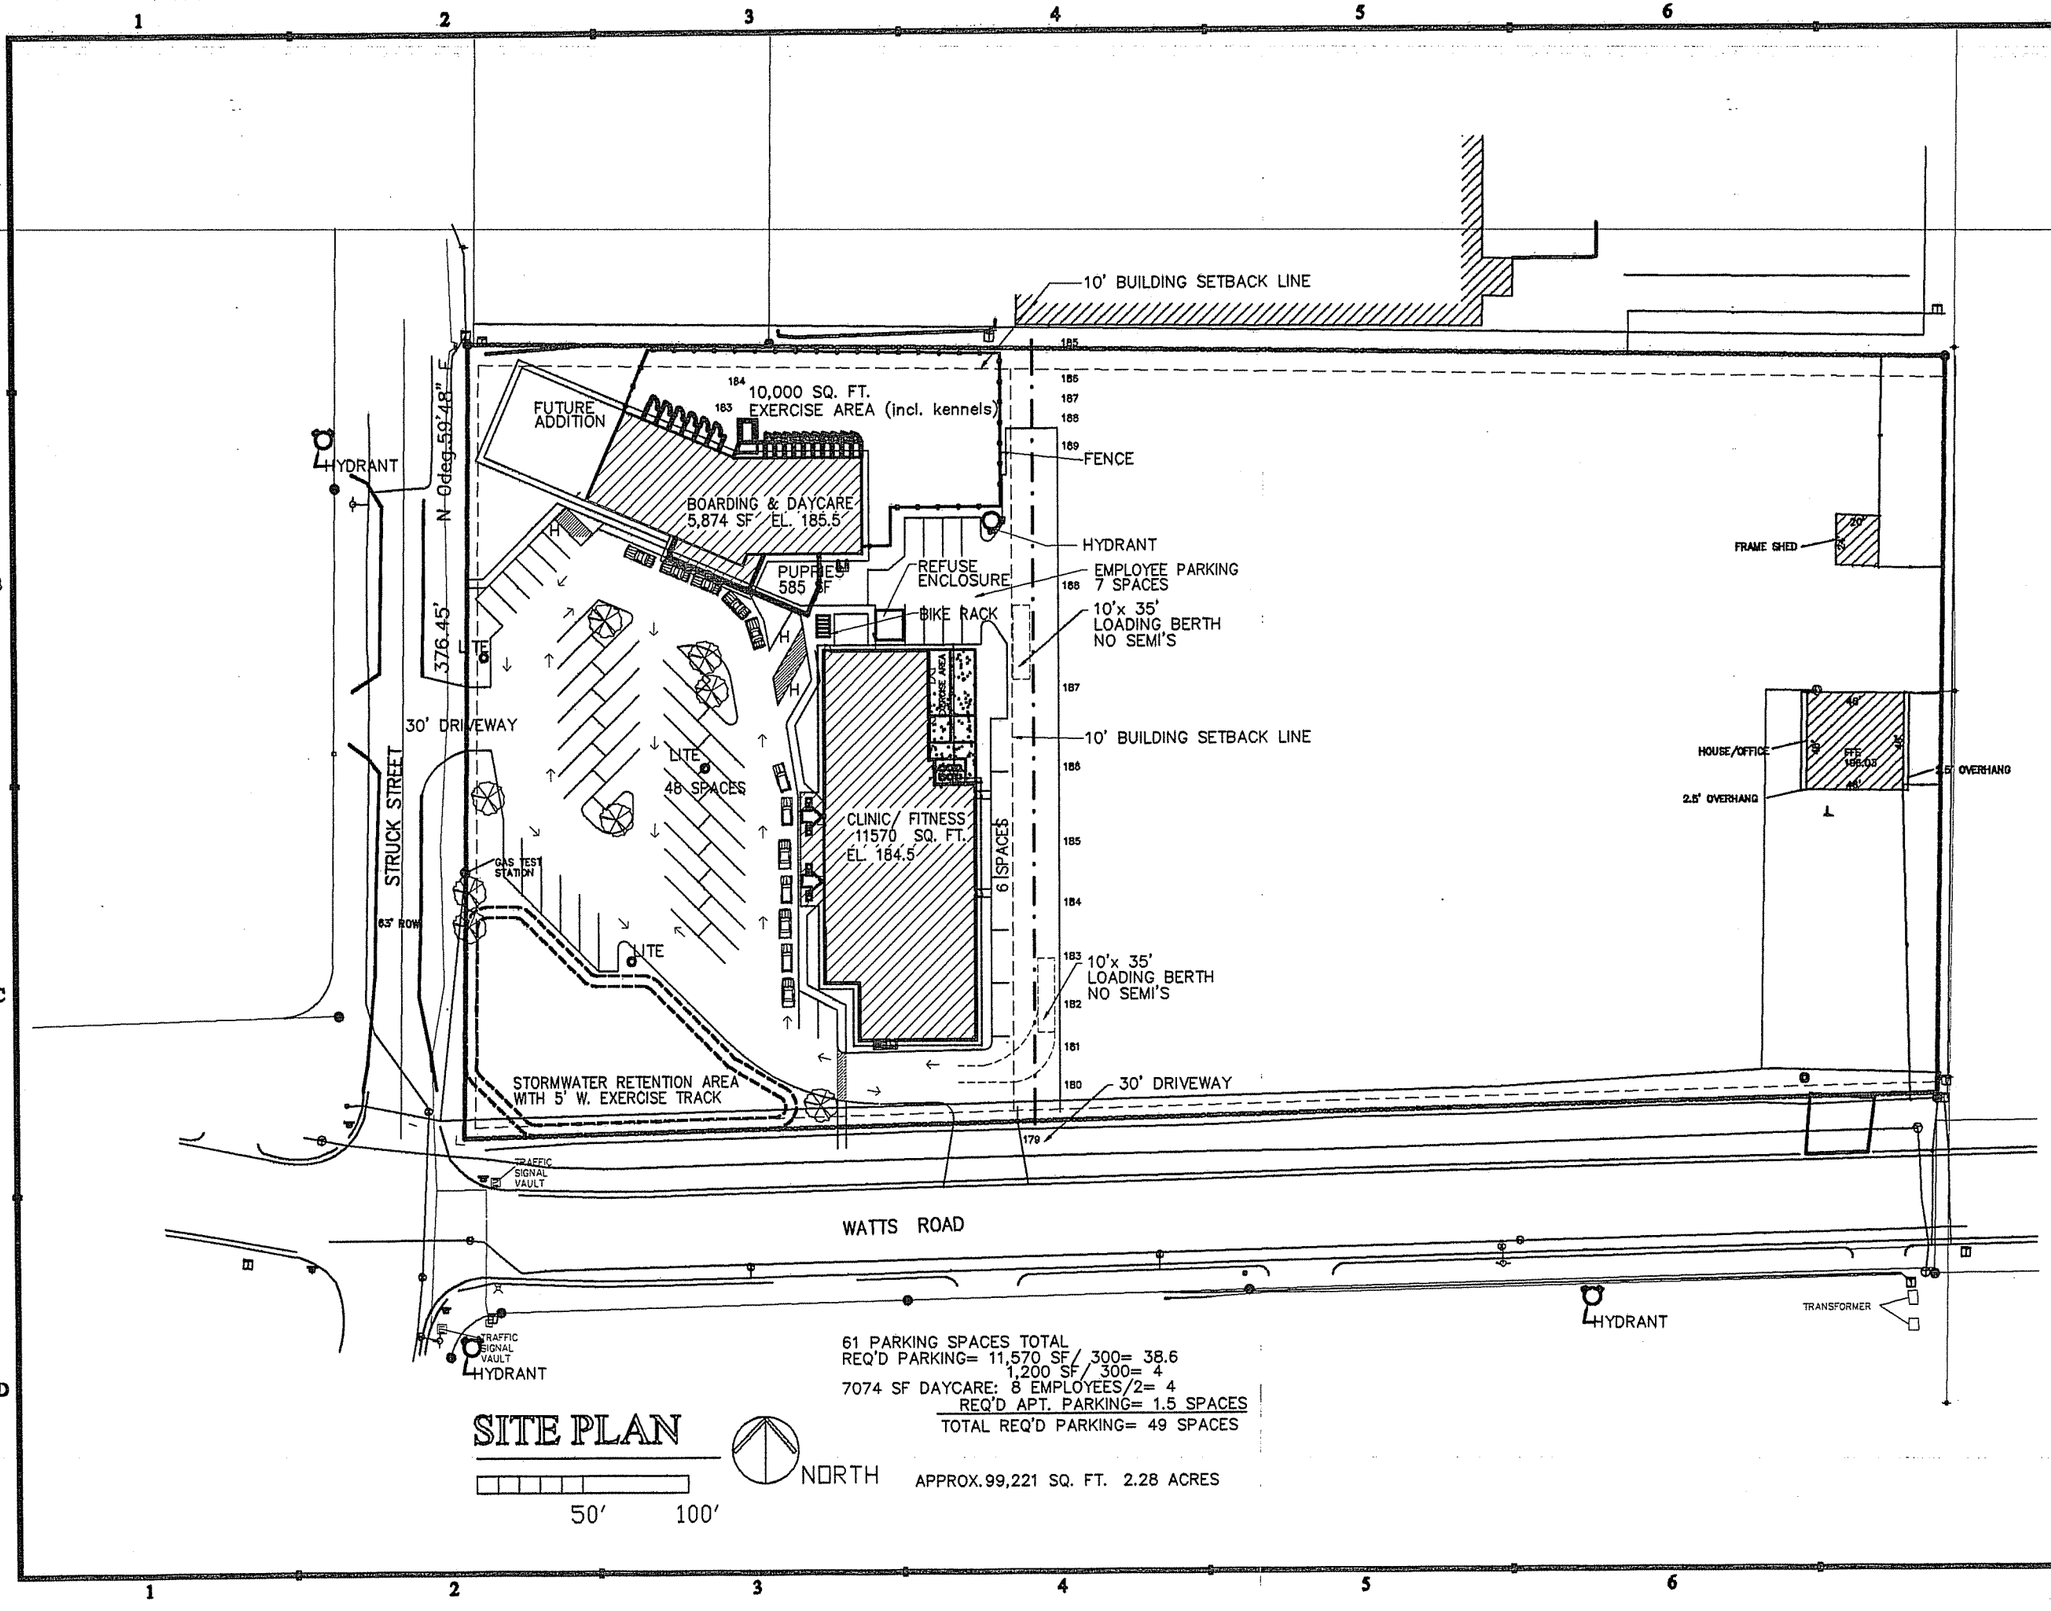

61 PARKING SPACES TOTAL
REQ'D PARKING= 11,570 SF / 300= 38.6
1,200 SF / 300= 4
7074 SF DAYCARE: 8 EMPLOYEES/2= 4
REQ'D APT. PARKING= 1.5 SPACES
TOTAL REQ'D PARKING= 49 SPACES

APPROX. 99,221 SQ. FT. 2.28 ACRES

SITE PLAN

NORTH

50' 100'

HILL MONTEVERDE ARCHITECT AIA

Westside Family Pet Clinic/ Club Bow Wow

Madison, Wisconsin

COMM. NO. 2440

ISSUED FOR DATE

SW1