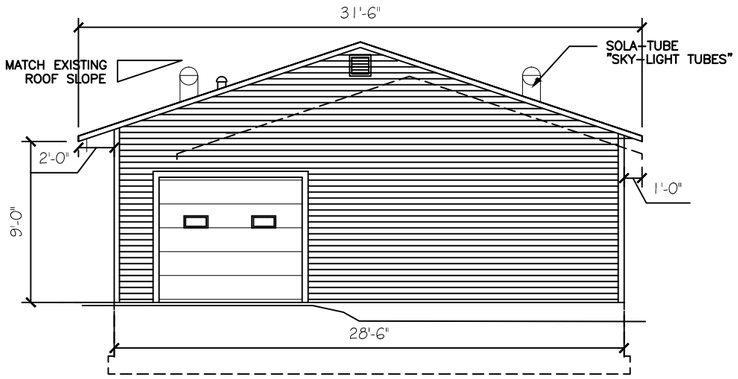

EAST ELEVATION

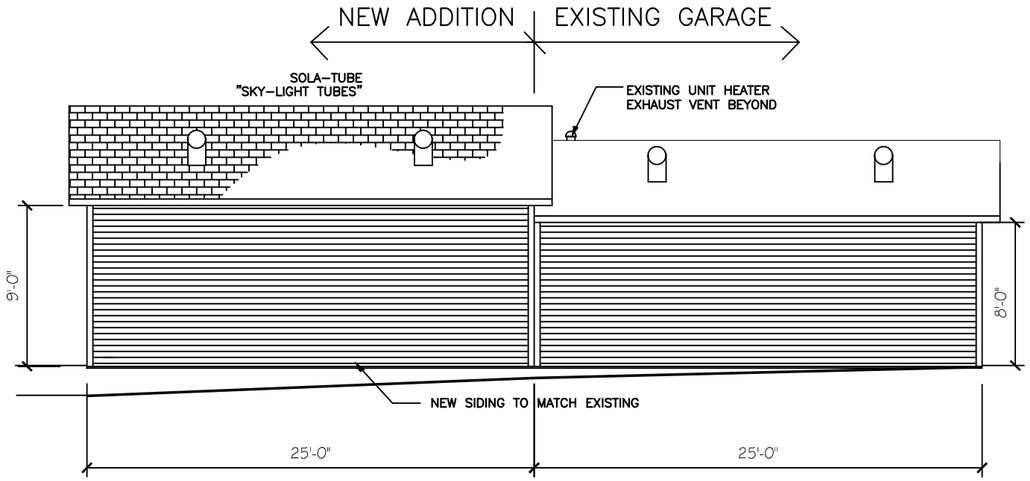

NORTH ELEVATION

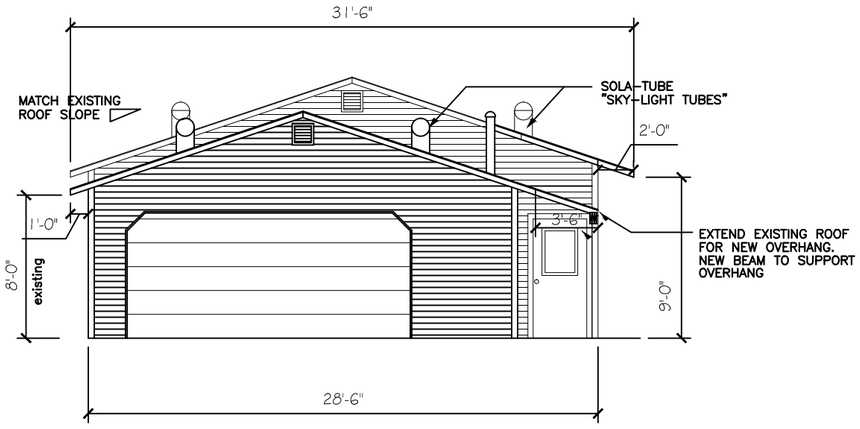

WEST ELEVATION

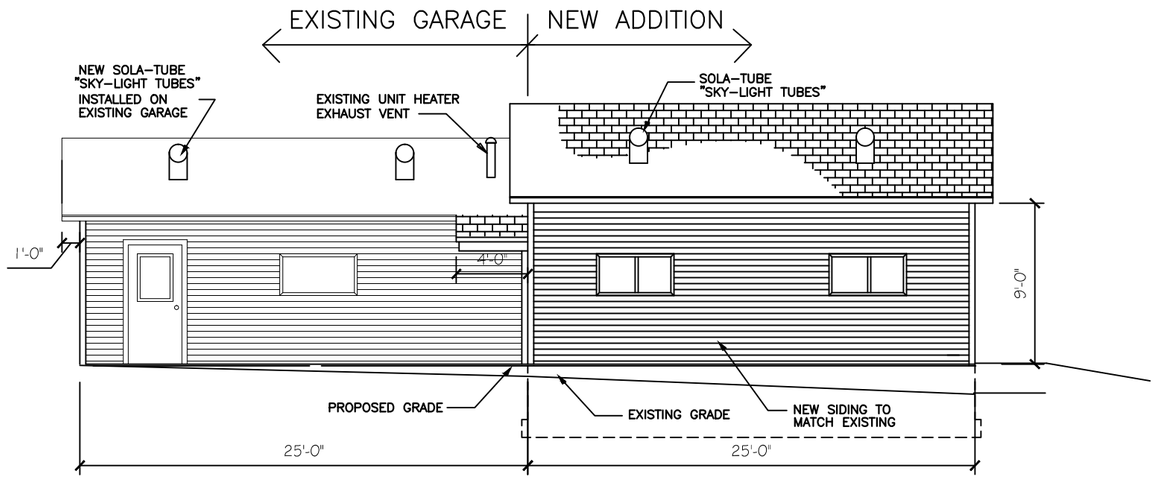

SOUTH ELEVATION

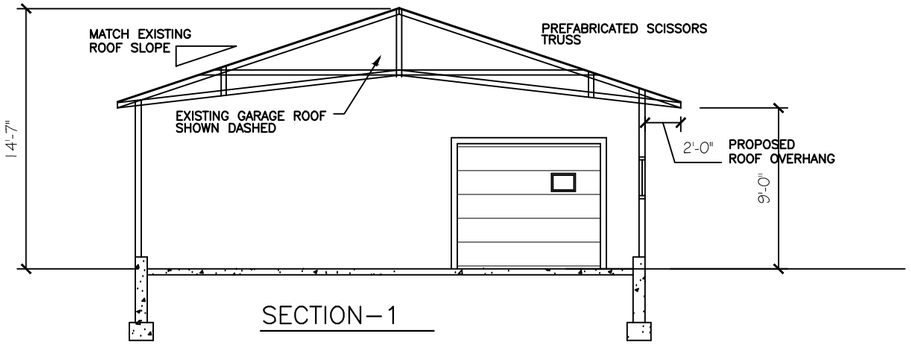

SECTION-1

GARAGE ADDITION

SCALE 1/8"=1'-0"

0' 10' 20'

5' 15

FIELD VERIFY ALL
DIMENSIONS AND
EXISTING CONDITIONS

RUEDEBUSCH DEVELOPMENT & CONSTRUCTION
DEVELOPMENT • CONSTRUCTION • BROKERAGE • CONSULTING
4605 DOVETAIL DRIVE MADISON, WI 53704
PHONE 608.249.2012 FAX 608.249.2032

NEW GARAGE ADDITION
729 PULLEY DRIVE
MADISON, WI

NO. REVISION: DATE:

SHEET TITLE:
ELEVATIONS &
BLDG. SECTION

JOB NUMBER:	Project Number
DESIGNED BY:	MW/DN
DRAWN BY:	MW
CHECKED BY:	DN
DATE:	6.18.2015

SHEET NO:

A-2

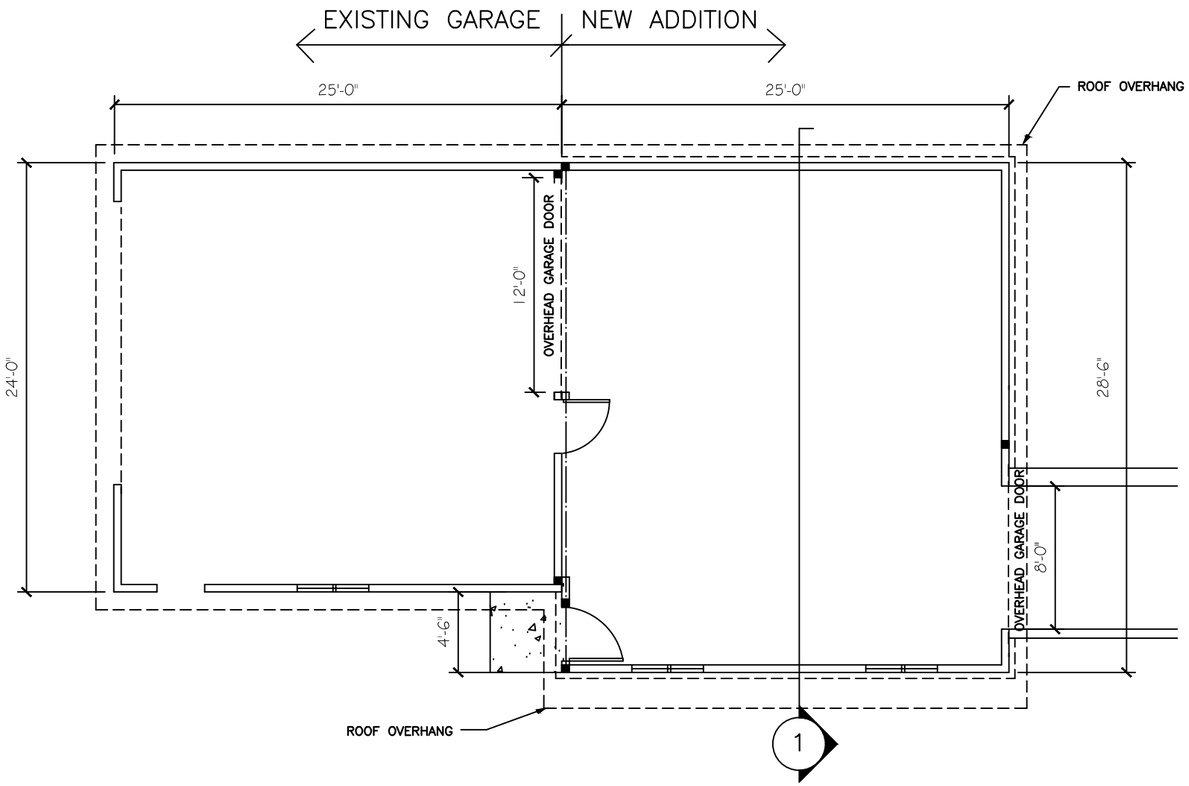

EXISTING = 600 S.F.
ADDITION = 712.5 S.F.
TOTAL = 1312.5

PLAN
SCALE 1/8"=1'-0"

FIELD VERIFY ALL
DIMENSIONS AND
EXISTING CONDITIONS

RUEDEBUSCH DEVELOPMENT & CONSTRUCTION
DEVELOPMENT • CONSTRUCTION • BROKERAGE • CONSULTING
4404 DONTAIL DRIVE MADISON, WI 53704
PHONE 608.249.8012 FAX 608.249.2932

NEW GARAGE ADDITION
729 PULLEY DRIVE
MADISON, WI

NO.	REVISION:	DATE:

SHEET TITLE:
FLOOR PLAN

JOB NUMBER:	Project Number
DESIGNED BY:	MW/DN
DRAWN BY:	MW
CHECKED BY:	DN
DATE:	6.18.2015

SHEET NO:
A-1

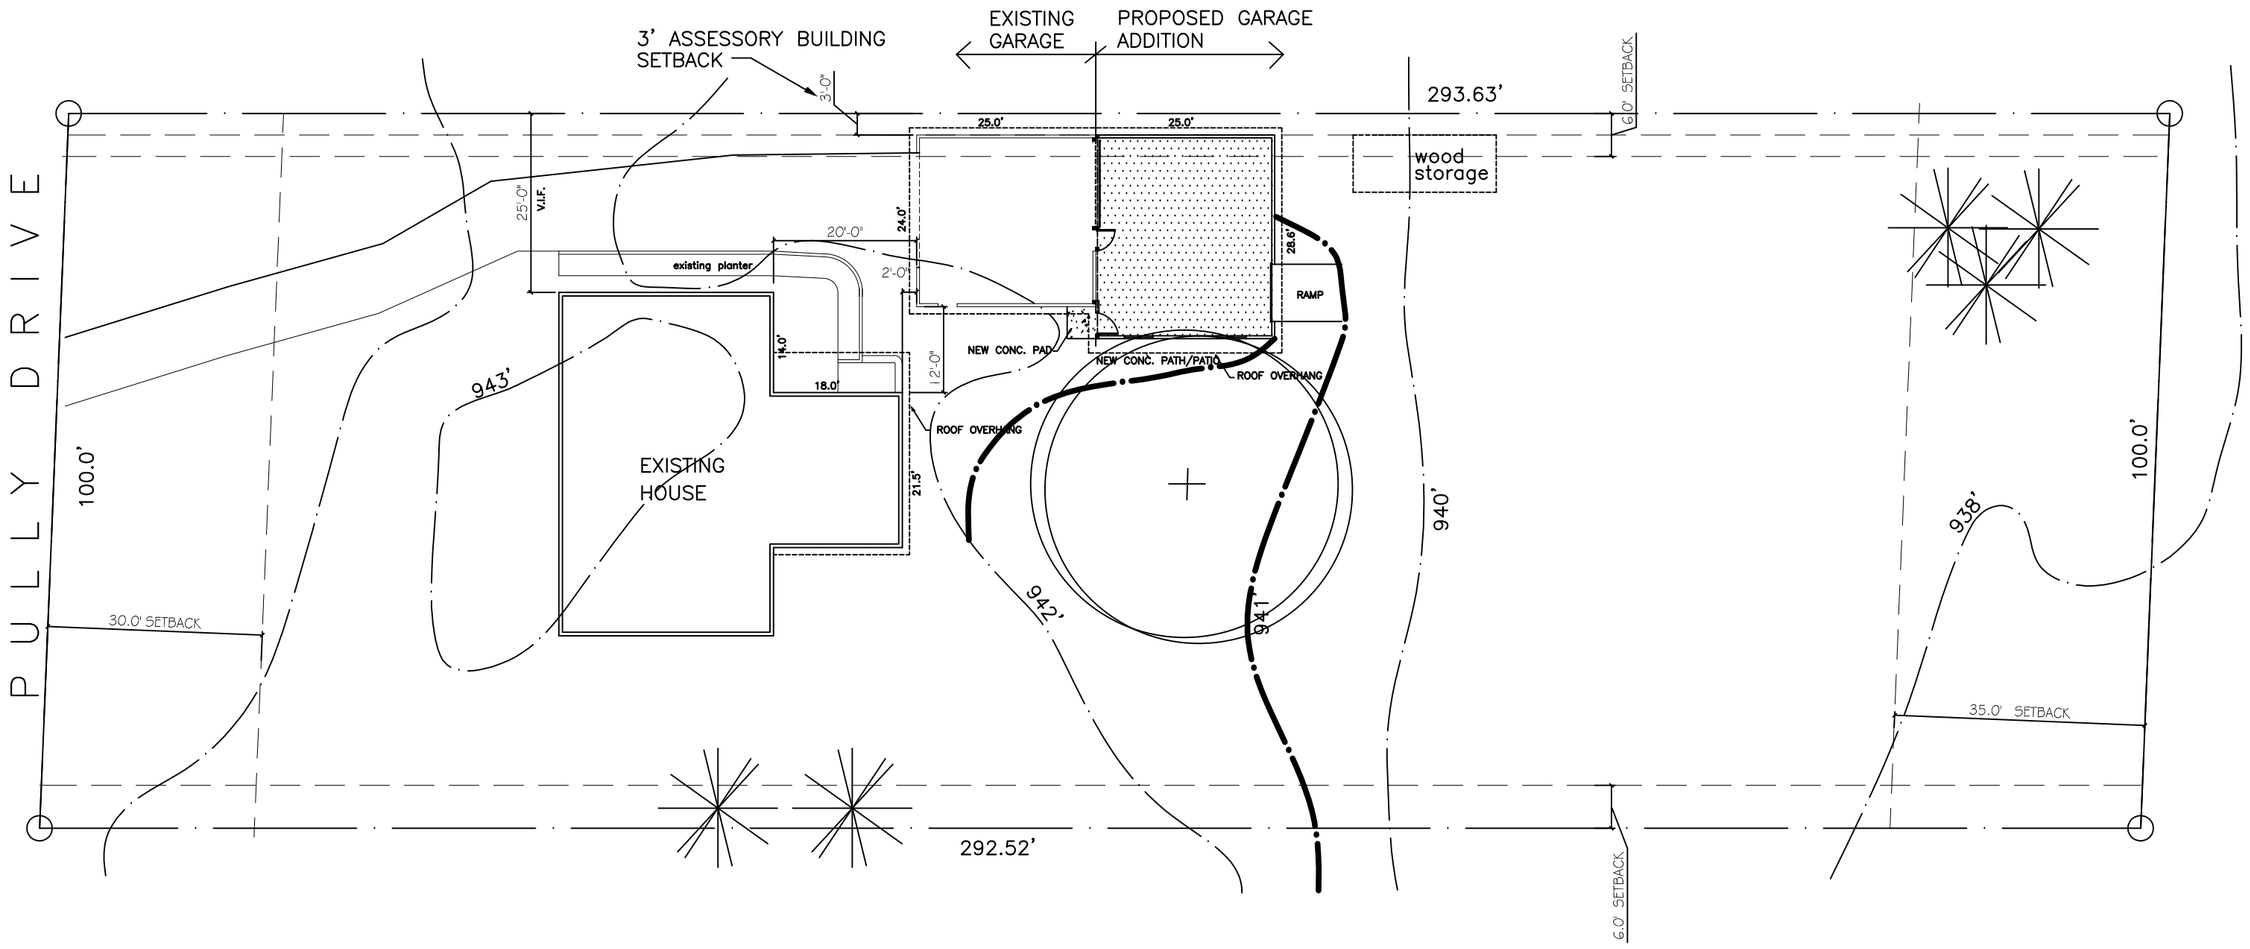

EXISTING GRADES

PROPOSED GRADES

SITE PLAN

PRELIMINARY

SCALE 1"=20'

NORTH

FIELD VERIFY ALL DIMENSIONS AND EXISTING CONDITIONS

EXISTING TREES TO REMAIN

RUEDEBUSCH DEVELOPMENT & CONSTRUCTION
DEVELOPMENT • CONSTRUCTION • BROKERAGE • CONSULTING
4605 DOVETAIL DRIVE MADISON, WI 53704
PHONE 608.249.2012 FAX 608.249.2032

NEW GARAGE ADDITION
729 PULLEY DRIVE
MADISON, WI

NO.	REVISION:	DATE:

SHEET TITLE:
SITE PLAN

JOB NUMBER:	Project Number
DESIGNED BY:	MW/DN
DRAWN BY:	MW
CHECKED BY:	DN
DATE:	6.18.2015

SHEET NO:

C-1