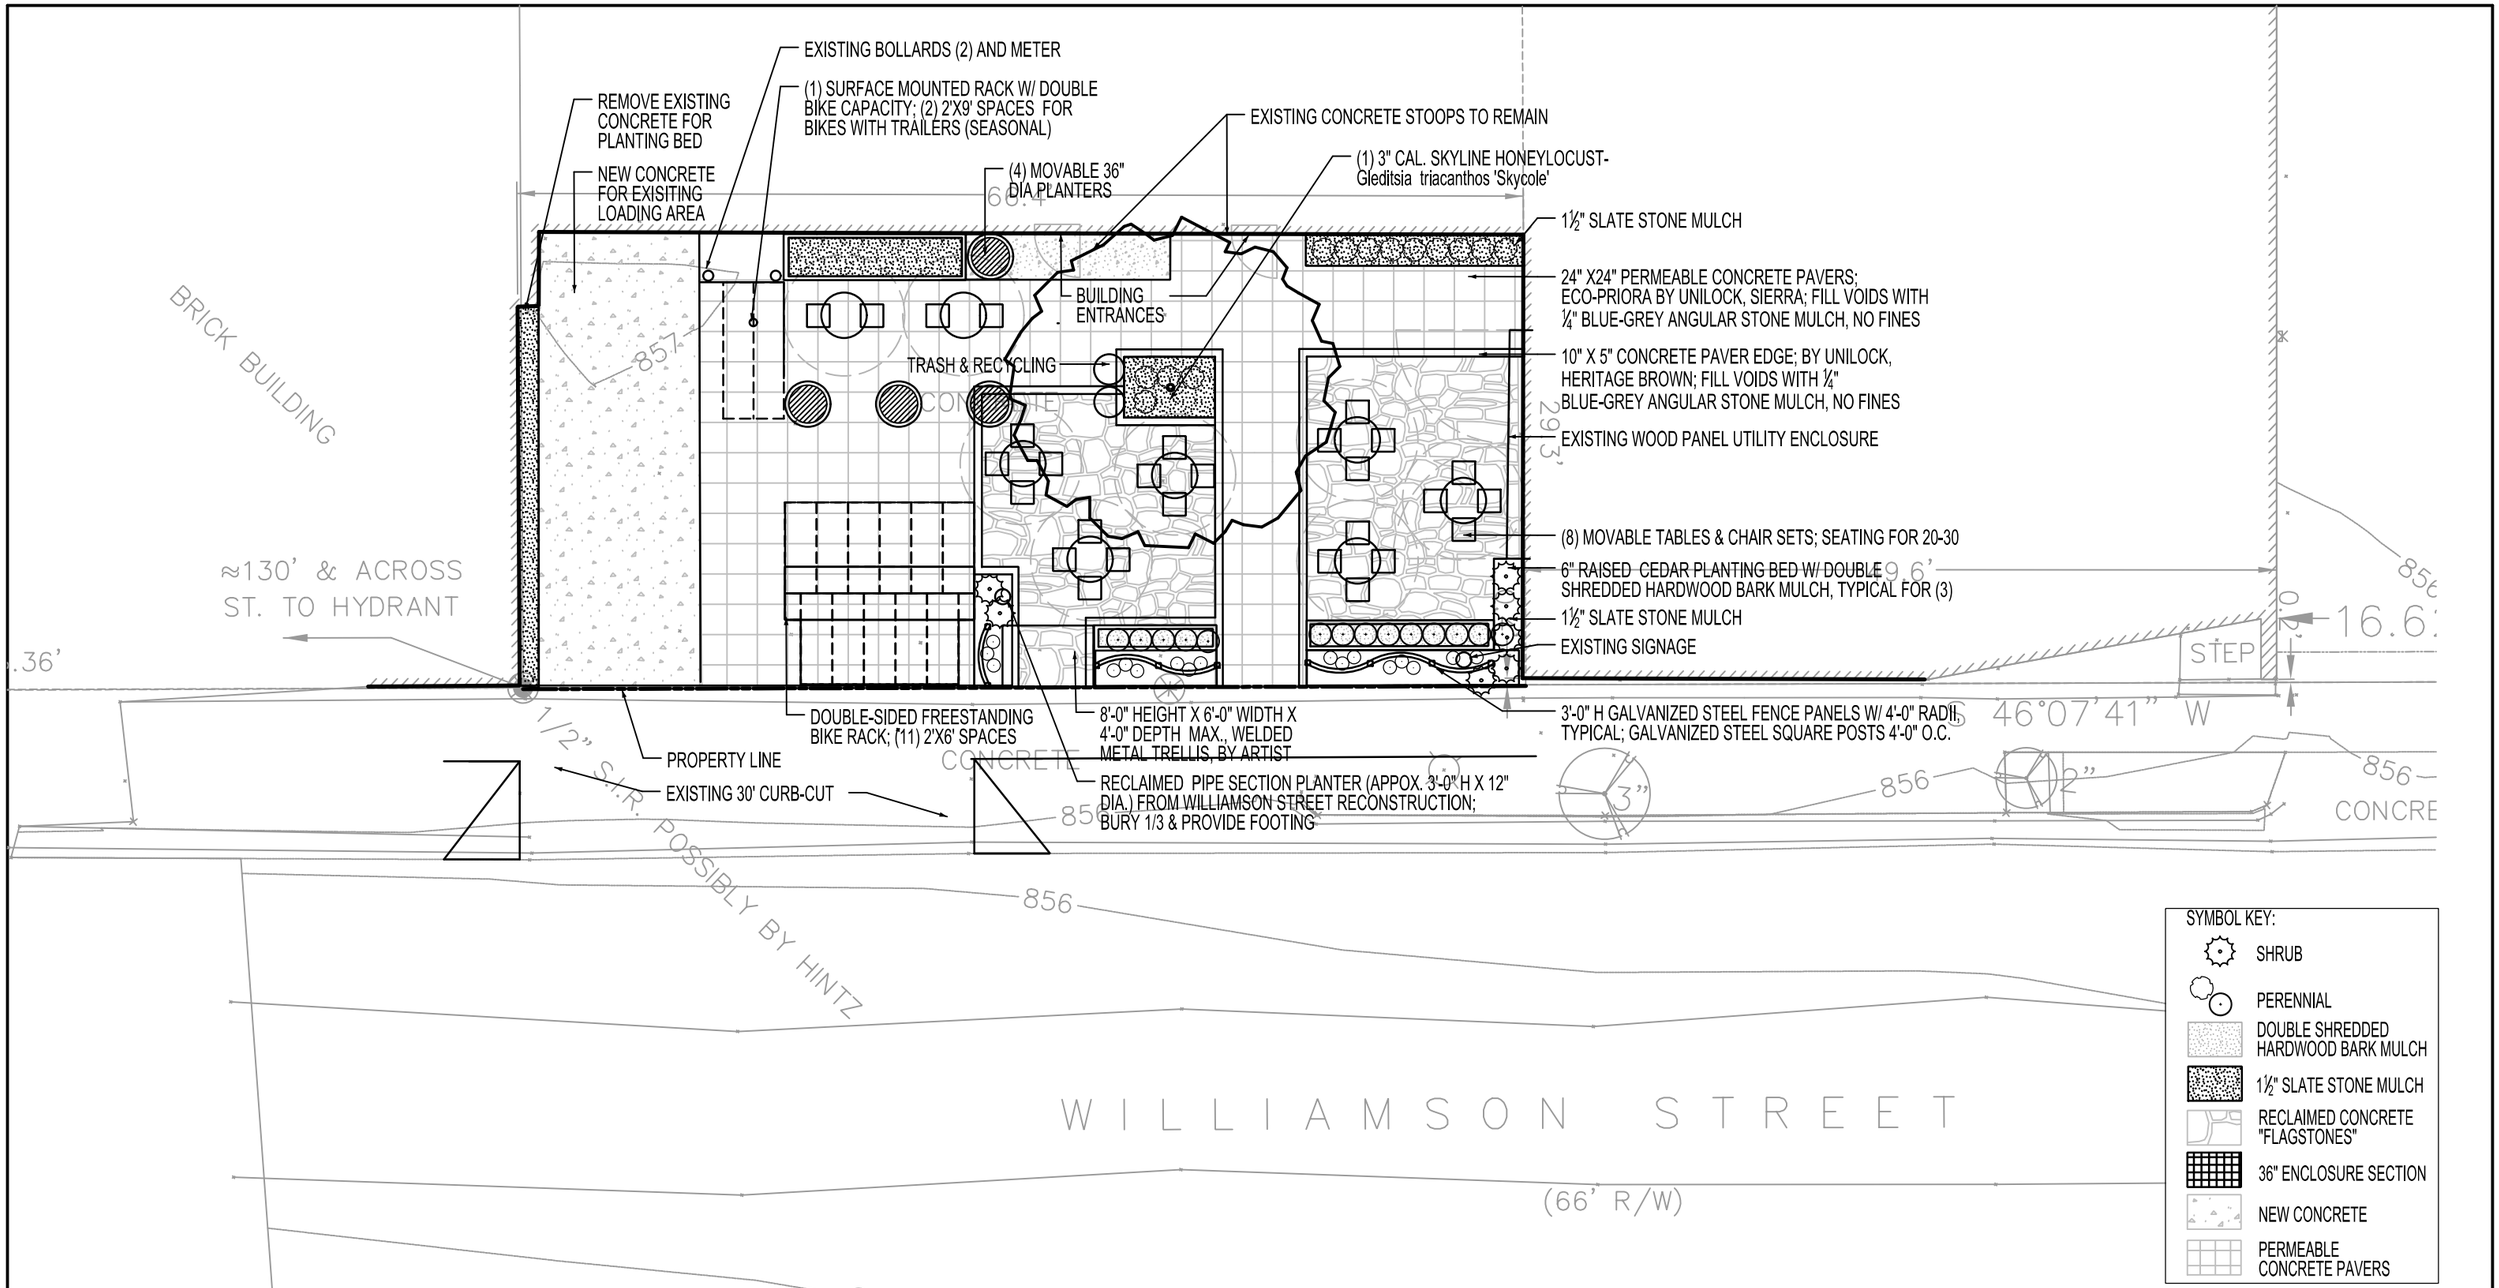


KEN SAIKI DESIGN INC
LANDSCAPE CONSULTANTS

SEASONAL SITE PLAN

# 916 WILLIAMSON STREET
## MADISON SOURDOUGH CO.
MADISON, WI

NORTH

0' 5' 10' 15'

Scale 1" = 10'-0"

| | |
|---|---|
| Date Issued | 2/8/2012 |
| SHEET # | L101 |

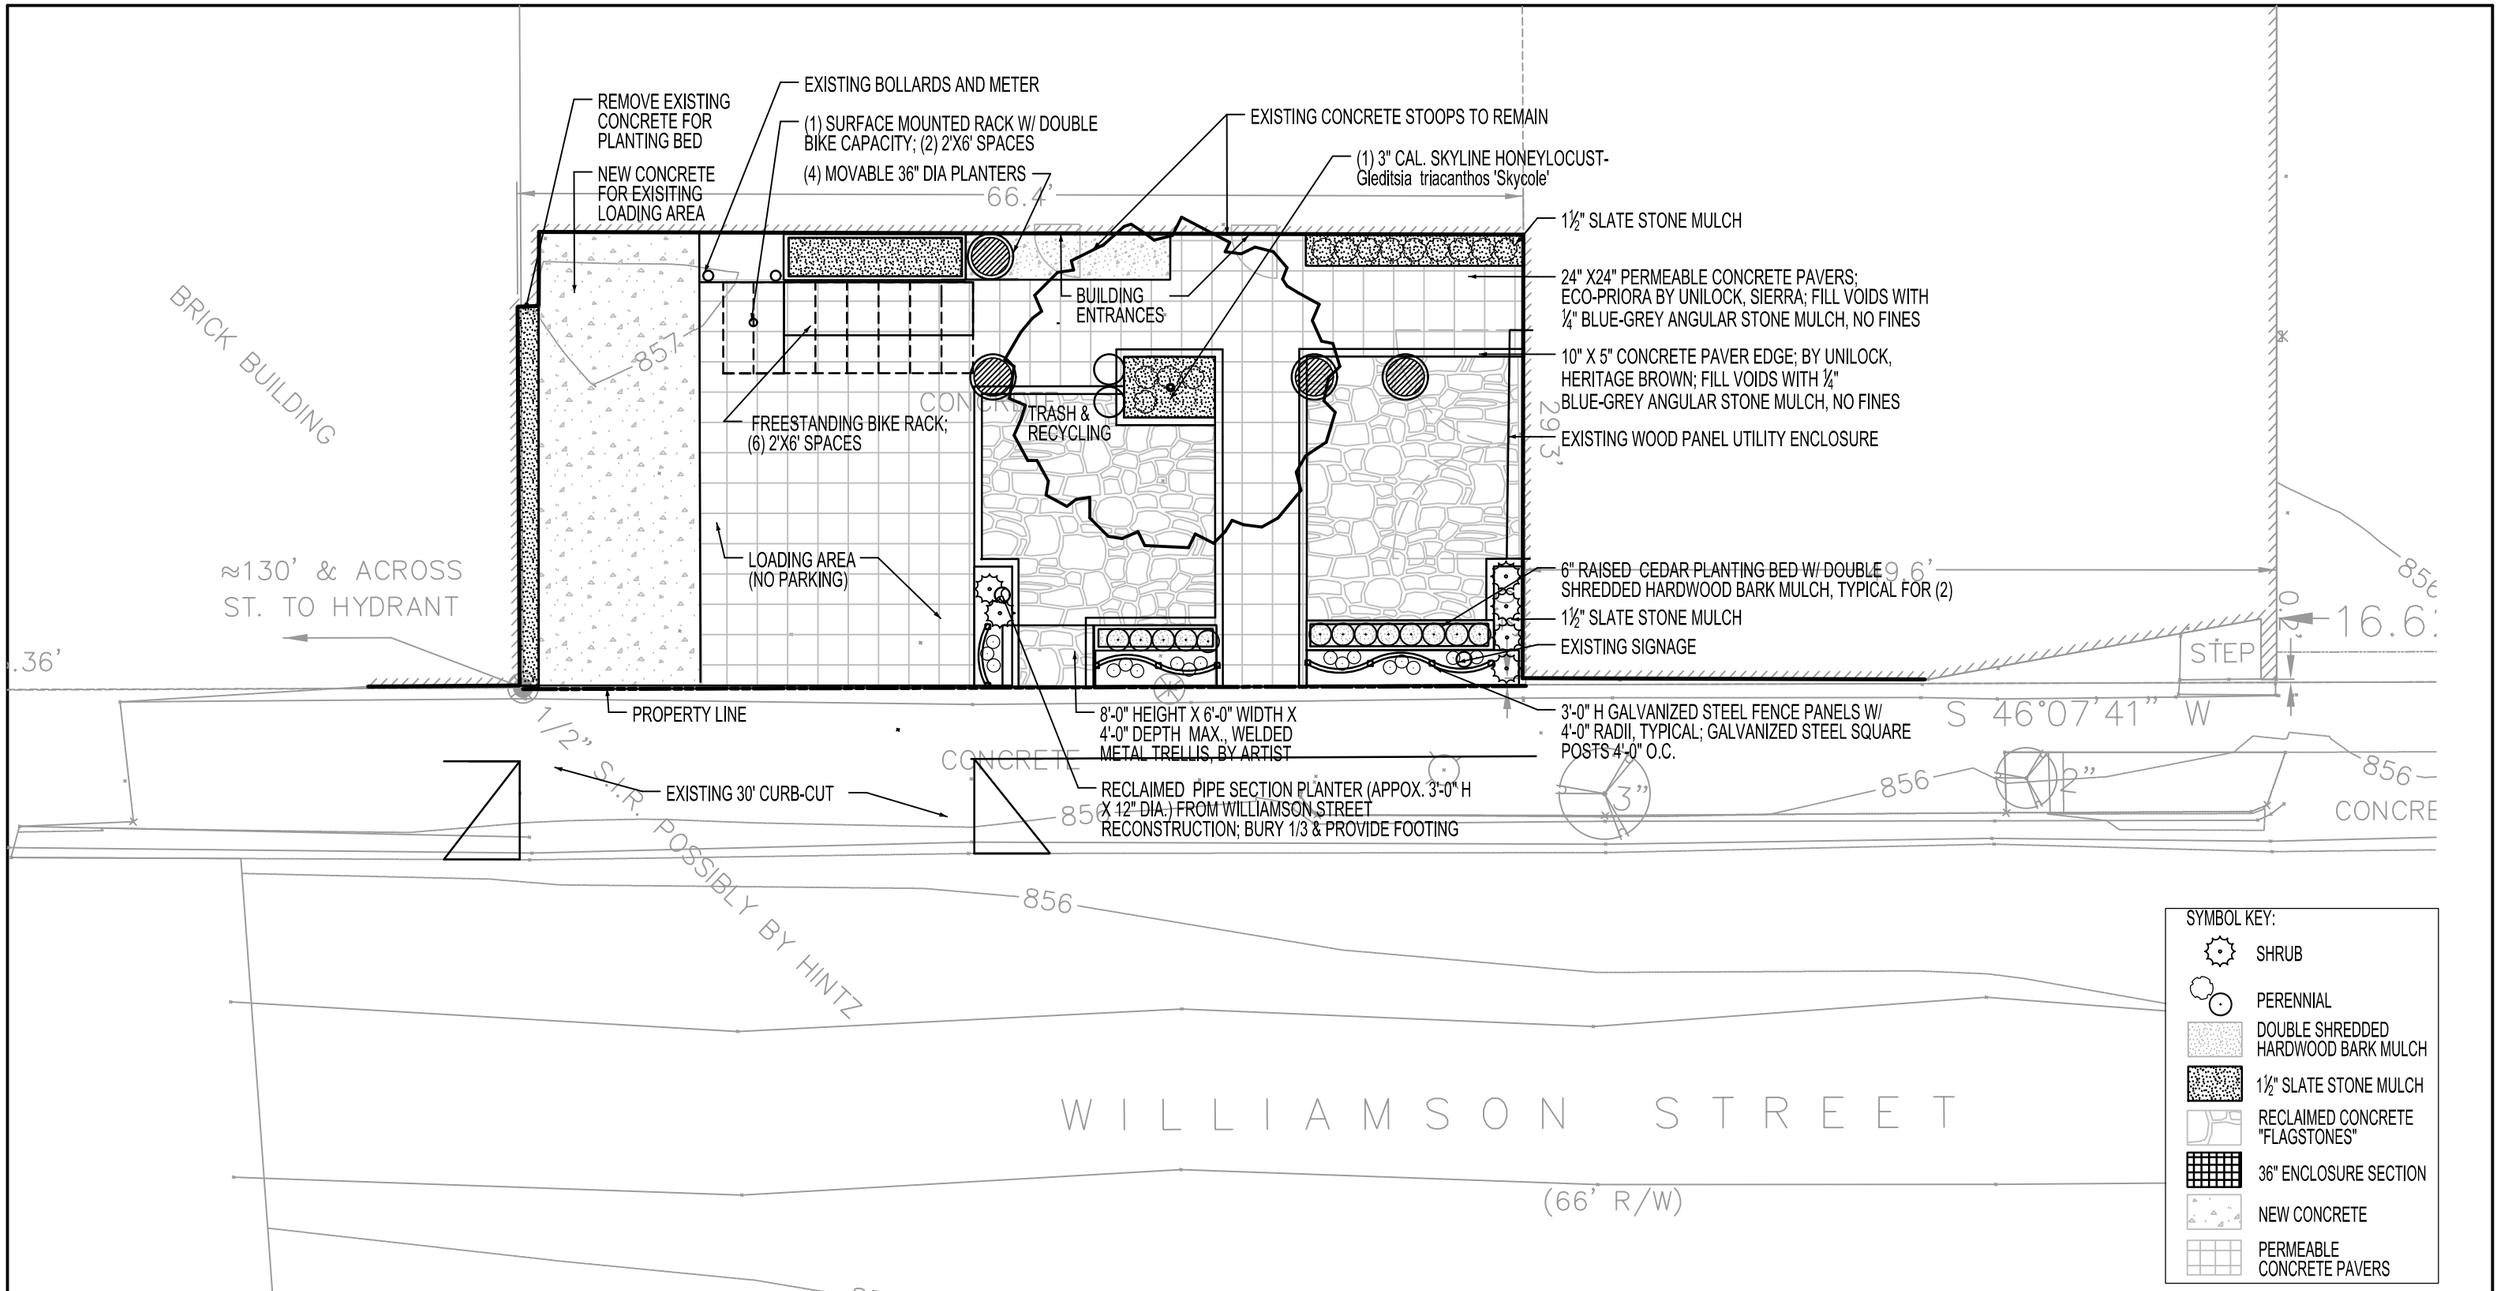


KEN SAIKI DESIGN INC
LANDSCAPE CONSULTANTS

SITE PLAN

# 916 WILLIAMSON STREET
## MADISON SOURDOUGH CO.
MADISON, WI

NORTH

0' 5' 10' 15'

Scale 1" = 10'-0"

| | |
|---|---|
| Date Issued | 2/8/2012 |
| SHEET # | L100 |

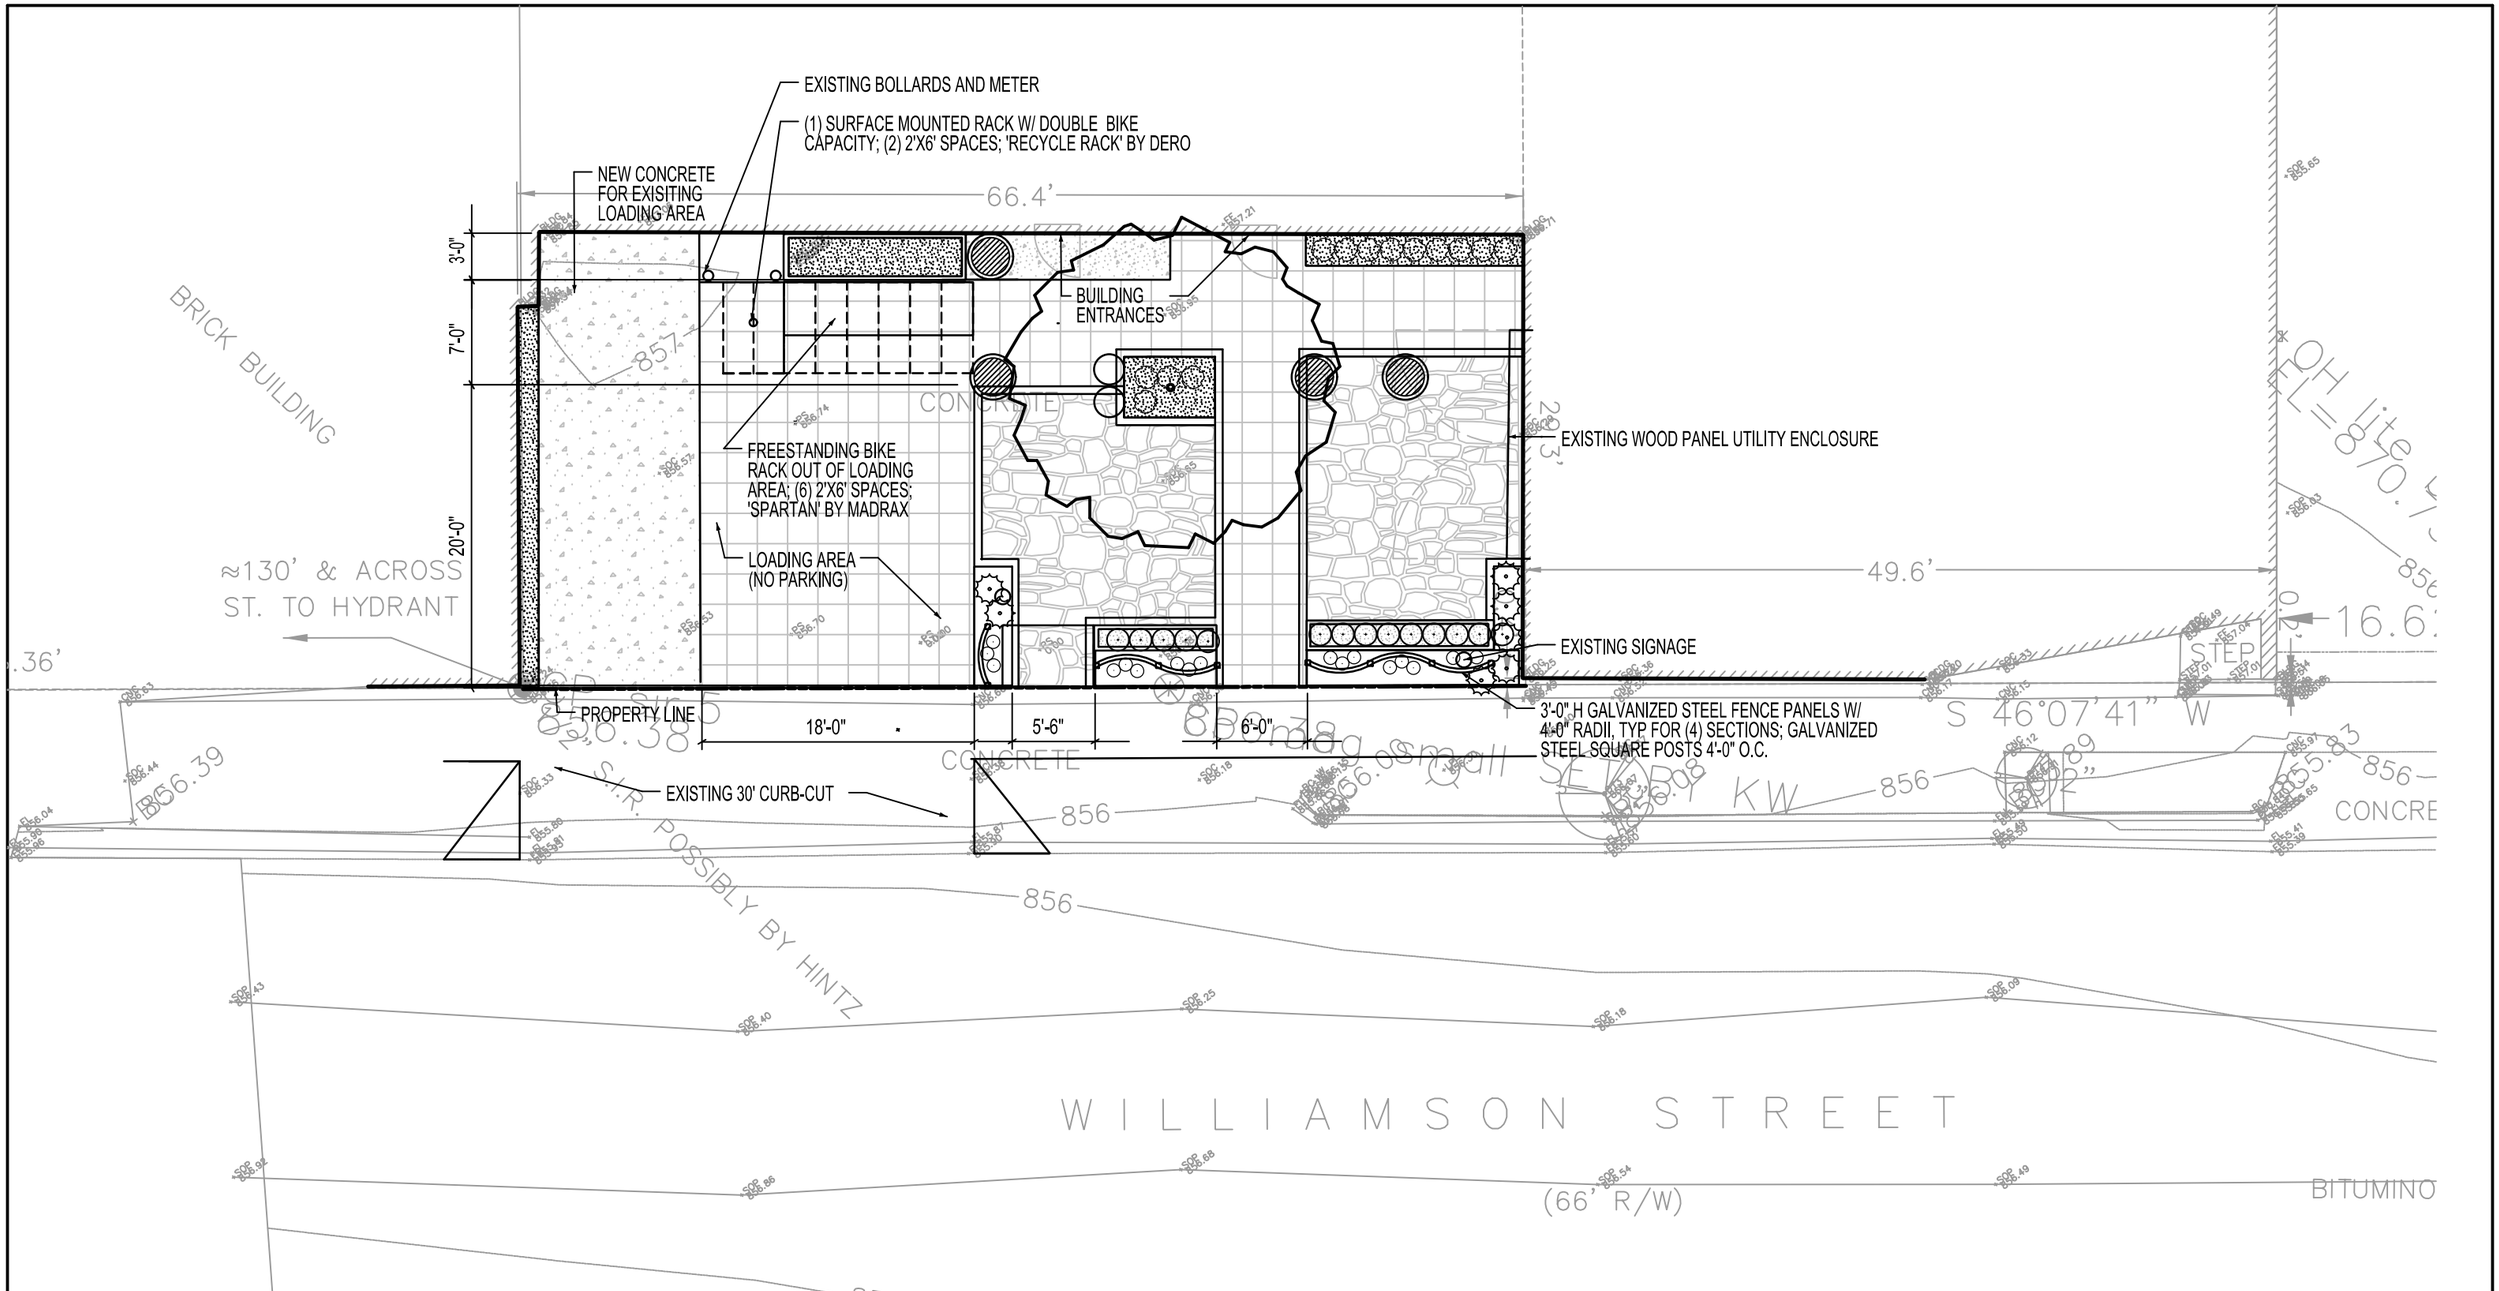


KEN SAIKI DESIGN INC
LANDSCAPE CONSULTANTS

SITE LAYOUT PLAN

# 916 WILLIAMSON STREET
## MADISON SOURDOUGH CO.
MADISON, WI

NORTH

0' 5' 10' 15'

Scale 1" = 10'-0"

| | |
|---|---|
| Date Issued | 2/8/2012 |
| SHEET # | L200 |