

CITY OF MADISON

CITY ENGINEERING DIVISION

DEPARTMENT OF PUBLIC WORKS

PLAN OF PROPOSED IMPROVEMENT

INDEX OF SHEETS

SHEET NO.	TITLE
1	DETAILED LINING LIMITS
D1	SHERMAN AVE PLANS
P1	FORDEM AVE PLANS
P2	HOFFMAN ST PLANS
P3	WRIGHT ST PLANS
P4-P6	OLIN AVE PLANS
P7	LEXINGTON AVE PLANS
P8	ADVANCED RD PLANS
P9	

CIPP WET LINING REHAB OF SANITARY SEWERS – 2016

CITY PROJECT NO. 10800

CITY CONTRACT NO. 7834

PUBLIC IMPROVEMENT PROJECT
APPROVED




MARCH 15, 2016

BY THE COMMON COUNCIL
OF MADISON, WISCONSIN

PUBLIC IMPROVEMENT DESIGN
APPROVED BY:

Philly Park 10-7-16
City Engineer Date

SANITARY & STORM SEWER
DESIGNED BY:

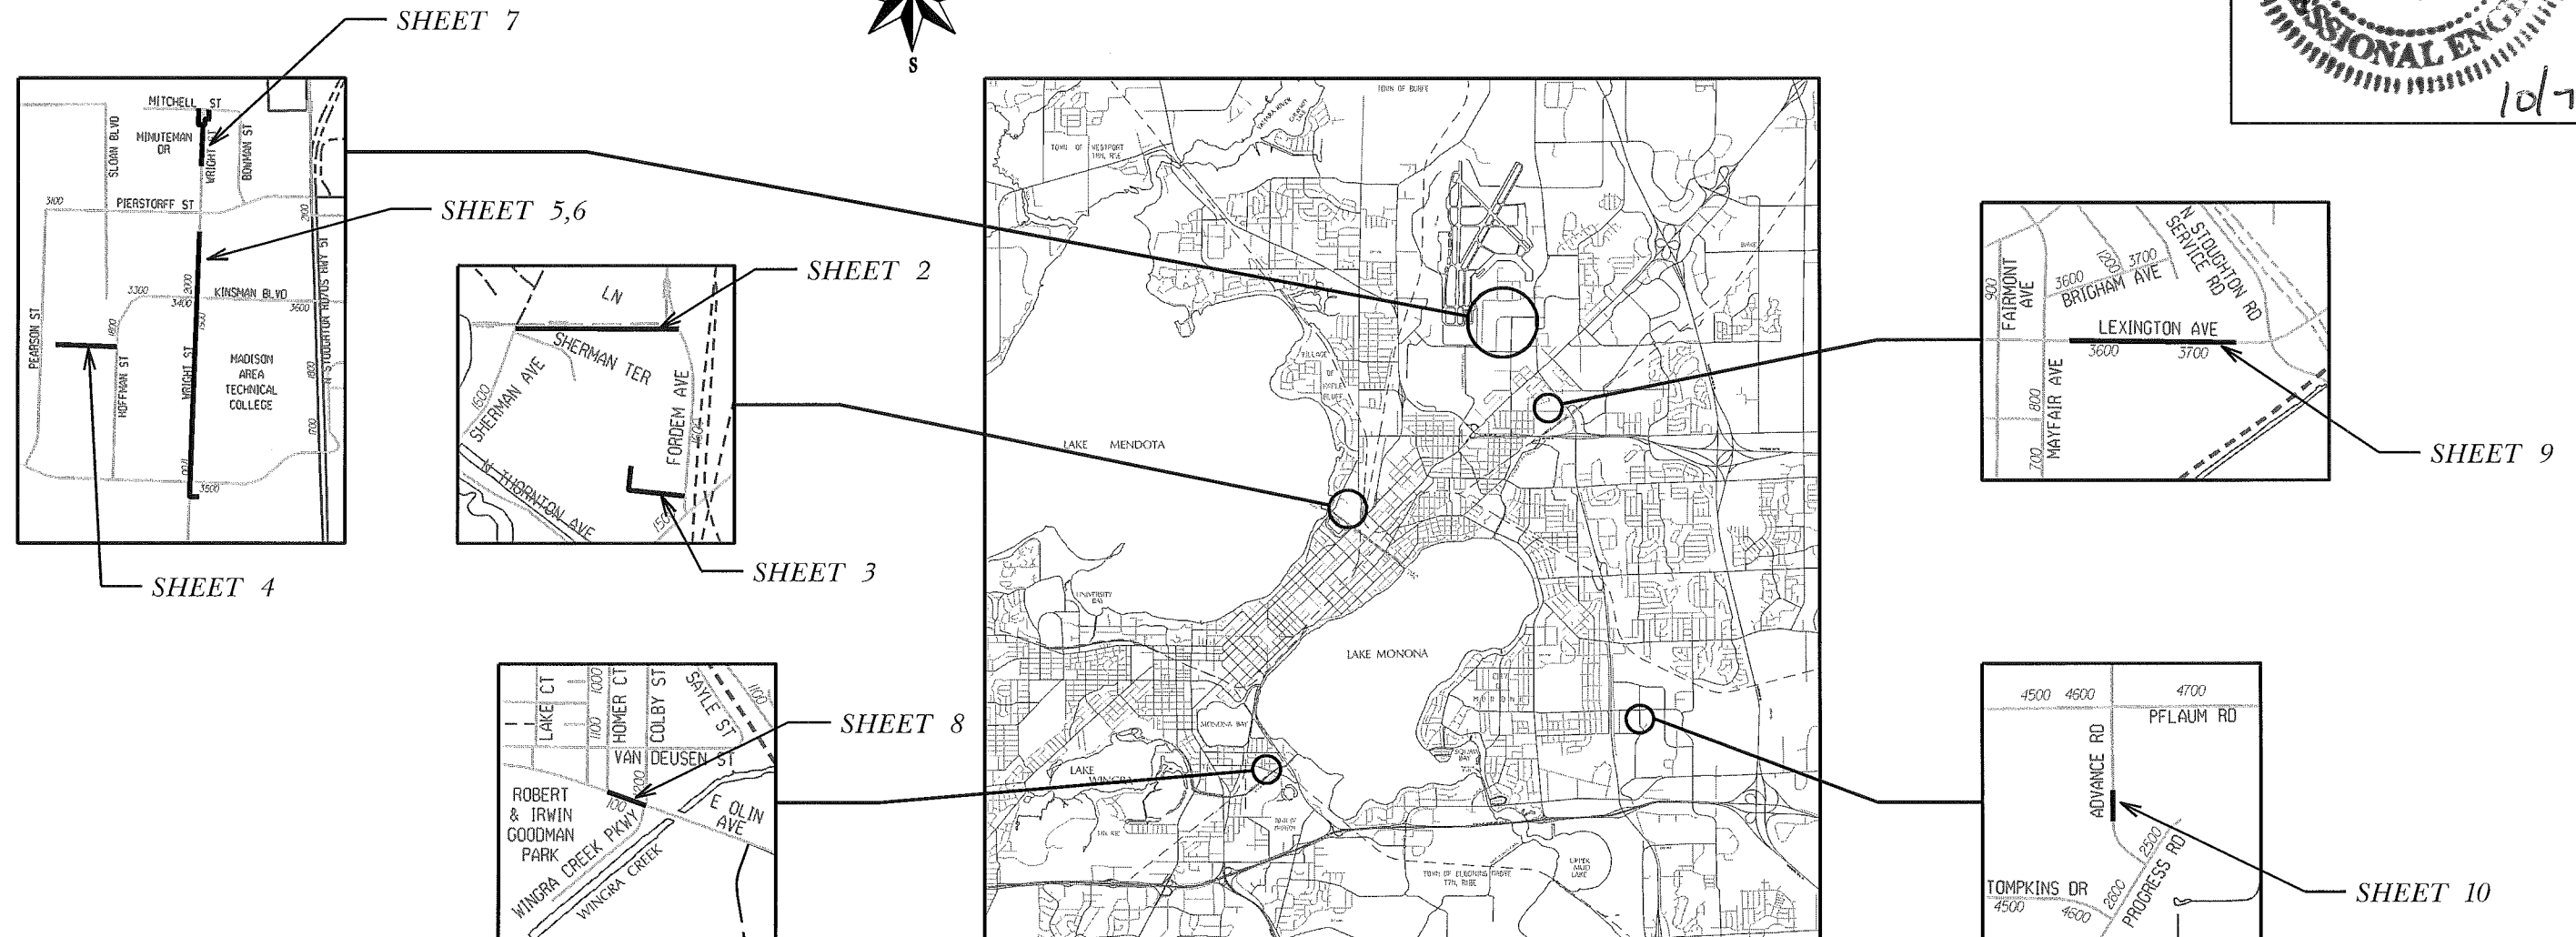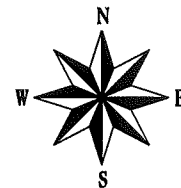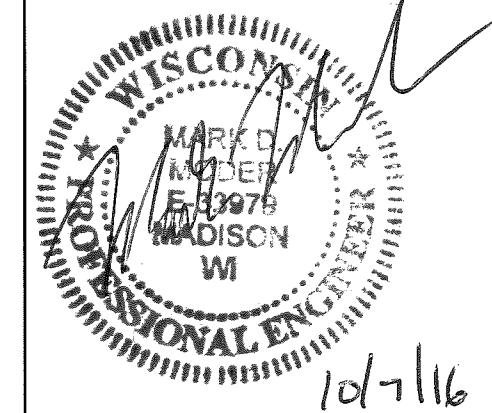

PLOT SCALE:

PLOT NAME:


REV. DATE:


ORIGINATOR: CITY OF MADISON, STREETS DIVISION

CIPP WET LINING REHAB OF SANITARY SEWERS – 2016
DETAILED LINING LIMITS

SANITARY SEWER

STREET	U.S. STRUCT.	D.S. STRUCT.	DIA (IN)	LENGTH (LF)	MATERIAL	LATERALS	SHEET
SHERMAN EASE.	SAS 5441-008	SAS 5441-007	10	138	VP	0	1
SHERMAN EASE.	SAS 5441-007	SAS 5441-006	10	73	VP	0	1
SHERMAN EASE.	SAS 5441-006	SAS 5441-005	10	200	VP	2	1
SHERMAN EASE.	SAS 5441-005	SAS 5441-004	10	96	VP	1	1
SHERMAN EASE.	SAS 5441-004	SAS 5441-003	10	164	VP	1	1
SHERMAN EASE.	SAS 5441-003	SAS 5441-002	10	128	VP	0	1
SHERMAN EASE.	SAS 5441-002	SAS 5441-001	10	152	VP	0	1
SHERMAN EASE.	SAS 5441-001	SAS 5540-005	10	194	VP	0	1
FORDEM AVE	SAS 5442-003	SAS 5442-001	8	115	ABS	0	2
FORDEM AVE	SAS 5442-001	SAS 5442-002	8	193	ABS	0	2
FORDEM AVE	SAS 5442-002	SAS 5441-004	8	132	ABS	0	2
HOFFMAN EASE.	SAS 6029-004	SAS 6129-001	8	305	VP	0	3
HOFFMAN EASE.	SAS 6129-001	SAS 6129-002	8	96	VP	1	3
HOFFMAN EASE.	SAS 6129-002	SAS 6129-003	8	250	VP	0	3
WRIGHT ST	SAS 6130-008	SAS 6130-007	18	260	VP	0	4
WRIGHT ST	SAS 6130-007	SAS 6130-006	18	204	VP	0	4
WRIGHT ST	SAS 6130-006	SAS 6131-007	18	333	VP/PVC	0	4
WRIGHT ST	SAS 6131-005	SAS 6131-007	8	231	VP	0	4
WRIGHT ST	SAS 6231-001	SAS 6131-005	8	180	VP	0	4
WRIGHT ST	SAS 6128-009	SAS 6128-010	12	260	VP	0	5
WRIGHT ST	SAS 6128-010	SAS 6128-011	15	139	VP	0	5
WRIGHT ST	SAS 6128-011	SAS 6129-006	15	224	VP	0	5
WRIGHT ST	SAS 6129-006	SAS 6129-007	18	305	VP	0	5
WRIGHT ST	SAS 6129-007	SAS 6129-008	18	261	VP	0	5
WRIGHT ST	SAS 6129-008	SAS 6129-010	18	138	VP	0	5
WRIGHT ST	SAS 6129-010	SAS 6130-009	18	224	VP	0	5
WRIGHT ST	SAS 6130-009	SAS 6130-008	18	305	VP	0	5
WRIGHT ST	SAS 6226-011	SAS 6126-002	8	233	VP	0	6
WRIGHT ST	SAS 6126-002	SAS 6127-001	8	77	VP	0	6
WRIGHT ST	SAS 6127-001	SAS 6227-005	8	65	VP	0	6
WRIGHT ST	SAS 6226-008	SAS 6226-002	8	98	VP	0	6
WRIGHT ST	SAS 6226-003	SAS 6226-002	8	25	VP	0	6
WRIGHT ST	SAS 6226-002	SAS 6226-001	8	65	VP	0	6
WRIGHT ST	SAS 6226-001	SAS 6227-006	8	110	VP	0	6
WRIGHT ST	SAS 6227-006	SAS 6227-005	8	130	VP	0	6
WRIGHT ST	SAS 6227-005	SAS 6227-004	8	200	VP	0	6
WRIGHT ST	SAS 6227-004	SAS 6227-003	8	260	VP	1	6
OLIN AVE	SAS 5058-015	SAS 5058-017	8	300	VP	1	7
OLIN AVE	SAS 5058-017	SAS 5158-015	8	41	VP	0	7
LEXINGTON AVE	SAS 6335-008	SAS 6335-007	8	312	VP	4	8
LEXINGTON AVE	SAS 6335-007	SAS 6335-006	8	299	VP	5	8
LEXINGTON AVE	SAS 6335-006	SAS 6335-005	8	255	VP	2	8
LEXINGTON AVE	SAS 6335-005	SAS 6335-004	8	282	VP	2	8
ADVANCED RD	SAS 6755-002	SAS 6755-001	8	396	VP	5	9

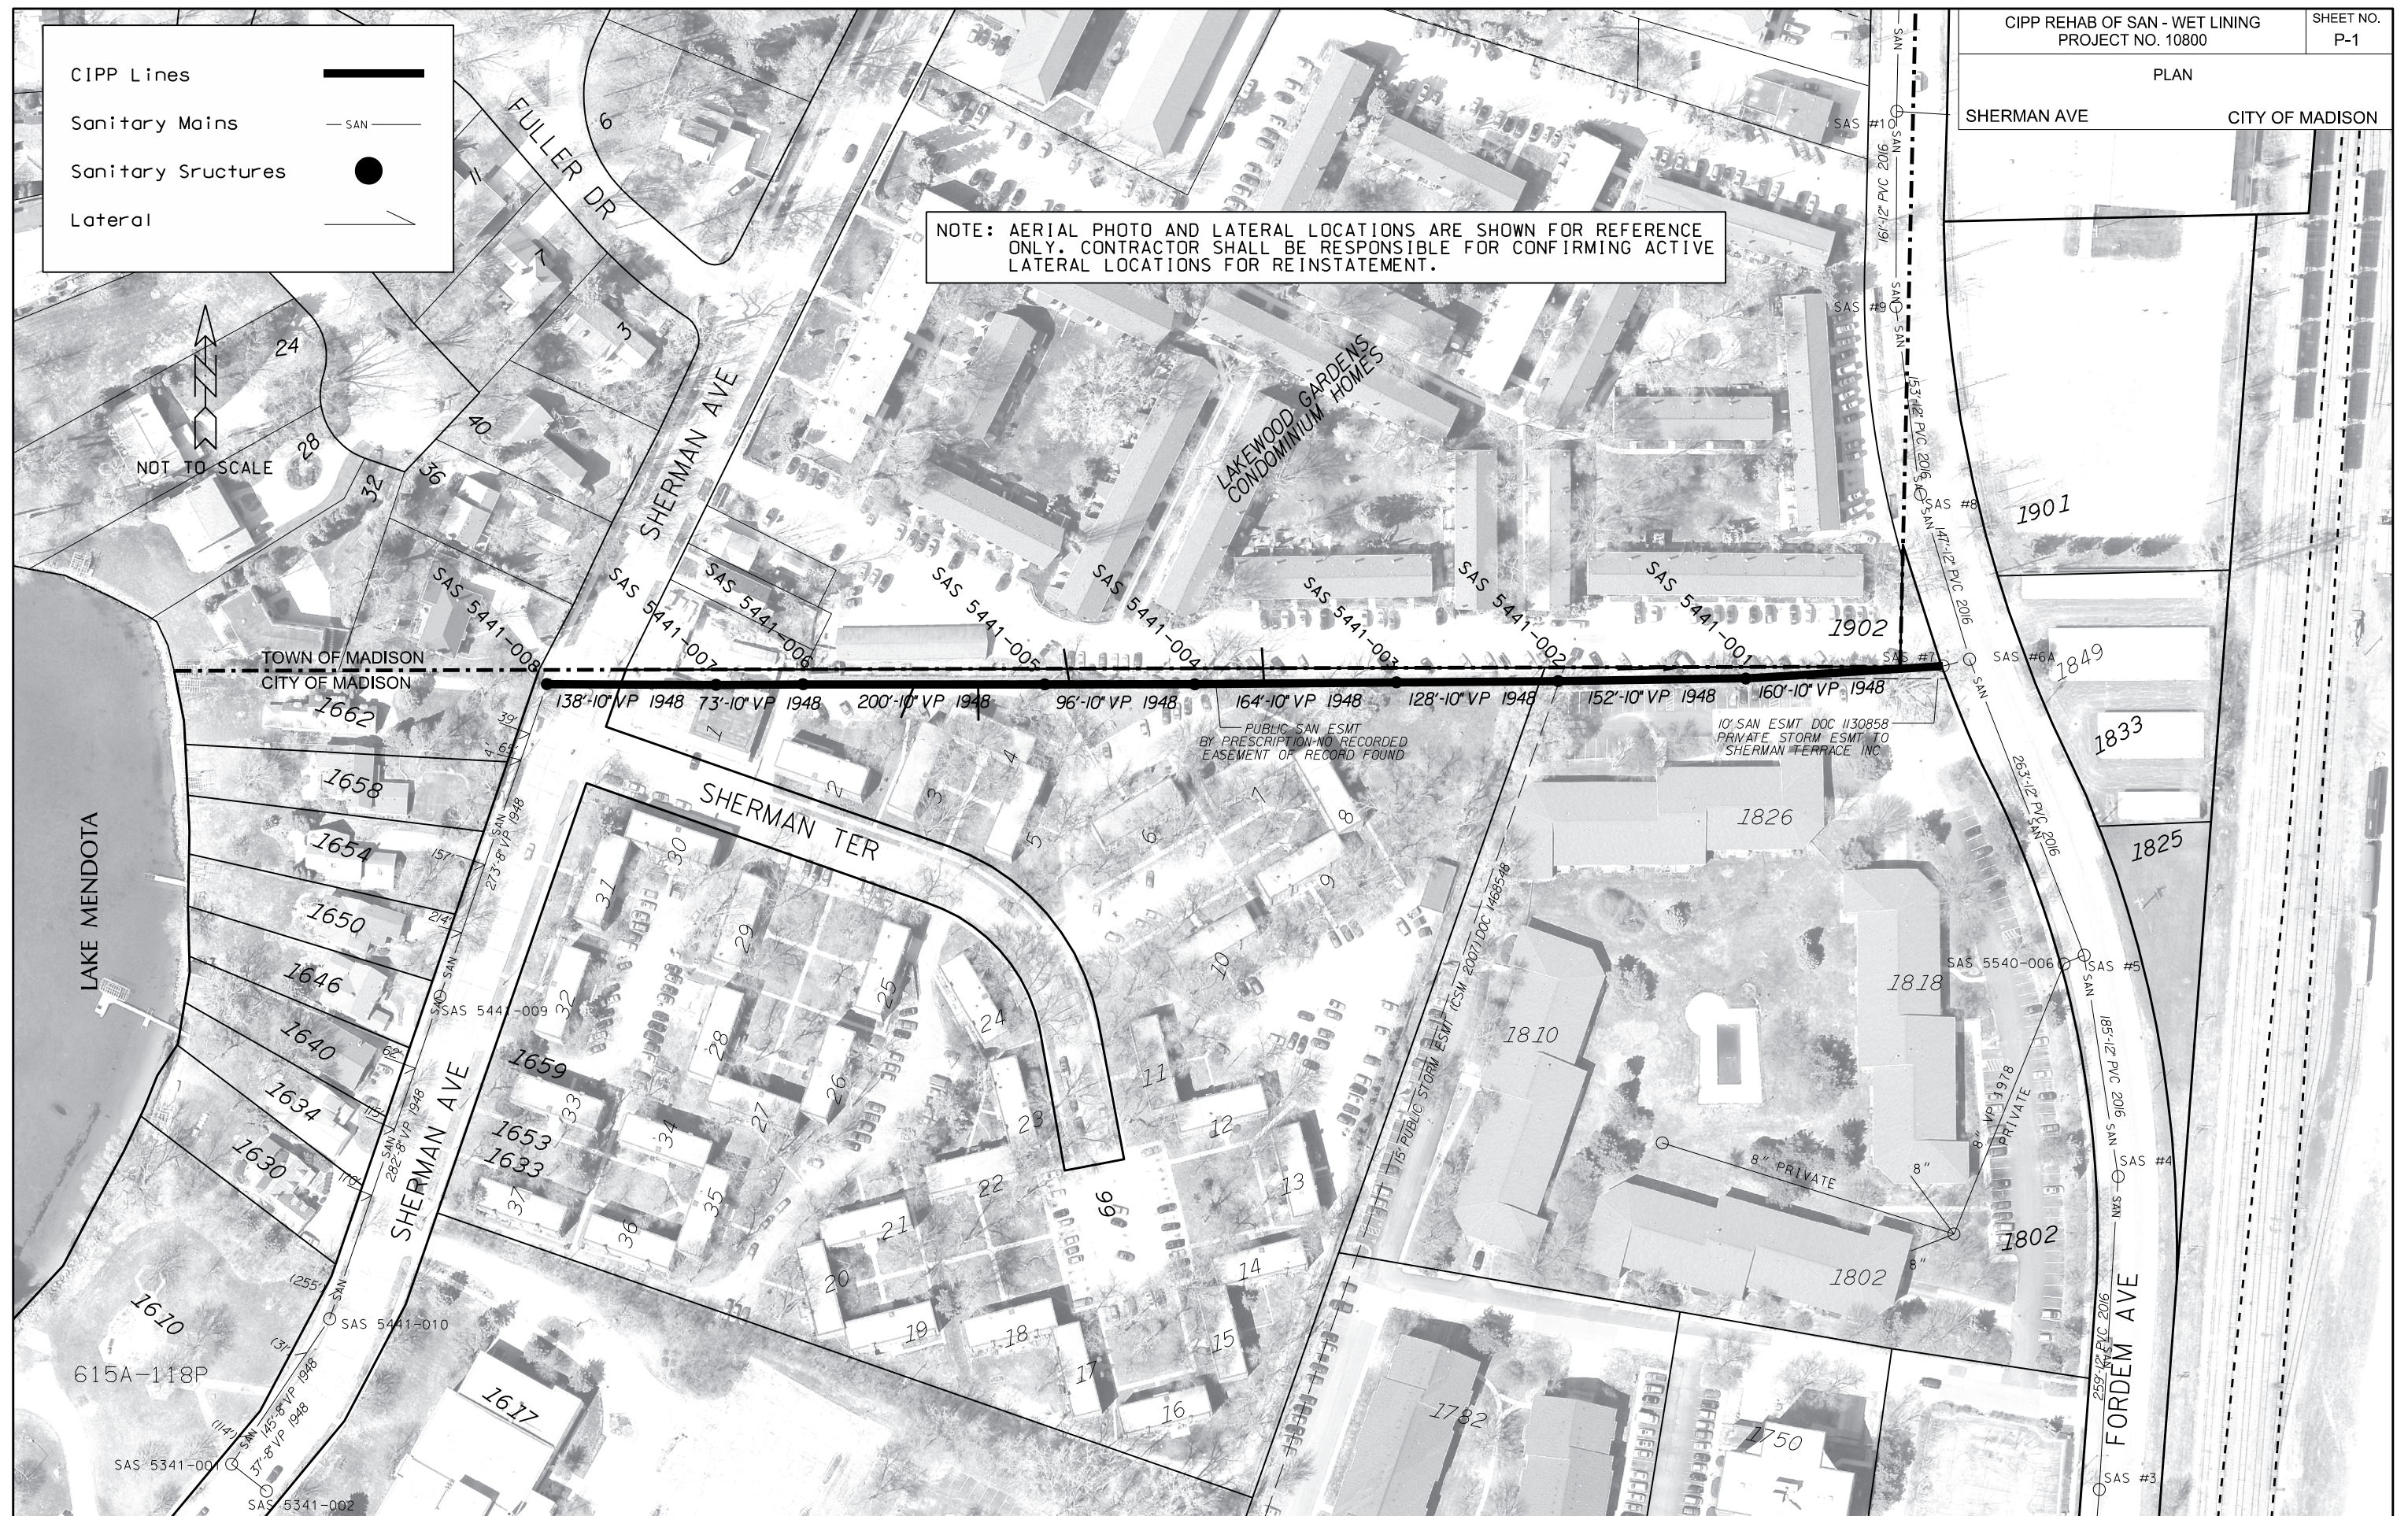

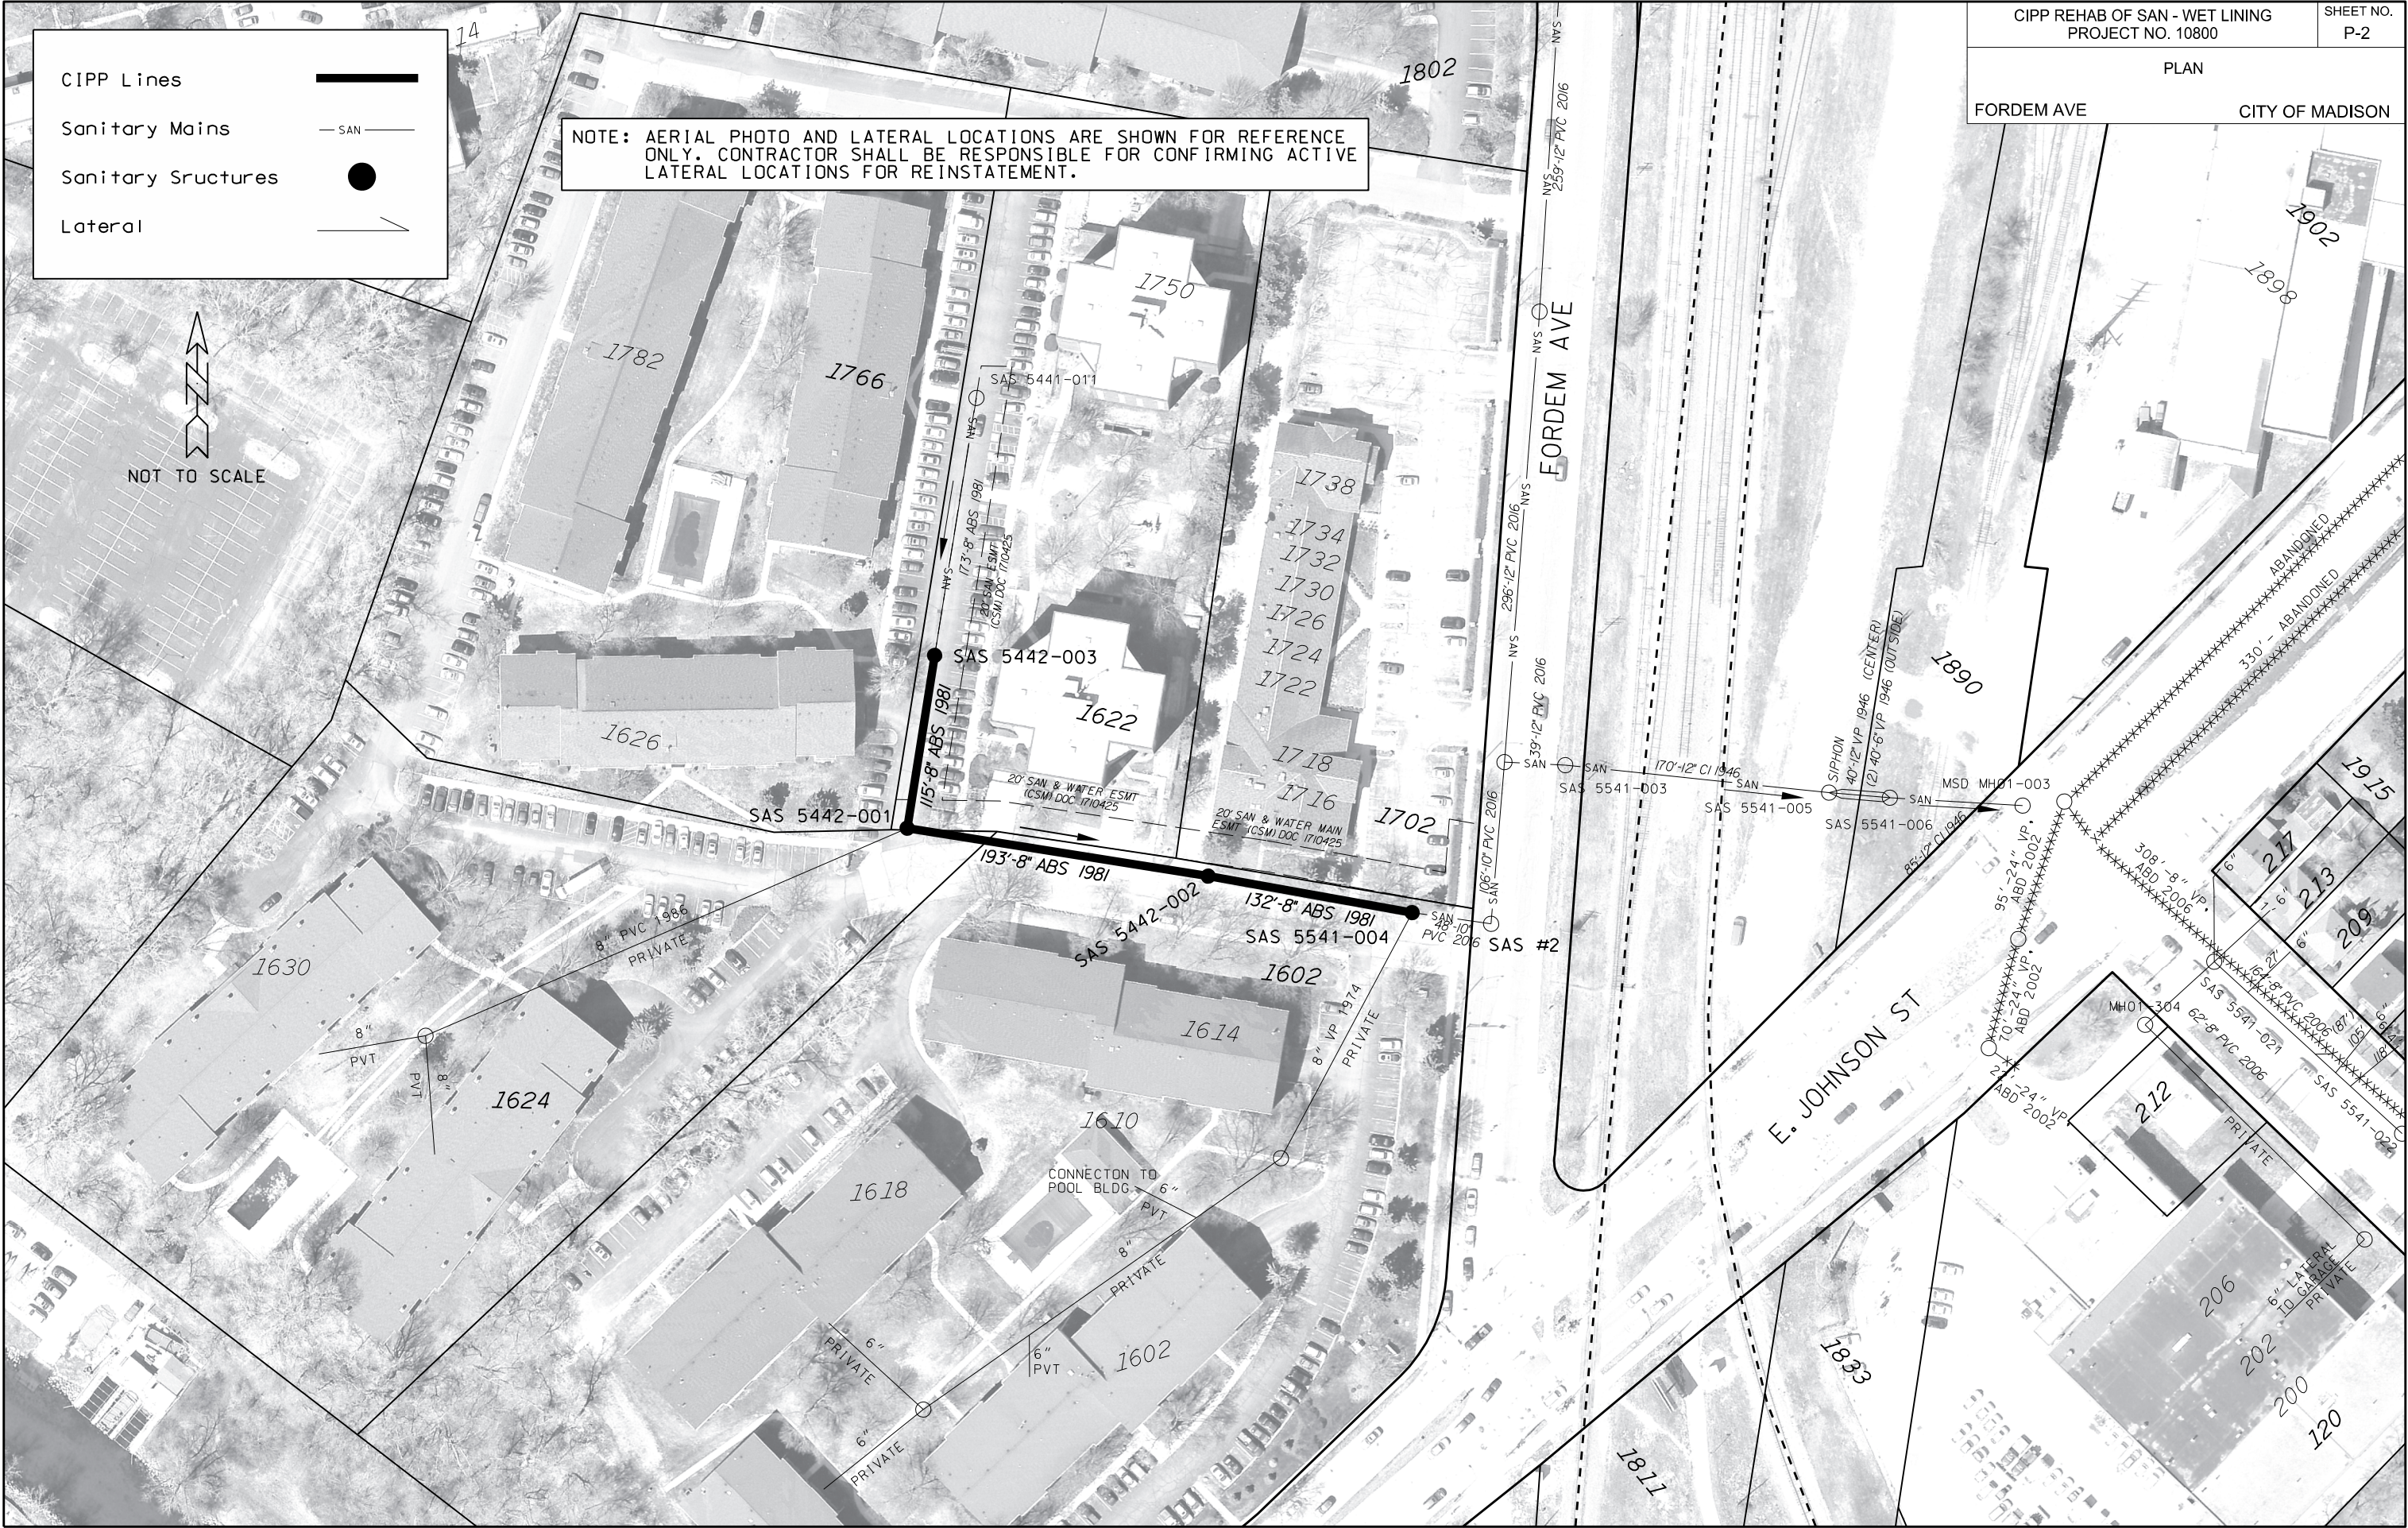

NOTE: AERIAL PHOTO AND LATERAL LOCATIONS ARE SHOWN FOR REFERENCE ONLY. CONTRACTOR SHALL BE RESPONSIBLE FOR CONFIRMING ACTIVE LATERAL LOCATIONS FOR REINSTATEMENT.

CIPP Lines

Sanitary Mains

Sanitary Structures


Lateral

PLOT SCALE:

PLOT NAME:

REV. DATE:

ORIGINATOR: CITY OF MADISON - ENGINEERING

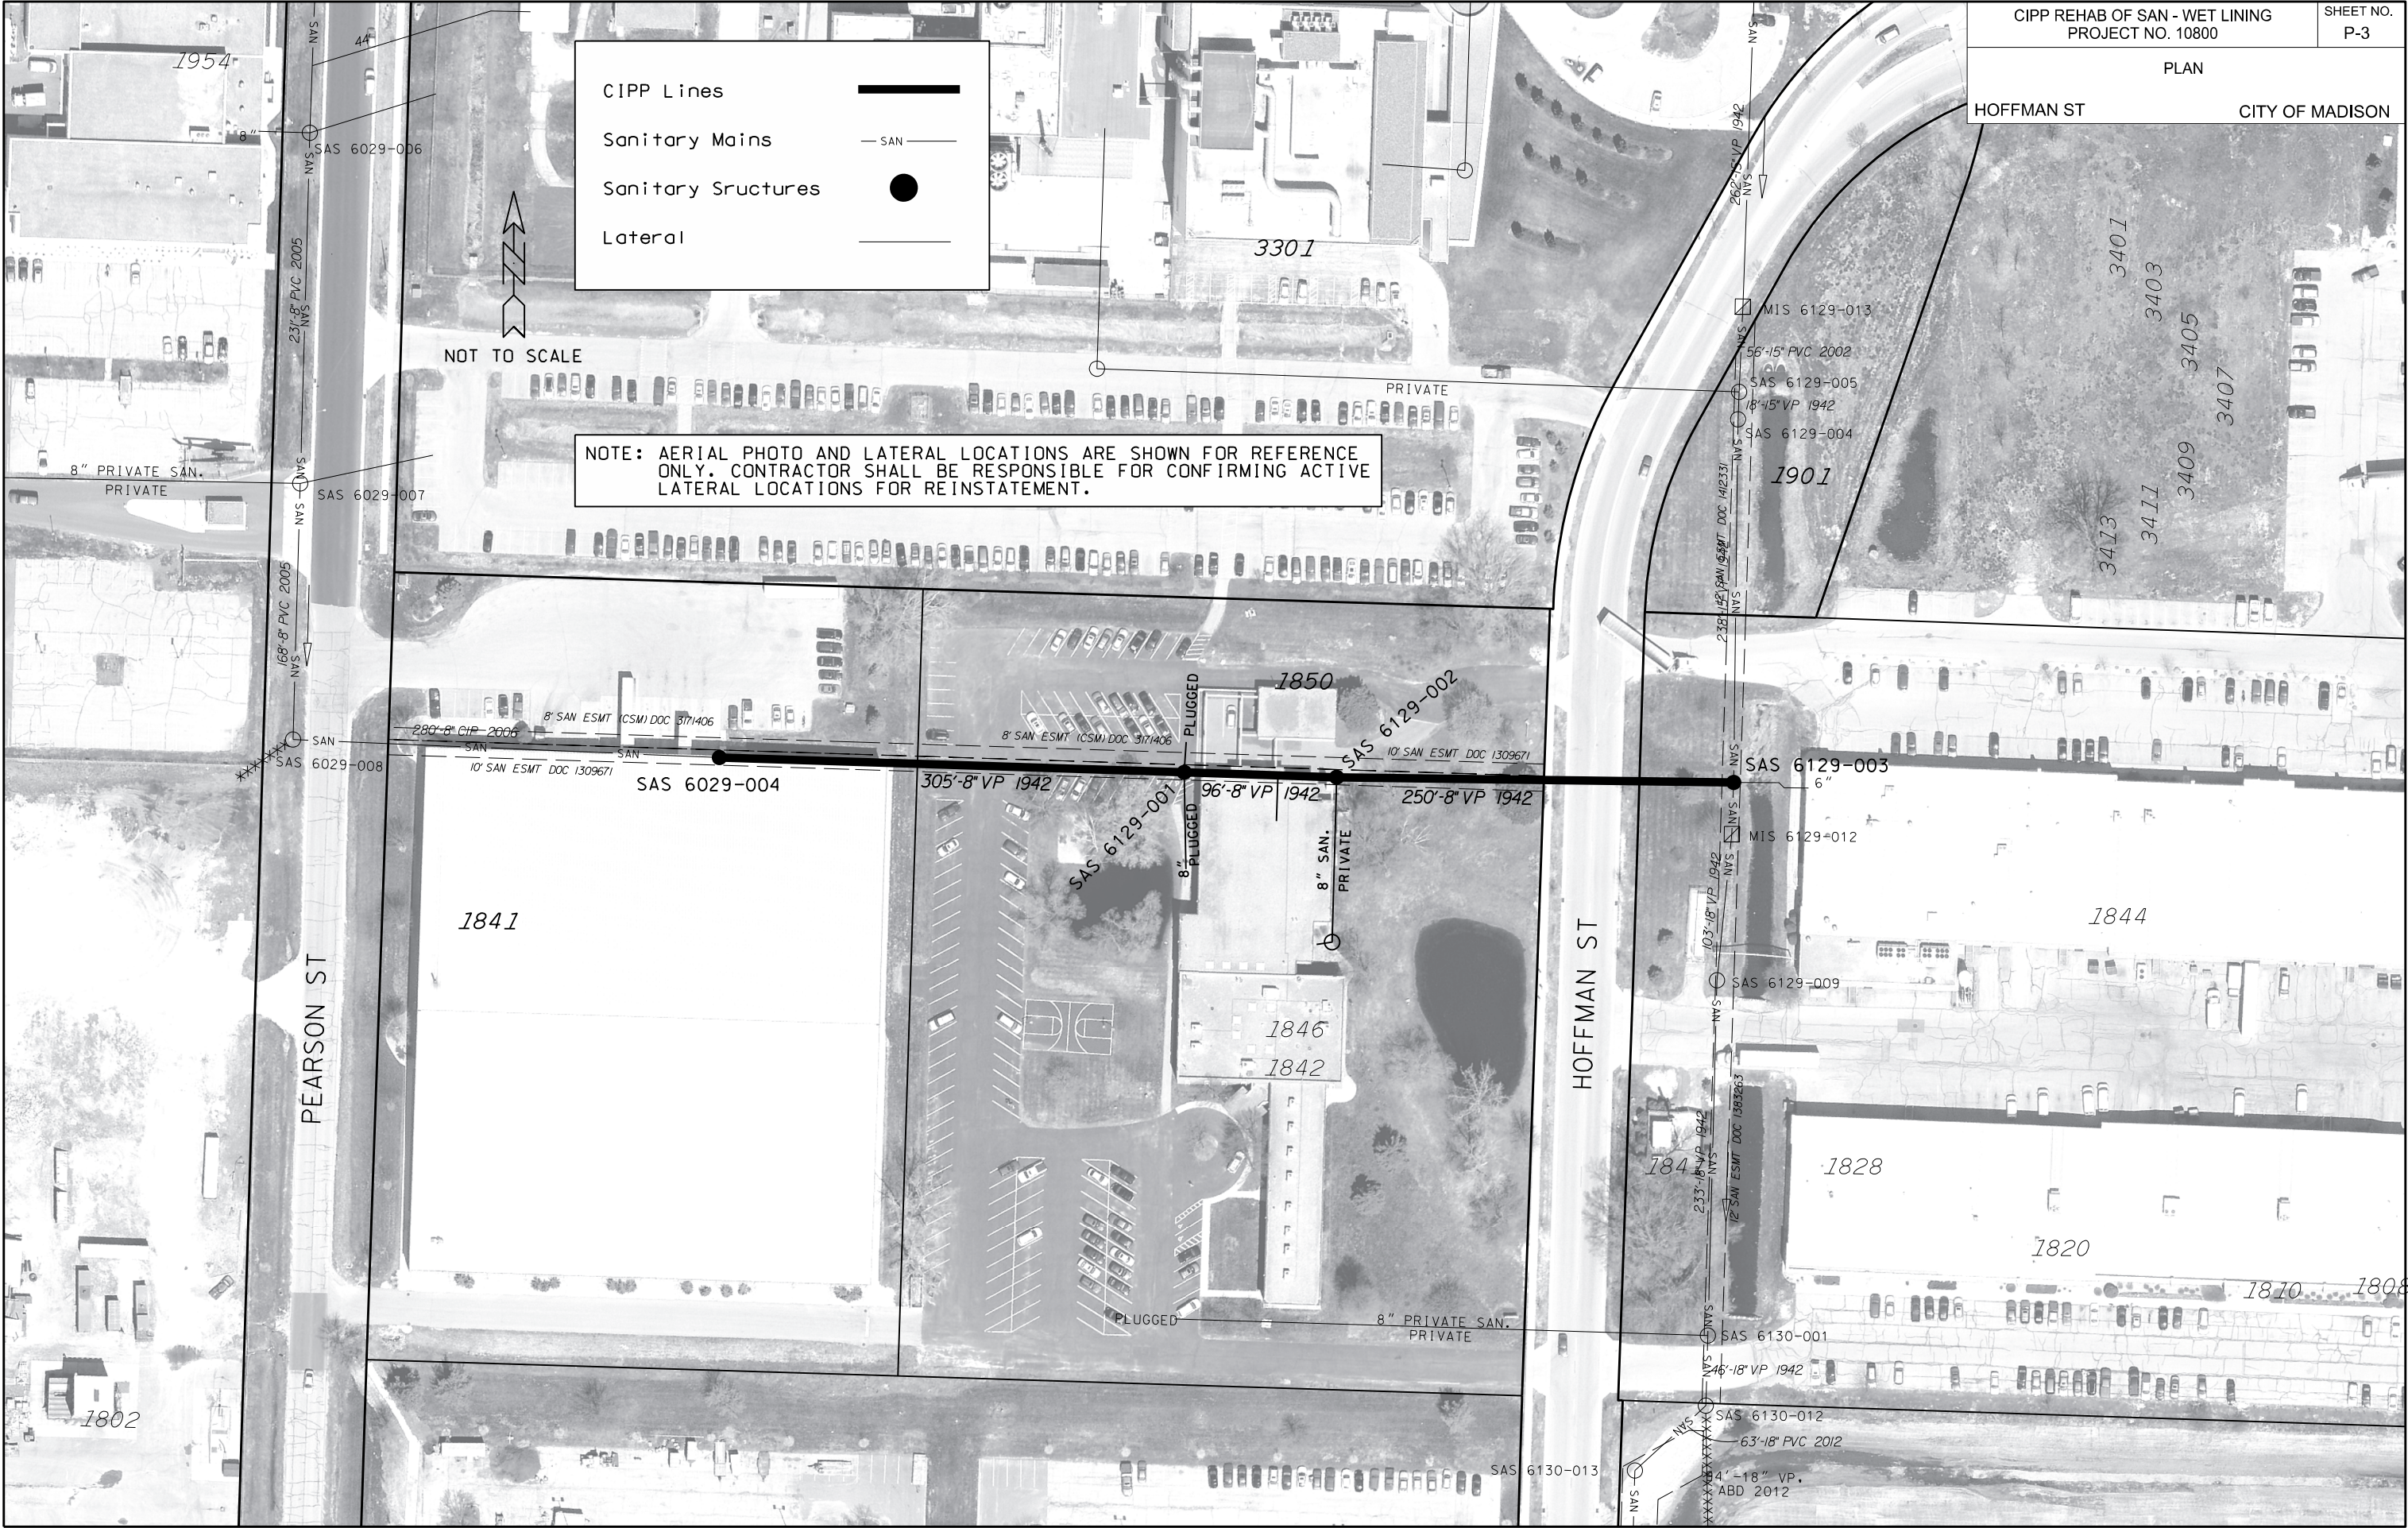


NOTE: AERIAL PHOTO AND LATERAL LOCATIONS ARE SHOWN FOR REFERENCE ONLY. CONTRACTOR SHALL BE RESPONSIBLE FOR CONFIRMING ACTIVE LATERAL LOCATIONS FOR REINSTATEMENT.

CIPP Lines

Sanitary Mains

Sanitary Structures

Lateral

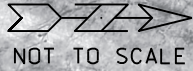



PLOT SCALE:

PLOT NAME:

REV. DATE:


ORIGINATOR: CITY OF MADISON - ENGINEERING

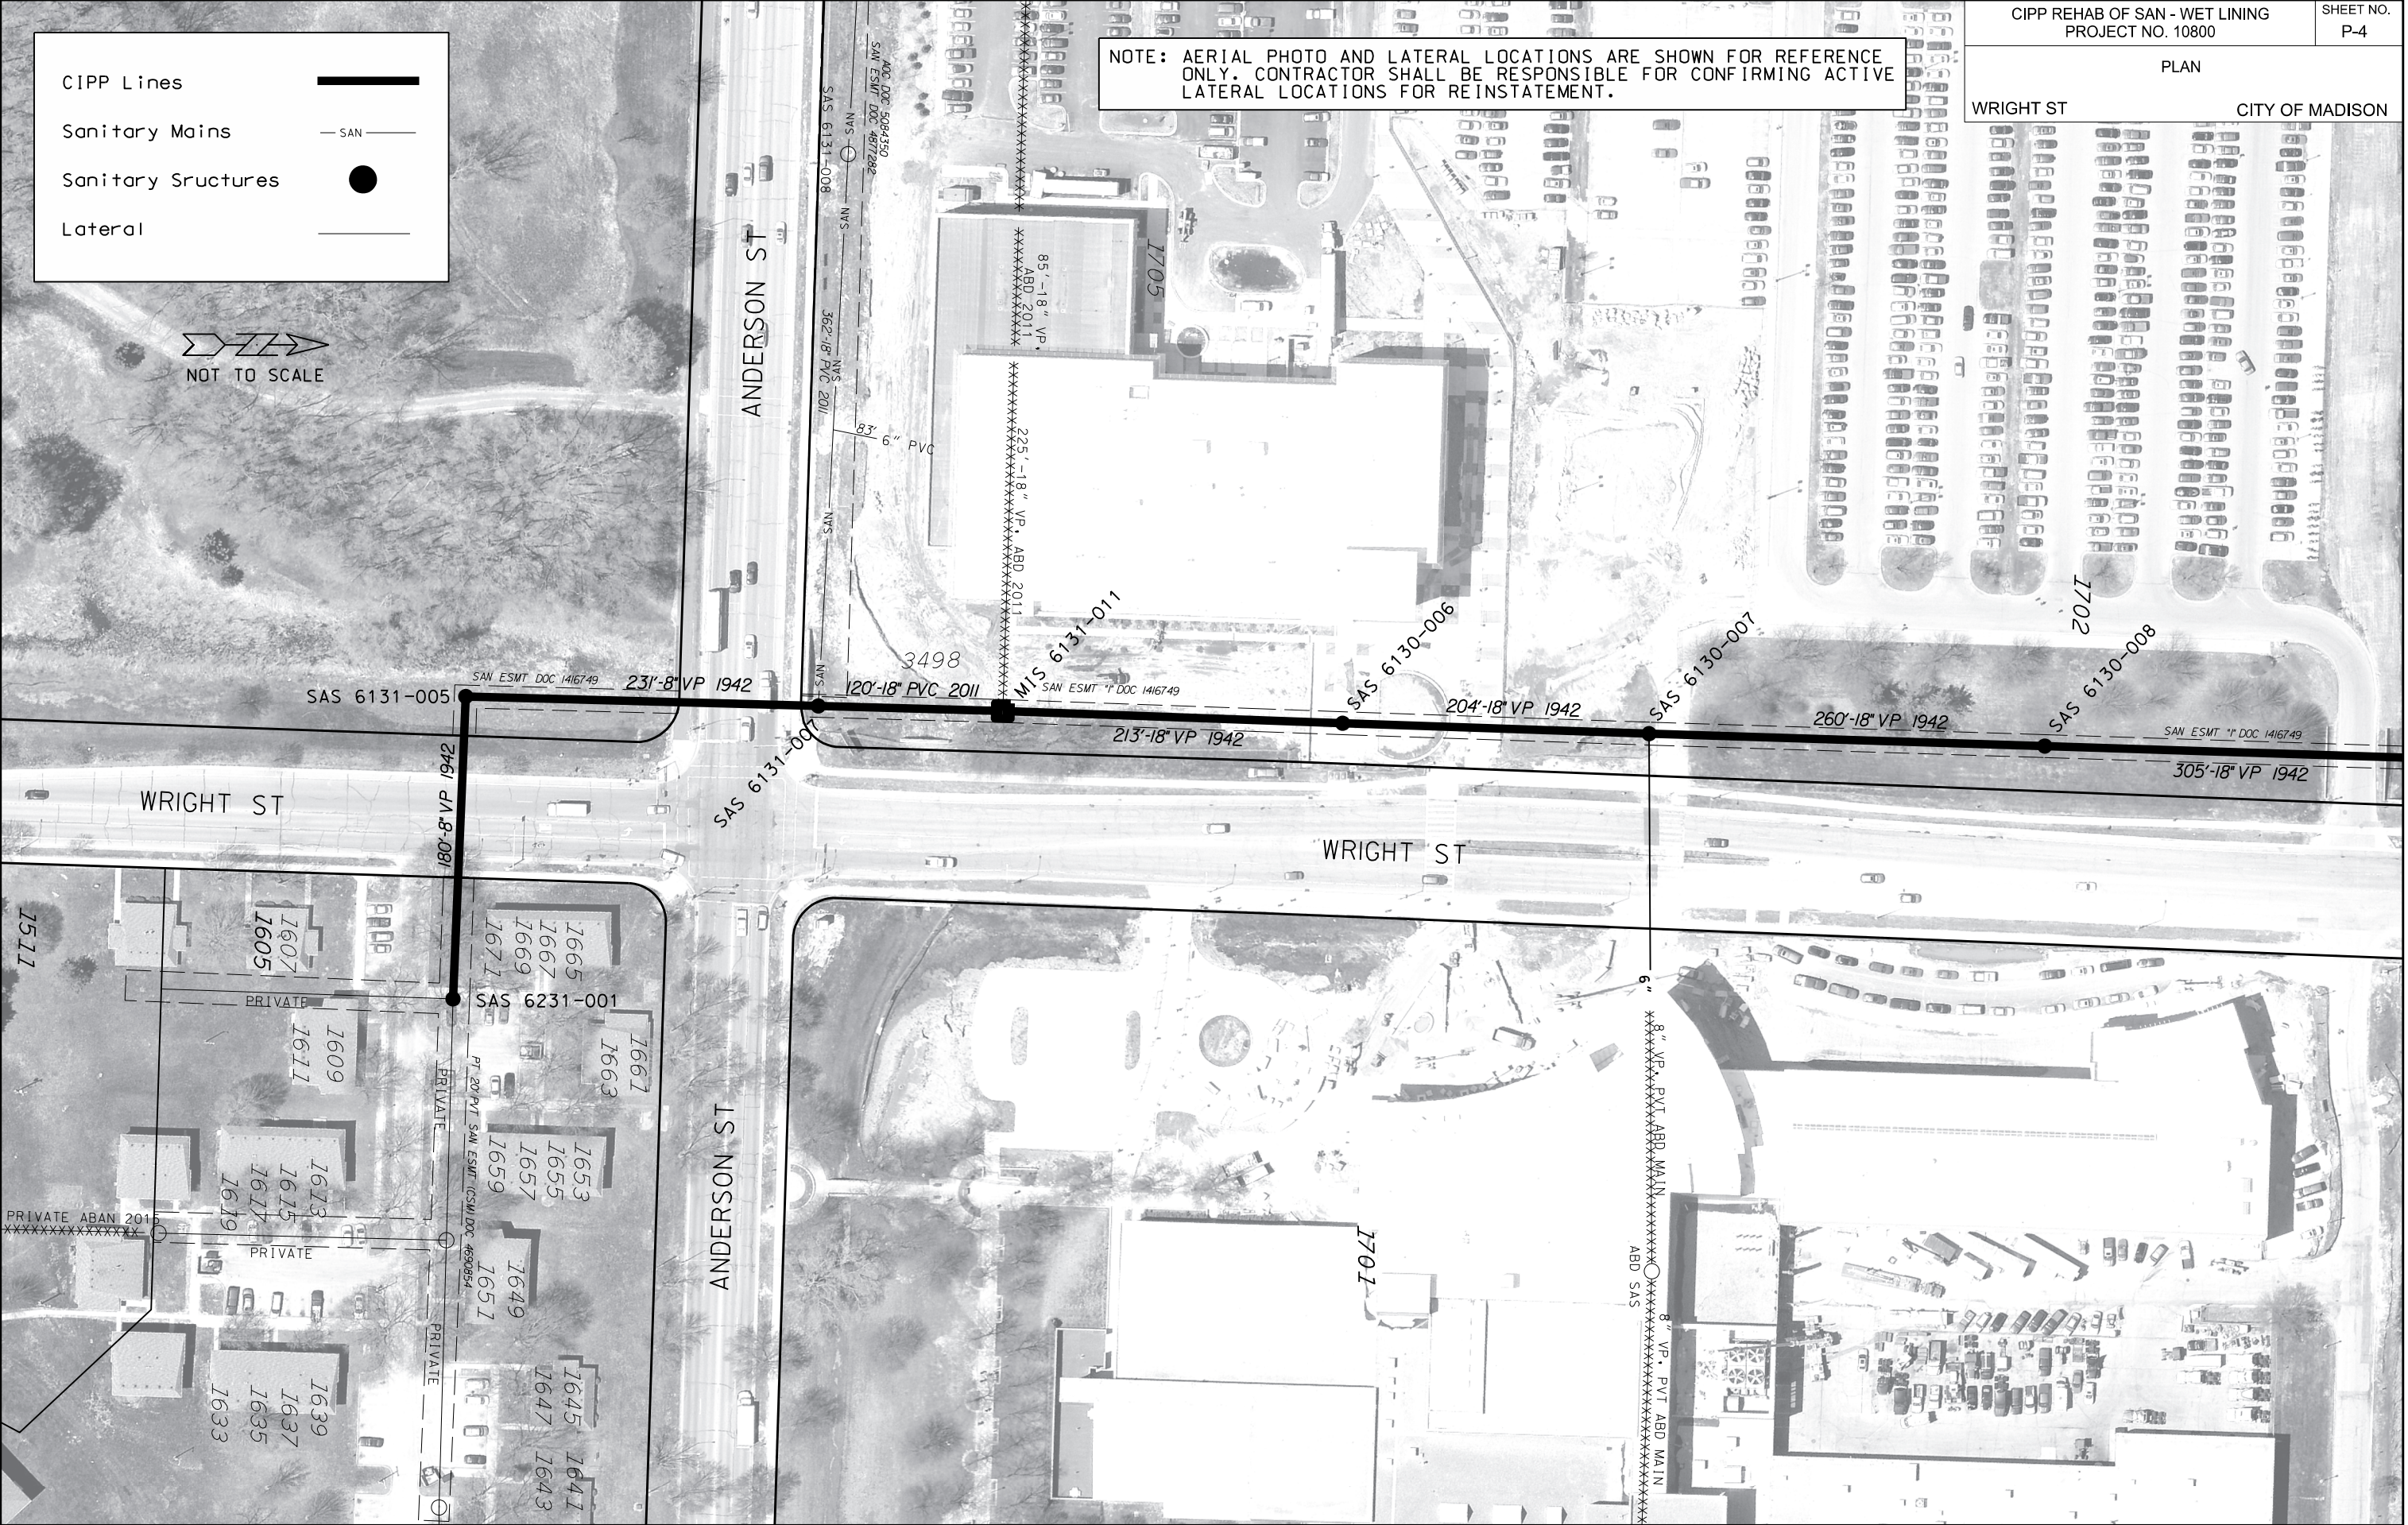

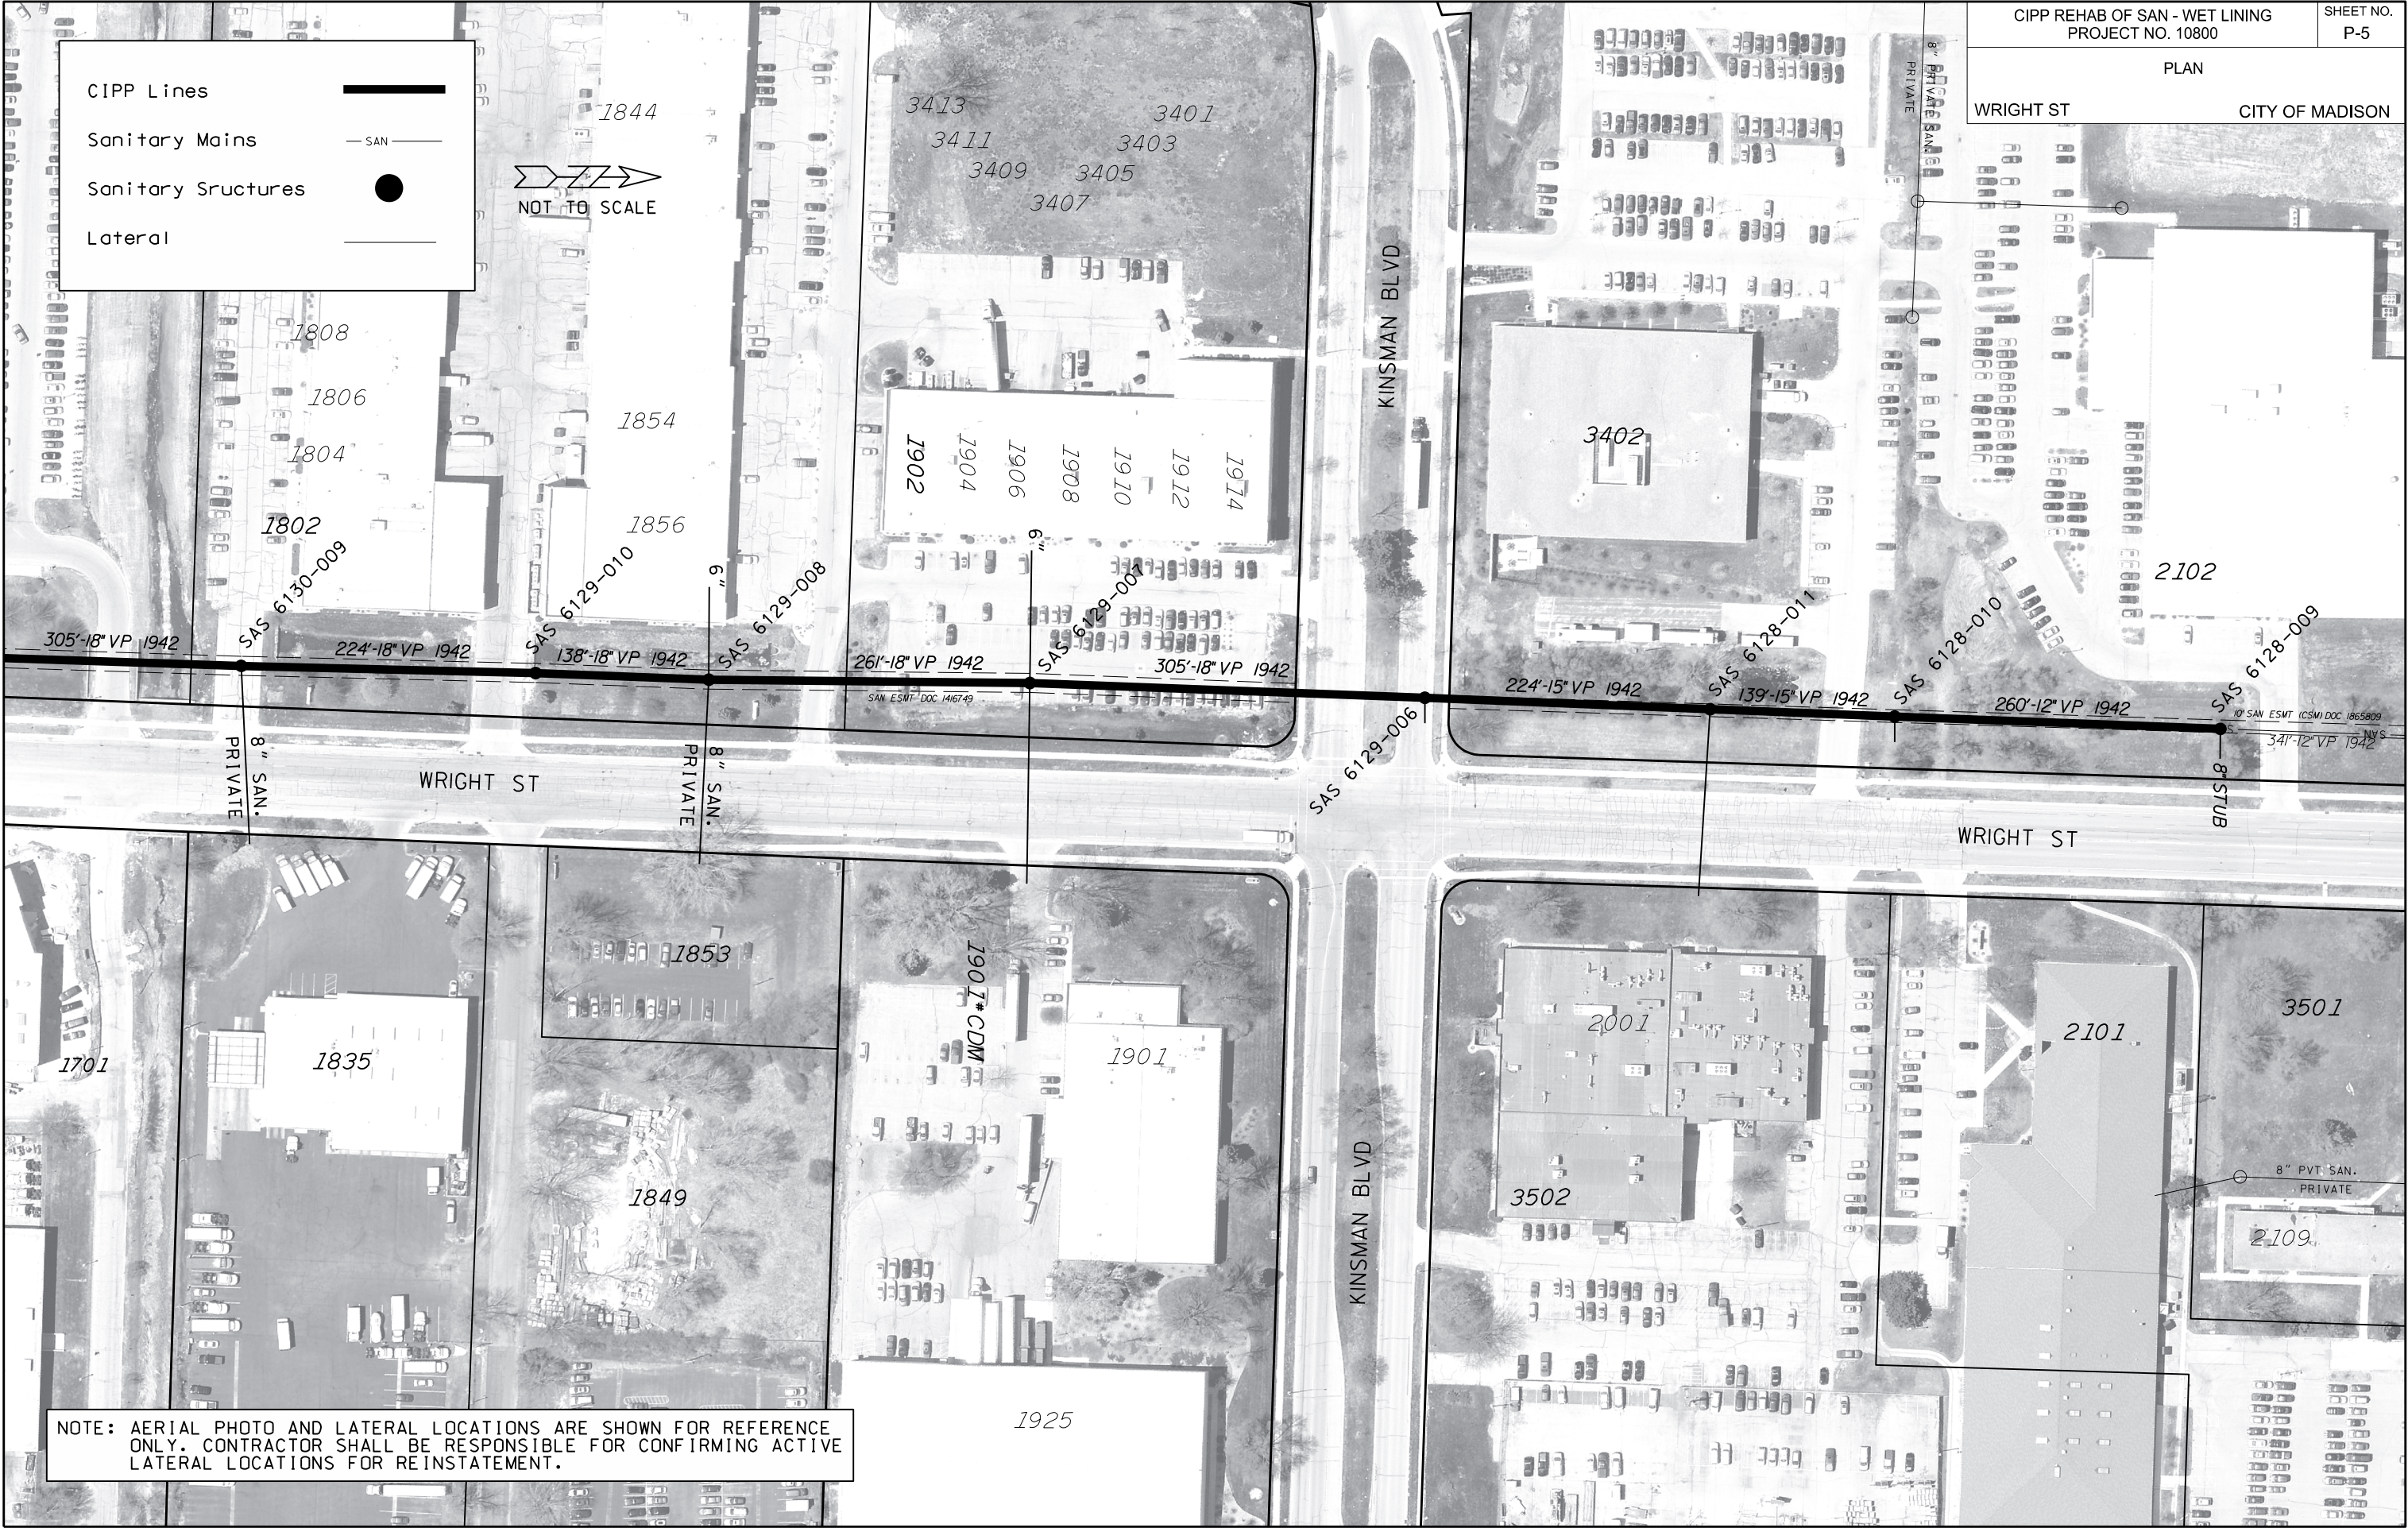

WRIGHT ST CITY OF MADISON




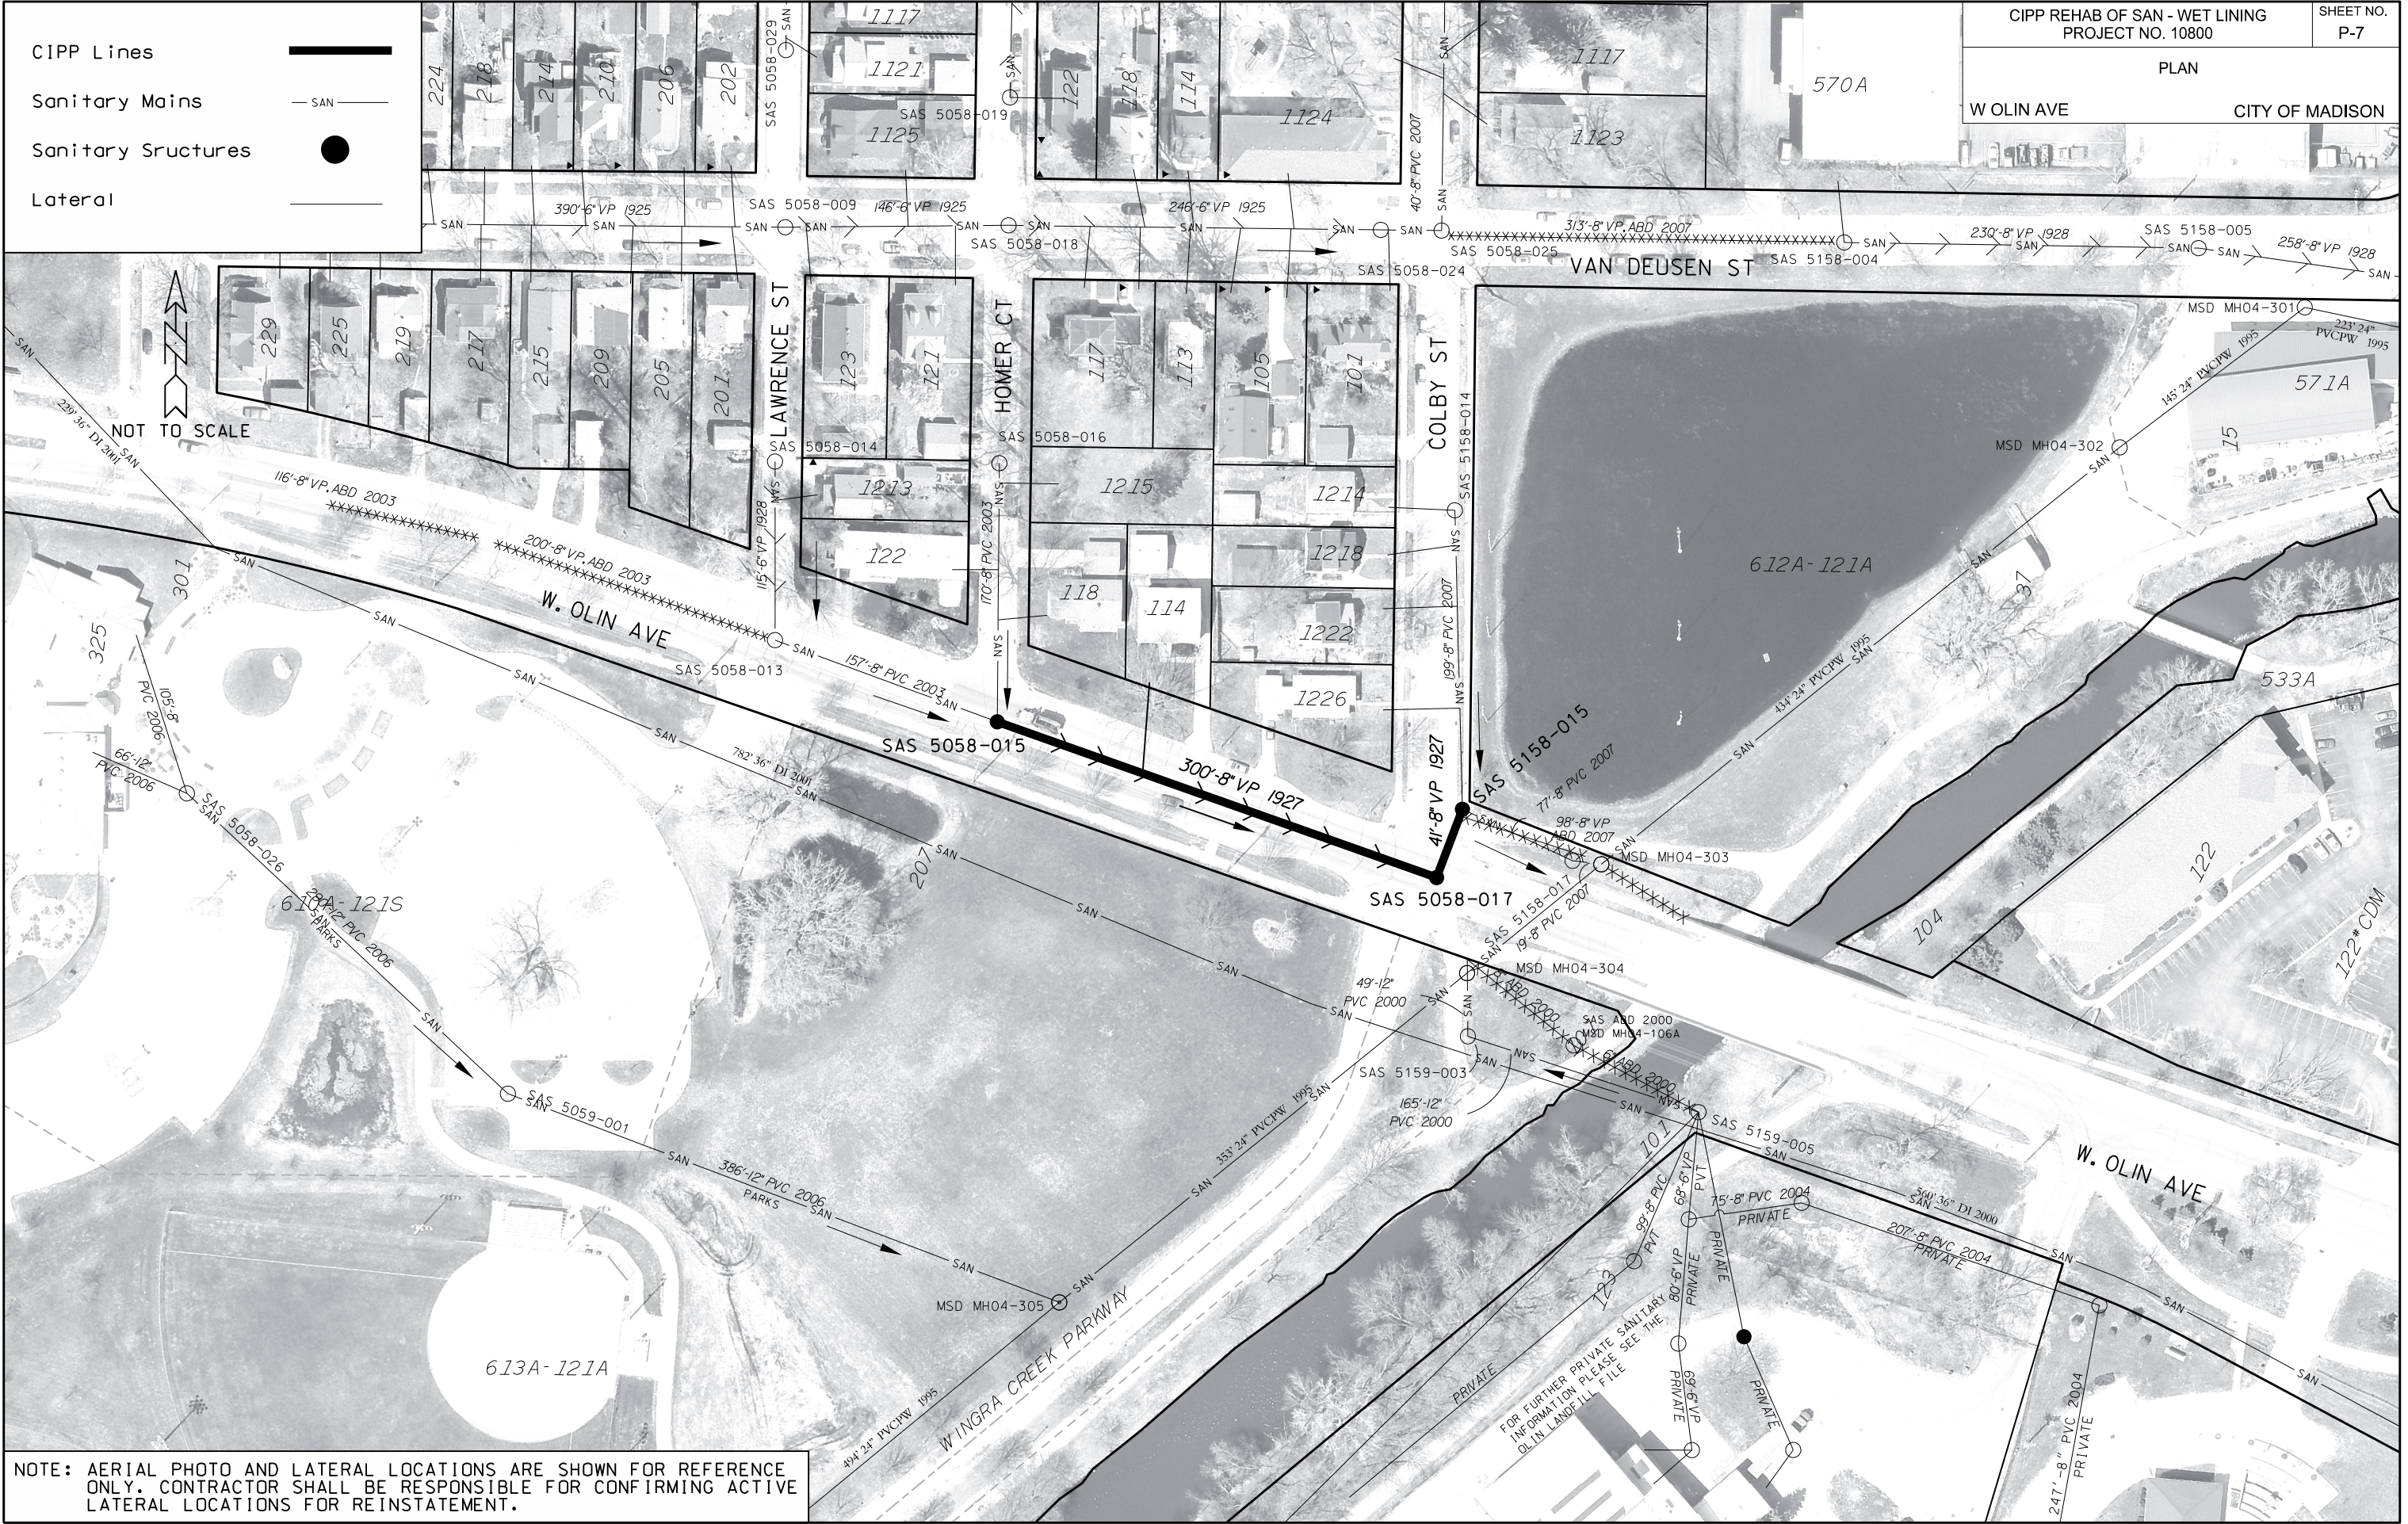



CIPP REHAB OF SAN - WET LINING PROJECT NO. 10800		SHEET NO. P-8
PLAN		
LEXINGTON AVE		CITY OF MADISON

NOTE: AERIAL PHOTO AND LATERAL LOCATIONS ARE SHOWN FOR REFERENCE ONLY. CONTRACTOR SHALL BE RESPONSIBLE FOR CONFIRMING ACTIVE LATERAL LOCATIONS FOR REINSTATEMENT.

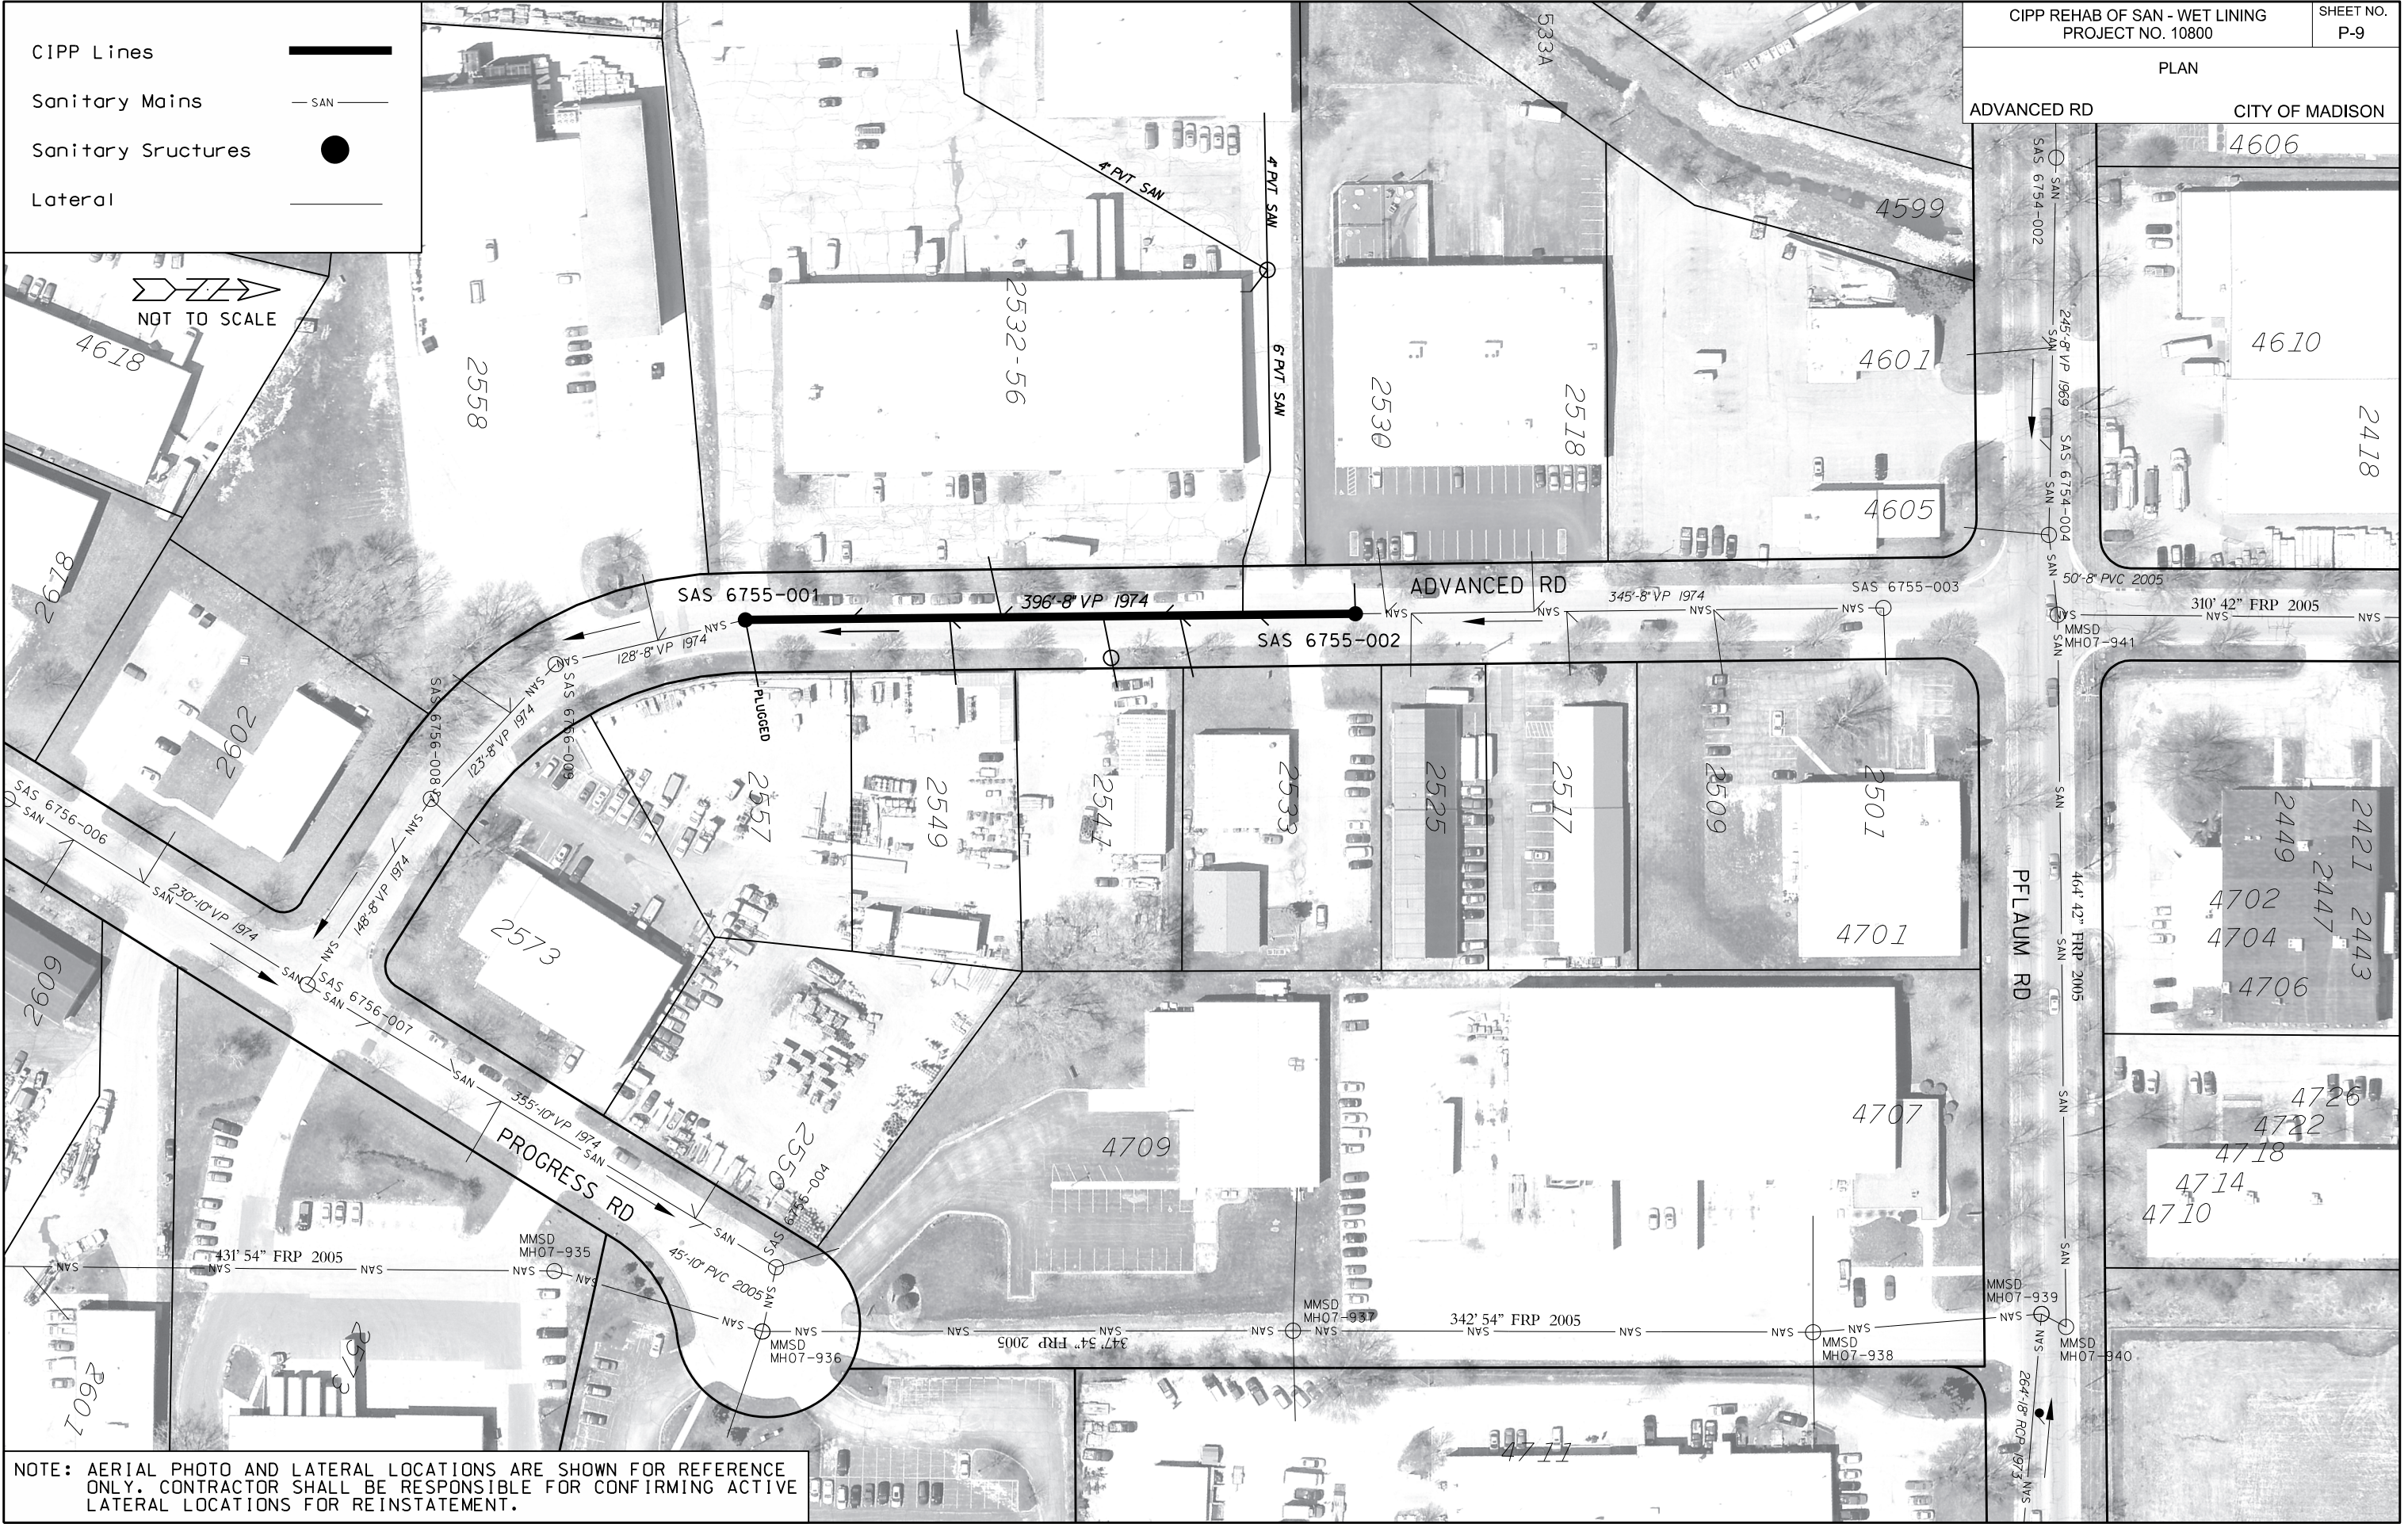

NOTE: AERIAL PHOTO AND LATERAL LOCATIONS ARE SHOWN FOR REFERENCE ONLY. CONTRACTOR SHALL BE RESPONSIBLE FOR CONFIRMING ACTIVE LATERAL LOCATIONS FOR REINSTATEMENT.