



CITY OF MADISON

CITY ENGINEERING DIVISION

DEPARTMENT OF PUBLIC WORKS

PLAN OF PROPOSED IMPROVEMENT

PUBLIC IMPROVEMENT PROJECT
APPROVED

MARCH 15, 2016

BY THE COMMON COUNCIL
OF MADISON, WISCONSIN

PUBLIC IMPROVEMENT DESIGN
APPROVED BY:

City Engineer

Date

SANITARY & STORM SEWER
DESIGNED BY:





INDEX OF SHEETS

SHEET NO.	1	TITLE
SHEET NO.	D1	DETAILED LINING LIMITS
SHEET NO.	P1	IOTA CT PLANS
SHEET NO.	P2	SHERMAN AVE PLANS
SHEET NO.	P3	FORDEM AVE PLANS
SHEET NO.	P4	HOFFMAN ST PLANS
SHEET NO.	P5-P7	WRIGHT ST PLANS
SHEET NO.	P8	OLIN AVE PLANS
SHEET NO.	P9	LEXINGTON AVE PLANS
SHEET NO.	P10	ADVANCED RD PLANS
SHEET NO.	P11	NORTH SHORE PLANS

CIPP WET LINING REHAB OF SANITARY SEWERS - 2016

CITY PROJECT NO. 10800

CITY CONTRACT NO. 7748

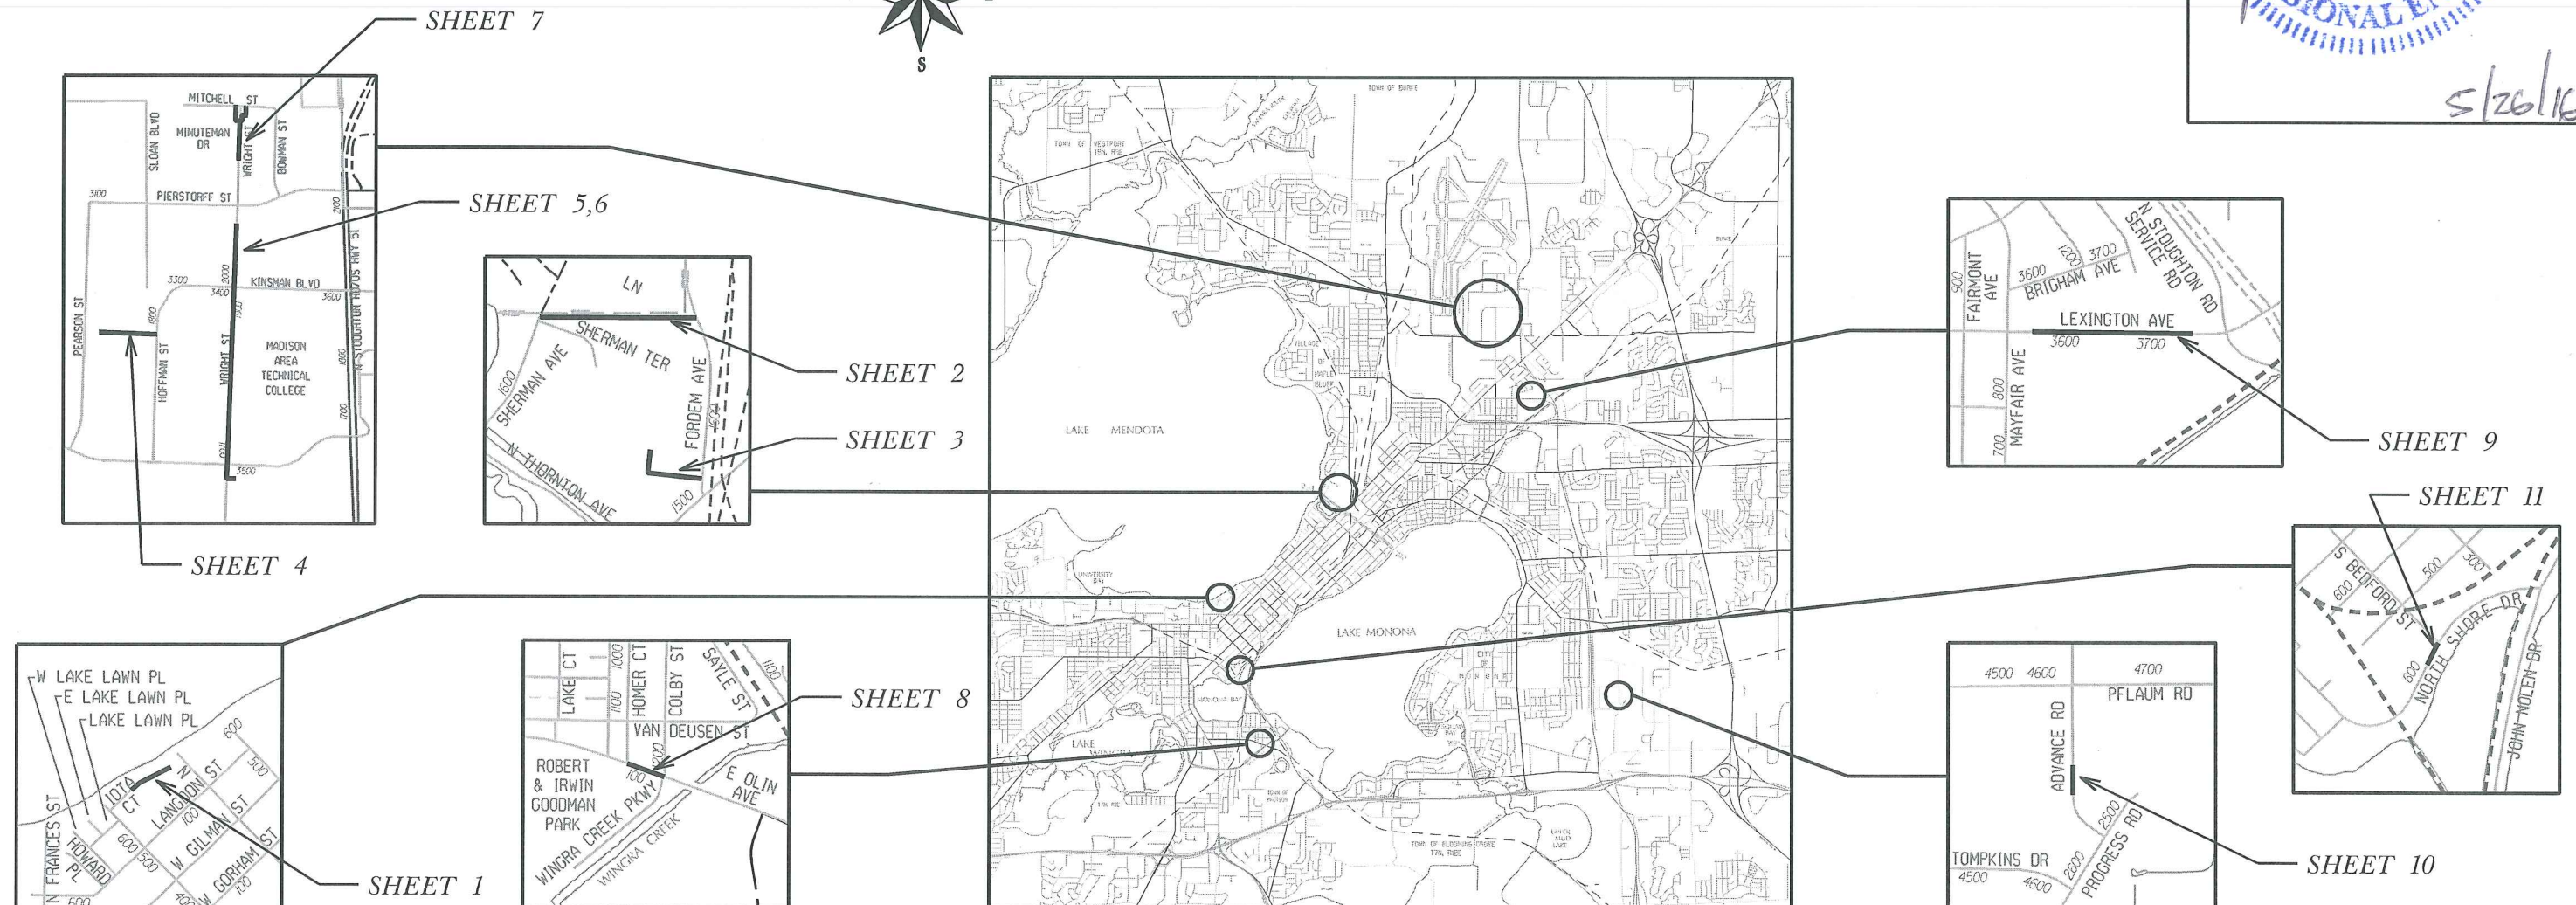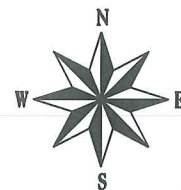

CIPP WET LINING REHAB OF SANITARY SEWERS – 2016
DETAILED LINING LIMITS

SANITARY SEWER

STREET	U.S. STRUCT.	D.S. STRUCT.	DIA (IN)	LENGTH (LF)	MATERIAL	LATERALS	SHEET
IOTA CT	SAS 4948-021	SAS 4948-023	8	269	VP	4	1
IOTA CT	SAS 4948-023	SAS 4948-052	8	63	VP	1	1
SHERMAN EASE.	SAS 5441-008	SAS 5441-007	10	138	VP	0	2
SHERMAN EASE.	SAS 5441-007	SAS 5441-006	10	73	VP	0	2
SHERMAN EASE.	SAS 5441-006	SAS 5441-005	10	200	VP	2	2
SHERMAN EASE.	SAS 5441-005	SAS 5441-004	10	96	VP	1	2
SHERMAN EASE.	SAS 5441-004	SAS 5441-003	10	164	VP	1	2
SHERMAN EASE.	SAS 5441-003	SAS 5441-002	10	128	VP	0	2
SHERMAN EASE.	SAS 5441-002	SAS 5441-001	10	152	VP	0	2
SHERMAN EASE.	SAS 5441-001	SAS 5540-005	10	194	VP	0	2
FORDEM AVE	SAS 5442-003	SAS 5442-001	8	115	ABS	0	3
FORDEM AVE	SAS 5442-001	SAS 5442-002	8	193	ABS	0	3
FORDEM AVE	SAS 5442-002	SAS 5441-004	8	132	ABS	0	3
HOFFMAN EASE.	SAS 6029-004	SAS 6129-001	8	305	VP	0	4
HOFFMAN EASE.	SAS 6129-001	SAS 6129-002	8	96	VP	1	4
HOFFMAN EASE.	SAS 6129-002	SAS 6129-003	8	250	VP	0	4
WRIGHT ST	SAS 6130-008	SAS 6130-007	18	260	VP	0	5
WRIGHT ST	SAS 6130-007	SAS 6130-006	18	204	VP	0	5
WRIGHT ST	SAS 6130-006	SAS 6131-007	18	333	VP/PVC	0	5
WRIGHT ST	SAS 6131-005	SAS 6131-007	8	231	VP	0	5
WRIGHT ST	SAS 6231-001	SAS 6131-005	8	180	VP	0	5
WRIGHT ST	SAS 6128-009	SAS 6128-010	12	260	VP	0	6
WRIGHT ST	SAS 6128-010	SAS 6128-011	15	139	VP	0	6
WRIGHT ST	SAS 6128-011	SAS 6129-006	15	224	VP	0	6
WRIGHT ST	SAS 6129-006	SAS 6129-007	18	305	VP	0	6
WRIGHT ST	SAS 6129-007	SAS 6129-008	18	261	VP	0	6
WRIGHT ST	SAS 6129-008	SAS 6129-010	18	138	VP	0	6
WRIGHT ST	SAS 6129-010	SAS 6130-009	18	224	VP	0	6
WRIGHT ST	SAS 6130-009	SAS 6130-008	18	305	VP	0	6
WRIGHT ST	SAS 6226-011	SAS 6126-002	8	233	VP	0	7
WRIGHT ST	SAS 6126-002	SAS 6127-001	8	77	VP	0	7
WRIGHT ST	SAS 6127-001	SAS 6227-005	8	65	VP	0	7
WRIGHT ST	SAS 6226-008	SAS 6226-002	8	98	VP	0	7
WRIGHT ST	SAS 6226-003	SAS 6226-002	8	25	VP	0	7
WRIGHT ST	SAS 6226-002	SAS 6226-001	8	65	VP	0	7
WRIGHT ST	SAS 6226-001	SAS 6227-006	8	110	VP	0	7
WRIGHT ST	SAS 6227-006	SAS 6227-005	8	130	VP	0	7
WRIGHT ST	SAS 6227-005	SAS 6227-004	8	200	VP	0	7
WRIGHT ST	SAS 6227-004	SAS 6227-003	8	260	VP	1	7
OLIN AVE	SAS 5058-015	SAS 5058-017	8	300	VP	1	8
OLIN AVE	SAS 5058-017	SAS 5158-015	8	41	VP	0	8
LEXINGTON AVE	SAS 6335-008	SAS 6335-007	8	312	VP	4	9
LEXINGTON AVE	SAS 6335-007	SAS 6335-006	8	299	VP	5	9
LEXINGTON AVE	SAS 6335-006	SAS 6335-005	8	255	VP	2	9
LEXINGTON AVE	SAS 6335-005	SAS 6335-004	8	282	VP	2	9
ADVANCED RD	SAS 6755-002	SAS 6755-001	8	396	VP	5	10

STORM SEWER


STREET	U.S. STRUCT.	D.S. STRUCT.	DIA (IN)	LENGTH (LF)	MATERIAL	LATERALS	SHEET
NORTH SHORE DR	IN 4953-028	IN 5053-007	12	178	CMP	0	11


PLOT SCALE: _____


PLOT NAME: _____

REV. DATE: _____

ORIGINATOR: CITY OF MADISON, STREETS DIVISION

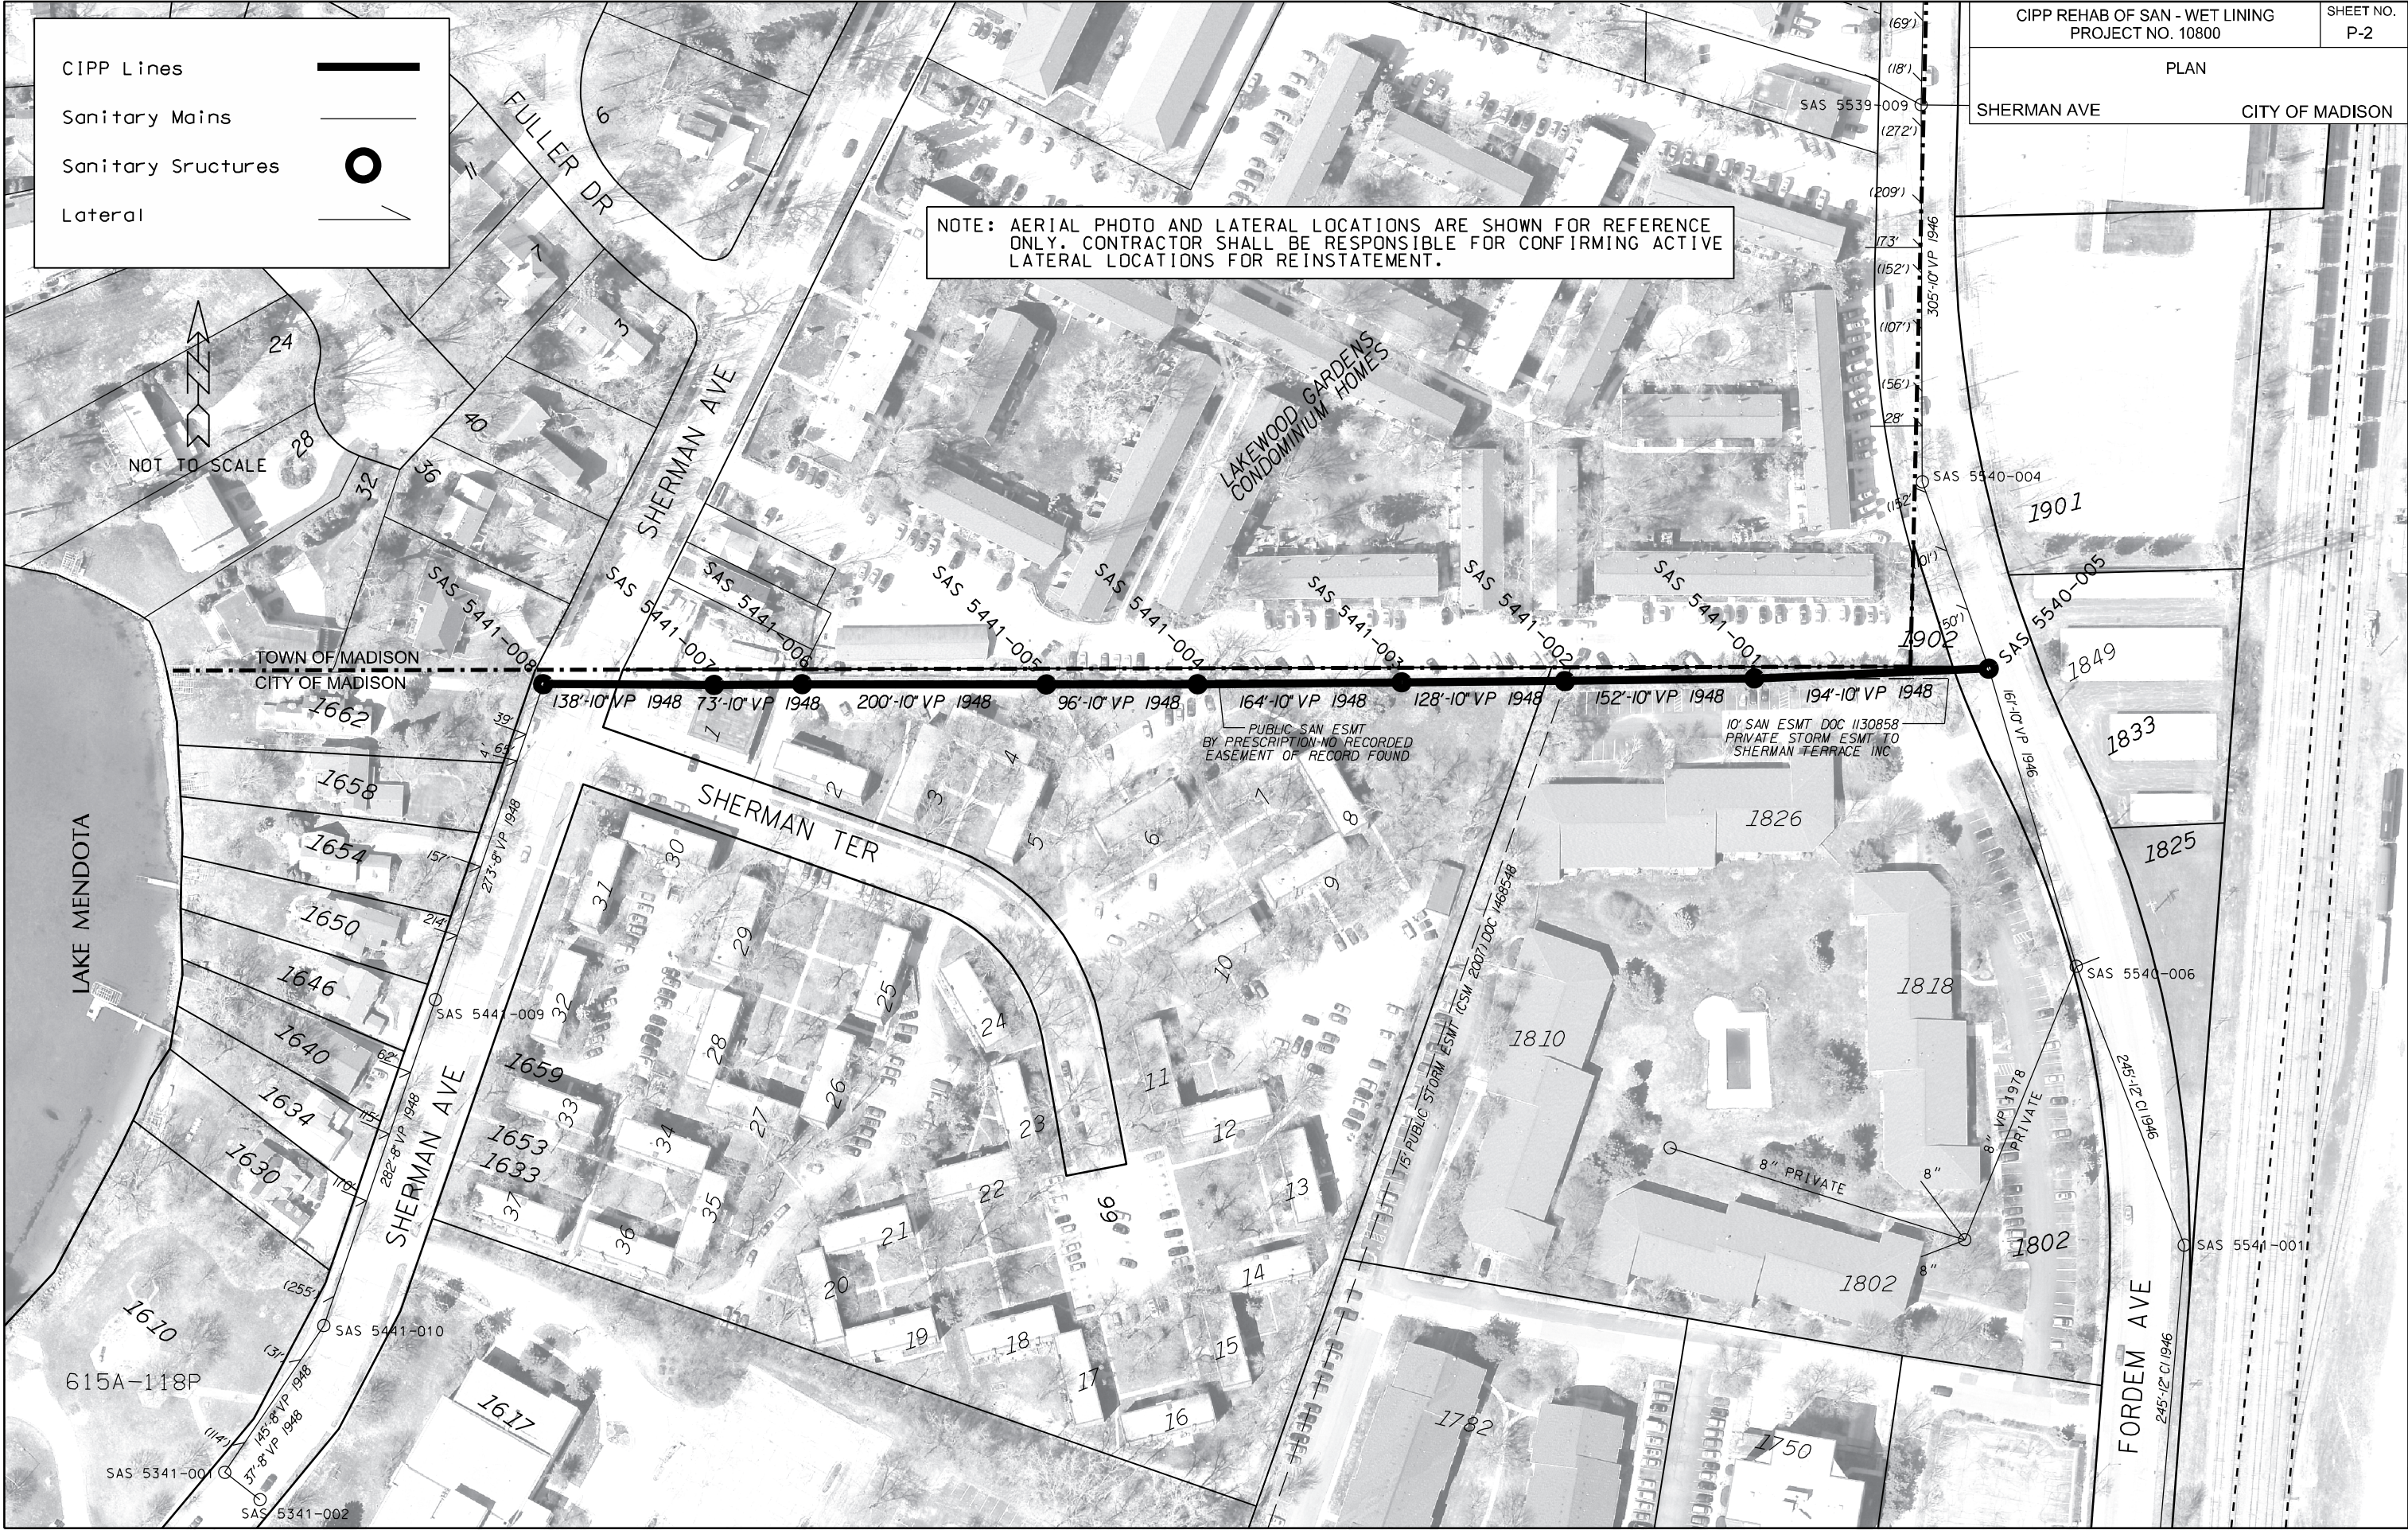

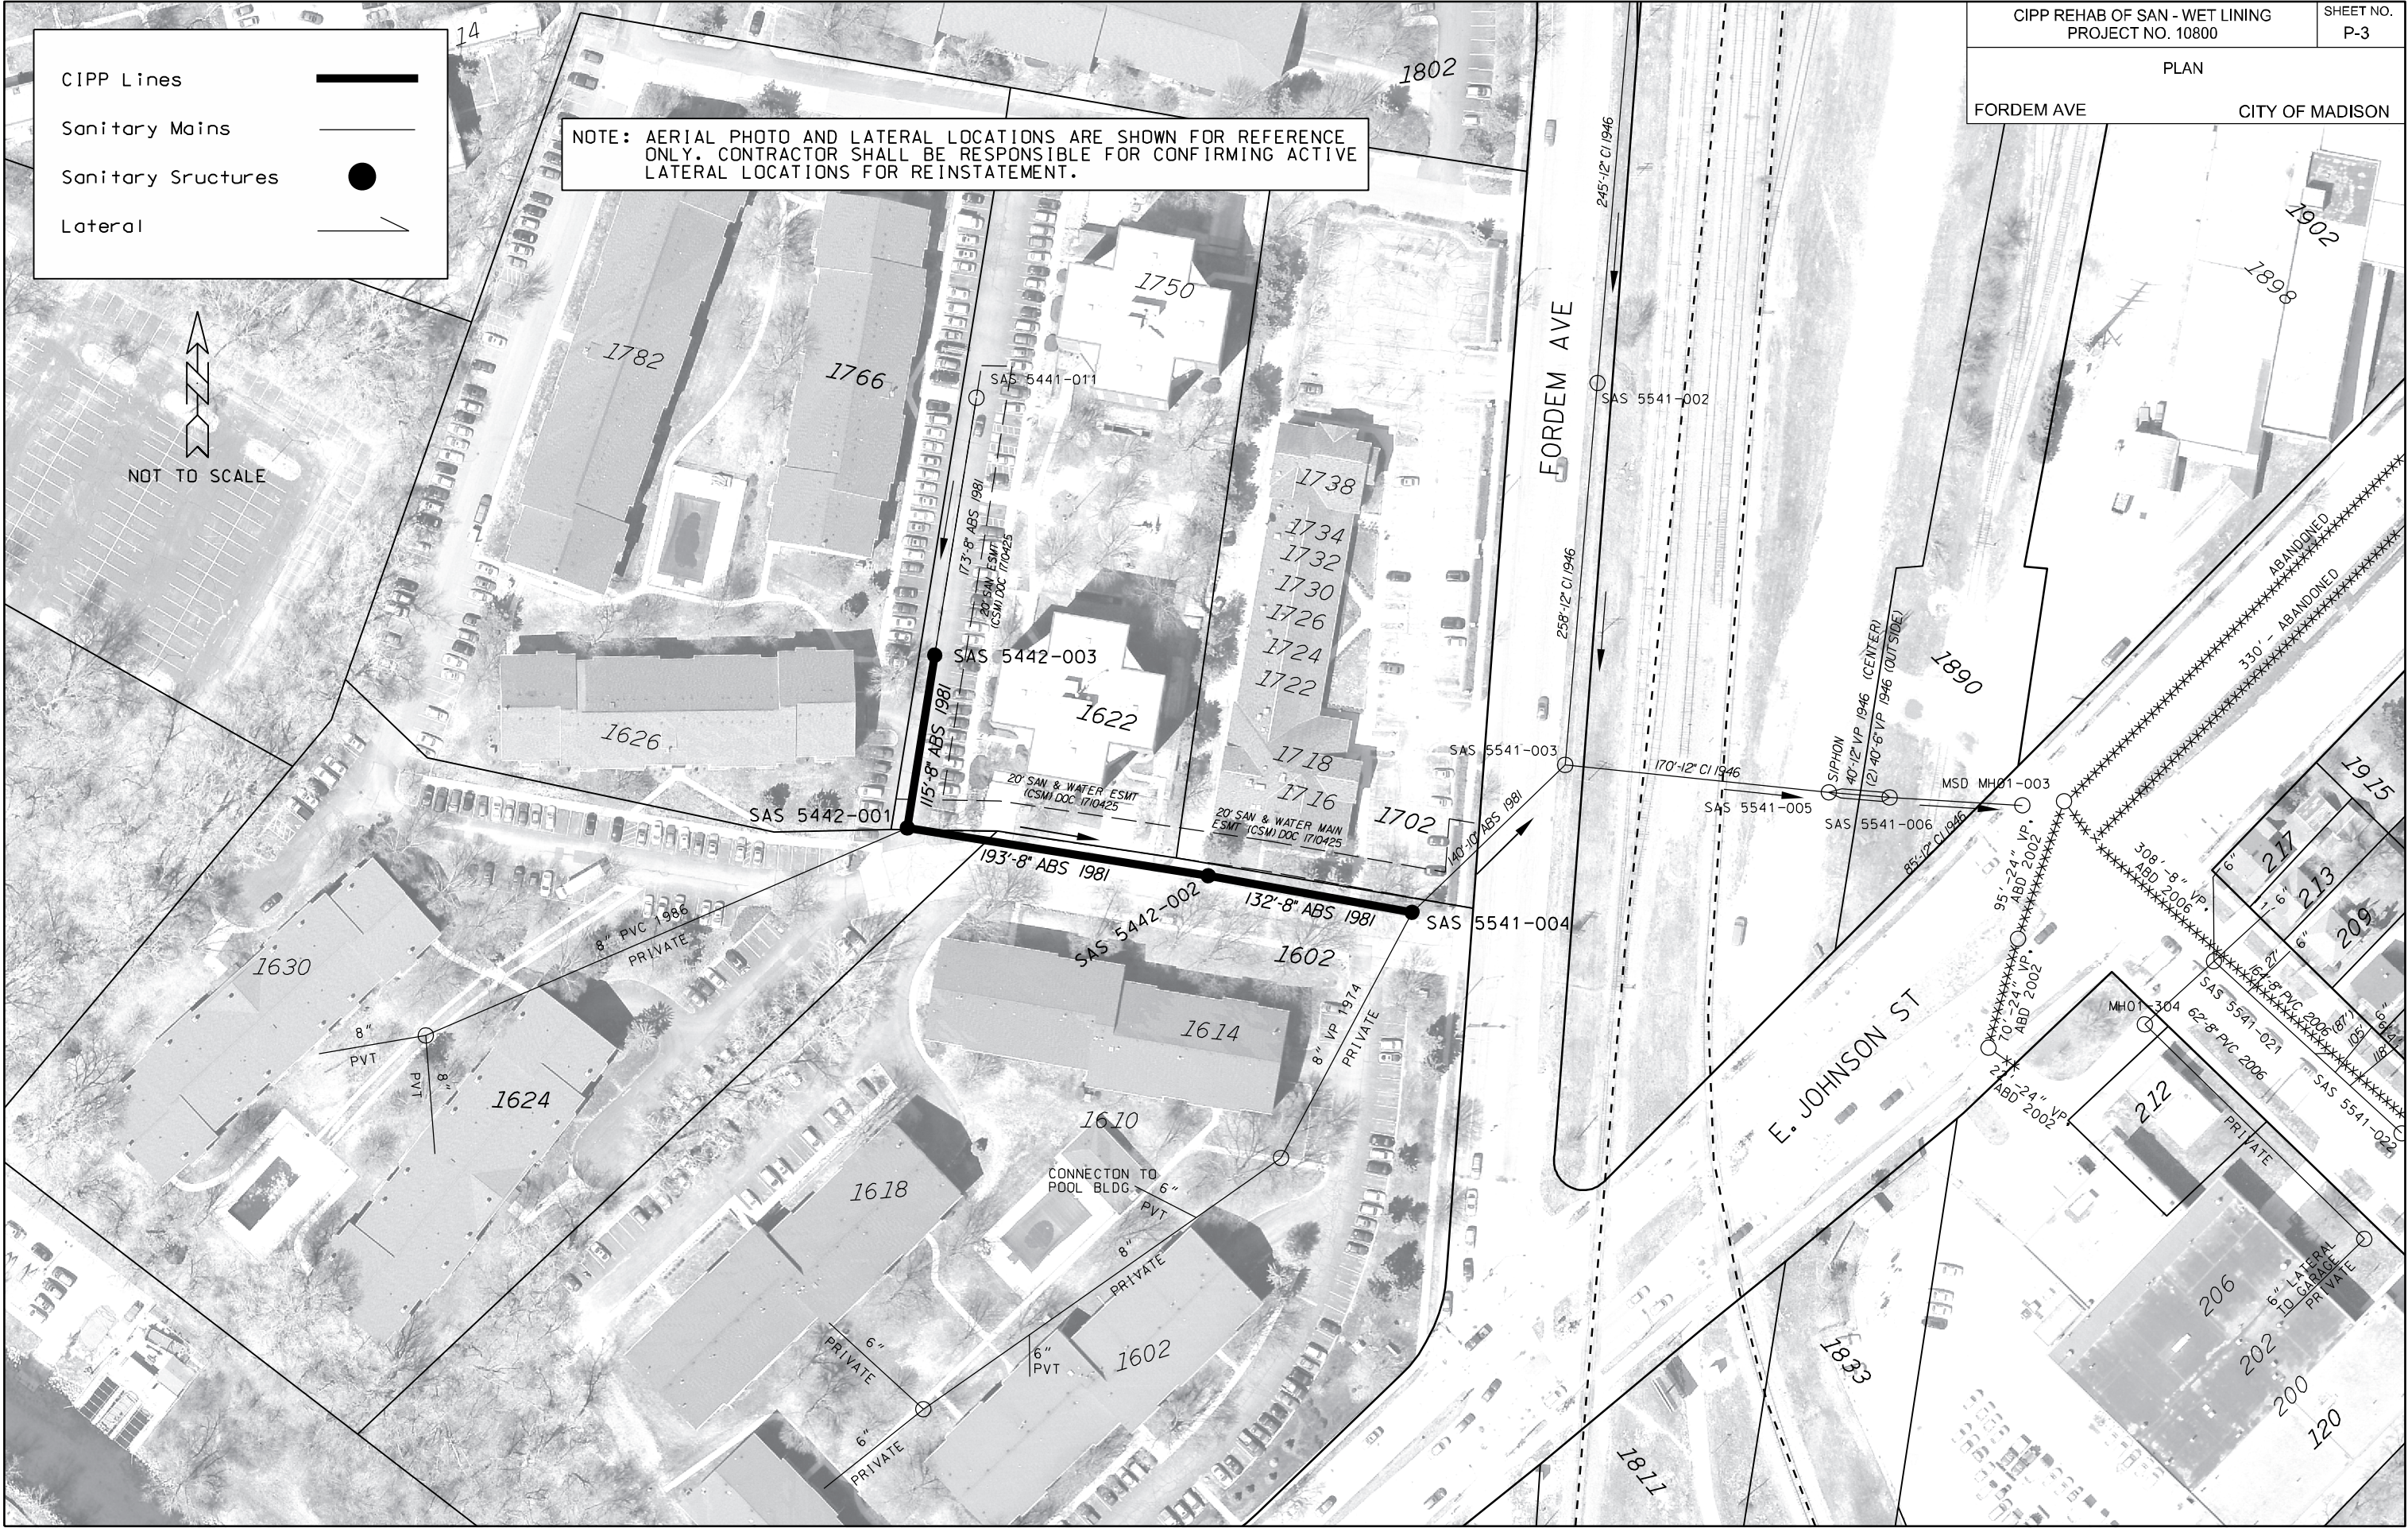

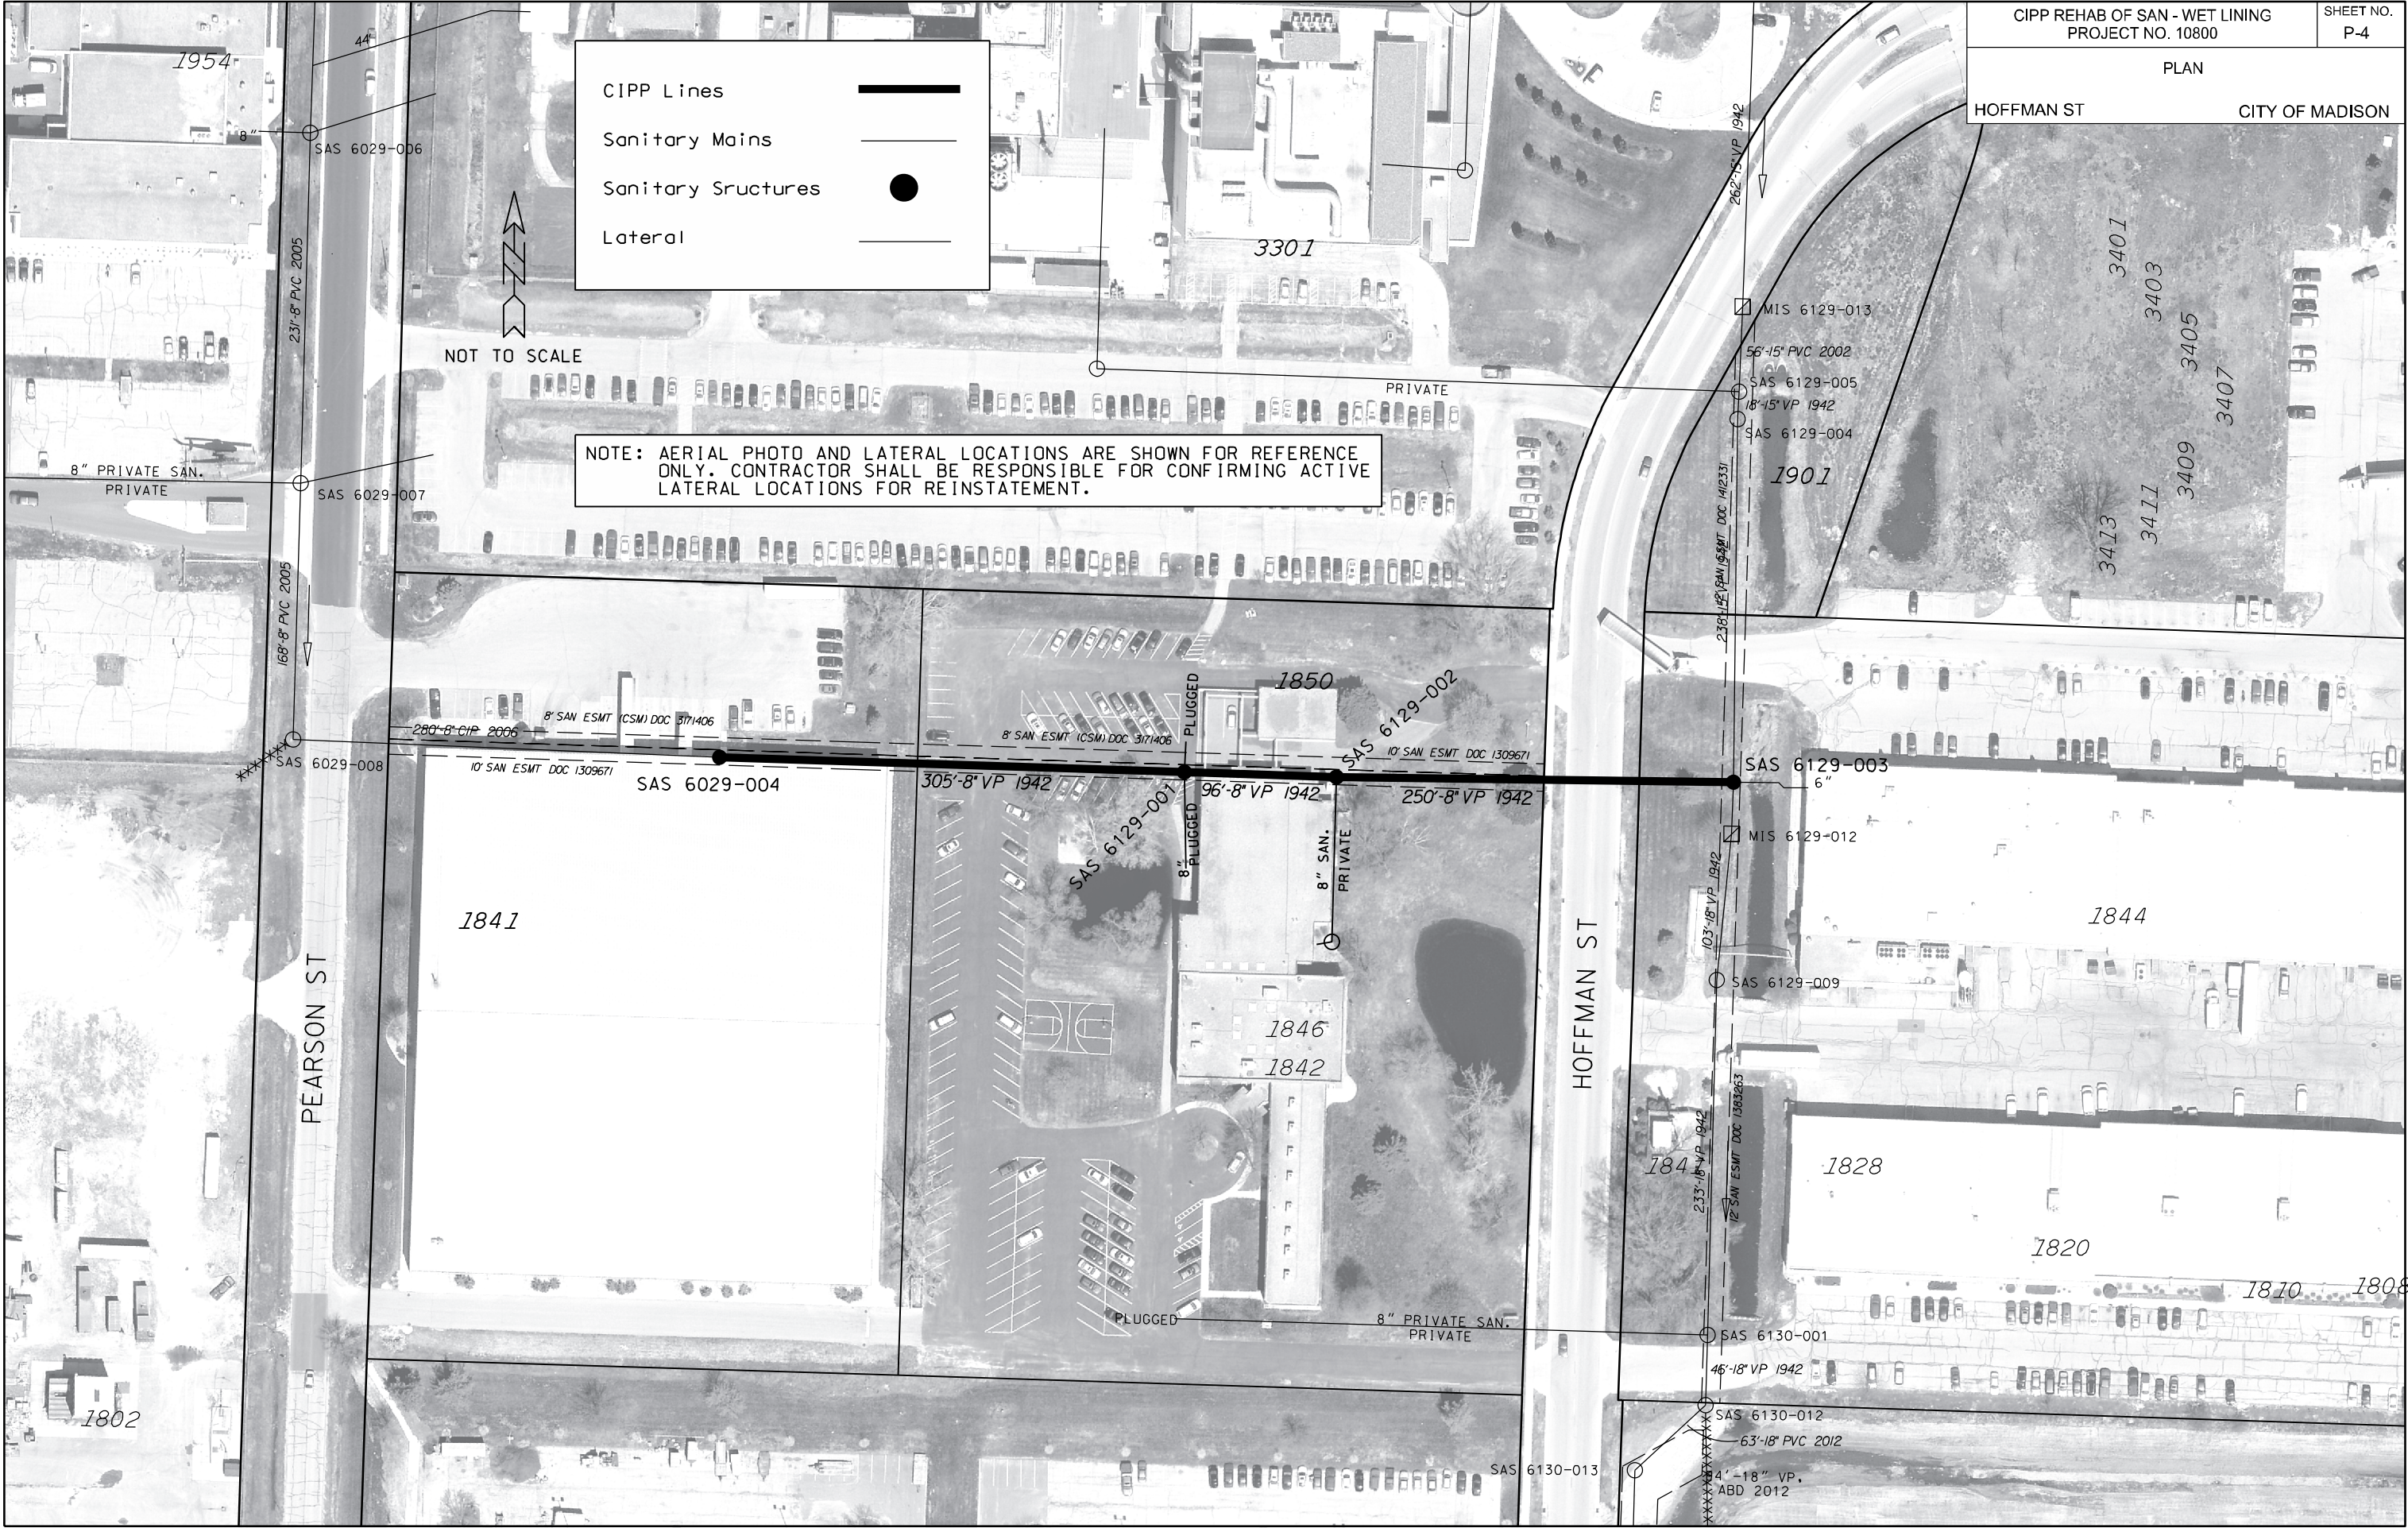



NOTE: AERIAL PHOTO AND LATERAL LOCATIONS ARE SHOWN FOR REFERENCE ONLY. CONTRACTOR SHALL BE RESPONSIBLE FOR CONFIRMING ACTIVE LATERAL LOCATIONS FOR REINSTATEMENT.

CIPP Lines

Sanitary Mains

Sanitary Structures

Lateral

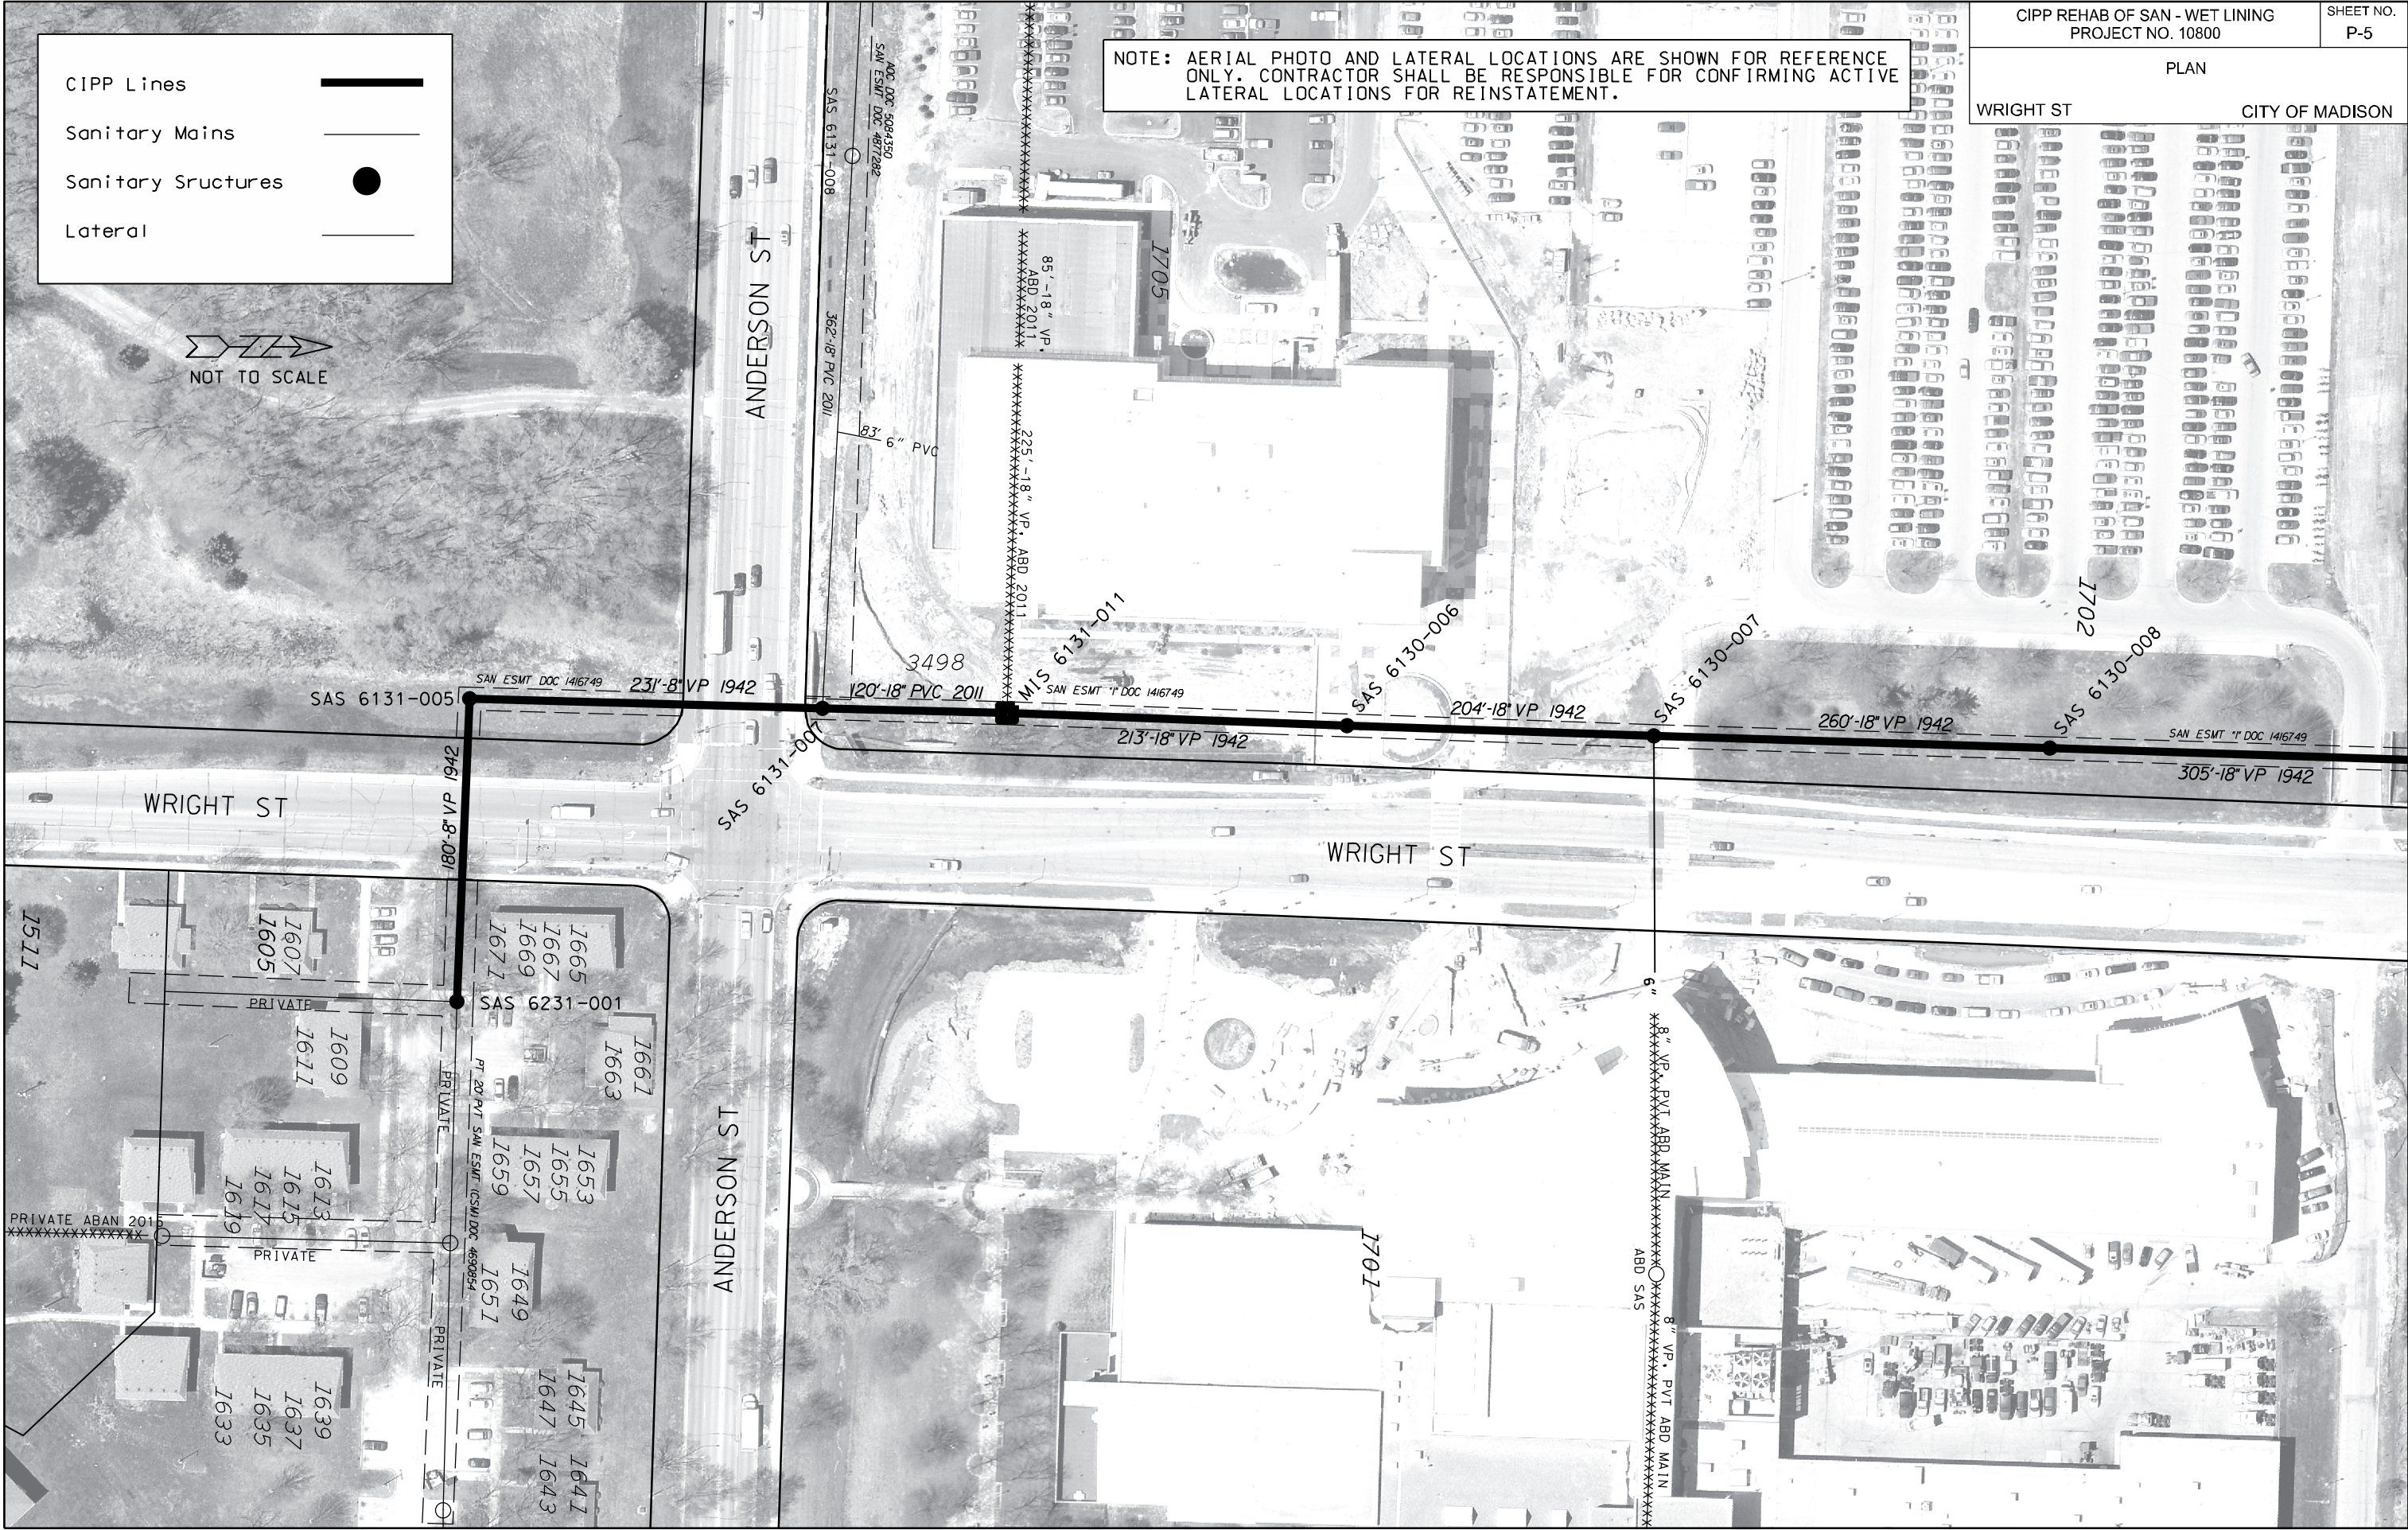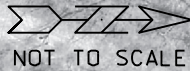


PLOT SCALE: _____

PLOT NAME: _____

REV. DATE: _____

ORIGINATOR: CITY OF MADISON - ENGINEERING


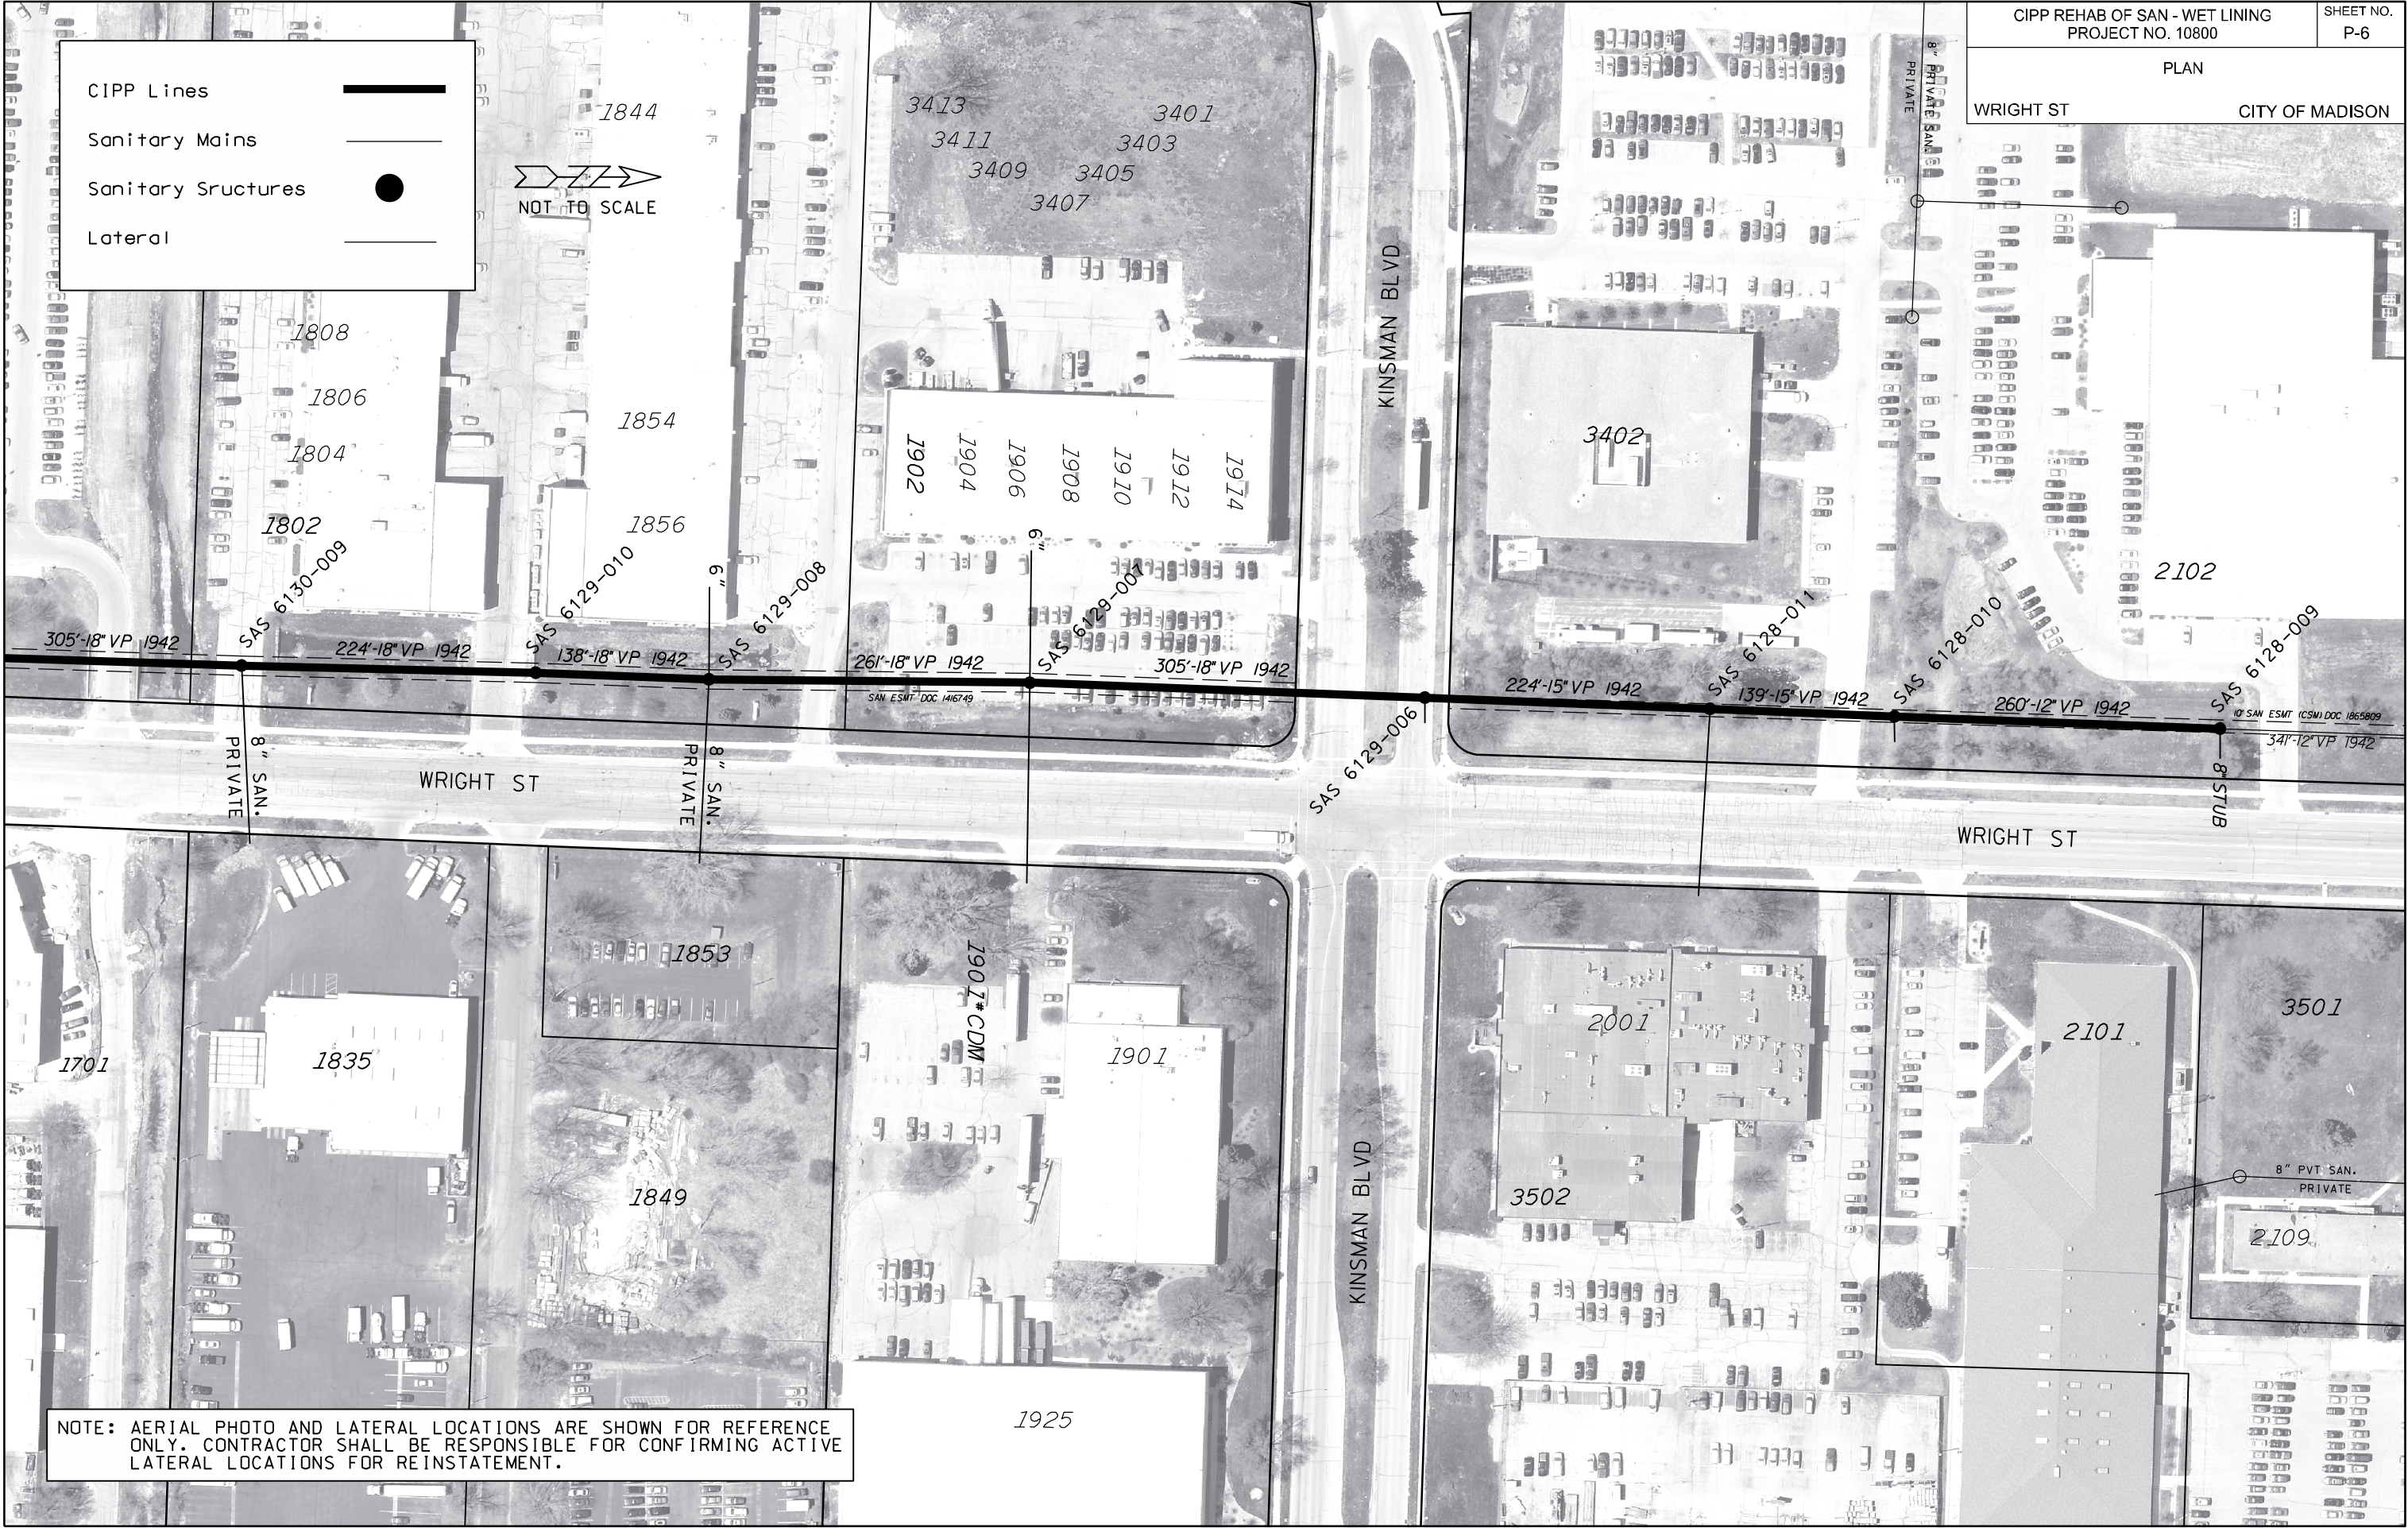



CIPP Lines

Sanitary Mains

Sanitary Structures

Lateral

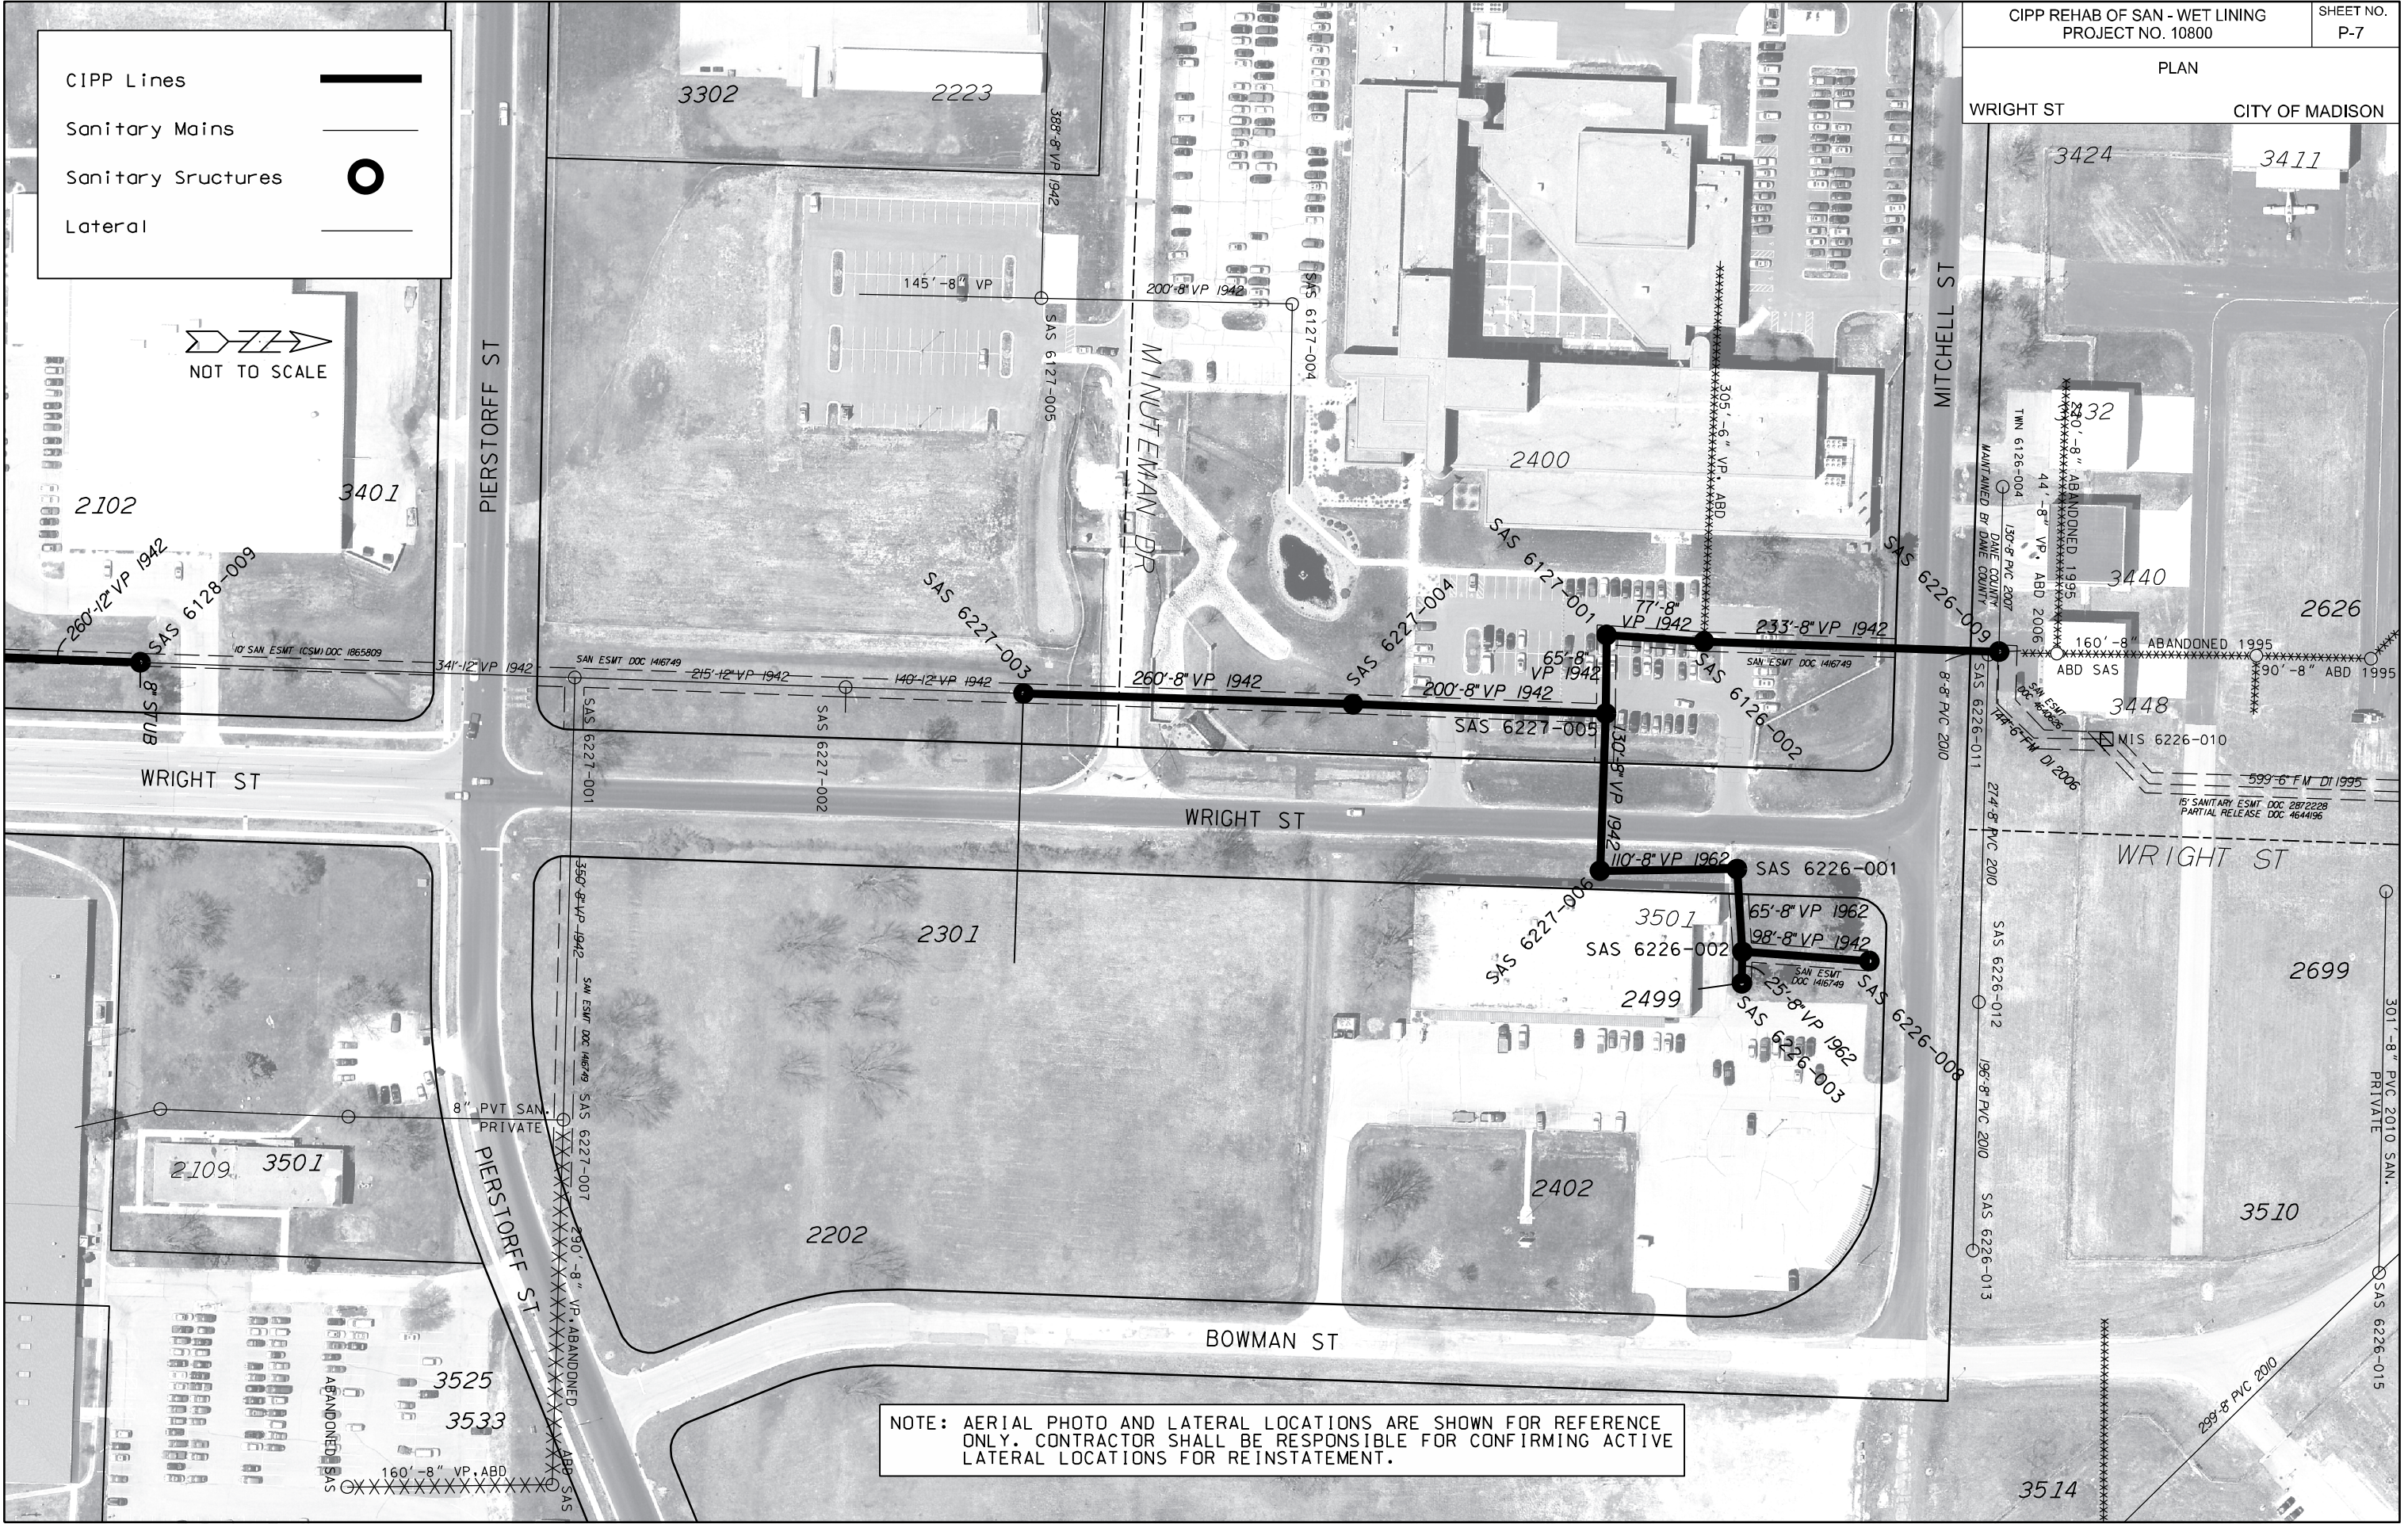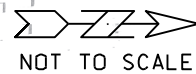


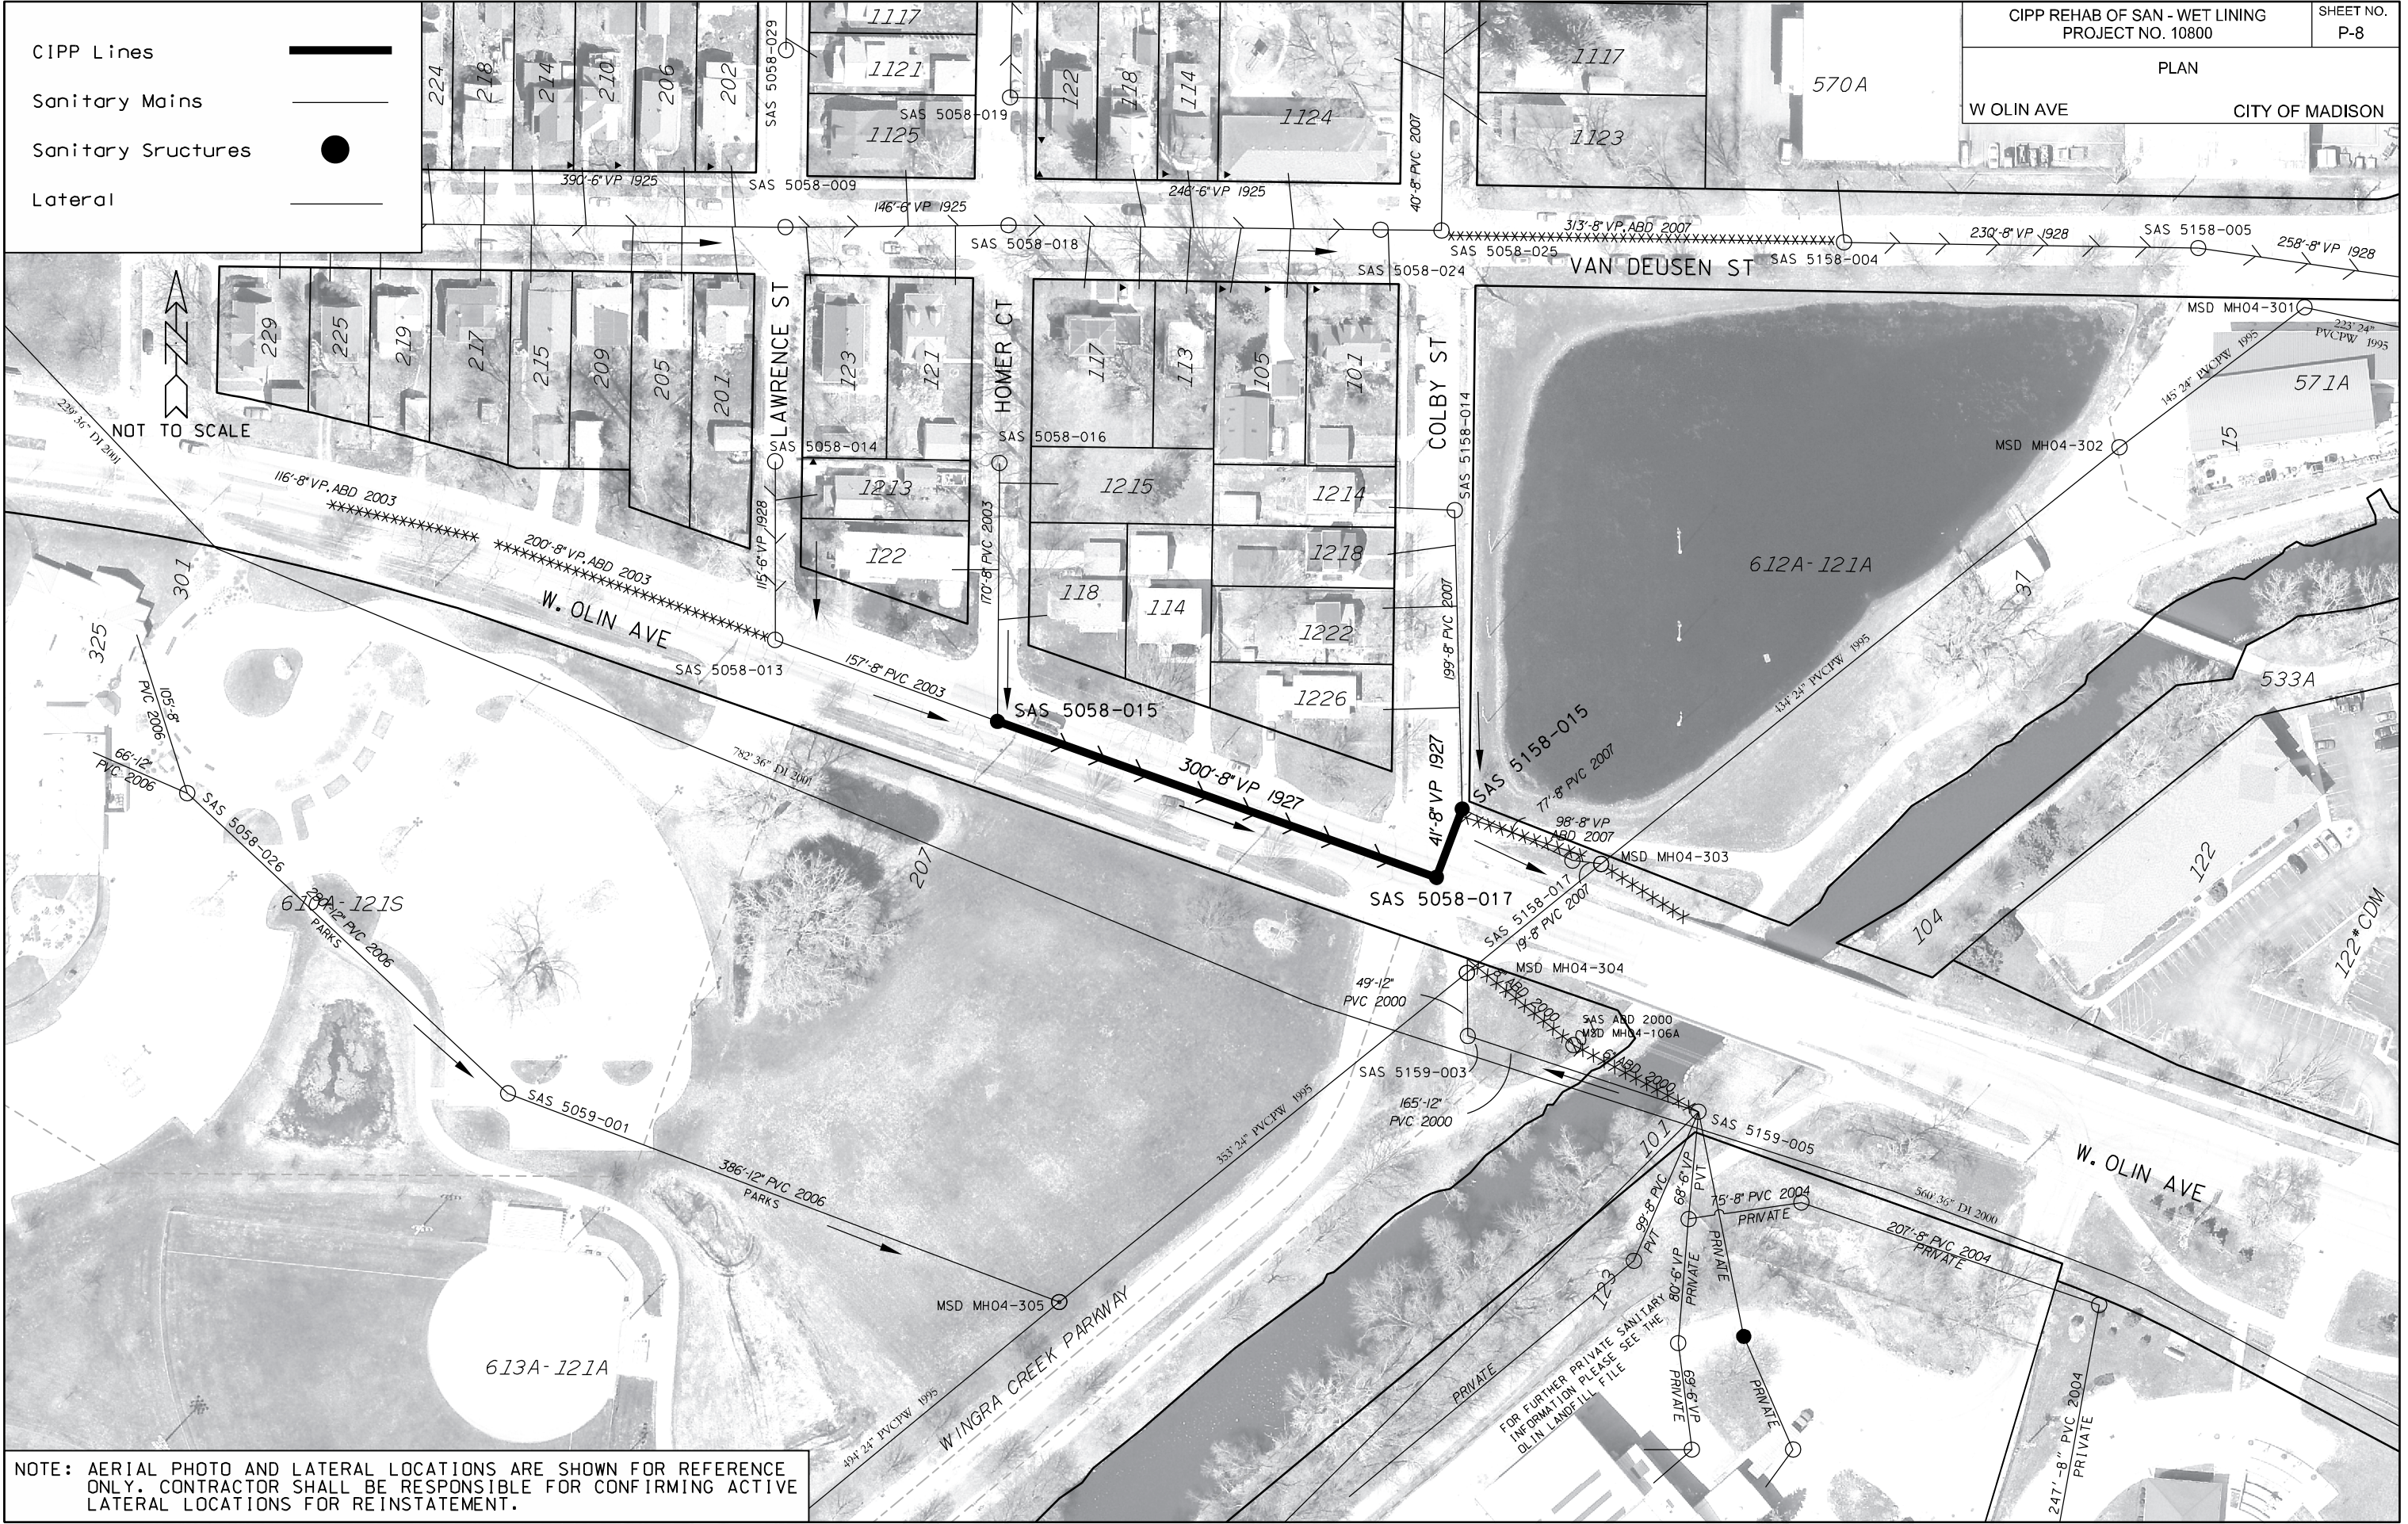

NOTE: AERIAL PHOTO AND LATERAL LOCATIONS ARE SHOWN FOR REFERENCE ONLY. CONTRACTOR SHALL BE RESPONSIBLE FOR CONFIRMING ACTIVE LATERAL LOCATIONS FOR REINSTATEMENT.



NOTE: AERIAL PHOTO AND LATERAL LOCATIONS ARE SHOWN FOR REFERENCE ONLY. CONTRACTOR SHALL BE RESPONSIBLE FOR CONFIRMING ACTIVE LATERAL LOCATIONS FOR REINSTATEMENT.

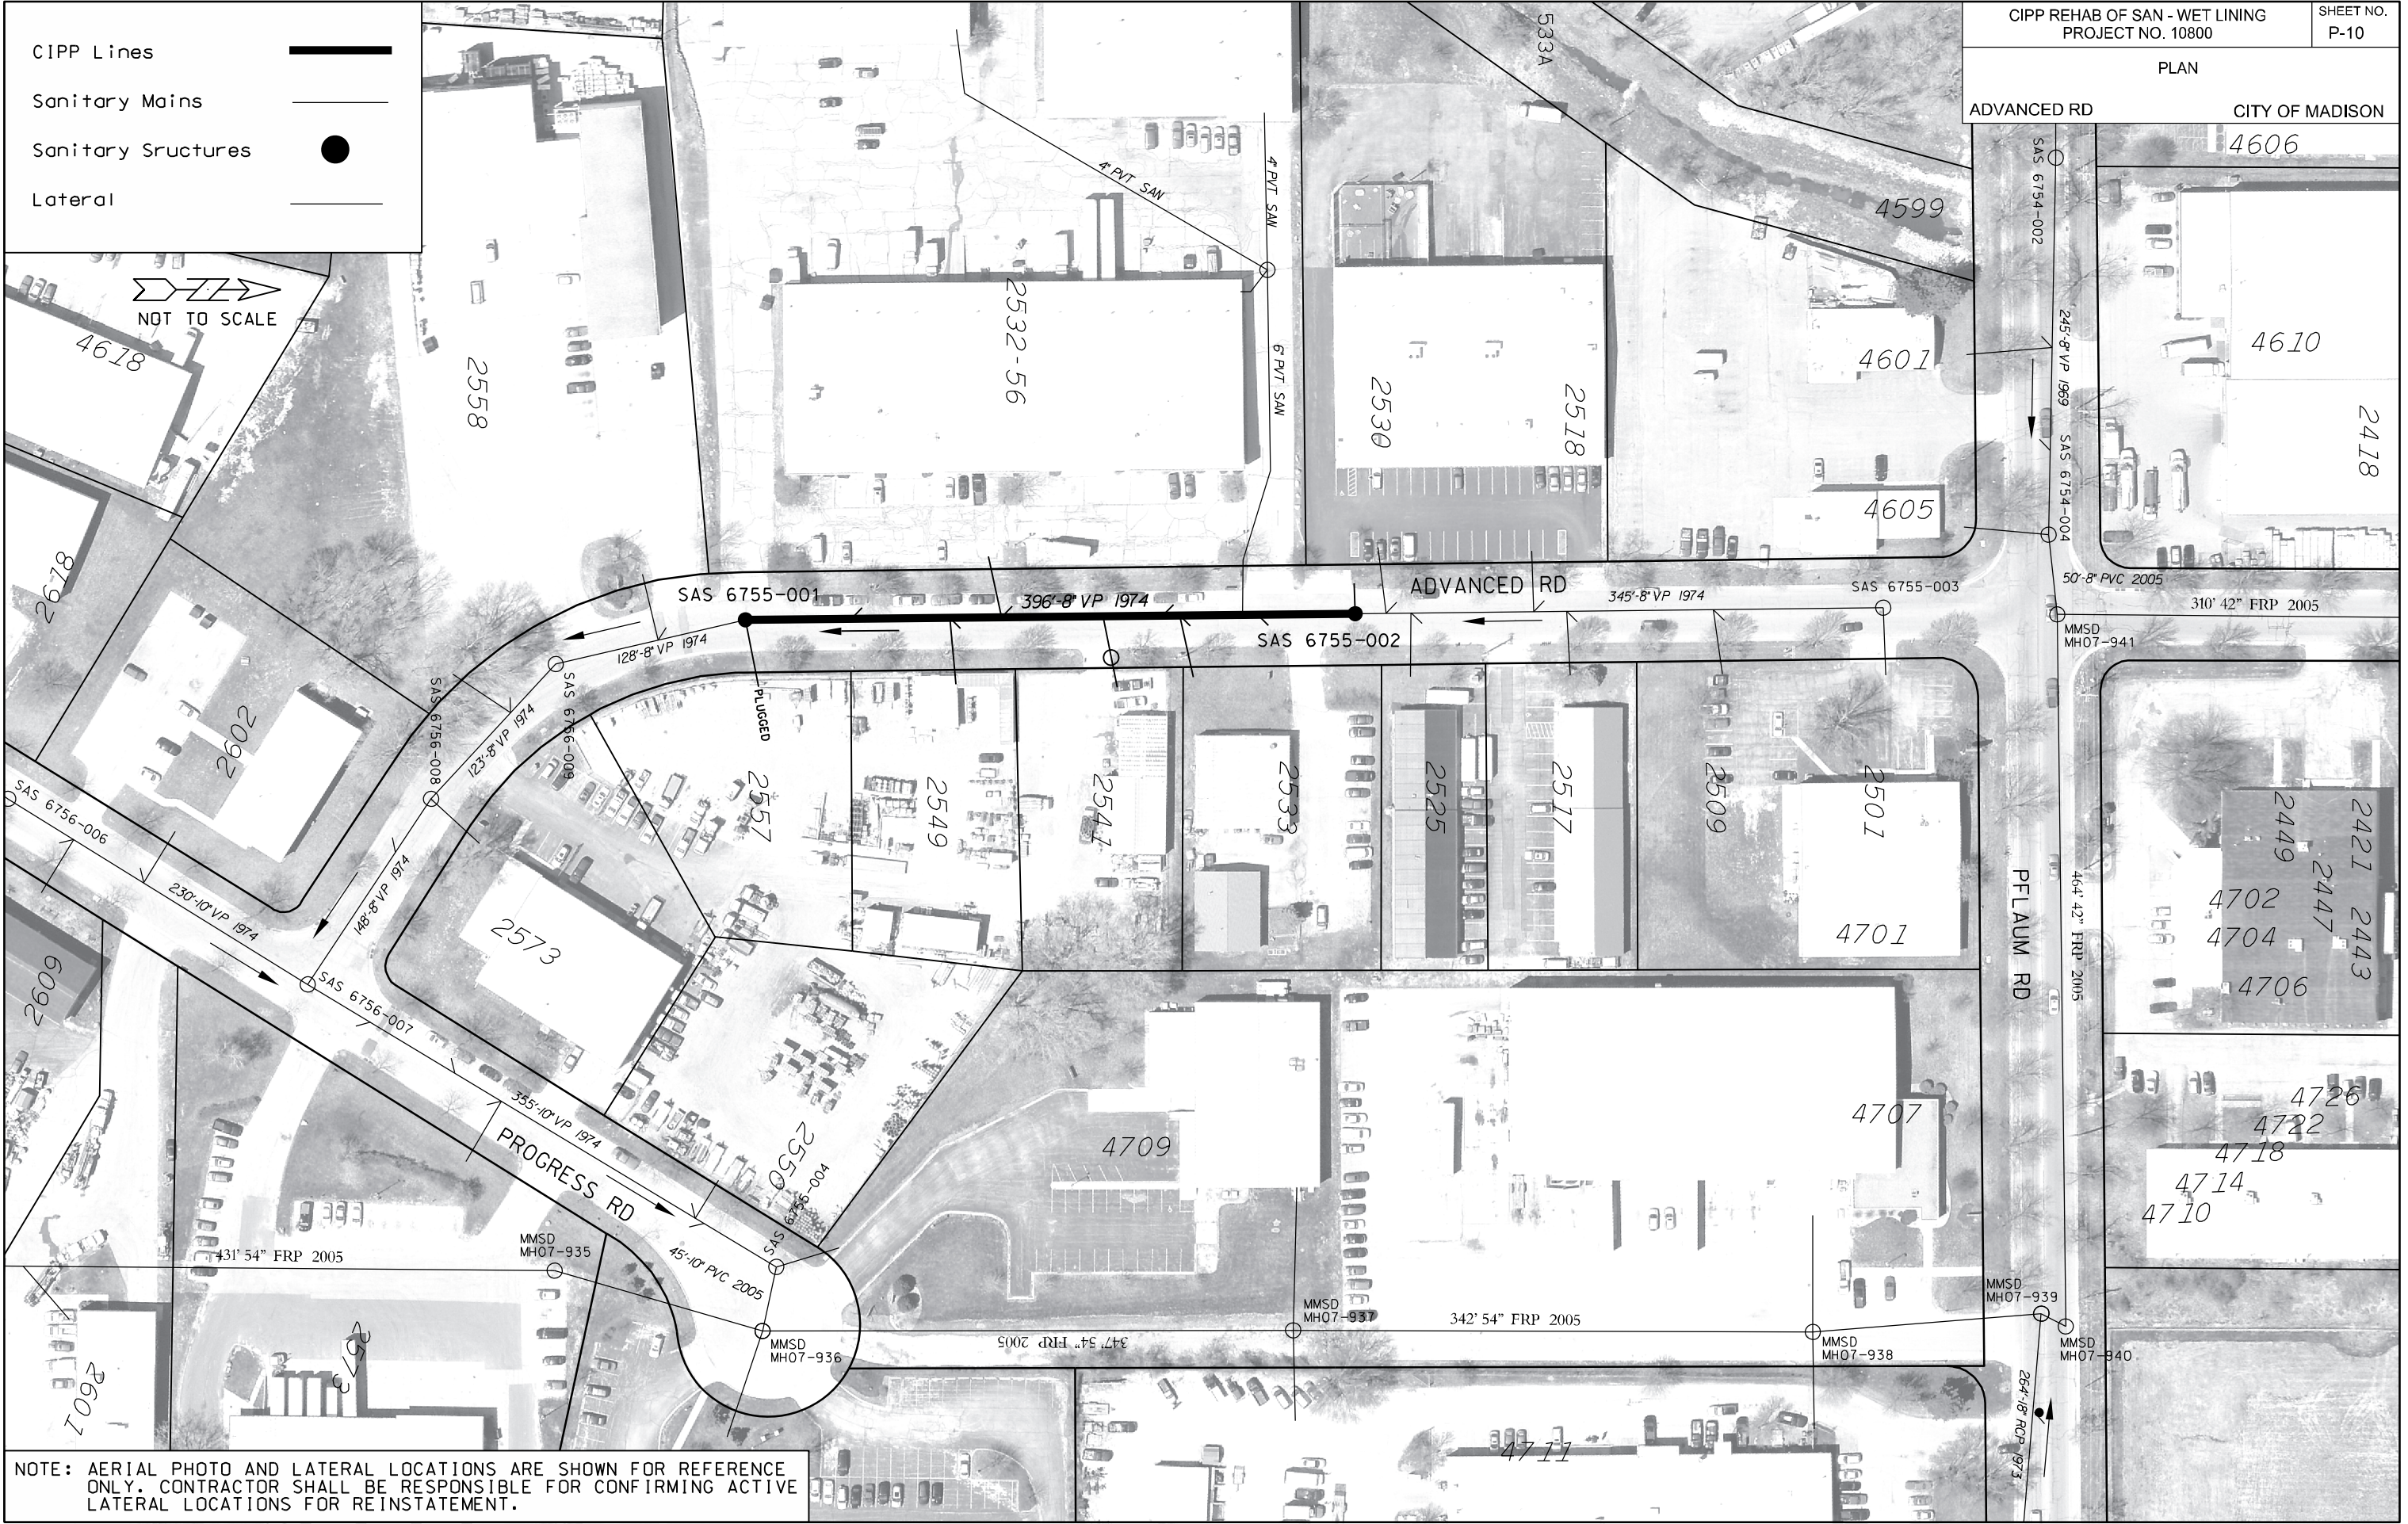

NOTE: AERIAL PHOTO AND LATERAL LOCATIONS ARE SHOWN FOR REFERENCE ONLY. CONTRACTOR SHALL BE RESPONSIBLE FOR CONFIRMING ACTIVE LATERAL LOCATIONS FOR REINSTATEMENT.



NOTE: AERIAL PHOTO AND LATERAL LOCATIONS ARE SHOWN FOR REFERENCE ONLY. CONTRACTOR SHALL BE RESPONSIBLE FOR CONFIRMING ACTIVE LATERAL LOCATIONS FOR REINSTATEMENT.