RAIN GARDEN PLANTS
FULL SUN

6+ Hours

sparkler

15 feet

10 feet

Columbine
Aquilegia canadensis
spring bloomer

Black-eyed Susan
Rudbeckia hirta
summer/fall bloomer

Prairie dropseed
Sporobolus heterolepis

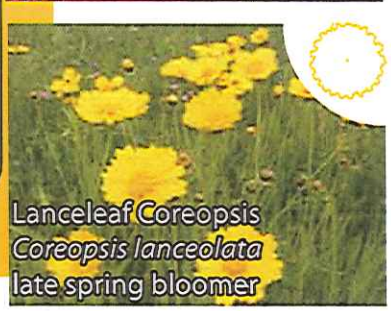

Lanceleaf Coreopsis
Coreopsis lanceolata
late spring bloomer

Photos courtesy of Prairie Moon Nursery

Madison

RAIN GARDEN PLANTS
FULL SUN

6+ Hours

cool colors

dry

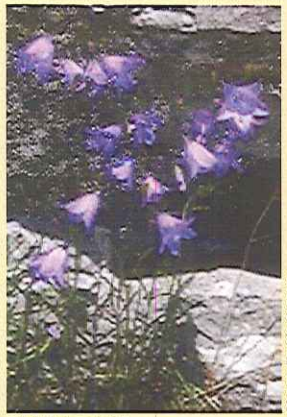

Photo: Prairie Nursery

HAREBELL (Jun-Sep)
Campanula rotundifolia

Photo: Prairie Nursery

SIDEOATS GRAMA GRASS
Bouteloua curtipendula

medium

Photo: Prairie Moon Nursery

SKY BLUE ASTER (Aug-Oct)
Aster azureus

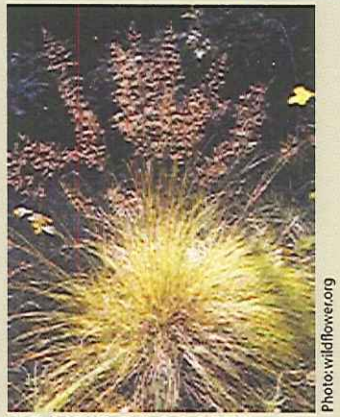

Photo: wildflower.org

PRAIRIE DROPSEED
Sporobulus heterolepis

Photo: Prairie Nursery

CANADA ANEMONE
Anemone canadensis

Photo: Missouri Botanical Garden

HEATH ASTER (Aug-Oct)
Aster ericoides

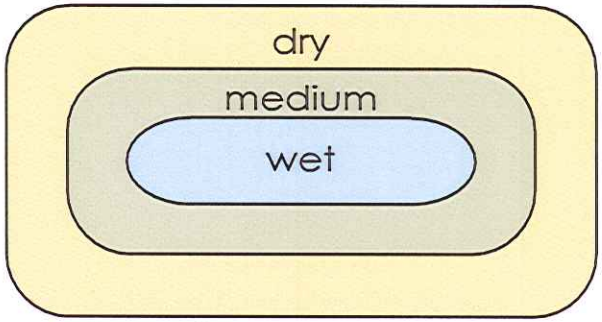

RAIN GARDEN LAYOUT

Notes:
Plants are 3' tall or less.

Follow spacing guidelines for each plant species or assume 12-18" spacing.

Gardens may require watering during the first year.

Bloom times may vary.

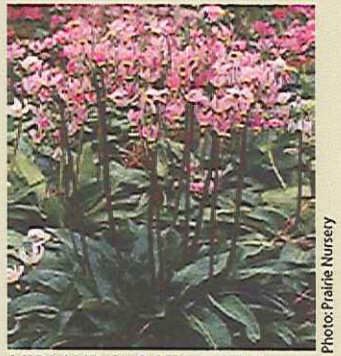

Photo: Prairie Nursery

MIDLAND SHOOTING STAR (Apr-Jun)
Dodecatheon meadia

Photo: Prairie Moon Nursery

WILD GERANIUM (Apr-Jul)
Geranium maculatum

wet

Photo: UW-Arboretum

VIRGINIA MOUNTAIN MINT (Jun-Sep)
Pycnanthemum virginianum

Photo: Missouri Botanical Garden

BLUE LOBELIA (Jul-Oct)
Lobelia silphilitica

Photo: UWC Botanical Garden

NORTHERN BLUE FLAG IRIS (May-Jul)
Iris versicolor

Photo: Prairie Nursery

BROWN FOX SEDGE
Carex vulpinoidea

www.cityofmadison.com/engineering/stormwater/raingardens.cfm

RAIN GARDEN PLANTS
FULL SUN

6+ Hours

butterfly garden

dry

Photo: University of Kentucky

LITTLE BLUESTEM
Schizachyrium scoparium

Photo: Prairie Nursery

BUTTERFLY WEED (Jun-Aug)
Asclepias tuberosa

medium

Photo: Prairie Moon Nursery

BLACK-EYED SUSAN (Jun-Oct)
Rudbeckia hirta

Photo: wildflower.org

PRAIRIE DROPSEED
Sporobolus heterolepis

Photo: Missouri Botanical Garden

NODDING ONION (Jul-Aug)
Allium cernuum

Photo: Prairie Nursery

LANCELEAF COREOPSIS (May-Aug)
Coreopsis lanceolata

Photo: Prairie Nursery

COLUMBINE (Apr-Jun)
Aquilegia canadensis

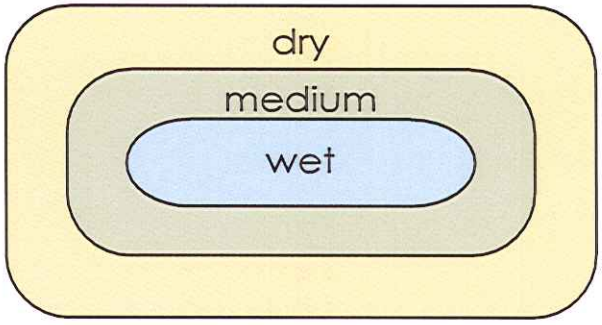

RAIN GARDEN LAYOUT

Notes:
Plants are 3' tall or less.

Follow spacing guidelines for each plant species or assume 12-18" spacing.

Gardens may require watering during the first year.

Bloom times may vary.

Photo: Missouri Botanical Garden

MARSH PHLOX (Jun-Sep)
Phlox glaberrima interior

wet

Photo: UW-Stevens Point, Merel R. Black

RIDDELL'S GOLDENROD (Aug-Oct)
Solidago riddellii

Photo: UW-Arboretum

VIRGINIA MOUNTAIN MINT (Jun-Sep)
Pycnanthemum virginianum

Photo: US Forest Service

SPIDERWORT (May-Jul)
Tradescantia ohiensis

Photo: Prairie Nursery

BROWN FOX SEDGE
Carex vulpinoidea

www.cityofmadison.com/engineering/stormwater/raingardens.cfm

Madison

RAIN GARDEN PLANTS
PARTIAL SHADE

3 - 6 Hours

serenity now

dry

Photo: Prairie Nursery

SIDEOATS GRAMA GRASS
Bouteloua curtipendula

Photo: Prairie Moon Nursery

COMMON OAK SEDGE
Carex pensylvanica

medium

Photo: Prairie Nursery

JACOB'S LADDER (May-Jun)
Polemonium reptans

Photo: Prairie Nursery

CANADA ANEMONE
Anemone canadensis

Photo: Missouri Botanical Garden

NODDING ONION (Jul-Aug)
Allium cernuum

Photo: Prairie Moon Nursery

CREAM WILD INDIGO*
Baptisia leucophaea

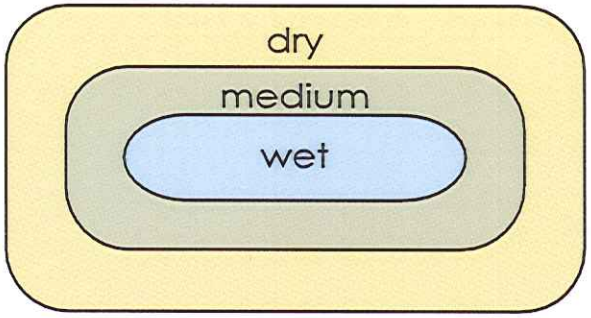

RAIN GARDEN LAYOUT

Notes:
Plants are 3' tall or less.

Follow spacing guidelines for each plant species or assume 12-18" spacing.

Gardens may require watering during the first year.

Bloom times may vary.

Photo: Prairie Moon Nursery

BOTTLE GENTIAN (Aug-Sep)
Gentiana andrewsii

Photo: Prairie Nursery

HAREBELL (Jun-Sep)
Campanula rotundifolia

*or Cream False Indigo (*Baptisia bracteata*)

wet

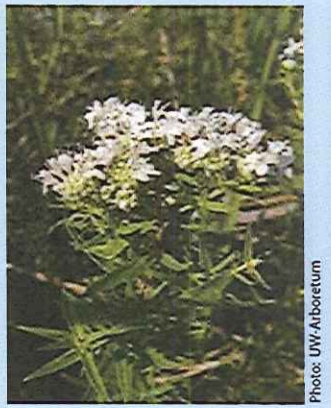

Photo: UW-Arboretum

VIRGINIA MOUNTAIN MINT (Jun-Sep)
Pycnanthemum virginianum

Photo: Missouri Botanical Garden

BLUE LOBELIA (Jul-Oct)
Lobelia silphilitica

Photo: Prairie Nursery

SWEET GRASS
Hierochloe odorata

Photo: Missouri Botanical Garden

VIRGINIA BLUEBELLS (Apr-May)
Mertensia virginica

www.cityofmadison.com/engineering/stormwater/raingardens.cfm

Madison

RAIN GARDEN PLANTS FULL SUN

6+ Hours

or

RAIN GARDEN PLANTS PARTIAL SHADE

3 - 6 Hours

easy does it

15 feet

10 feet

Photos courtesy of Prairie Moon Nursery

Madison

CITY OF MADISON

Madison, Wisconsin

CITY ENGINEERING DIVISION
DEPARTMENT OF PUBLIC WORKS

PLAN OF PROPOSED IMPROVEMENT

CITYWIDE
RAIN GARDEN REPLANTING - 2015

PROJECT NO. 10501B

INDEX OF SHEETS

SHEET NO.		TITLE
Plate NO.	1	RAIN GARDEN PLATE
Plate NO.	2	RAIN GARDEN PLATE
Plate NO.	3	RAIN GARDEN PLATE
Plate NO.	4	RAIN GARDEN PLATE
Plate NO.	5	RAIN GARDEN PLATE
SHEET NO.	1	RAIN GARDEN PLAN SHEET GR1
SHEET NO.	2	RAIN GARDEN PLAN SHEET GR2
SHEET NO.	3	RAIN GARDEN PLAN SHEET GR3
SHEET NO.	4	RAIN GARDEN PLAN SHEET GR4
SHEET NO.	5	RAIN GARDEN PLAN SHEET GR5
SHEET NO.	6	RAIN GARDEN PLAN SHEET GR6
SHEET NO.	7	RAIN GARDEN PLAN SHEET GR7
SHEET NO.	8	RAIN GARDEN PLAN SHEET GR8
SHEET NO.	9	IVY STREET RAINS GARDEN PLANT SCHEDULE
SHEET NO.	10	MOORLAND ROAD II RAIN GARDEN PLANT SCHEDULE
SHEET NO.	11	PRIVATE TERRACE RAIN GARDEN PLANT SCHEDULE
SHEET NO.	12	PRIVATE TERRACE RAIN GARDEN LOCATION SCHEDULE

MEMBER ONE CALL SYSTEMS INTERNATIONAL

TO OBTAIN LOCATION OF PARTICIPANTS' UNDERGROUND FACILITIES BEFORE YOU DIG IN WISCONSIN

CALL DIGGERS HOTLINE
811
or 1-800-242-8511
TOLL FREE
FAX-A-LOCATE 1-800-338-3860
TDD (FOR HEARING IMPAIRED) 1-800-542-2289

WIS. STATUTE 182.0175 (1974)
REQUIRES MIN. OF 3 WORK DAY
NOTICE BEFORE YOU EXCAVATE

PROJECT LIMITS CITYWIDE

NOTE:
EXISTING UTILITIES SHOWN IN PLANS ARE INDICATED IN ACCORDANCE WITH AVAILABLE RECORDS. OTHER UTILITIES MAY ALSO BE PRESENT. THE CONTRACTOR SHALL BE RESPONSIBLE FOR OBTAINING EXACT LOCATIONS AND ELEVATIONS OF ALL UTILITIES, INCLUDING SEWER AND WATER FROM THE OWNERS OF THE RESPECTIVE UTILITIES. ALL UTILITY OWNERS SHALL BE NOTIFIED BY THE CONTRACTOR 72 HOURS PRIOR TO EXCAVATION.

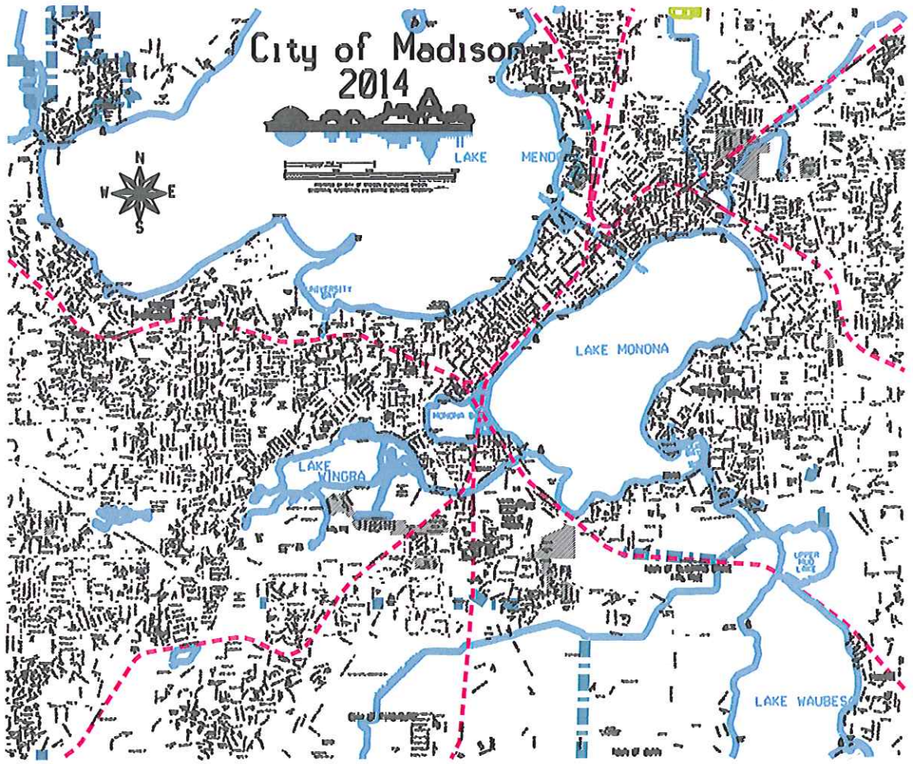

PLOT SCALE:
PLOT NAME:
REV. DATE:
ORIGINATOR: CITY OF MADISON, STREETS DIVISION

FILE NAME: $$....designfile....$$

DATE: $$...plottingdate...$$

ALL GARDEN LIMITS TO BE 1FT
OFF SIDEWALK AND BACK OF CURB.
SLOPES TO BE 3:1. WORK PER
S.D.D. 2.09

0709-204-1110-8
CONTRERAS & TEA
322 S OWEN DR

0709-204-1111-6
GAYLOR & MCCLEMENTS
318 S OWEN DR

S OWEN DR. ASSM'T DIST 2015 PROJECT NO. 53W1856	SHEET NO. RG1
RAIN GARDENS	
S OWEN DR.	CITY OF MADISON

0 10 20

69.1

66 Sq. Ft.
42 Plants

130 Sq. Ft.
83 Plants

71.0

96 Sq. Ft.
62 Plants

40 Sq. Ft.
25 Plants

74 Sq. Ft.
47 Plants

108 Sq. Ft.
69 Plants

97
62

7.7 Sq. Ft.
5 plants

98 Sq. Ft.
63 Plants

60.0

60.0

60.0

45 Sq. Ft.
29 Plants

0709-204-1017-6
HENSEN
329 S OWEN DR

0709-204-1016-8
NESSEL & WASHABAUGH
325 S OWEN DR

0709-204-1015-0
HAEFS-FLEMMING
321 S OWEN DR

PLOT SCALE: ____
PLOT NAME: ____
REV. DATE: ____
ORIGINATOR: CITY OF MADISON, STREETS DIVISION
FILE NAME: $$....designfile....$$
DATE: $$...plottingdate...$$
$$....

2015
SS
NS
CITY OF MADISON
Ft.
ts

SHEET NO.
RG1

0 10 20

ALL GARDEN LIMITS TO BE 1FT OFF SIDEWALK AND BACK OF CURB. SLOPES TO BE 3:1. WORK PER S.D.D. 2.09

S OWEN DR, ASSM'T DIST-2015
PROJECT NO. 53W1856

SHEET NO.
RG2

PLAN

S OWEN DR. CITY OF MADISON

0709-204-1112-4
ALLEN
314 S OWEN DR

71.0

97 Sq. Ft.
62 Plants

0709-204-1113-2
TRUJILLO
312 S OWEN DR

32 Sq. Ft.
20 Plants
82.4

53 Sq. Ft.
34 Plants

90 Sq. Ft.
58 Plants

74 Sq. Ft.
48 Plants

97 Sq. Ft.
62 Plants

PLOT SCALE:
PLOT NAME:
REV. DATE:
ORIGINATOR: CITY OF MADISON, STREETS DIVISION

0709-204-1014-2
VEAZIE & O'DONOGHUE
317 S OWEN DR

60.0

0709-204-1013-4
HUANG & OUYANG
309 S OWEN DR

60.0

15-0
MMING
DR

FILE NAME: $$....designfile....$$

DATE: $$...plottingdate...$$

S OWEN DR. ASSM'T DIST-2015
PROJECT NO. 53W1856

SHEET NO. RG3

RAIN GARDENS

S OWEN DR. CITY OF MADISON

ALL GARDEN LIMITS TO BE 1FT OFF SIDEWALK AND BACK OF CURB. SLOPES TO BE 3:1. WORK PER S.D.D. 2.09

10 20

82.0

0709-204-1114-0
RIPPLE
306 S OWEN DR

0709-204-1115-8
SPODEN
302 S OWEN DR

82.5

MATCH LINE

PLOT SCALE:

PLOT NAME:

REV. DATE:

ORIGINATOR: CITY OF MADISON, STREETS DIVISION

111 Sq. Ft.
71 Plants

179 Sq. Ft.
115 Plants

43 Sq. Ft.
28 Plants

50 Sq. Ft.
32 Plants

46 Sq. Ft.
30 Plants

75 Sq. Ft.
48 Plants

STA 15+00

S OWE

60.0

0709-204-1011-8
MATHEWS
305 S OWEN DR

60.0

0709-204-1010-0
MOEBIUS LIV TRUST
301 S OWN DR

54.0

FILE NAME: $$....designfile....$$

DATE: $$...plottingdate...$$

NOT FOR CONSTRUCTION

S OWEN DR. ASSM'T DIST-2015 PROJECT NO. 53W1856	SHEET NO. RG4
RAIN GARDENS	
S OWEN DR.	CITY OF MADISON

S. OWEN DRIVE ASSESSMENT DISTRICT-2015 PROJECT NO. 53W1856 SHEET NO. RG-1
RAIN GARDEN DETAIL
230 S OWEN DR CITY OF MADISON

0 10 20

ALL GARDEN LIMITS TO BE 1FT OFF SIDEWALK AND BACK OF CURB. SLOPES TO BE 3:1. WORK PER S.D.D. 2.09

0709-204-1116-6
SHEPPARD
230 S OWEN DR

0709-204-1116-6
SHEPPARD
230 S OWEN DR

0709-204-1117-4
NAVSARIA & HUNTINGTON
226 S OWEN DR

73.3

76.7

53 Sq. Ft.
34 Plants

49 Sq. Ft.
32 Plants

64 Sq. Ft.
40 Plants

S OWEN DR

54.0

60.0

60.0

PLOT SCALE:
PLOT NAME:
REV. DATE:
ORIGINATOR: CITY OF MADISON, STREETS DIVISION
FILE NAME: $$....designfile....$$
DATE: $$...plottingdate...$$

S OWEN DR. ASSM'T DIST-2015
PROJECT NO. 53W1856

SHEET NO.
RG5

RAIN GARDENS

S OWEN DR. — CITY OF MADISON

60.0

ALL GARDEN LIMITS TO BE 1FT OFF SIDEWALK AND BACK OF CURB. SLOPES TO BE 3:1. WORK PER S.D.D. 209

58.7

74.0

0 10 20

46 Sq. Ft.
30 Plants

20 Sq. Ft.
13 Plants

91 Sq. Ft.
59 Plants

90.0

60.0

07009-204-1003-5
HUTMACHER
209 S OWEN DR

PLOT SCALE:

PLOT NAME:

REV. DATE:

ORIGINATOR: CITY OF MADISON, STREETS DIVISION

FILE NAME: $$....designfile....$$

DATE: $$...plottingdate...$$

IVY STREET RAIN GARDEN REPLANTING	SHEET NO. RG-6
RAINGARDEN DETAIL	
IVY STREET	CITY OF MADISON

*NOTE: RAINGARDENS DIFFER BY ELEVATIONS

171 Sq.Ft.

75'

3.5 FOOT AREAS TO REPLANT AROUND CENTER OF RAIN GARDEN

RAIN GARDEN "A"

39 Sq.Ft.

61 Sq.Ft.

59 Sq.Ft.

RAIN GARDEN "B"

INSTALL PLANTS WIHTIN AREAS WITHOUT PLANTS

42 Sq.Ft.

39 Sq.Ft.

100'

TALL GRASS

IVY ST PLAN VIEW

MATCH EXISTING GRADE

MATCH EXISTING GRADE

8" STORM

1

2

3" HARDWOOD MULCH

2'

TWO FEET (2') ENGINEERED FILL

10'

850
849
848
847
846
845
844

SECTION A - A

MATCH EXISTING GRADE

MATCH EXISTING GRADE

8" STORM

1

2

3" HARDWOOD MULCH

2'

TWO FEET (2') ENGINEERED FILL

10'

850
849
848
847
846

SECTION B - B

PLOT SCALE:

PLOT NAME:

REV. DATE:

ORIGINATOR: CITY_OF_MADISON_STREETS_DIVISION

FILE NAME: F:\ENCOMMON\MISC\GLENN\2015\IVY STREET RG\IVY-ST._RAIN_GARDEN.DGN

DATE: 7/29/2015

SCALE: 10.1039 ' / IN.

MOORLAND ROAD RAIN GARDEN II	SHEET NO. RG- 7
PLAN	
MOORLAND RAIN GARDEN II PLAN	CITY OF MADISON

Moorland Road Rain Garden II

Plan View

NOT TO SCALE

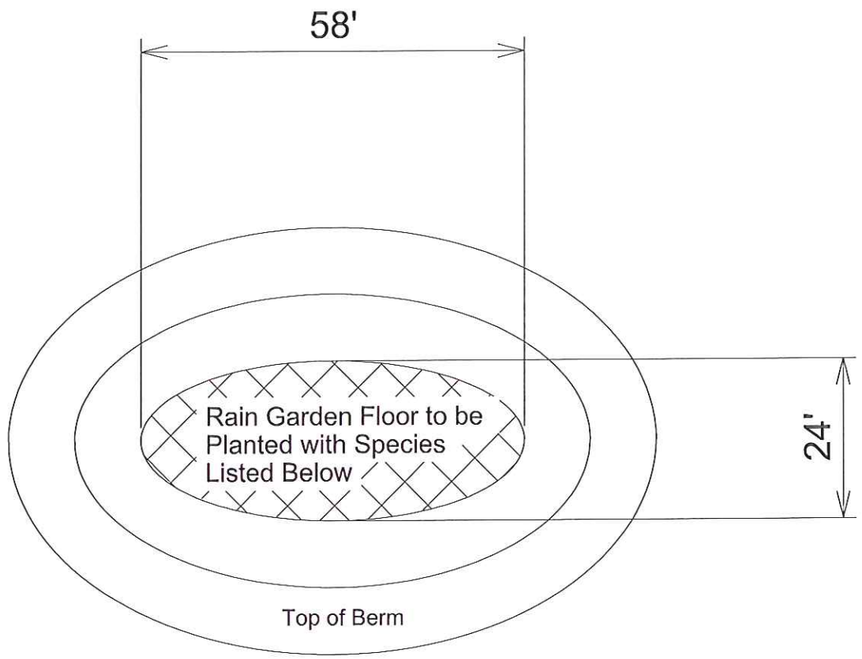

Legend:

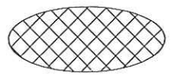

Cross-hatched area (1100sf) is Rain Garden floor to be planted with species listed in Planting Schedule

Scope of Work:

Install total of 480 plants on Rain Gardenfloor only. Forbs and sedges shall be evenly distributed.

Water Rain garden one (1) time immediately after plant installation

SEE CONTRACT SPECIFICATIONS FOR ADDITIONAL WATERING AND WEEDING REQUIREMENTS

PLOT SCALE: ____
PLOT NAME: ____
REV. DATE: ____
ORIGINATOR: CITY OF MADISON, STREETS DIVISION

FILE NAME: F:\Encommon\Misc\GLENN\2015\RG Planting Contract\Second Rain Garden Planting Contract\Moorland Road Rain Garden\Moorland Road RG.dgn DATE: 7/29/2015 PLOT SCALE: 22.7239 sf / in.

RAINGARDENS PROJECT NO. 10501B	SHEET NO. RG8
PLAN	
4203 MAHER AVE	CITY OF MADISON

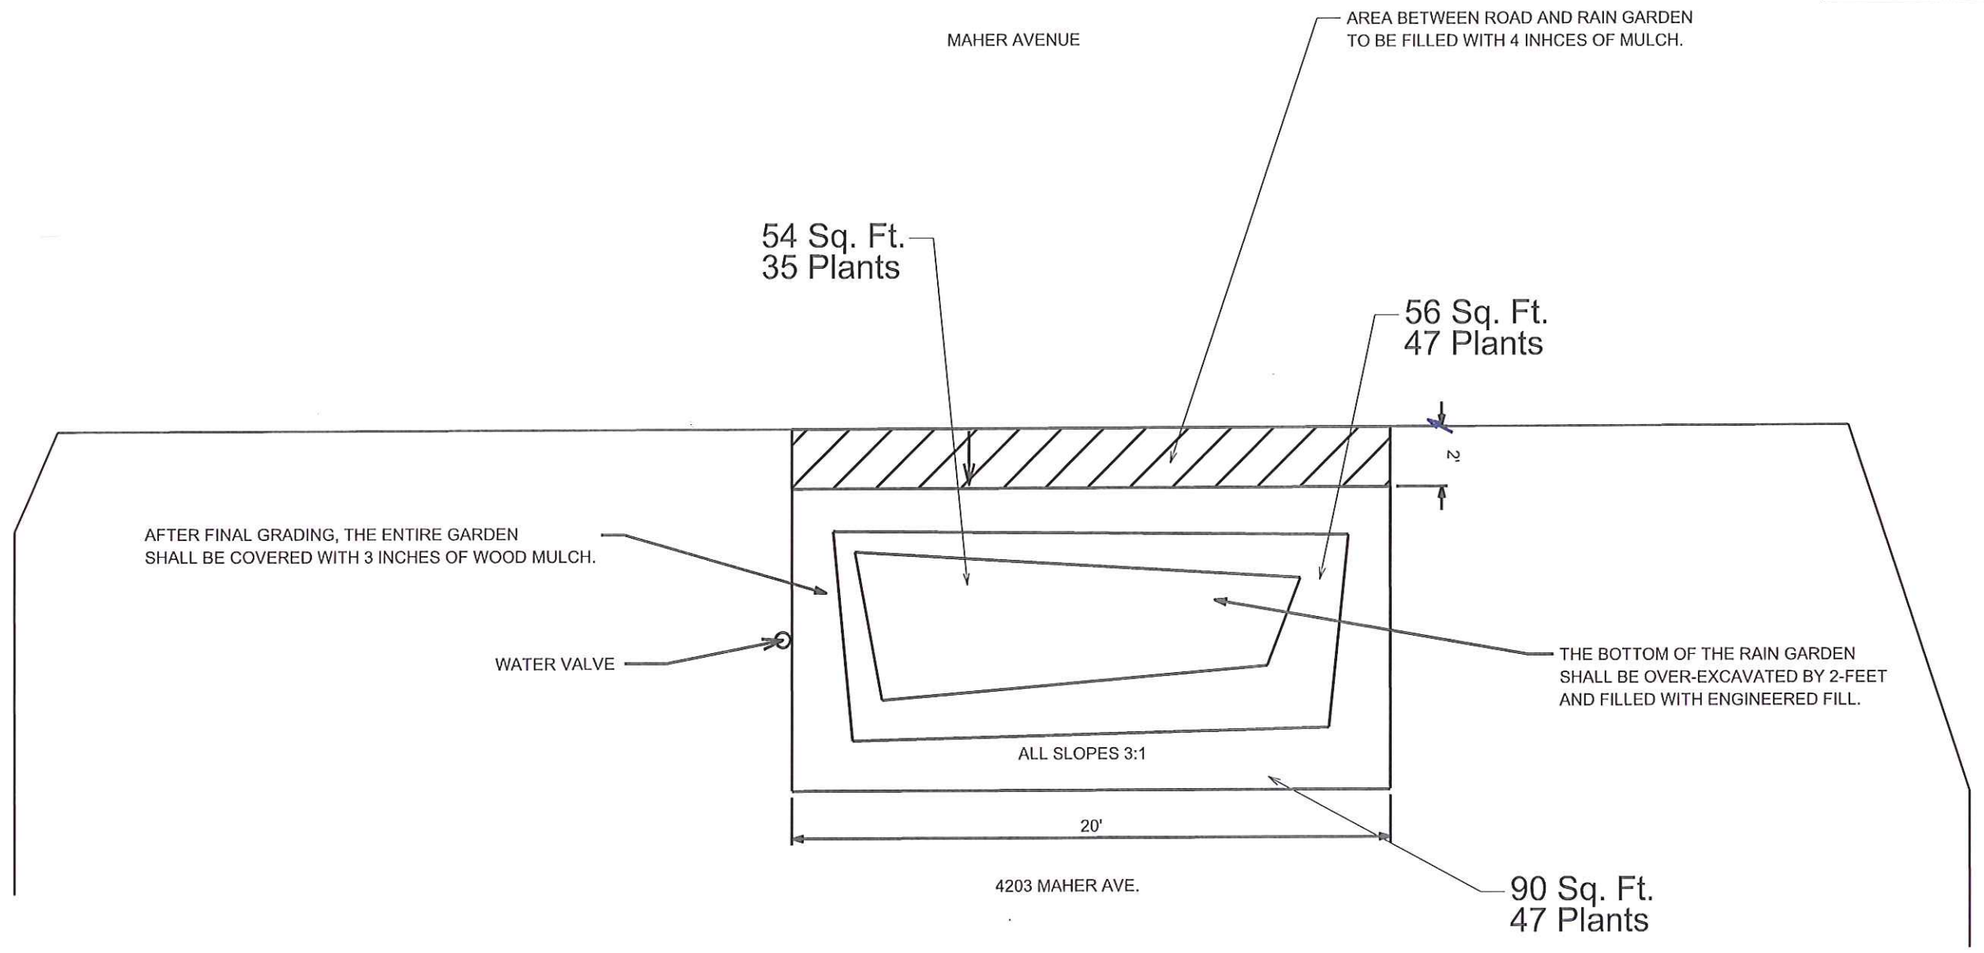

0 5 10

ALL ELEVATIONS ARE RELATIVE.

PLOT SCALE:

PLOT NAME:

REV. DATE:

ORIGINATOR: CITY OF MADISON, STREETS DIVISION

FILE NAME: $$....designfile....$$

DATE: $$...plottingdate...$$

MOORELAND ROAD RAINGARDEN REPLANTING SCHEDULE Contract Number

PLANT NAME	Scientific Name	CALIPER, HGT., SPREAD, SIZE	B & B	POTTD	BR	STAKE	WRAP	PROTCT	SPRING	FALL	Qty
Forbs											
Great Angelica	Angelica atropurpurea	2.5" Plug		X					X		30
Sweet Flag	*Acorus calamus*	2.5" Plug		X					X		30
Marsh (Red) Milkweed	Asclepias incarnata	2.5" Plug		X					X		30
Smooth Blue Aster	*Aster laevis*	2.5" Plug		X					X		30
Turtlehead	Chelone glabra	2.5" Plug		X					X		30
Purple Joe Pye Weed	*Eupatorium purpureum*	2.5" Plug		X					X		30
Boneset	*Eupatorium perfoliatum*	2.5" Plug		X					X		30
Rose Mallow	*Hibiscus leavis*	2.5" Plug		X					X		30
Iris virginica	*Southern Blue Flag Iris*	2.5" Plug		X					X		30
Compass Plant	*Silphium laciniatum*	2.5" Plug		X					X		30
Prairie Dock	Silphium terebinthinaceum	2.5" Plug		X					X		30
Northern Blue Flaf Iris	Iris versicolor	2.5" Plug		X					X		30
Great Bur Reed	Sparganium eurycarpum	2.5" Plug		X					X		30
Great Bulrush	*Scirpus validus*	2.5" Plug		X					X		30
Ohio Goldenrod	*Solidago ohioensis*	2.5" Plug		X					X		30
Common Fox Sedge	Carex stipata	2.5" Plug		X					X		30
Great Bulrush	Scirpus validus	2.5" Plug		X					X		30
SUBTOTAL											480

RAIN GARDEN Planting Schedule-Ivy Street

PLANT NAME	Scientific Name	CALIPER, HGT., SPREAD, SIZE	B & B	POTTD	BR	STAKE	WRAP	PROTCT	SPRING	FALL	Qty
RAIN GARDEN "A"											
Nodding Onion	Allium cernuum	4.5" Pot		X					X		25
Butterfly Weed	Asclepias tuberosa	4.5" Pot		X					X		25
Sky Blue Aster	Aster azureus	4.5" Pot		X					X		25
Blue Wild Indigo	Baptisia australis	4.5" Pot		X					X		25
Purple Coneflower	Echinacea purpurea	4.5" Pot		X					X		25
Rattlesnake Master	Eryngium yuccifolium	4.5" Pot		X					X		25
Prairie Blazingstar	Liatris pycnostachya	4.5" Pot		X					X		25
Bergamot	Monarda fistulosa	4.5" Pot		X					X		25
Beardtongue	Penstemon grandiflorus	4.5" Pot		X					X		25
Compact Plant	Silphium laciniatum	4.5" Pot		X					X		25
Prairie Dock	Silphium terebinthinaceum	4.5" Pot		X					X		25
Showy Goldenrod	Solidago speciosa	4.5" Pot		X					X		25
Ohio Spiderwort	Tradescantia ohiensis	4.5" Pot		X					X		25
RAIN GARDEN "B"											
Purple Coneflower	Echinacea purpurea	4.5" Pot		X					X		12
Prairie Blazingstar	Liatris pycnostachya	4.5" Pot		X					X		12
Bergamot	Monarda fistulosa	4.5" Pot		X					X		12
Compass Plant	Silphium laciniatum	4.5" Pot		X					X		11
Prairie Dock	Silphium terebinthinaceum	4.5" Pot		X					X		12
Page SUBTOTAL											384

PRIVATE TERRACE RAIN GARDENS - PLANTING SCHEDULE

SYMBL	COMMON PLANT NAME	SCIENTIFIC NAME	CALIPER, HGT., SPREAD, SIZE	qty
Native Grasses/Forbs in Medians	**FORBS**			
	Lavender Hyssop	Agastache foeniculum	2.5" Plug	87
	Nodding Park Onion	Allium cenuum	2.5" Plug	79
	Canada Anemone	Anemone canadensis	2.5" Plug	12
	Columbine	Aquilegia candadensis	2.5" Plug	78
	Butterfly Weed	Asclepias tuberosa	2.5" Plug	98
	Silky Aster	Aster sericeus	2.5" Plug	43
	Cream Wild Indigo	Baptisia leucophaea	2.5" Plug	10
	Harebell	Campanula rotundifoiia	2.5" Plug	51
	Lanceleaf Coreopsis	Coreopsis lanceolata	2.5" Plug	77
	Bottle Gentian	Gentiana andrewsii	2.5" Plug	12
	Wild Iris	Iris shrevei	2.5" Plug	13
	Cardinal Flower	Lobelia cardinalis	2.5" Plug	97
	Blue Lobelia	Lobelia silphilitica	2.5" Plug	106
	Virginia Bluebells	Mertensia virginica	2.5" Plug	5
	Black-eyed Susan	Rudbeckia hirta	2.5" Plug	87
	Marsh Phlox	Phlox glaberrima interior	2.5" Plug	40
	Jacob's Ladder	Polemonium reptans	2.5" Plug	12
	Zig Zag Goldenrod	Solidgo flexicaulis	2.5" Plug	11
	Riddell's Goldenrod	Solidgo riddellii	2.5" Plug	32
	Spiderwort	Tradescantia ohiensis	2.5" Plug	32
	Golden Alexanders	Zizia aurea	2.5" Plug	22
	SEDGE			
	Common Oak Sedge	Carex pensylvanica	2.5" Plug	111
	Brown Fox Sedge	Carex vulpinoidea	2.5" Plug	42
	Grasses			
	Sideoats Grama Grass	Bouteloua curtipendula	2.5" Plug	8
	Sweat Grass	Hierochloe odorata	2.5" Plug	5
	Little Blue Stem	Schizachyrium scoparium	2.5" Plug	137
	Prairie Dropseed	Sporobulus heterolepis	2.5" Plug	63
	SUBTOTAL			1370

ATTACHMENT C

PRIVATE TERRACE RAIN GARDEN LOCATION SCHEDULE

Address	Owner	Planting Plan	top Area (sf)	No. Plants	Zig Zag Goldenrod	Wild Iris	Blue Lobelia	Brown Fox Sedge	Virginia BlueBells	Sweet Grass	Spiderwort	Riddell's Goldenrod	Cardinal Flower	Black-Eyed Susan	Little Bluestem	Golden Alexanders	Nodding Onion	Butteryfly Weed	Bottle Gentian	Canada Anemone	Jacob's Ladder	Marsh Phlox	Prairie Dropseed	Harebell	Common Oak Sedge	Sideoats Grama Grass	Cream Wild Indigo	Lanceleaf Coreopsis	Columbine	Silky Aster	Lavender Anise Hyssop	Plant Totals per Rain Garden
209 S. Owen Dr	John Hutmacher	color-ful	158	102	3	4	3	3						8	7	7	8	15						15	14					15		102
230 S. Owen Dr	Brian Sheppard	Butterfly Garden	191	106			4	8			8	8	4	9	10		9	10				8	8					10	10			106
301 S. Owen Dr	Mary Meobius	Color-Ful	164	106	7	7	7	7						7	7	8	8	12						12	12					12		106
302 S. Owen Dr	Pat Spoden	Butterfly Garden	348	218			4	8			8	8	4	18	28		18	29				18	17					29	29			218
312 S. Owen Dr	Juanita	Serenity Now	159	102			5		5	5			5				12		12	12	12			8	8	8	10					102
314 S. Owen Dr	Brent Allen	Butterfly Garden	304	182			8	15			16	16	7	14	15		16	16				14	14					15	16			182
318 S. Owen Dr	Nancy McClements	Easy Does it	334	214			34						35		42										41						62	214
322 S. Owen Dr	Francisco Contreras	Easy Does it	180	114			23						24		21										21						25	114
325 S. Owen Dr	Kate Washabaugh	Color-Ful	97	97	1	2	1	1						7	7	7	8	16						16	15					16		97
4203 Maher Ave.	Czerepinski & Ruud	Sparkler	200	129			17						18	24									24					23	23			129
			TOTAL PLANT IN CONTRACT	1370																												
			TOTAL PLANT PER SPECIES		11	13	106	42	5	5	32	32	97	87	137	22	79	98	12	12	12	40	63	51	111	8	10	77	78	43	87	