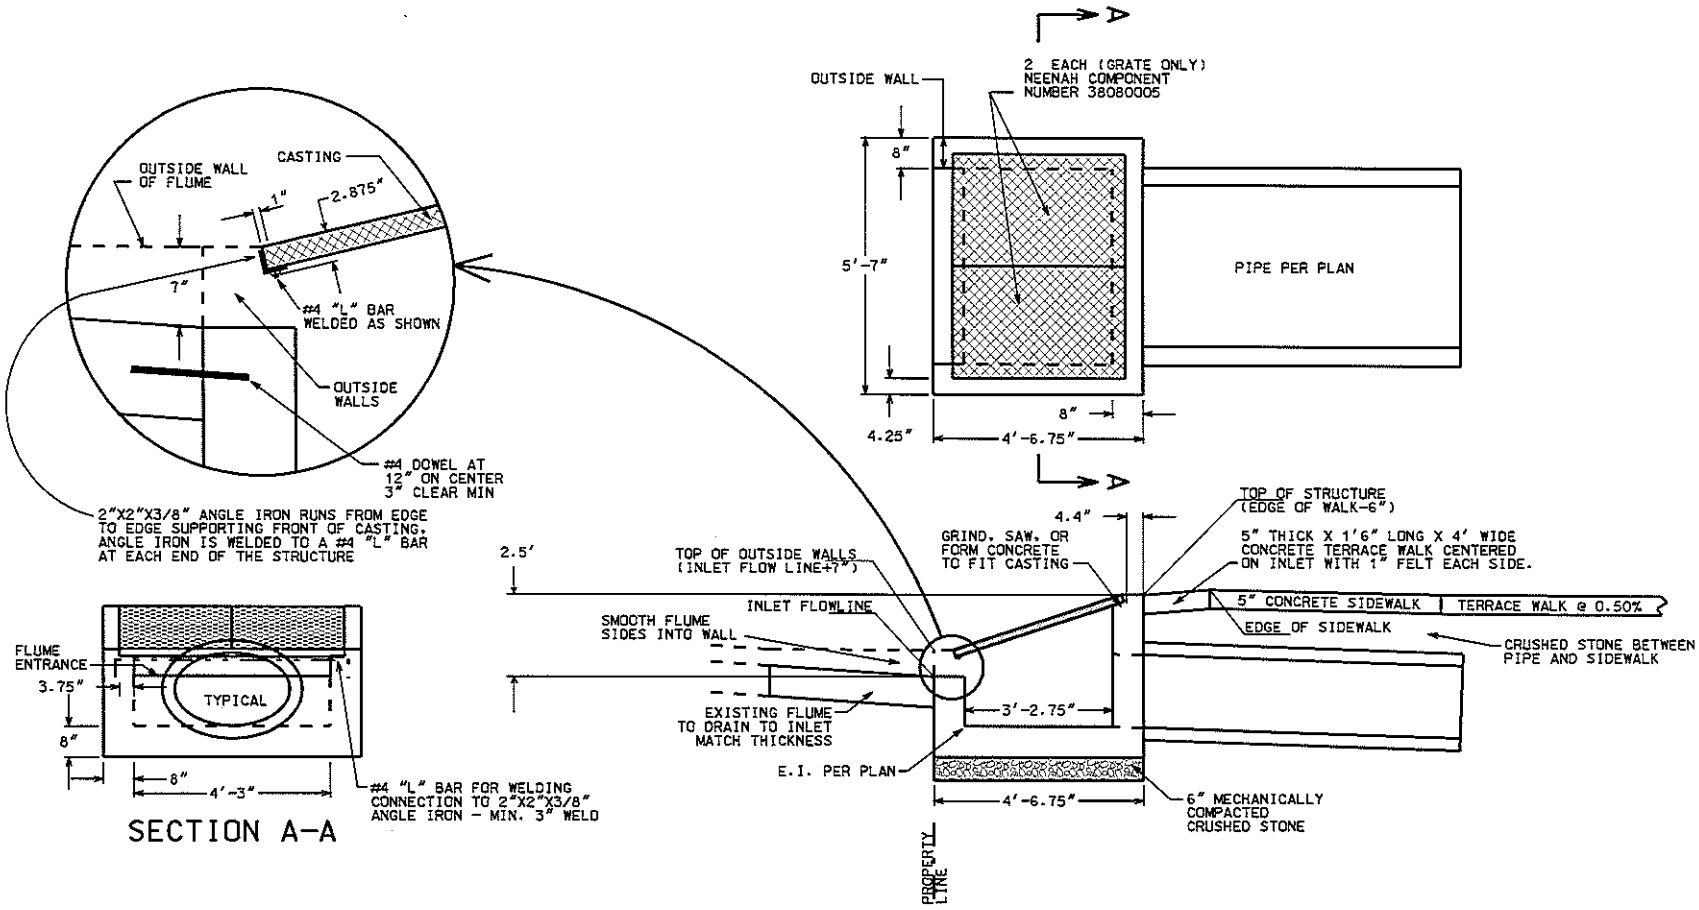

2006

CITY OF MADISON
ENGINEERING DIVISION

DITCH INLET STRUCTURE

STANDARD DETAIL DRAWING 5.7.34