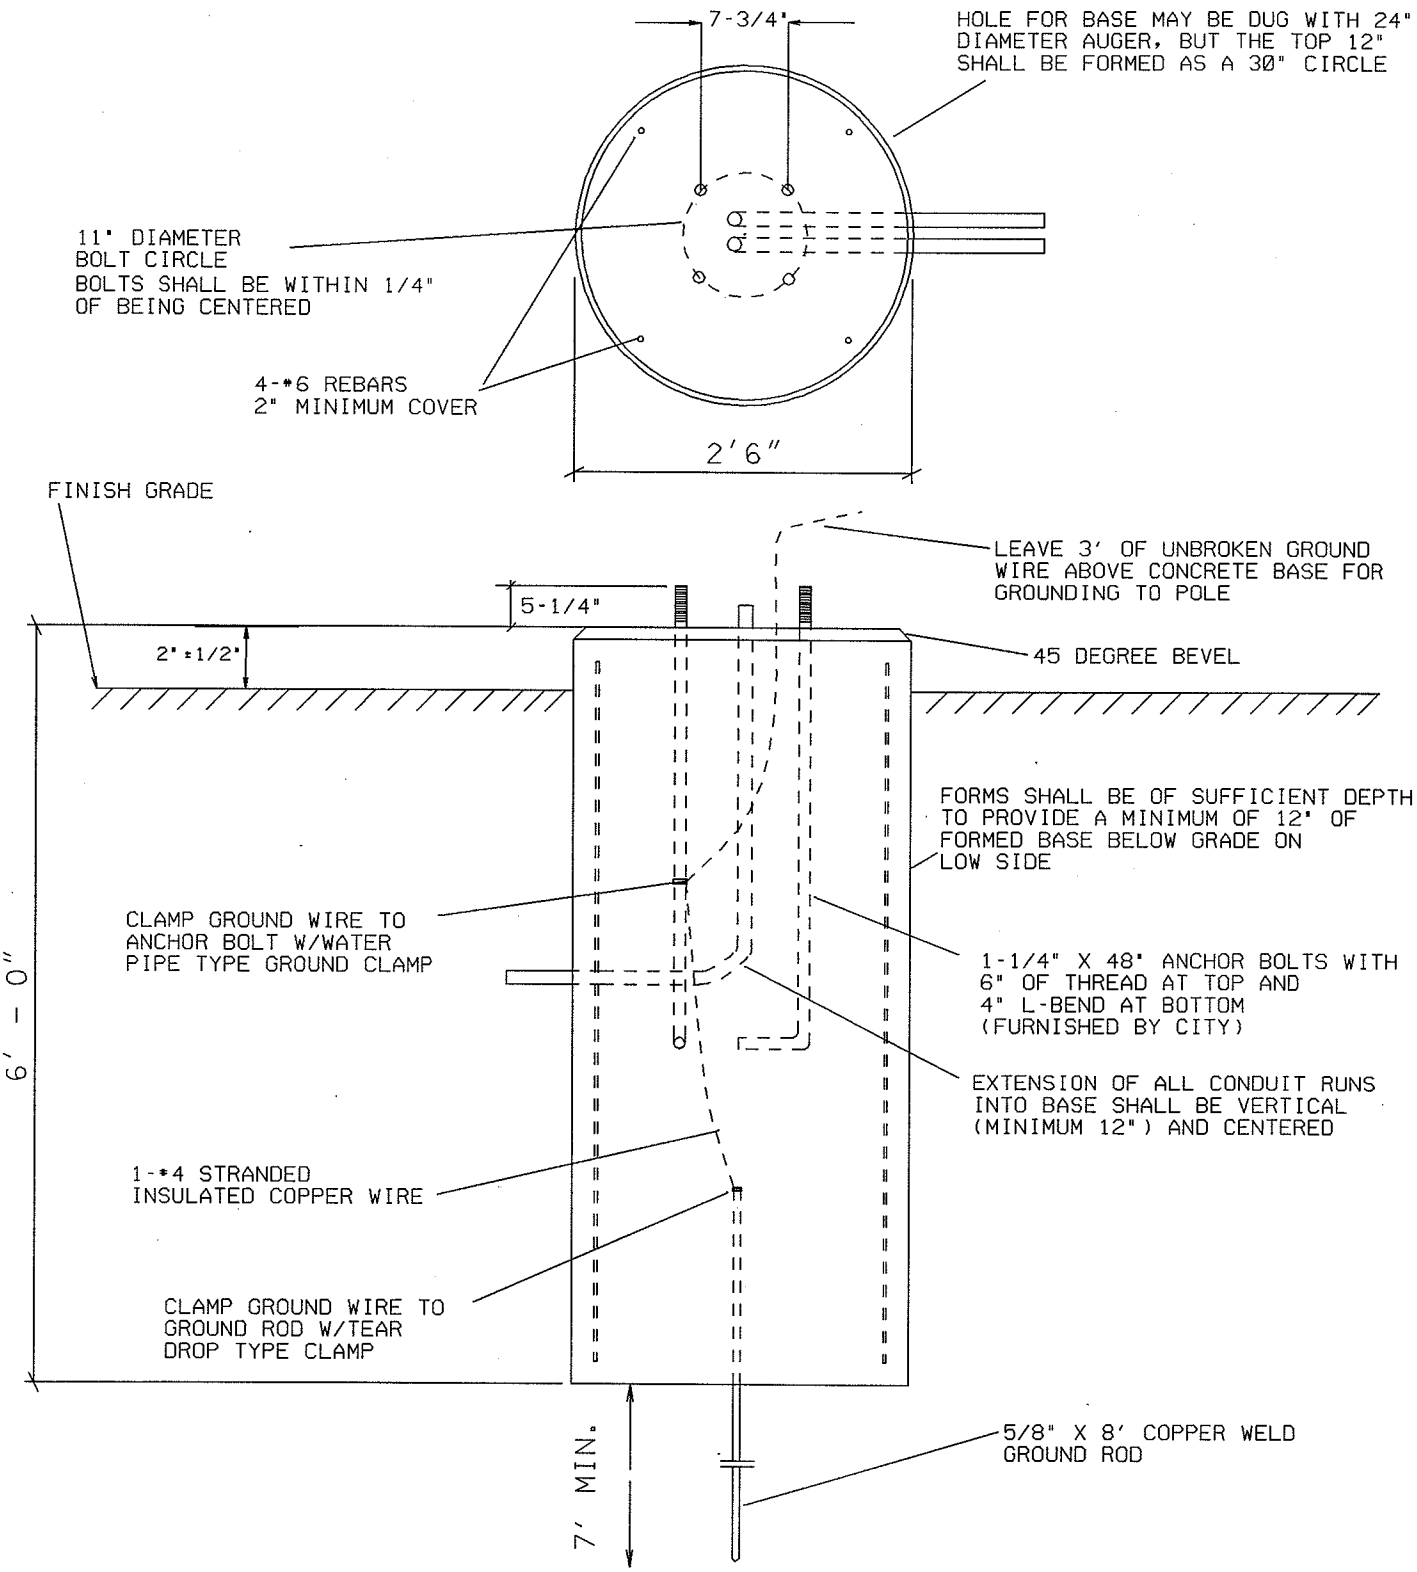

2004

CITY OF MADISON
TRAFFIC ENGINEERING DIVISION

LB-7
BASE DETAIL

STANDARD DETAIL DRAWING 6.18