1 East Washington Perspective

Scale: nts

Perspective

Marling Lumber Property

November 20, 2015

© 2015 Poole & Poole Architecture, LLC - 3736 Winterfield Road, Suite 102 - Midlothian, Virginia 23113 - Phone 804.225.0215 - Internet www.2pa.net

1525.00

1 River Perspective
Scale: nts

Perspective

Marling Lumber Property

November 20, 2015

© 2015 Poole & Poole Architecture, LLC - 3736 Winterfield Road, Suite 102 - Midlothian, Virginia 23113 - Phone 804.225.0215 - Internet www.2pa.net

1525.00

1 East Main St. Perspective
Scale: nts

Perspective

Marling Lumber Property

November 20, 2015

1525.00

© 2015 Poole & Poole Architecture, LLC - 3736 Winterfield Road, Suite 102 - Midlothian, Virginia 23113 - Phone 804.225.0215 - Internet www.2pa.net

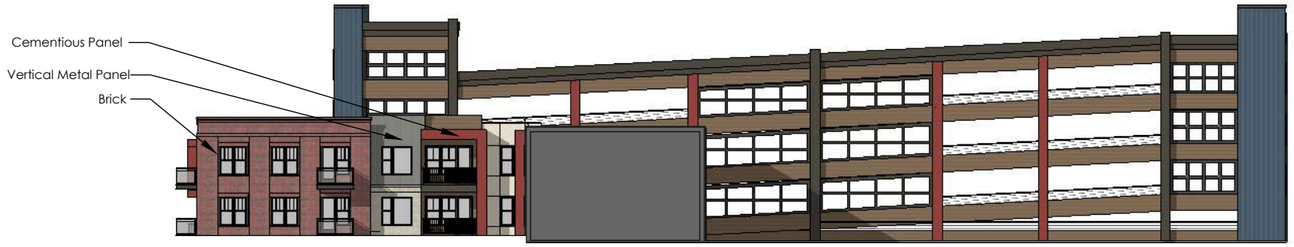

3 Railroad Elevation
Scale: 1/32" = 1'-0"
Elevation

2 River Elevation
Scale: 1/32" = 1'-0"
Elevation

1 East Washington Elevation
Scale: 1/32" = 1'-0"
Elevation

Marling Lumber Property

November 20, 2015

© 2015 Poole & Poole Architecture, LLC - 3736 Winterfield Road, Suite 102 - Midlothian, Virginia 23113 - Phone 804.225.0215 - Internet www.2pa.net

1525.00

3 East Main St. Enlarged Elevation
Scale: 1/32" = 1'-0"
Elevation

2 East Main St. Enlarged Elevation
Scale: 1/32" = 1'-0"
Elevation

1 East Main St. Elevation
Scale: 1" = 50'-0"
Elevation

Marling Lumber Property

November 20, 2015

© 2015 Poole & Poole Architecture, LLC - 3736 Winterfield Road, Suite 102 - Midlothian, Virginia 23113 - Phone 804.225.0215 - Internet www.2pa.net

1525.00

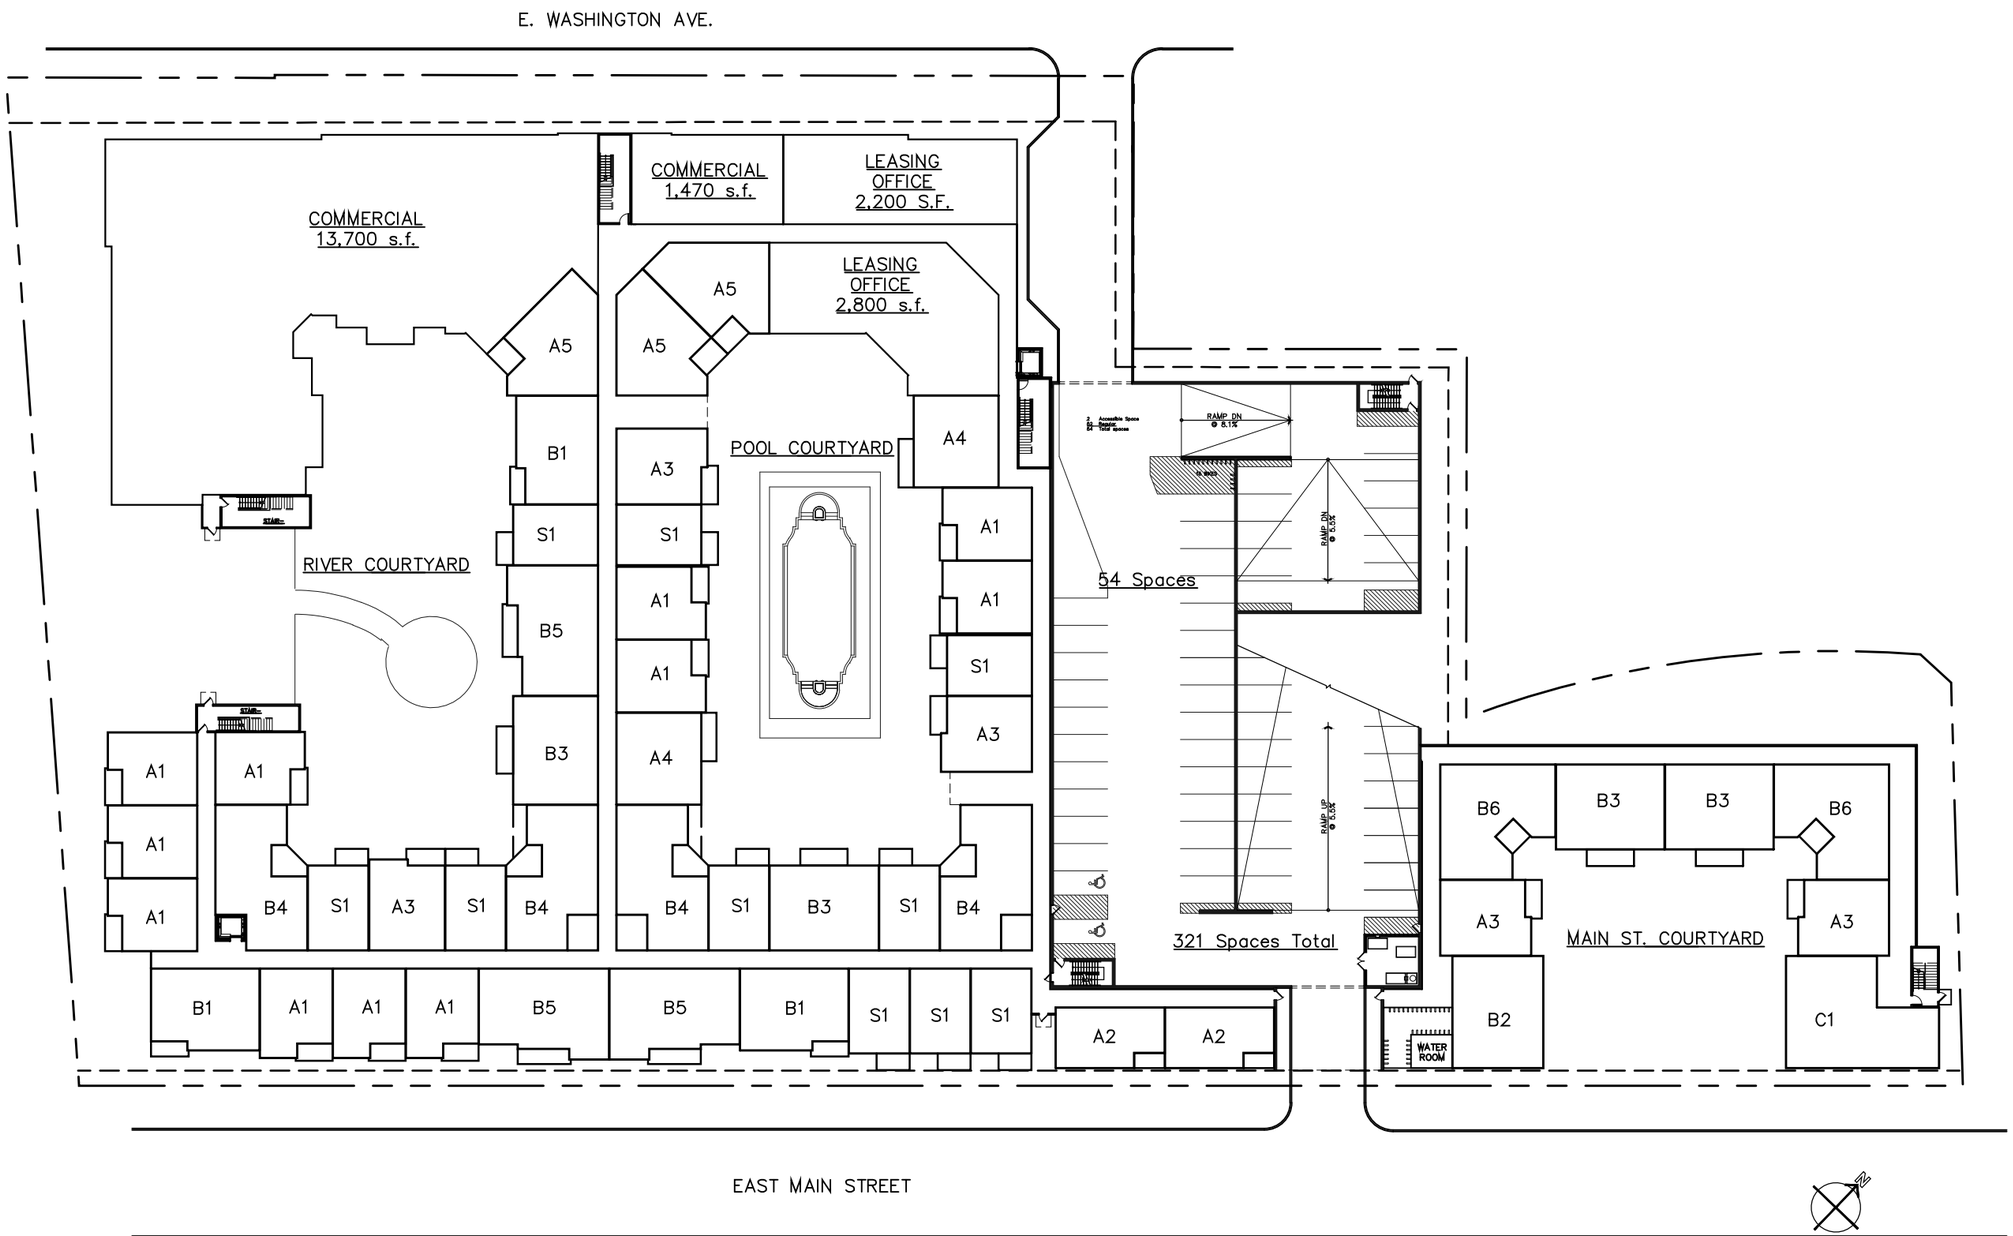

1 Building Plan - Level 1

Scale: 1" = 50'

Plan

Marling Lumber Property, Madison Wisconsin

October 12, 2015

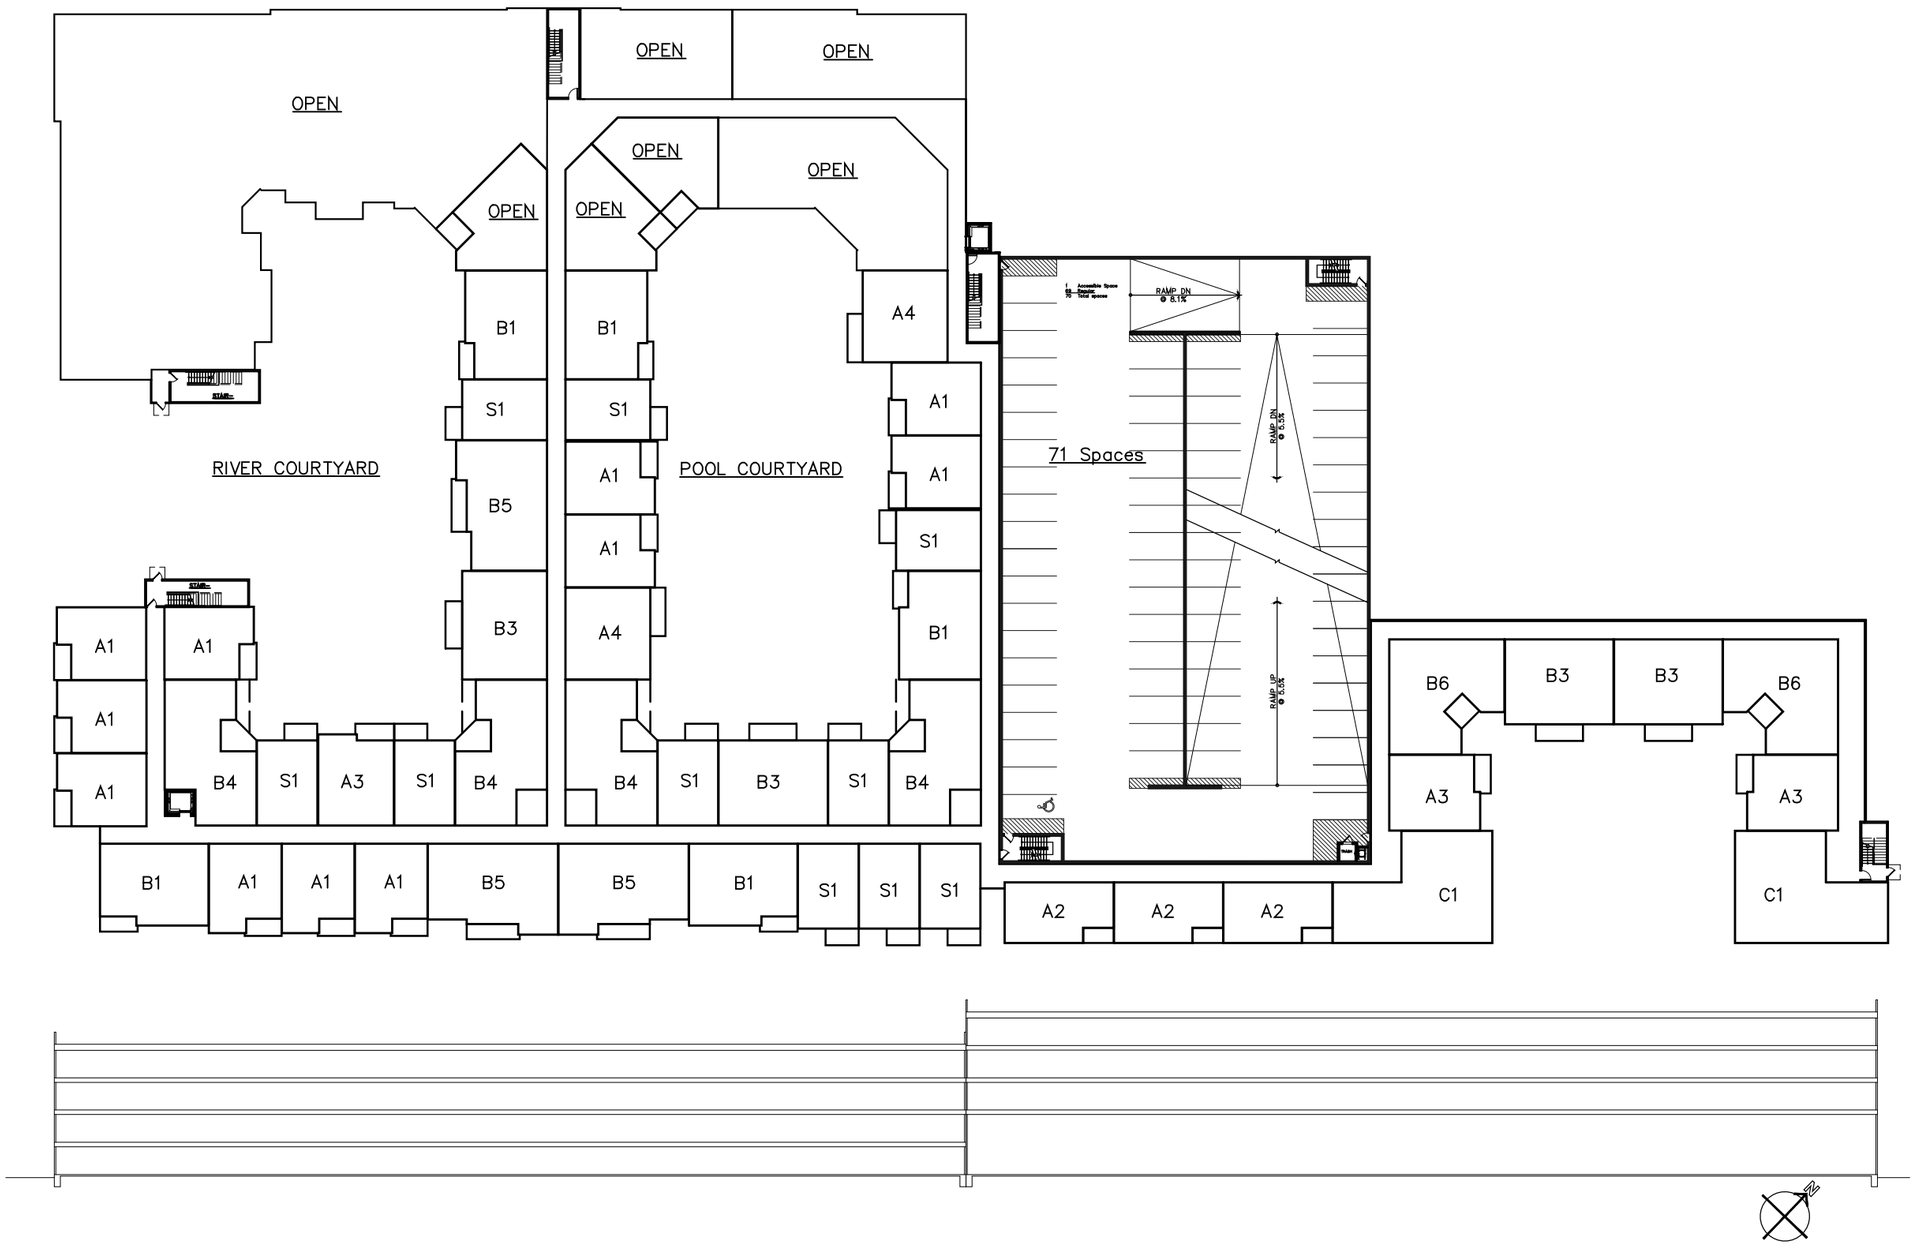

1 Building Plan - Level 2

Scale: 1" = 50'

Plan

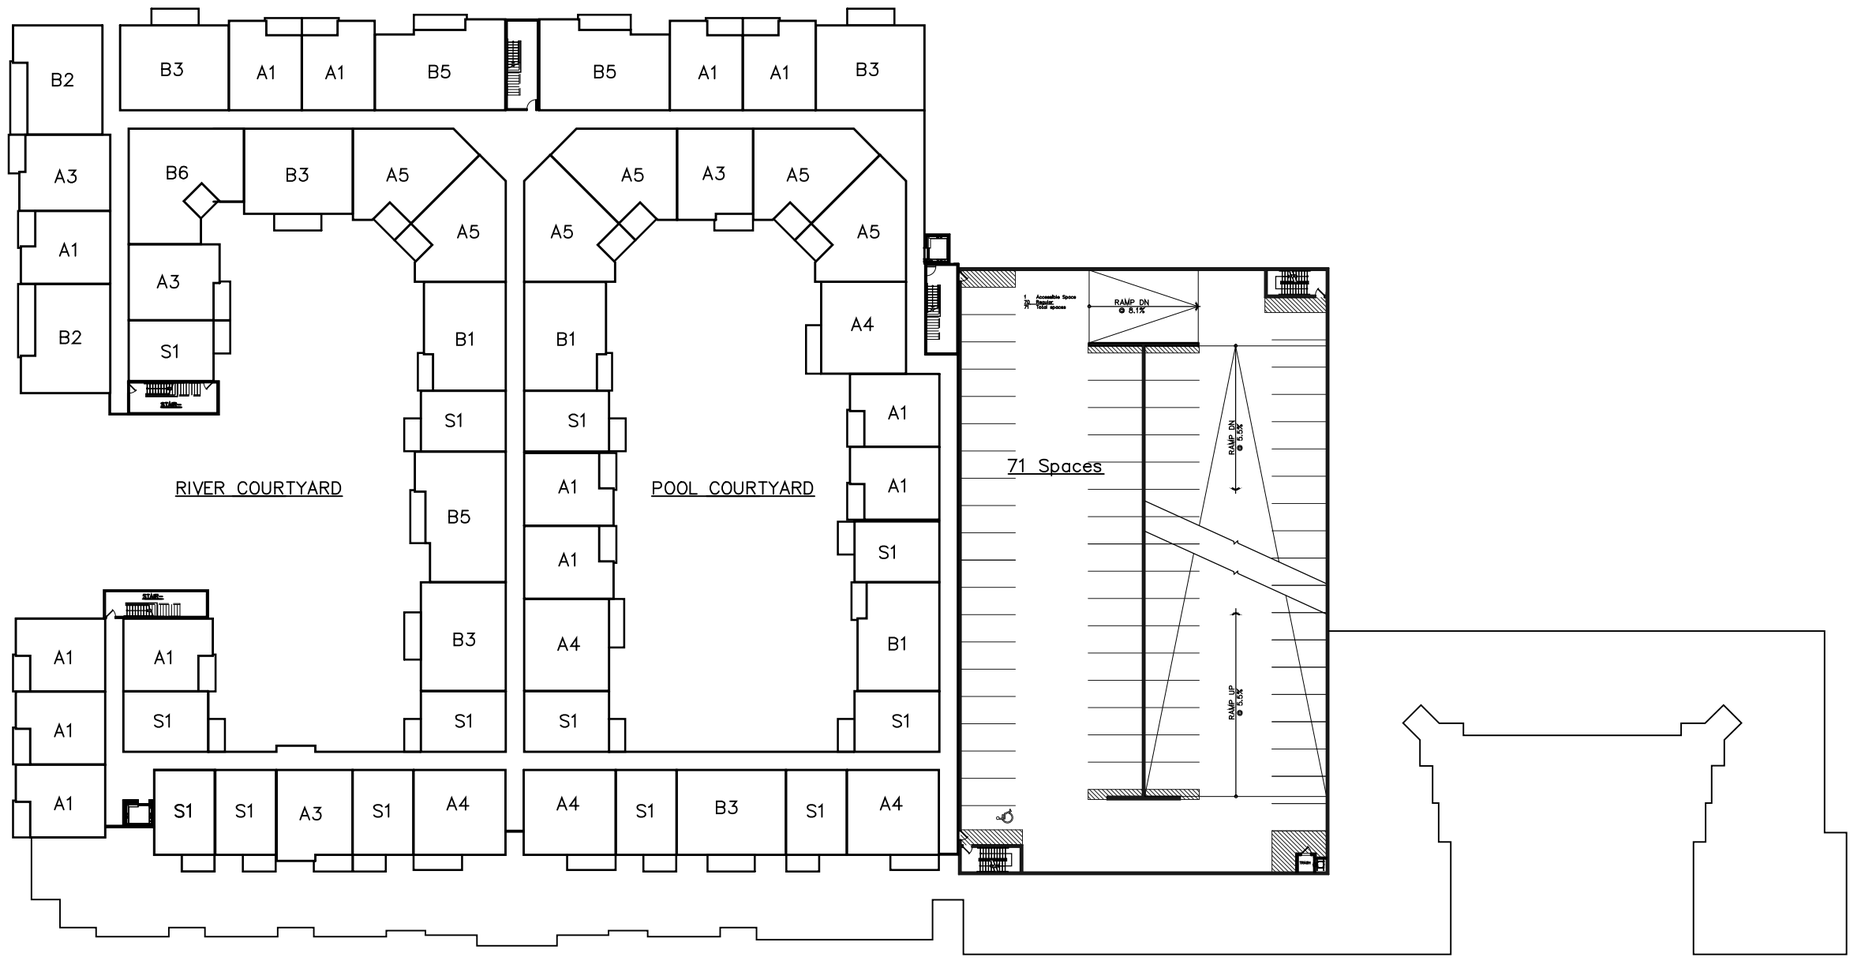

1 Building Plan - Level 3

Scale: 1" = 50'

Plan

Marling Lumber Property, Madison Wisconsin

October 12, 2015

1 Building Plan - Level 4

Scale: 1" = 50'

Plan

Marling Lumber Property, Madison Wisconsin

October 12, 2015

1 Building Plan - Level 4a

Scale: 1" = 50'

Plan

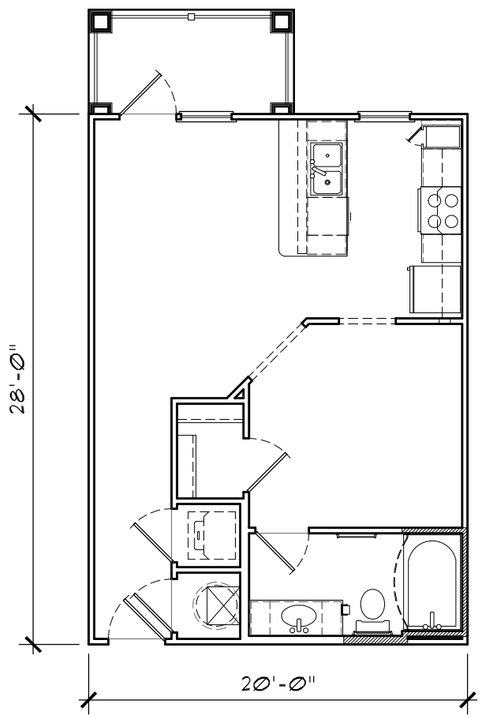

Area Information	
heated:	560 S.F.
unheated:	60 S.F.
total:	620 S.F.

1 Unit S1
Scale: 1/8"=1'-0" Plan

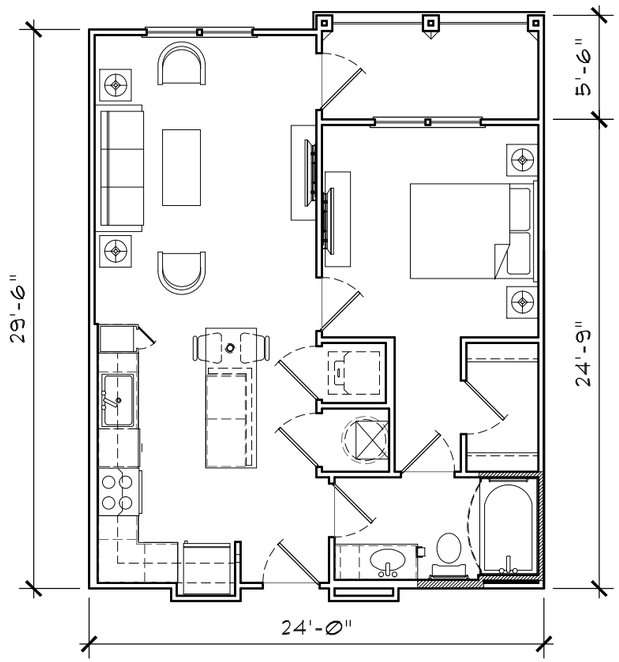

Area Information	
heated:	657 S.F.
unheated:	67 S.F.
total:	724 S.F.

2 Unit A1
Scale: 1/8"=1'-0" Plan

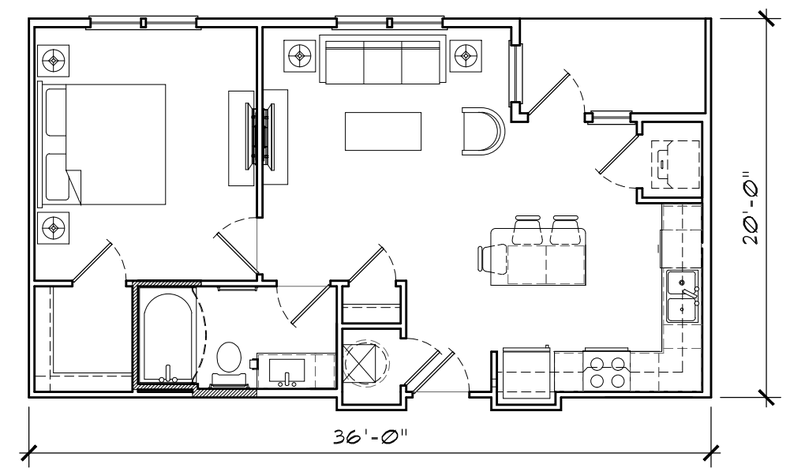

Area Information	
heated:	665 S.F.
unheated:	55 S.F.
total:	720 S.F.

3 Unit A2
Scale: 1/8"=1'-0" Plan

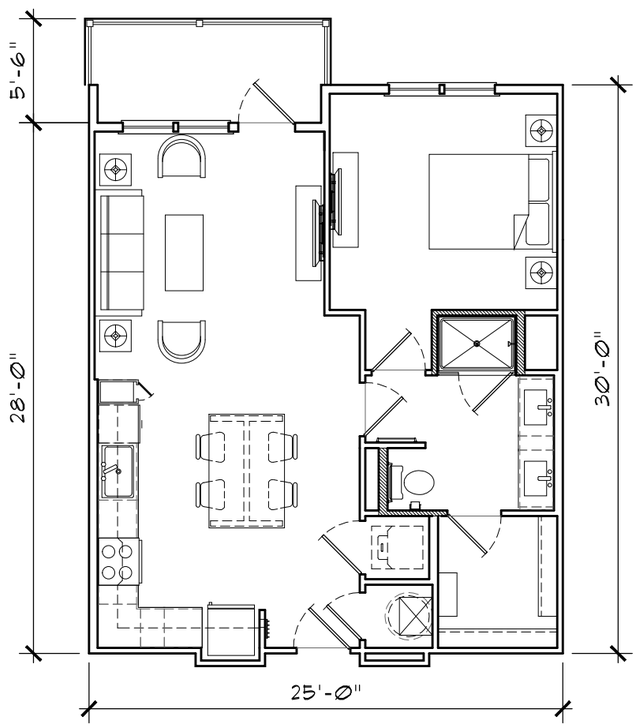

Area Information	
heated:	730 S.F.
unheated:	69 S.F.
total:	799 S.F.

1 Unit A3
Scale: 1/8"=1'-0" Plan

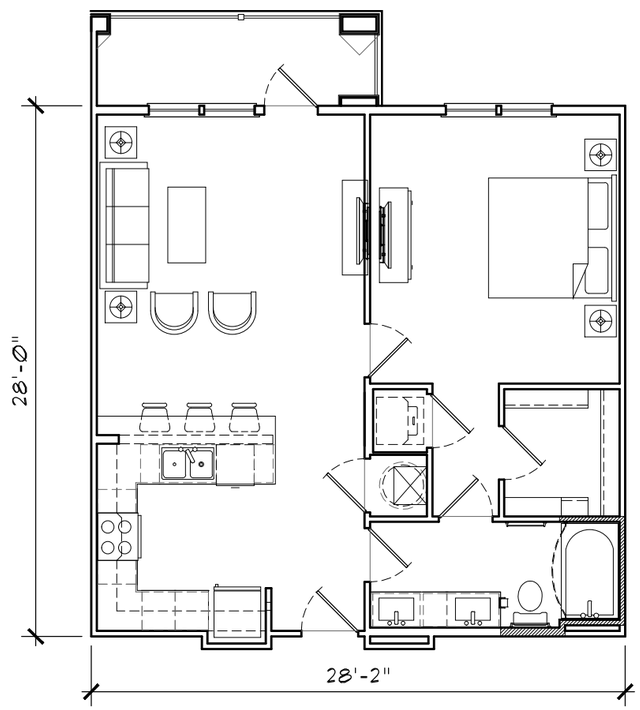

Area Information	
heated:	854 S.F.
unheated:	82 S.F.
total:	936 S.F.

2 Unit A4
Scale: 1/8"=1'-0" Plan

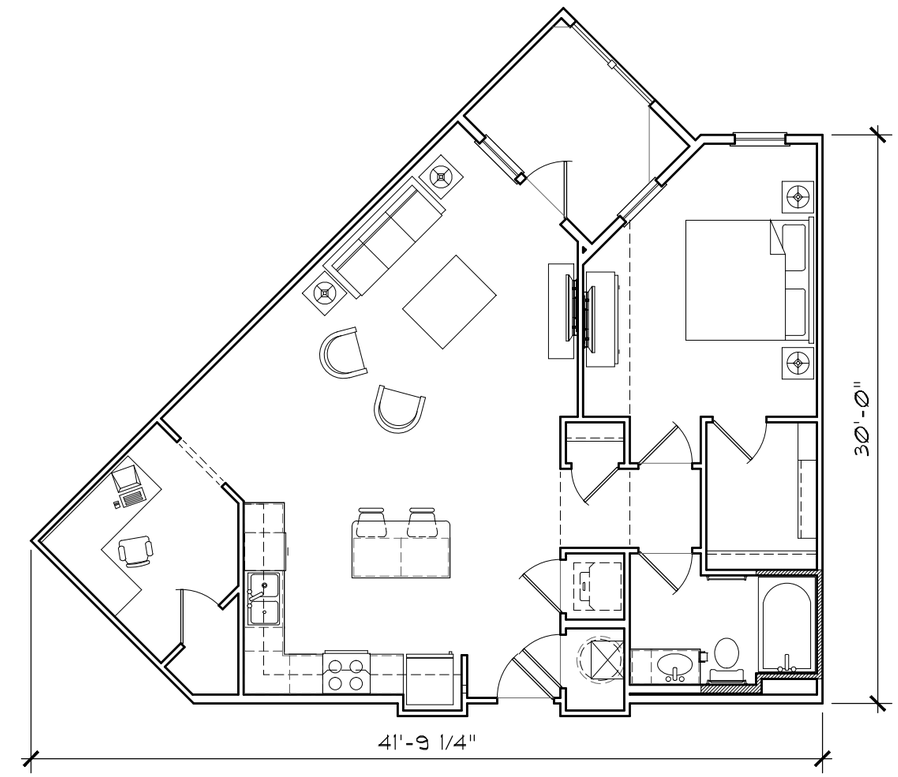

Area Information	
heated:	960 S.F.
unheated:	76 S.F.
total:	1036 S.F.

3 Unit A5
Scale: 1/8"=1'-0" Plan

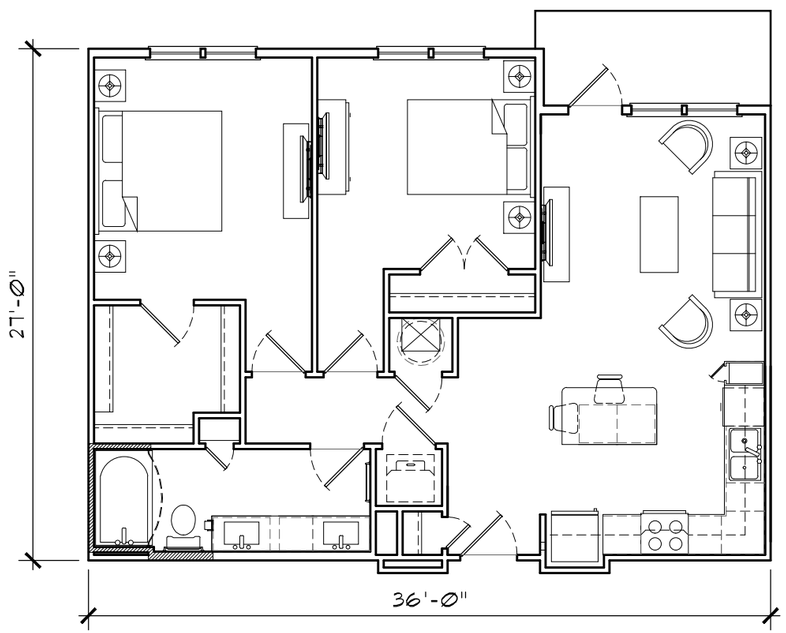

Area Information	
heated:	941 S.F.
unheated:	61 S.F.
total:	1002 S.F.

1 Unit B1
Scale: 1/8"=1'-0" Plan

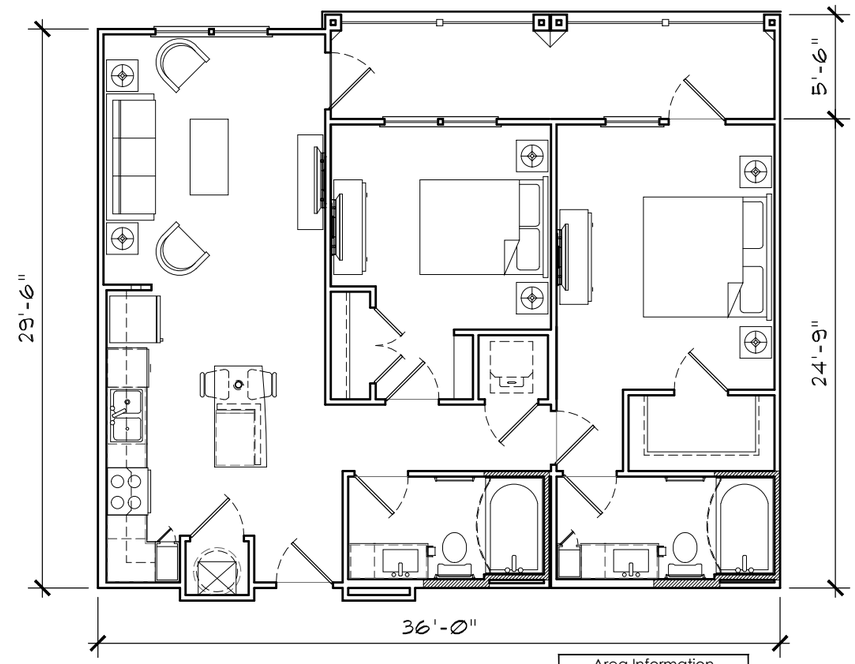

Area Information	
heated:	955 S.F.
unheated:	135 S.F.
total:	1090 S.F.

2 Unit B2
Scale: 1/8"=1'-0" Plan

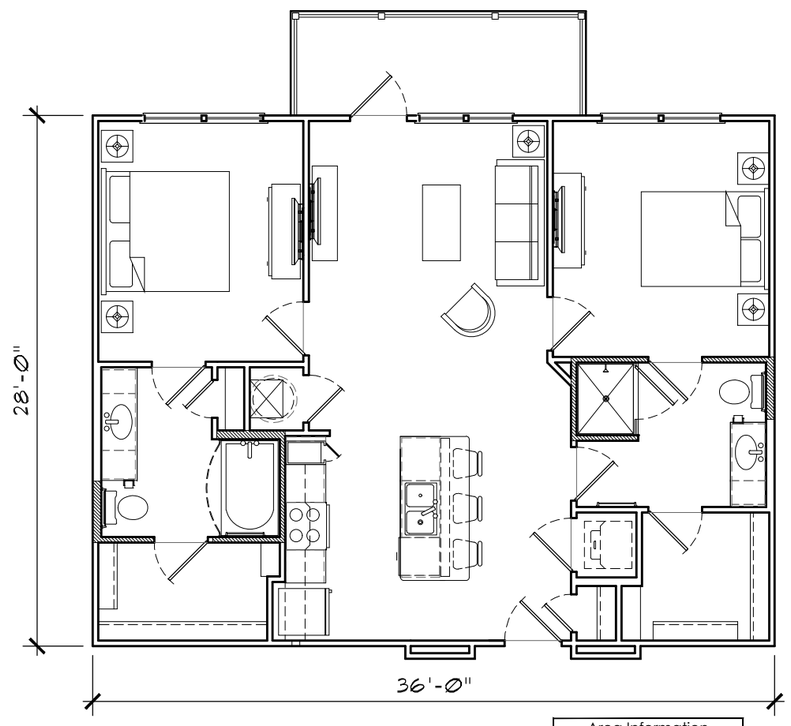

Area Information	
heated:	1013 S.F.
unheated:	86 S.F.
total:	1099 S.F.

1 Unit B3
Scale: 1/8"=1'-0"
Plan

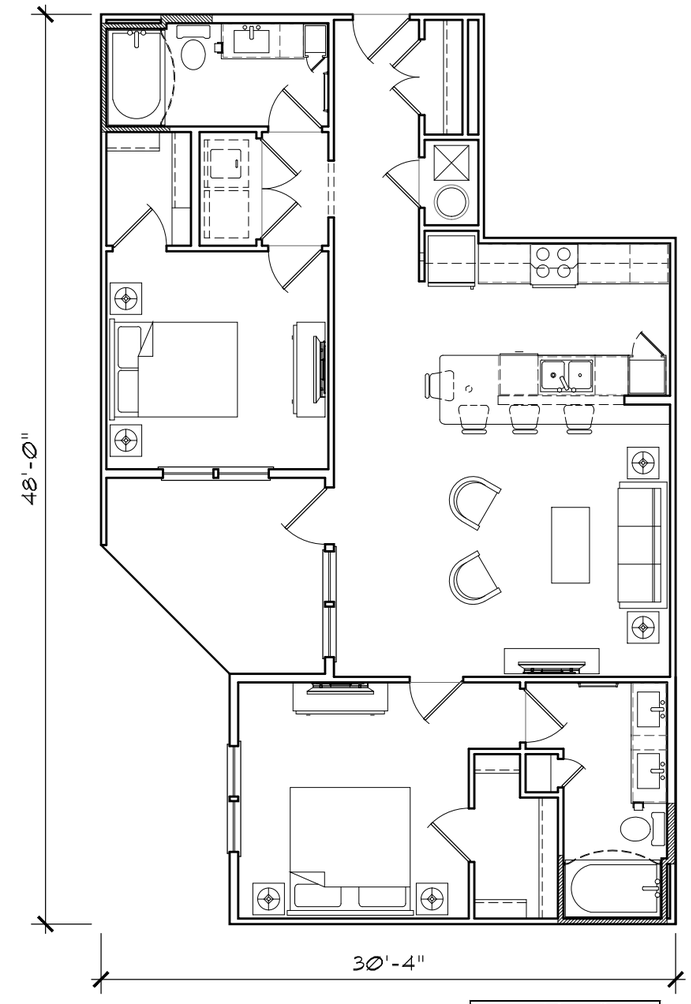

Area Information	
heated:	1125 S.F.
unheated:	99 S.F.
total:	1224 S.F.

2 Unit B4
Scale: 1/8"=1'-0"
Plan

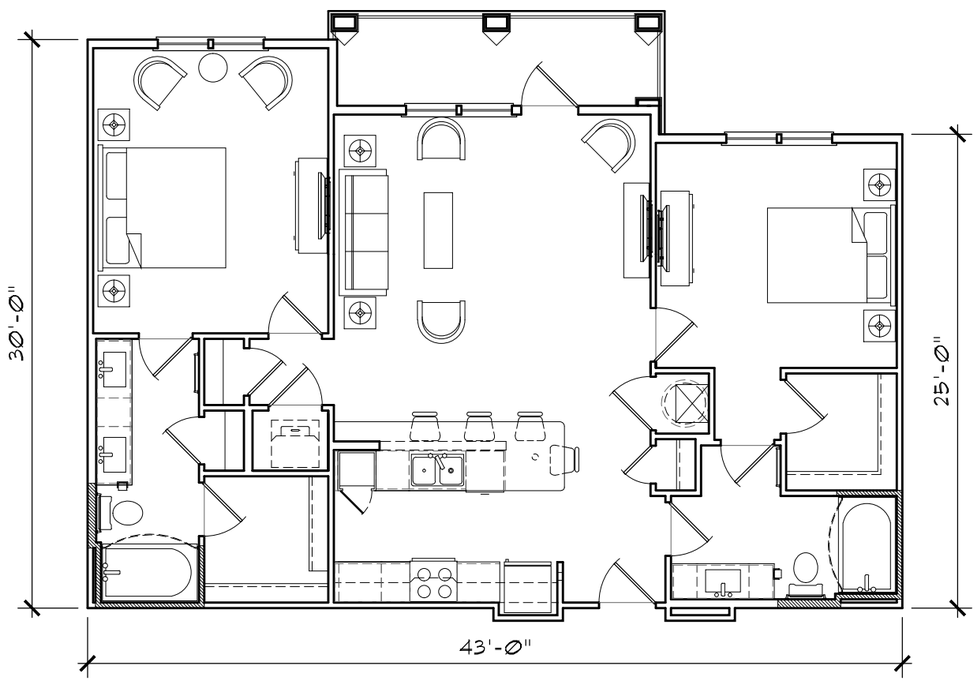

Area Information	
heated:	1171 S.F.
unheated:	87 S.F.
total:	1258 S.F.

1 Unit B5

Scale: 1/8"=1'-0" Plan

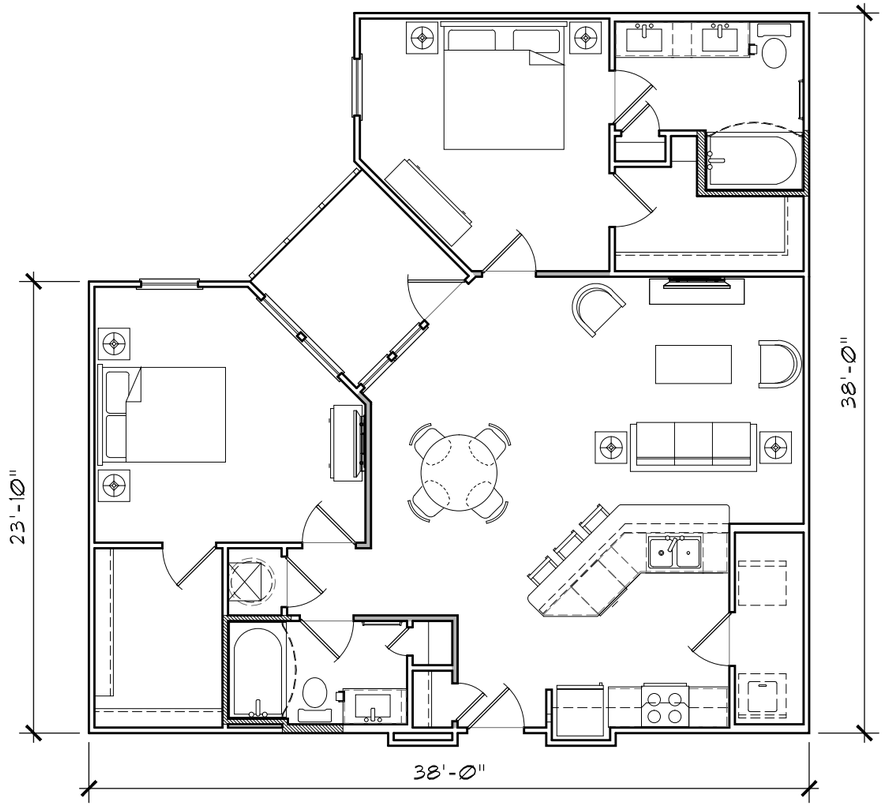

Area Information	
heated:	1194 S.F.
unheated:	67 S.F.
total:	1261 S.F.

2 Unit B6

Scale: 1/8"=1'-0" Plan

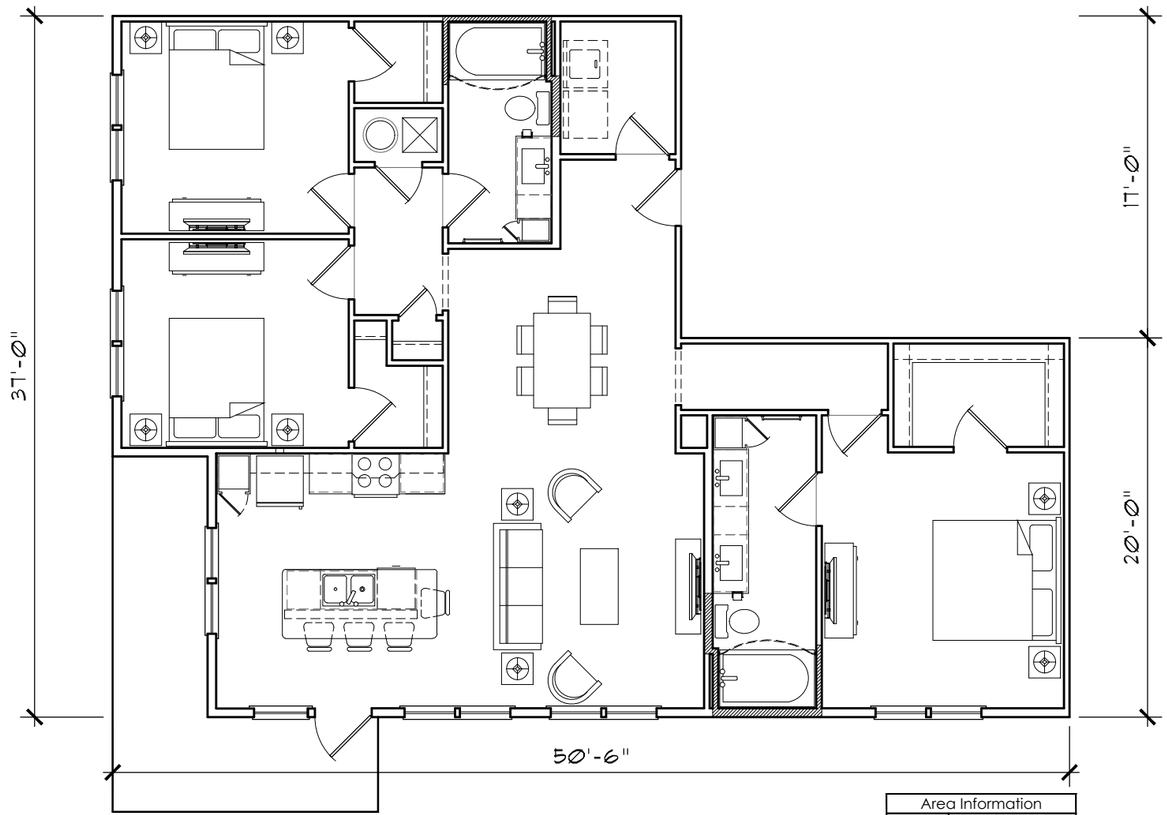

Area Information	
heated:	1451 S.F.
unheated:	139 S.F.
total:	1590 S.F.

1 Unit C1

Scale: 1/8"=1'-0"

Plan

1 East Washington Perspective

Scale: nts

Elevation

Marling Lumber Property

November 20, 2015

© 2015 Poole & Poole Architecture, LLC - 3736 Winterfield Road, Suite 102 - Midlothian, Virginia 23113 - Phone 804.225.0215 - Internet www.2pa.net

1525.00

1 Aerial Perspective
Scale: nts

Elevation

Marling Lumber Property

November 20, 2015

© 2015 Poole & Poole Architecture, LLC - 3736 Winterfield Road, Suite 102 - Midlothian, Virginia 23113 - Phone 804.225.0215 - Internet www.2pa.net

1525.00

1 River Courtyard Perspective
Scale: nts

Elevation

© 2015 Poole & Poole Architecture, LLC - 3736 Winterfield Road, Suite 102 - Midlothian, Virginia 23113 - Phone 804.225.0215 - Internet www.2pa.net

1 River Courtyard Perspective
Scale: nts

Elevation

Marling Lumber Property

November 20, 2015

© 2015 Poole & Poole Architecture, LLC - 3736 Winterfield Road, Suite 102 - Midlothian, Virginia 23113 - Phone 804.225.0215 - Internet www.2pa.net

1525.00

1 East Main St. Courtyard Perspective
Scale: nts

Elevation

Marling Lumber Property

November 20, 2015

© 2015 Poole & Poole Architecture, LLC - 3736 Winterfield Road, Suite 102 - Midlothian, Virginia 23113 - Phone 804.225.0215 - Internet www.2pa.net

1525.00