SIT MEANS SIT
DOG TRAINING

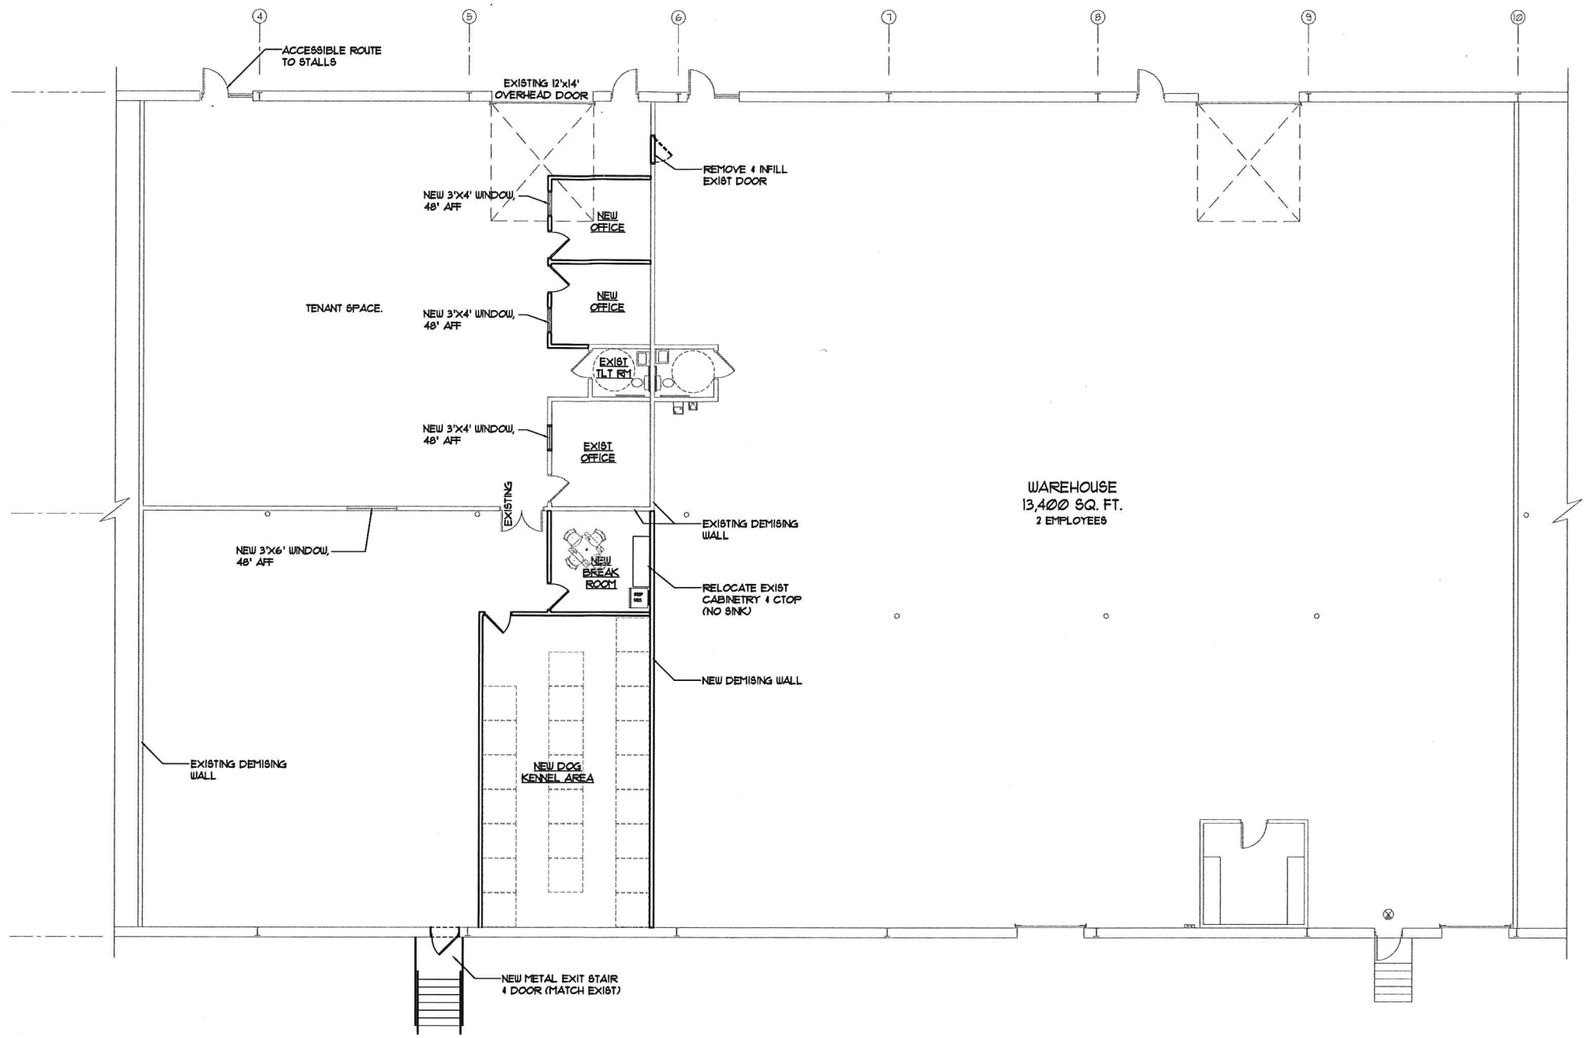

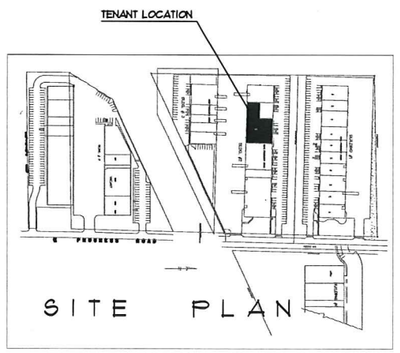

N

ENLARGED FLOOR PLAN

SCALE : 1/8" = 1'-0"

PRELIMINARY
NOT FOR CONSTRUCTION

FCM CORPORATION
DESIGN–BUILD
CONSTRUCTION MANAGEMENT
4906 FEMRITE DRVE
MADISON, WI 53716
PH 608-273-1069
FAX 608-273-9522

© 2010 FCM Corporation, INC.
This drawing has been prepared for the exclusive use of FCM Corporation, INC.
Any duplication, reproduction, or use by any other party is prohibited unless prior written authorization is received from FCM Corporation, INC.

PROPOSED ALTERATION FOR:
MCALLEN PROPERTIES
BUILDING #2 TENANT- SIT
3034 PROGRESS ROAD, MADISON, WISCONSIN

PKG/ REV NO.	DATE
PRELIM	4/26/16

PROJECT NO: 16-XX
DRAWN BY: WAS
CHECKED BY:

SHEET:
A2.1

NOTE: No changes to the site.

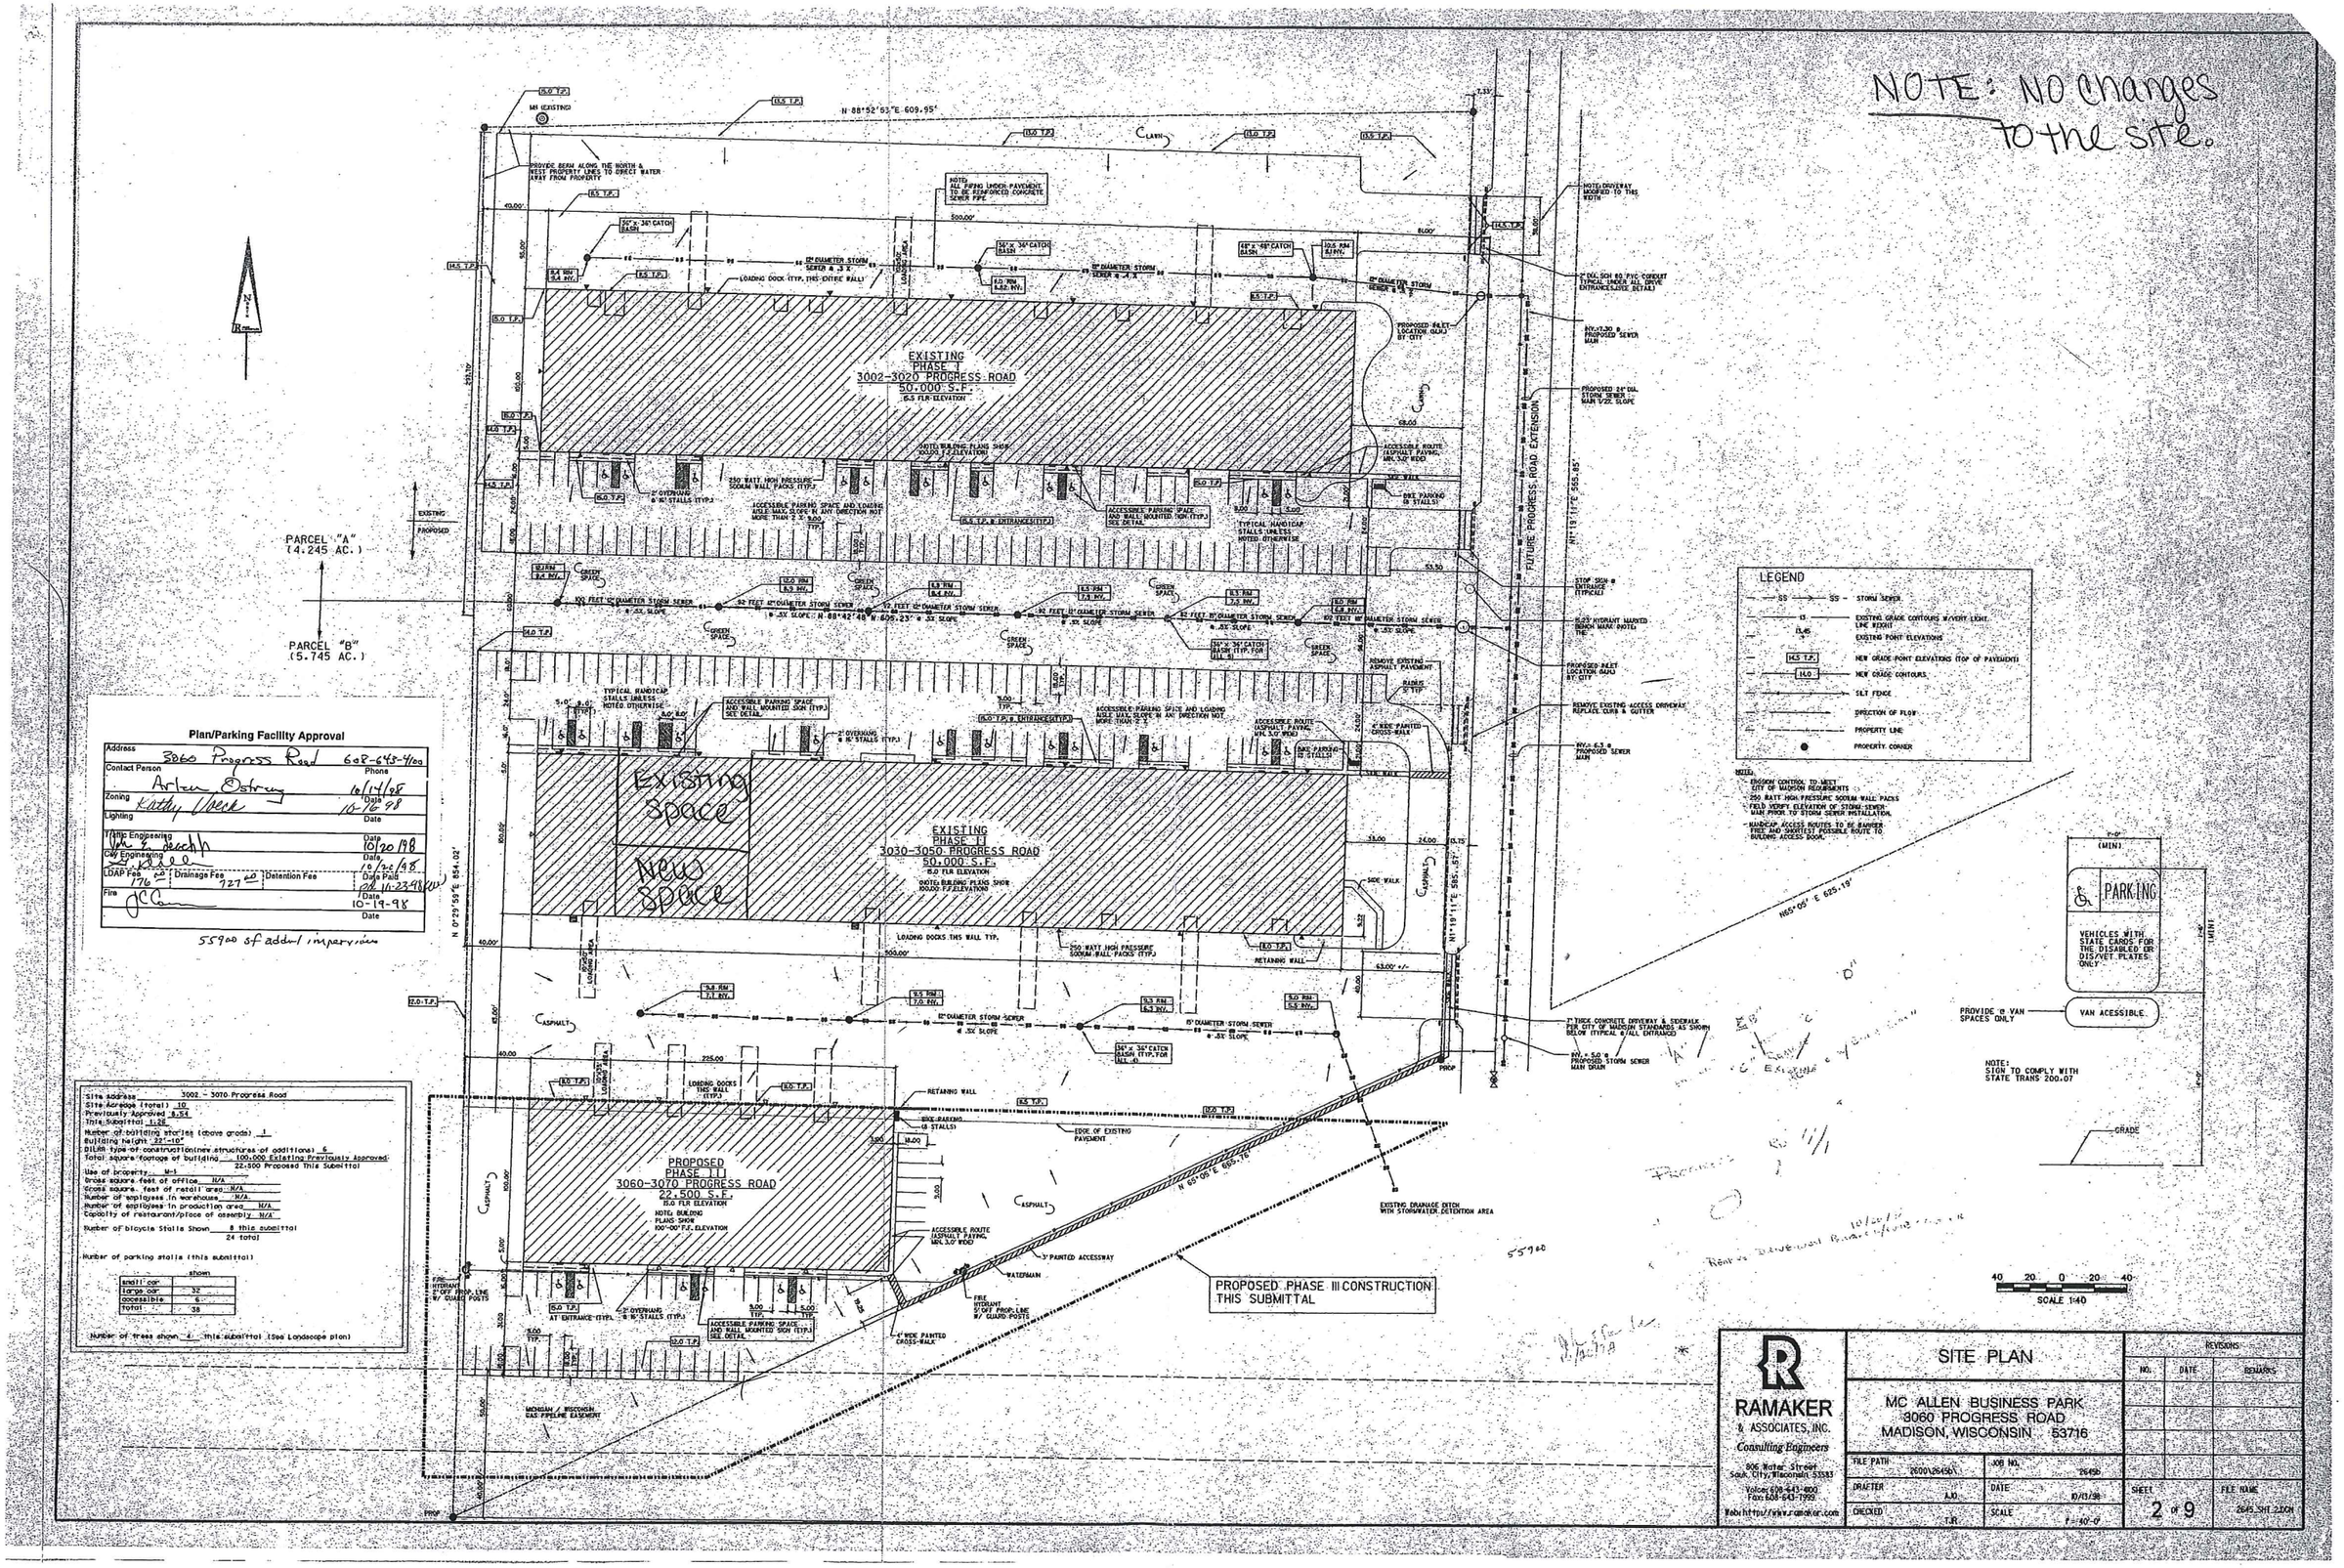

Plan/Parking Facility Approval

Address	3060 Progress Road	608-648-4100	Phone
Contact Person	Arlan Ostrem	10/14/98	Date
Zoning	Kathy Veeck	10-16-98	Date
Lighting			Date
Traffic Engineering		10/20/98	Date
City Engineering		10/22/98	Date
LDAP Fee 176.00	Drainage Fee 127.00	Detention Fee	Date Paid 10-23-98
Fire		10-19-98	Date

55900 sf addnl impervious

Site address	3002 - 3070 Progress Road
Site Acreage (total)	10
Previously Approved	8.54
This Submittal	1.28
Number of building stories (above grade)	1
Building height	22'-10"
DILHR type of construction (new structures of additions)	6
Total square footage of building	100,000 Existing Previously Approved; 22,500 Proposed This Submittal
Use of property	M-1
Gross square feet of office	N/A
Gross square feet of retail area	N/A
Number of employees in warehouse	N/A
Number of employees in production area	N/A
Capacity of restaurant/place of assembly	N/A
Number of bicycle stalls shown	8 this submittal; 24 total

Number of parking stalls (this submittal)

	shown
small car	
large car	32
accessible	6
total	38

Number of trees shown 4 this submittal (See Landscape plan)