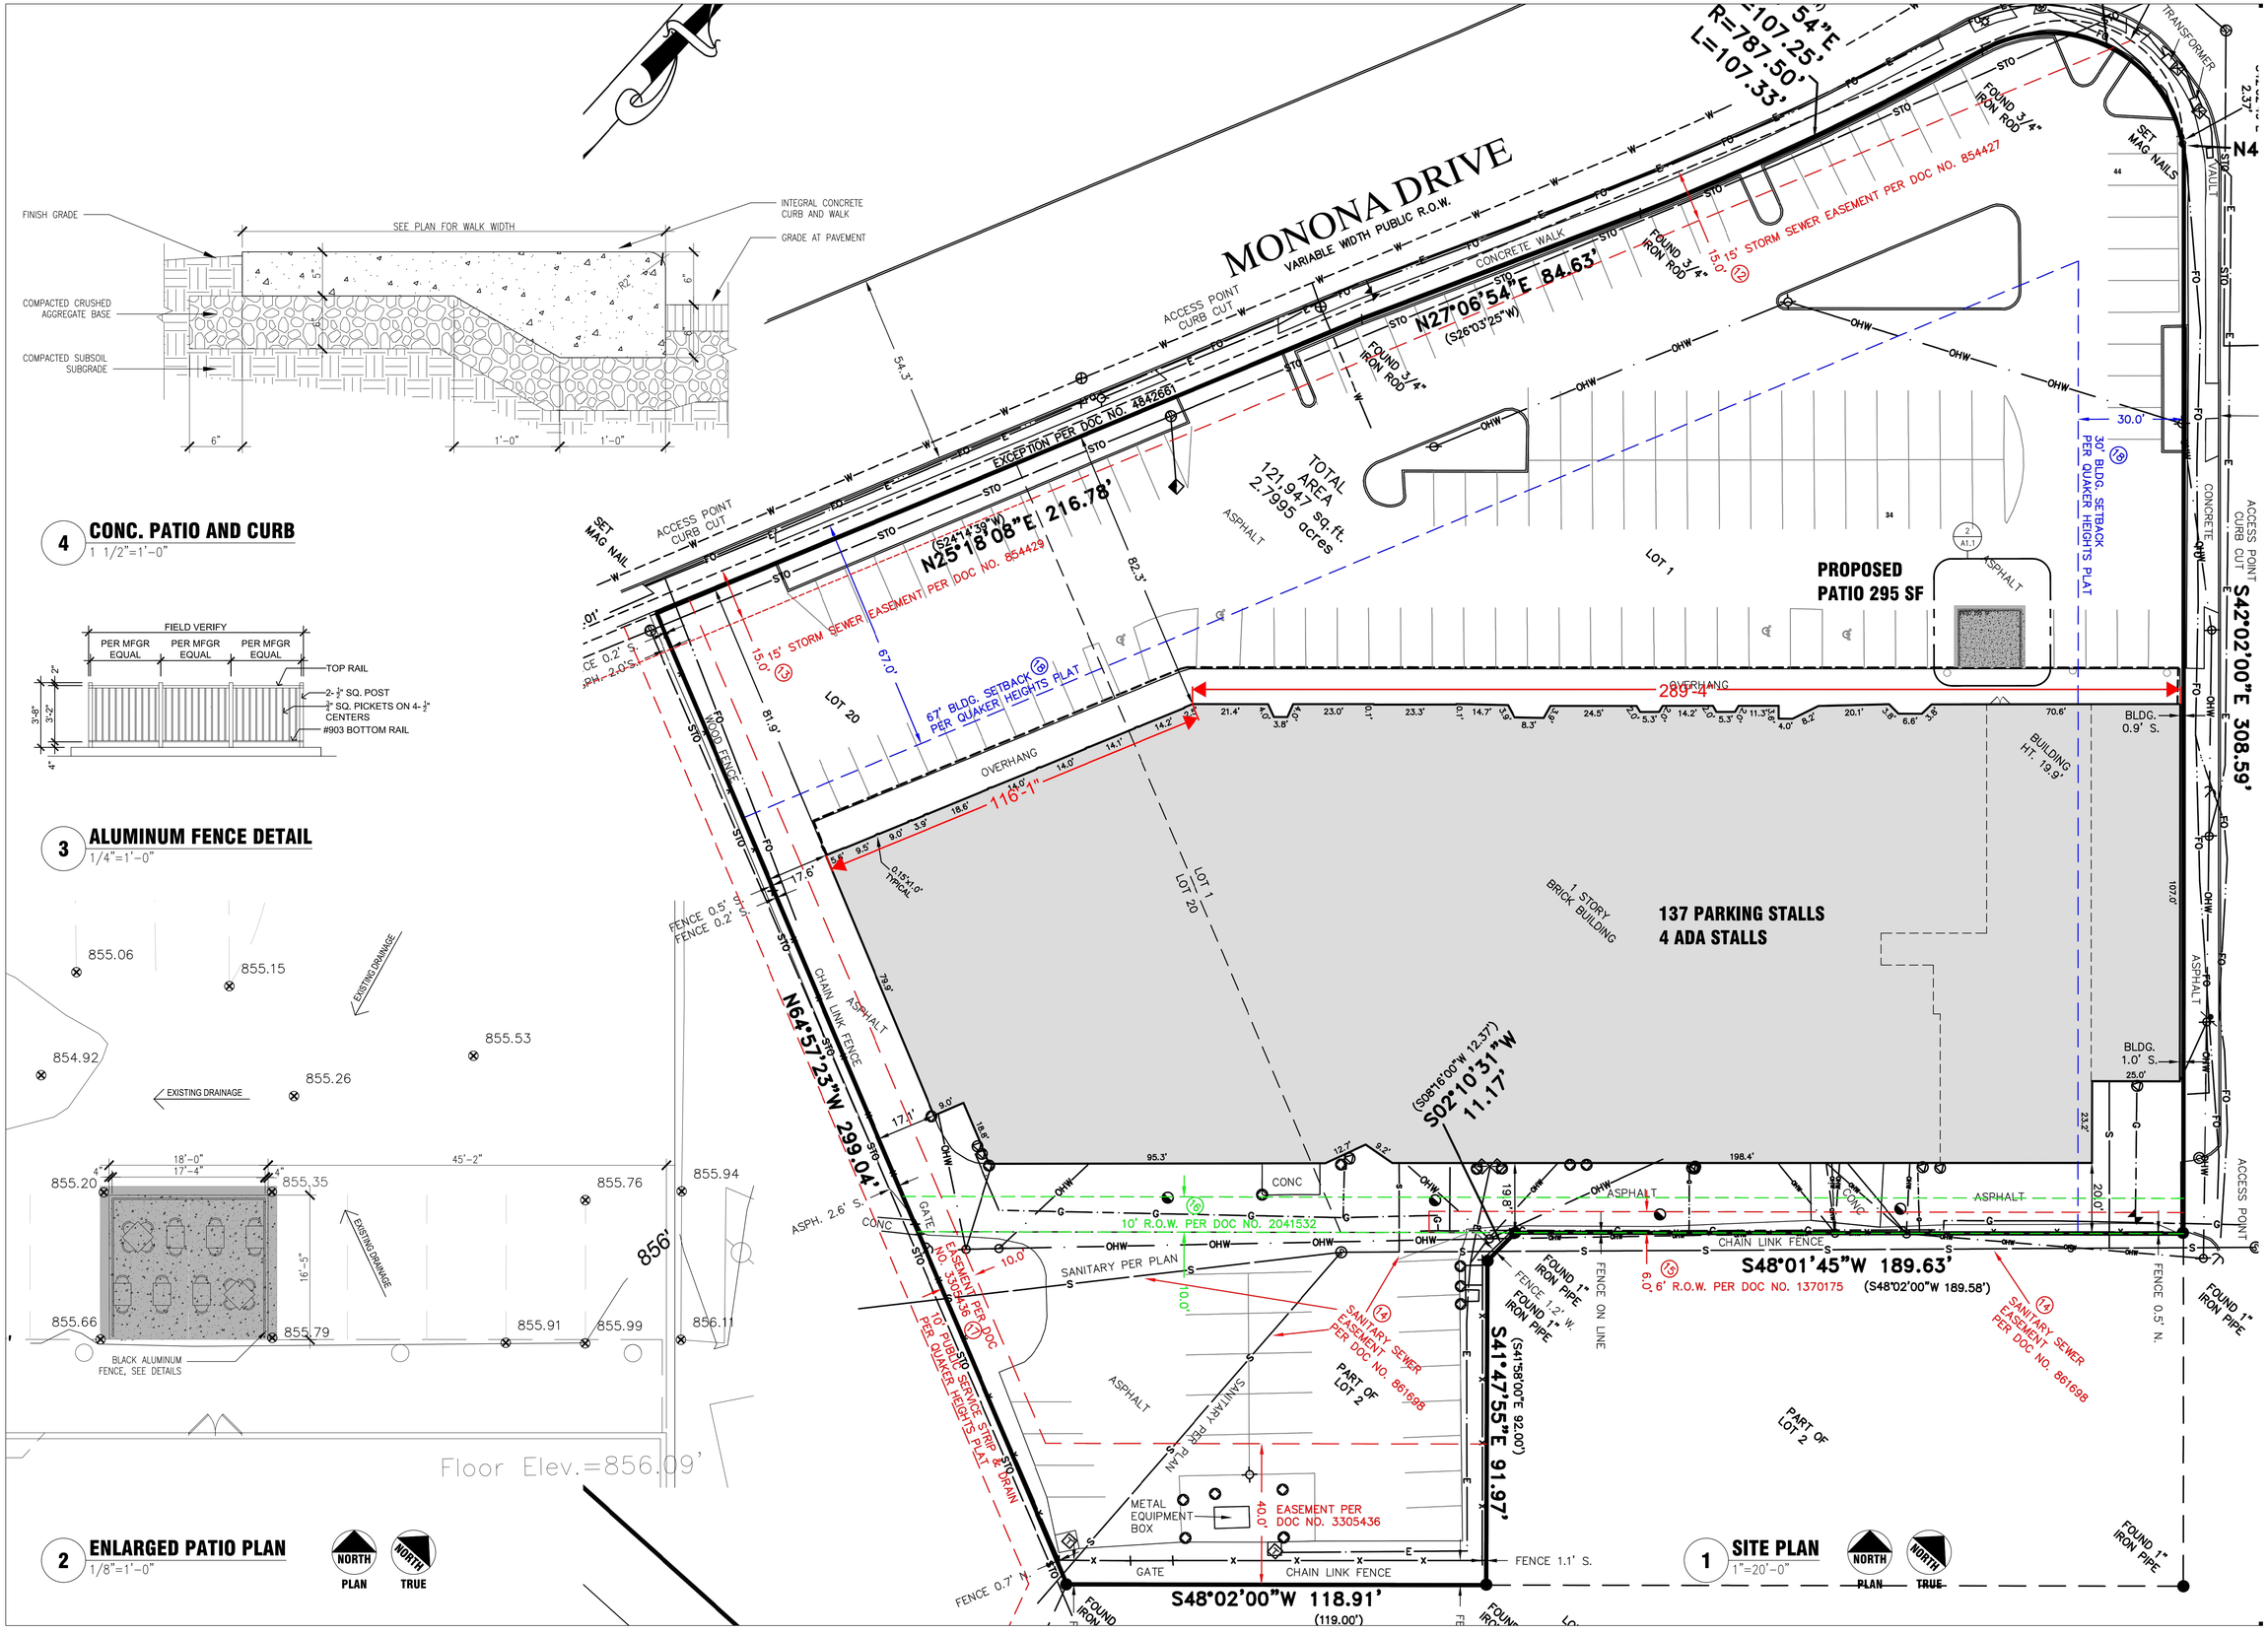

Sketchworks architecture llc

7780 ELMWOOD AVE. SUITE 206
MIDDLETON WI 53562
PH. 608.836.7570

Lake Edge Shopping Center

SITE ALTERATION PLANS
4100-4126 MONONA DRIVE
MADISON WISCONSIN

SITE PLAN

08.27.19
Conditional Use

A1.1