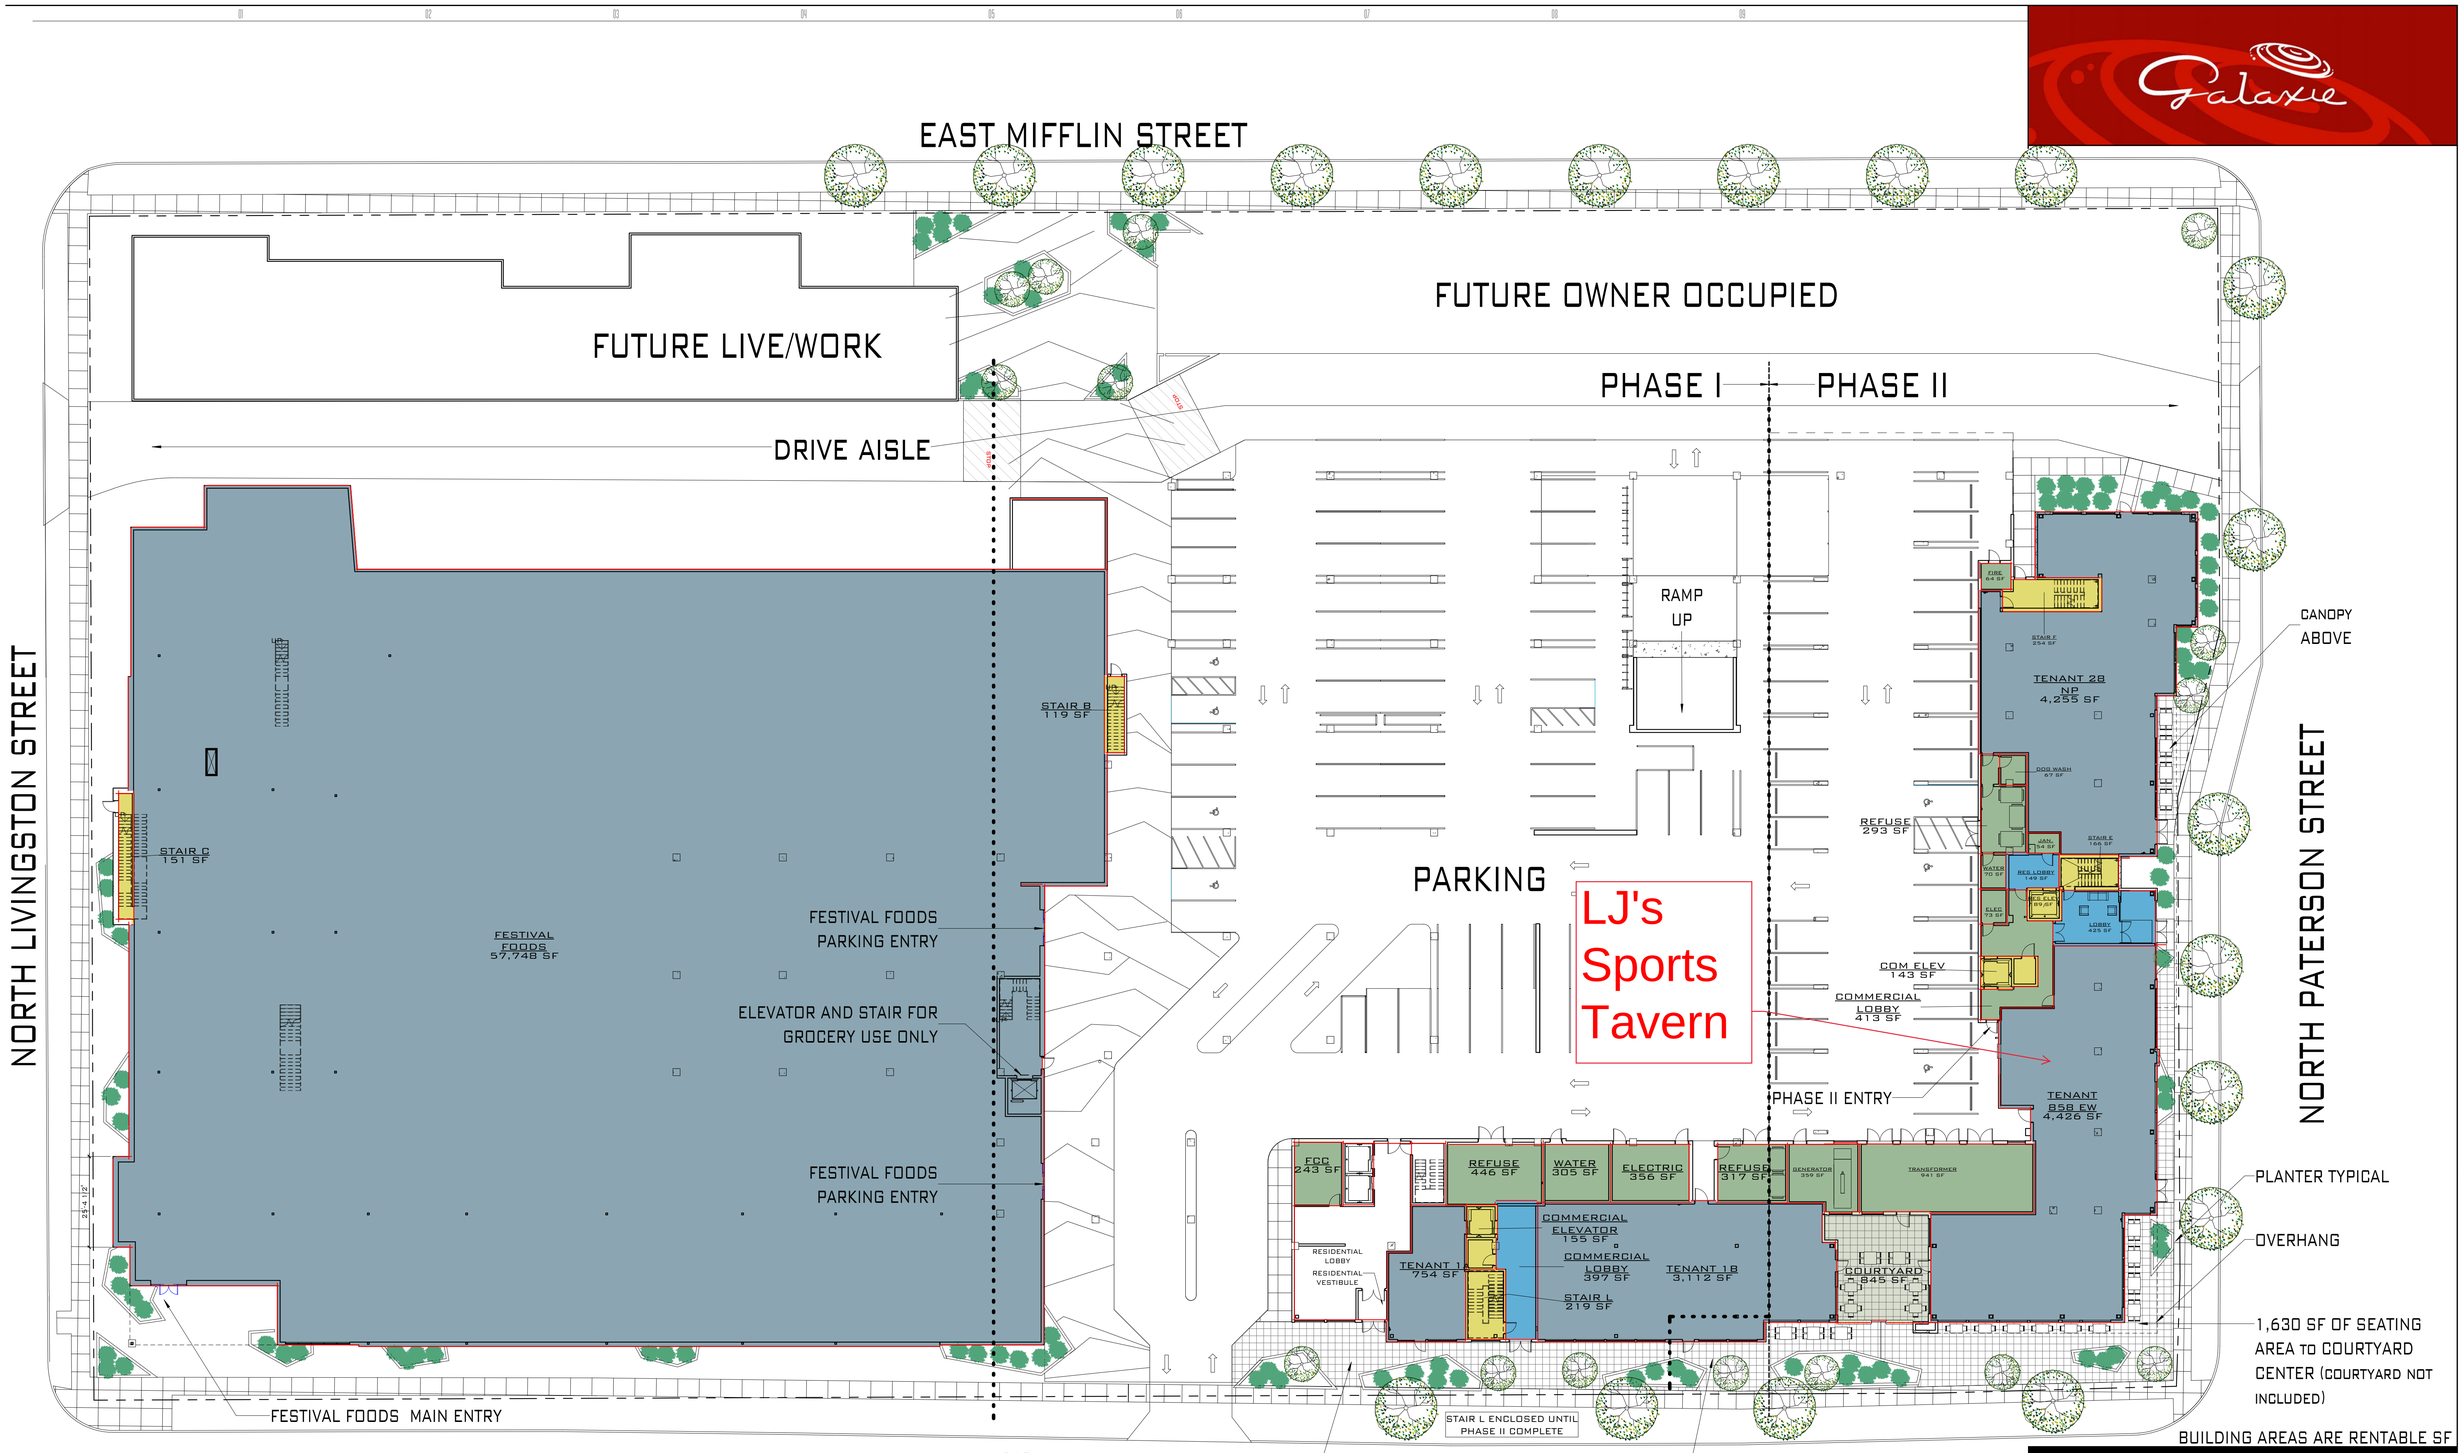


BUILDING AREAS ARE RENTABLE SF

bark DESIGN
MIDWEST MODERN
INFO@MIDWESTMODERN.COM
608.445.7969

GEBHARDT DEVELOPMENT

WWW.BARKDESIGN.COM
STUDIO@BARKDESIGN.COM
608.333.1926

DATE
03.06.16

NORTH

the galaxie - PHASE II
858 EAST WASHINGTON AVENUE, 18 & 28 NORTH PATERSON STREET
MADISON, WI

OVERALL GROUND FLOOR COMMERCIAL PLAN RENTABLE AREA PLAN

SCALE: 1" = 20'-0"

MKT1.1

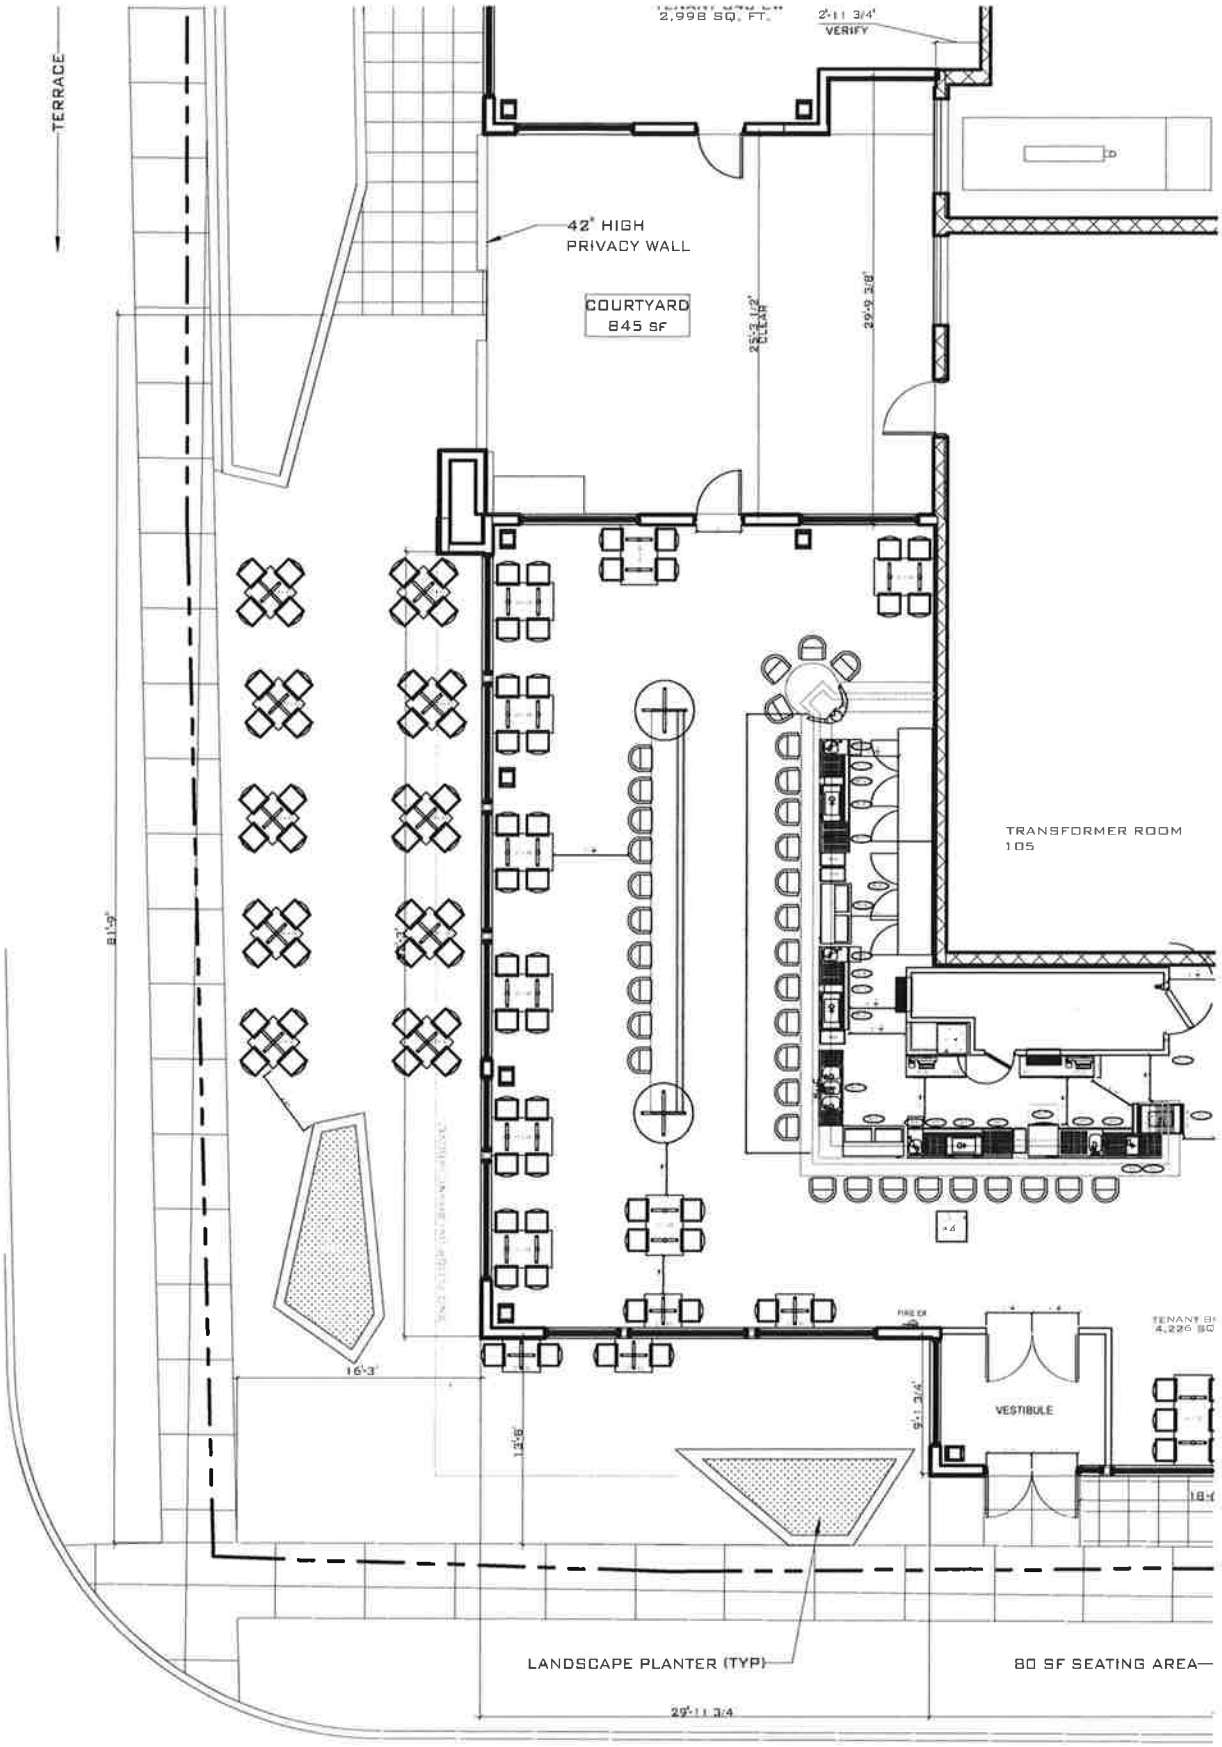


1,630 SF OF SEATING AREA

GENERAL NOTES:
NOT FOR CONSTRUCTION

Kavanaugh RESTAURANT SUPPLY

2820 Bryant Road Madison, WI 53713 608-271-6514

All drawings and specifications are property of Kavanaugh Restaurant Supply, Inc. and shall not be used on any other work nor be disclosed to a person for any use whatsoever without written permission. Dimensions to be verified at the job site

DATE 09-01-16

SCALE 1/8"=1'-0"

LJ's SPORTS TAVERN & GRILL

FOODSERVICE EQUIPMENT LAYOUT

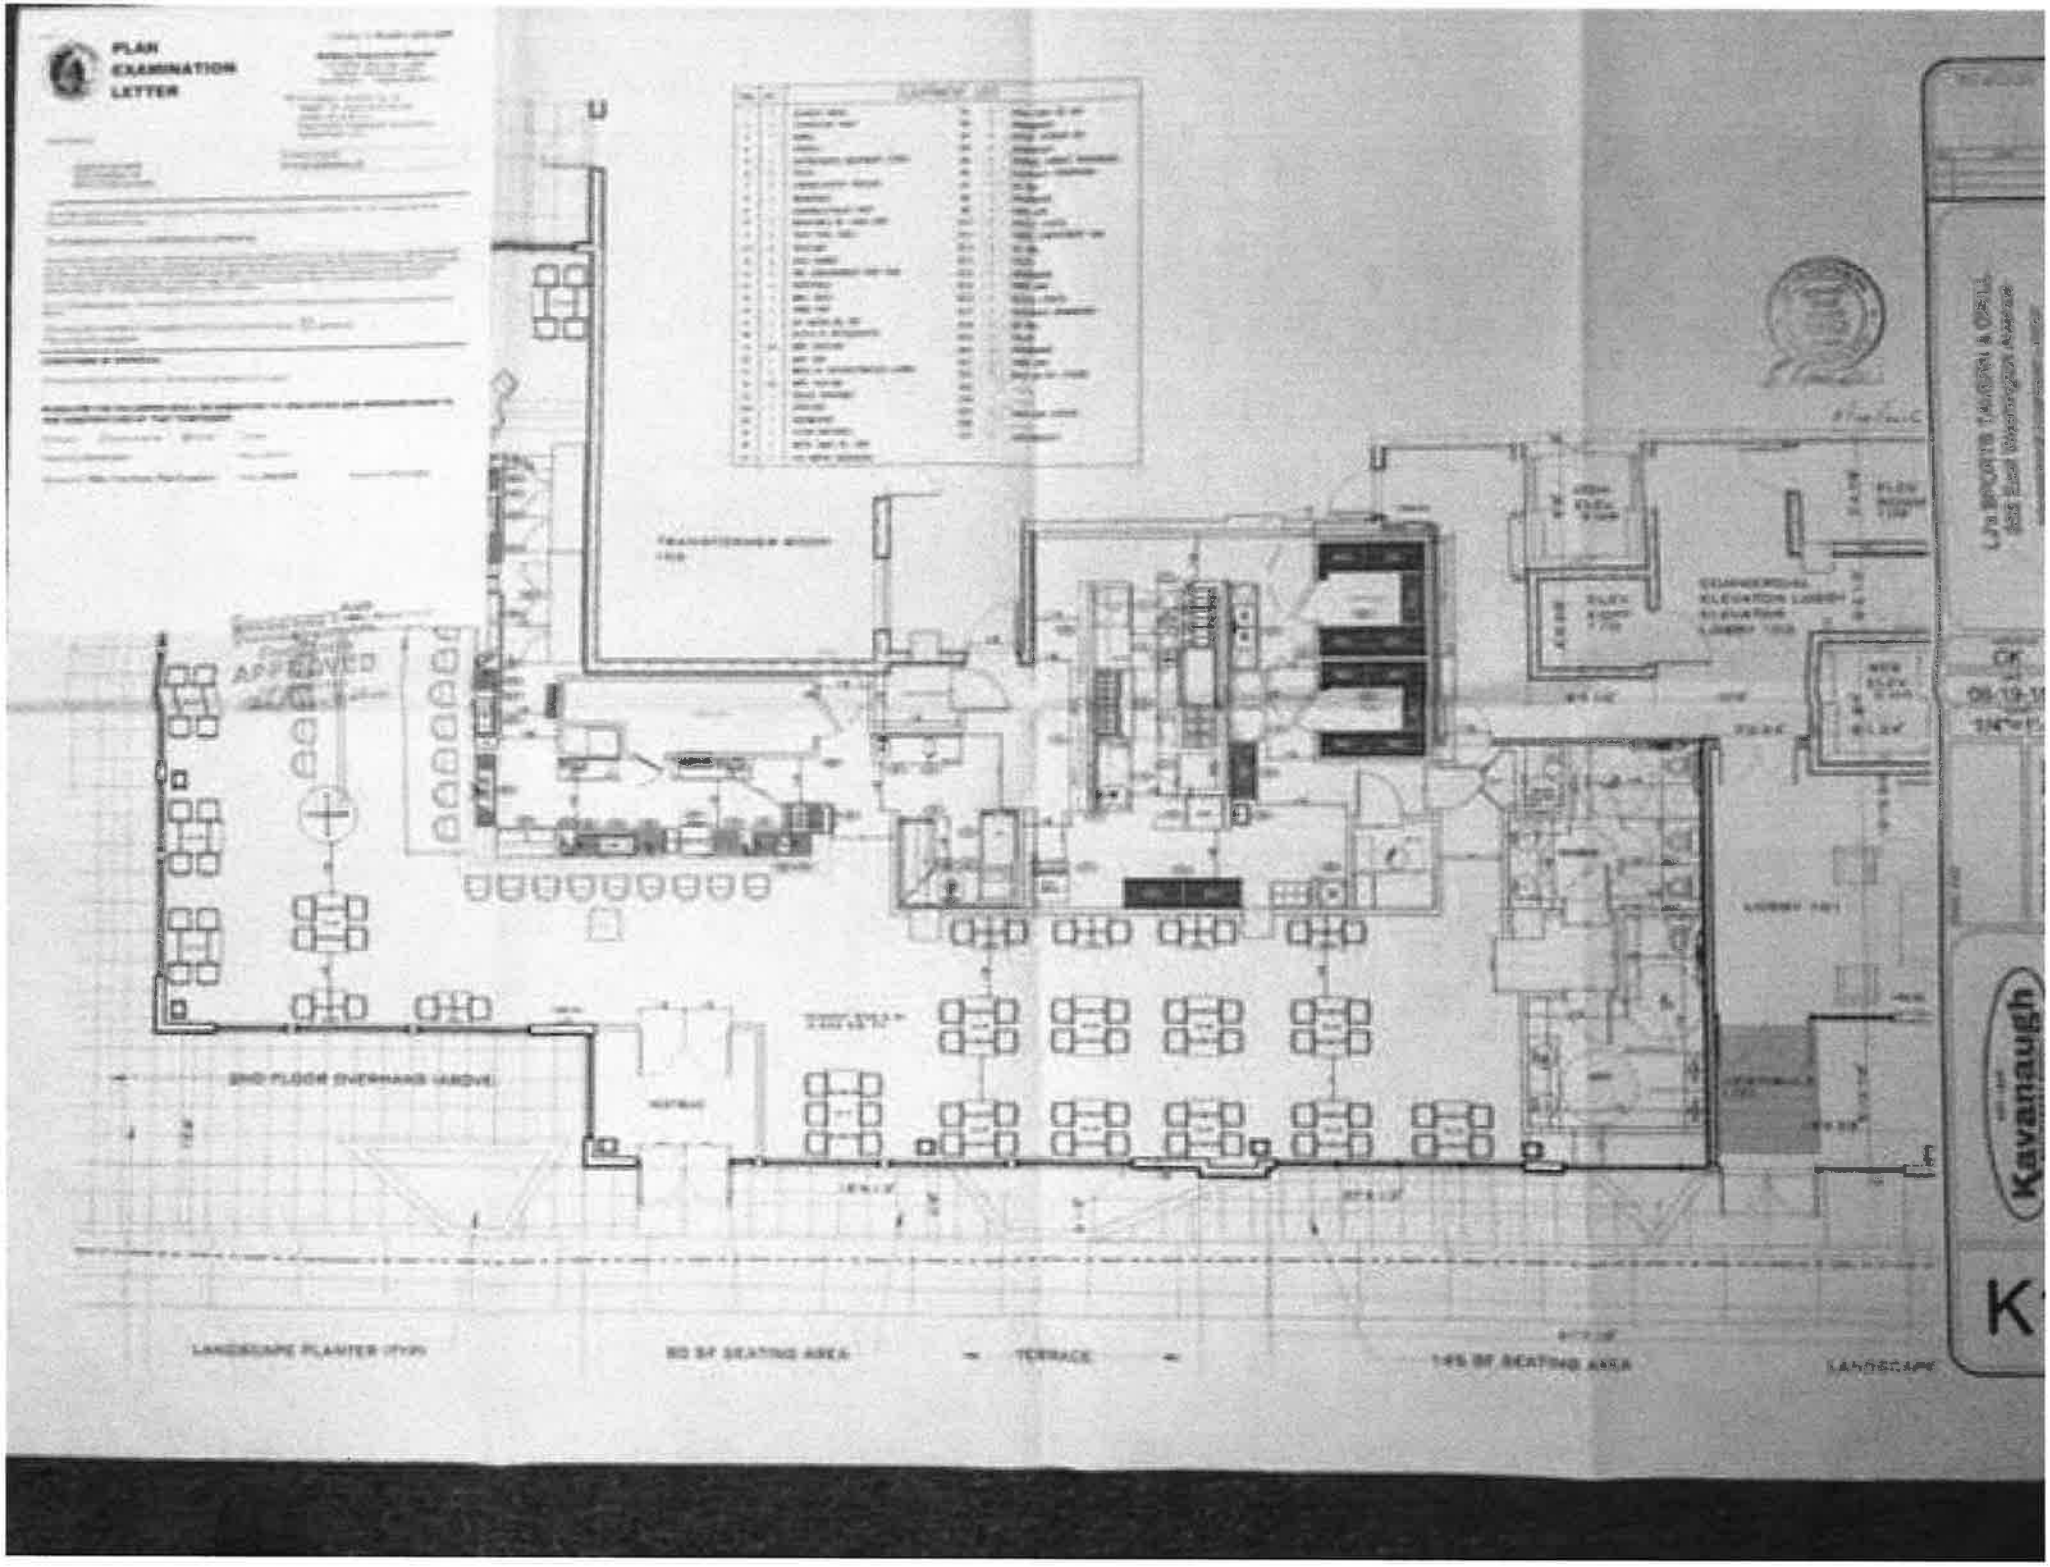
PLAN
EXAMINATION
LETTER
APPROVED
2ND FLOOR OVERHANG (ABOVE)
LANDSCAPE PLANTER (TYP)
80 SF SEATING AREA
TERRACE
145 SF SEATING AREA
LANDSCAPE
Kavanaugh