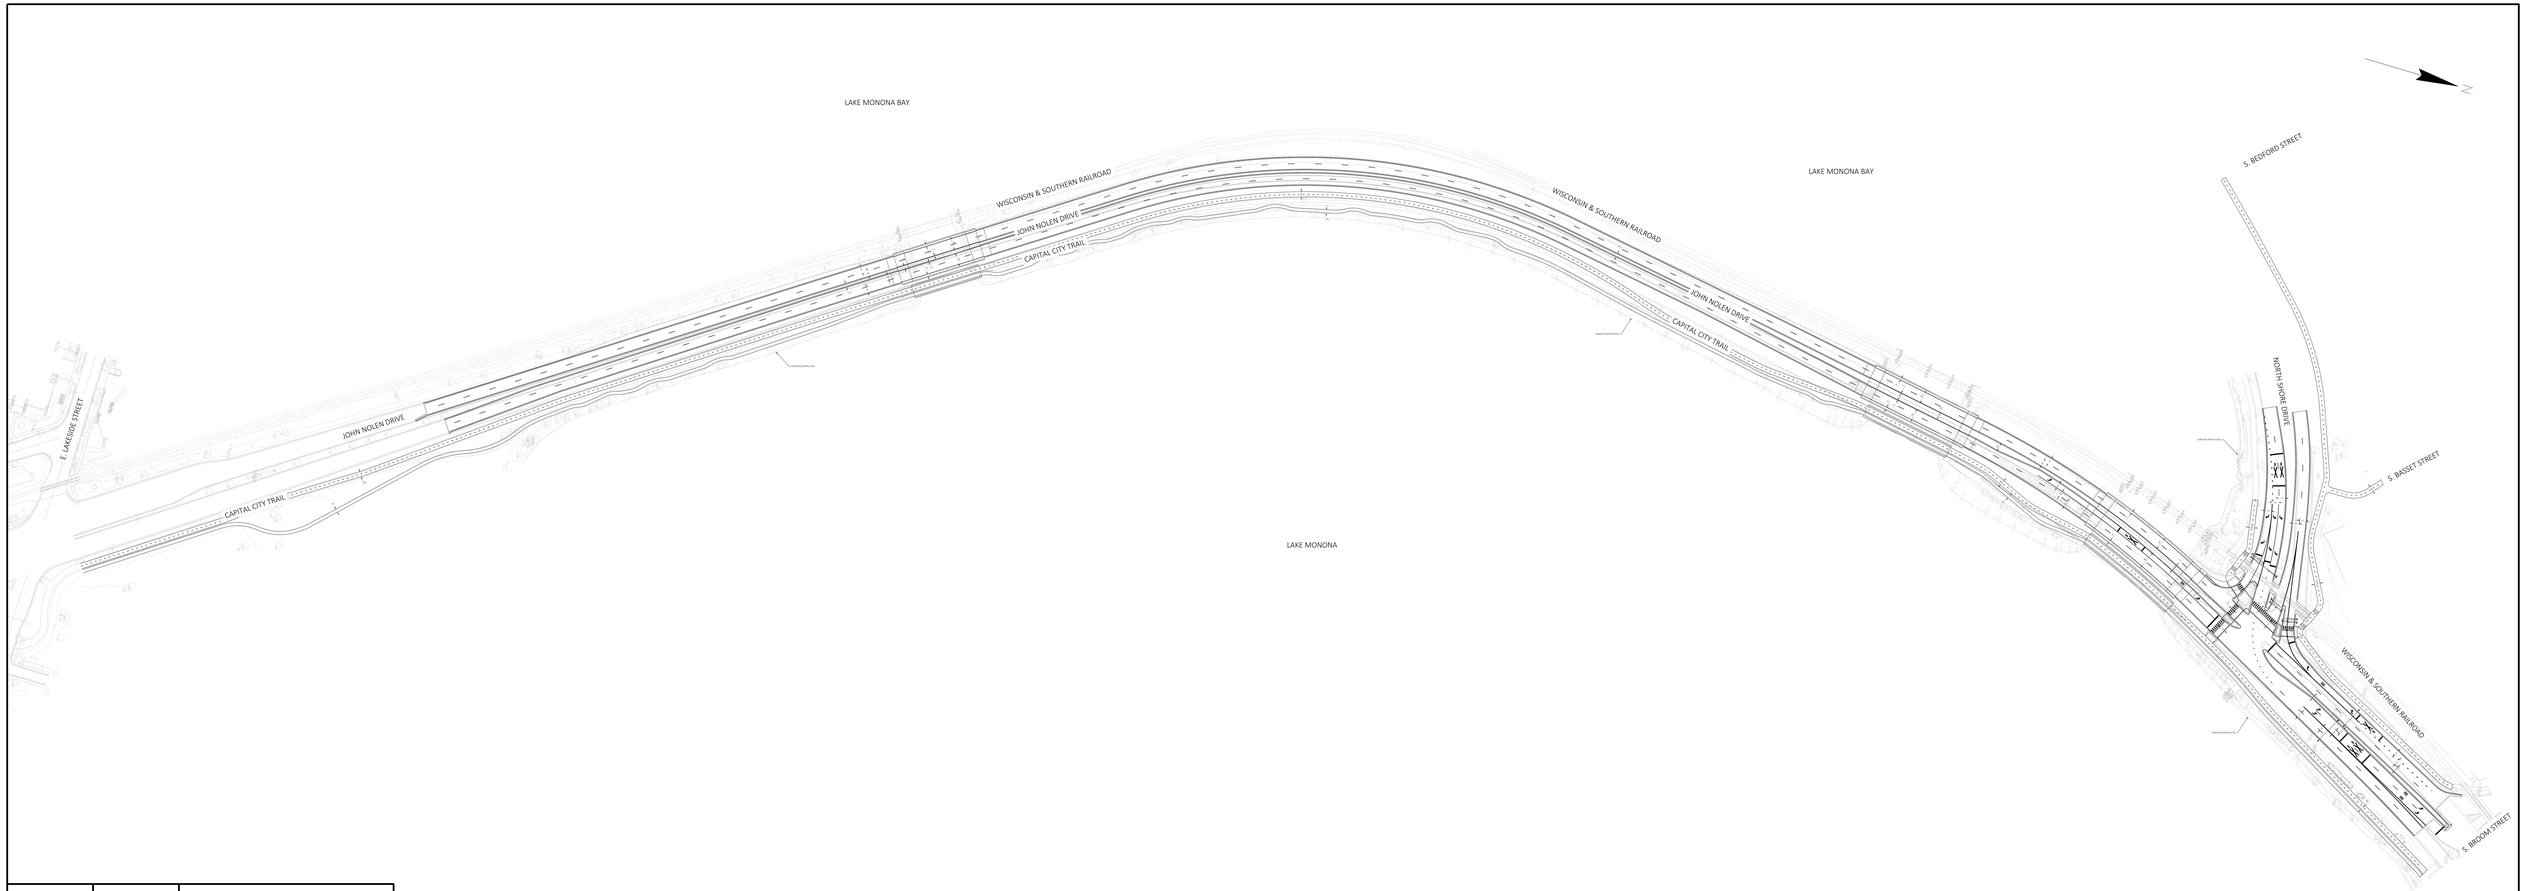

KL Engineering

CITY OF MADISON ENGINEERING

John Nolen Drive Reconstruct
Project ID 5992-11-20
Lakeside St. - North Shore Dr.
June 6, 2023