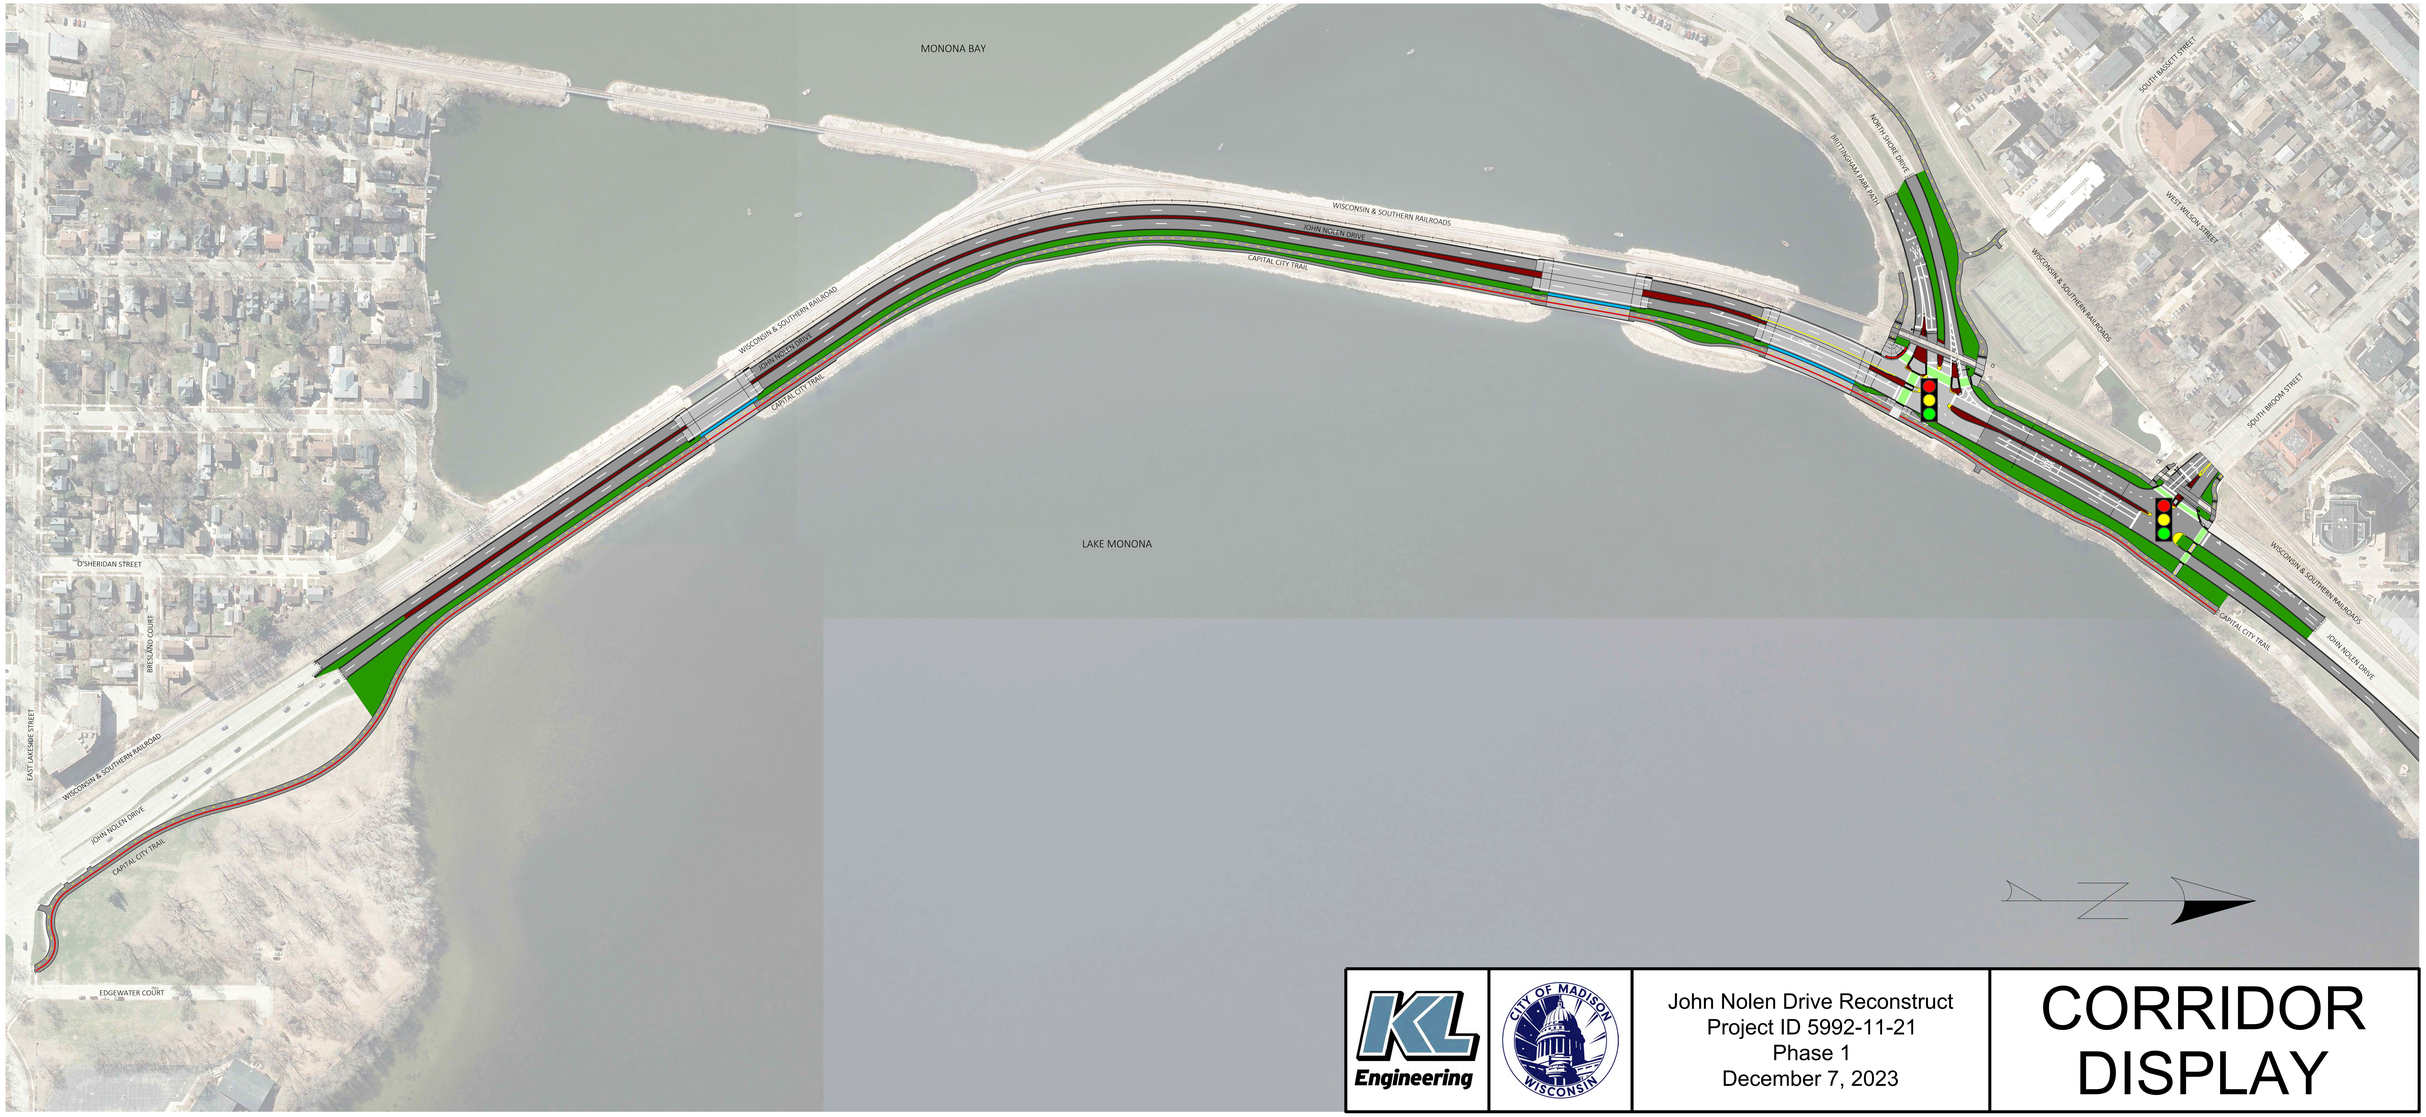

Engineering

CITY OF MADISON WISCONSIN

John Nolen Drive Reconstruct
Project ID 5992-11-21
Phase 1
December 7, 2023

CORRIDOR DISPLAY