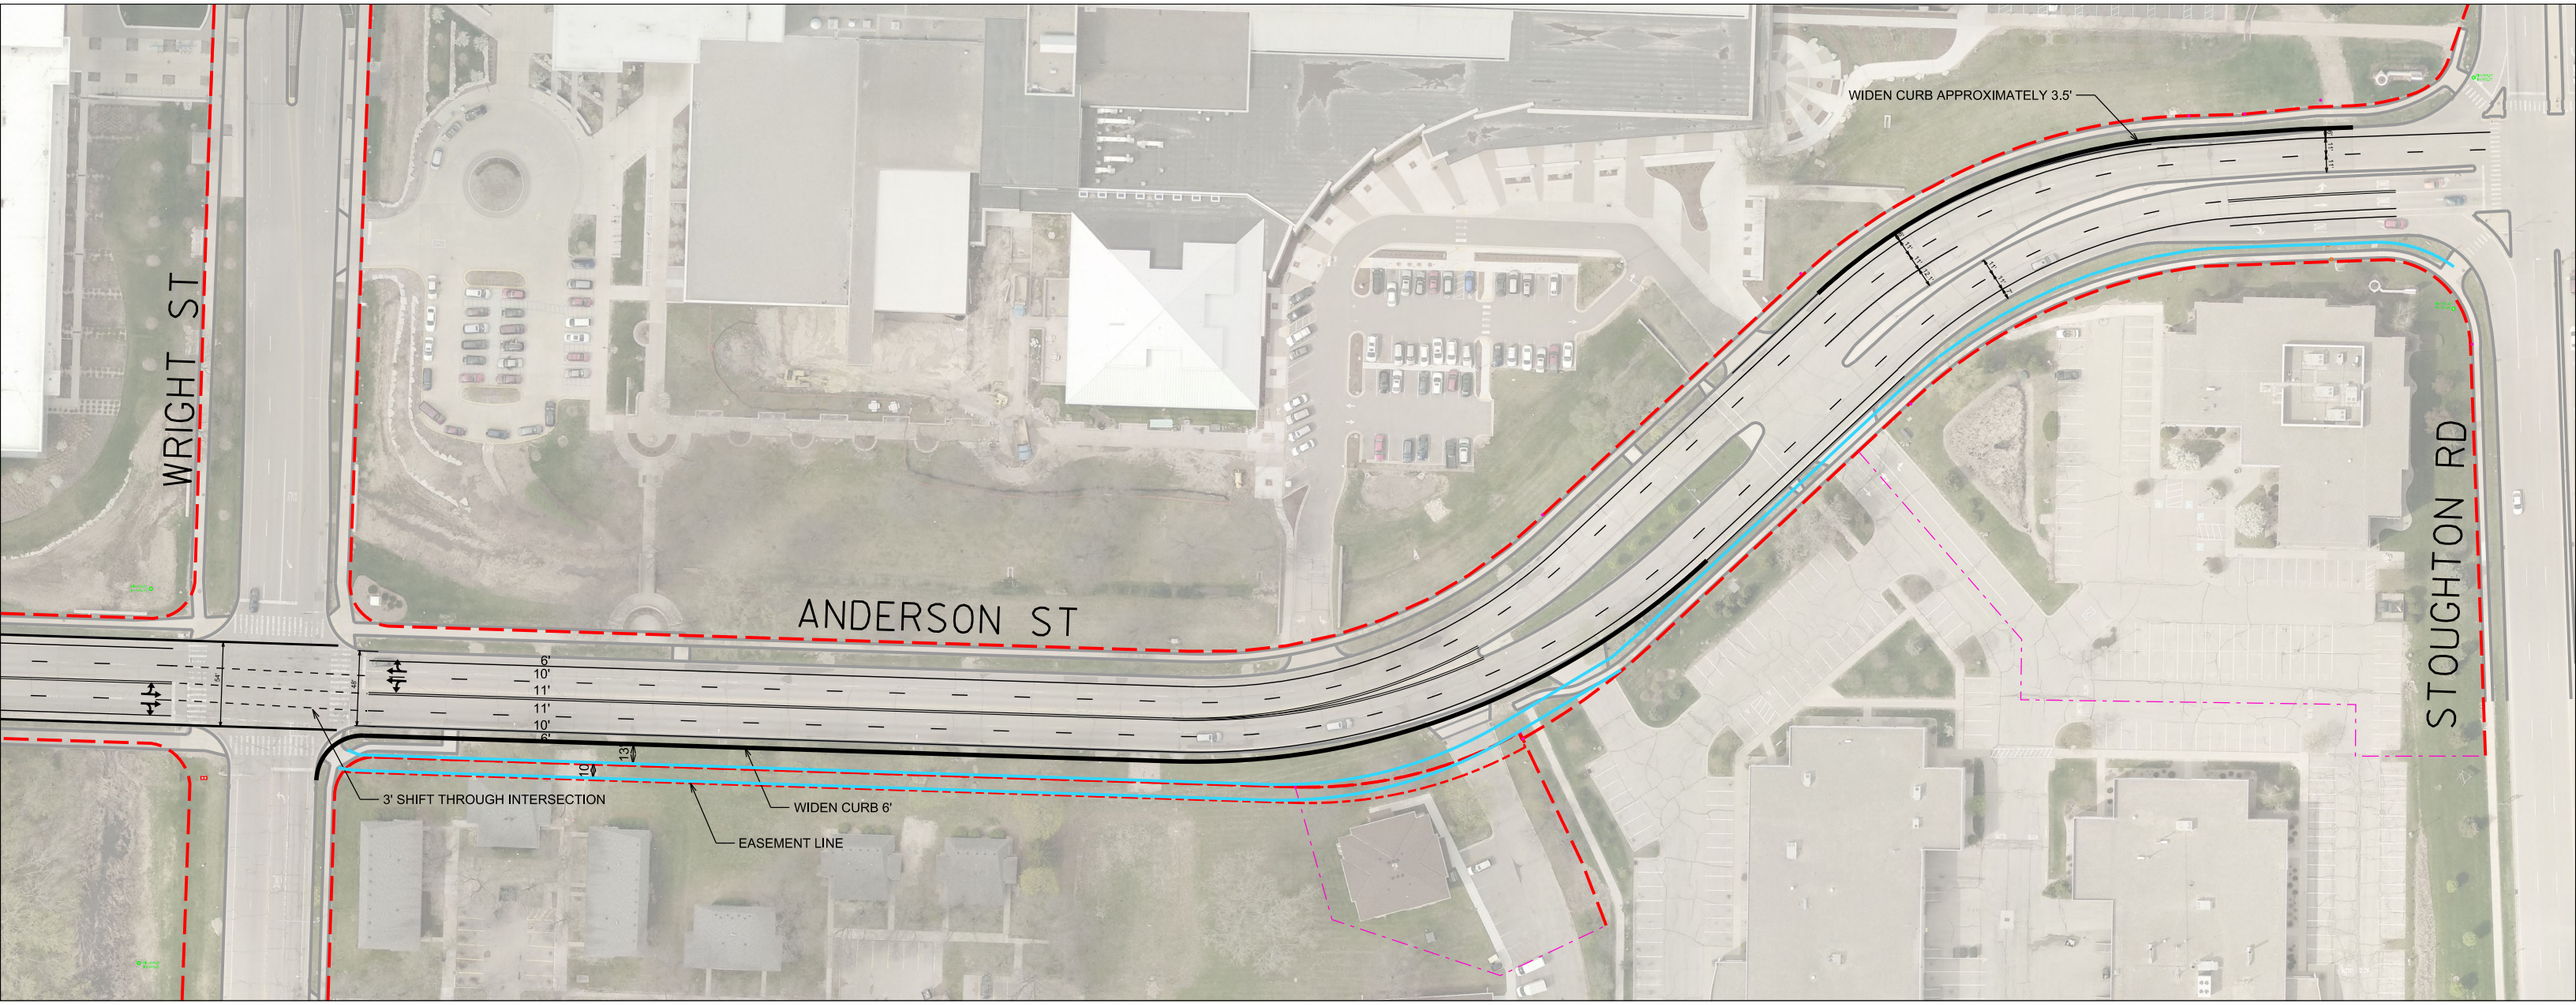
WRIGHT ST
ANDERSON ST
STOUGHTON RD
WIDEN CURB APPROXIMATELY 3.5'
6'
10'
11'
11'
10'
6'
3' SHIFT THROUGH INTERSECTION
WIDEN CURB 6'
EASEMENT LINE