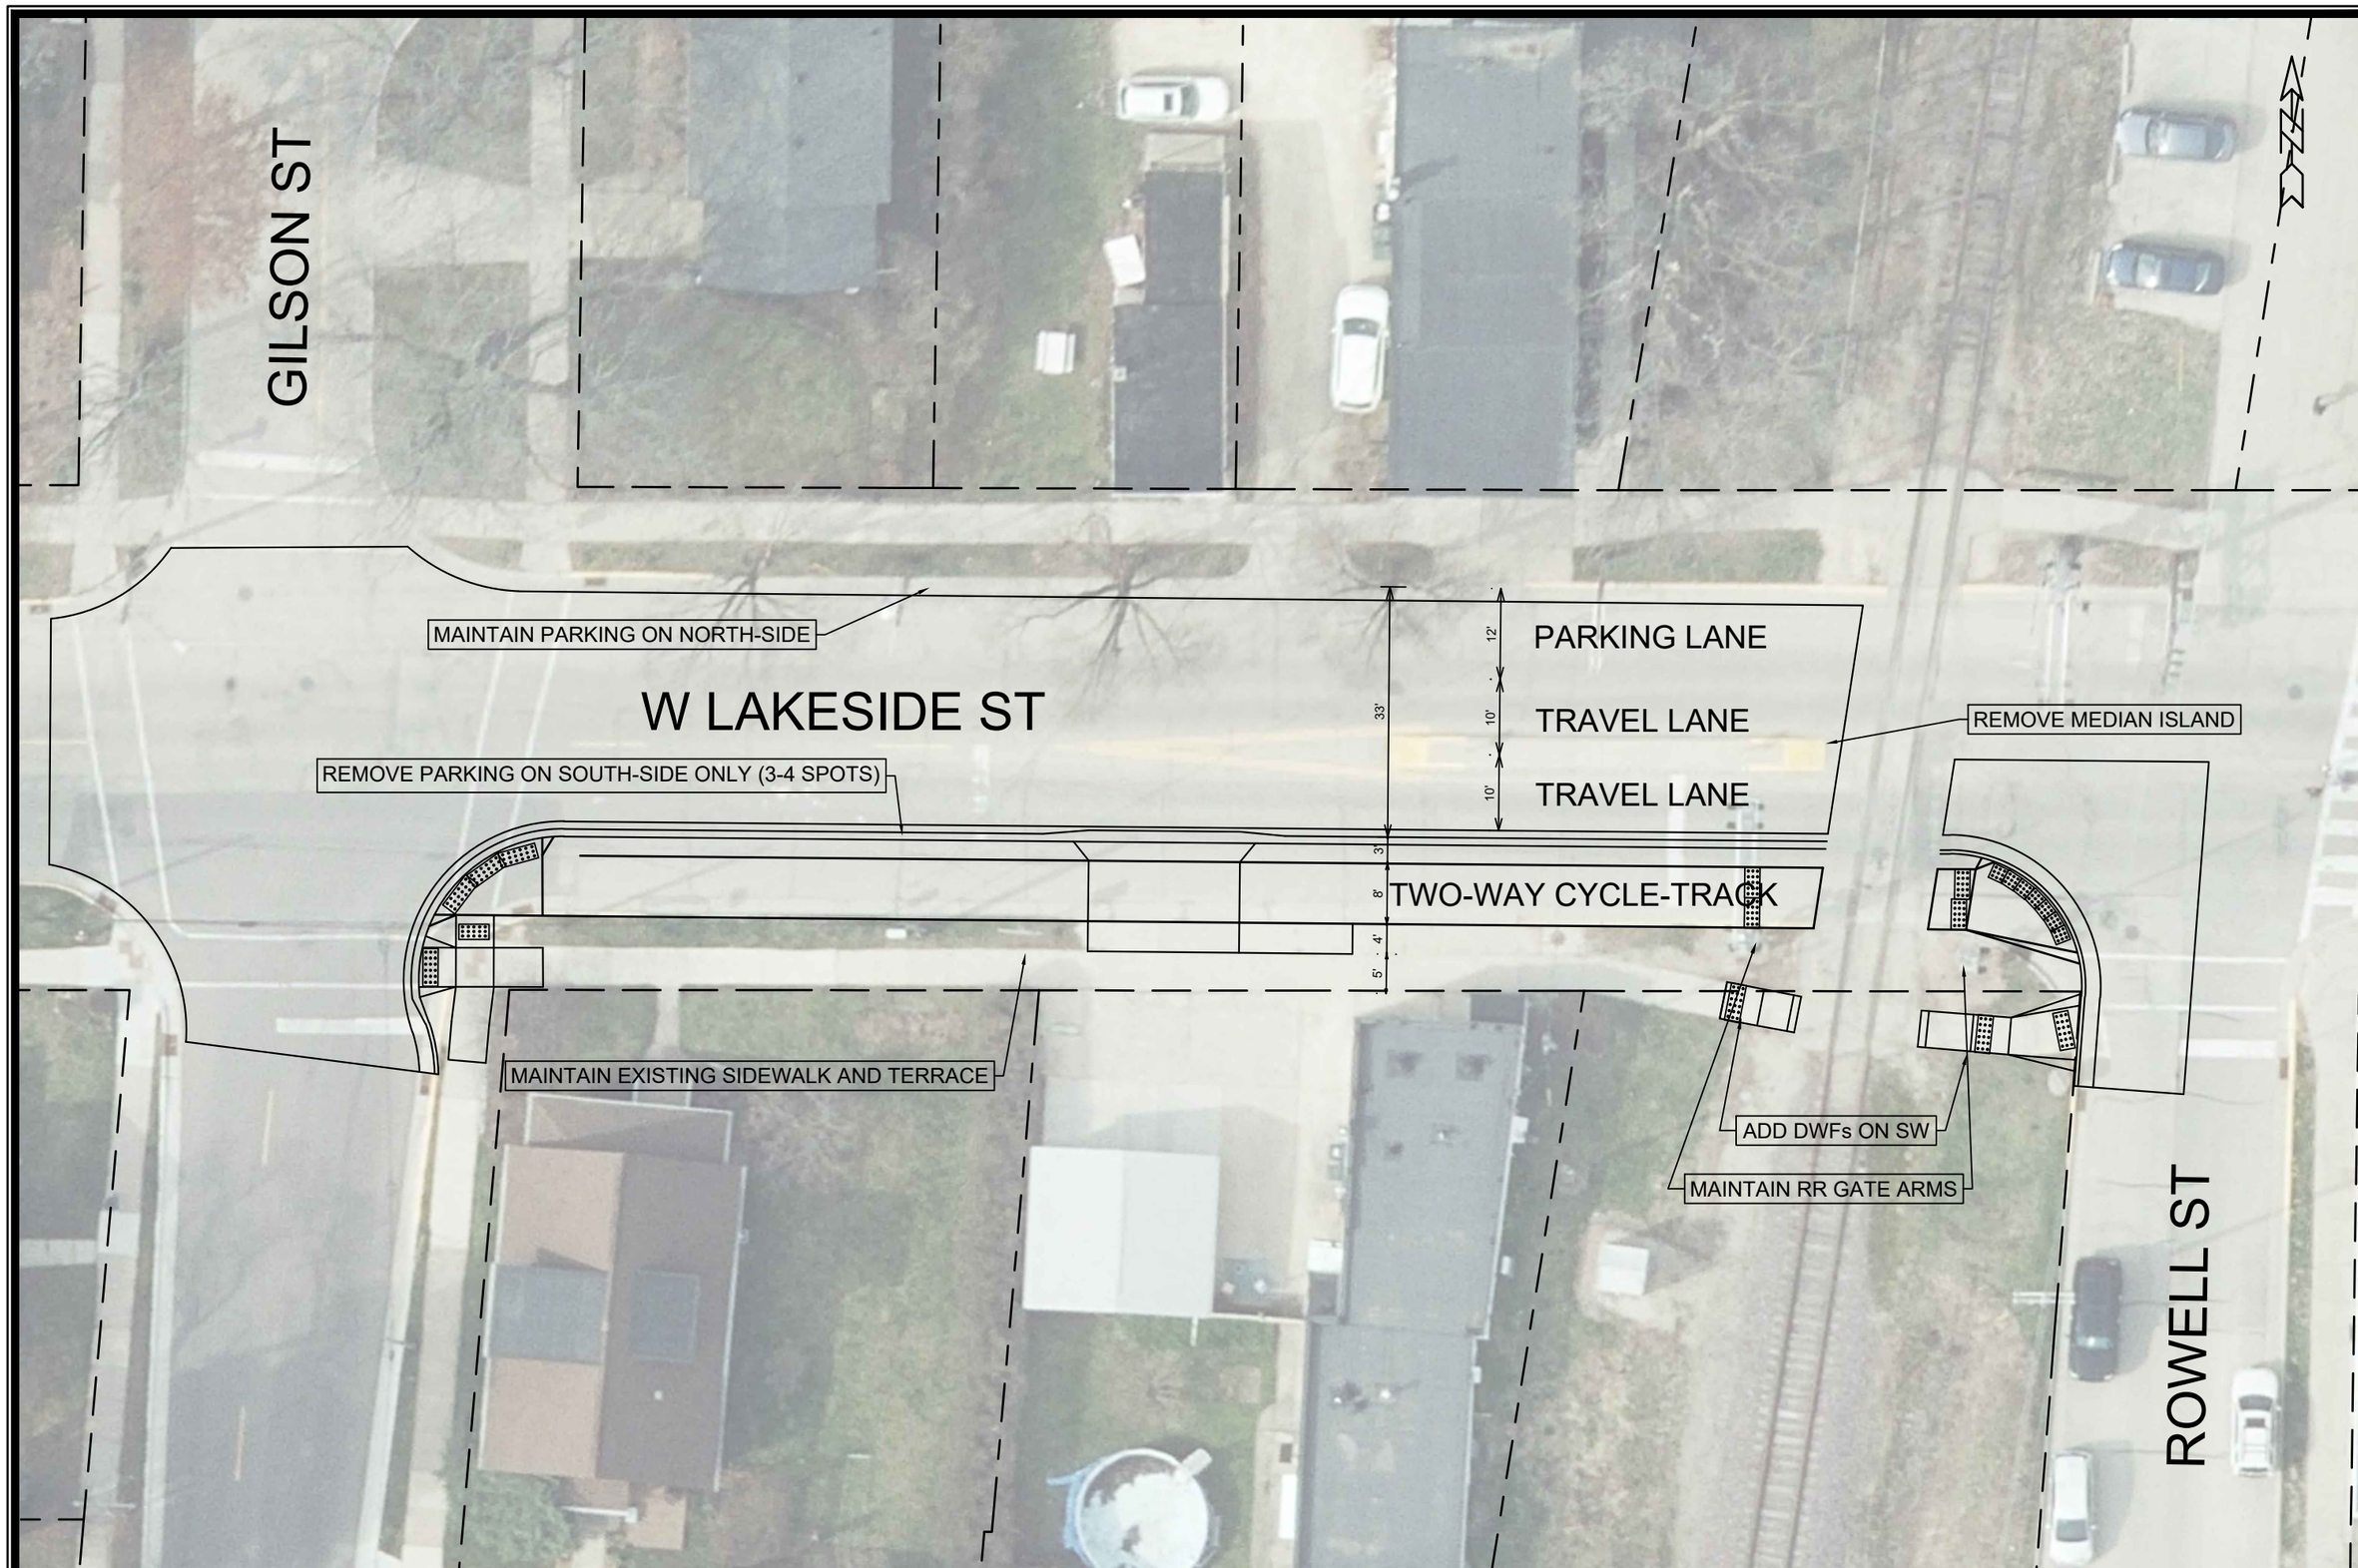

MARK	REVISION	DATE	BY
###	###	###	###
###	###	###	###
###	###	###	###
###	###	###	###

Designed By: ### Date: 3/13/2024 4:32 PM Scale: ########

CONTRACT NO: ####

M:\DESIGN\Projects\14336\CAD\Streets\14336EN-Street_WLakesideSt.dwg

CITY OF MADISON WISCONSIN

####

####