OVERVIEW PLAN		14781	
PFLAUM ROAD ASSESSMENT DISTRICT 2025		MADISON, WI	
M:\DESIGN\Projects\14781\CAD\Streets\14781EN-Corridor_No2.dwg	CONTRACT NO:	8747	

MARK	REVISION	DATE	BY
---	---	---	---
---	---	---	---
---	---	---	---
---	---	---	---
---	---	---	---

Designed By: IO	Date: 11/12/2025 8:44 AM	Scale: 1:40
14781		O-1

14781
O-1

MARK	REVISION	DATE	BY
---	---	---	---
---	---	---	---
---	---	---	---
---	---	---	---
---	---	---	---

Designed By: IO | Date: 11/12/2025 8:39 AM | Scale: 1:40

14781

MADISON, WI

CONTRACT NO: 8747

OVERVIEW PLAN

PFLAUM ROAD ASSESSMENT DISTRICT 2025

M:\DESIGN\Projects\14781\CAD\Streets\14781EN-Corridor_No2.dwg

CITY OF MADISON WISCONSIN

14781

O-2

MARK	REVISION	DATE	BY
---	---	---	---
---	---	---	---
---	---	---	---
---	---	---	---
---	---	---	---

Designed By: IO
Date: 11/12/2025 9:11 AM
Scale: 1:40

14781

O-3

14781

MADISON, WI

CONTRACT NO: 8747

OVERVIEW PLAN

PFLAUM ROAD ASSESSMENT DISTRICT 2025

M:\DESIGN\Projects\14781\CAD\Streets\14781EN-Corridor_No2.dwg

CITY OF MADISON WISCONSIN

14781

O-3

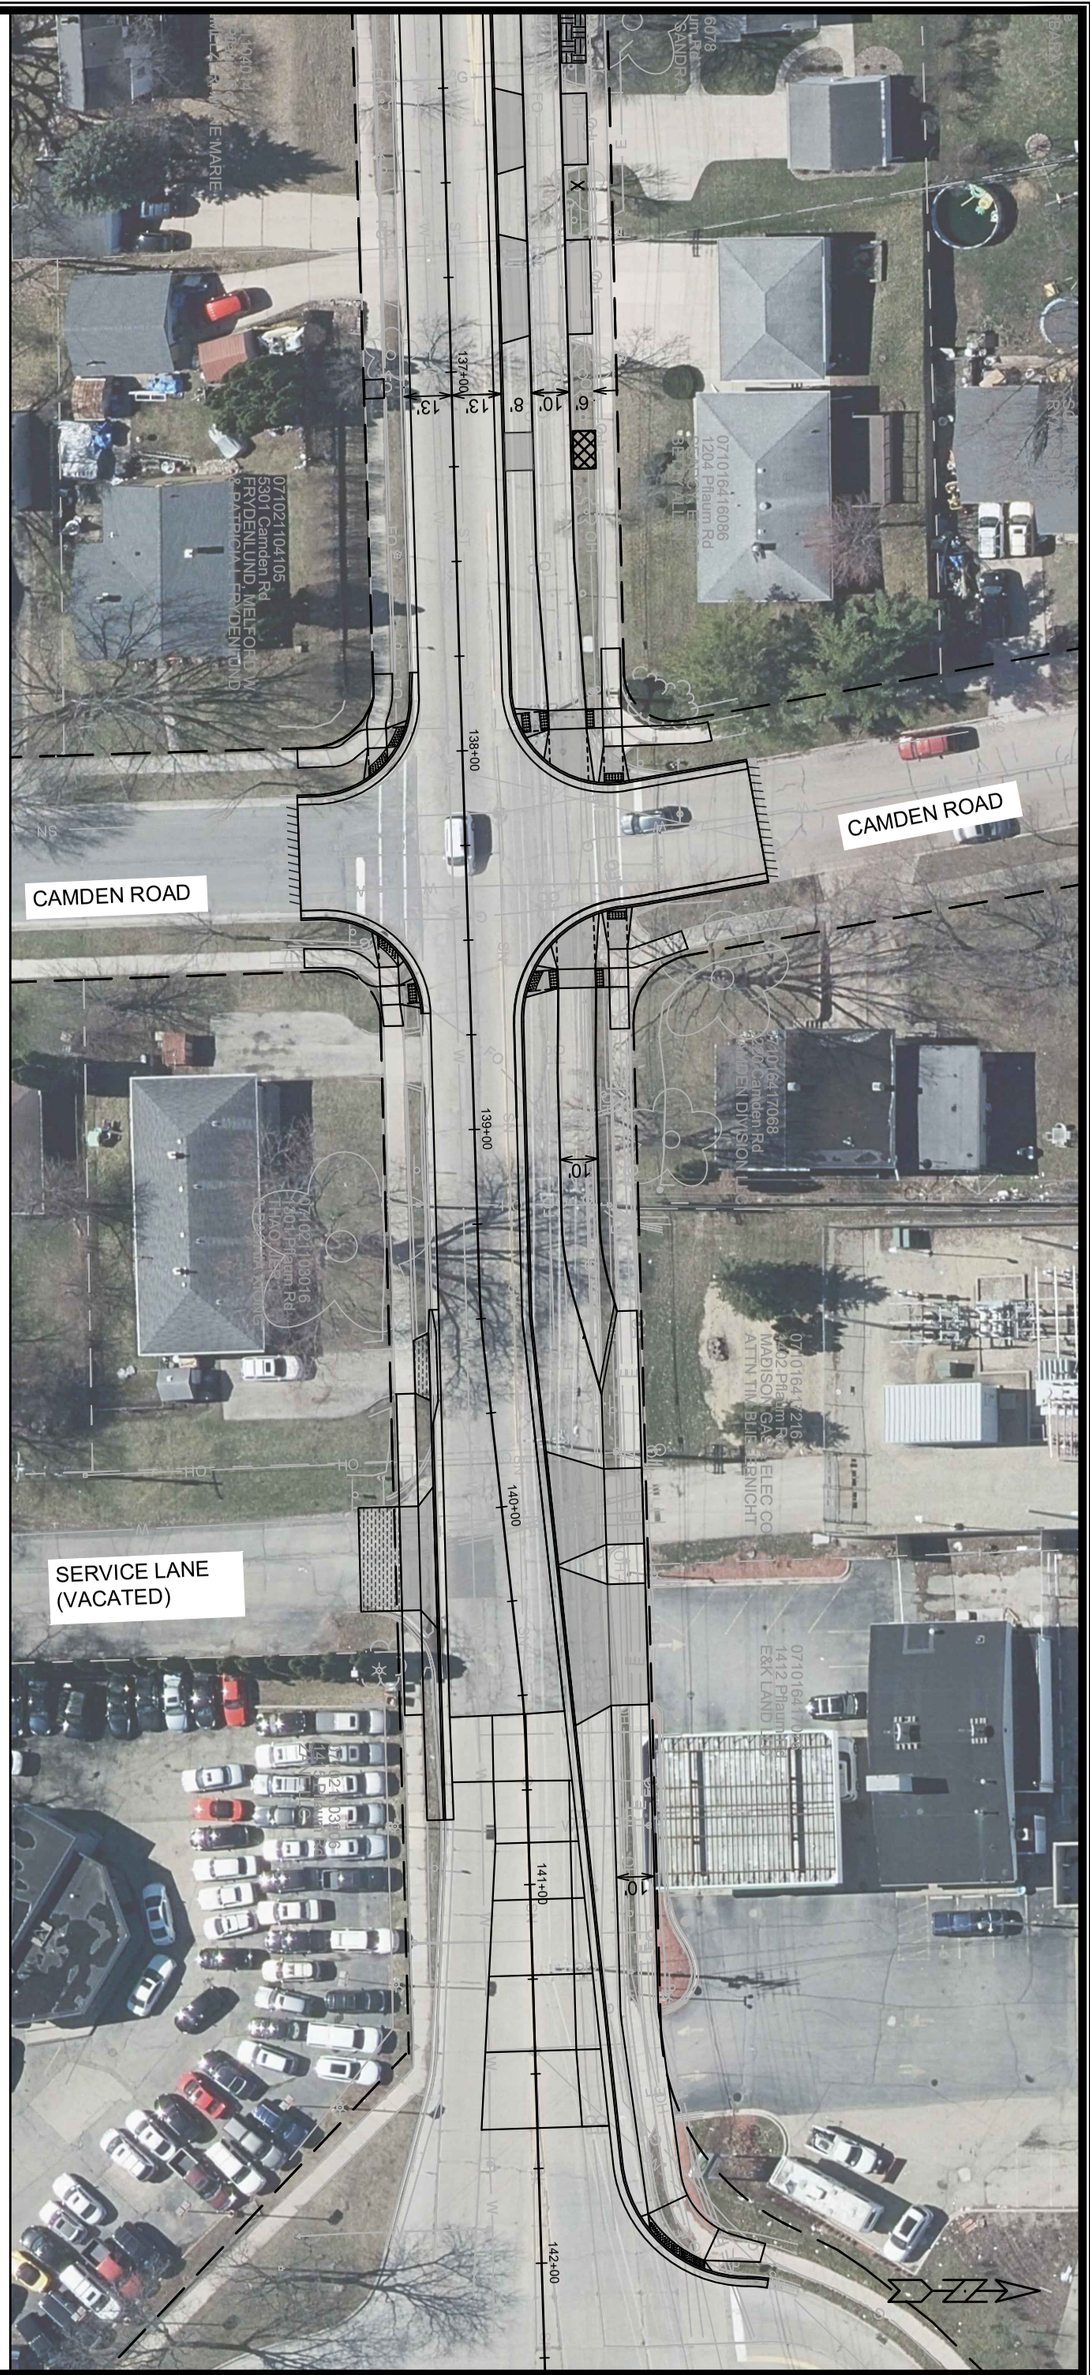

OVERVIEW PLAN		14781	
PFLAUM ROAD ASSESSMENT DISTRICT 2025		MADISON, WI	
M:\DESIGN\Projects\14781\CAD\Streets\14781EN-Corridor_No2.dwg	CONTRACT NO:	8747	

MARK	REVISION	DATE	BY
---	---	---	---
---	---	---	---
---	---	---	---
---	---	---	---
---	---	---	---

Designed By: IO	Date: 11/12/2025 8:52 AM	Scale: 1:40
14781		O-4

14781
O-4