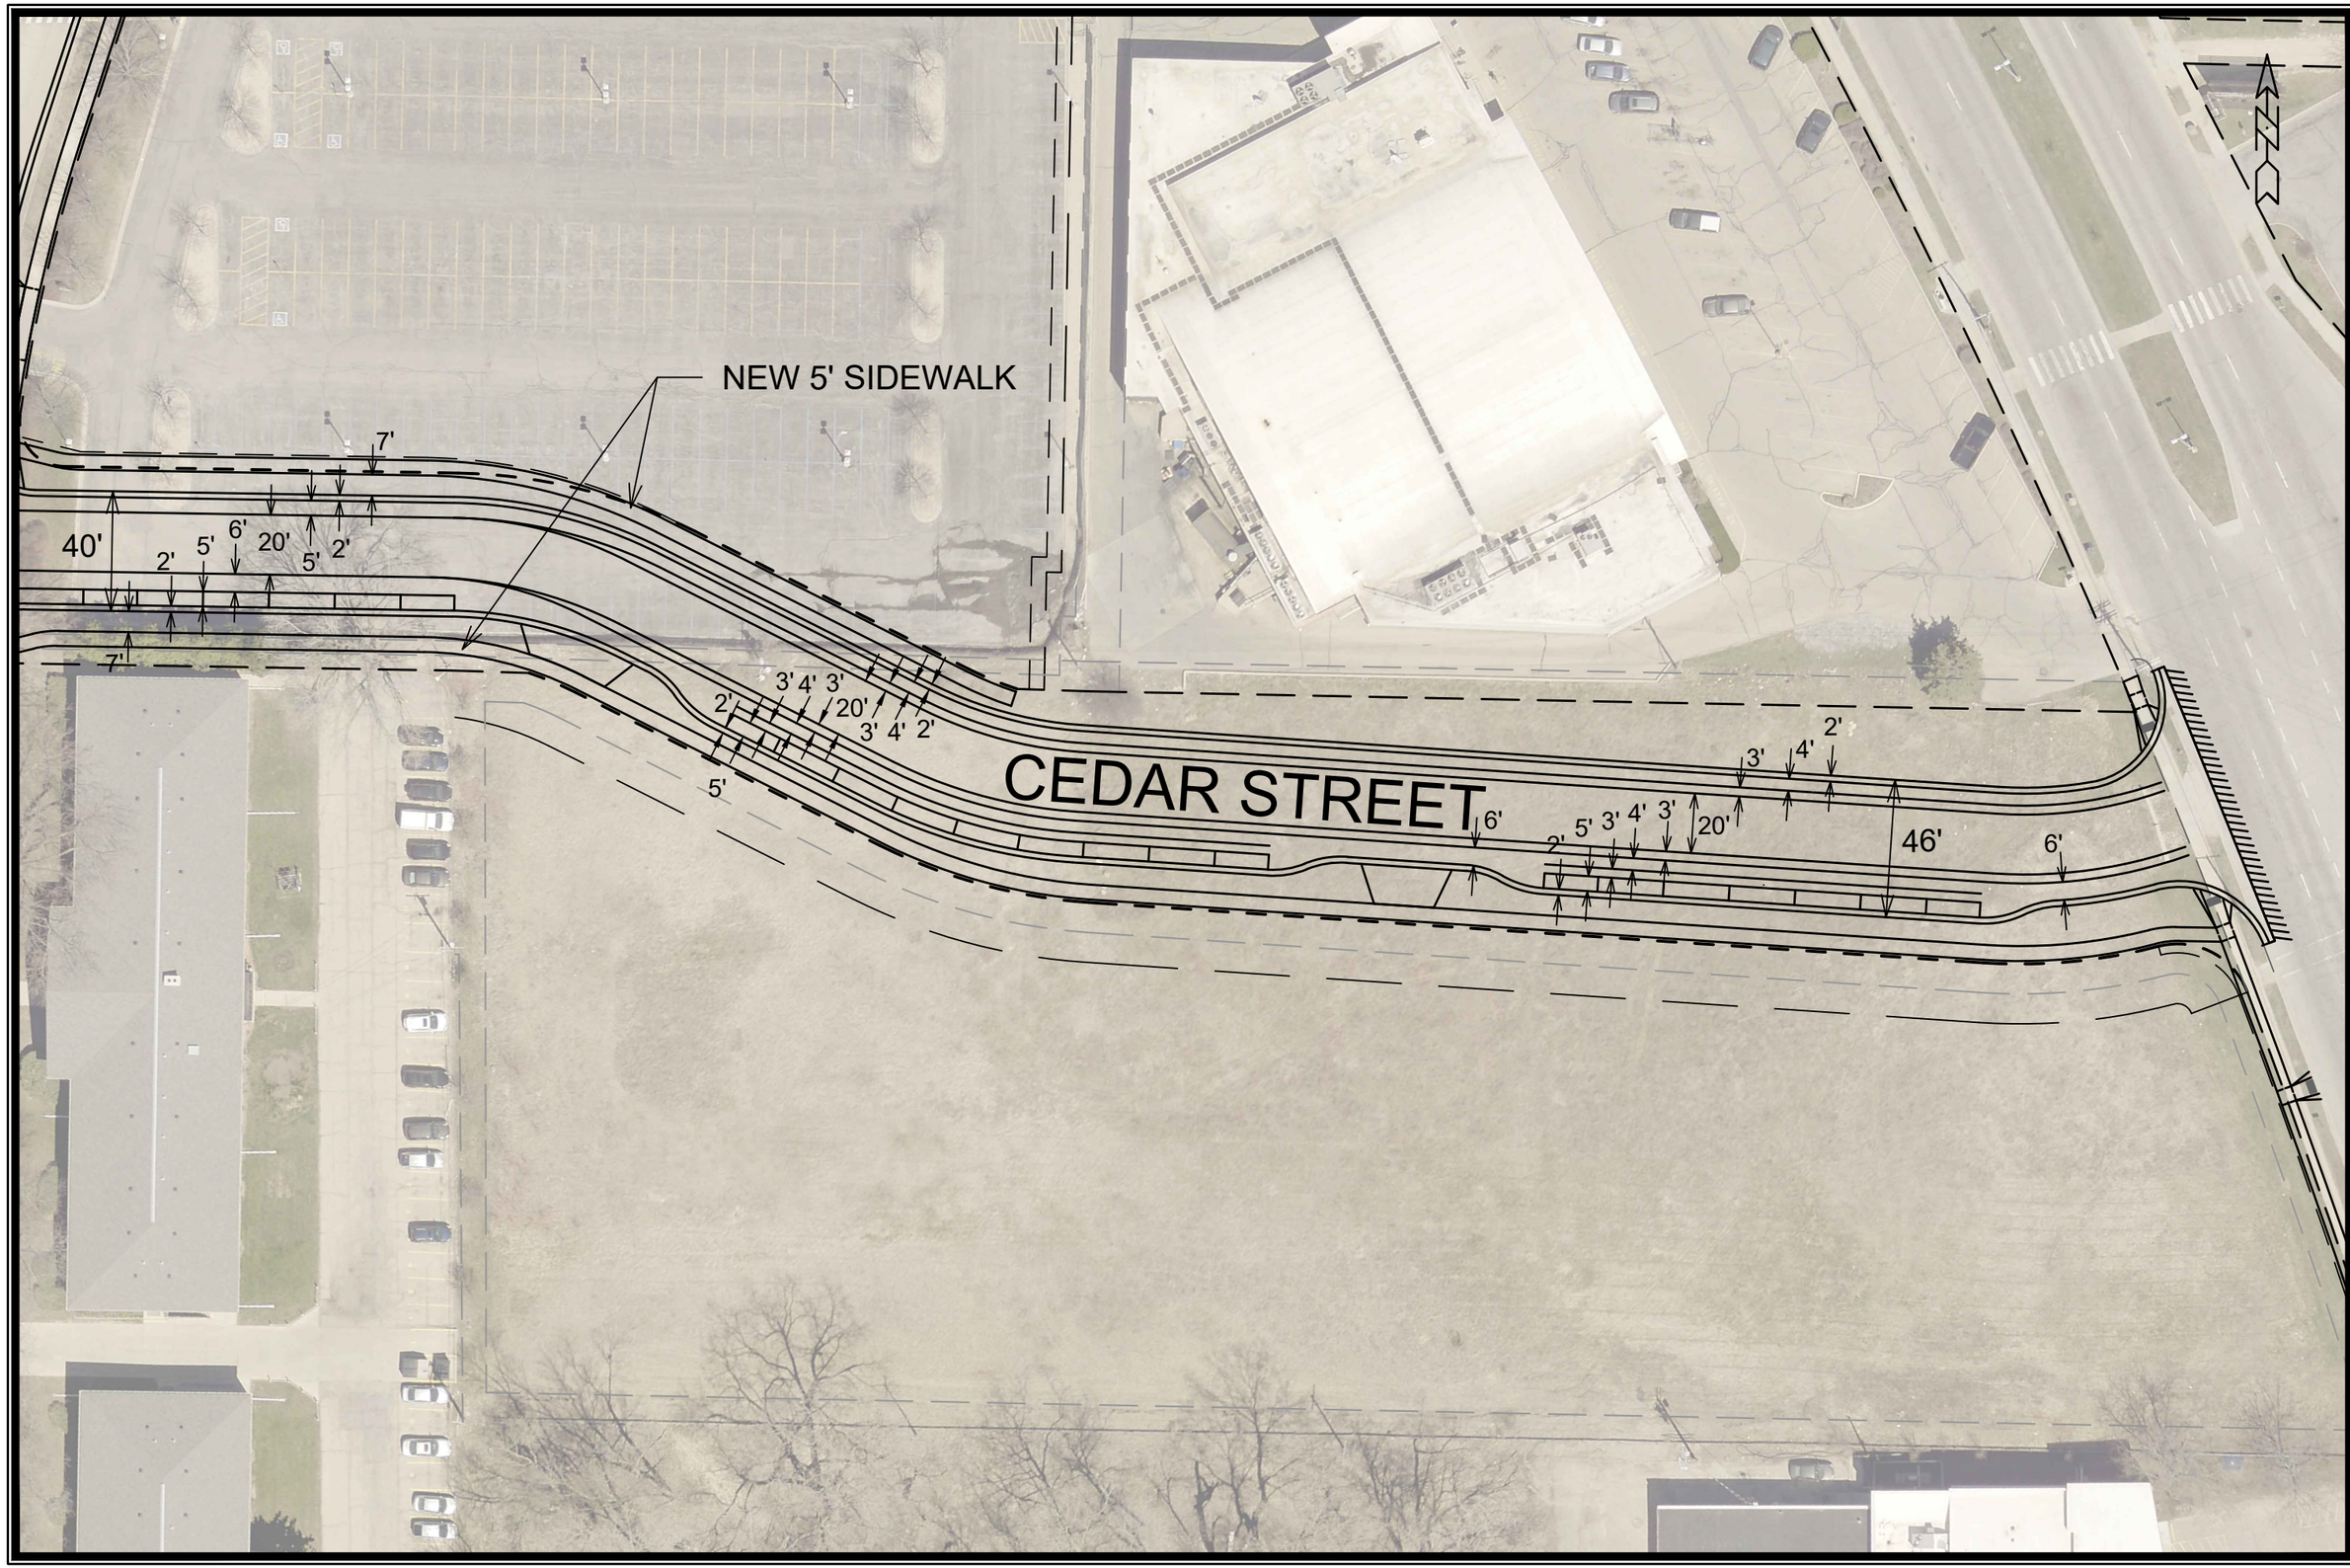

MARK	REVISION	DATE	BY
---	---	---	---
---	---	---	---
---	---	---	---
---	---	---	---
---	---	---	---

Designed By: ---
Date: 8/5/2020 5:20 PM
Scale: 1"=50'
12345

11866

MADISON, WI

CONTRACT NO: ----

ALTERNATIVE #2

CEDAR STREET GEOMETRICS

M:\DESIGN\Projects\11866\CAD\Streets\11866EN-OverallExhibitAlt3.dwg

CITY OF MADISON WISCONSIN

12345