14 parking spots
available

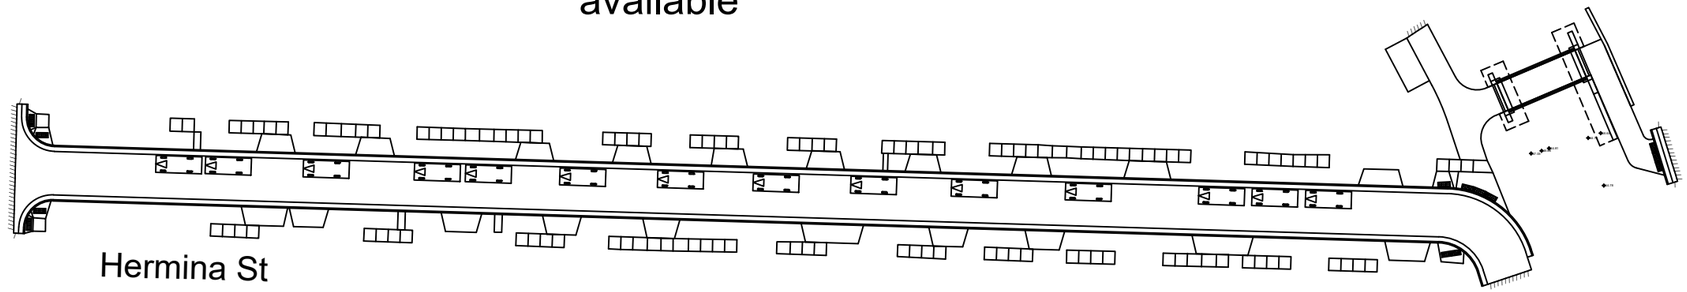

17 parking spots
available

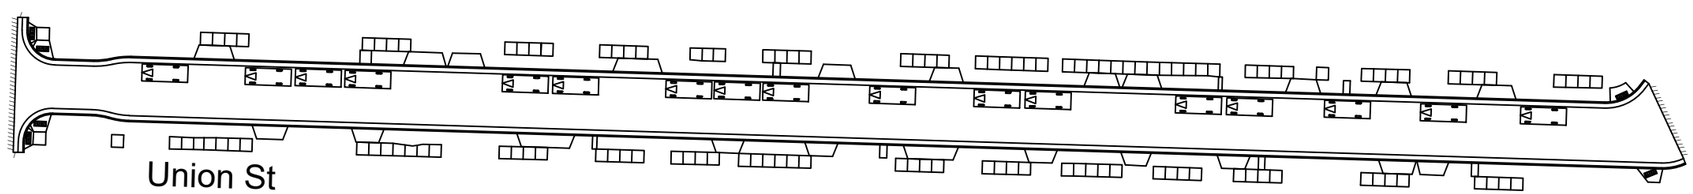

MARK	REVISION	DATE	BY
###	###	###	###
###	###	###	###
###	###	###	###
###	###	###	###

Designed By: ### Date: 3/27/2024 11:05 AM Scale: Custom

CONTRACT NO: ####

Drawing2.dwg

CITY OF MADISON WISCONSIN

####

####