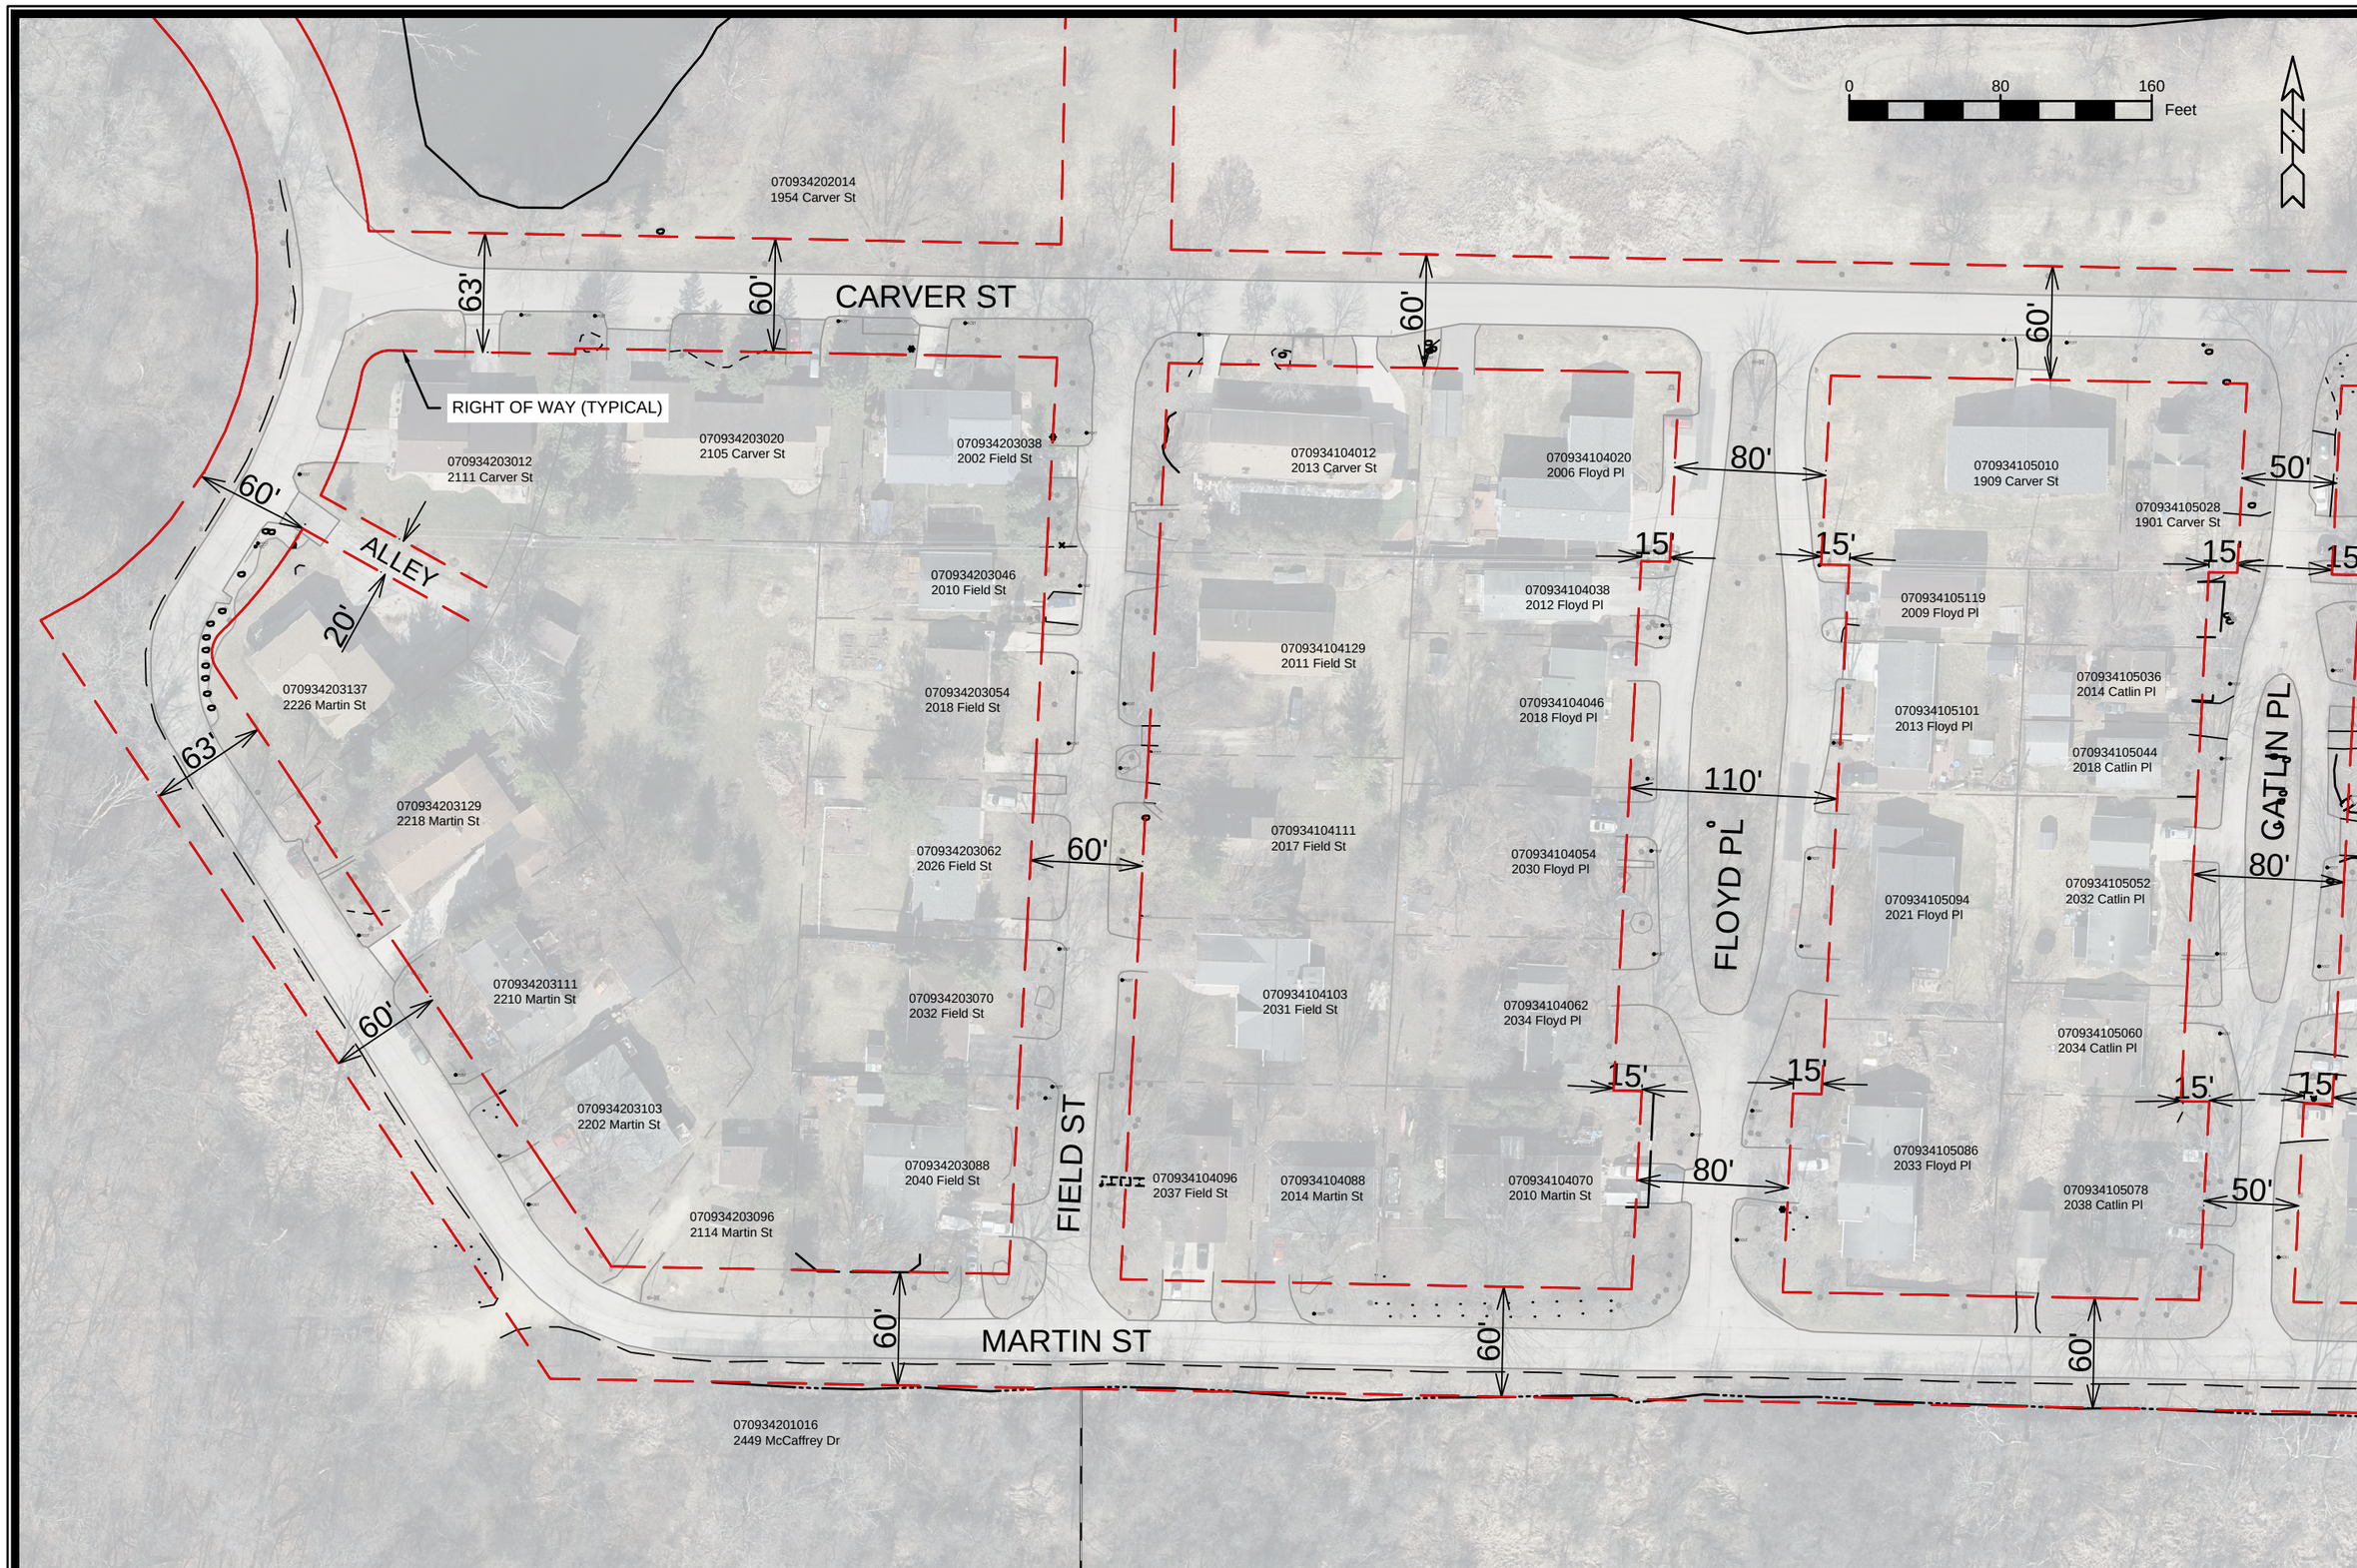


| MARK | REVISION | DATE | BY |
|---|---|---|---|
| --- | --- | --- | --- |
| --- | --- | --- | --- |
Designed By: NLJ | Date: 4/16/2026 11:29 AM | Scale: 1:80

15985 | RW-1

15985

RIGHT OF WAY EXHIBIT

CARVERST, MARTIN ST, DICKSON PL, IRWIN PL, DODGE ST

MADISON, WI

CONTRACT NO: 9728

M:\DESIGN\Projects\15985\CAD\Streets\15985EN-ROWExhibit.dwg

15985

RW-1

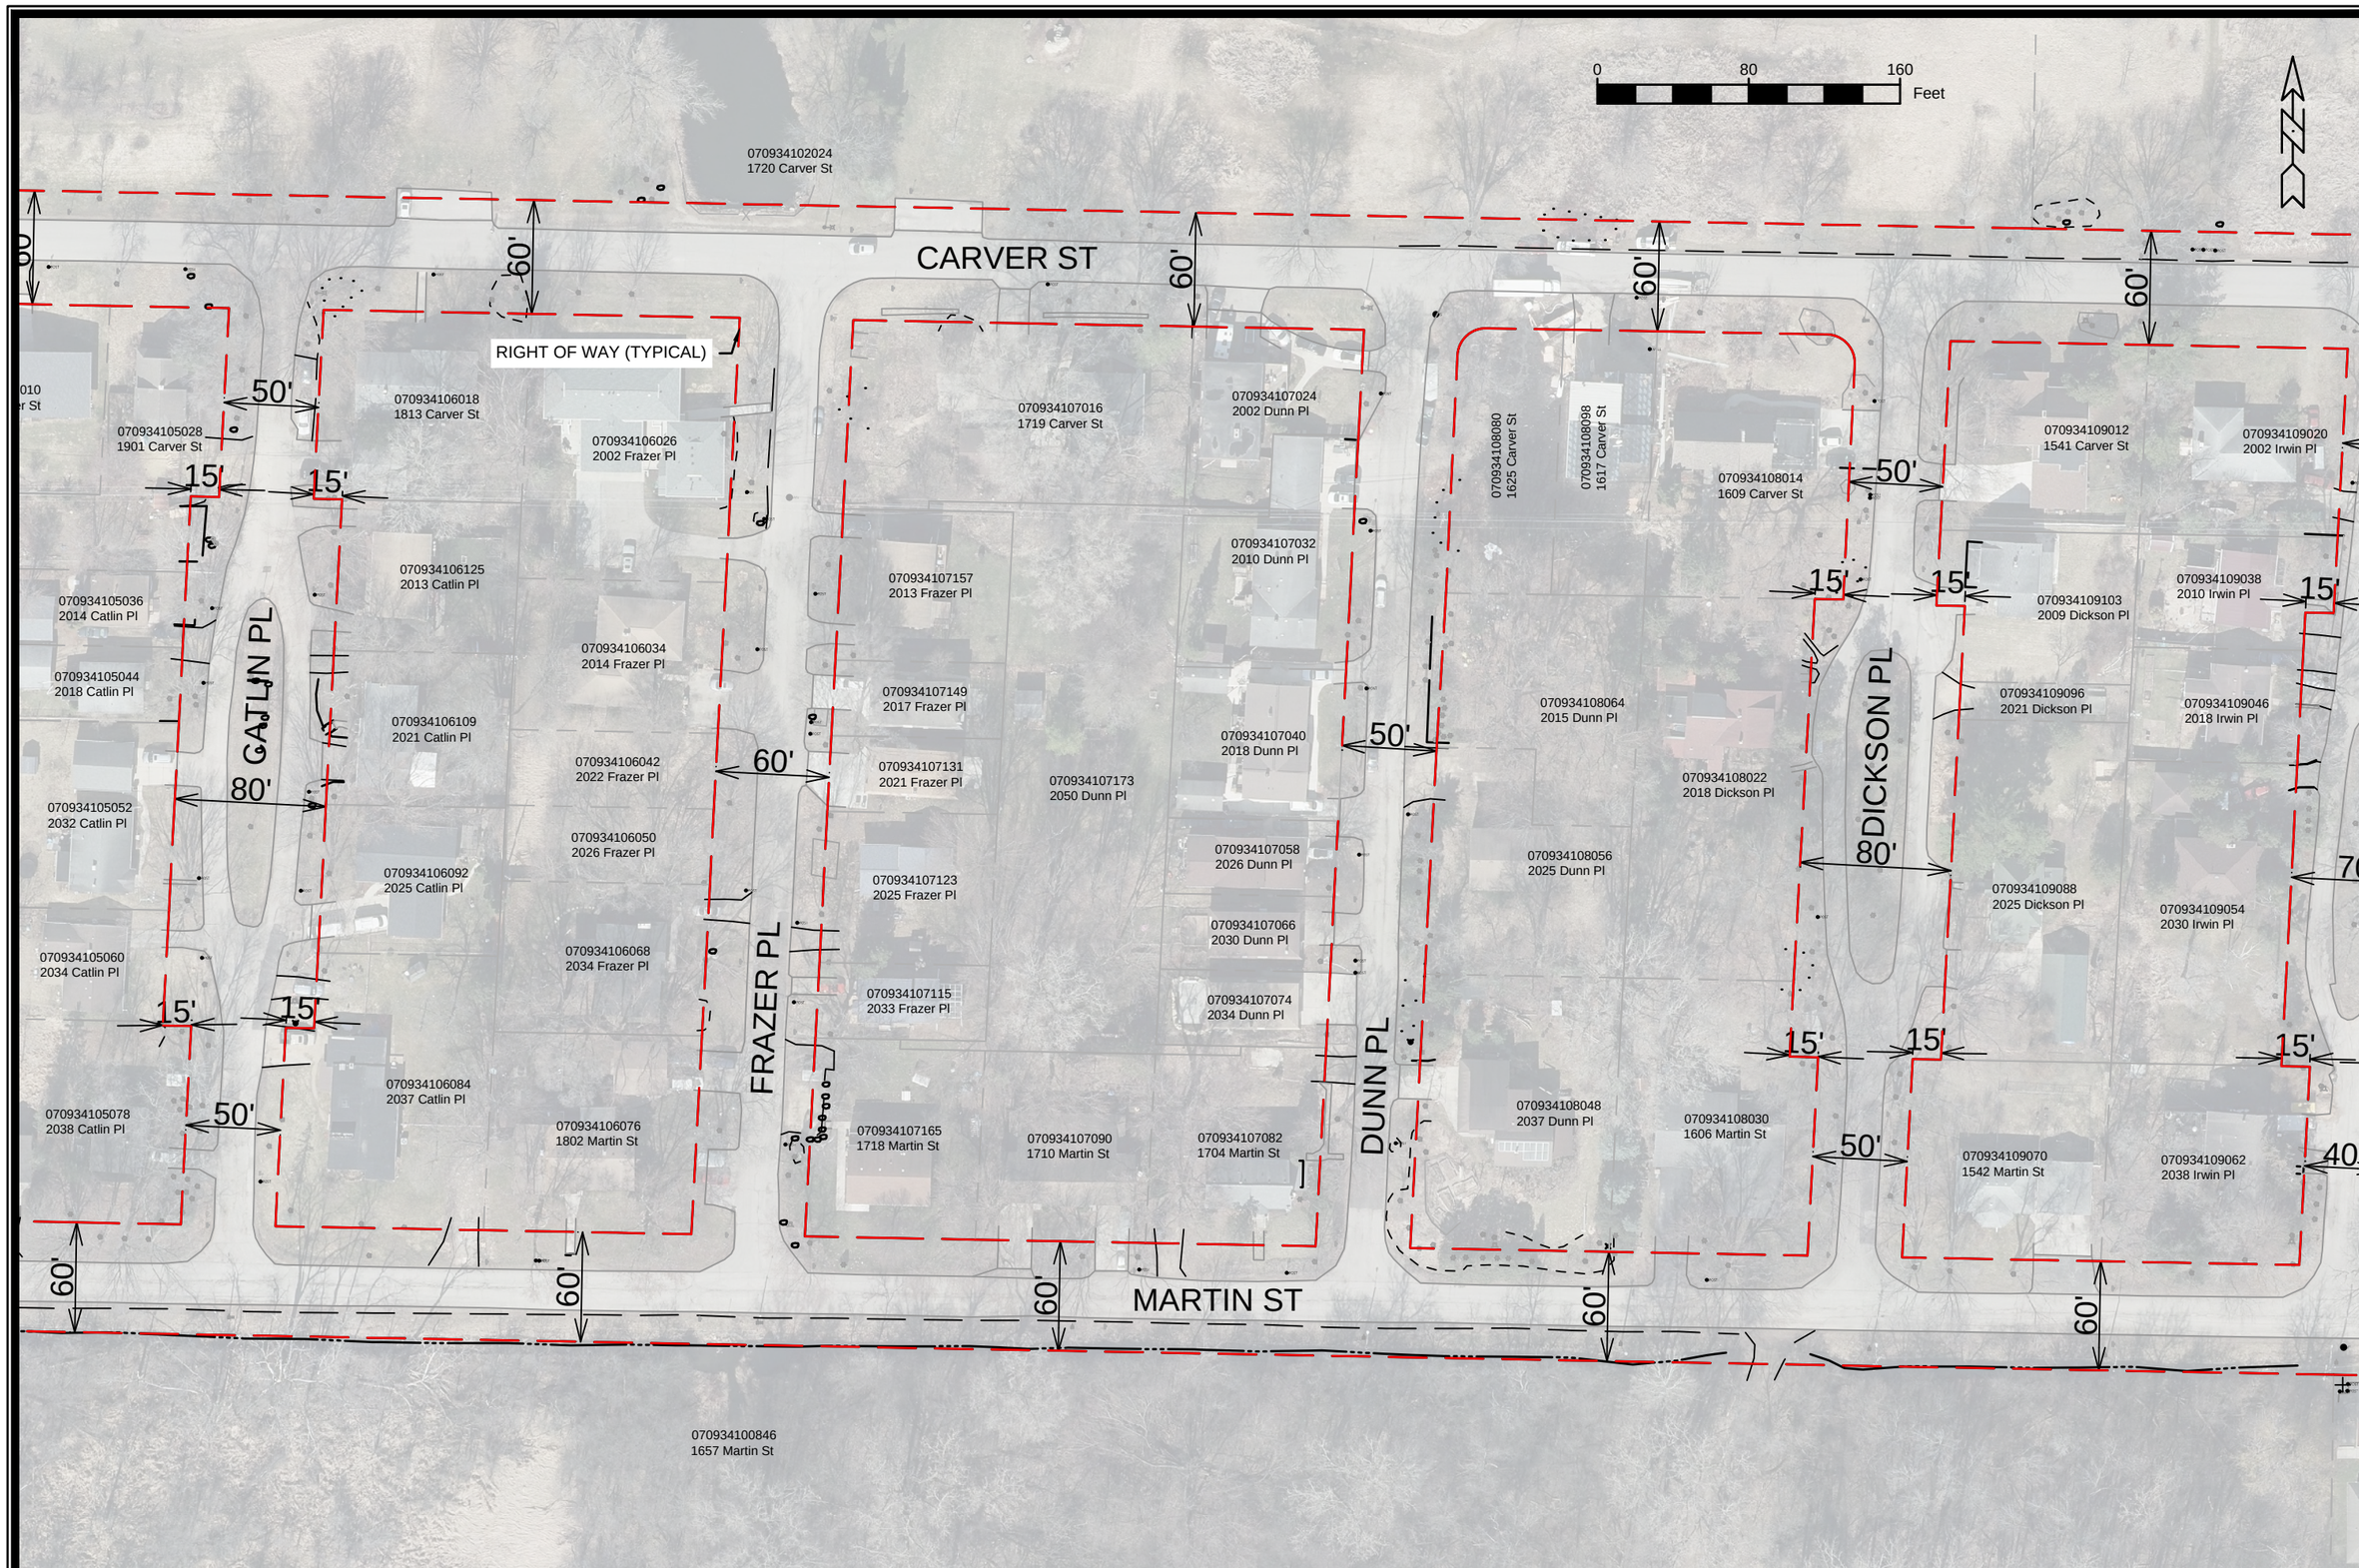


| MARK | REVISION | DATE | BY |
|---|---|---|---|
| --- | --- | --- | --- |
| --- | --- | --- | --- |
| --- | --- | --- | --- |
| --- | --- | --- | --- |

Designed By: NLJ | Date: 4/16/2026 11:29 AM | Scale: 1:80 | RW-2

15985

15985

RIGHT OF WAY EXHIBIT

CARVERST, MARTIN ST, DICKSON PL, IRWIN PL, DODGE ST

MADISON, WI

CONTRACT NO: 9728

M:\DESIGN\Projects\15985\CAD\Streets\15985EN-ROWExhibit.dwg

15985

RW-2

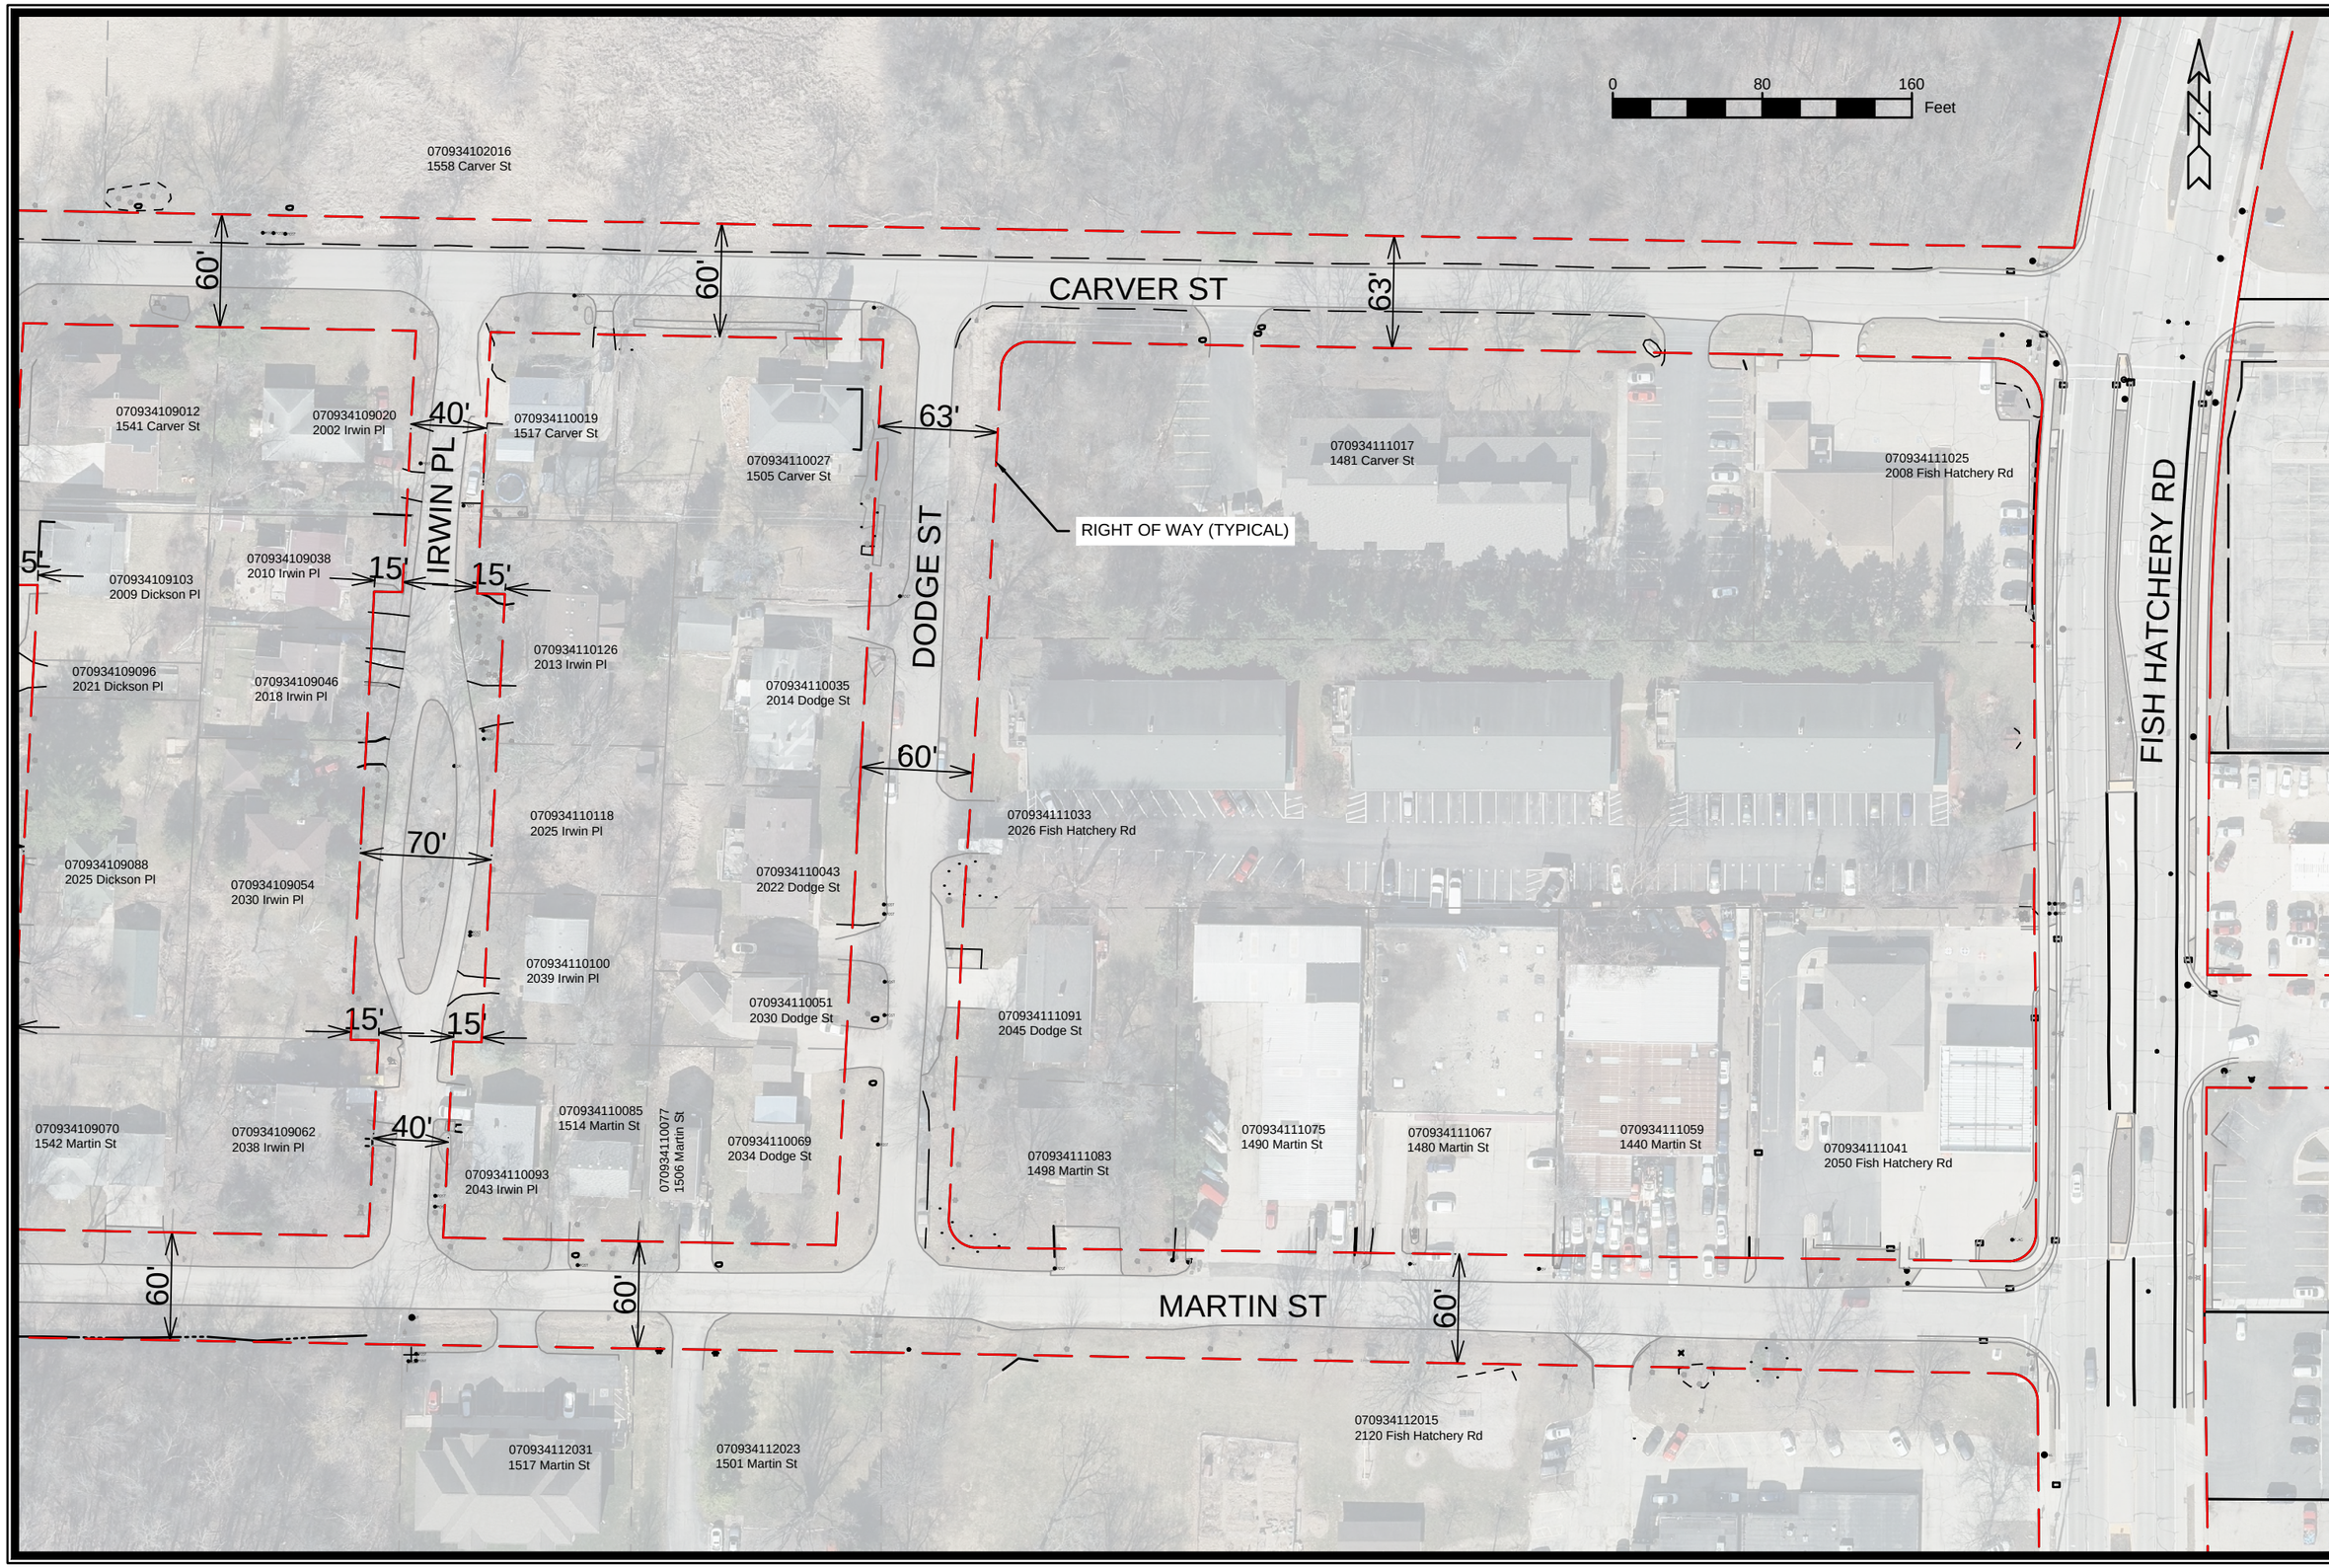


| MARK | REVISION | DATE | BY |
|---|---|---|---|
| --- | --- | --- | --- |
| --- | --- | --- | --- |
| --- | --- | --- | --- |
| --- | --- | --- | --- |

Designed By: NLJ | Date: 4/16/2026 11:29 AM | Scale: 1:80

15985

RIGHT OF WAY EXHIBIT

CARVERST, MARTIN ST, DICKSON PL, IRWIN PL, DODGE ST

MADISON, WI

CONTRACT NO: 9728

M:\DESIGN\Projects\15985\CAD\Streets\15985EN-ROWExhibit.dwg

15985

RW-3