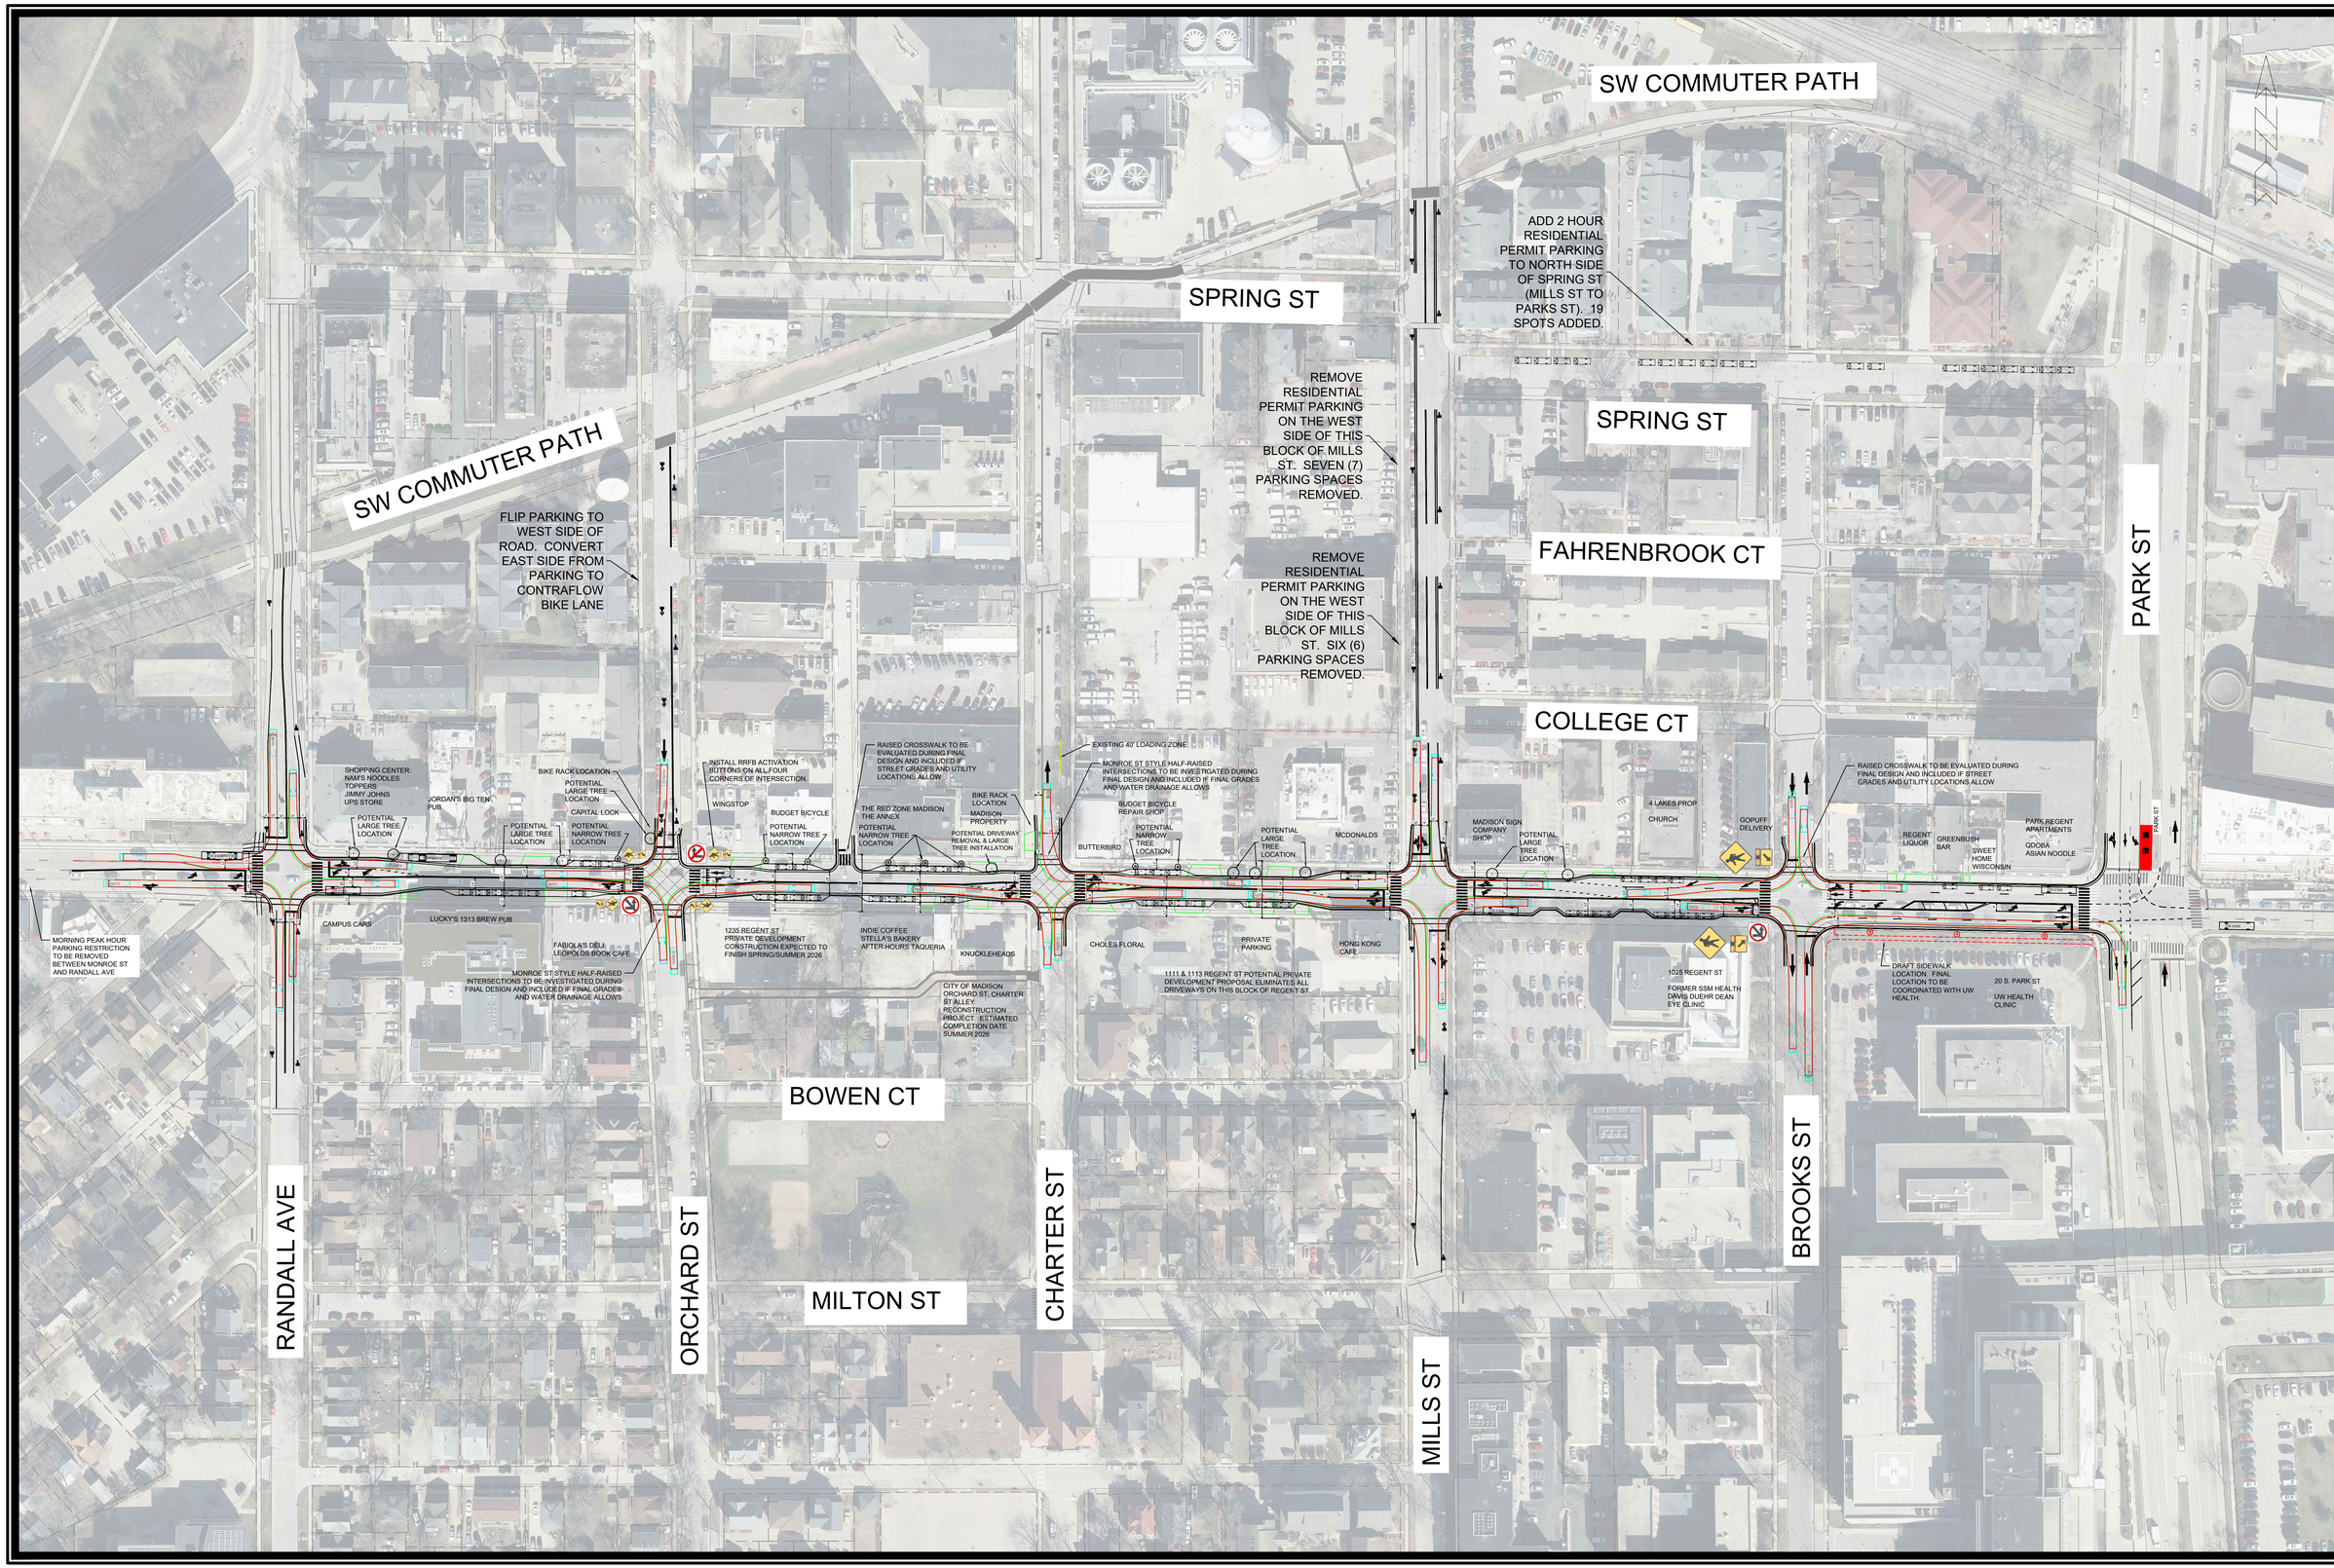

MARK	REVISION	DATE	BY

Designed By: LMC | Date: 3/11/2026 2:32 PM | Scale: Custom | OV

TE

MADISON, WI

TE

CONTRACT NO:

RANDALL ST TO PARK ST - OVERVIEW

REGENT ST - GEOMETRICS

M:\DESIGN\Projects\15233\CAD\Traffic\Regent St - Rev 3-5-2026.dwg

CITY OF MADISON WISCONSIN

TE

OVERVIEW

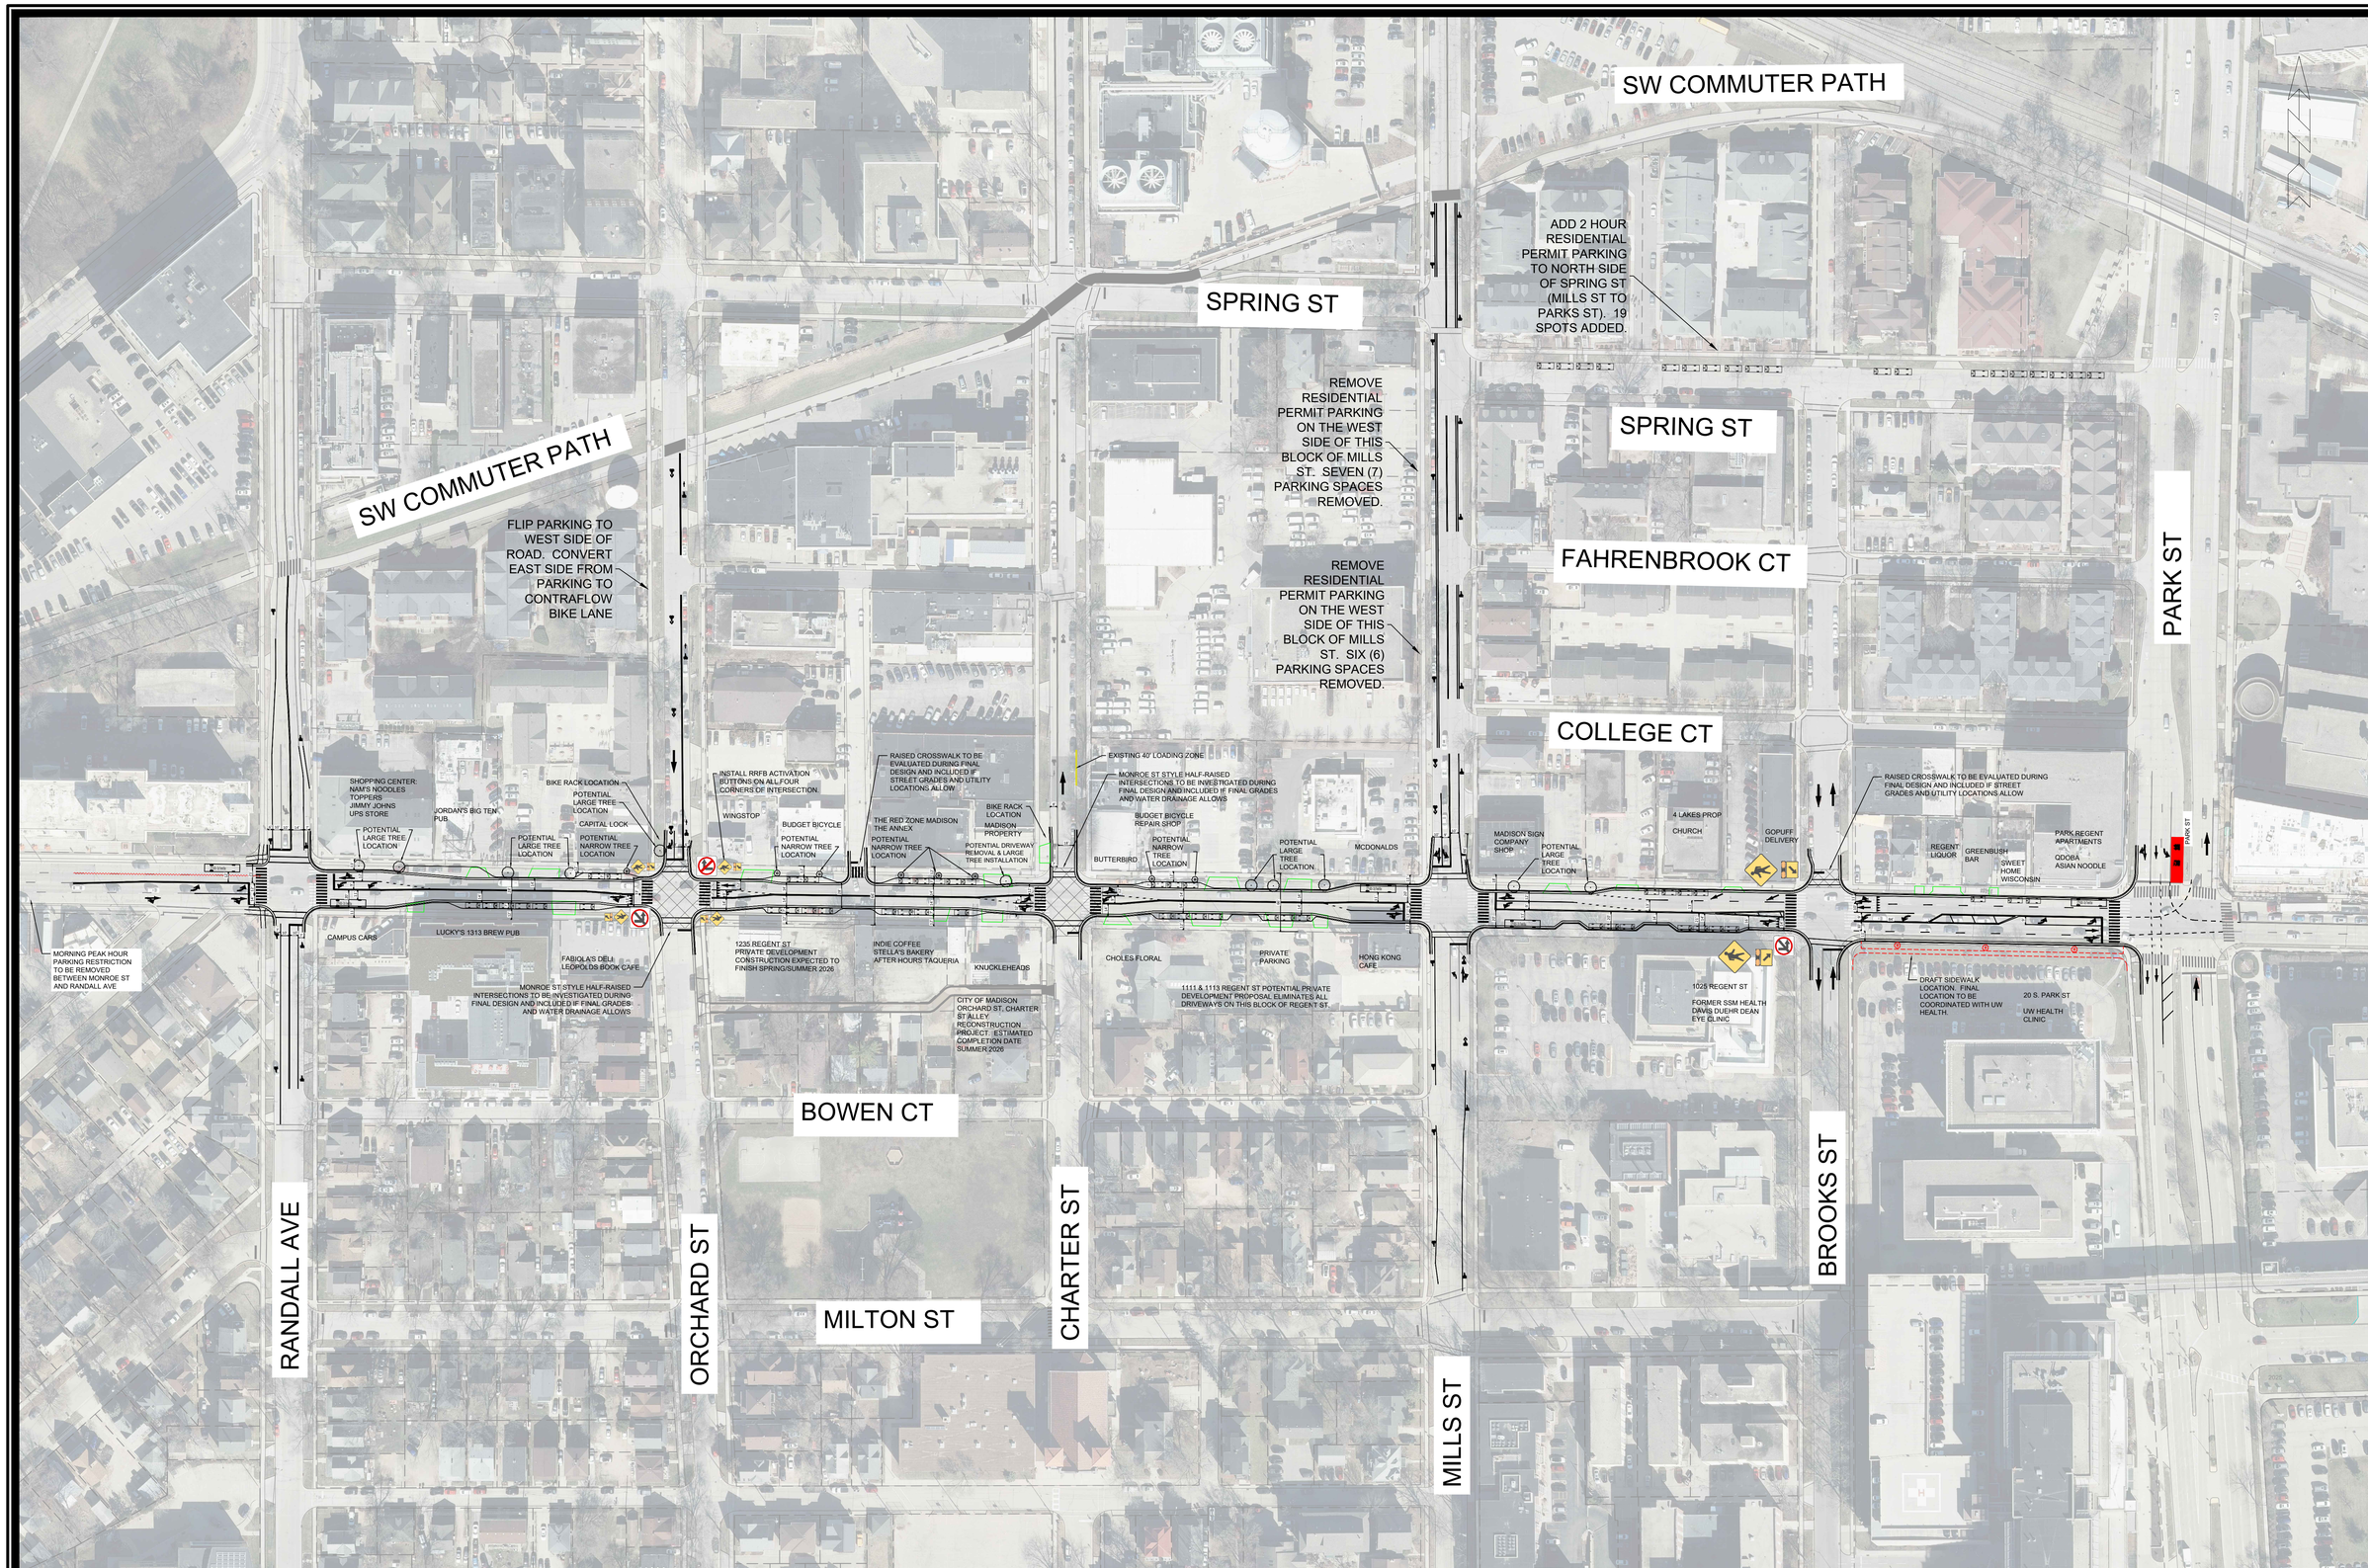

MARK	REVISION	DATE	BY

Designed By: LMC | Date: 3/11/2026 2:32 PM | Scale: Custom | OV

TE

MADISON, WI

CONTRACT NO: TE

RANDALL ST TO PARK ST - OVERVIEW

REGENT ST - GEOMETRICS

M:\DESIGN\Projects\15233\CAD\Traffic\Regent St - Rev 3-5-2026.dwg

CITY OF MADISON WISCONSIN

TE

OVERVIEW

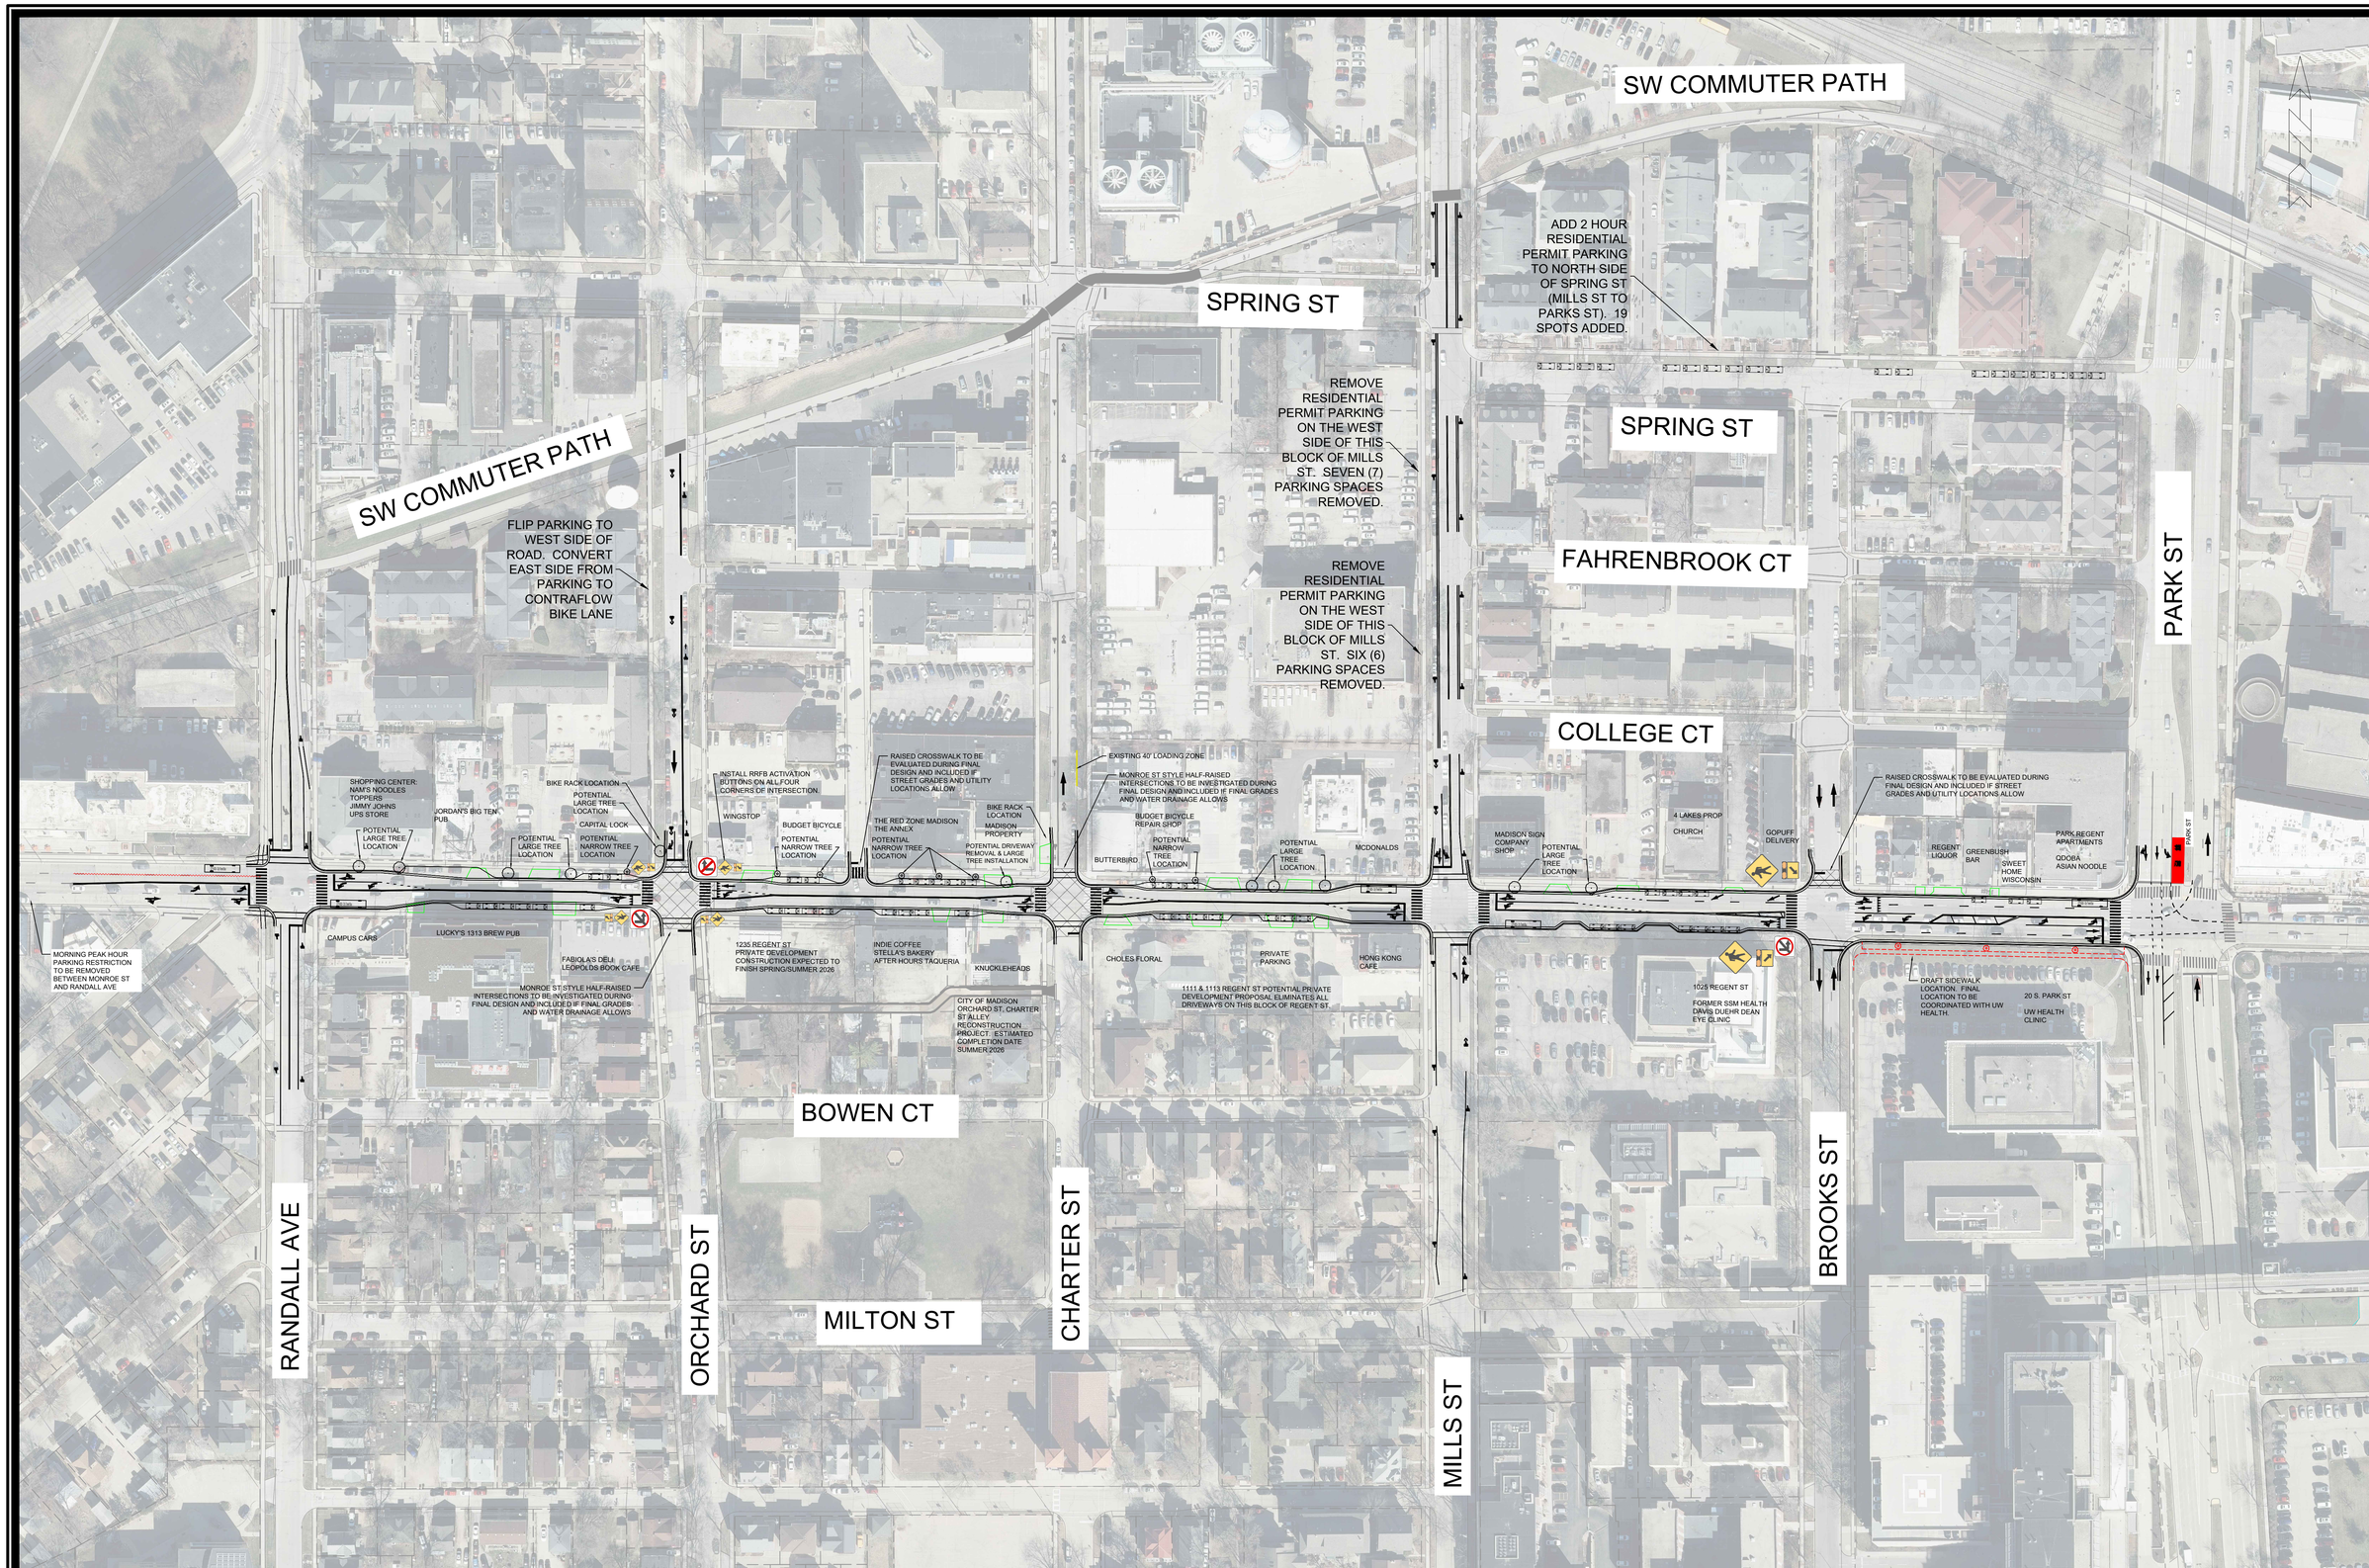

MARK	REVISION	DATE	BY

Designed By: LMC | Date: 3/11/2026 2:32 PM | Scale: Custom | OV

TE

MADISON, WI

CONTRACT NO: TE

RANDALL ST TO PARK ST - OVERVIEW

REGENT ST - GEOMETRICS

M:\DESIGN\Projects\15233\CAD\Traffic\Regent St - Rev 3-5-2026.dwg

CITY OF MADISON WISCONSIN

TE

OVERVIEW