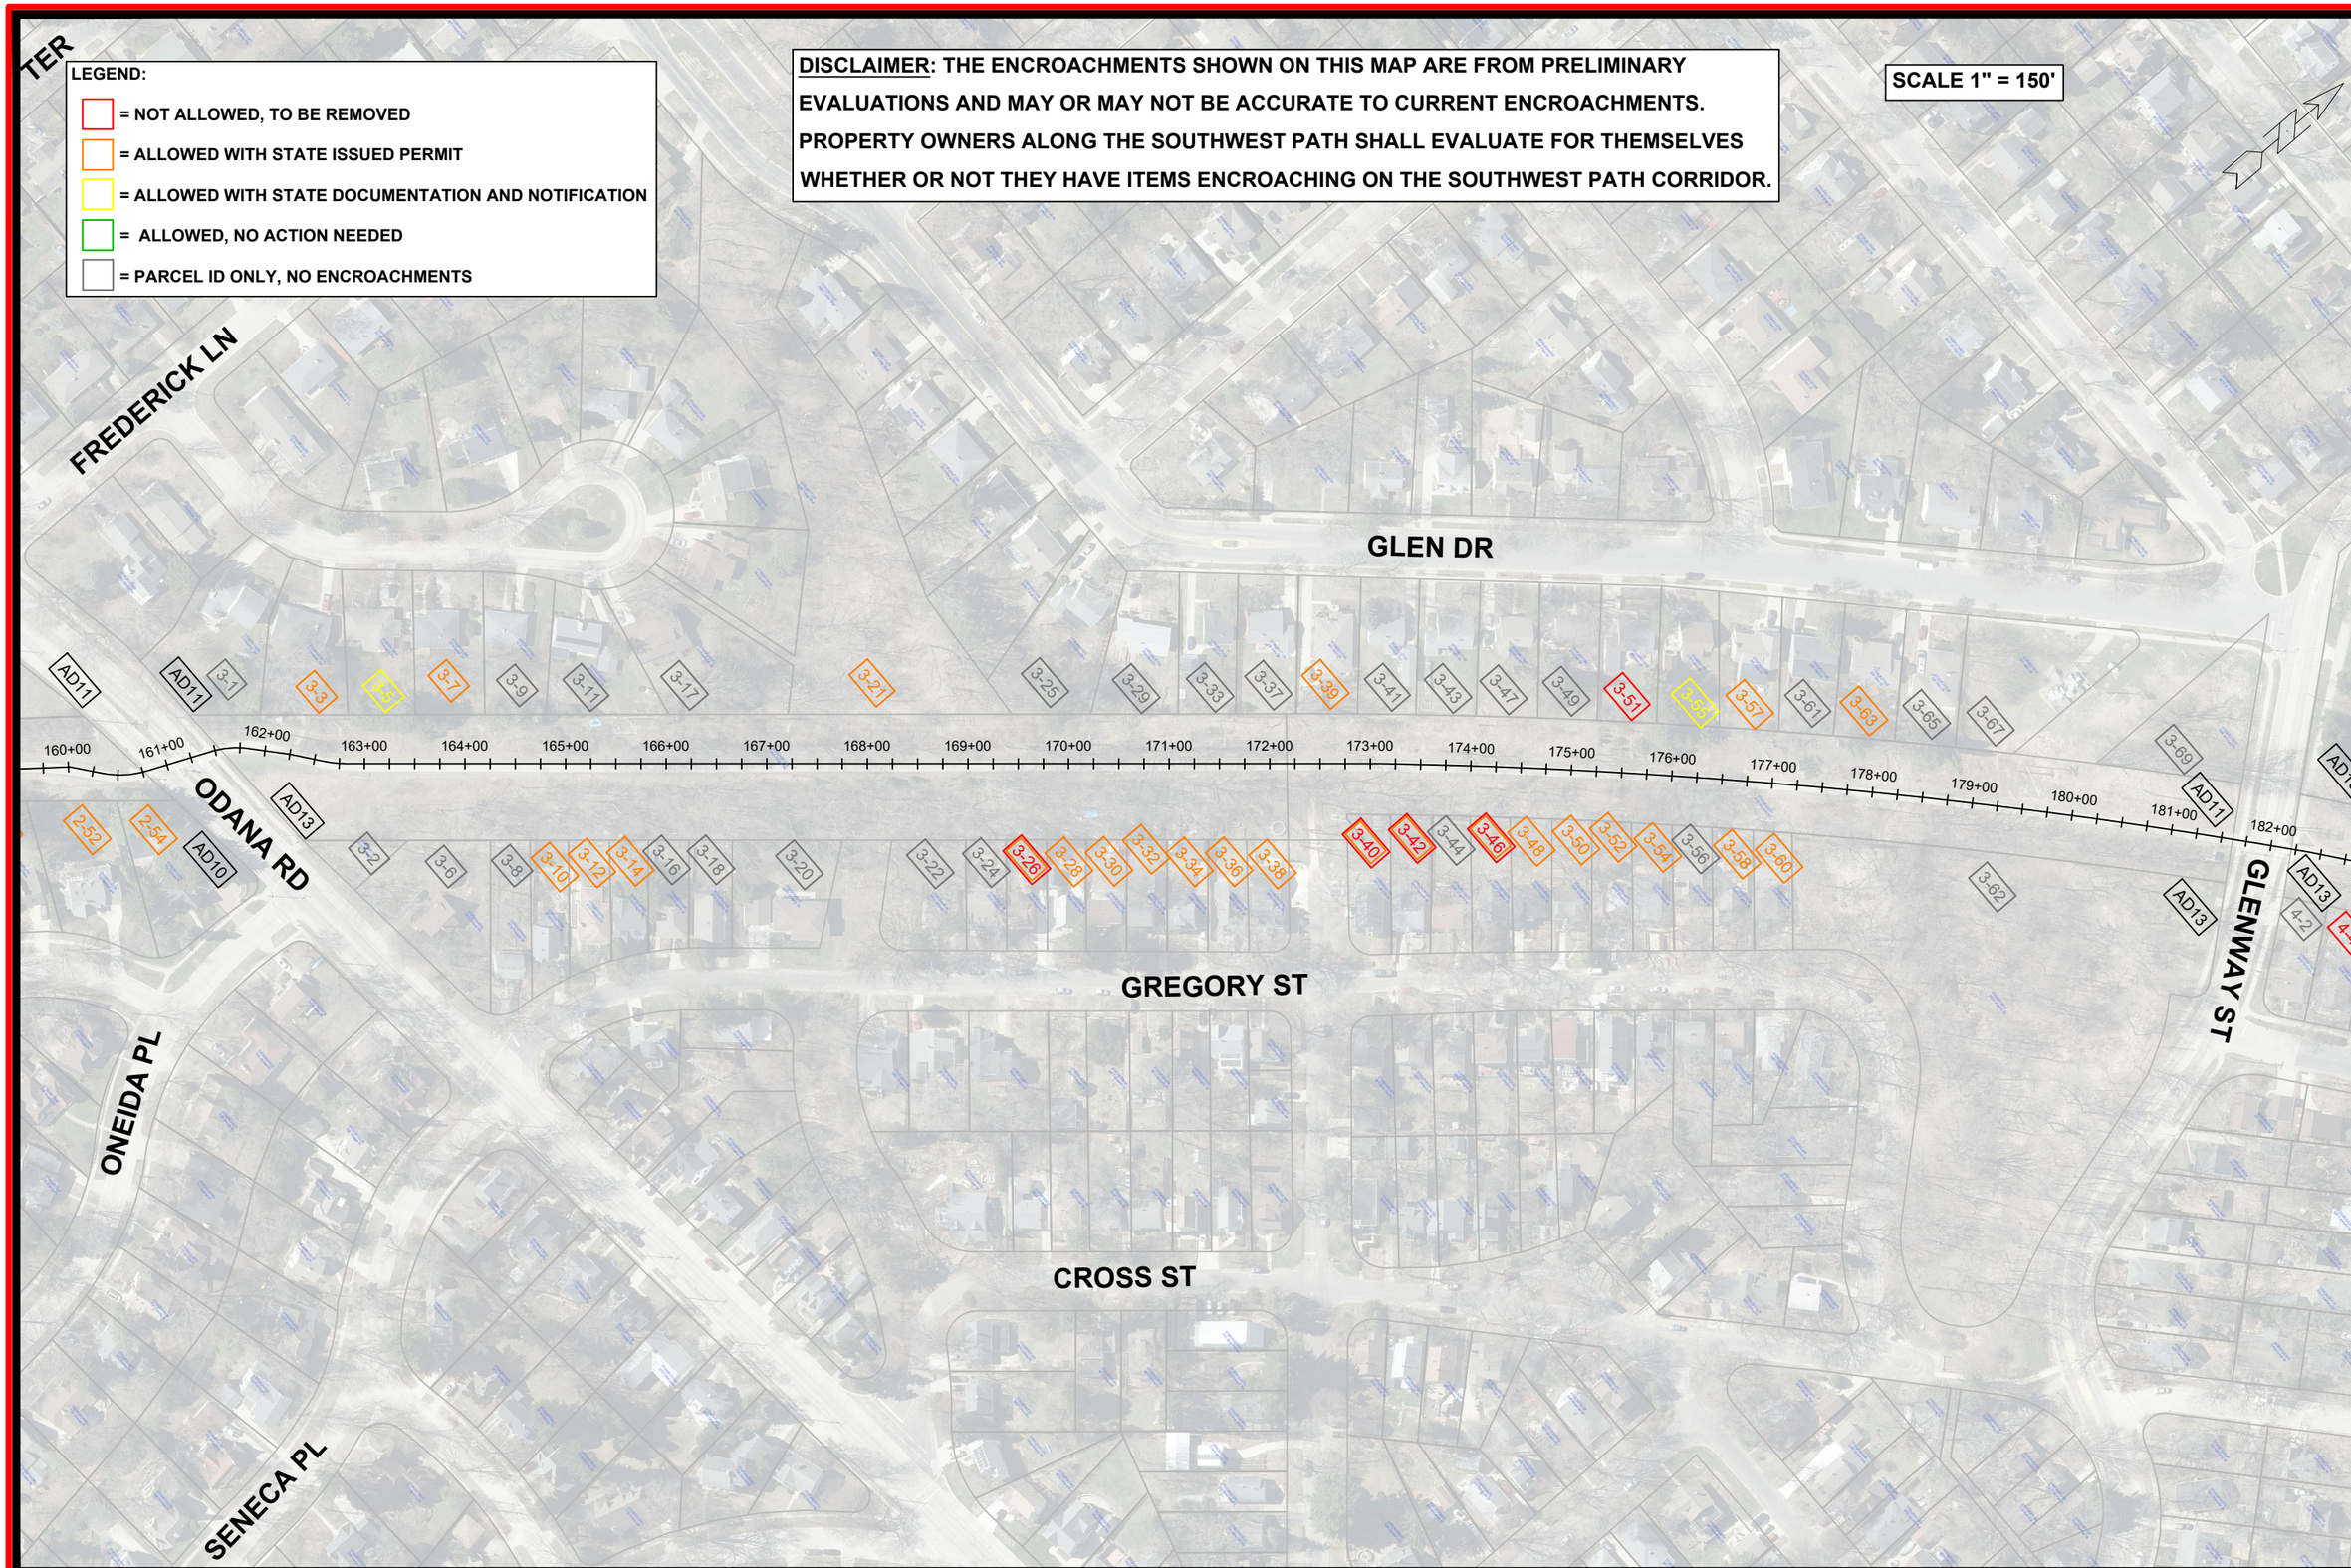

MARK	REVISION	DATE	BY
###	###	###	###
###	###	###	###
###	###	###	###
###	###	###	###

Designed By: ### Date: 7/6/2023 11:36 AM Scale: 1:150

P-3

SOUTHWEST PATH ENCROACHMENTS - ODANA RD TO GLENWAY ST

CONTRACT NO: ###

F:\Encommon\Projects\Southwest Bike Path\Aaron's Files\SWPathEncroachments.dwg

CITY OF MADISON WISCONSIN

P-3