UNIVERSITY AVENUE STAGE 3
(Anticipated August 12, 2023 to August 28, 2023)

2

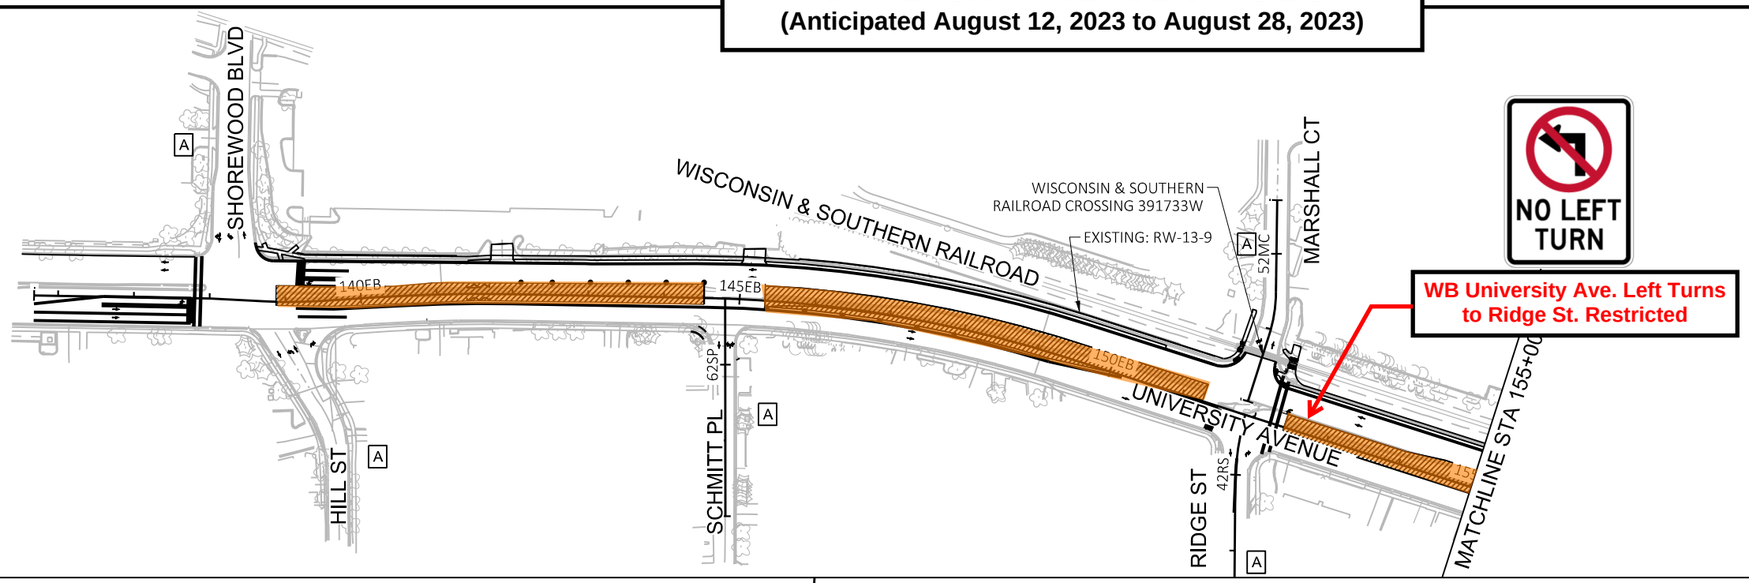

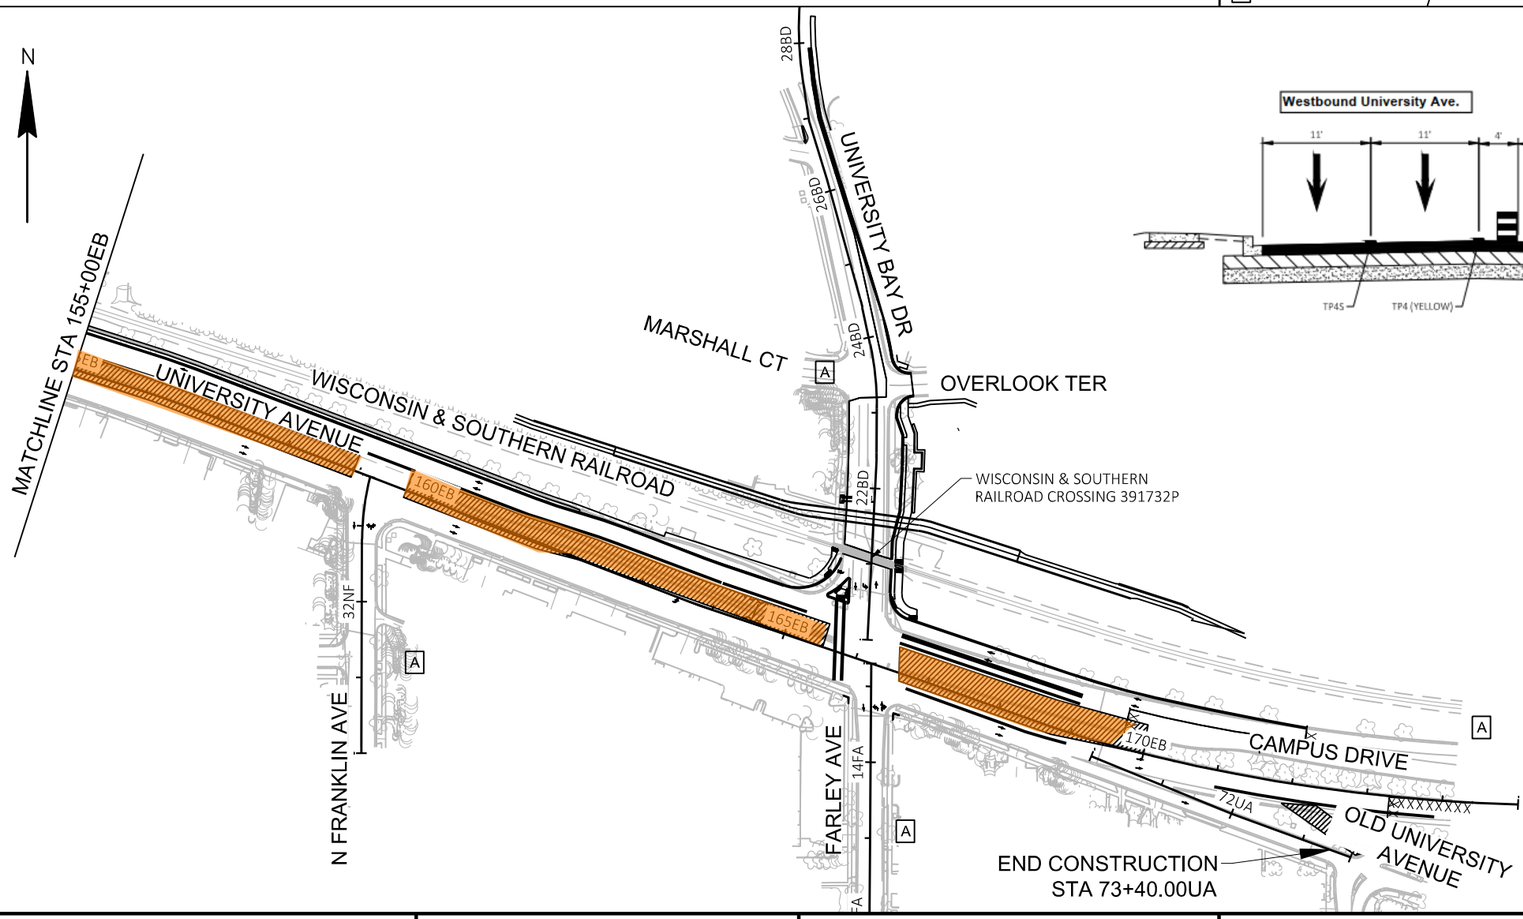

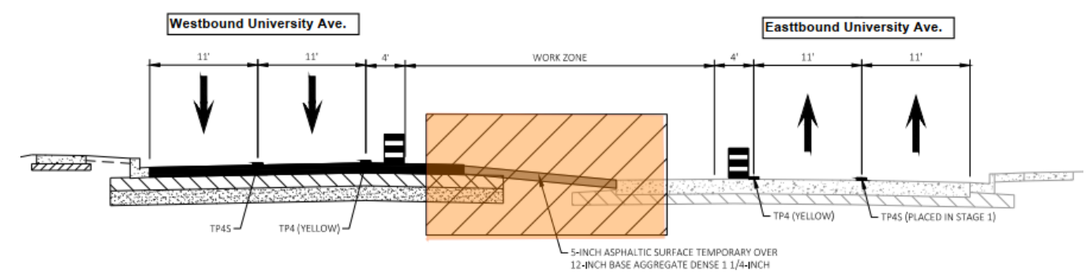

STAGE 3
UNIVERSITY AVENUE

PROJECT NO: 5992-11-31	HWY: UNIVERSITY AVENUE	COUNTY: DANE	TRAFFIC CONTROL: STAGE 3 OVERVIEW	SHEET 265	E

FILE NAME : G:\MADISON\18026-001 UNIV AVE (SHOREWOOD - UNIVERSITY BAY)\CIVIL 3D\SHEETSPLAN\06 TRAFFIC CONTROL\026101-TC- STAGE 3.DWG
LAYOUT NAME - OVERVIEW
PLOT DATE : 1/4/2022 3:43 PM PLOT BY : KL ENGINEERING PLOT NAME : PLOT SCALE : 1 IN:400 FT
WISDOT/CADDS SHEET 42