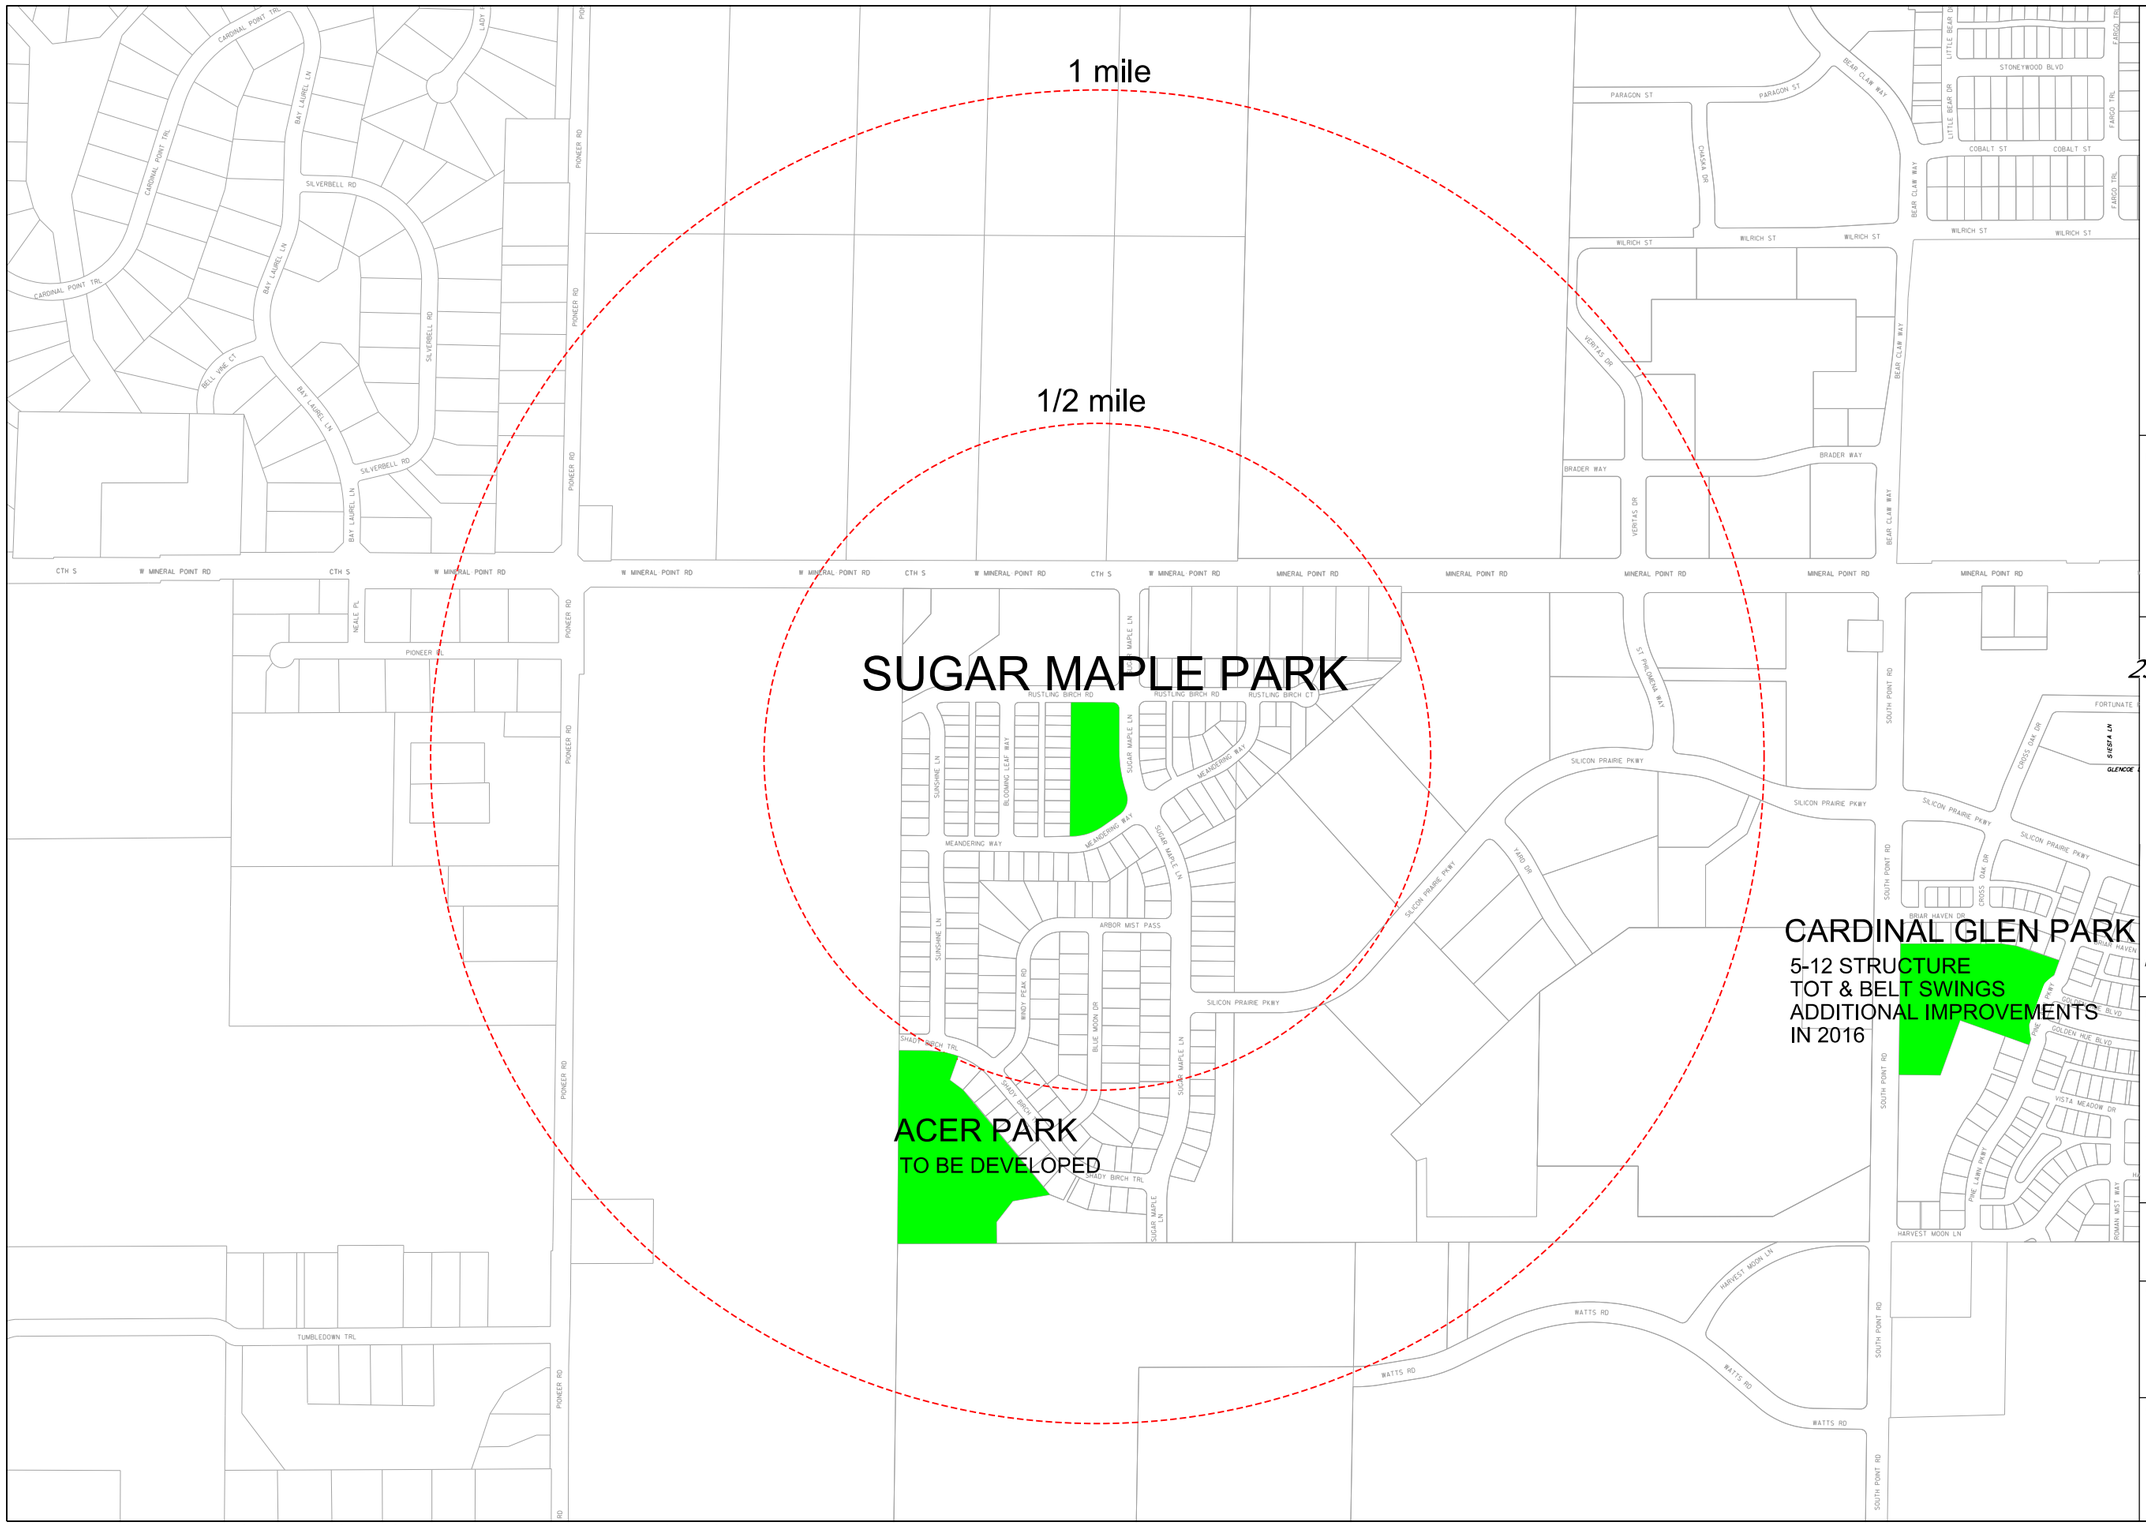

City of Madison
Department of Public Works
PARKS DIVISION

City-County Building, Suite 104
210 Martin Luther King, Jr. Blvd.
PO Box 2987
Madison, WI 53701-2987

play MADISON PARKS

Graphical Scale
0 600 ft
N

PROJECT:

SUGAR MAPLE PARK MASTER PLANNING

SUGAR MAPLE PARK
252 SUGAR MAPLE LANE
MADISON, WI 53703

Although every effort has been made in preparing these plans and checking them for accuracy, the contractor and subcontractors must check all details and dimensions of their trade and be responsible for the same.

ITEM	DATE
Drawn by:	*10-08-2015*
Approved by:	*xx-xx-xxxx*

PUBLIC WORKS PROJECT #:
####

SHEET TITLE:
ADJACENT OPEN SPACE

SHEET NUMBER:
L-#

M:\Maps\parks\SugarMaple\MasterPlan\Adjacent Open Space_Sugar Maple Park.dgn