EXIST PLANT SCHEDULE

MARK	COMMON NAME	SCIENTIFIC NAME	QTY	REMARKS
A	BLUE CHIP JUNIPER	JUNIPERUS HORIZONTALIS	7	
B	DAYLILY MIX	HEMEROCALLIS	8	
C	ISANTI REDTWIG DOGWOOD	CORNUS SERICEA 'ISANTI'	8	
D	RED SUNSET MAPLE	ACER RUBRUM	2	
E	GOLD FLAME SPIREA	SPIRAEA X BUMALDA	11	
F	GOLD DROP POTENTILLA	POTENTILLA FRUTICOSA	10	
G	INTERMEDIA REDLEAF BARBERRY	BERBERIS THUNBERGII	4	
H	PEKING COTONEASTER	COTONEASTER ACUTIFOLIA	42	APPROX. 5' O.C.
J	DENSE YEW	TAXUS MEDIA DENSIFORMIS	5	
K	GREEN MT. MAPLE	ACER SACCHARUM 'GREEN MOUNTAIN'	1	
L	VARIEGATED HOSTA	HOSTA HYACINTHA VARIEGATED	11	
M	SPRING SNOW CRABAPPLE	MALUS 'SPRING SNOW'	1	FEW FRUIT IF ANY
N	SPRUCE	PICEA PUNGENS	2	
NEW LANDSCAPING				
P	ARBORVITAE EVERGREEN	T. OCCIDENTALIS	20	7' TALL, APPROX. 4' O.C.

SITE INFORMATION:

PARKING:

PARKING REQ'D

40 REGULAR STALLS
2 HC STALLS

PARKING PROVIDED

40 REGULAR STALLS
2 HANDICAP STALLS

42 TOTAL STALLS

LOCATION MAP

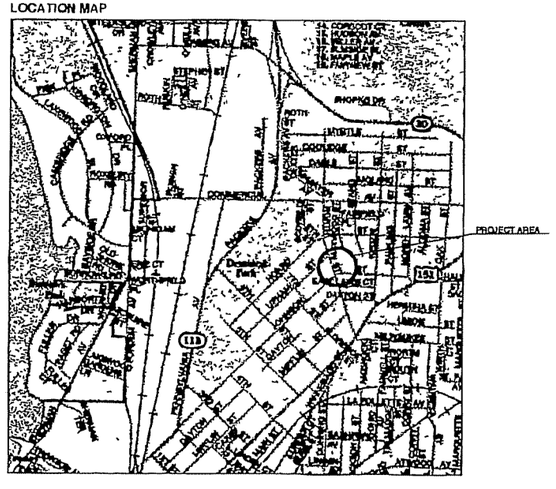

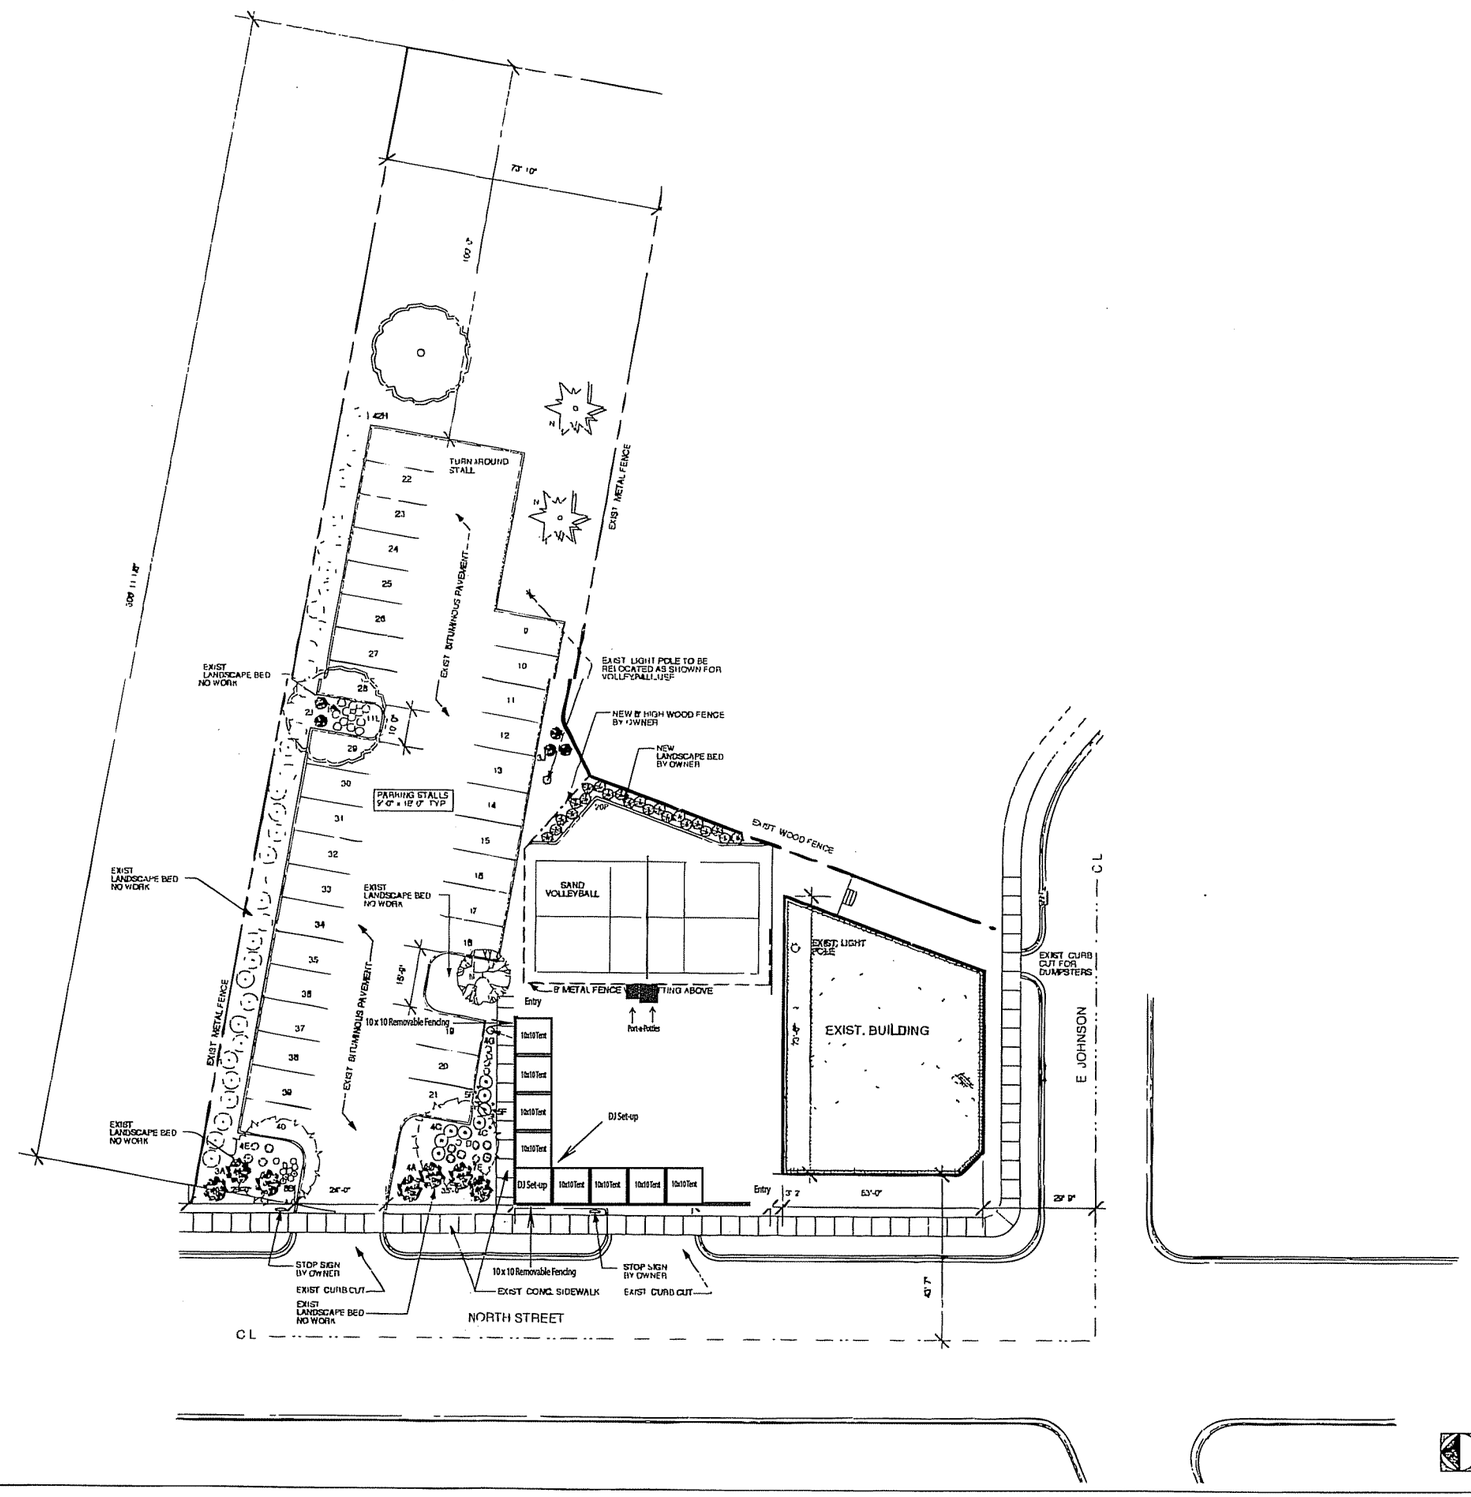

Project

PARKING LOT ALTERATION

Proj. No. 0301

PROPOSED SITE PLAN

Sheet Title	
Scale	1" = 20'
Drawn By	NW
Date	12.28.03
Rev 1	04.29.03
Rev 2:	
Rev 3	
Rev 4	
Rev 5.	
Sheet No.	

C1.1