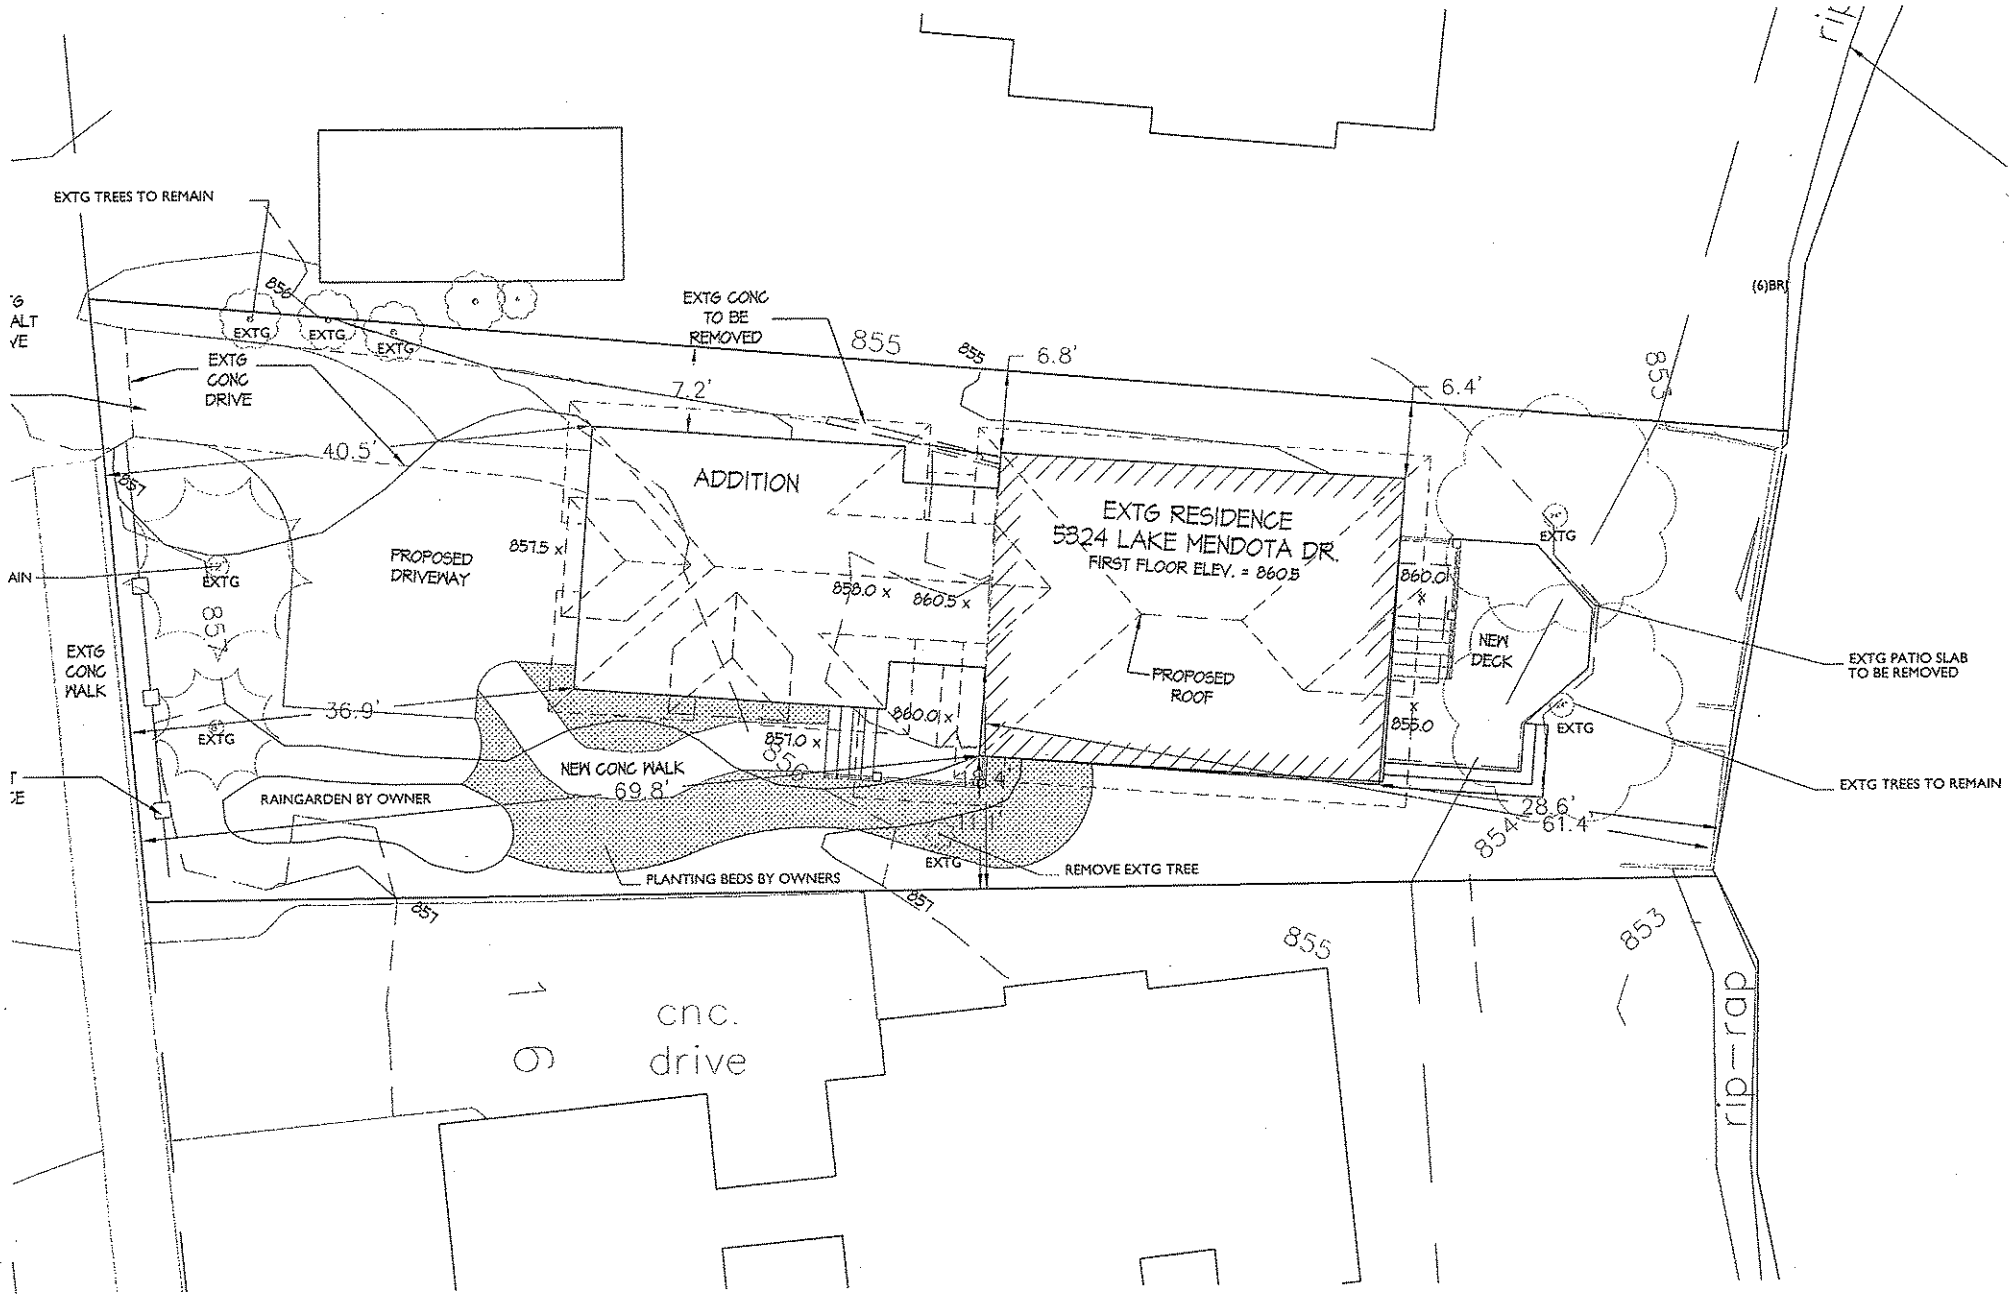
EXTG TREES TO REMAIN
EXTG CONC TO BE REMOVED
EXTG CONC DRIVE
EXTG CONC WALK
PROPOSED DRIVEWAY
ADDITION
EXTG RESIDENCE
5324 LAKE MENDOTA DR.
FIRST FLOOR ELEV. = 860.5
PROPOSED ROOF
NEW DECK
EXTG PATIO SLAB TO BE REMOVED
EXTG TREES TO REMAIN
NEW CONC WALK
RAINGARDEN BY OWNER
PLANTING BEDS BY OWNERS
REMOVE EXTG TREE
EXTG
40.5'
36.9'
69.8'
7.2'
6.8'
6.4'
28.6'
61.4'
857.5 x
858.0 x
860.5 x
860.0 x
857.0 x
855.0
855
854
853
857
856
(6)BR
cnc. drive
rip-rap

8

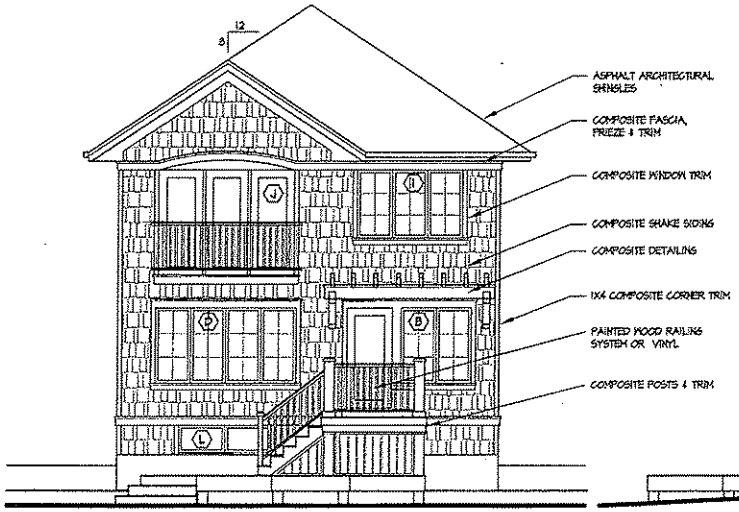
12
8
ASPHALT ARCHITECTURAL SHINGLES
COMPOSITE FASCIA, FREIZE & TRIM
COMPOSITE WINDOW TRIM
COMPOSITE SHAKE SIDING
COMPOSITE DETAILING
1X4 COMPOSITE CORNER TRIM
PAINTED WOOD RAILING SYSTEM OR VINYL
COMPOSITE POSTS & TRIM
J
I
D
B
L

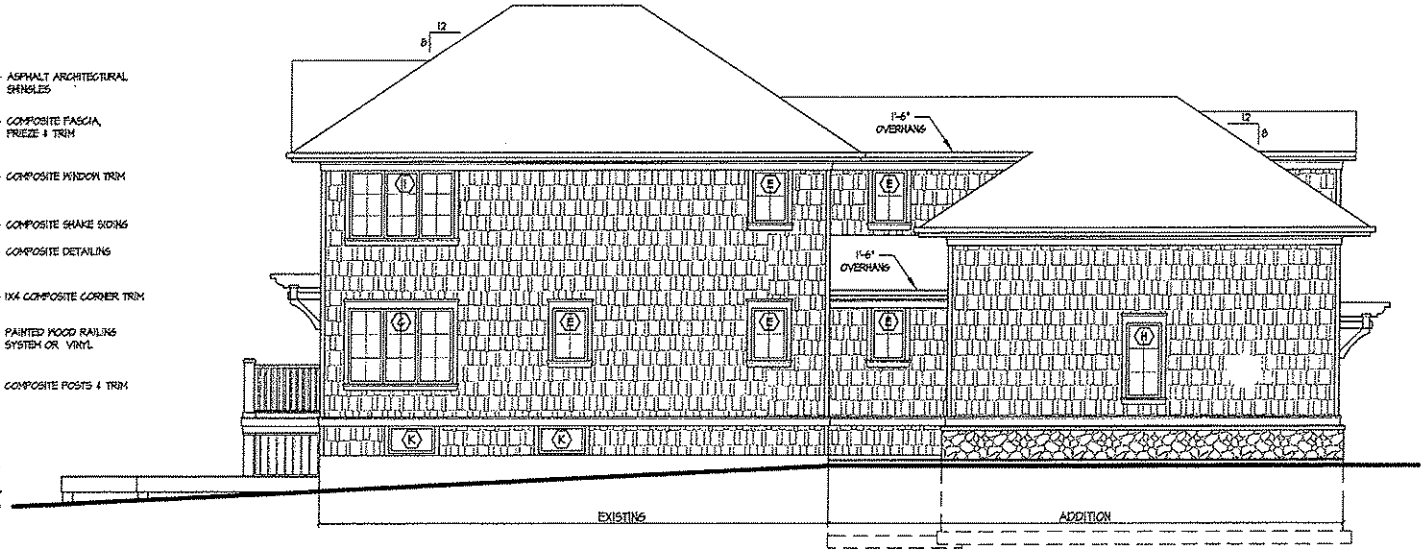
12
8
1'-6" OVERHANG
1'-6" OVERHANG
12
8
I
E
E
E
E
E
D
H
K
K
EXISTING
ADDITION