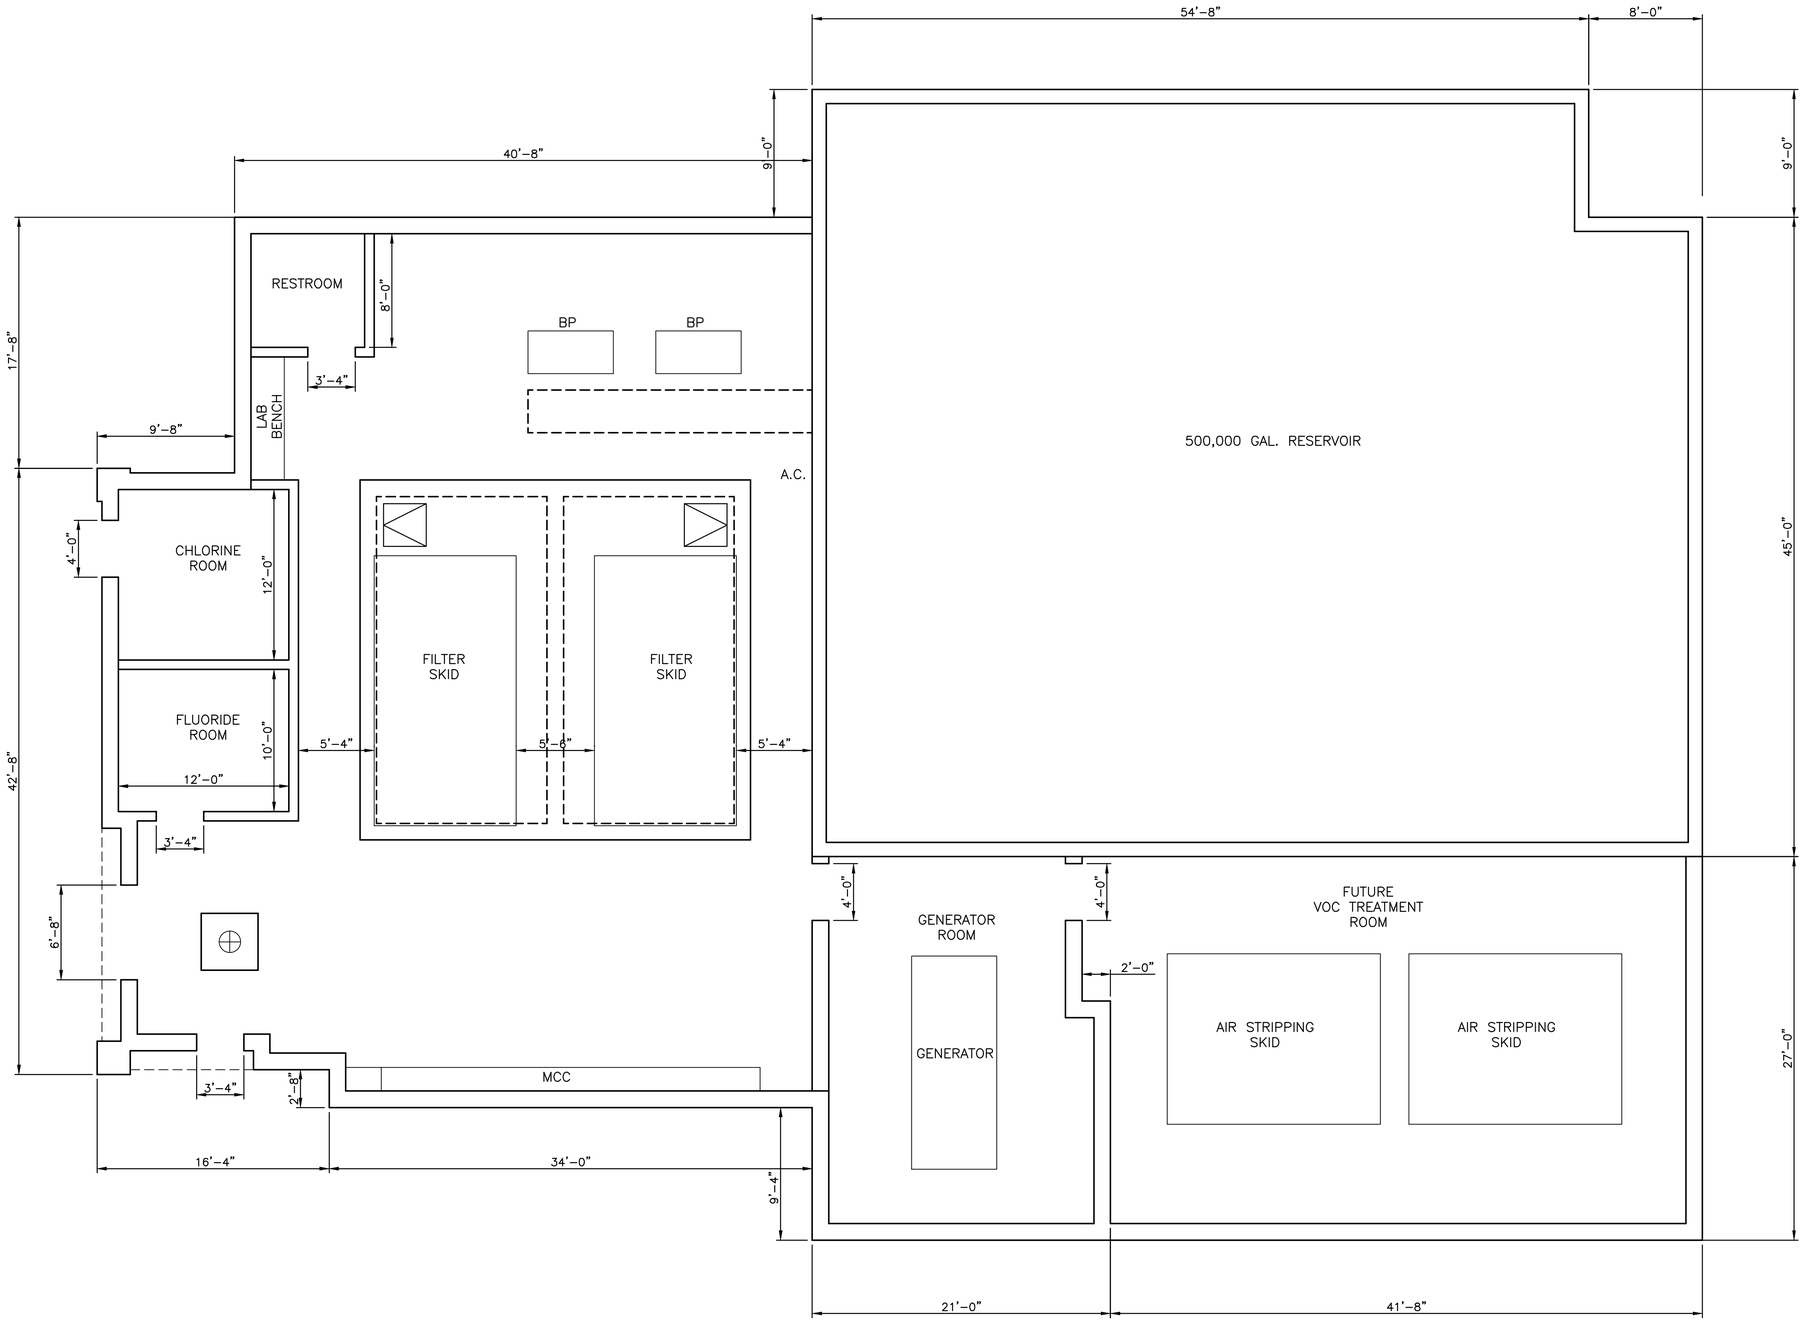

FLOOR PLAN

0 1' 2' 4' 8'

DATE:

REVISIONS

NO.

FLOOR PLAN

WELL NO. 7 RECONSTRUCTION
CITY OF MADISON
MADISON, WISCONSIN

JOB NO.
1020.072

PROJECT MGR.
MARK OLEINIK

STRAND ASSOCIATES®

SHEET
A1.1

File: S:\MAD\1000--1099\1020\072\Acad\Drawings\A1.1.dwg Time: Feb 21, 2013 – 11:39am