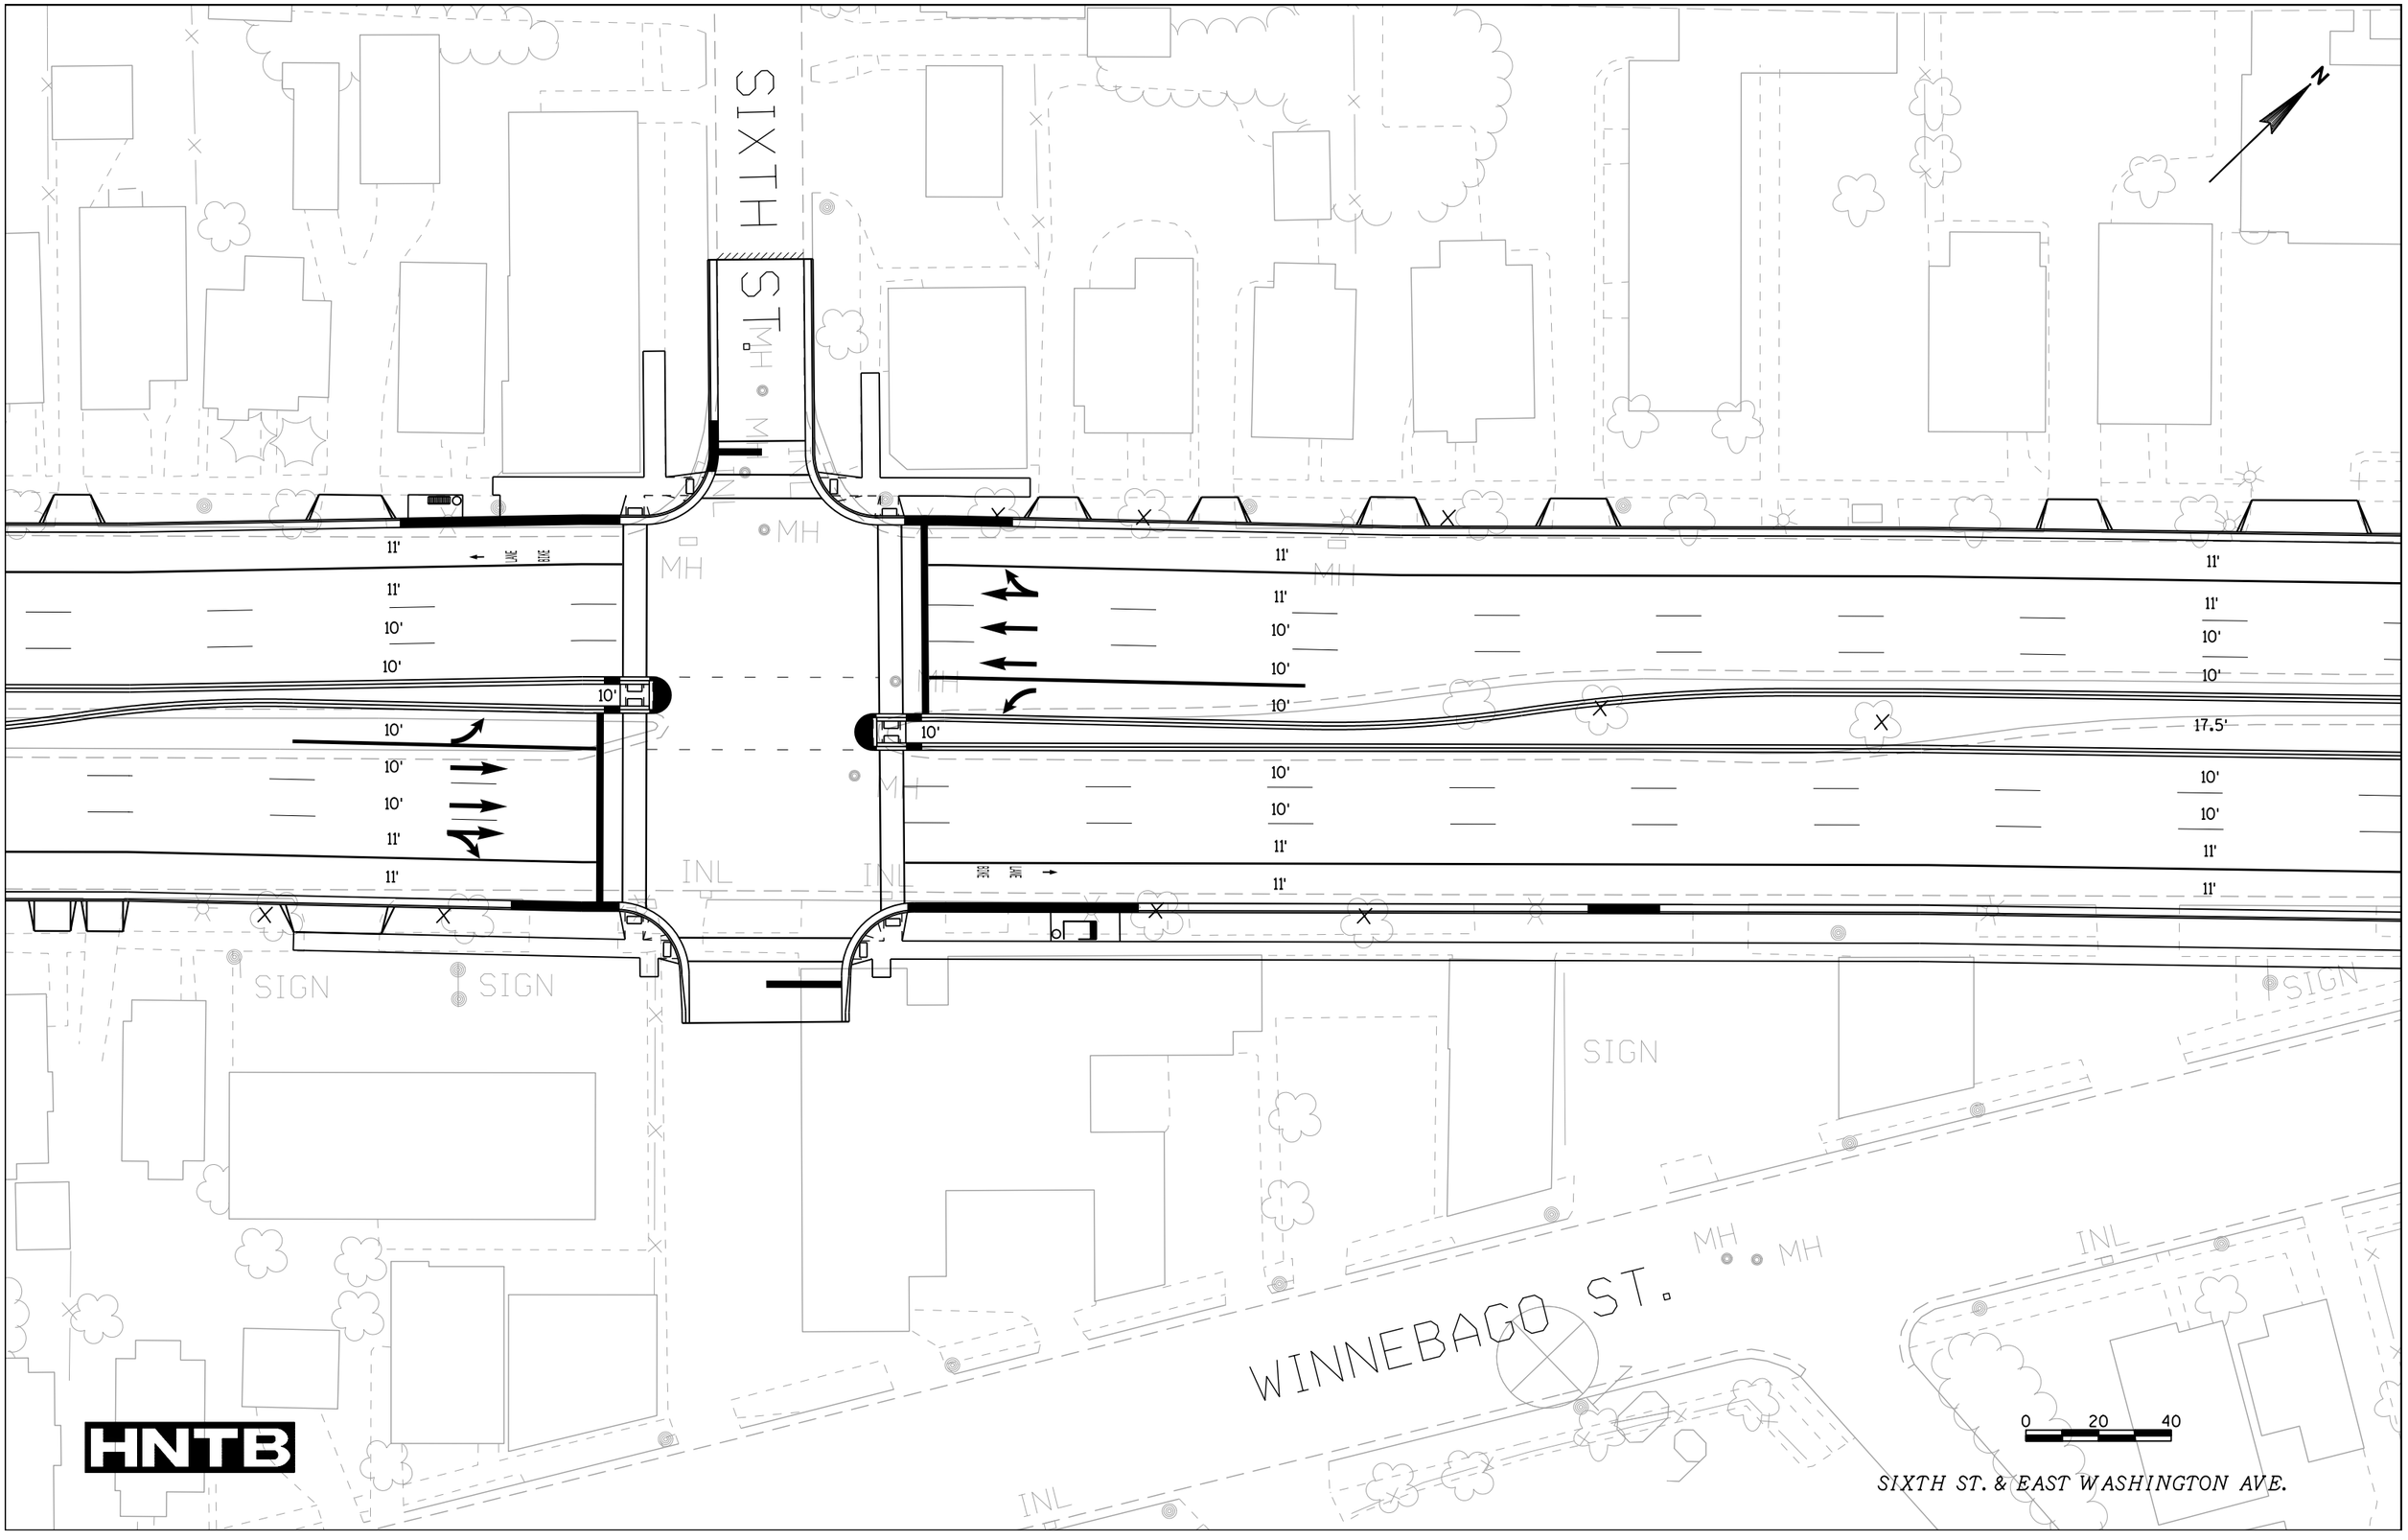
SIXTH ST.
WINNEBAGO ST.
N
11'
10'
17.5'
MH
INL
SIGN
0 20 40
SIXTH ST. & EAST WASHINGTON AVE.
HNTB