PRELIMINARY PLAT OF

GENESIS

BEING PART OF THE NE 1/4 OF THE NE 1/4 AND PART OF THE NW 1/4 OF THE NE 1/4, ALL IN SECTION 27, T7N, R10E, CITY OF MADISON, DANE COUNTY, WISCONSIN

100 0 100 200 300
Scale 1" = 100'

N

FLAT BEARINGS ARE REFERENCED TO THE NORTH LINE OF THE NE 1/4 OF SECTION 27, T7N, R10 WHICH LINE IS ASSUMED TO BEAR N 88°46'53" E

AREA = 34.66 ACRES

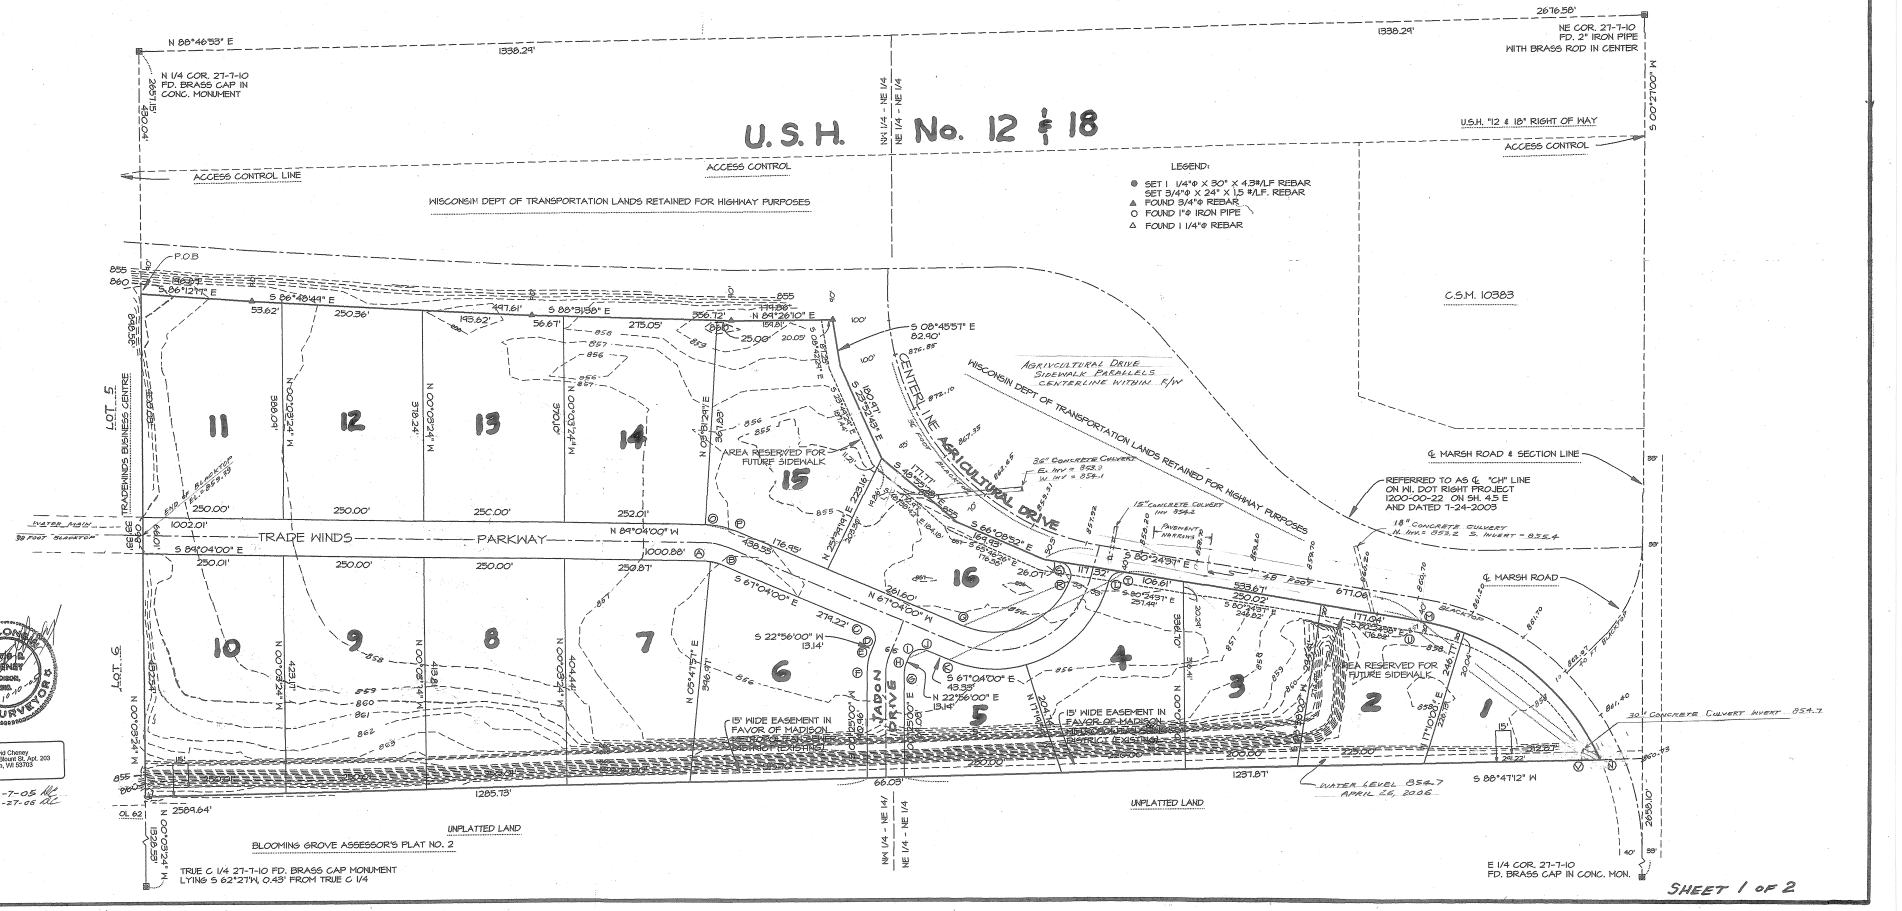

WISCONSIN DAVID A. CHENEY 1-10-06 LAND SURVEYOR S

Mr. David Cheney
404 S. Blount St. Apt. 203
Madison, WI 53703

Rev 12-7-05 MC
Rev 4-27-06 MC

SHEET 1 OF 2