



CITY OF MADISON

CITY ENGINEERING DIVISION

DEPARTMENT OF PUBLIC WORKS

PLAN OF PROPOSED IMPROVEMENT

INDEX OF SHEETS


SHEET NO.	TITLE
1	DETAILED LINING LIMITS
D1	E. WASHINGTON AVE AREA PLANS
P1-P6	TENNEY PARK LOCKS PLANS
P7	N. MEADOW LN PLANS
P8	

CIPP REHAB OF LARGE DIAMETER SANITARY AND STORM SEWER INTERCEPTORS – 2016




CITY PROJECT NO. 10290

CITY CONTRACT NO. 7712 7756

SANITARY SEWER
(SHEETS 1-6)

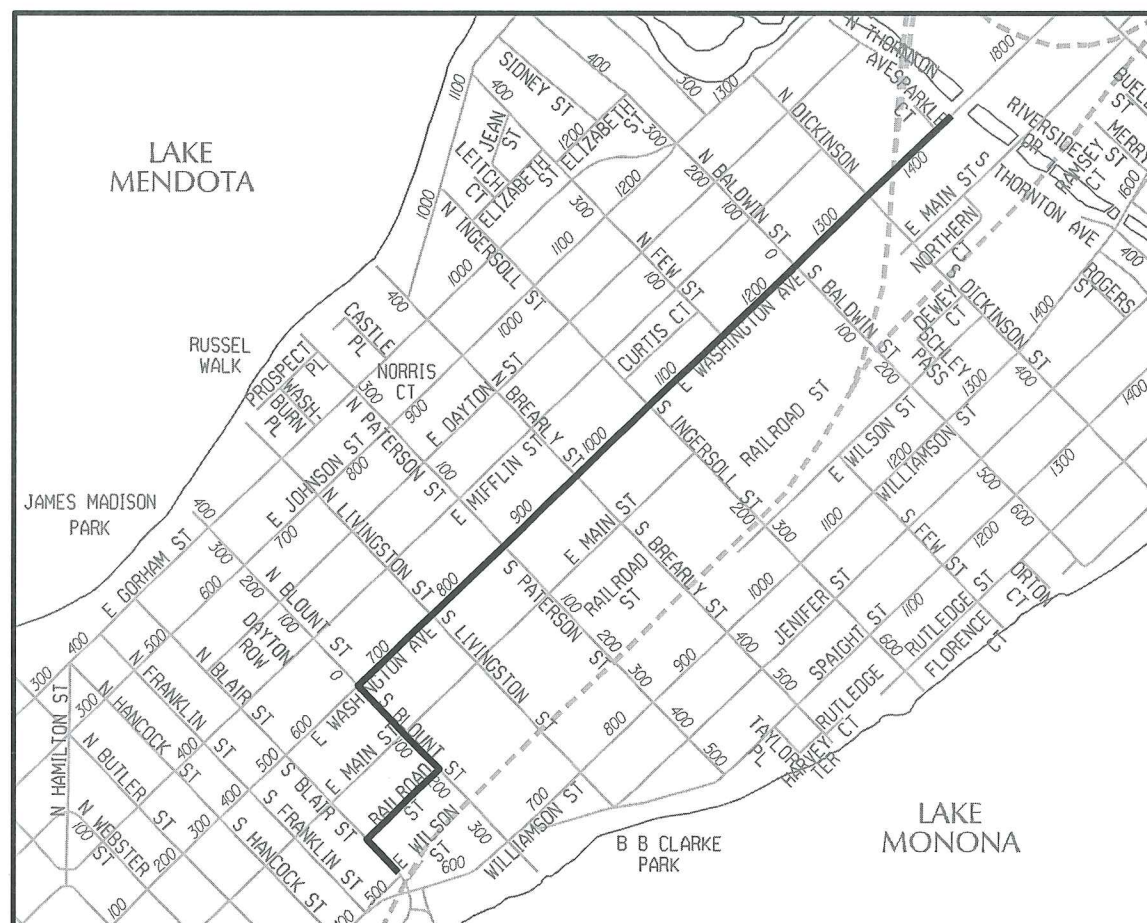

STORM SEWER
(SHEETS 7-8)

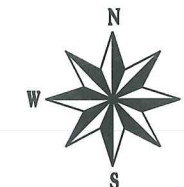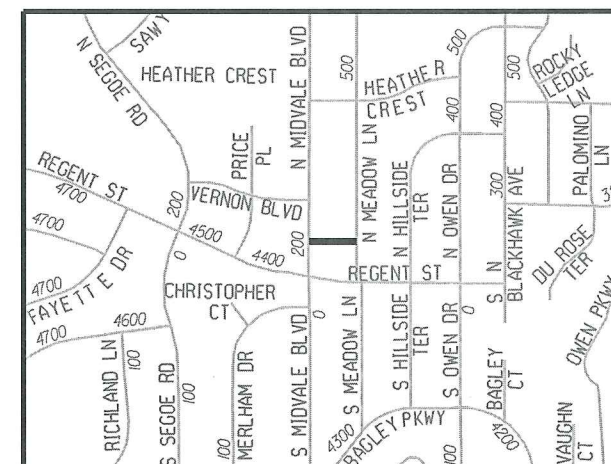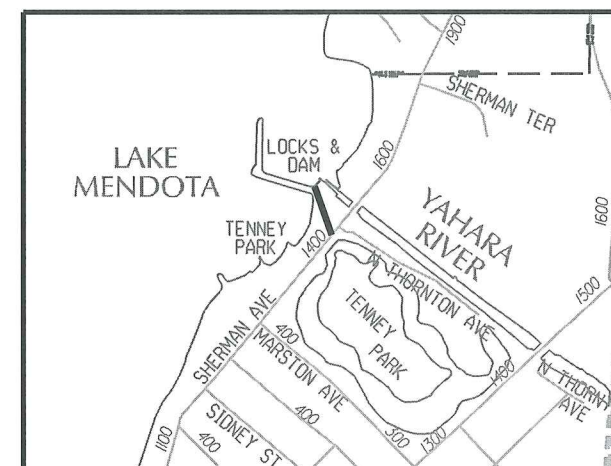

PUBLIC IMPROVEMENT PROJECT
APPROVED


JUNE 7, 2016

BY THE COMMON COUNCIL
OF MADISON, WISCONSIN

PUBLIC IMPROVEMENT DESIGN
APPROVED BY:

 
City Engineer Date

SANITARY & STORM SEWER
DESIGNED BY:

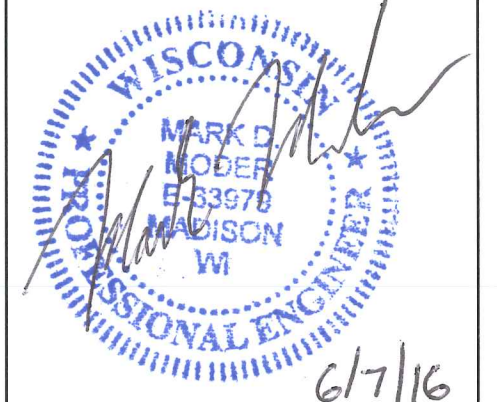
6/7/16

PLOT SCALE:

PLOT NAME:

REV. DATE:

ORIGINATOR: CITY OF MADISON, STREET'S DIVISION

CITY OF MADISON LARGE DIAMETER
SANITARY AND STORM SEWER
DETAILED LINING LIMITS

SANITARY SEWER

STREET	U.S. STRUCT.	D.S. STRUCT.	DIA (IN)	LENGTH (LF)	MATERIAL	LATERALS	SHEET
BLAIR ST, S.	SAS 5249-015	SAS 5249-011	24	20	RCP	0	P1
BLAIR ST, S.	SAS 5249-011	SAS 5249-041	24	143	RCP	0	P1
BLAIR ST, S.	SAS 5249-041	SAS 5249-012	24	119	RCP	0	P1
BLAIR ST, S.	SAS 5249-012	SAS 5249-013	24	34	RCP	0	P1
RAILROAD ST	SAS 5249-013	SAS 5248-022	24	262	RCP	0	P1
RAILROAD ST	SAS 5248-022	SAS 5248-023	24	275	RCP	0	P1
RAILROAD ST	SAS 5248-023	SAS 5248-024	24	64	RCP	0	P1
BLOUNT ST, S.	SAS 5248-024	SAS 5248-025	24	11	RCP	0	P1
BLOUNT ST, S.	SAS 5248-025	SAS 5248-041	24	291	RCP	1	P1
BLOUNT ST, S.	SAS 5248-041	SAS 5248-016	24	45	RCP	0	P2
BLOUNT ST, S.	SAS 5248-016	SAS 5247-042	24	375	RCP	0	P2
WASHINGTON AVE, E.	SAS 5247-042	SAS 5247-043	24	58	RCP	0	P2
WASHINGTON AVE, E.	SAS 5247-043	SAS 5247-017	24	255	RCP	1	P2
WASHINGTON AVE, E.	SAS 5247-017	SAS 5247-052	24	353	RCP	0	P2
WASHINGTON AVE, E.	SAS 5247-052	SAS 5247-034	30	327	RCP	0	P3
WASHINGTON AVE, E.	SAS 5247-034	SAS 5346-030	30	317	RCP	0	P3
WASHINGTON AVE, E.	SAS 5346-030	SAS 5346-023	30	329	RCP	0	P3
WASHINGTON AVE, E.	SAS 5346-023	SAS 5346-034	30	343	RCP	0	P3
WASHINGTON AVE, E.	SAS 5346-034	SAS 5346-013	30	241	RCP	0	P4
WASHINGTON AVE, E.	SAS 5346-013	SAS 5346-014	30	82	RCP	0	P4
WASHINGTON AVE, E.	SAS 5346-014	SAS 5345-023	30	322	RCP	0	P4
WASHINGTON AVE, E.	SAS 5345-023	SAS 5445-002	30	322	RCP	0	P4
WASHINGTON AVE, E.	SAS 5445-002	SAS 5445-019	30	317	RCP	0	P4
WASHINGTON AVE, E.	SAS 5445-019	SAS 5445-023	30	305	RCP	0	P4
WASHINGTON AVE, E.	SAS 5445-023	SAS 5445-026	30	332	RCP	0	P5
WASHINGTON AVE, E.	SAS 5445-026	SAS 5444-024	30	340	RCP	1	P5
WASHINGTON AVE, E.	SAS 5444-024	SAS 5444-031	30	309	RCP	0	P5
WASHINGTON AVE, E.	SAS 5444-031	SAS 5543-013	30	208	RCP	0	P5
WASHINGTON AVE, E.	SAS 5543-013	SAS 5543-024	30	192	RCP	0	P5
WASHINGTON AVE, E.	SAS 5543-024	SAS 5543-012	30	272	RCP	0	P6
WASHINGTON AVE, E.	SAS 5543-012	SAS 5543-008	30	102	RCP	0	P6

STORM SEWER


STREET	U.S. STRUCT.	D.S. STRUCT.	DIA (IN)	LENGTH (LF)	MATERIAL	LATERALS	SHEET
TENNEY PARK	AS #2	AS #1	24	175	CMP	0	P7
TENNEY PARK	AS#1	AS 5342-008	24	125	VP	0	P7
MEADOW LN, N.	AS 3752-018	MI 3752-048	30	273	CMP	0	P8

LEGEND


PROP. CIPP MAINS


EX. SANITARY SEWER


SANITARY ACCESS
STRUCTURE

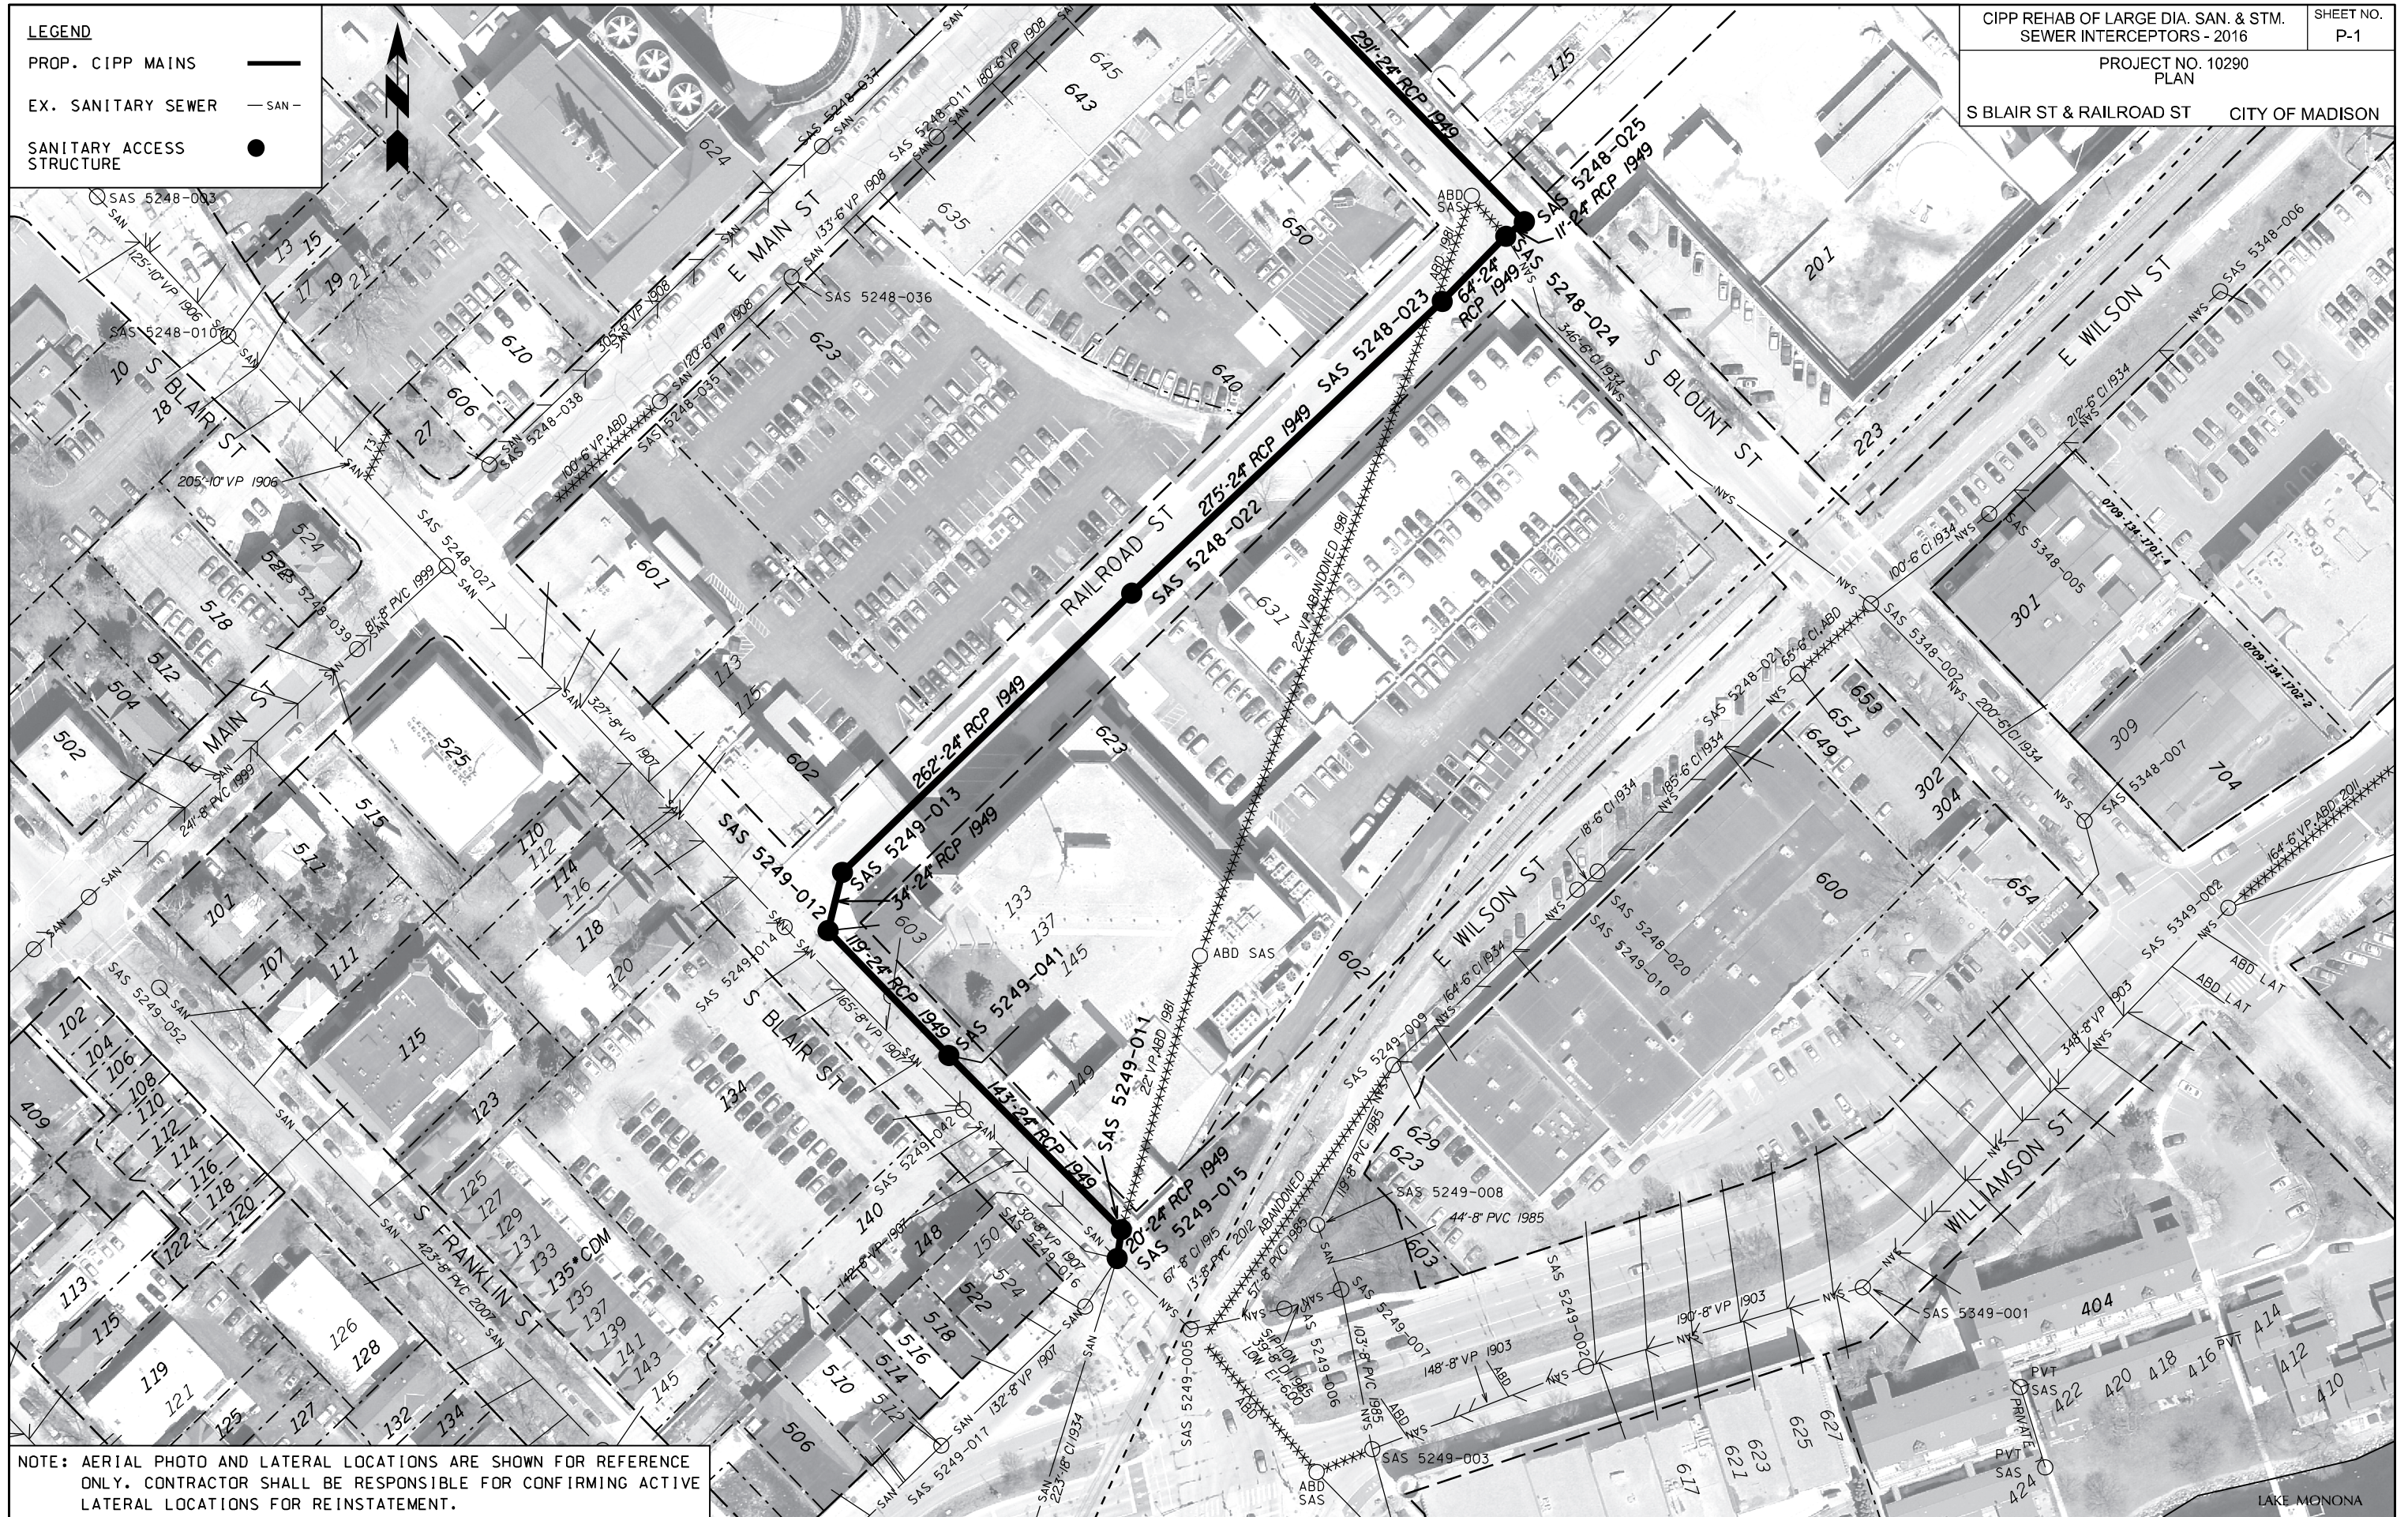



NOTE: AERIAL PHOTO AND LATERAL LOCATIONS ARE SHOWN FOR REFERENCE ONLY. CONTRACTOR SHALL BE RESPONSIBLE FOR CONFIRMING ACTIVE LATERAL LOCATIONS FOR REINSTATEMENT.

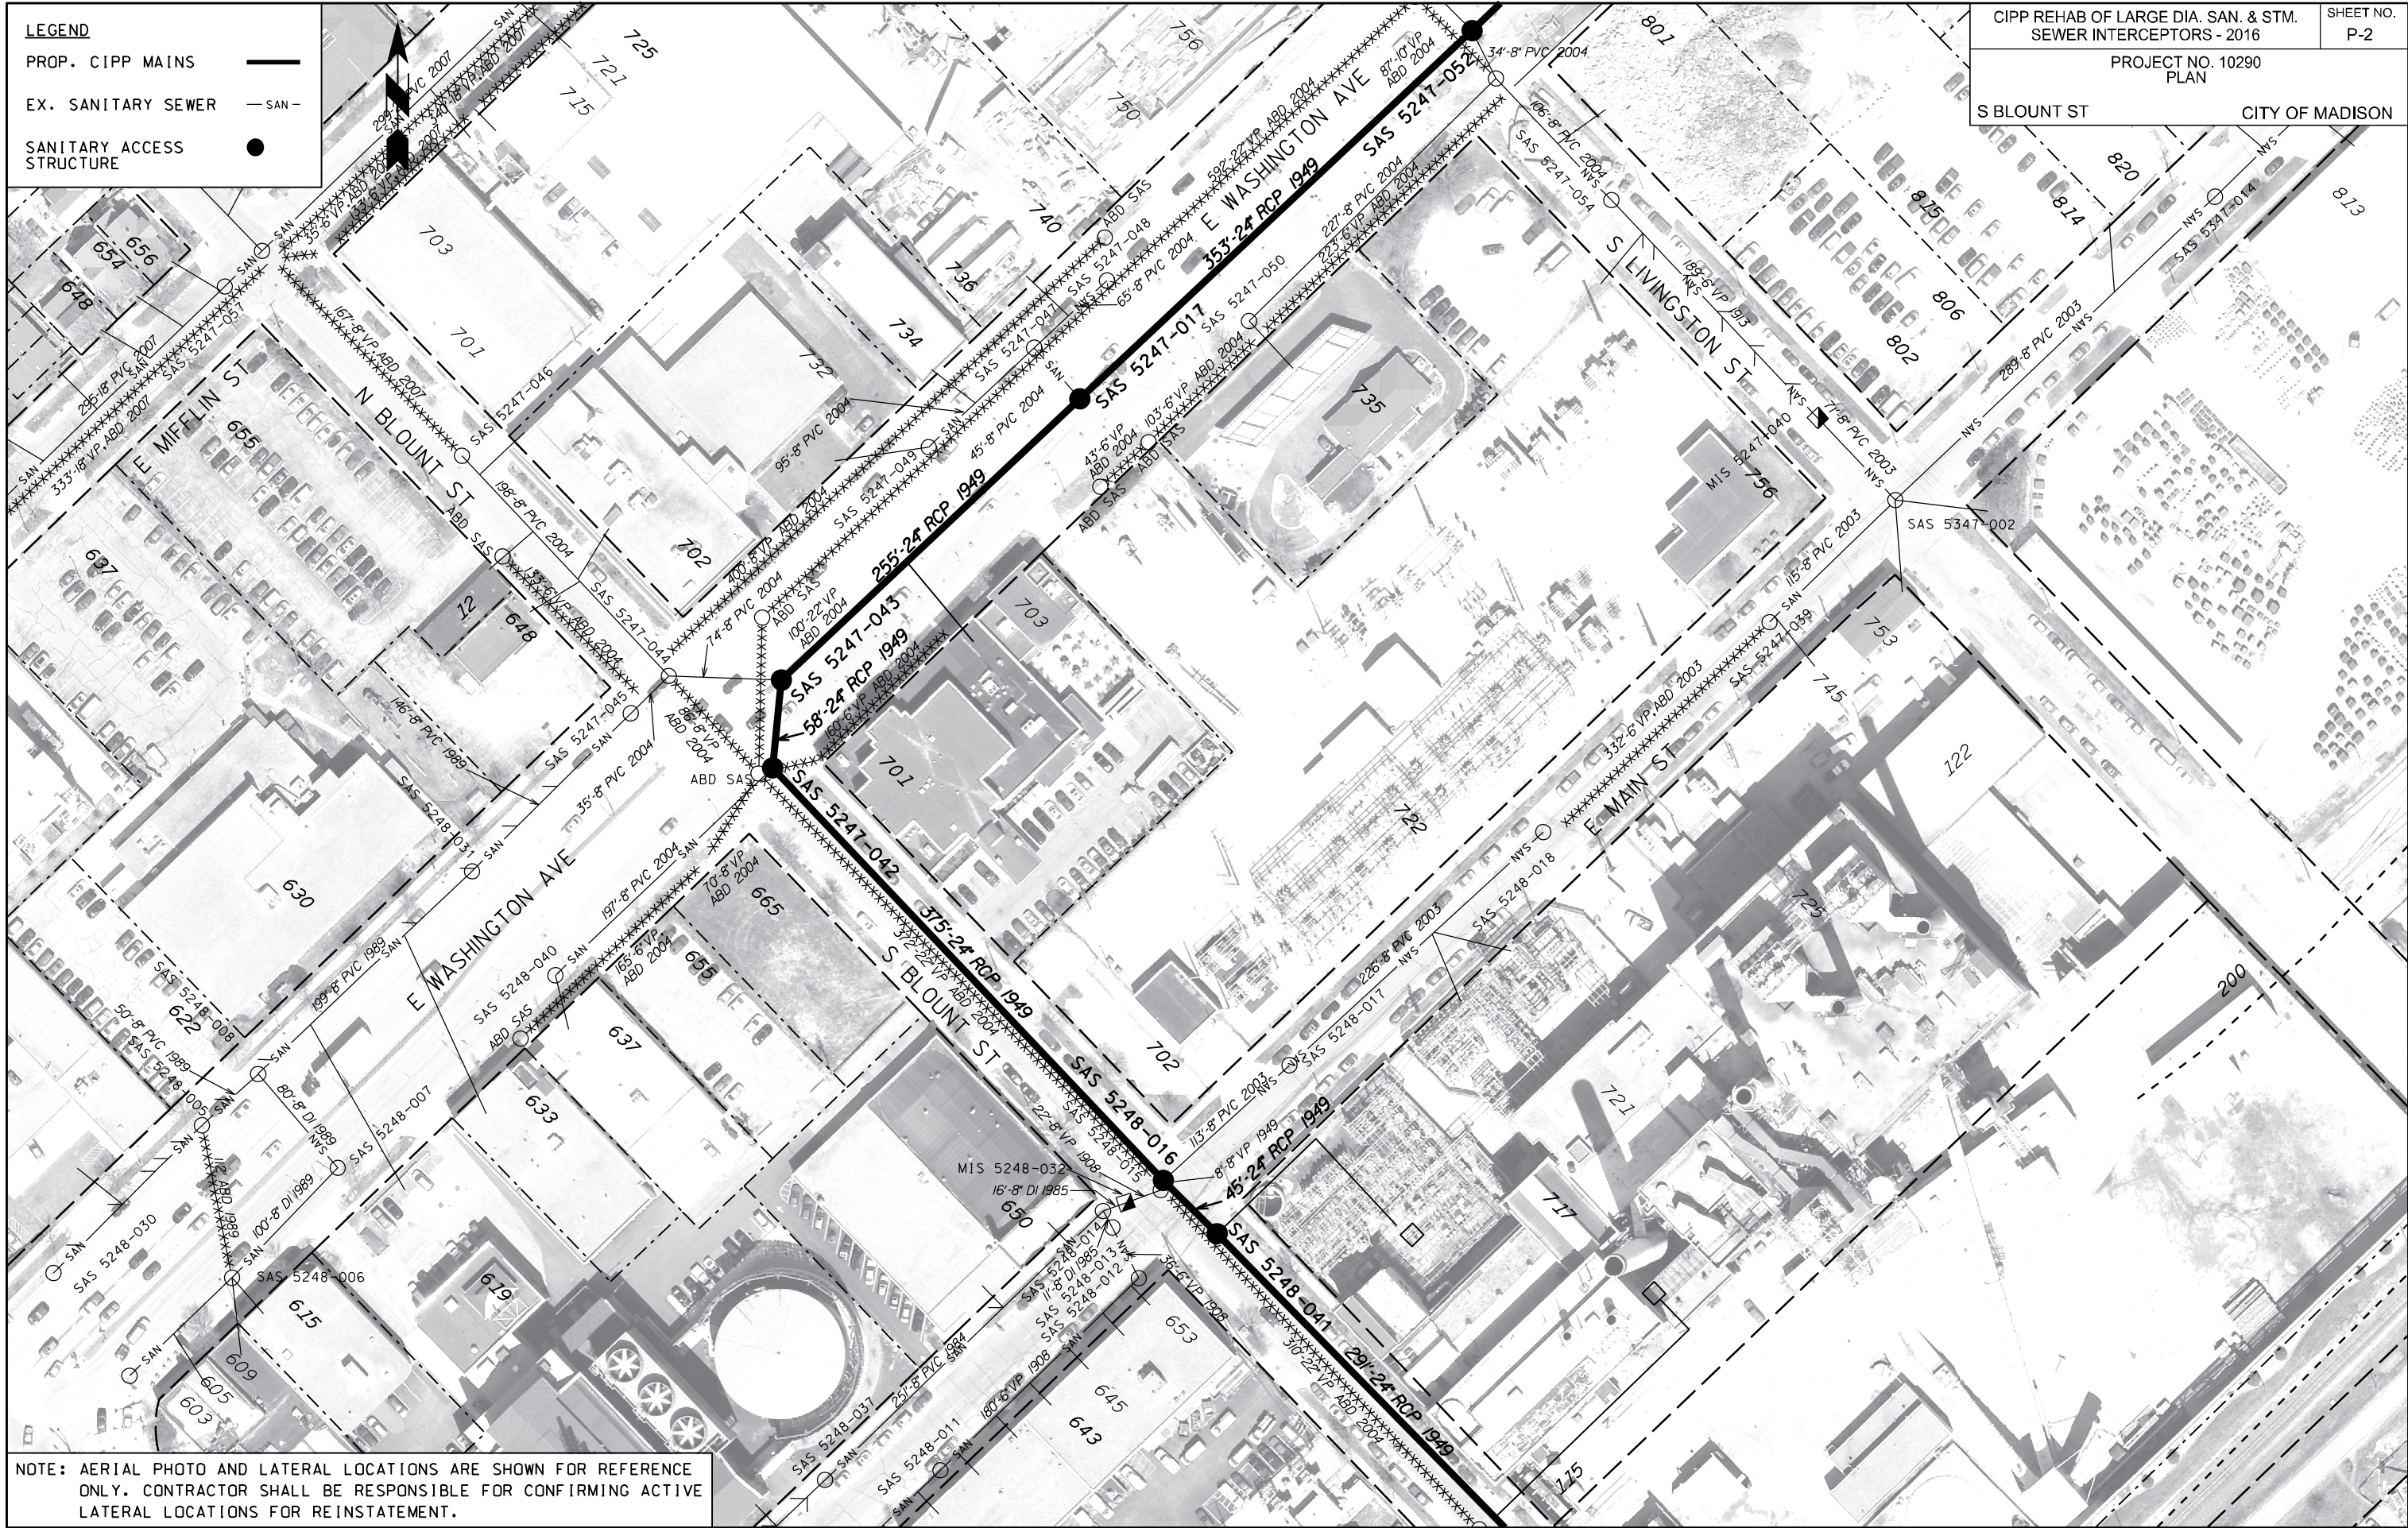

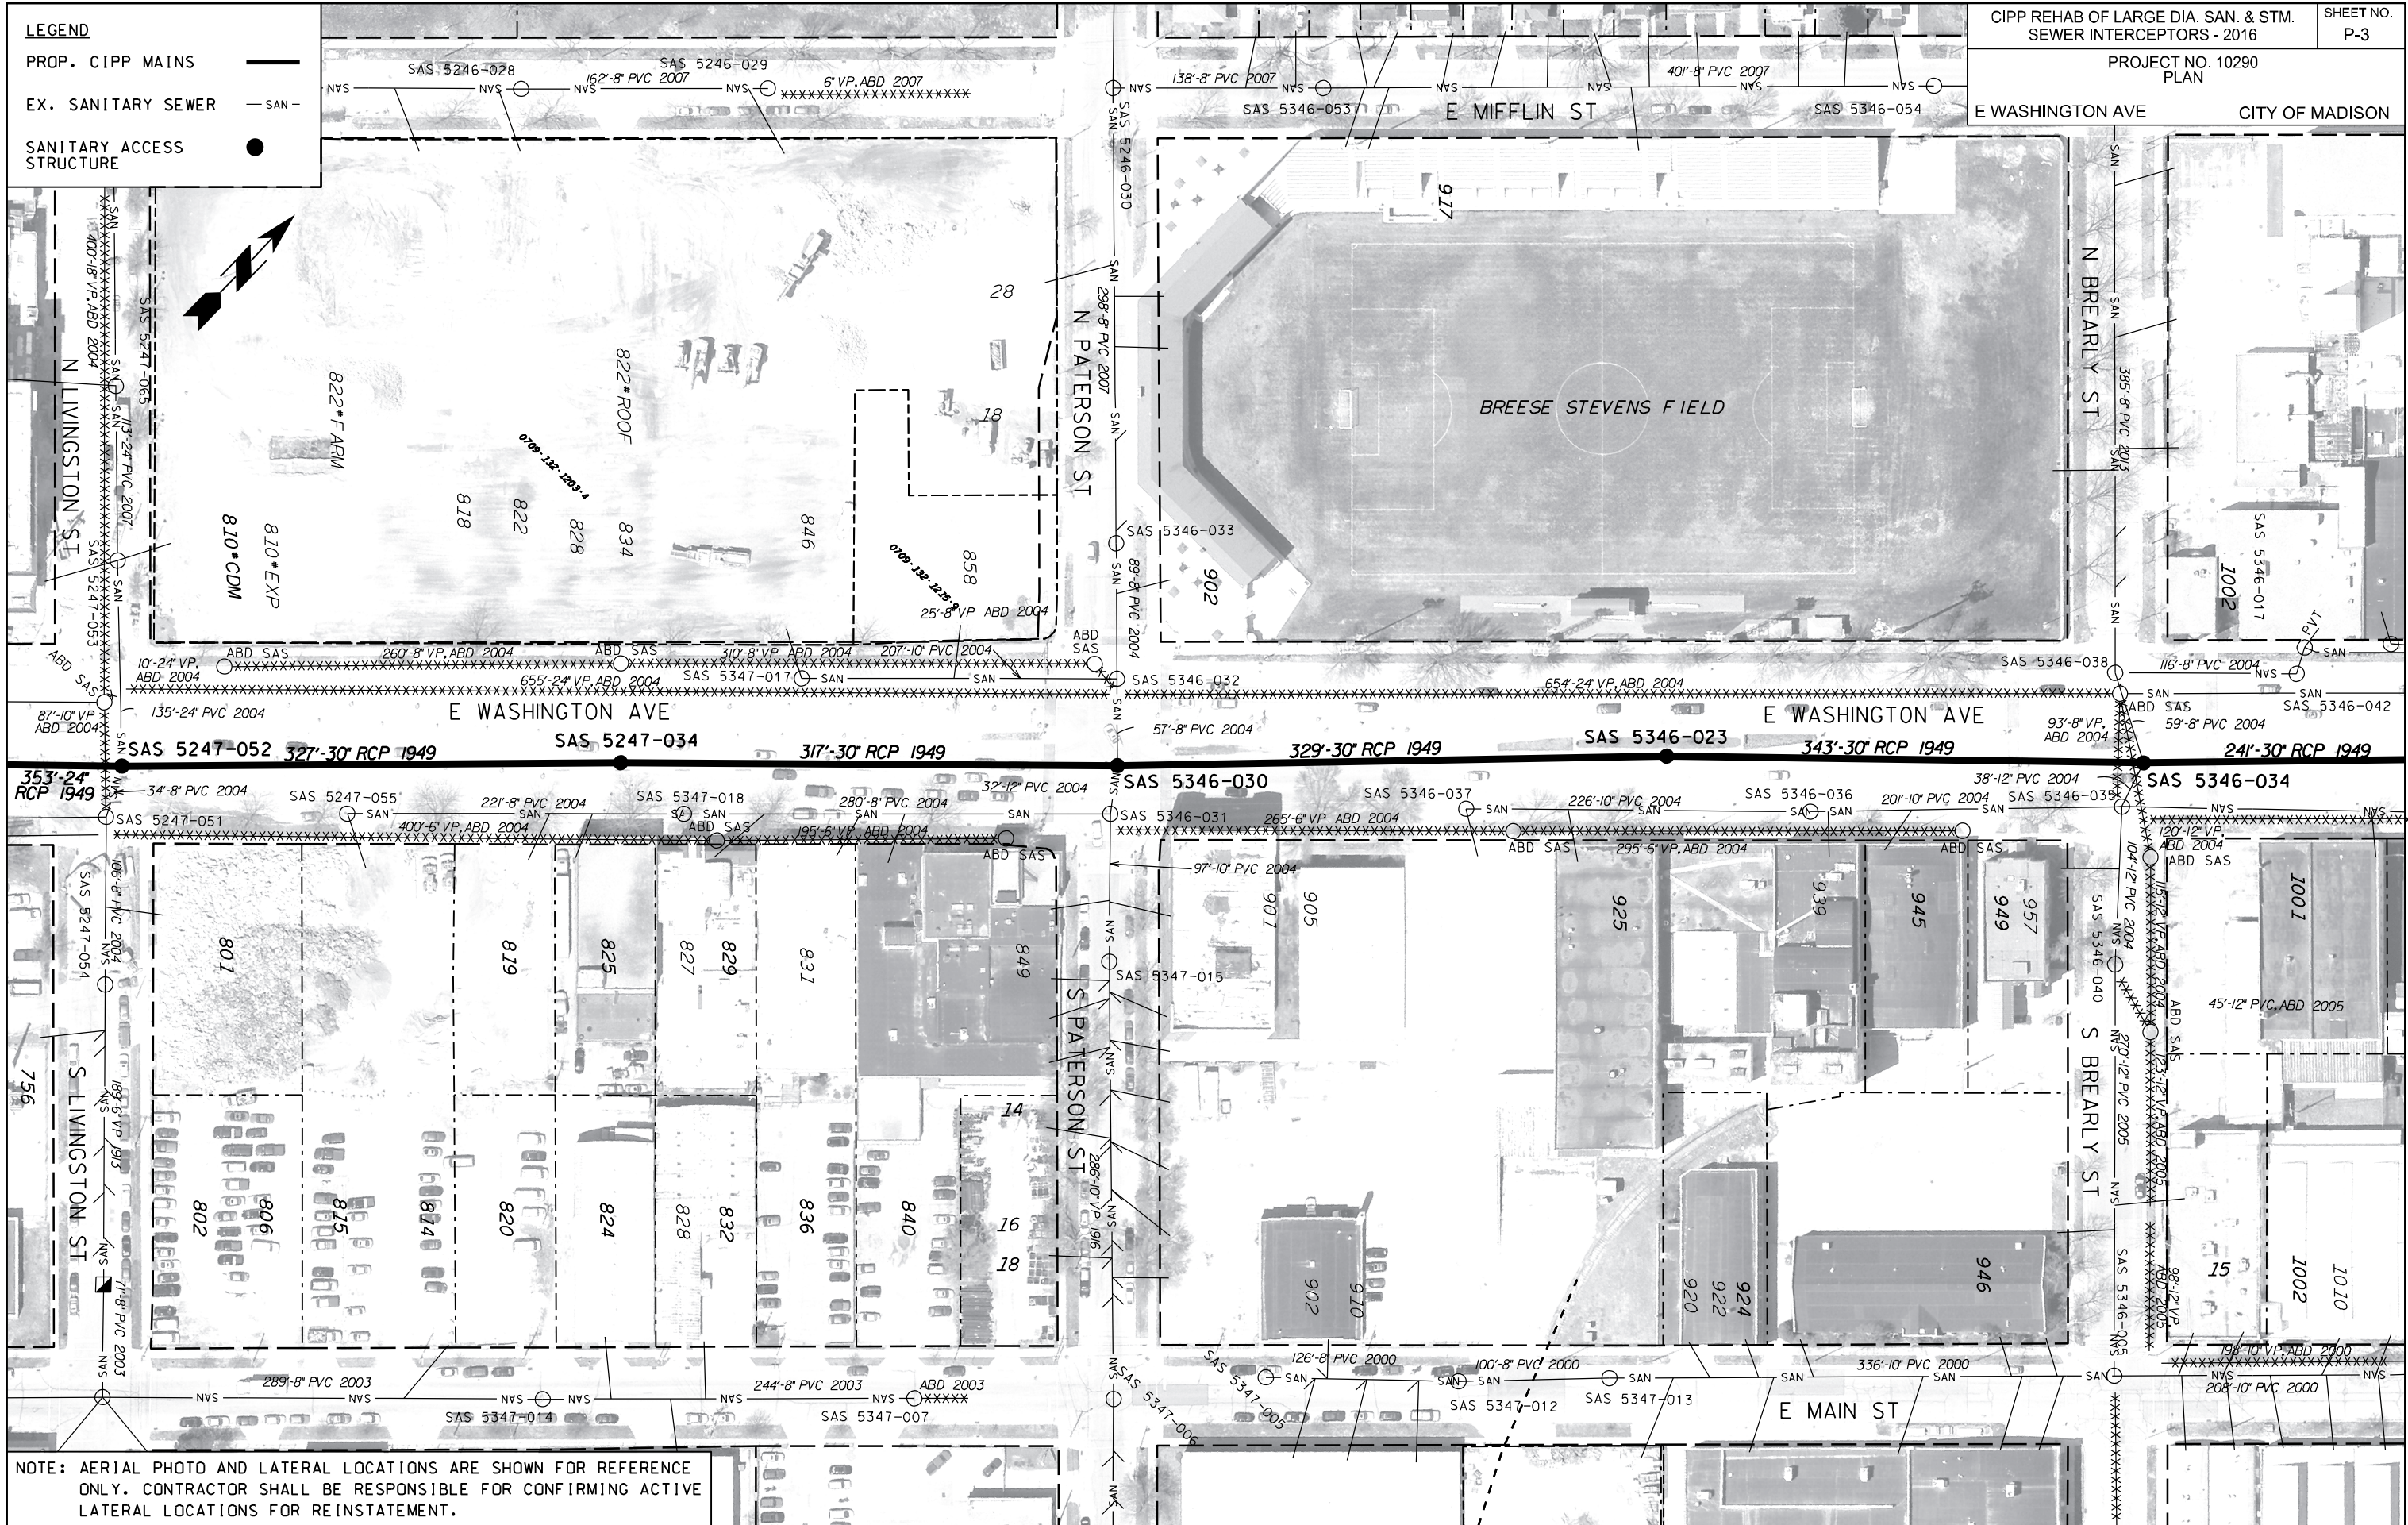

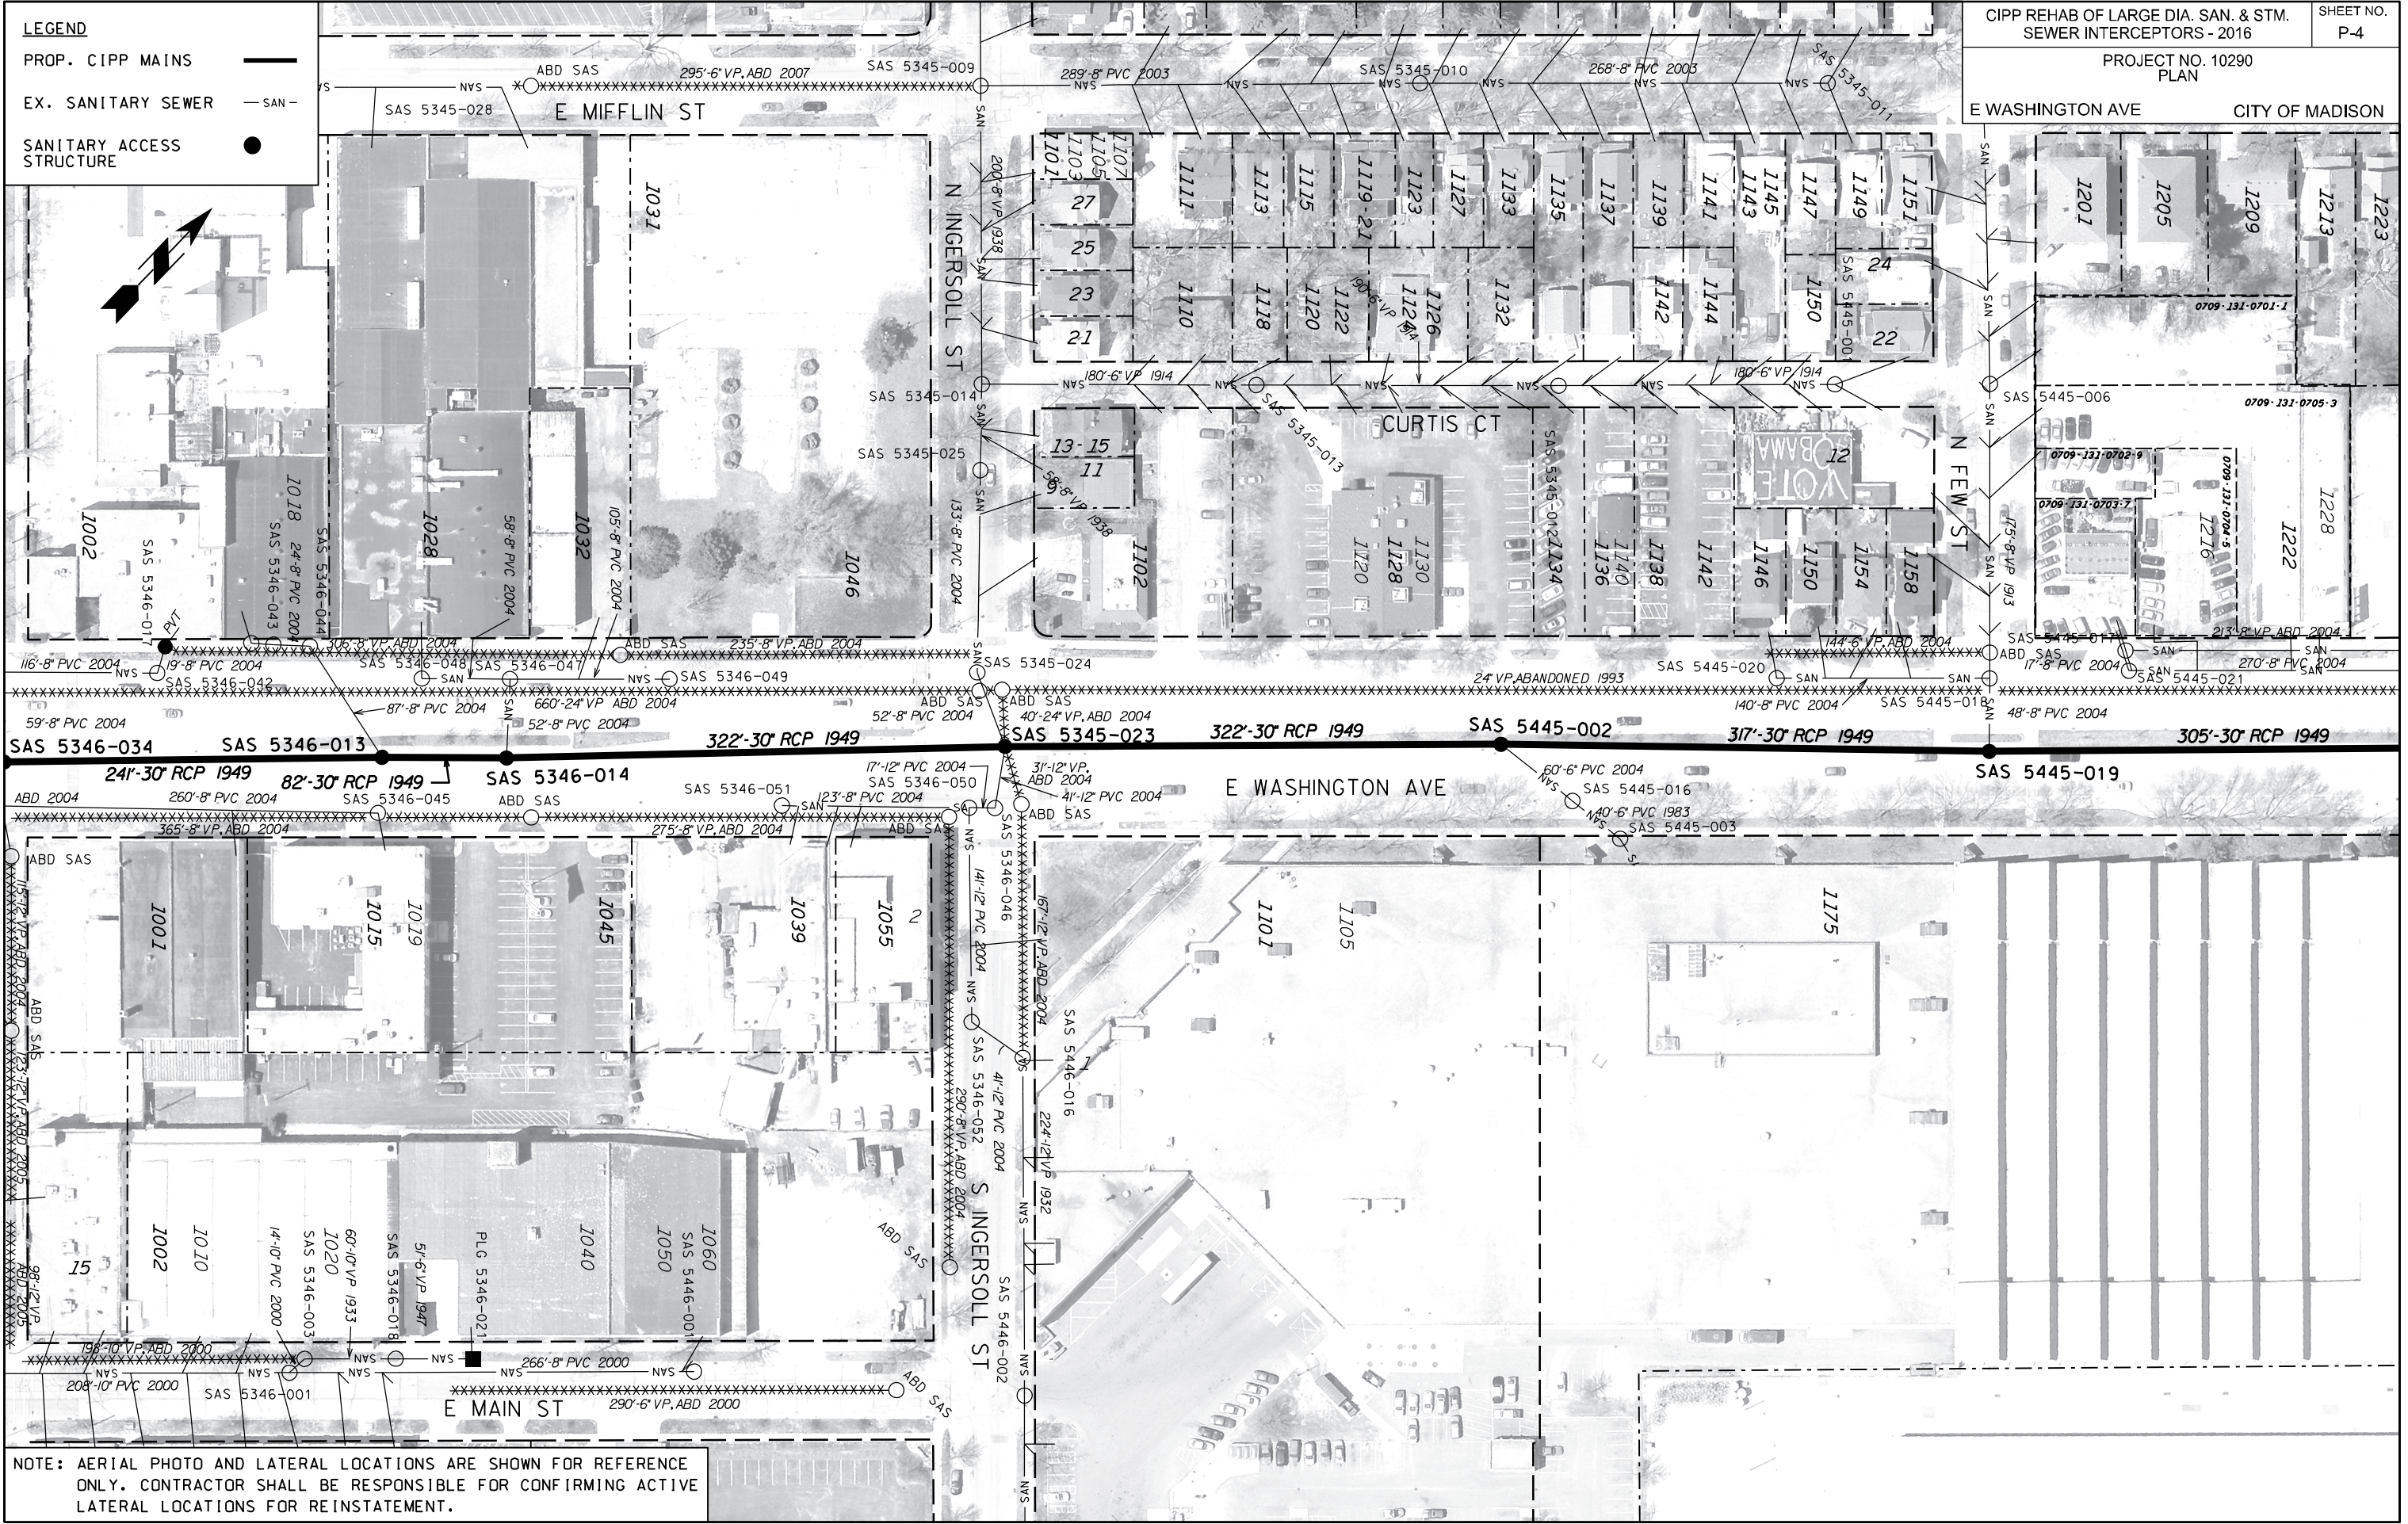

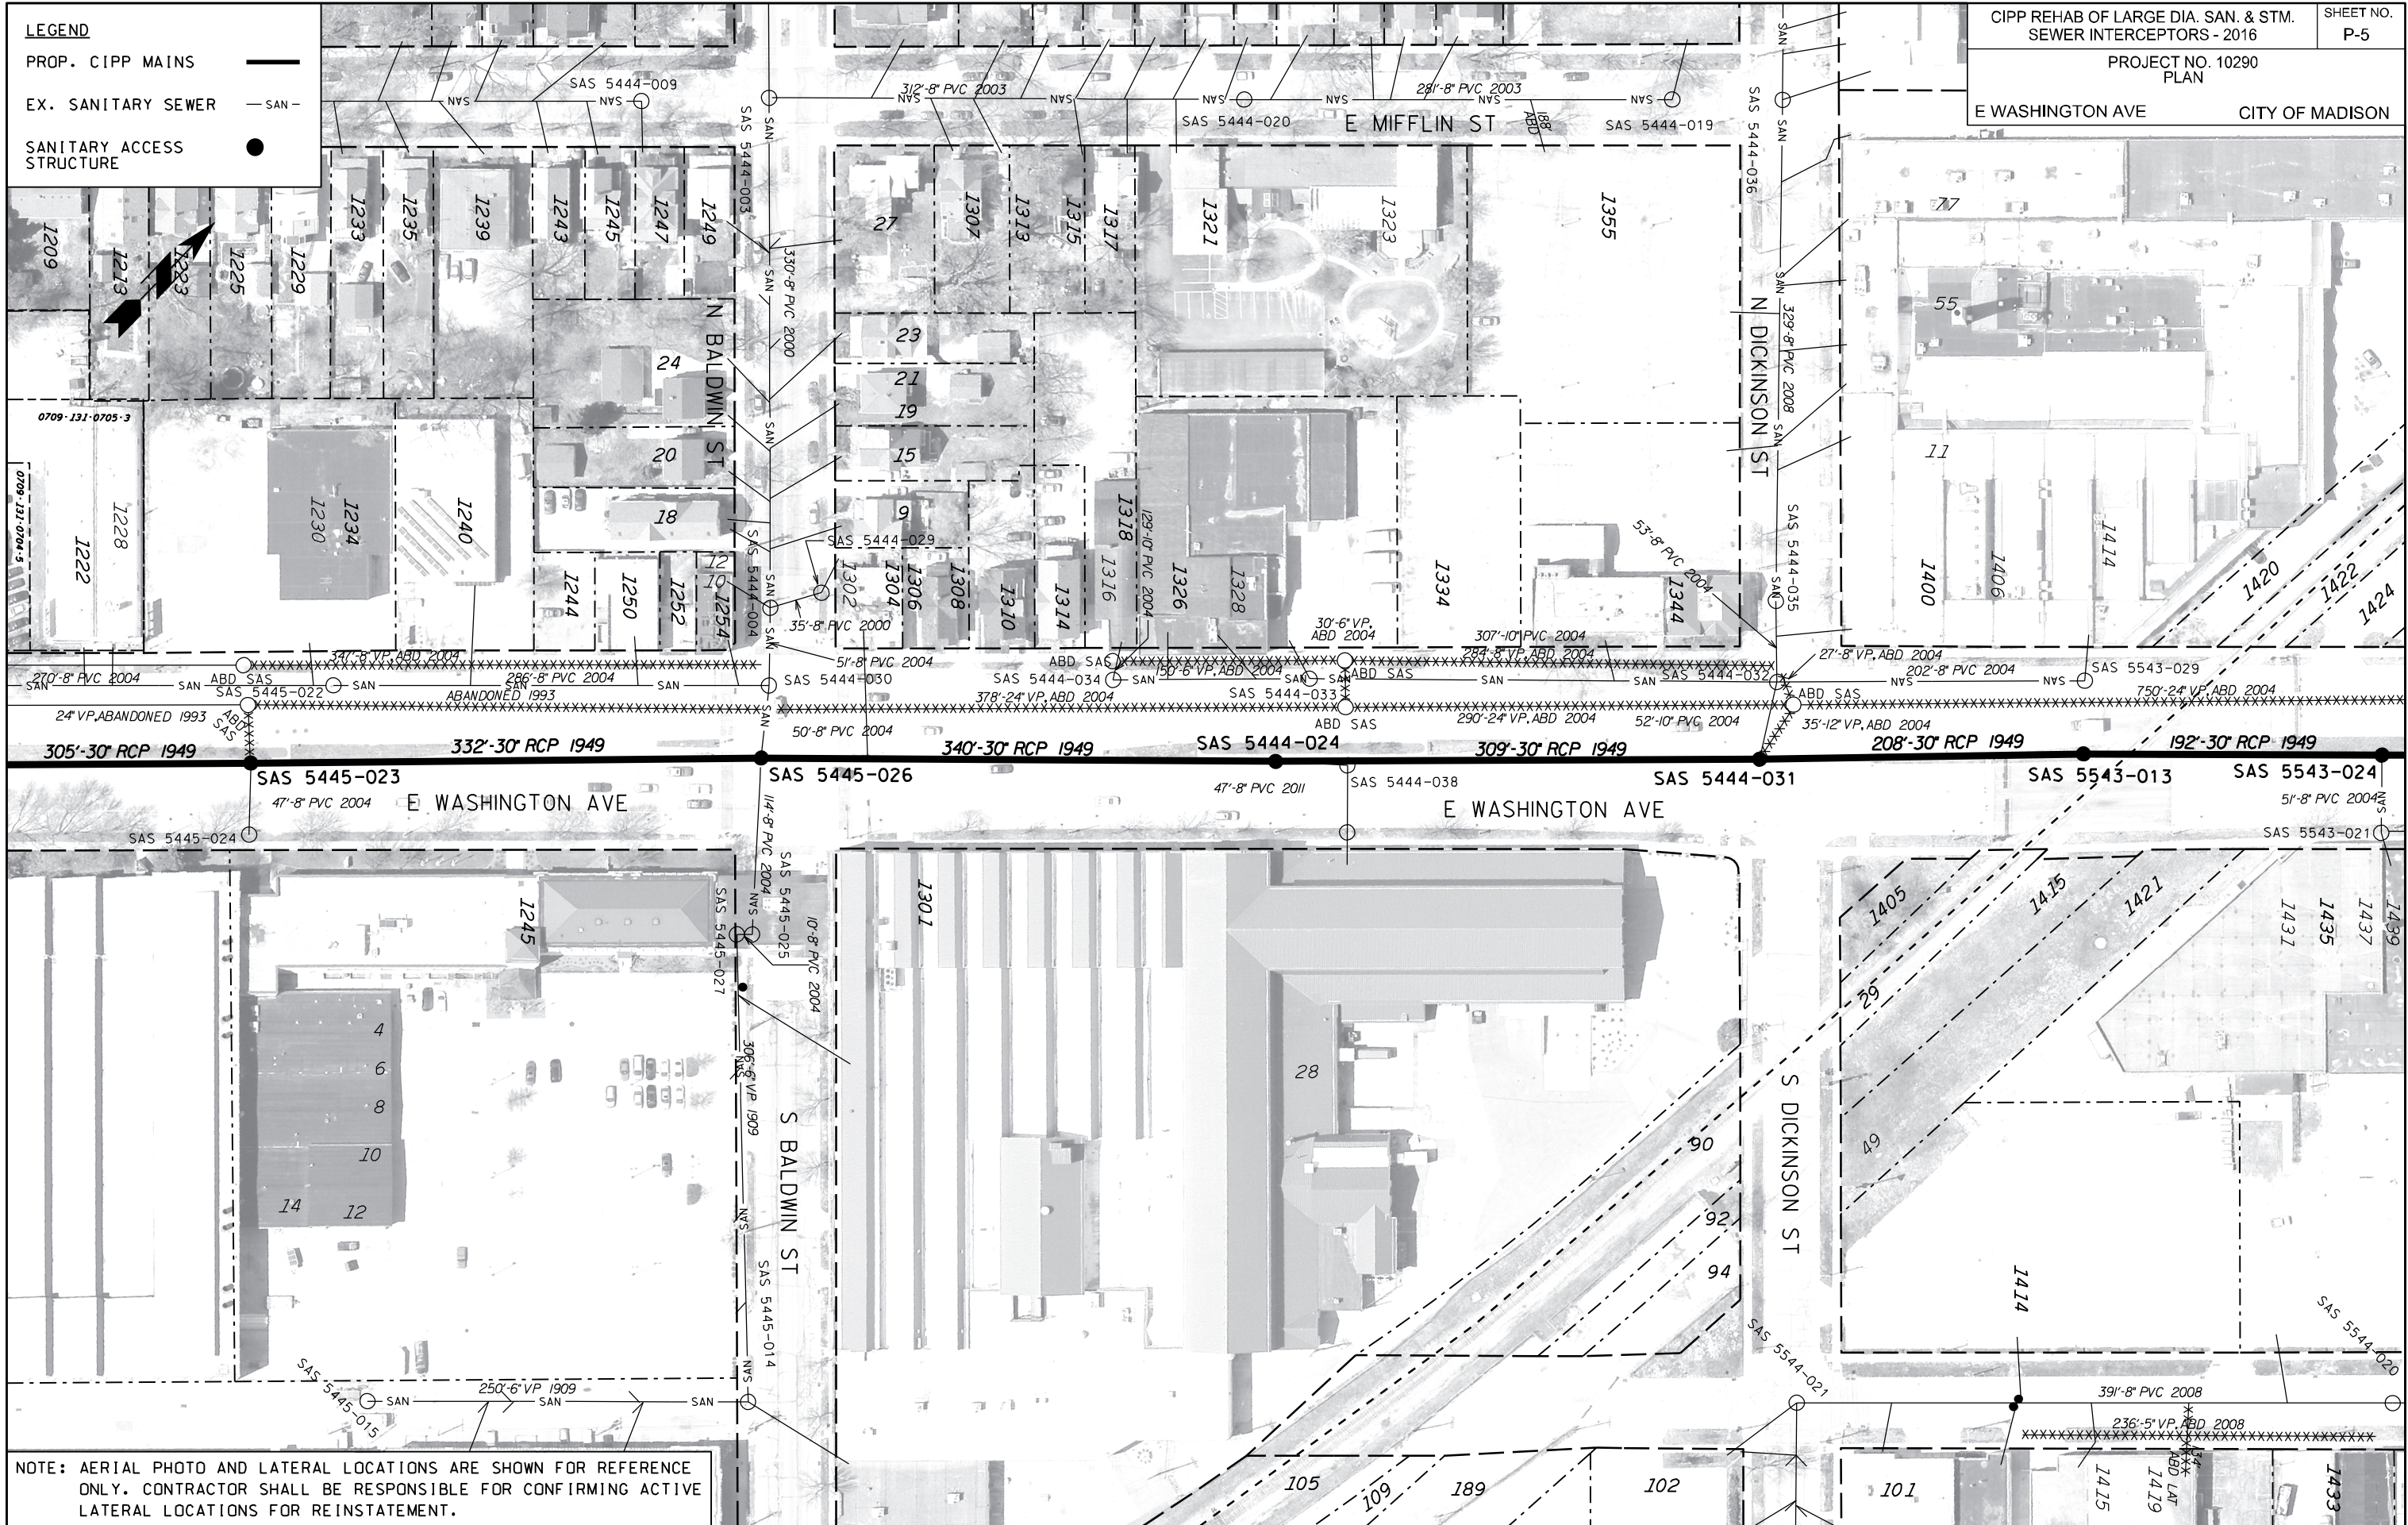

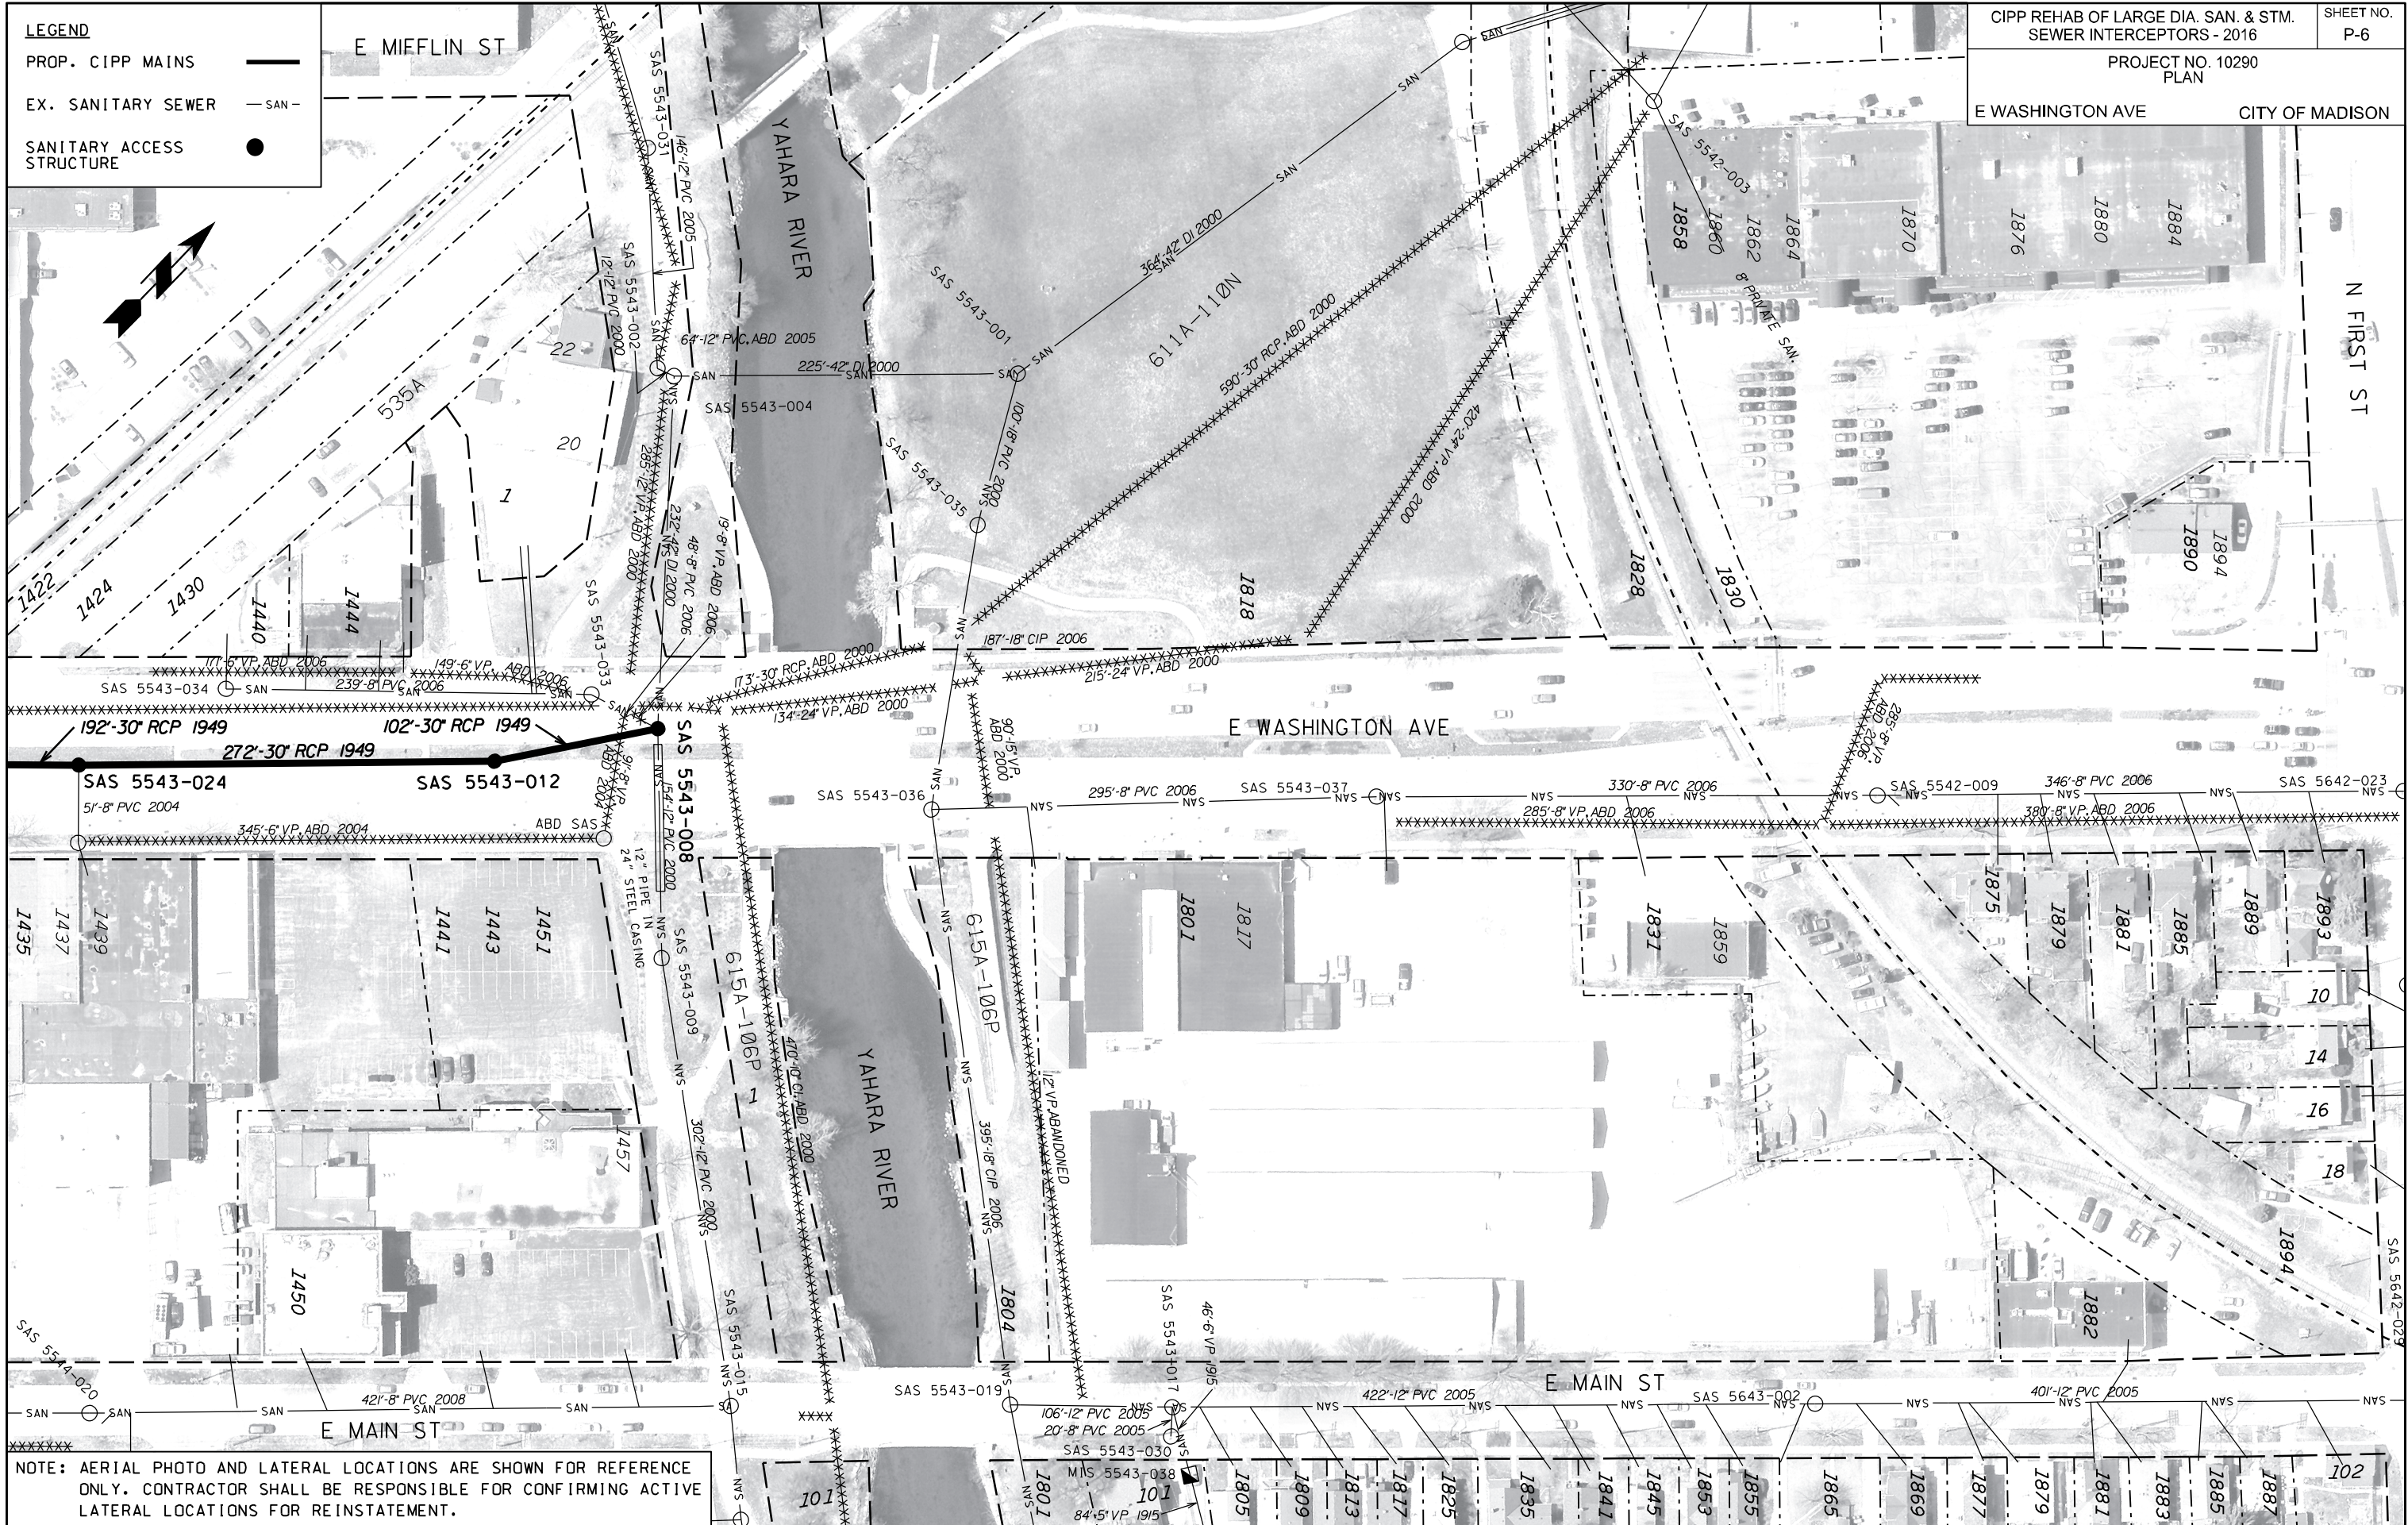

LEGEND

PROP. CIPP MAINS 

EX. STORM SEWER 

STORM ACCESS
STRUCTURE 

LAKE MENDOTA

LAKE MENDOTA

FILENE PARK


SHERMAN AVE

YAHARA RIVER

THORNTON AVE

TENNEY PARK
LAGOON

NOTE: AERIAL PHOTO AND LATERAL LOCATIONS ARE SHOWN FOR REFERENCE ONLY. CONTRACTOR SHALL BE RESPONSIBLE FOR CONFIRMING ACTIVE LATERAL LOCATIONS FOR REINSTATEMENT.

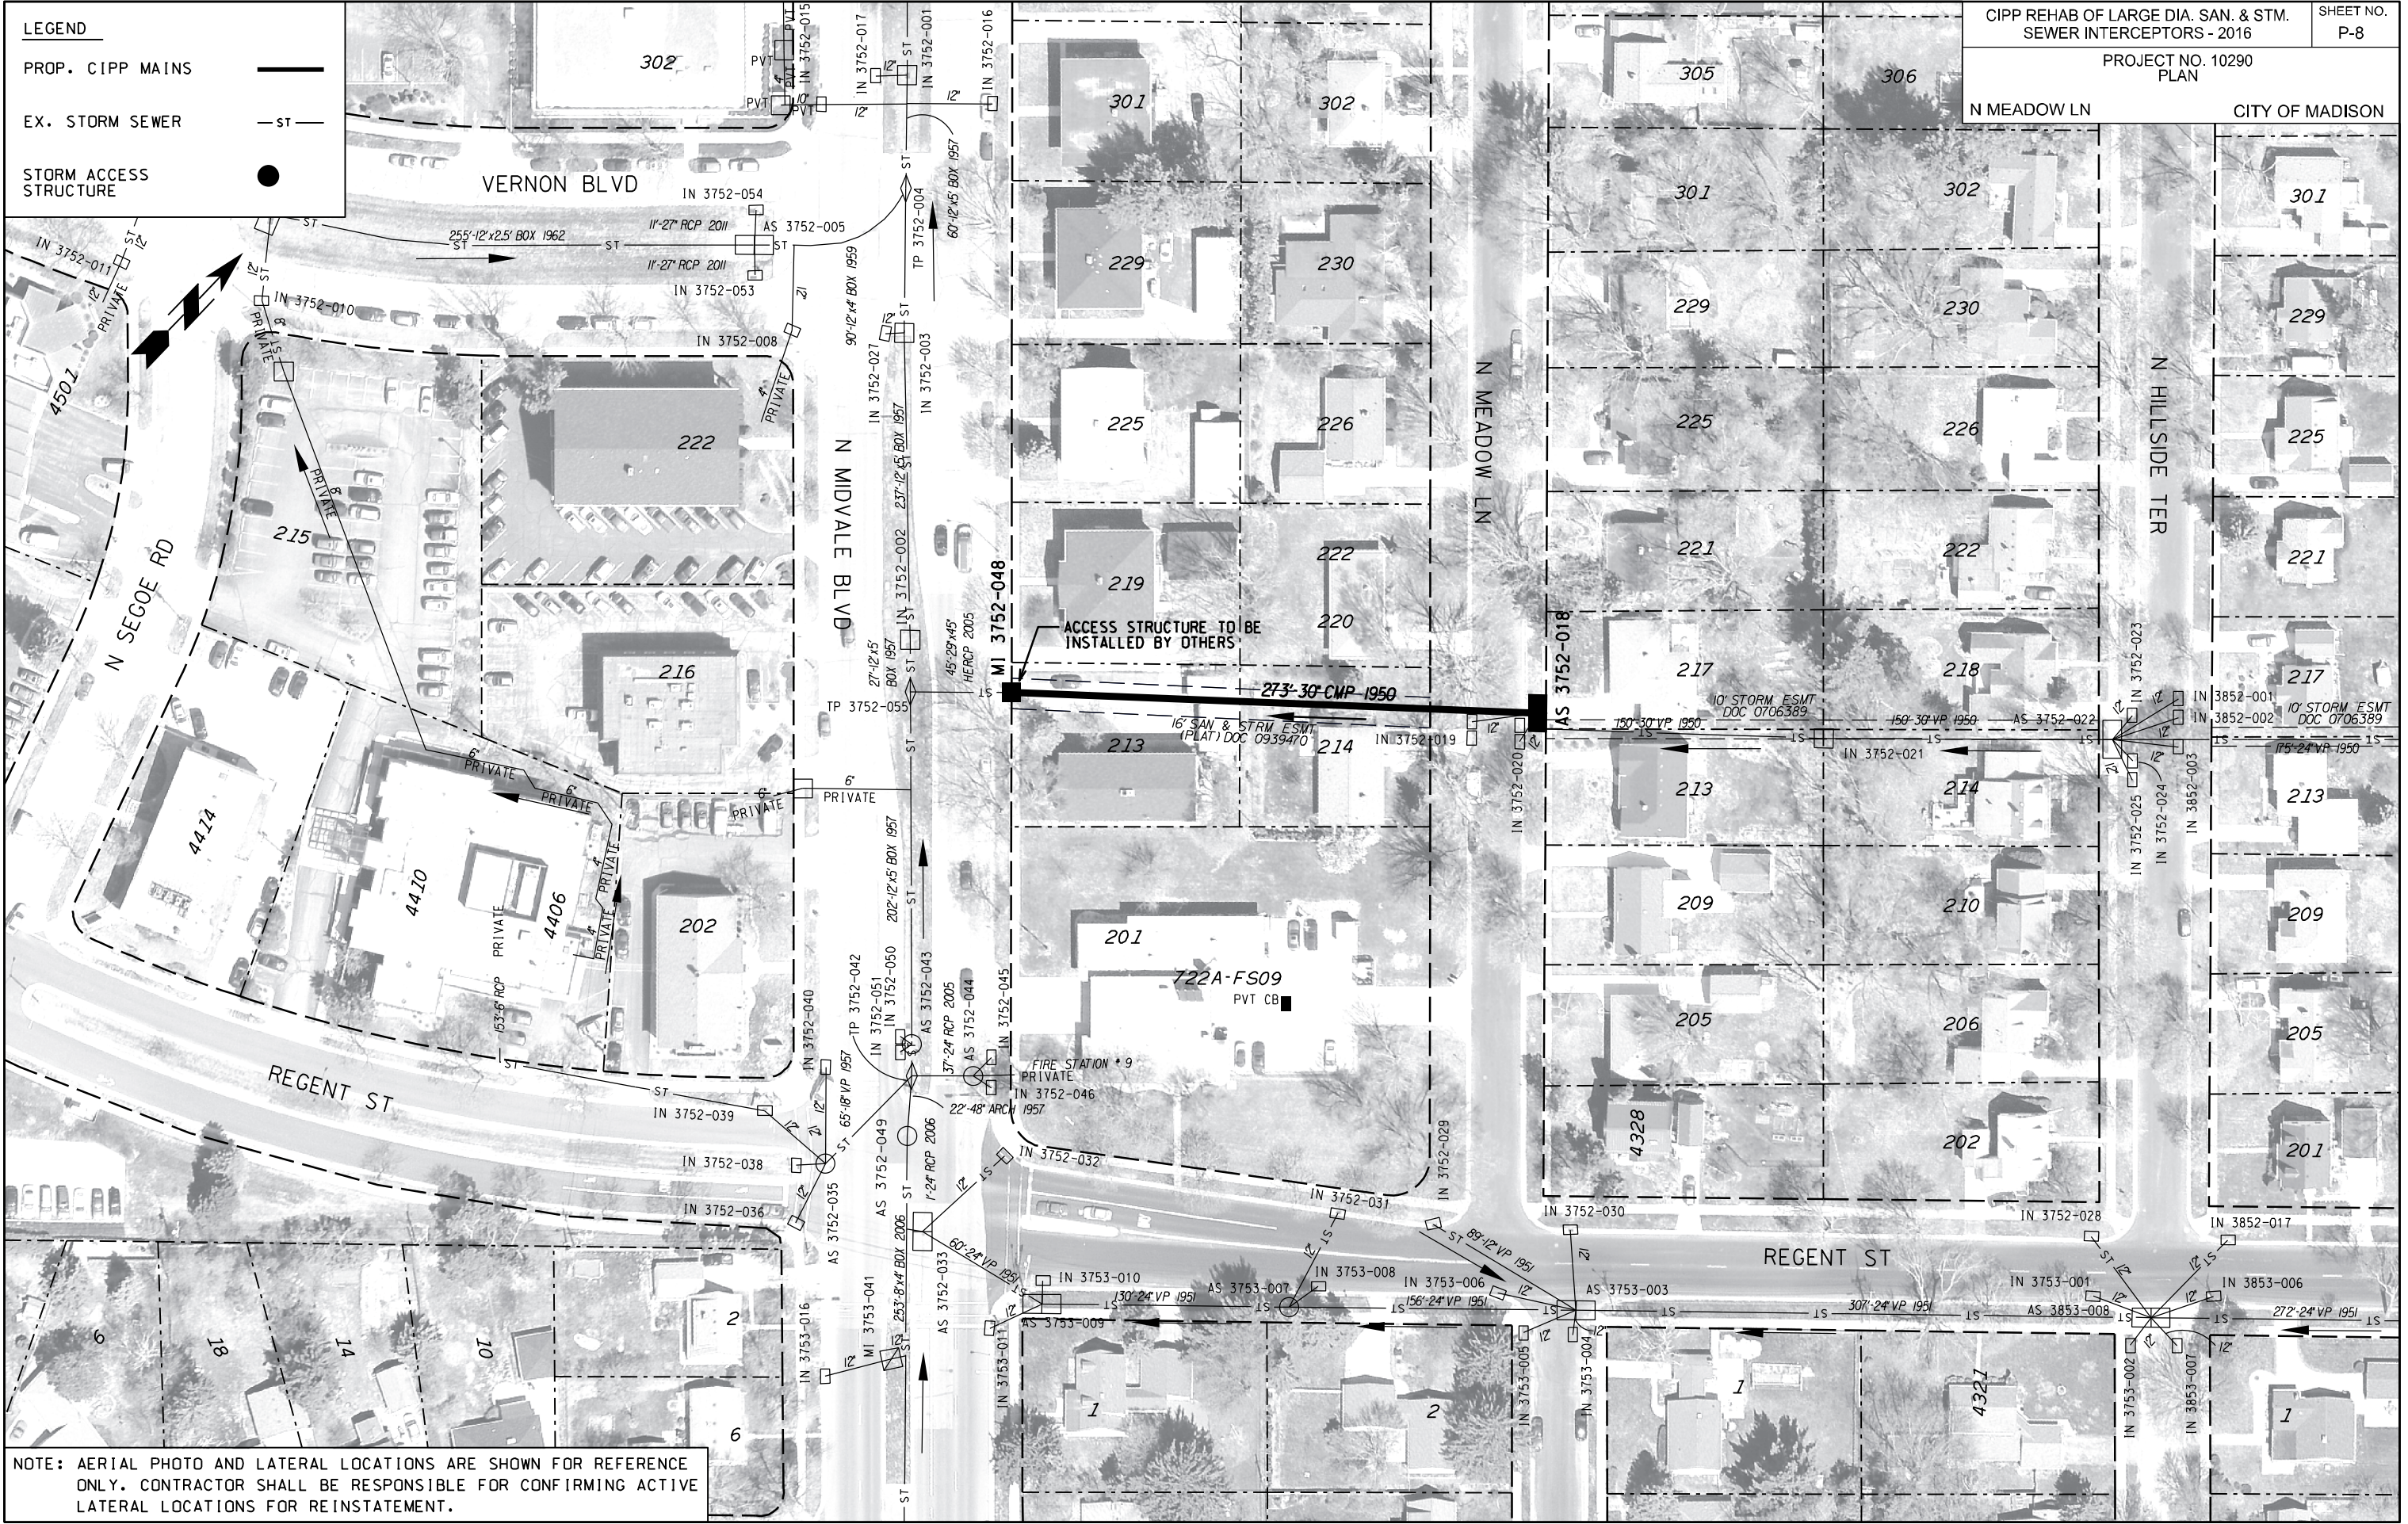

NOTE: AERIAL PHOTO AND LATERAL LOCATIONS ARE SHOWN FOR REFERENCE ONLY. CONTRACTOR SHALL BE RESPONSIBLE FOR CONFIRMING ACTIVE LATERAL LOCATIONS FOR REINSTATEMENT.