

CITY OF MADISON

CITY ENGINEERING DIVISION

DEPARTMENT OF PUBLIC WORKS

PLAN OF PROPOSED IMPROVEMENT




INDEX OF SHEETS

SHEET NO. 1	TITLE
SHEET NO. D1	DETAILED LINING LIMITS
SHEET NO. P1	IOTA CT PLANS
SHEET NO. P2	SHERMAN AVE PLANS
SHEET NO. P3	FORDEM AVE PLANS
SHEET NO. P4	HOFFMAN ST PLANS
SHEET NO. P5-P7	WRIGHT ST PLANS
SHEET NO. P8	OLIN AVE PLANS


CIPP WET LINING REHAB OF SANITARY SEWERS – 2016

CITY PROJECT NO. 10800

CITY CONTRACT NO. 7713

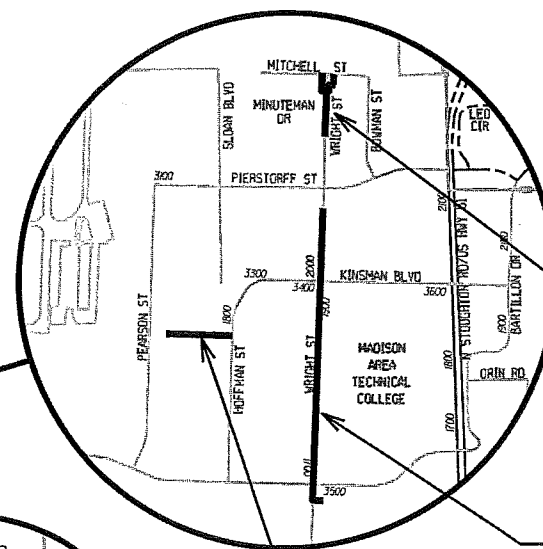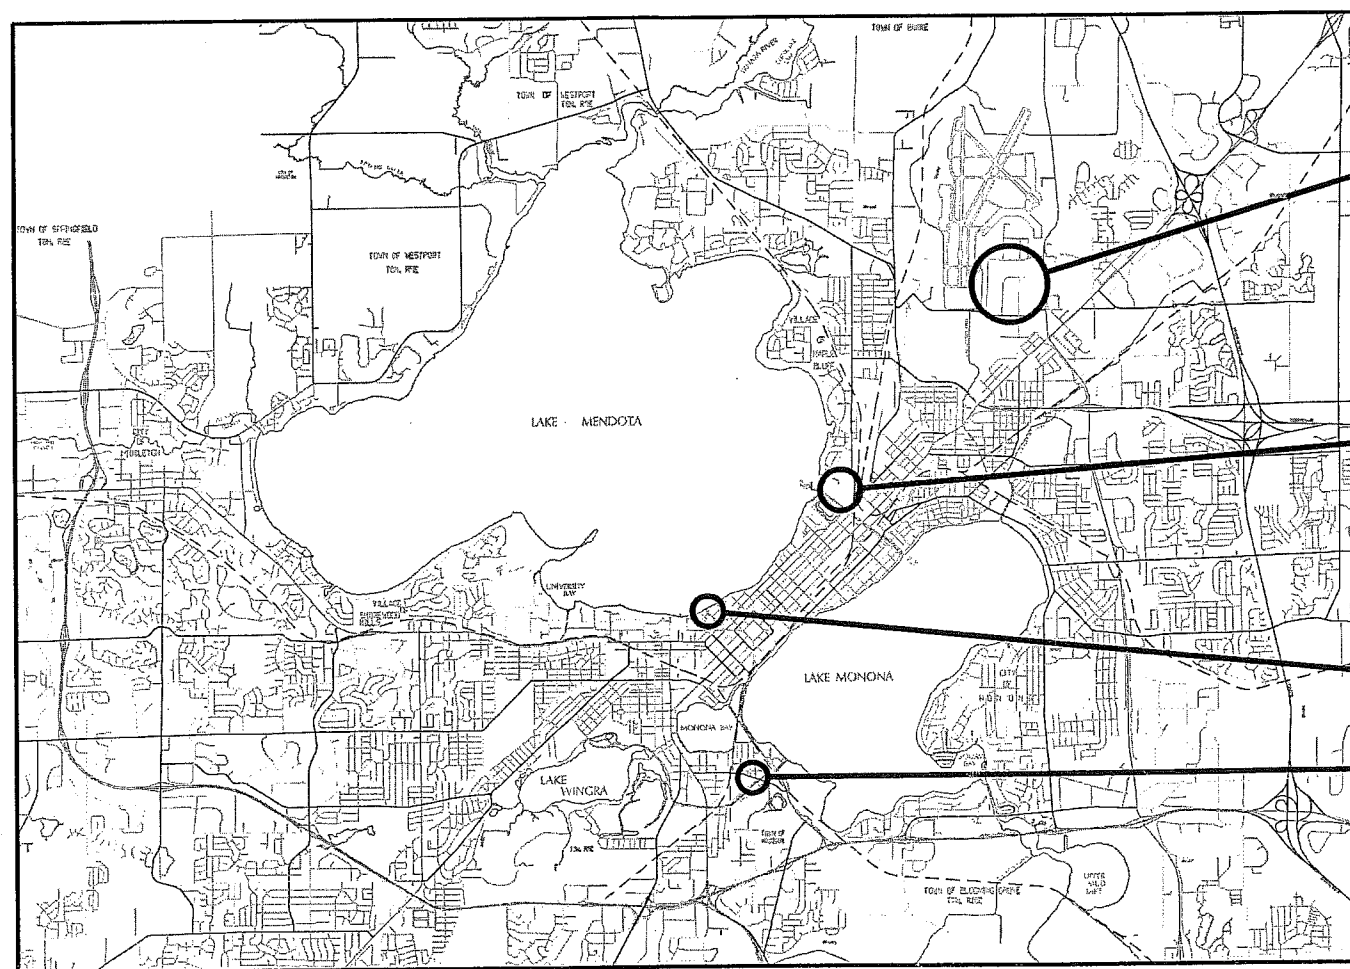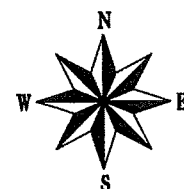


SHEET 7

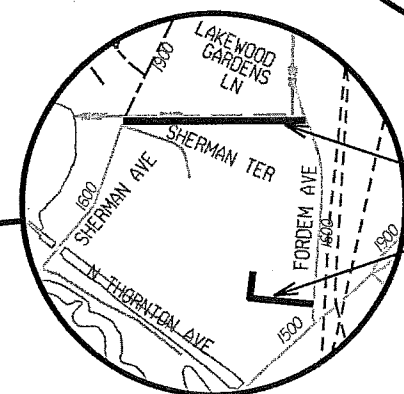


SHEET 2

SHEET 3

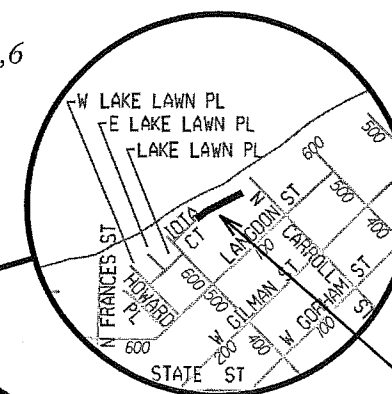

SHEET 1

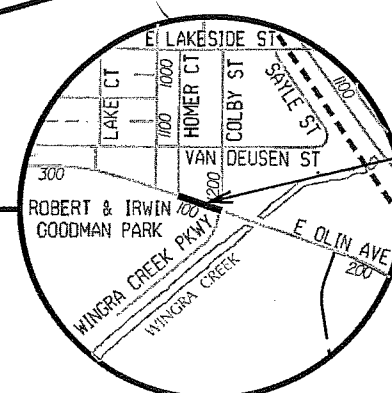

SHEET 8

PUBLIC IMPROVEMENT PROJECT
APPROVED


MARCH 15, 2016

BY THE COMMON COUNCIL
OF MADISON, WISCONSIN

PUBLIC IMPROVEMENT DESIGN
APPROVED BY:

 3/17/16
City Engineer Date

SANITARY SEWER
DESIGNED BY:

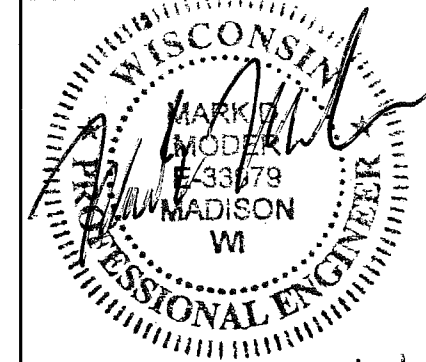

3/9/16

PLOT SCALE: _____

PLOT NAME: _____

REV. DATE: _____

ORIGINATOR: CITY OF MADISON, STREETS DIVISION

CIPP WET LINING REHAB OF SANITARY SEWERS – 2016
DETAILED LINING LIMITS

SANITARY SEWER

STREET	U.S. STRUCT.	D.S. STRUCT.	DIA (IN)	LENGTH (LF)	MATERIAL	LATERALS	SHEET
IOTA CT	SAS 4948-021	SAS 4948-023	8	269	VP	4	1
IOTA CT	SAS 4948-023	SAS 4948-052	8	63	VP	1	1
SHERMAN EASE.	SAS 5441-008	SAS 5441-007	10	138	VP	0	2
SHERMAN EASE.	SAS 5441-007	SAS 5441-006	10	73	VP	0	2
SHERMAN EASE.	SAS 5441-006	SAS 5441-005	10	200	VP	2	2
SHERMAN EASE.	SAS 5441-005	SAS 5441-004	10	96	VP	1	2
SHERMAN EASE.	SAS 5441-004	SAS 5441-003	10	164	VP	1	2
SHERMAN EASE.	SAS 5441-003	SAS 5441-002	10	128	VP	0	2
SHERMAN EASE.	SAS 5441-002	SAS 5441-001	10	152	VP	0	2
SHERMAN EASE.	SAS 5441-001	SAS 5540-005	10	194	VP	0	2
FORDEM AVE	SAS 5442-003	SAS 5442-001	8	115	ABS	0	3
FORDEM AVE	SAS 5442-001	SAS 5442-002	8	193	ABS	0	3
FORDEM AVE	SAS 5442-002	SAS 5441-004	8	132	ABS	0	3
FORDEM AVE	SAS 5441-004	SAS 5441-003	10	140	ABS	1	3
HOFFMAN EASE.	SAS 6029-004	SAS 6129-001	8	305	VP	0	4
HOFFMAN EASE.	SAS 6129-001	SAS 6129-002	8	96	VP	1	4
HOFFMAN EASE.	SAS 6129-002	SAS 6129-003	8	250	VP	0	4
WRIGHT ST	SAS 6130-008	SAS 6130-007	18	260	VP	0	5
WRIGHT ST	SAS 6130-007	SAS 6130-006	18	204	VP	0	5
WRIGHT ST	SAS 6130-006	SAS 6131-007	18	333	VP/PVC	0	5
WRIGHT ST	SAS 6131-005	SAS 6131-007	8	231	VP	0	5
WRIGHT ST	SAS 6231-001	SAS 6131-005	8	180	VP	0	5
WRIGHT ST	SAS 6128-009	SAS 6128-010	12	260	VP	0	6
WRIGHT ST	SAS 6128-010	SAS 6128-011	15	139	VP	0	6
WRIGHT ST	SAS 6128-011	SAS 6129-006	15	224	VP	0	6
WRIGHT ST	SAS 6129-006	SAS 6129-007	18	305	VP	0	6
WRIGHT ST	SAS 6129-007	SAS 6129-008	18	261	VP	0	6
WRIGHT ST	SAS 6129-008	SAS 6129-010	18	138	VP	0	6
WRIGHT ST	SAS 6129-010	SAS 6130-009	18	224	VP	0	6
WRIGHT ST	SAS 6130-009	SAS 6130-008	18	305	VP	0	6
WRIGHT ST	SAS 6226-011	SAS 6126-002	8	233	VP	0	7
WRIGHT ST	SAS 6126-002	SAS 6127-001	8	77	VP	0	7
WRIGHT ST	SAS 6127-001	SAS 6227-005	8	65	VP	0	7
WRIGHT ST	SAS 6226-008	SAS 6226-002	8	98	VP	0	7
WRIGHT ST	SAS 6226-003	SAS 6226-002	8	25	VP	0	7
WRIGHT ST	SAS 6226-002	SAS 6226-001	8	65	VP	0	7
WRIGHT ST	SAS 6226-001	SAS 6227-006	8	110	VP	0	7
WRIGHT ST	SAS 6227-006	SAS 6227-005	8	130	VP	0	7
WRIGHT ST	SAS 6227-005	SAS 6227-004	8	200	VP	0	7
WRIGHT ST	SAS 6227-004	SAS 6227-003	8	260	VP	1	7
OLIN AVE	SAS 5058-015	SAS 5058-017	8	300	VP	1	8
OLIN AVE	SAS 5058-017	SAS 5158-015	8	41	VP	0	8

●

LAKE MENDOTA



ORIGINATOR: CITY OF MADISON - ENGINEERING

O

NOTE: AERIAL PHOTO AND LATERAL LOCATIONS ARE SHOWN FOR REFERENCE ONLY. CONTRACTOR SHALL BE RESPONSIBLE FOR CONFIRMING ACTIVE LATERAL LOCATIONS FOR REINSTATEMENT.

NOT TO SCALE

TOWN OF MADISON
CITY OF MADISON

LAKE MENDOTA

SHERMAN TER

PUBLIC SAN ESMT
BY PRESCRIPTION-NO RECORDED
EASEMENT OF RECORD FOUND


10' SAN ESMT DOC 1130858
PRIVATE STORM ESMT TO
SHERMAN TERRACE INC

245-12 C1 1946

FORDEM AVE
245-12th CL 104C

FILE NAME: M:\DESIGN\Projects\Engineering Ops\2015-2016 CIPP\Survey\Drawings\10800-CIPP Plan.dgn

DATE: 10/7/2015

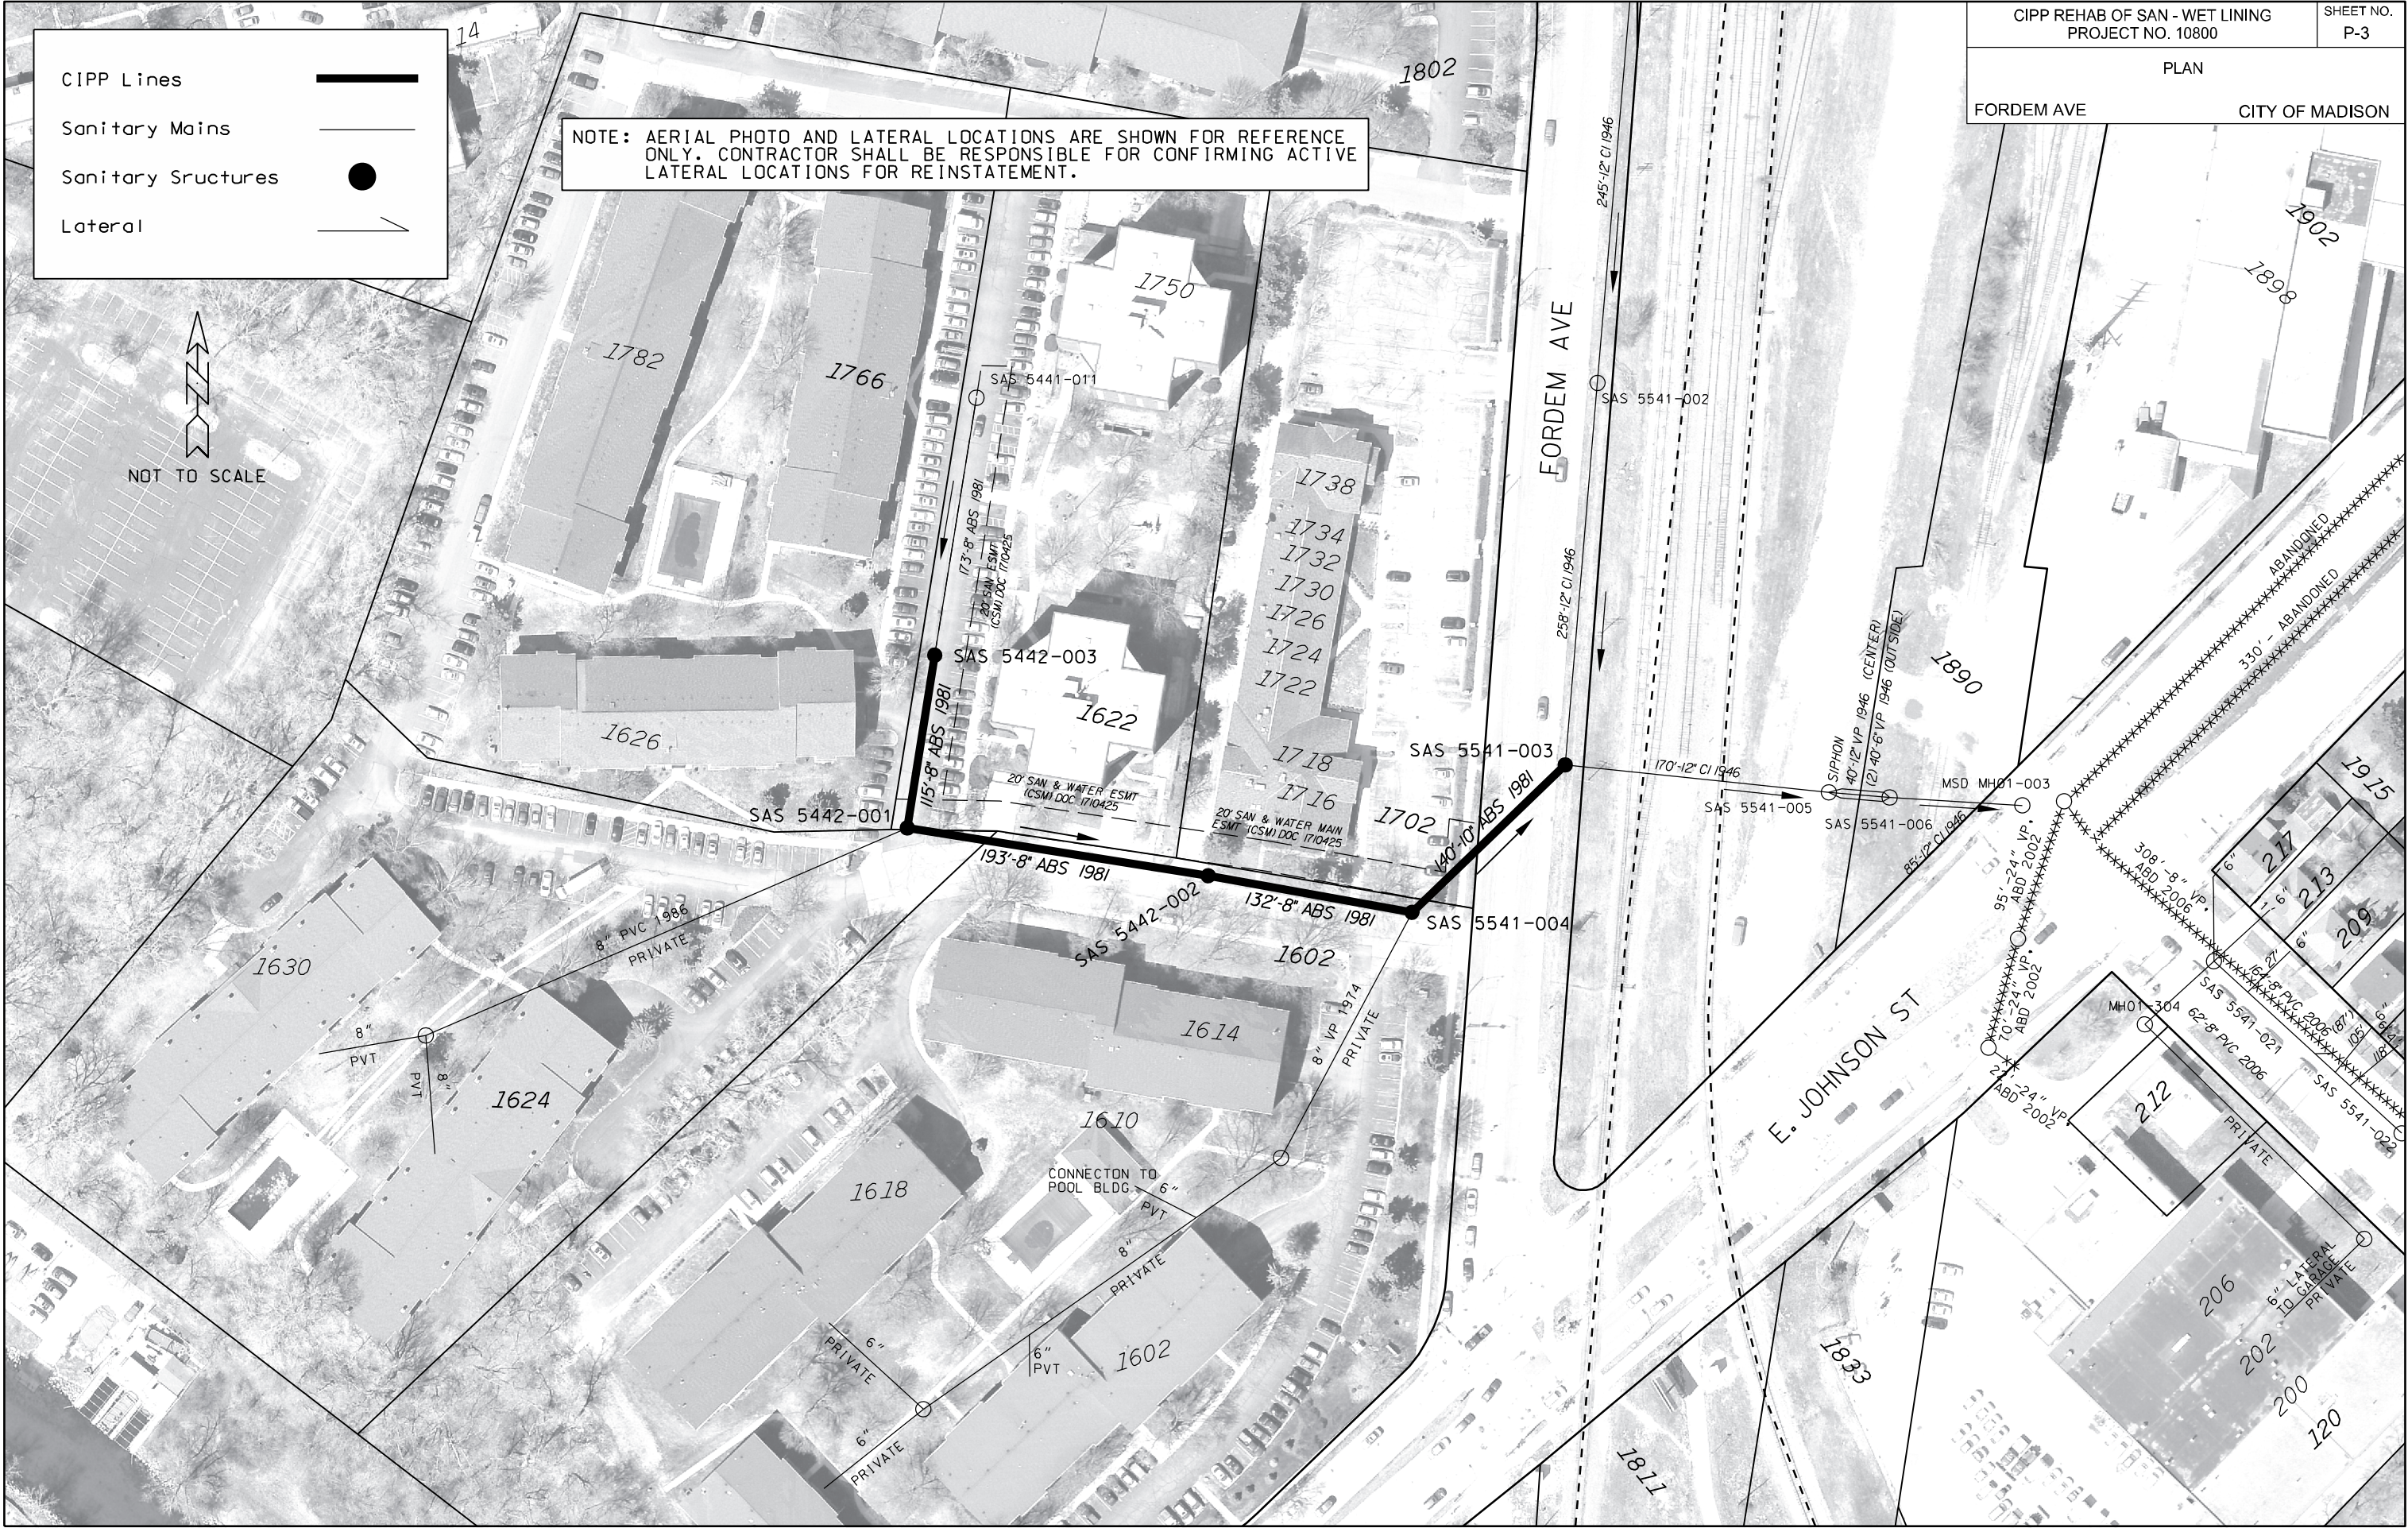


ORIGINATOR: CITY OF MADISON - ENGINEERING

REV. DATE: _____

PLOT NAME: _____

PLOT SCALE: _____

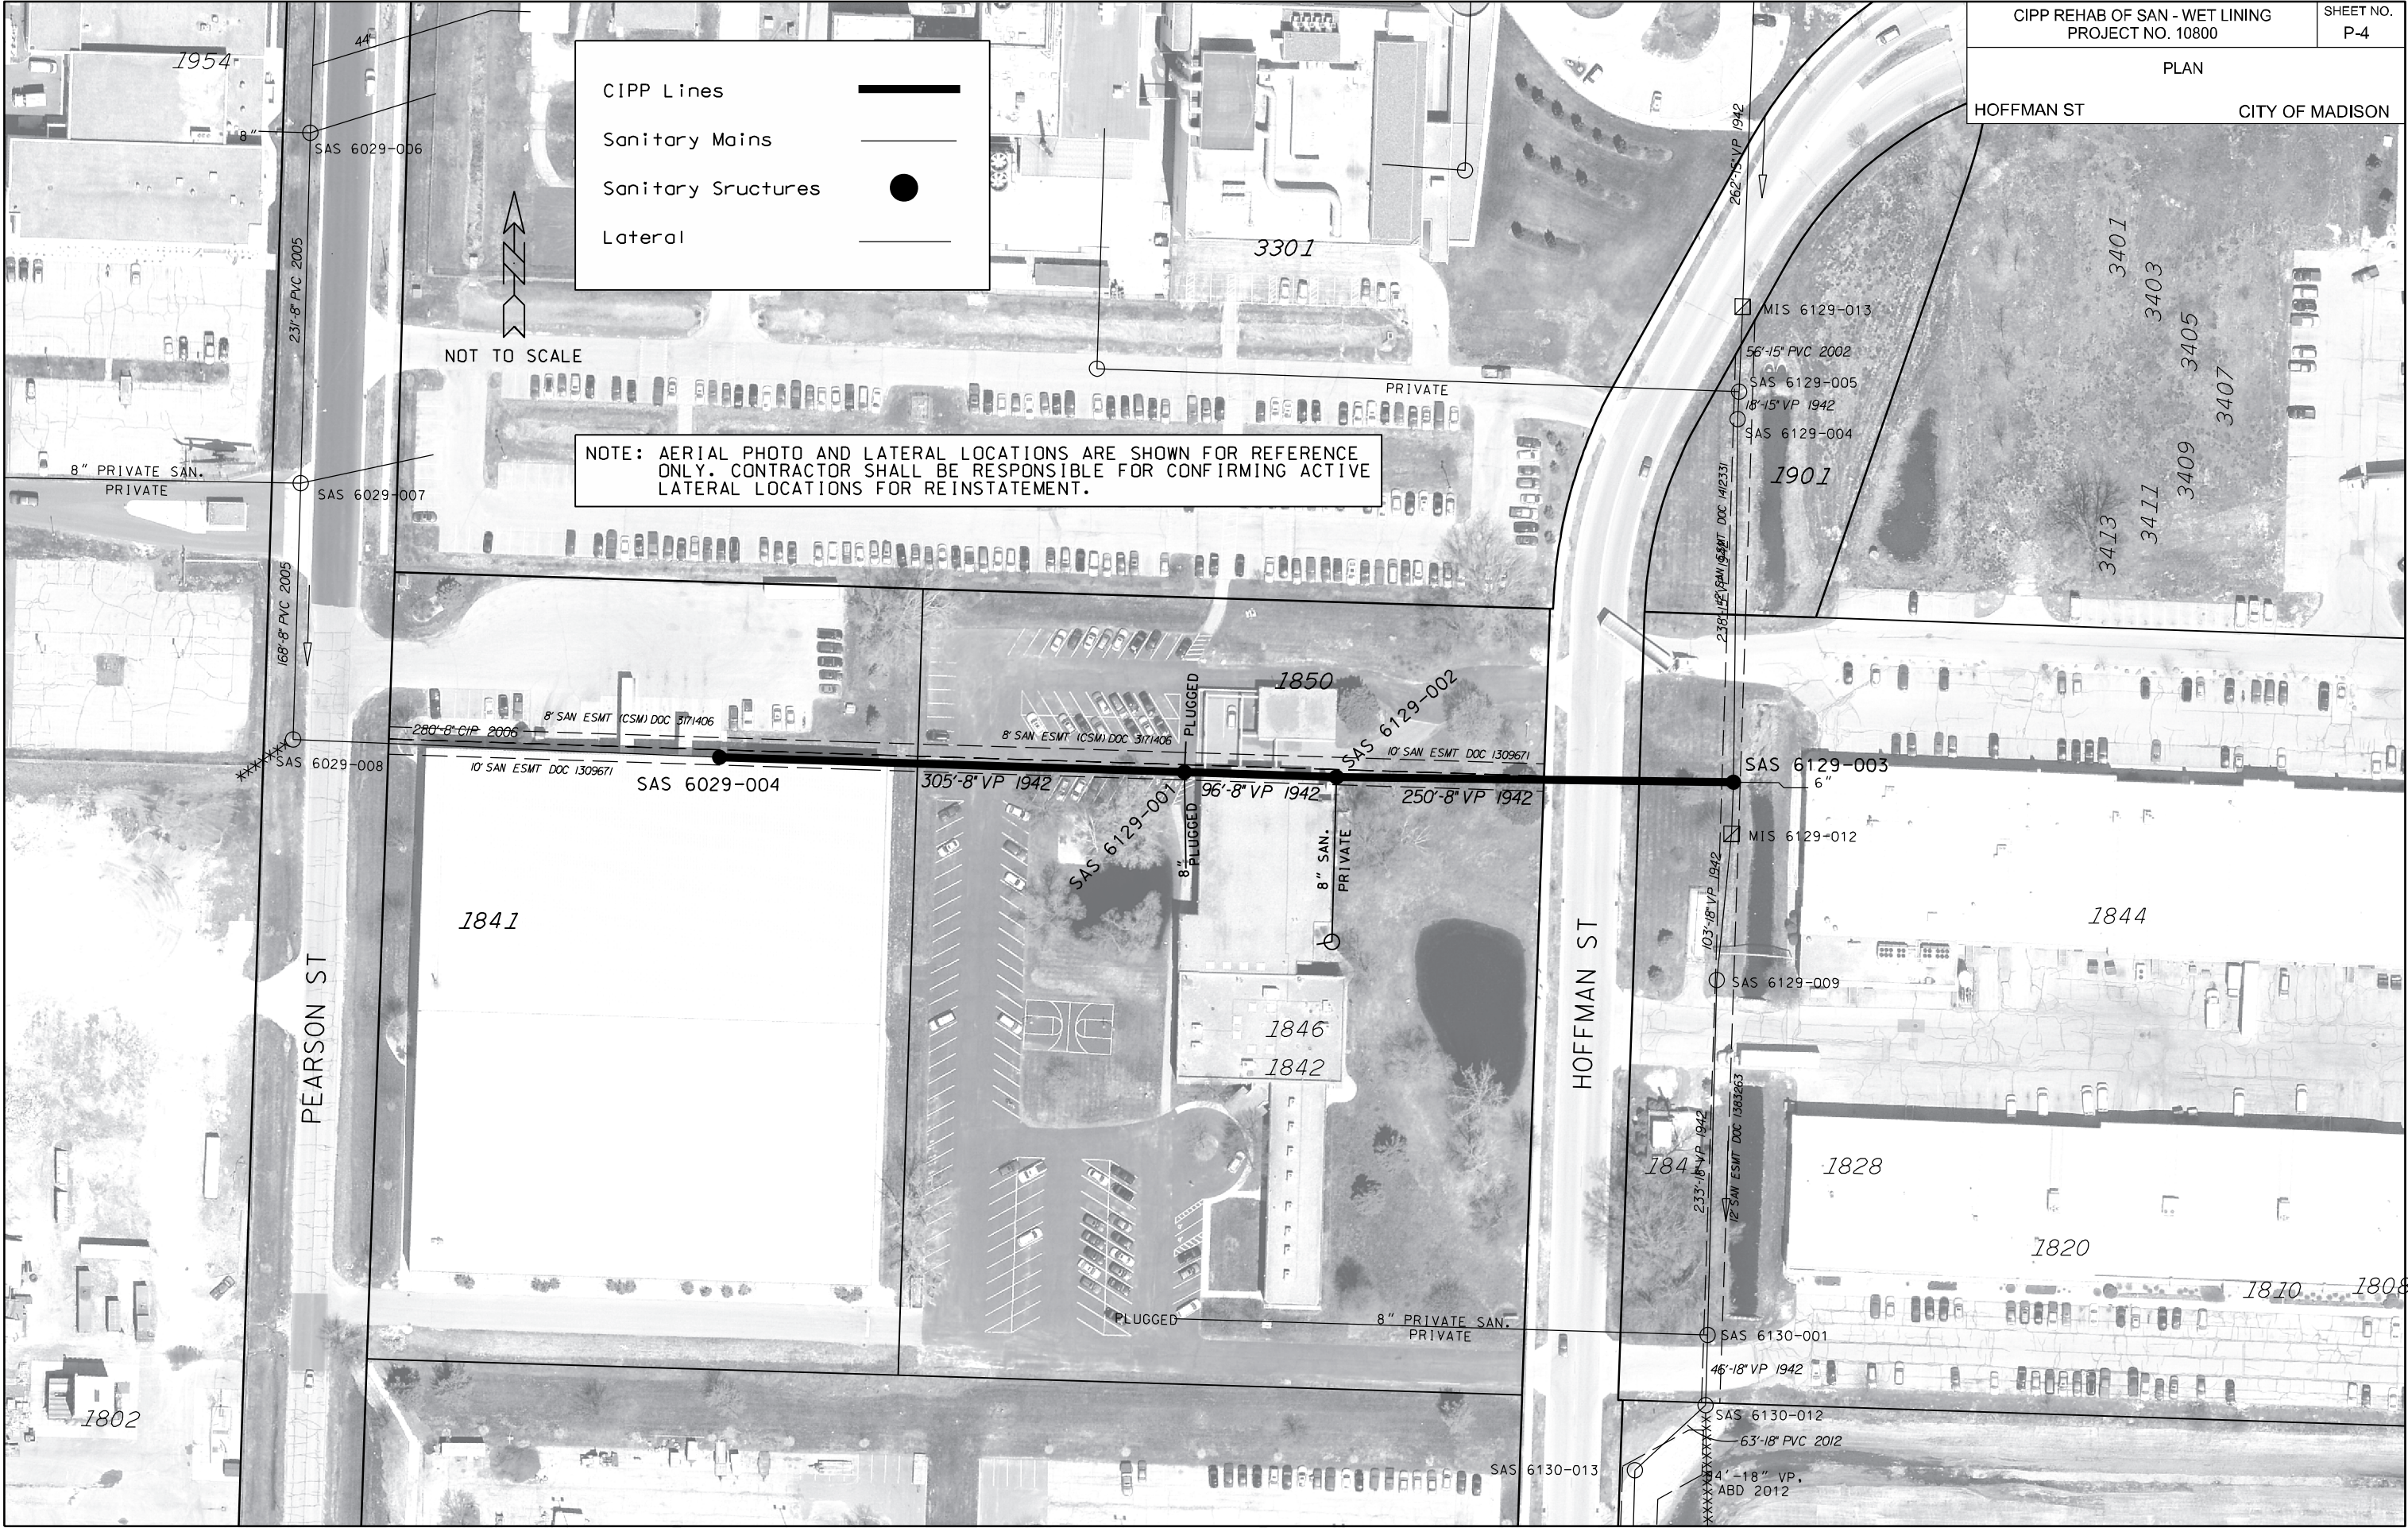



NOTE: AERIAL PHOTO AND LATERAL LOCATIONS ARE SHOWN FOR REFERENCE ONLY. CONTRACTOR SHALL BE RESPONSIBLE FOR CONFIRMING ACTIVE LATERAL LOCATIONS FOR REINSTATEMENT.


CIPP Lines

Sanitary Mains


Sanitary Structures


Lateral

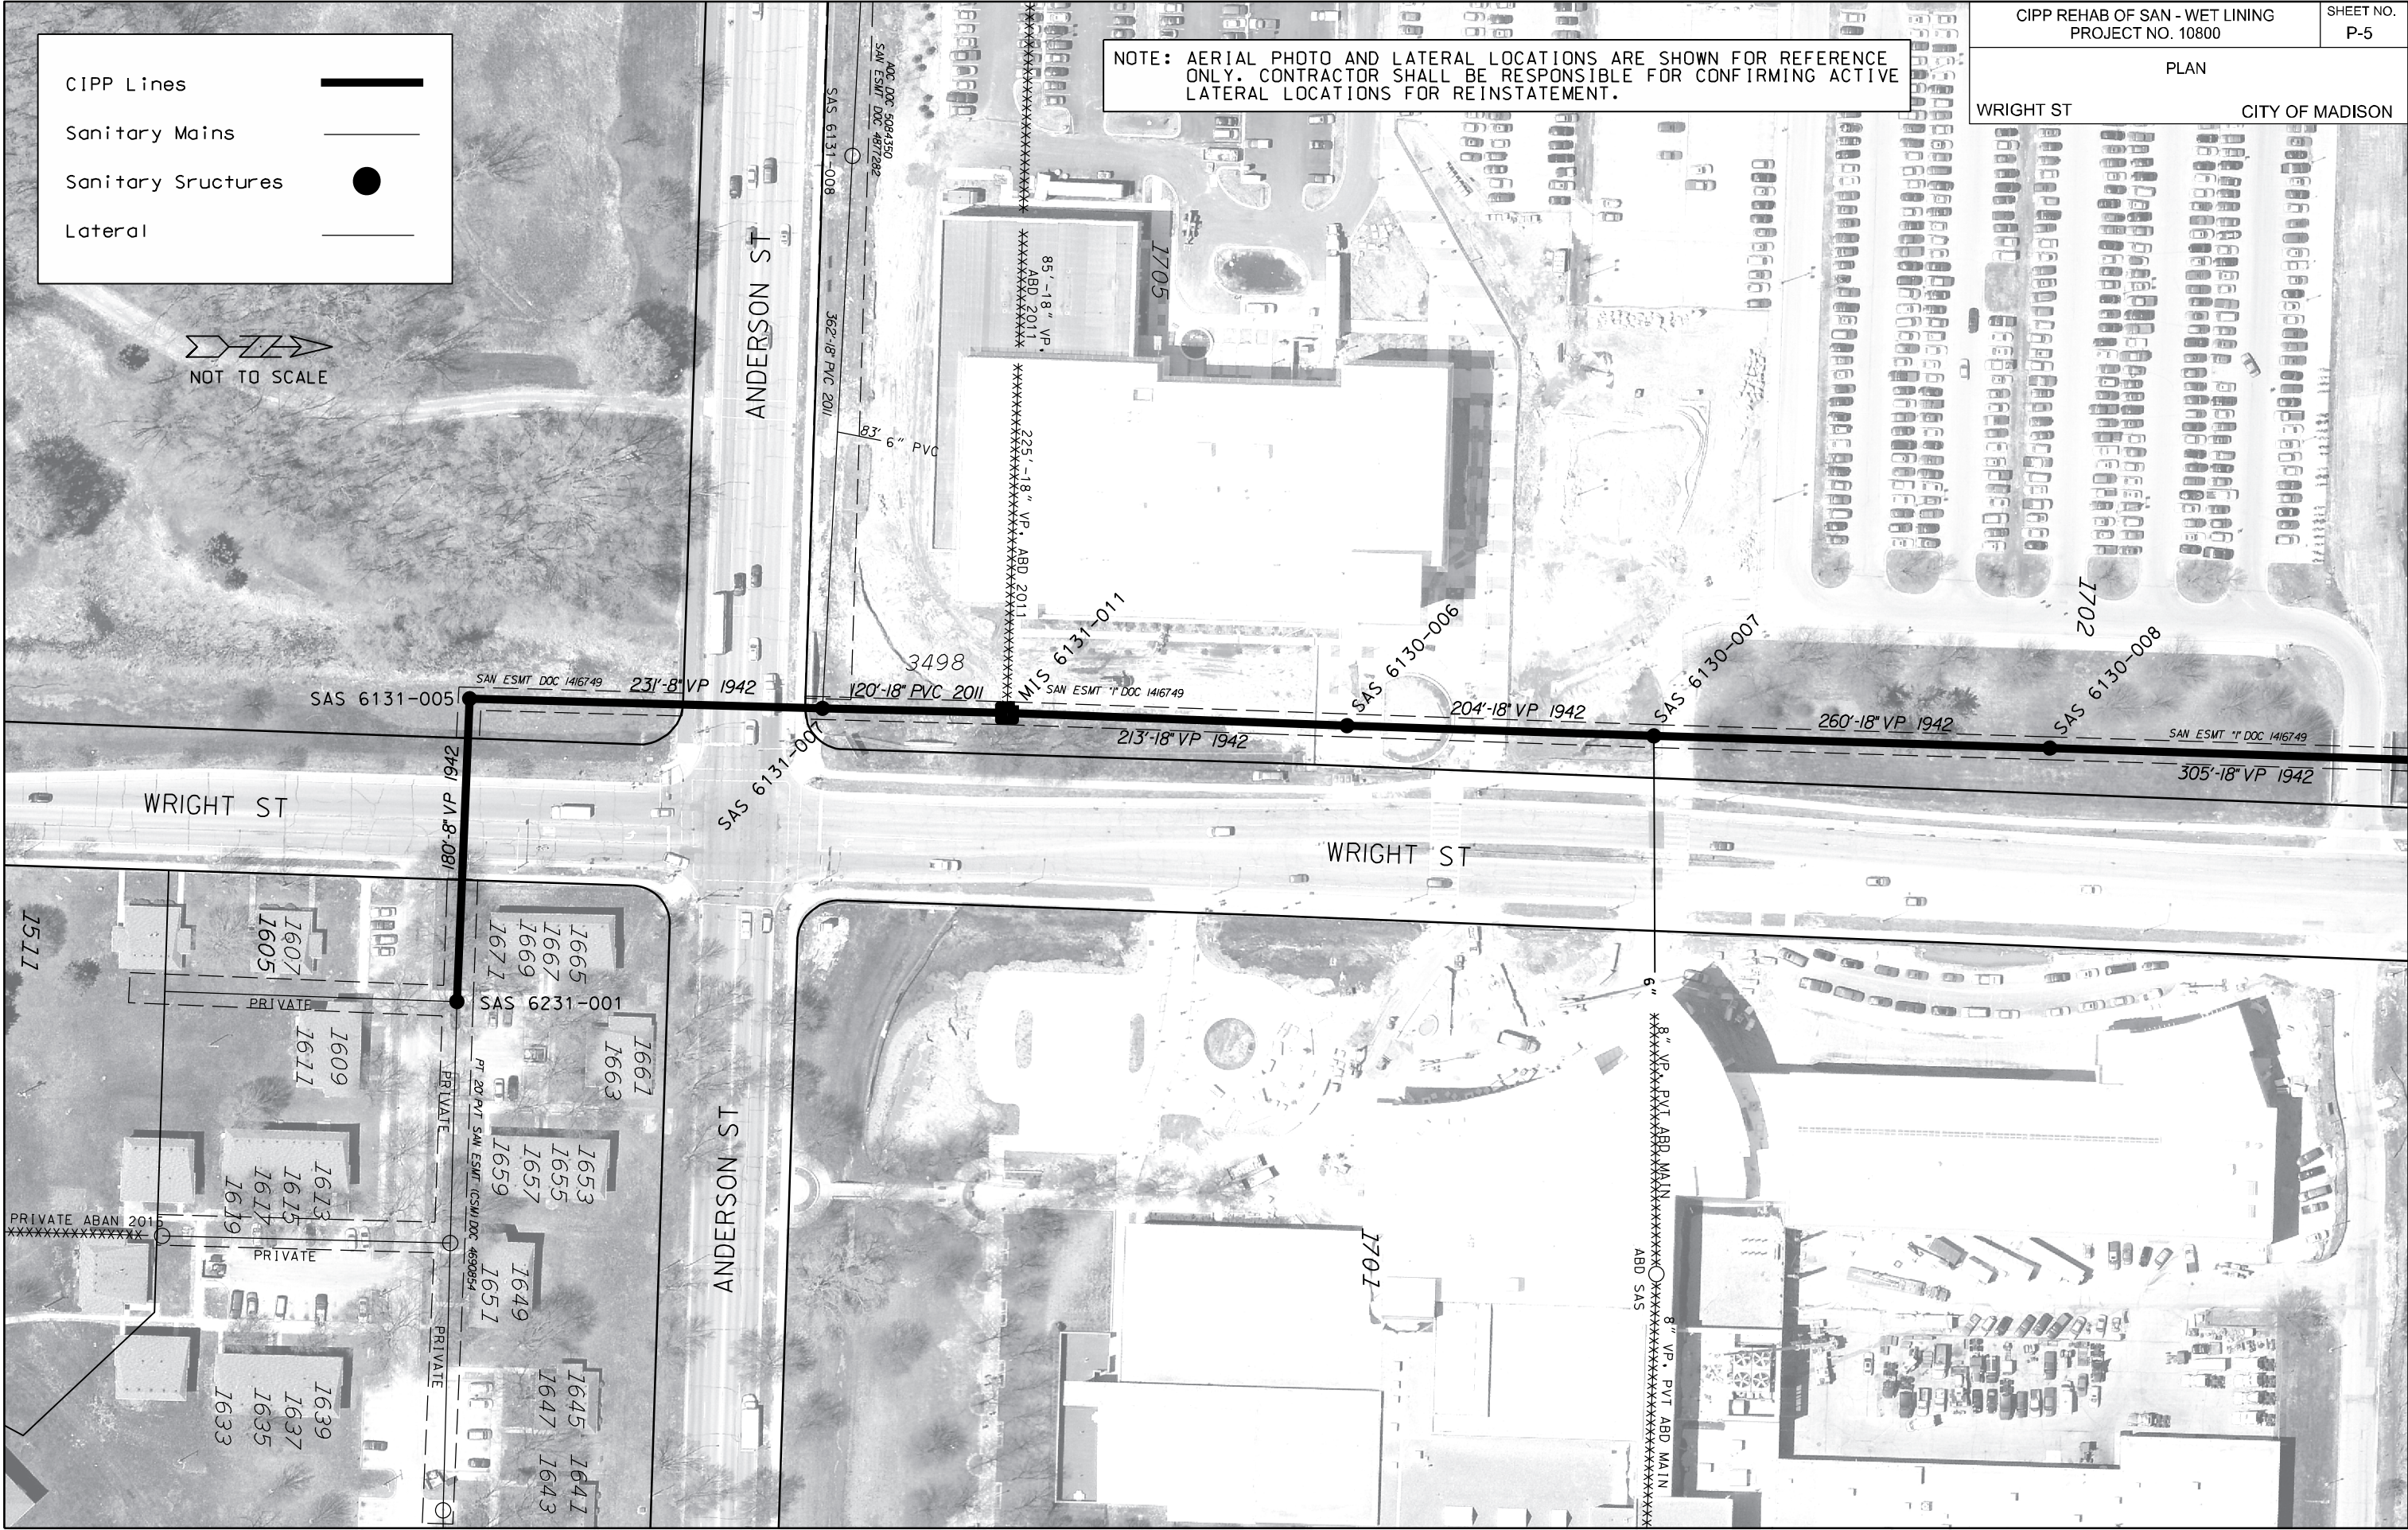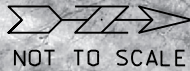

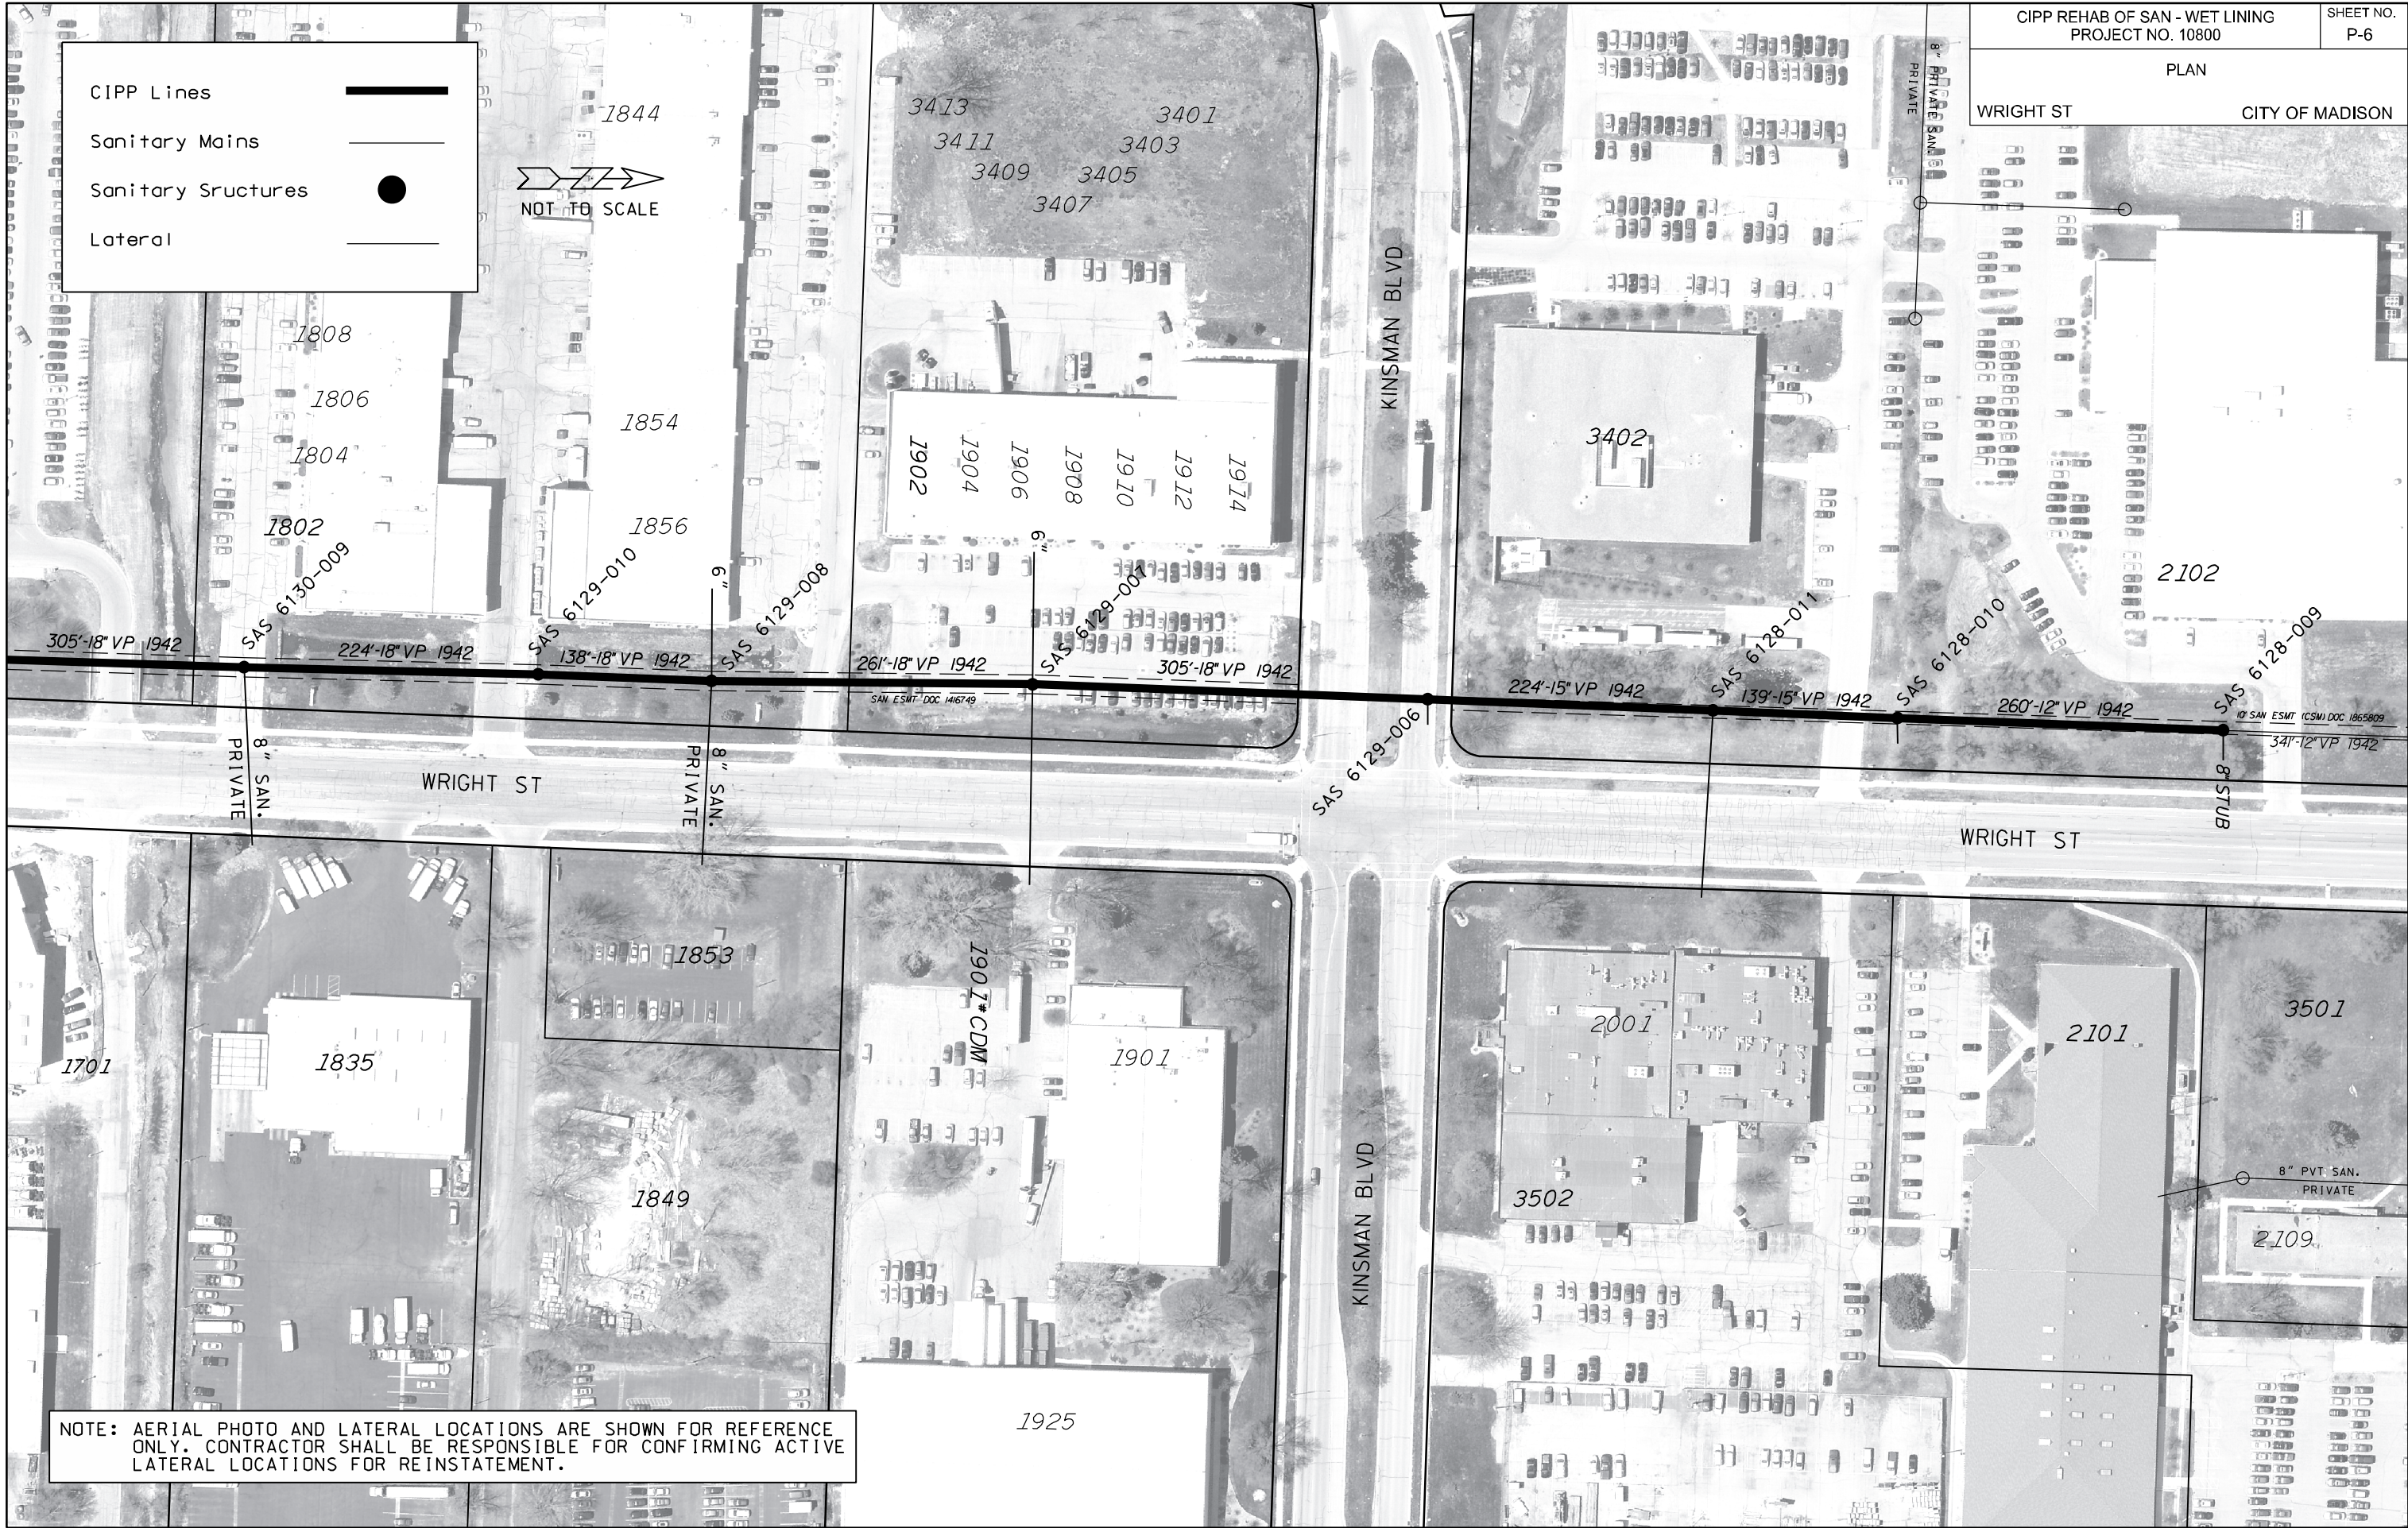

CIPP Lines
Sanitary Mains
Sanitary Structures
Lateral

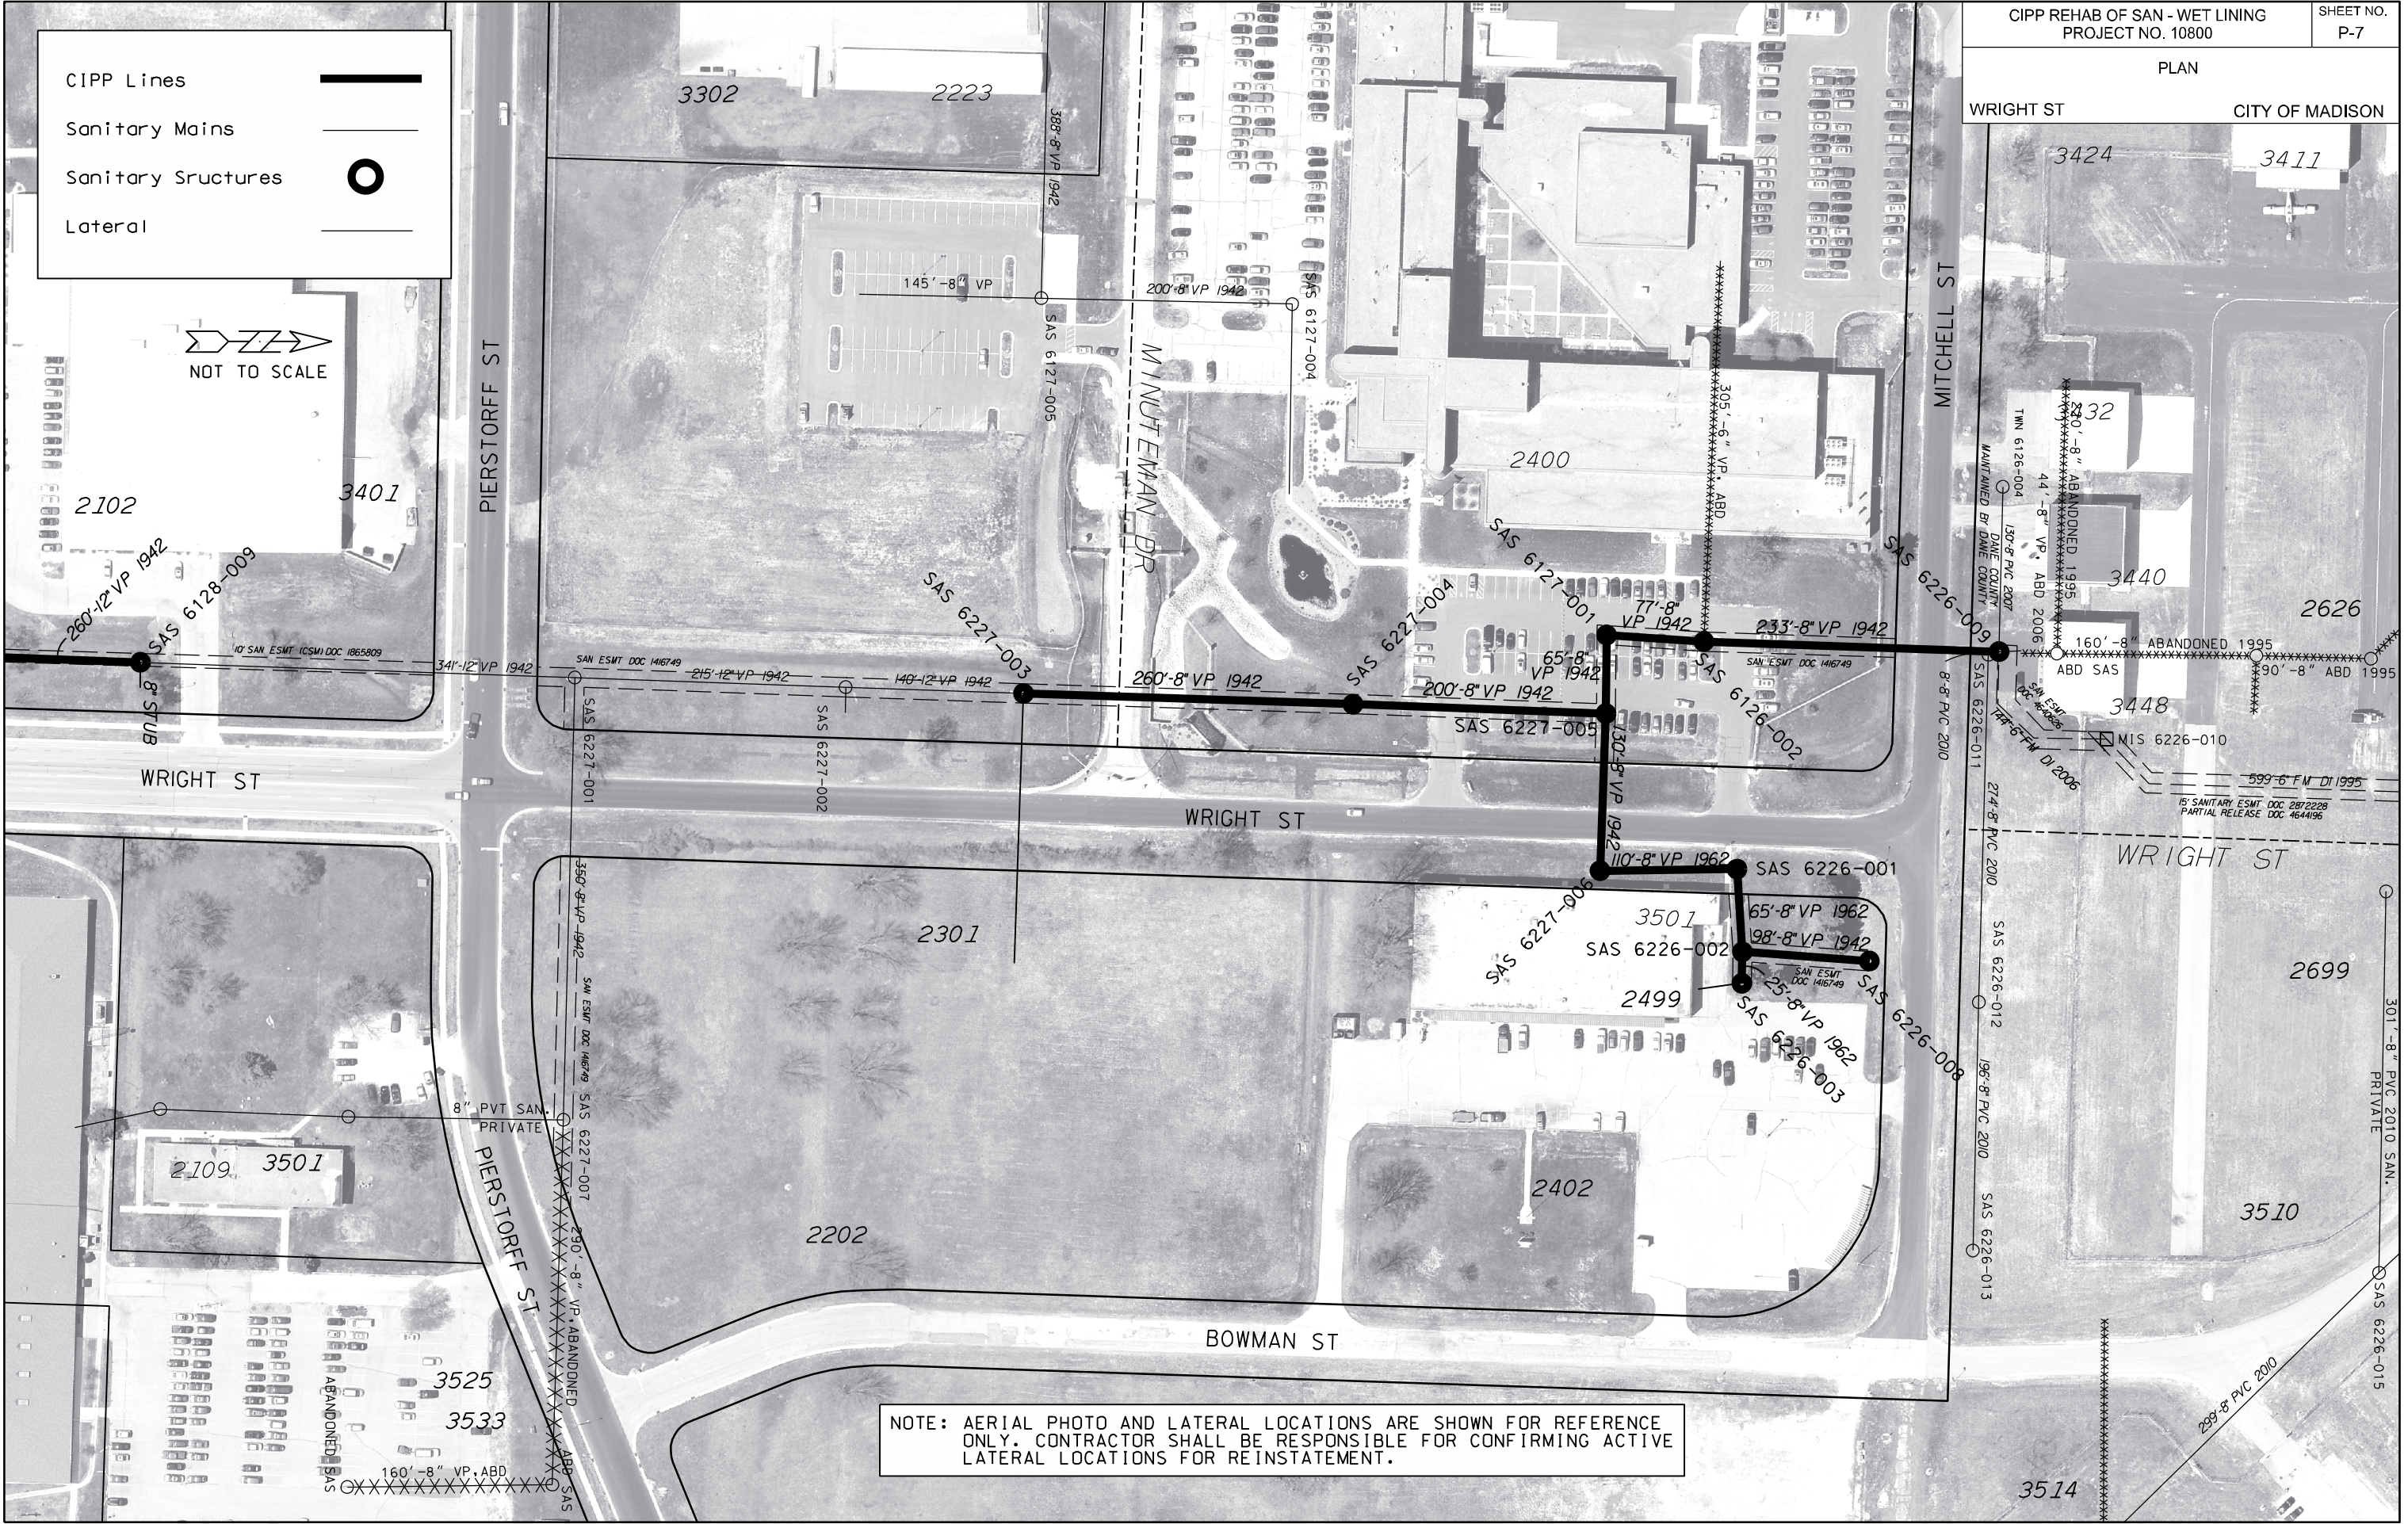

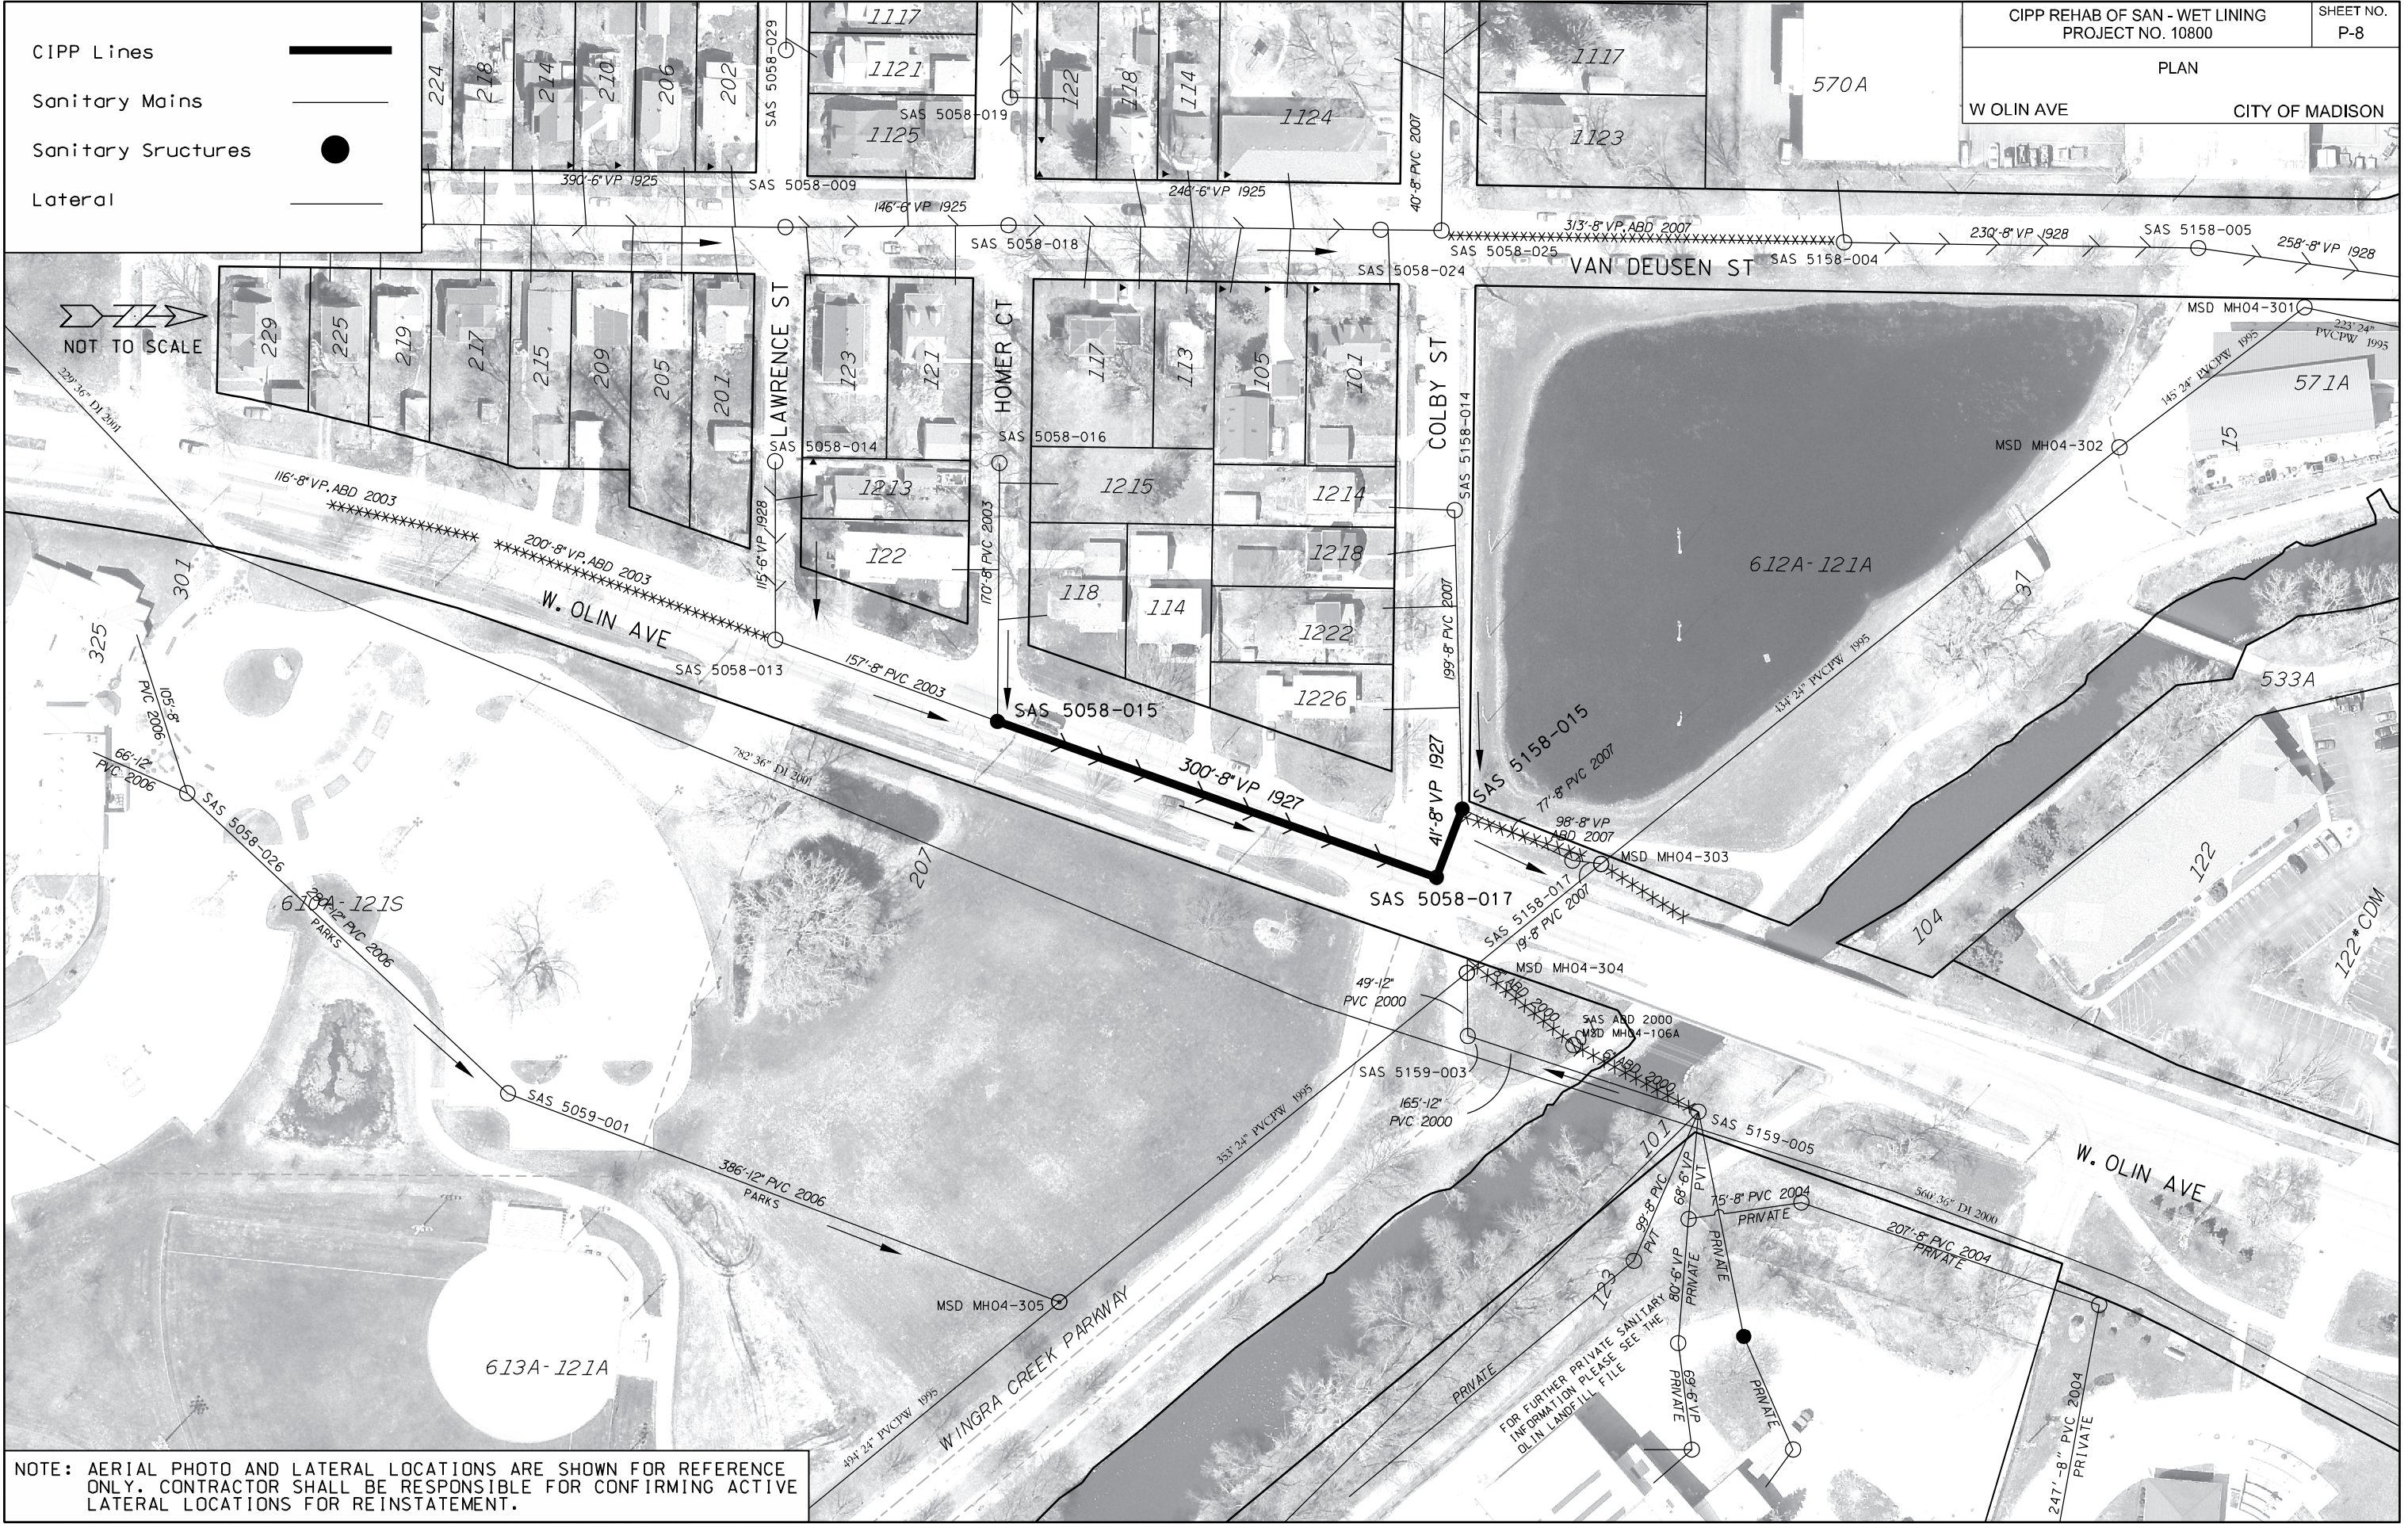

NOTE: AERIAL PHOTO AND LATERAL LOCATIONS ARE SHOWN FOR REFERENCE ONLY. CONTRACTOR SHALL BE RESPONSIBLE FOR CONFIRMING ACTIVE LATERAL LOCATIONS FOR REINSTATEMENT.