


GENERAL LEGEND

--- LIMIT OF WORK

DL DOCK LINE

FOR ELECTRICAL SYMBOLS, SEE E1-00

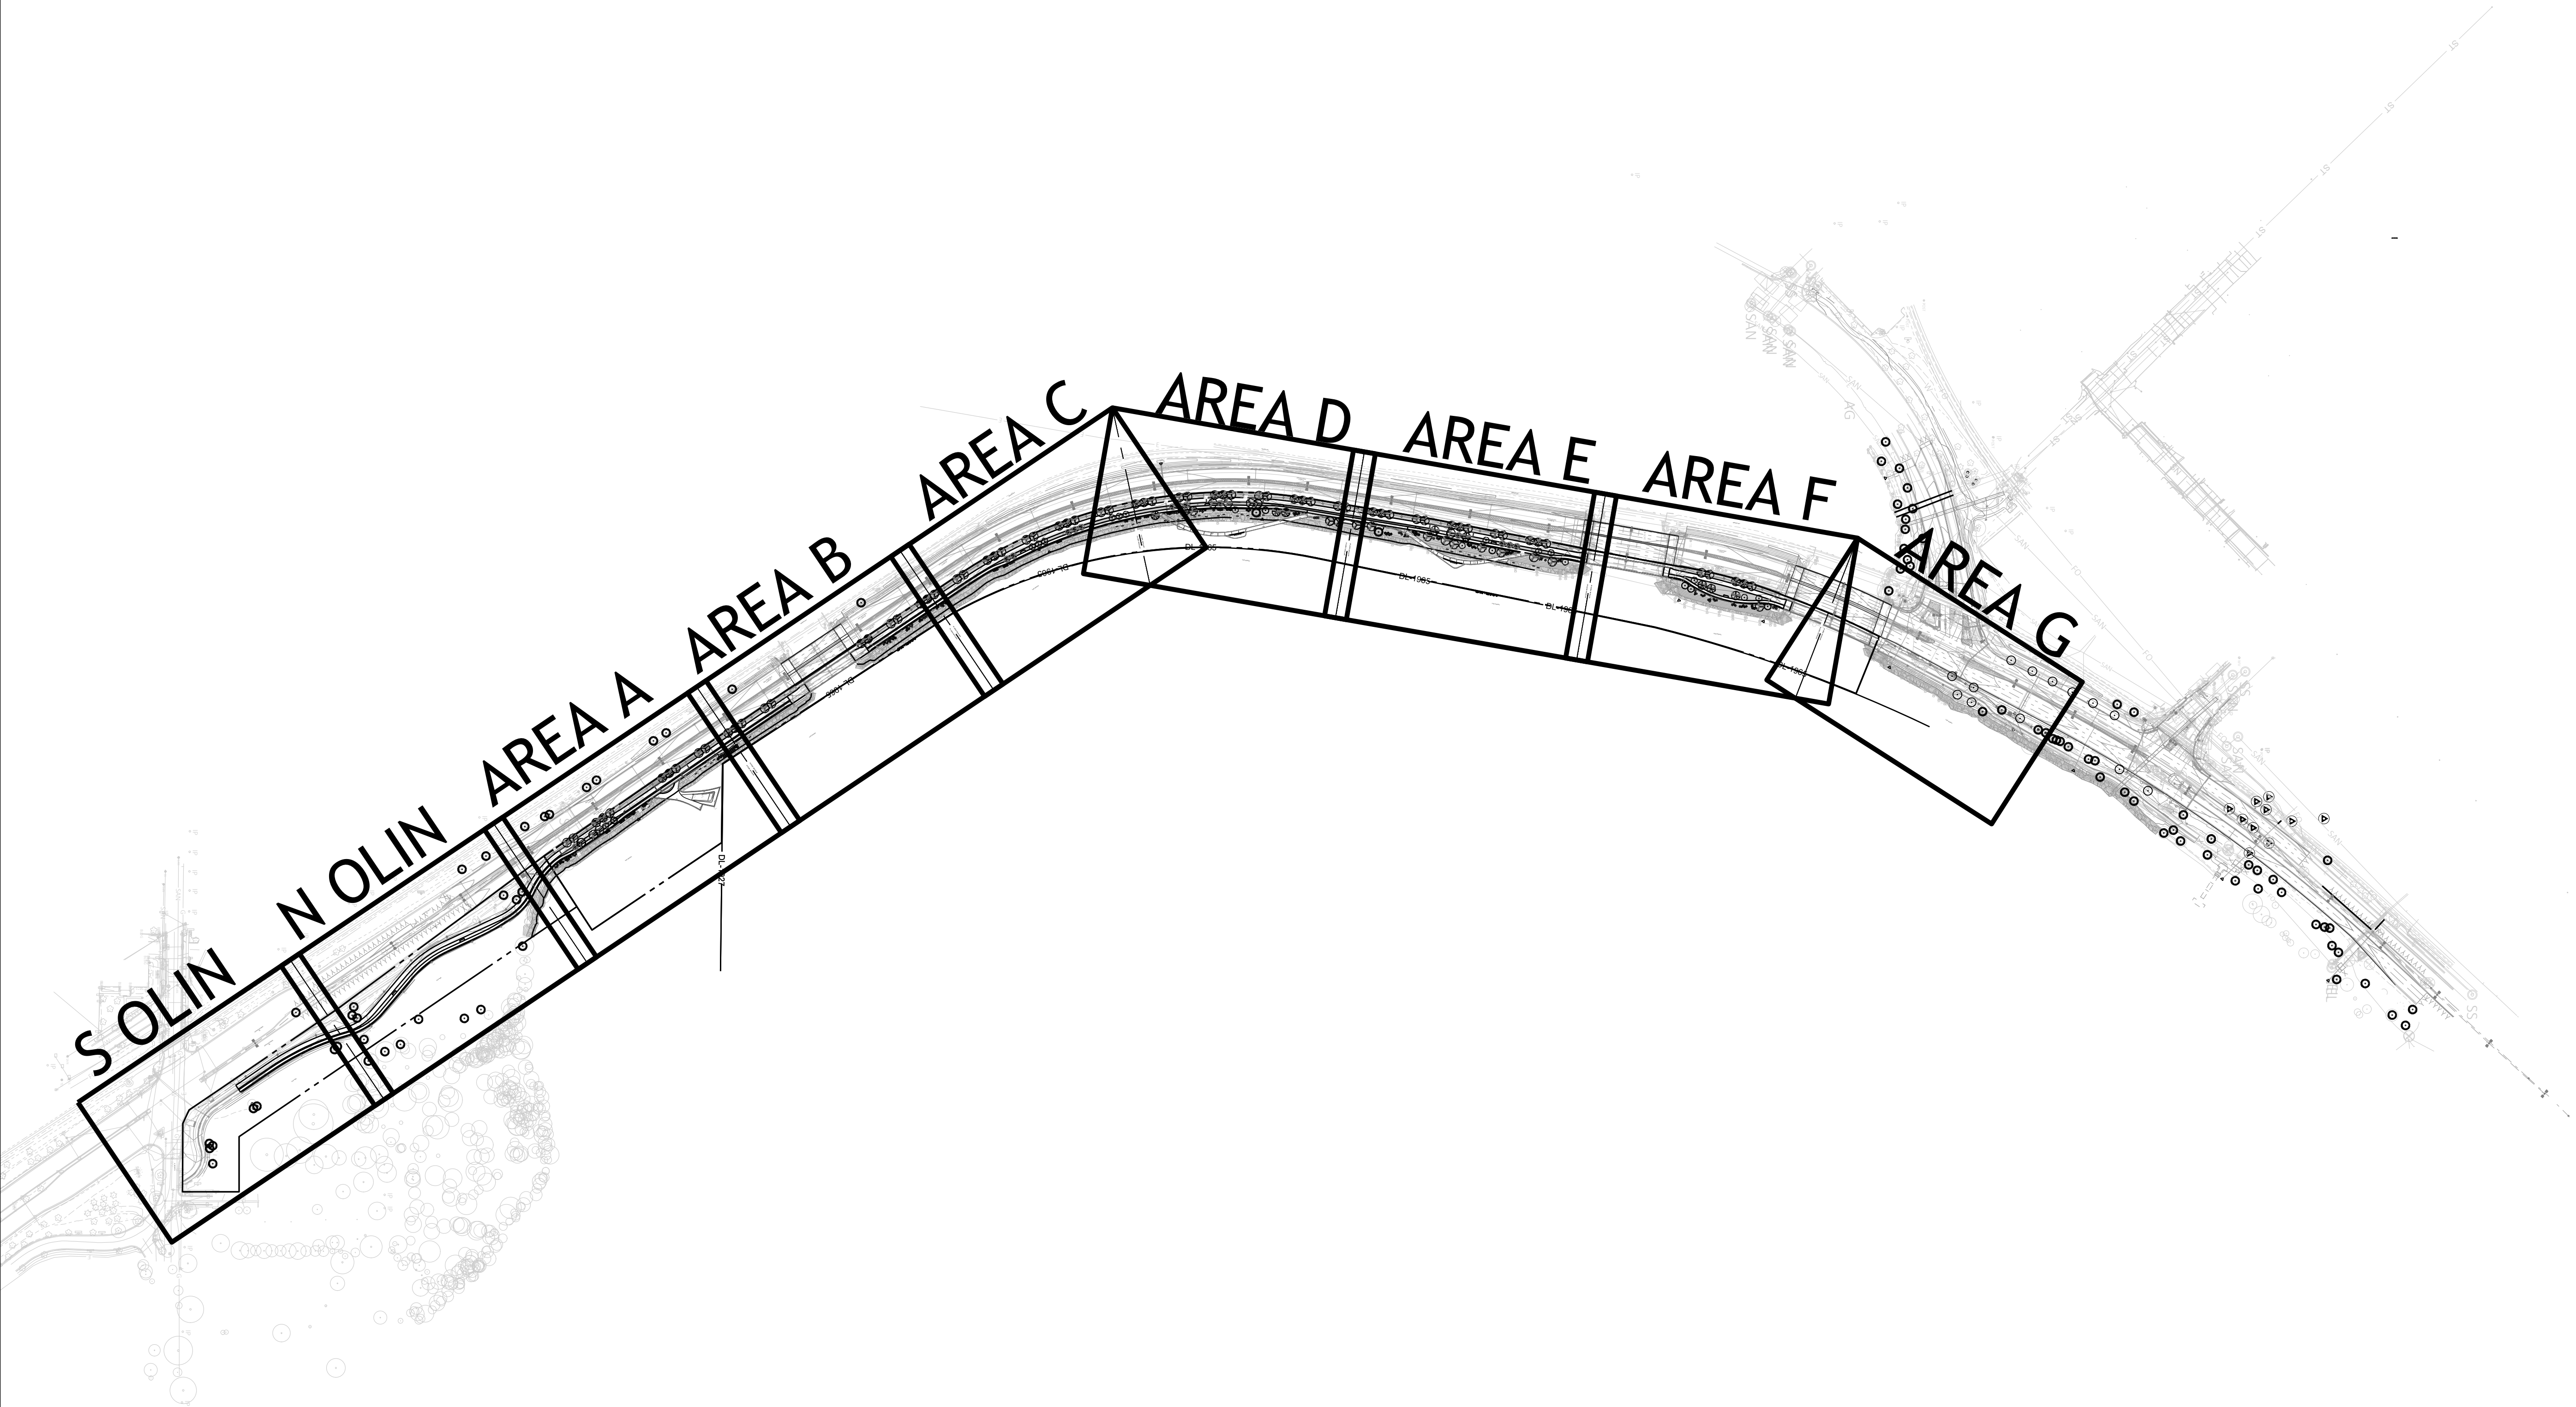

Project Title and Client

MADISON PARKS

CITY OF MADISON, WI

Sasaki Project No: 48026.00

Drawn By: CZ,FS,PO,ZT

Checked By: SW,ZC

Approved By: AC

Issue Date: 07.31.2025

Seal

NOT FOR CONSTRUCTION

No.

Description

Date

1

SCHEMATIC DESIGN

10/31/2024

2

50% DESIGN DEVELOPMENT

04/30/2025

3

100% DESIGN DEVELOPMENT

07/31/2025

Drawing No.

L5-00

Plot Date: 7/31/2025

File: L5-00_PLANTING PLAN.dwg


Drawing Title:

PLANTING INDEX PLAN

Sheet:

20

109

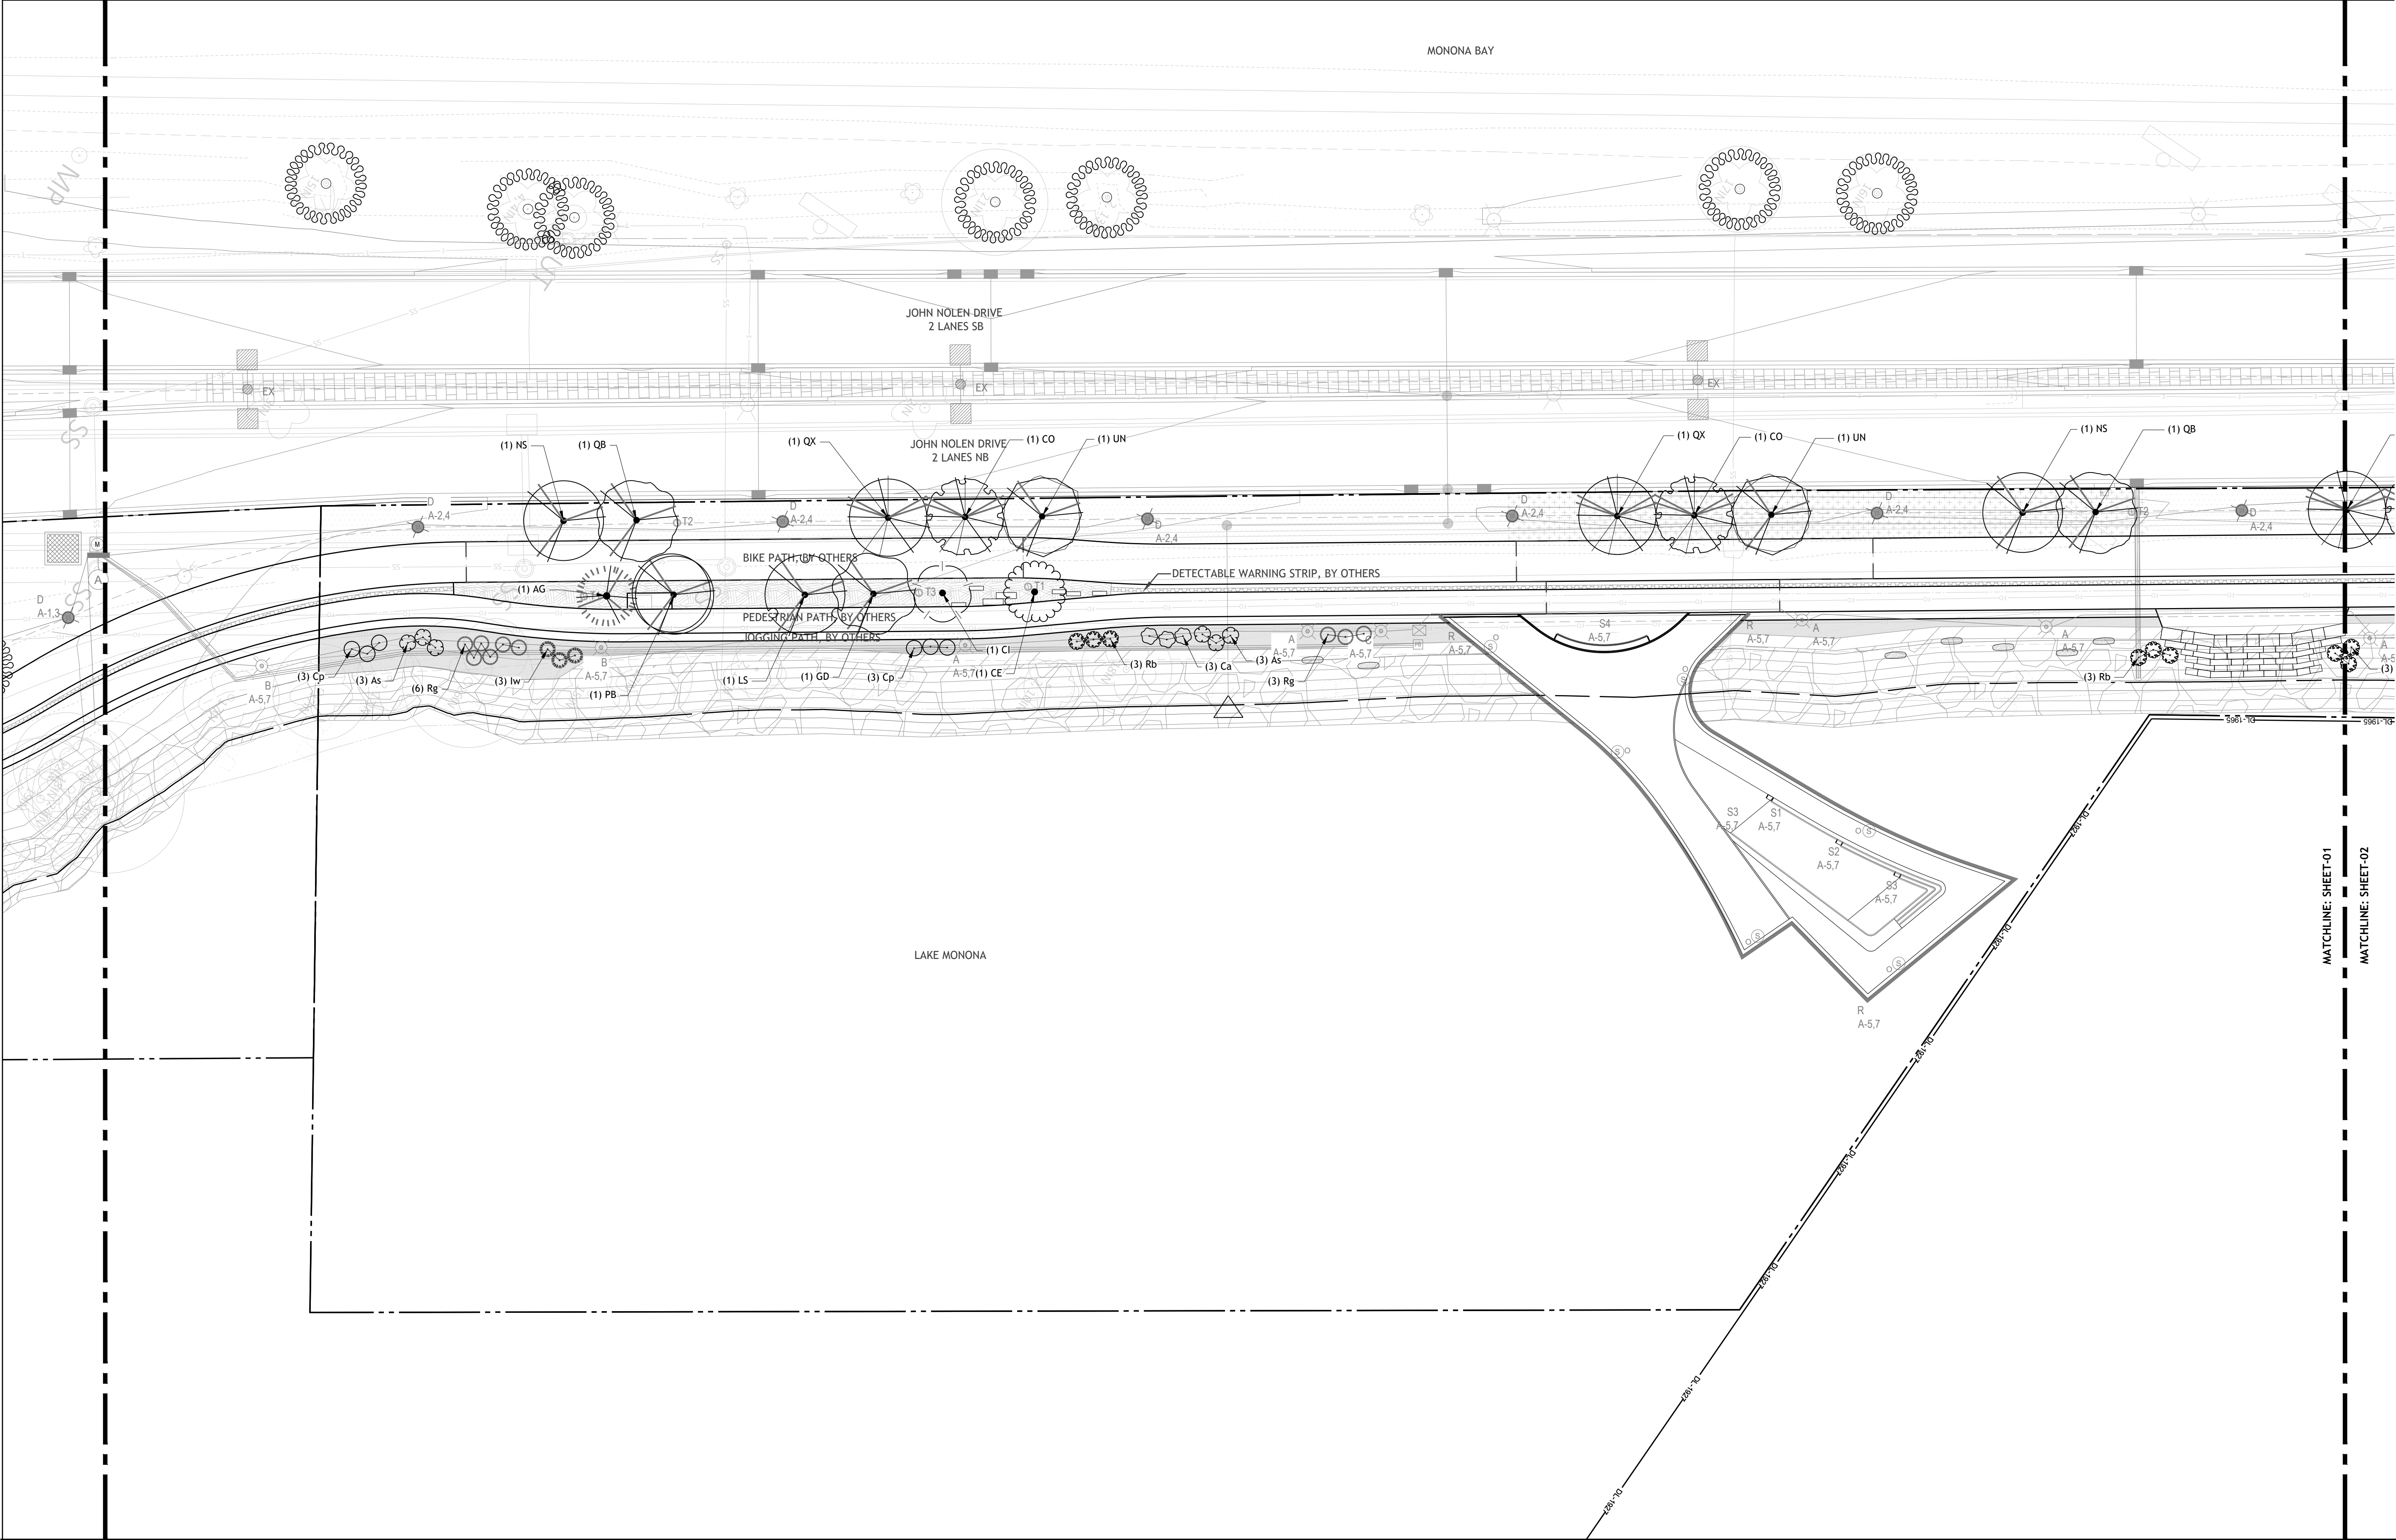

GENERAL LEGEND

--- LIMIT OF WORK

DL DOCK LINE

FOR ELECTRICAL SYMBOLS, SEE E1-00

CONCEPT PLANT SCHEDULE

DECIDUOUS TREE 13

EXISTING TREE - PRESERVATION
RECOMMENDED 88

DETAILS

1 PLANTING DETAIL -
TREE


2 PLANTING DETAIL -
SHRUB



SASAKI
414 14TH STREET, SUITE 250 DENVER, CO 80202
P 617 923 6862 W SASAKI.COM

Project Title and Client
MADISON PARKS
CITY OF MADISON, WI

Key Map

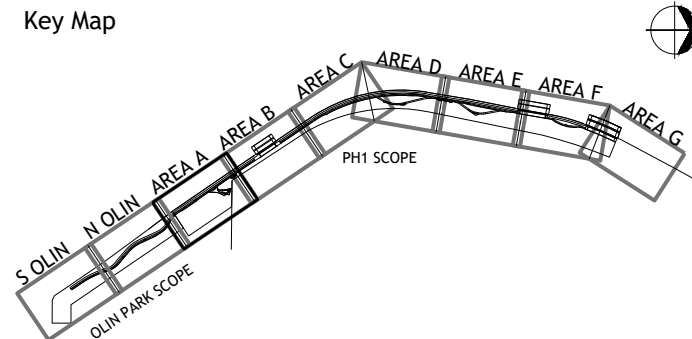

Sasaki Project No: **48026.00**
Drawn By: **CZ,FS,PO,ZT**
Checked By: **SW,ZC**
Approved By: **AC**
Issue Date: **07.31.2025**

Seal
NOT FOR CONSTRUCTION

No.	Description	Date
1	SCHEMATIC DESIGN	10/31/2024
2	50% DESIGN DEVELOPMENT	04/30/2025
3	100% DESIGN DEVELOPMENT	07/31/2025

Drawing No.
L5-01

Plot Date: 7/31/2025
File: L5-00_PLANTING PLAN.dwg



Drawing Title:
**PLANTING PLAN - AREA A
(SKYLINE PIER)**

Sheet:
21
109

FOR ELECTRICAL SYMBOLS, SEE E1-00

2
L9-31


PLANTING DETAIL
SHRUB

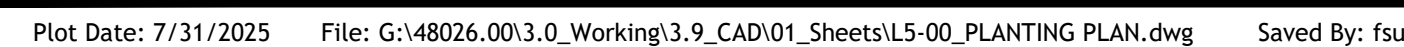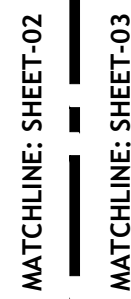

FOR ELECTRICAL SYMBOLS, SEE E1-00

2
L9-31

PLANTING DETAIL -
SHRUB

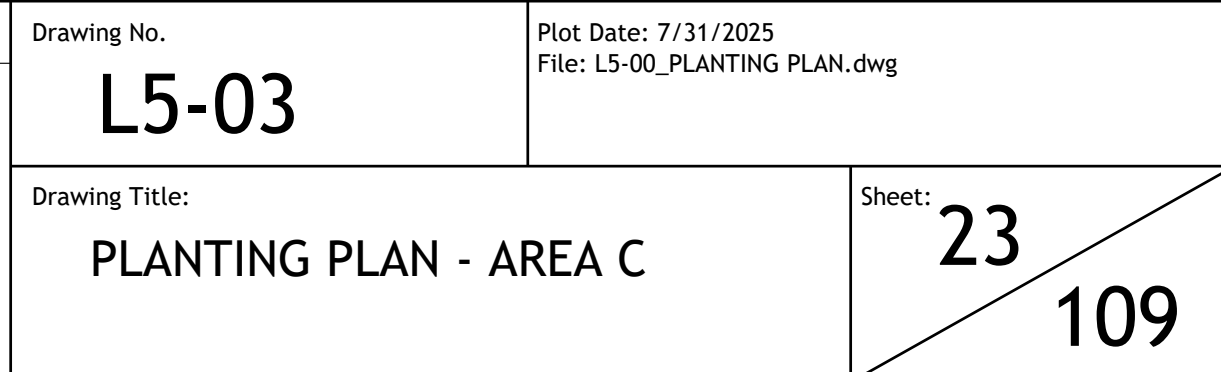

— - — — — LIMIT OF WORK

————DL———— DOCK LINE

FOR ELECTRICAL SYMBOLS, SEE E1-00

CONCEPT PLANT SCHEDULE

 DECIDUOUS TREE 13


 EXISTING TREE - PRESERVATION
RECOMMENDED 88

DETAILS

1
L9-31


PLANTING DETAIL -
TREE

2
L9-31

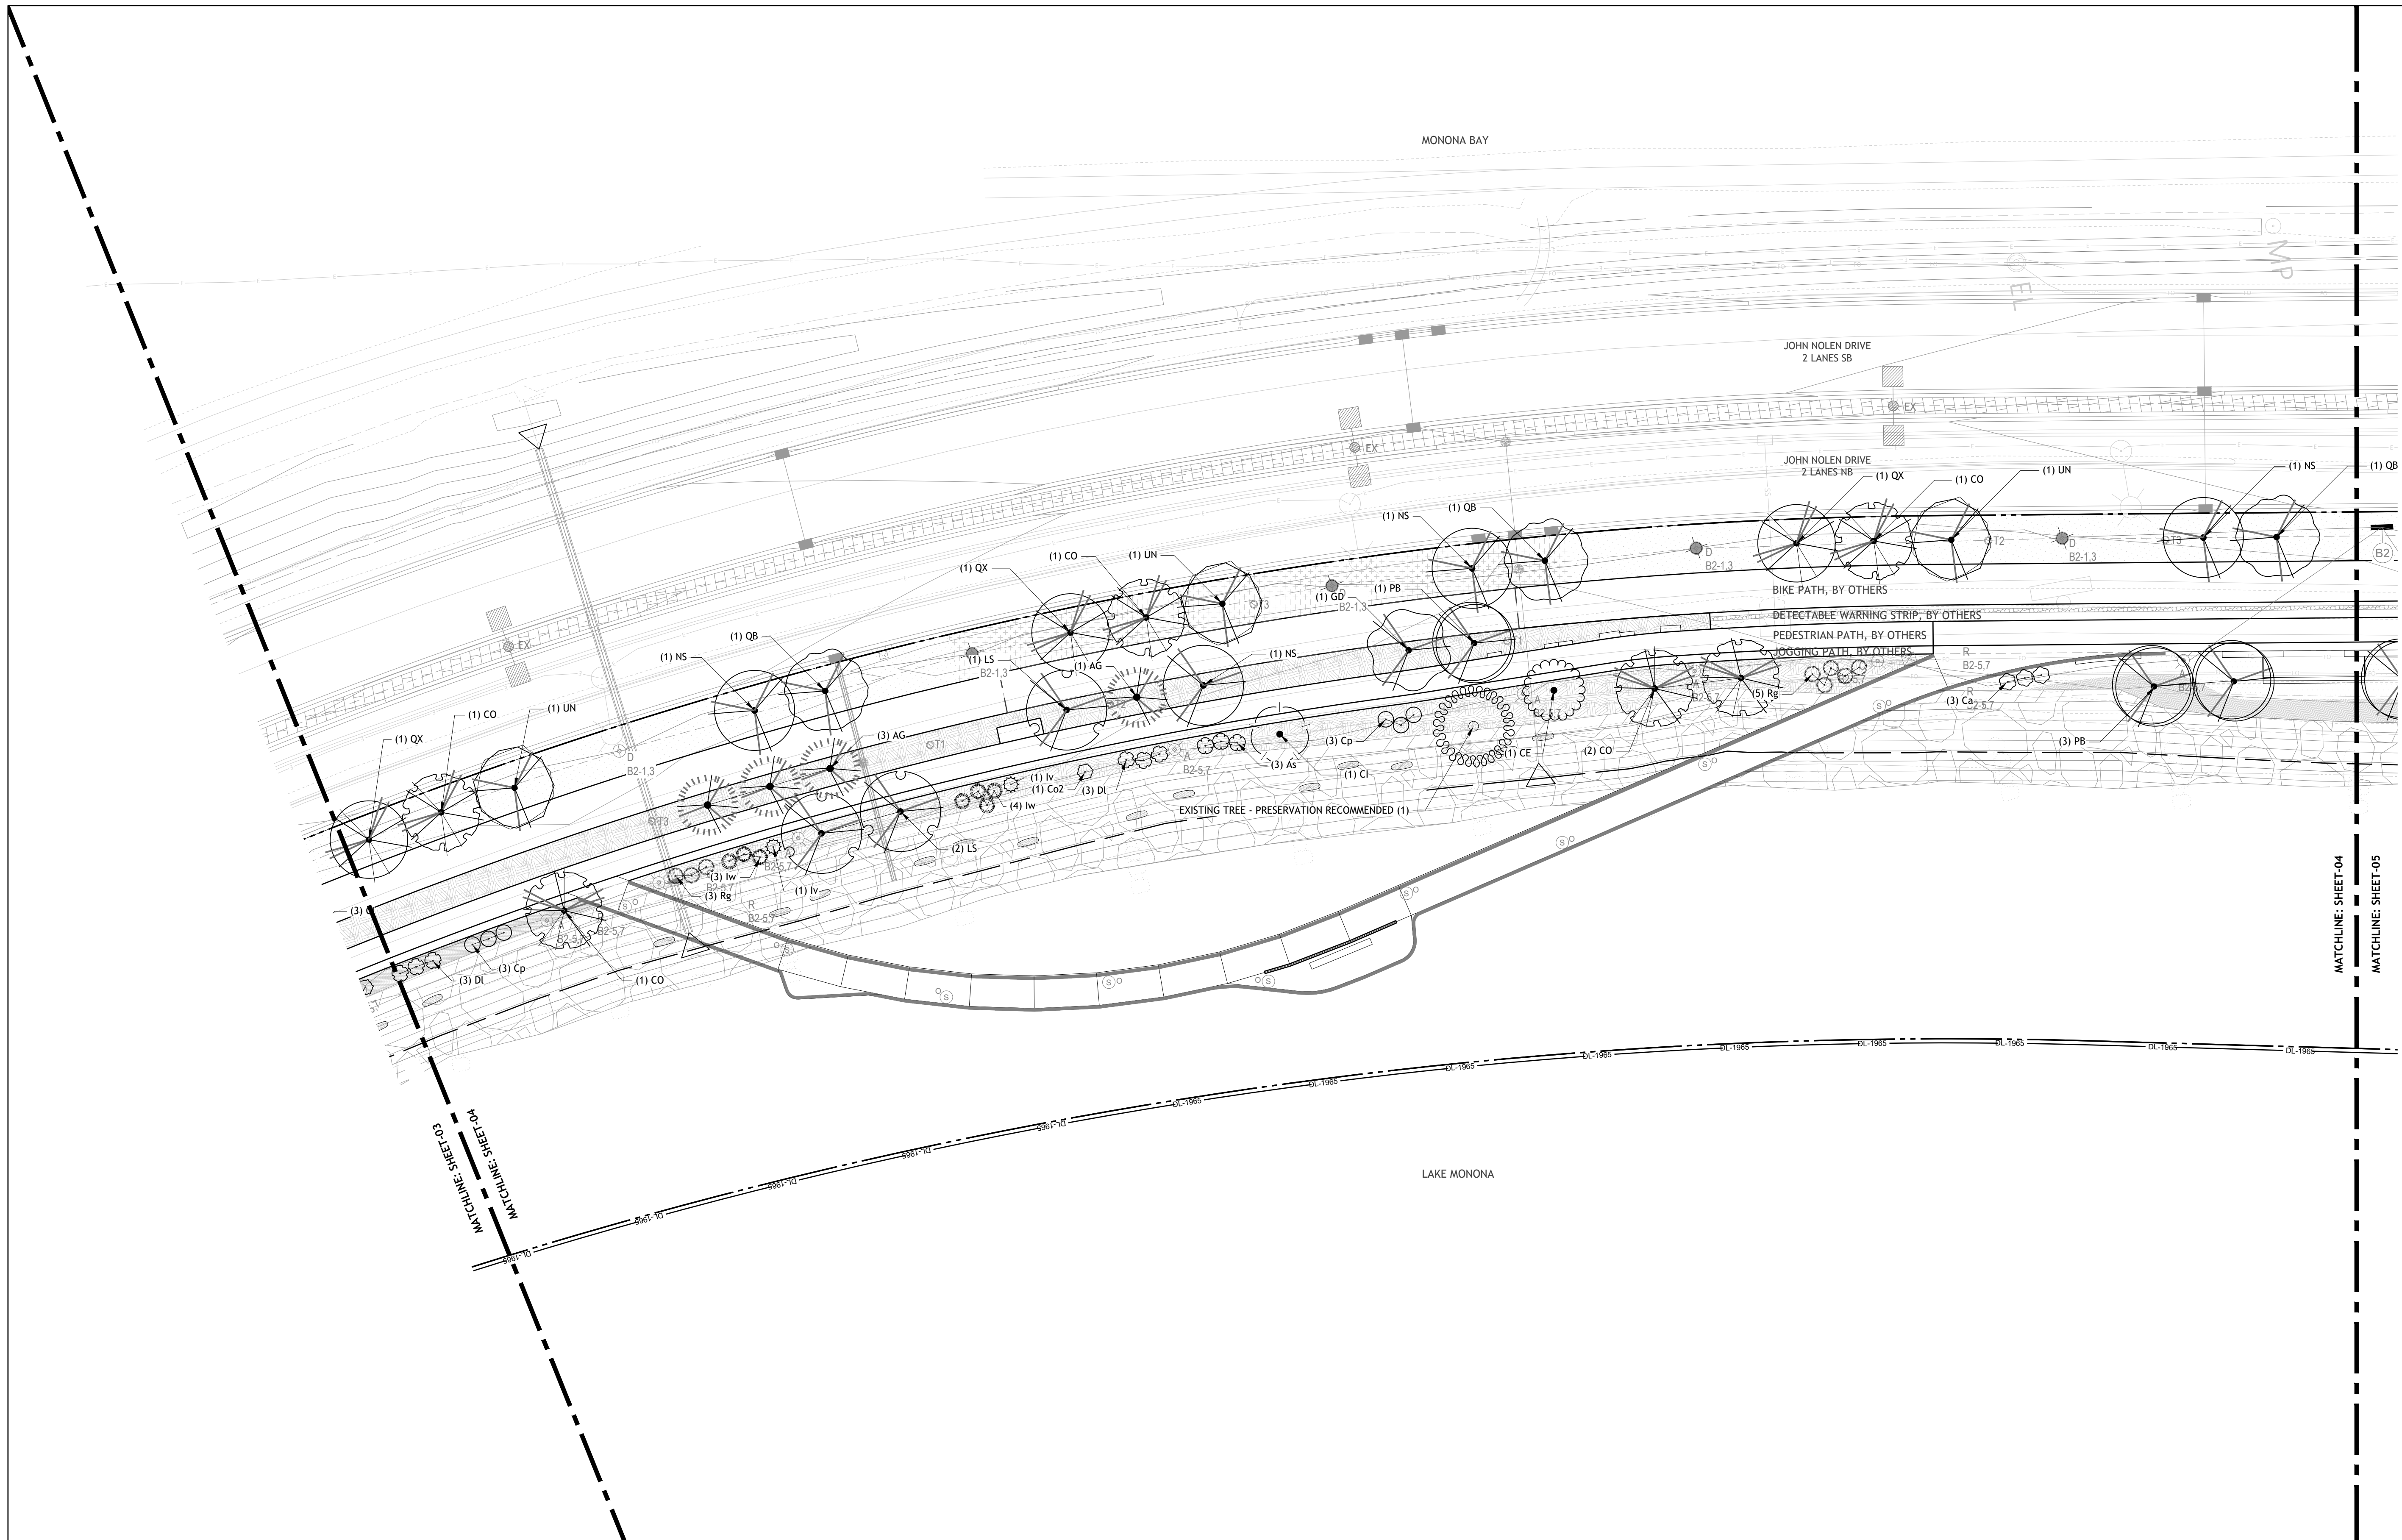

MATCHLINE: SHEET-04


MATCHLINE: SHEET-05

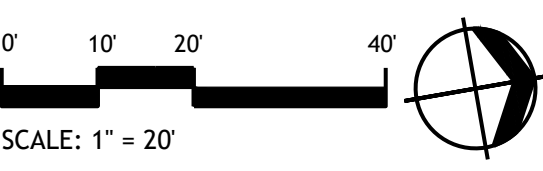

Project Title and Client

MADISON PARKS

CITY OF MADISON, WI

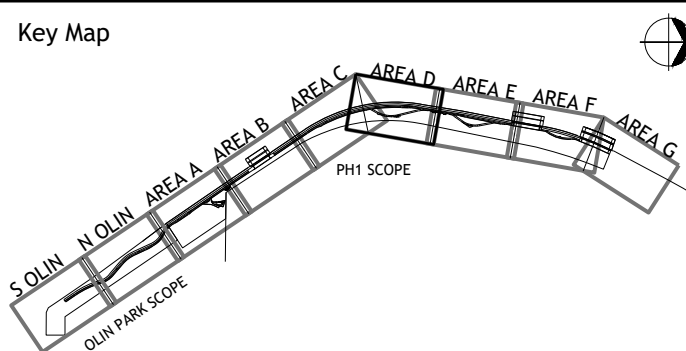

Sasaki Project No: 48026.00

Drawn By: CZ,FS,PO,ZT

Checked By: SW,ZC

Approved By: **AC**

Issue Date: 07.31.2025

Seal

NOT FOR CONSTRUCTION

No.	Description	Date
1	SCHEMATIC DESIGN	10/31/2024
2	50% DESIGN DEVELOPMENT	04/30/2025
3	100% DESIGN DEVELOPMENT	07/31/2025

Drawing No.

L5-04

Drawing Title:

PLANTING PLAN - AREA D (SOUTH BOARDWALK)

Plot Date: 7/31/2025
File: L5-00_PLANTING PLAN.dwg

Sheet: 24 / 109

GENERAL LEGEND

— — — — — LIMIT OF WORK
—DL— DOCK LINE

FOR ELECTRICAL SYMBOLS, SEE E1-00

CONCEPT PLANT SCHEDULE

 DECIDUOUS TREE 13

EXISTING TREE - PRESERVATION
RECOMMENDED 88


DETAILS

1
L9-31

PLANTING DETAIL -
TREE

2
L9-31


PLANTING DETAIL -
SHRUB

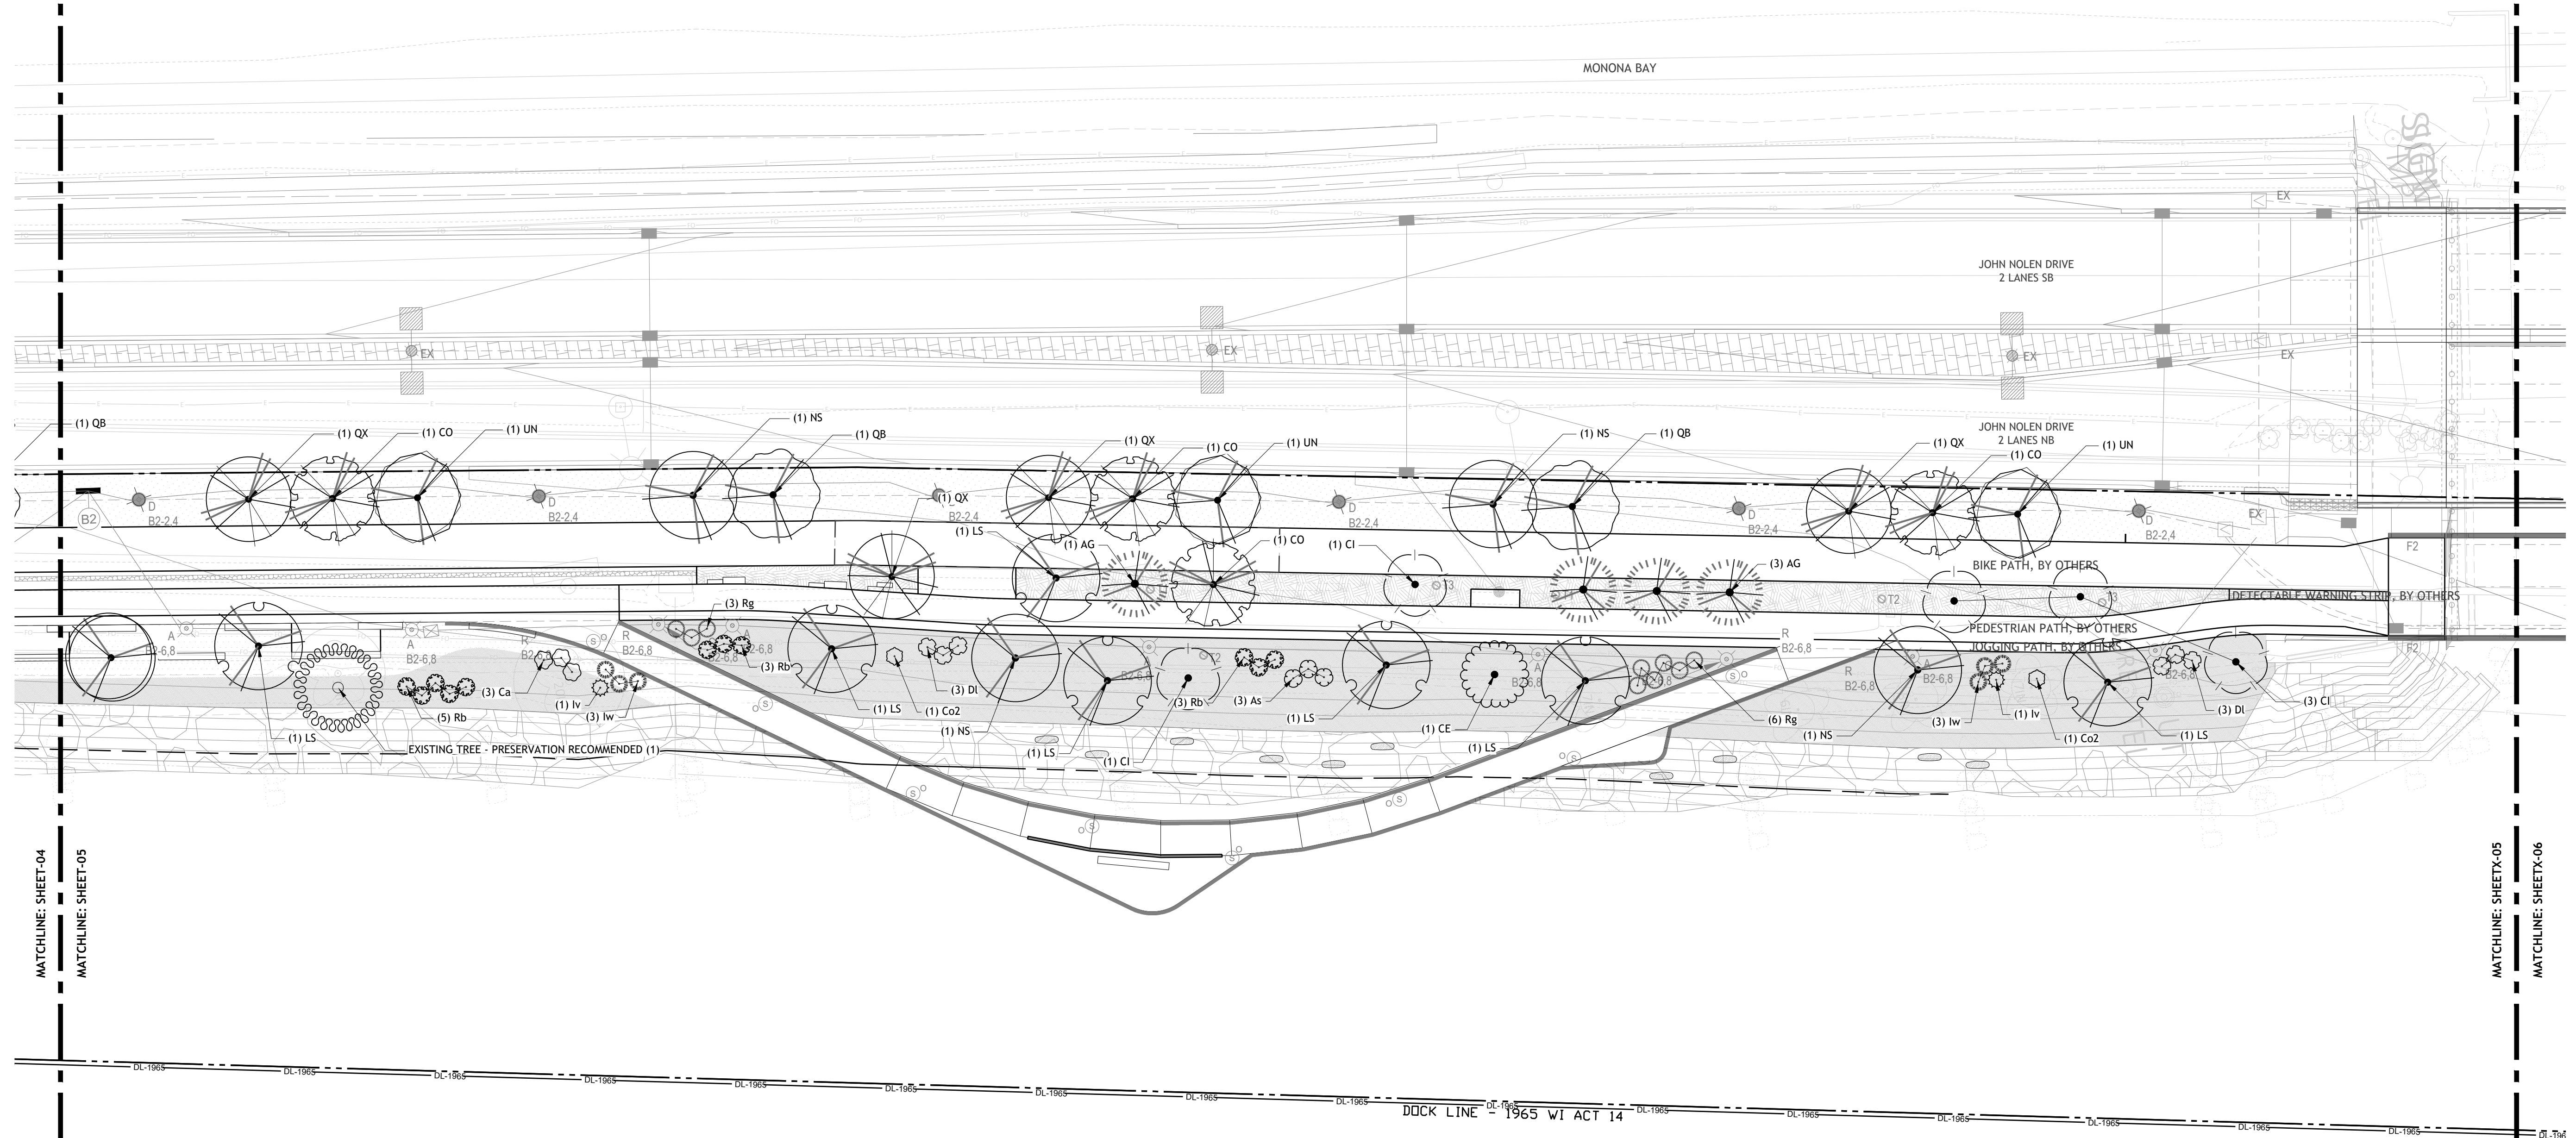

Project Title and Client

MADISON PARKS

CITY OF MADISON, WI

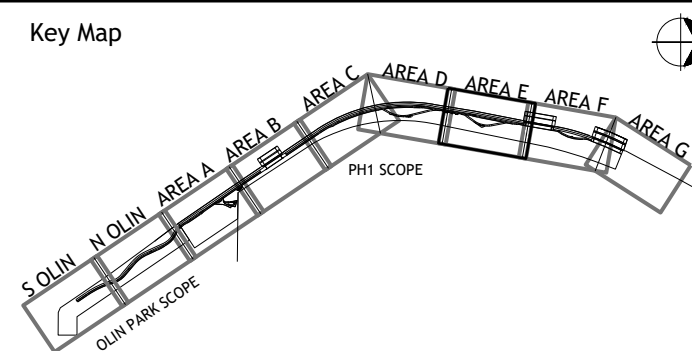

Sasaki Project No: **48026.00**
 Drawn By: **CZ,FS,PO,ZT**
 Checked By: **SW,ZC**
 Approved By: **AC**
 Issue Date: **07.31.2025**

	Seal
--	------

NOT FOR CONSTRUCTION

No.	Description	Date
1	SCHEMATIC DESIGN	10/31/2024
2	50% DESIGN DEVELOPMENT	04/30/2025
3	100% DESIGN DEVELOPMENT	07/31/2025

Drawing No.

L5-05

Drawing Title:

PLANTING PLAN - AREA E
(NORTH BOARDWALK)

25

09

— - — — — LIMIT OF WORK

————DL———— DOCK LINE

FOR ELECTRICAL SYMBOLS, SEE E1-00

CONCEPT PLANT SCHEDULE

 DECIDUOUS TREE 13

EXISTING TREE - PRESERVATION
RECOMMENDED 88


DETAILS

1
L9-31

PLANTING DETAIL -
TREE

2
L9-31


PLANTING DETAIL -
SHRUB

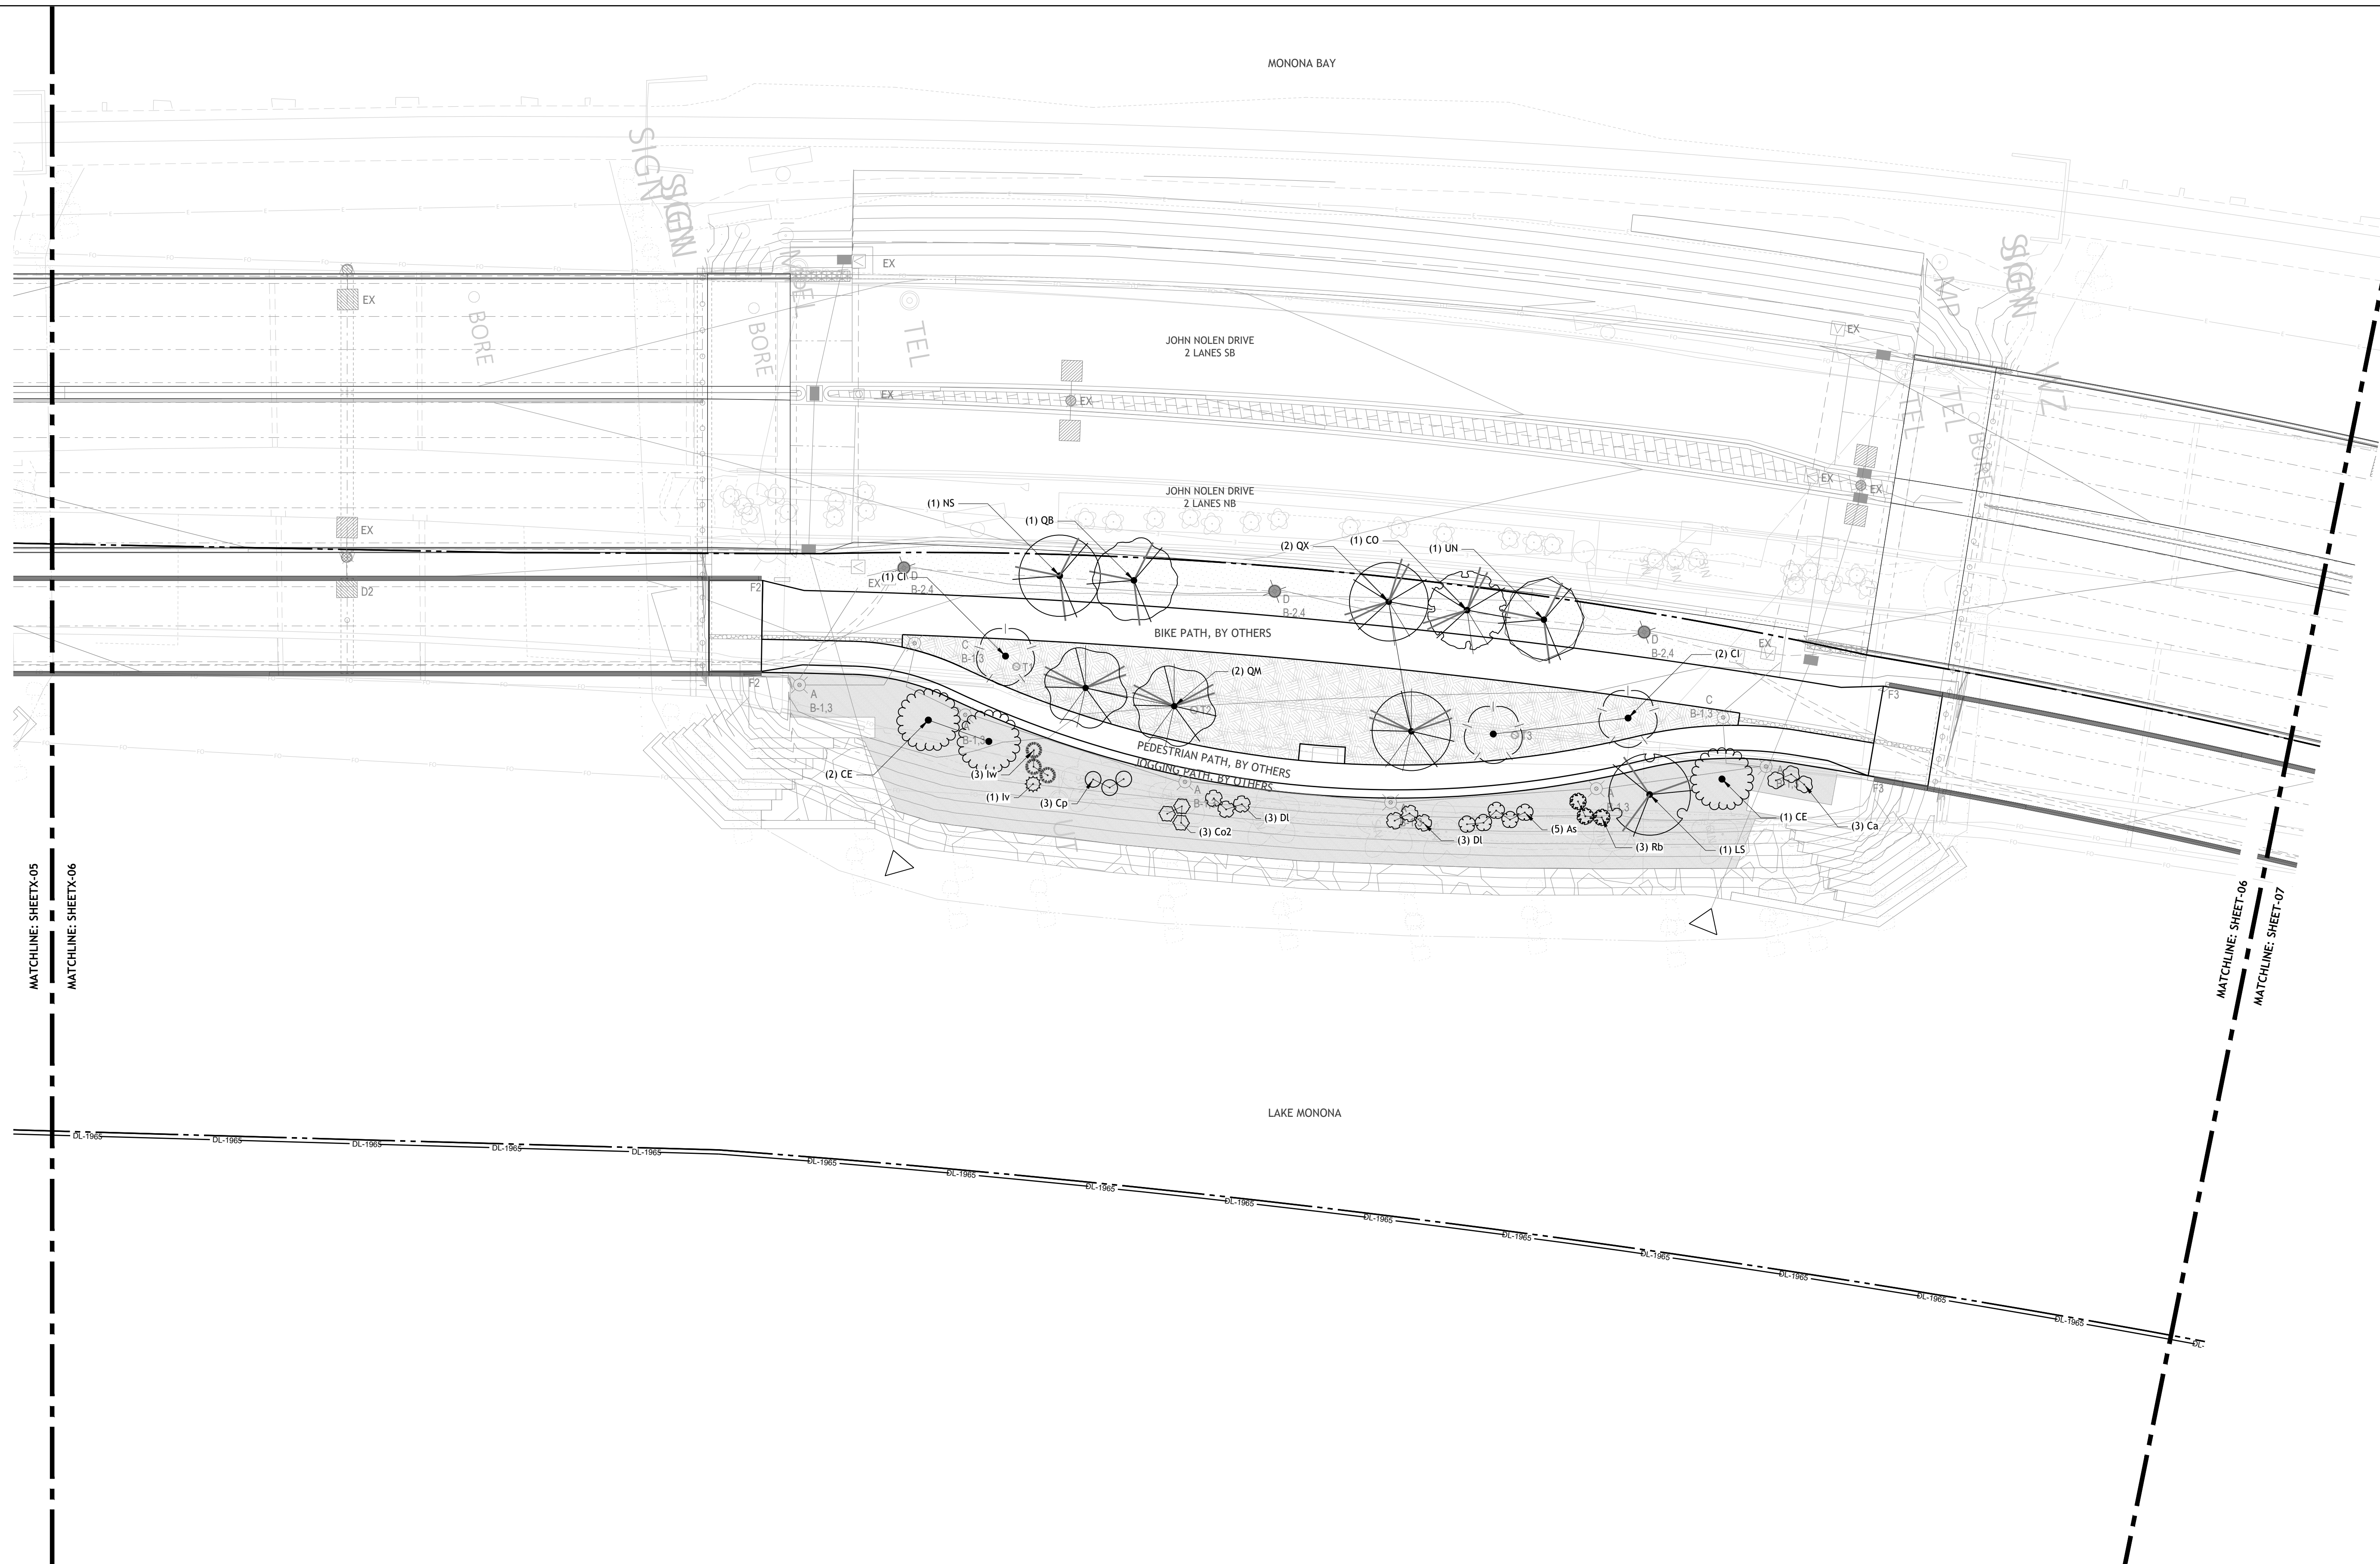

Project Title and Client

MADISON PARKS

CITY OF MADISON, WI

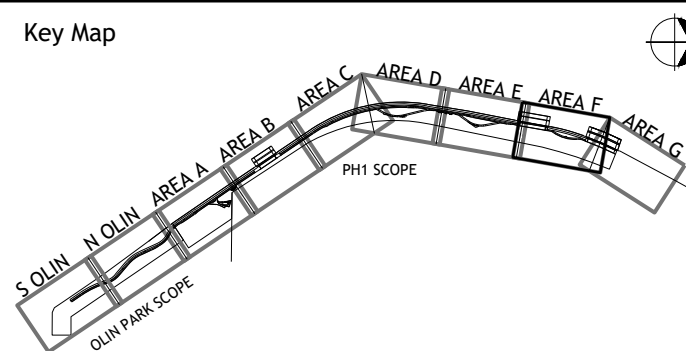

Sasaki Project No: **48026.00**
 Drawn By: **CZ,FS,PO,ZT**
 Checked By: **SW,ZC**
 Approved By: **AC**
 Issue Date: **07.31.2025**

Seal

NOT FOR CONSTRUCTION

No.	Description	Date
1	SCHEMATIC DESIGN	10/31/2024
2	50% DESIGN DEVELOPMENT	04/30/2025
3	100% DESIGN DEVELOPMENT	07/31/2025

Drawing No.

L5-06


Drawing Title:

PLANTING PLAN - AREA F

Plot Date: 7/31/2025
File: L5-00_PLANTING PLAN.dwg

Sheet: **26**

09

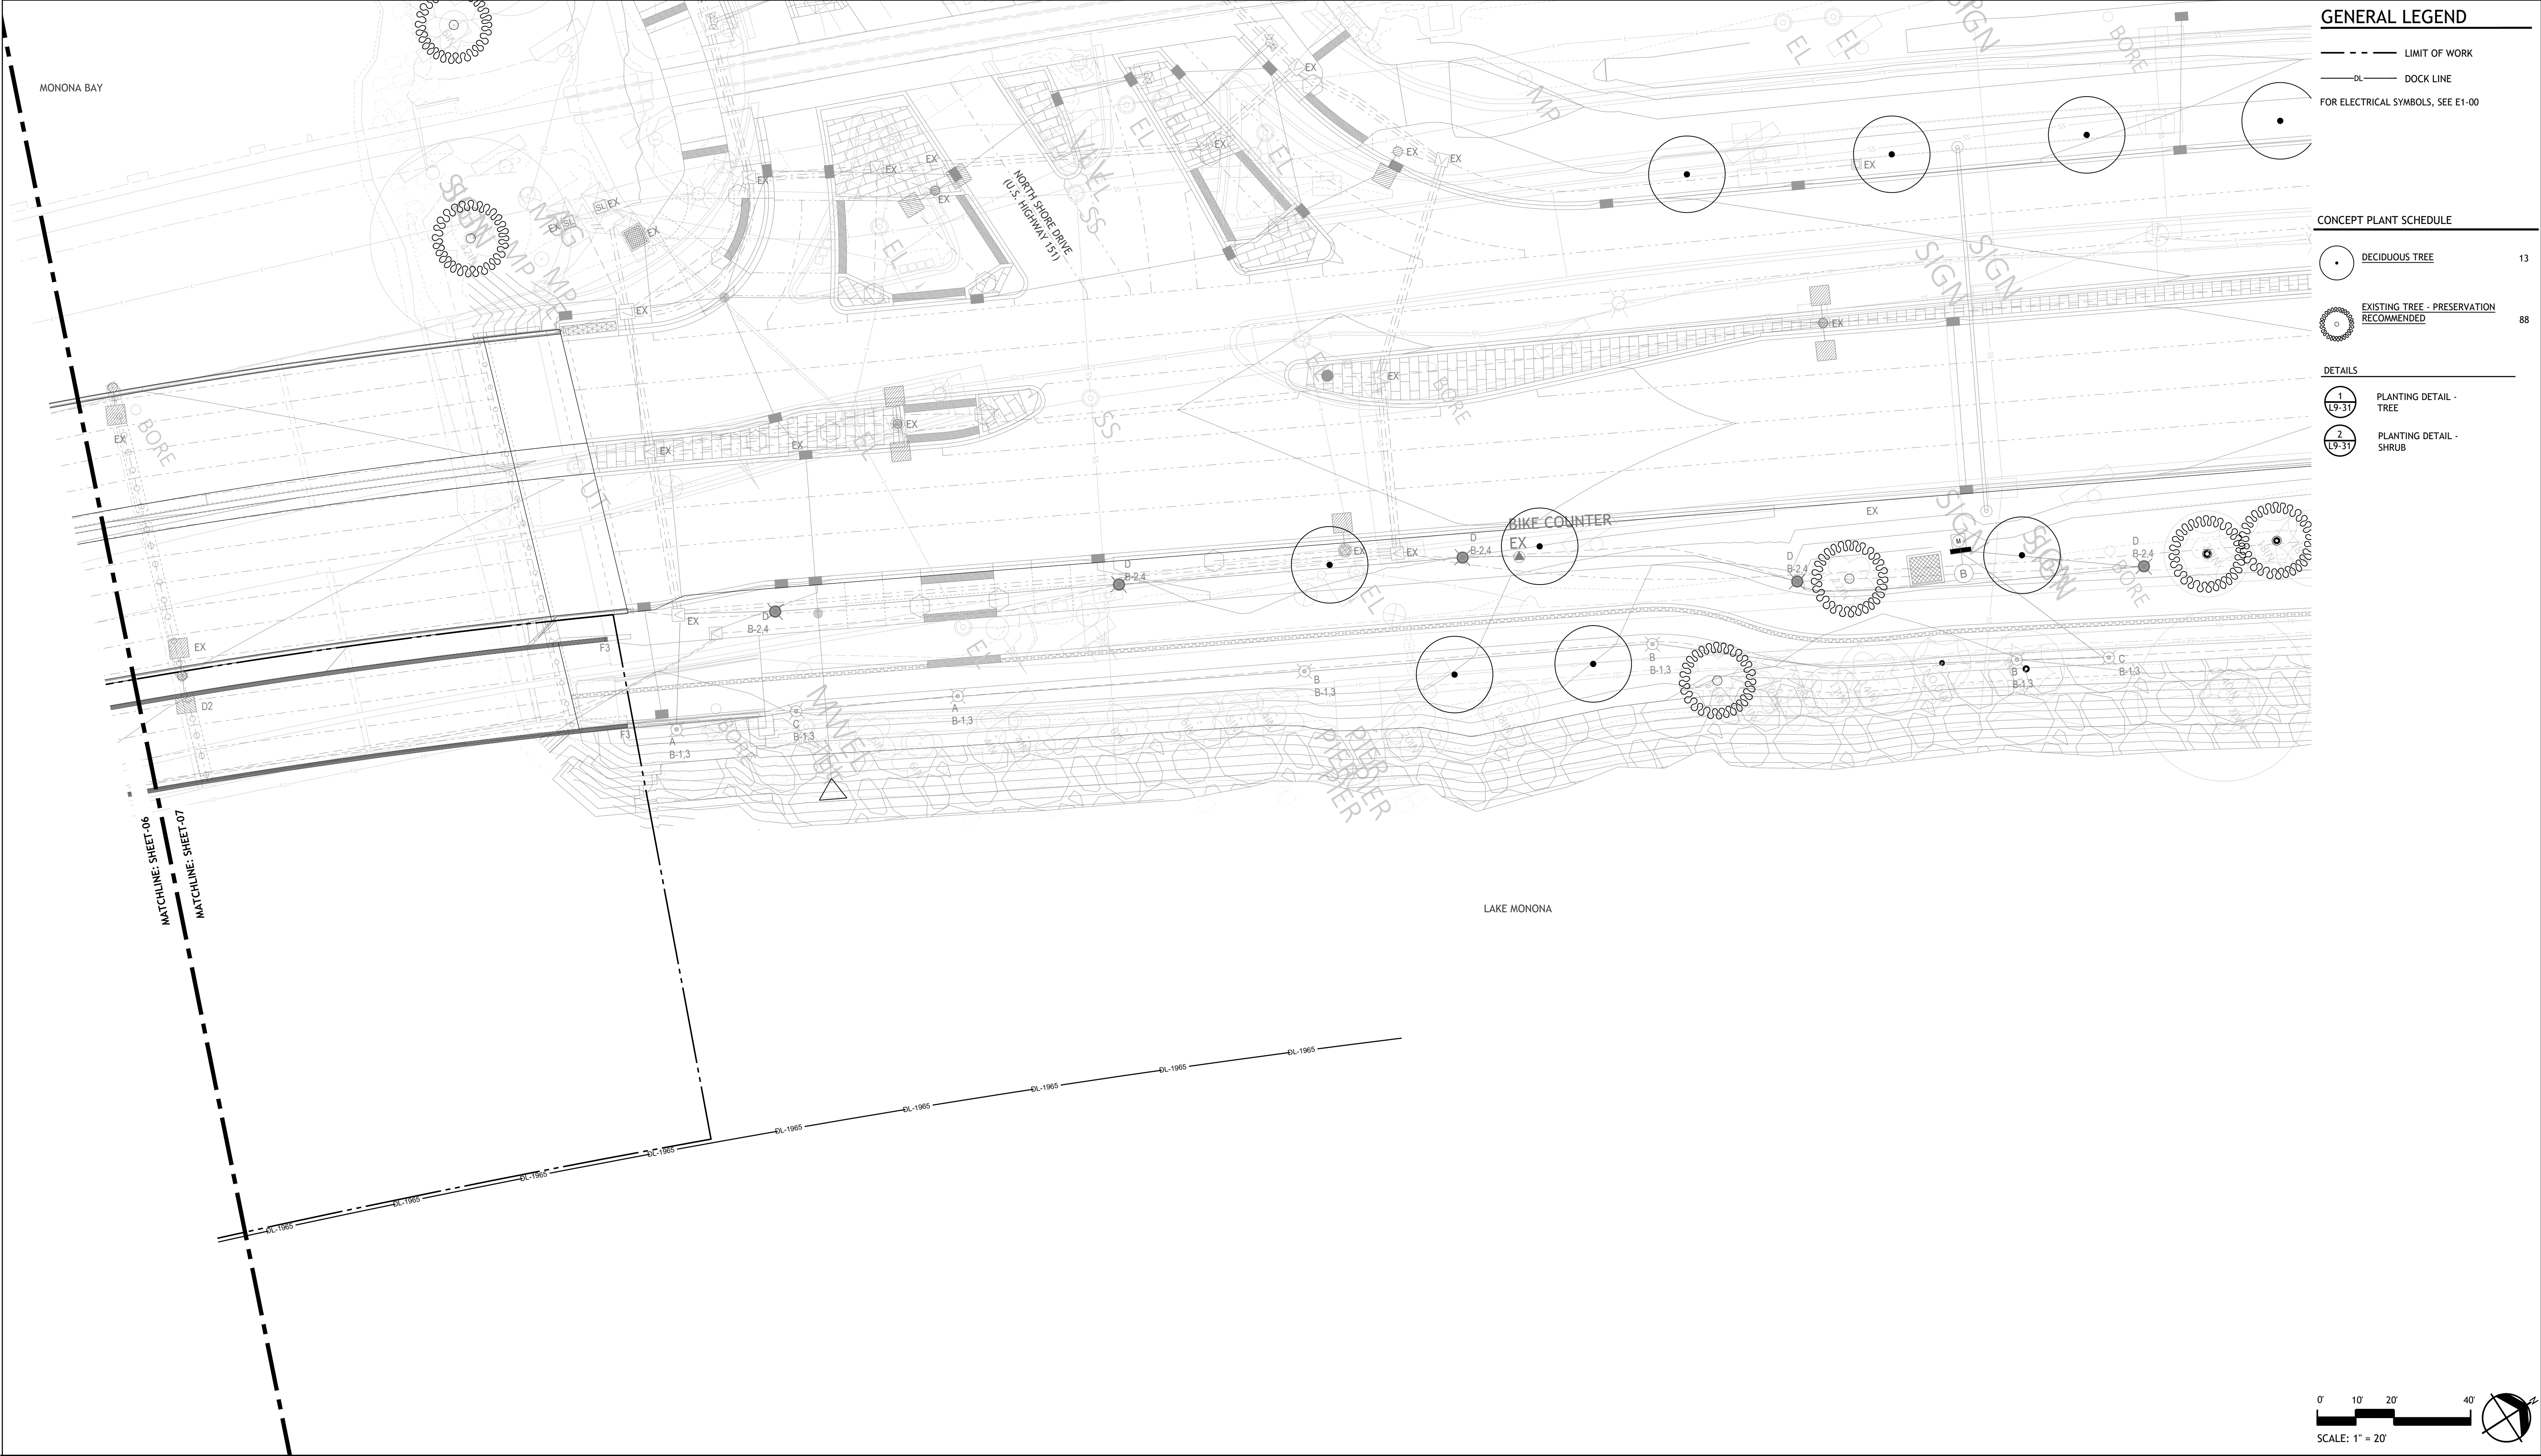

GENERAL LEGEND

--- LIMIT OF WORK

DL DOCK LINE

FOR ELECTRICAL SYMBOLS, SEE E1-00

CONCEPT PLANT SCHEDULE

DECIDUOUS TREE 13

EXISTING TREE - PRESERVATION RECOMMENDED 88

DETAILS


1 L9-31 PLANTING DETAIL - TREE

2 L9-31 PLANTING DETAIL - SHRUB

SASAKI
414 14TH STREET, SUITE 250 DENVER, CO 80202
P 617 923 6862 W SASAKI.COM

Project Title and Client
MADISON PARKS
CITY OF MADISON, WI

Key Map

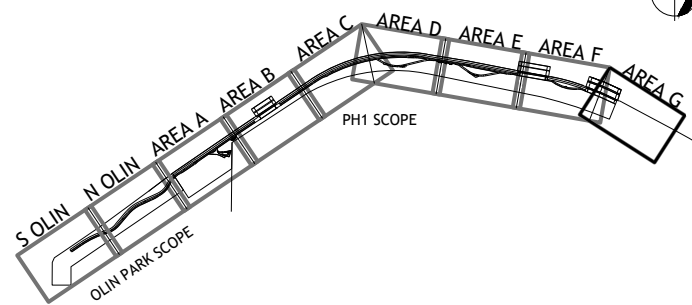

Sasaki Project No: **48026.00**
Drawn By: **CZ,FS,PO,ZT**
Checked By: **SW,ZC**
Approved By: **AC**
Issue Date: **07.31.2025**

Seal

NOT FOR CONSTRUCTION















No.	Description	Date
1	SCHEMATIC DESIGN	10/31/2024
2	50% DESIGN DEVELOPMENT	04/30/2025
3	100% DESIGN DEVELOPMENT	07/31/2025

Drawing No.
L5-07

Plot Date: 7/31/2025
File: L5-00_PLANTING PLAN.dwg

Drawing Title:
PLANTING PLAN - AREA G

Sheet:
27
109

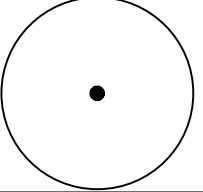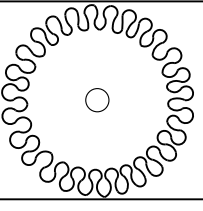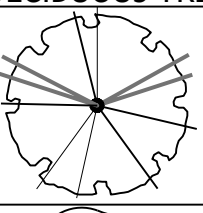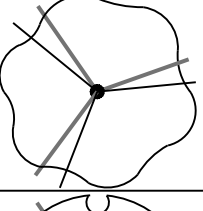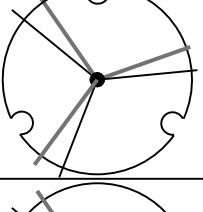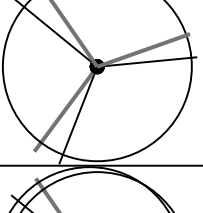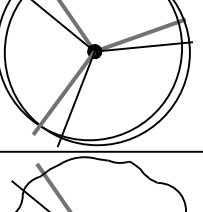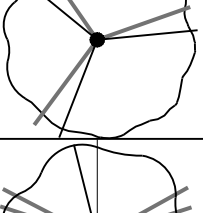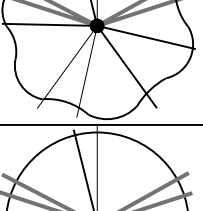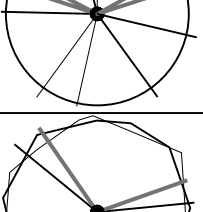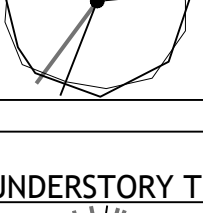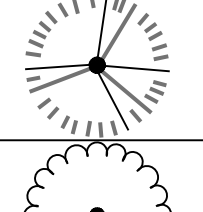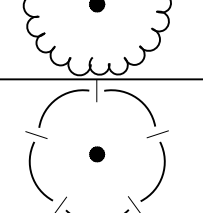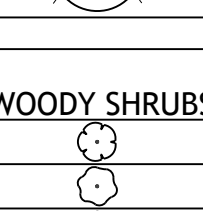PLANT SCHEDULE						
SYMBOL	CODE	BOTANICAL NAME	COMMON NAME	SIZE	CONTAINER	QTY
TREES						
		DECIDUOUS TREE				13
		EXISTING TREE - PRESERVATION RECOMMENDED				88
		SUBTOTAL:				101
DECIDUOUS TREES						
	CO	CELTIS OCCIDENTALIS	COMMON HACKBERRY	1.5"-2" CAL LIMBED TO 6'	B&B	18
	GD	GYMNOCLADUS DIOICUS 'ESPRESSO'	FRUITLESS KENTUCKY COFFEETREE	1.5"-2" CAL LIMBED TO 6'	B&B	2
	LS	LIQUIDAMBAR STYRACIFLUA 'ROTUNDILOBA'	FRUITLESS SWEET GUM	1.5"-2" CAL LIMBED TO 6'	B&B	12
	NS	NYSSA SYLVATICA	TUPELO	1.5"-2" CAL LIMBED TO 6'	B&B	16
	PB	PLATANUS X ACERIFOLIA 'BLOODGOOD'	BLOODGOOD LONDON PLANE TREE	1.5"-2" CAL LIMBED TO 6'	B&B	5
	QB	QUERCUS BICOLOR	SWAMP WHITE OAK	1.5"-2" CAL LIMBED TO 6'	B&B	13
	QM	QUERCUS MACROCARPA	BURR OAK	1.5"-2" CAL LIMBED TO 6'	B&B	2
	QX	QUERCUS X BEBBIANA	BEBB'S HYBRID OAK	1.5"-2" CAL LIMBED TO 6'	B&B	16
	UN	ULMUS AMERICANA 'NEW HARMONY'	NEW HARMONY AMERICAN ELM	1.5"-2" CAL LIMBED TO 6'	B&B	13
		SUBTOTAL:				97
UNDERSTORY TREES						
	AG	AMELANCHIER X GRANDIFLORA 'AUTUMN BRILLIANCE'	AUTUMN BRILLIANCE APPLE SERVICEBERRY (STANDARD FORM)	1.5"-2" CAL LIMBED TO 6'	B&B	14
	CE	CERCIS CANADENSIS	EASTERN REDBUD (STANDARD FORM)	1.5"-2" CAL LIMBED TO 6'	B&B	6
	CI	CRATAEGUS CRUS-GALLI INERMIS	THORNLESS COCKSPUR HAWTHORN	1.5"-2" CAL	B&B	16
		SUBTOTAL:				36
WOODY SHRUBS						
	As	AMELANCHIER STOLONIFERA	RUNNING SERVICEBERRY	#5	CONT.	26
	Ca	CEANOTHUS AMERICANUS	NEW JERSEY TEA	#5	CONT.	18
	Co2	CEPHALANTHUS OCCIDENTALIS	BUTTONBUSH	#5	CONT.	8
	Cp	COMPTONIA PEREGRINA	SWEET FERN	#5	CONT.	22
	DI	DIERVILLA LONICERA 'KODIAK FRESH'	KODIAK FRESH BUSH HONEYSUCKLE	#5	CONT.	29
	Iv	ILEX VERTICILLATA 'JIM DANDY'	JIM DANDY MALE WINTERBERRY	#5	CONT.	6
	Iw	ILEX VERTICILLATA 'RED SPRITE'	RED SPRITE FEMALE WINTERBERRY	#5	CONT.	25
	Rg	RHUS AROMATICA 'GRO-LOW'	GRO-LOW FRAGRANT SUMAC	#5	CONT.	26
	Rb	ROSA BLANDA	SMOOTH ROSE	#5	CONT.	32
		SUBTOTAL:				192


 414 14TH STREET, SUITE 250 DENVER, CO 80202 P 617 923 6862 W SASAKI.COM	Project Title and Client MADISON PARKS CITY OF MADISON, WI				Sasaki Project No: 48026.00 Drawn By: CZ,FS,PO,ZT Checked By: SW,ZC Approved By: AC Issue Date: 07.31.2025	Seal NOT FOR CONSTRUCTION	<table><tr><th>No.</th><th>Description</th><th>Date</th></tr><tr><td>1</td><td>SCHEMATIC DESIGN</td><td>10/31/2024</td></tr><tr><td>2</td><td>50% DESIGN DEVELOPMENT</td><td>04/30/2025</td></tr><tr><td>3</td><td>100% DESIGN DEVELOPMENT</td><td>07/31/2025</td></tr></table>	No.	Description	Date	1	SCHEMATIC DESIGN	10/31/2024	2	50% DESIGN DEVELOPMENT	04/30/2025	3	100% DESIGN DEVELOPMENT	07/31/2025	<table><tr><td>Drawing No.</td><td rowspan="2">L5-08</td><td rowspan="2">Plot Date: 8/14/2025 File: L5-00_PLANTING PLAN.dwg</td></tr><tr><td>Drawing Title:</td></tr><tr><td colspan="2">PLANTING LIST</td><td>Sheet: 28 109</td></tr></table>	Drawing No.	L5-08	Plot Date: 8/14/2025 File: L5-00_PLANTING PLAN.dwg	Drawing Title:	PLANTING LIST		Sheet: 28 109
							No.	Description	Date																		
							1	SCHEMATIC DESIGN	10/31/2024																		
							2	50% DESIGN DEVELOPMENT	04/30/2025																		
3	100% DESIGN DEVELOPMENT	07/31/2025																									
Drawing No.	L5-08	Plot Date: 8/14/2025 File: L5-00_PLANTING PLAN.dwg																									
Drawing Title:																											
PLANTING LIST		Sheet: 28 109																									

GENERAL LEGEND

--- LIMIT OF WORK

DL DOCK LINE

FOR ELECTRICAL SYMBOLS, SEE E1-00

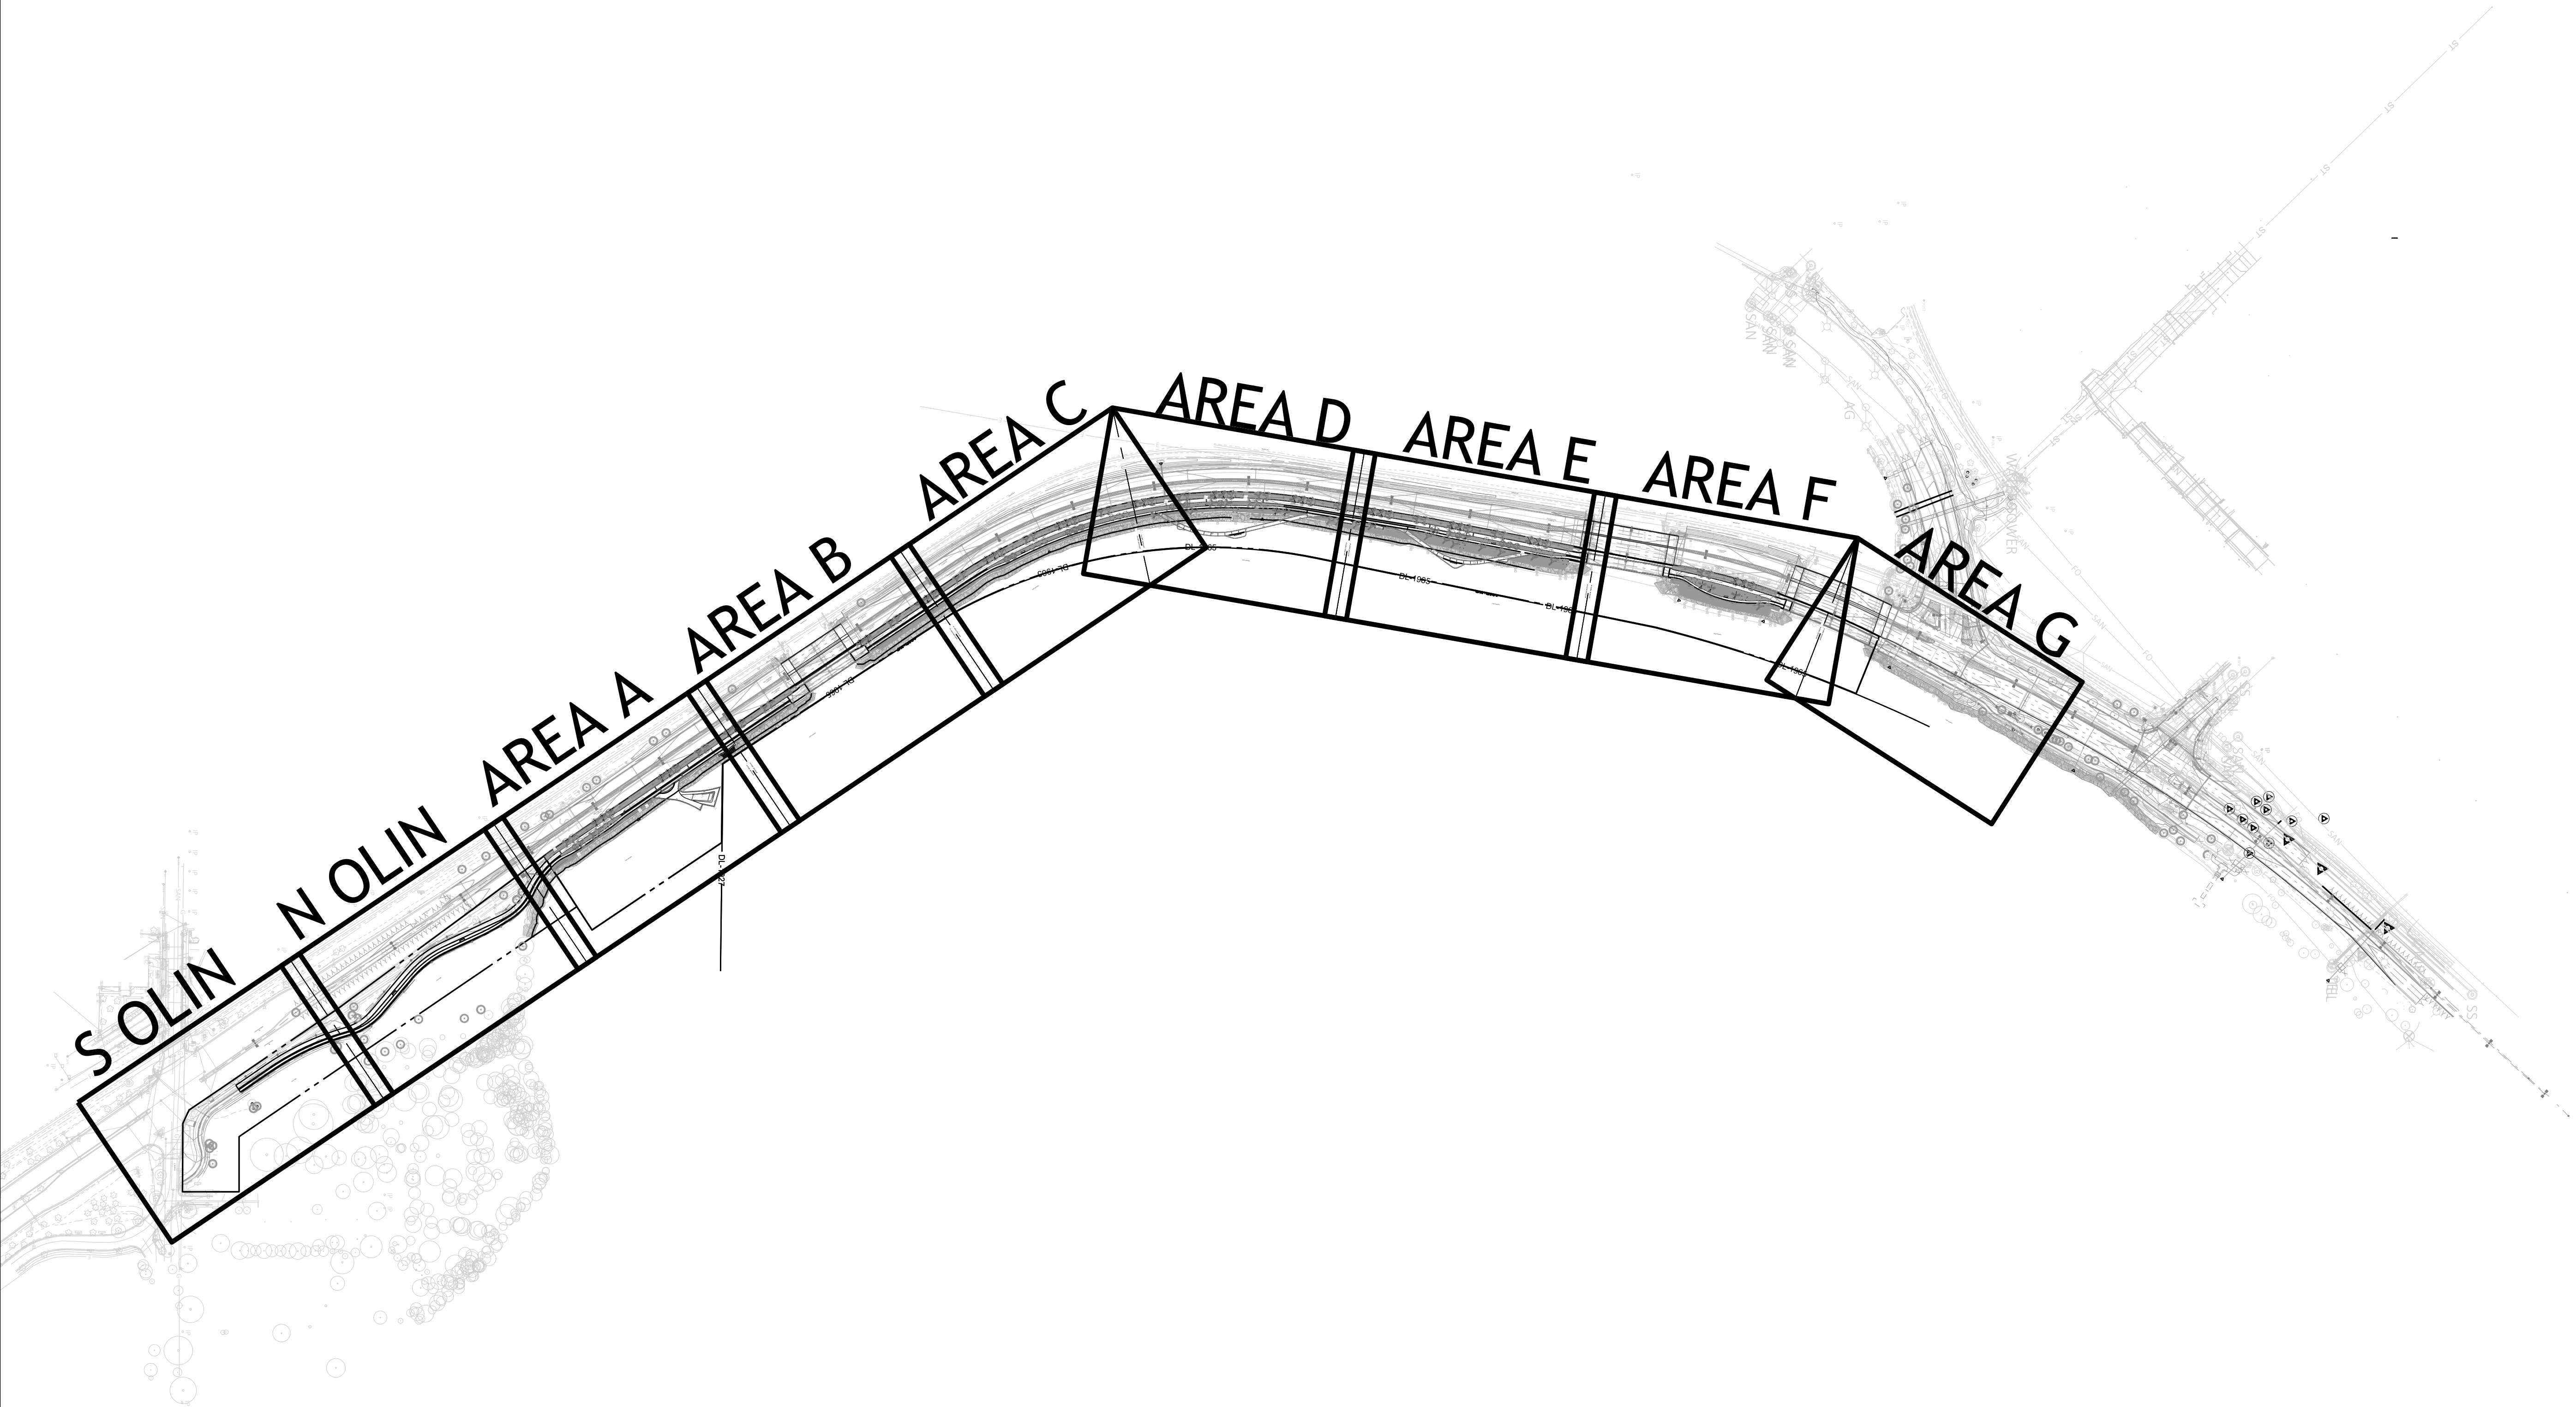

Project Title and Client

MADISON PARKS

CITY OF MADISON, WI

Sasaki Project No: 48026.00

Drawn By: CZ,FS,PO,ZT

Checked By: SW,ZC

Approved By: AC

Issue Date: 07.31.2025

Seal

NOT FOR CONSTRUCTION

No.

Description

Date

1

SCHEMATIC DESIGN

10/31/2024

2

50% DESIGN DEVELOPMENT

04/30/2025

3

100% DESIGN DEVELOPMENT

07/31/2025

Drawing No.

L6-00

Plot Date: 7/31/2025

File: L6-00_PLANTING PLAN - GROUNDCOVER.dwg


Drawing Title:

PLANTING PLAN - GROUNDCOVER
INDEX PLAN

Sheet:

29

109

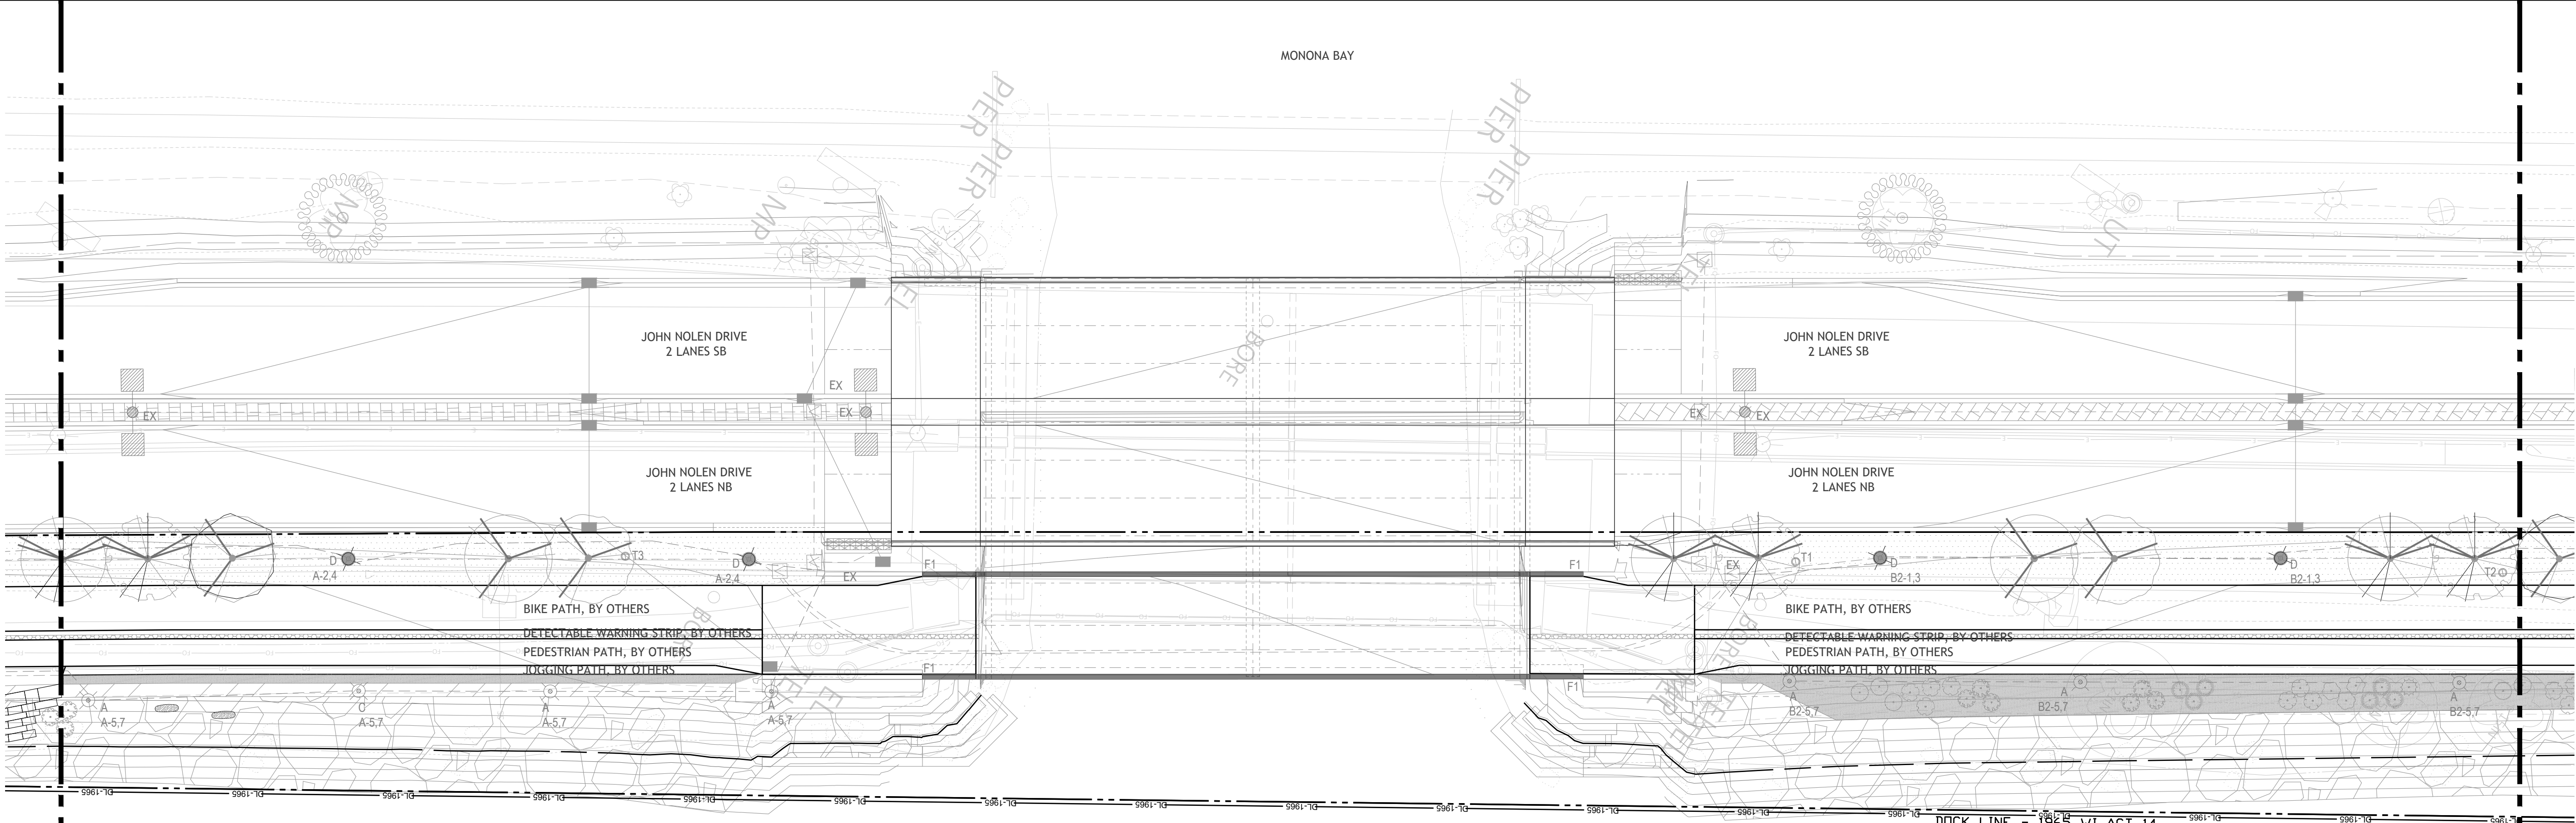

GENERAL LEGEND

--- LIMIT OF WORK

DL DOCK LINE

FOR ELECTRICAL SYMBOLS, SEE E1-00

PLANT SCHEDULE

SYMBOL	BOTANICAL NAME	QTY
GROUND COVERS		
	LOW MOW	32,520 SF
	INTERPLANTED RIPRAP	252 SF
	BIO-FILTERED BASIN	3,734 SF
	PLUG #1	12,961 SF
	PLUG #2	15,433 SF

DETAILS

- 3

L9-31

PLANTING DETAIL -
GROUNDCOVER
- 1

L9-32

PLANTING DETAIL -
BANK STABILIZATION


MATCHLINE: SHEET-01
MATCHLINE: SHEET-02

MATCHLINE: SHEET-02
MATCHLINE: SHEET-03



Project Title and Client
MADISON PARKS
CITY OF MADISON, WI

Key Map

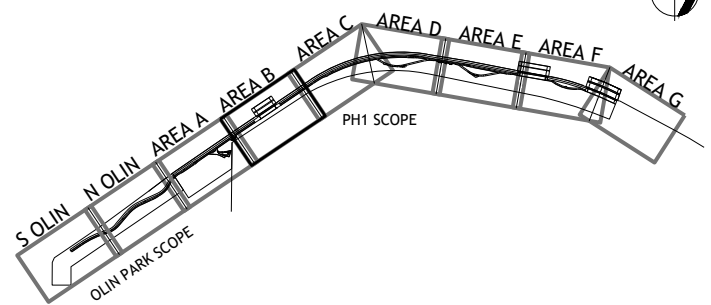

Sasaki Project No: **48026.00**
Drawn By: **CZ,FS,PO,ZT**
Checked By: **SW,ZC**
Approved By: **AC**
Issue Date: **07.31.2025**

Seal
NOT FOR CONSTRUCTION

No.	Description	Date
1	SCHEMATIC DESIGN	10/31/2024
2	50% DESIGN DEVELOPMENT	04/30/2025
3	100% DESIGN DEVELOPMENT	07/31/2025

Drawing No.
L6-02
Drawing Title:
**PLANTING PLAN - GROUNDCOVER
- AREA B**

Plot Date: 7/31/2025
File: L6-00_PLANTING PLAN - GROUNDCOVER.dwg

Sheet:
31
109

FOR ELECTRICAL SYMBOLS, SEE E1-00


DETAILS

3
L9-31

PLANTING DETAIL -
GROUND COVER

1
L9-32

PLANTING DETAIL -
BANK STABILIZATION

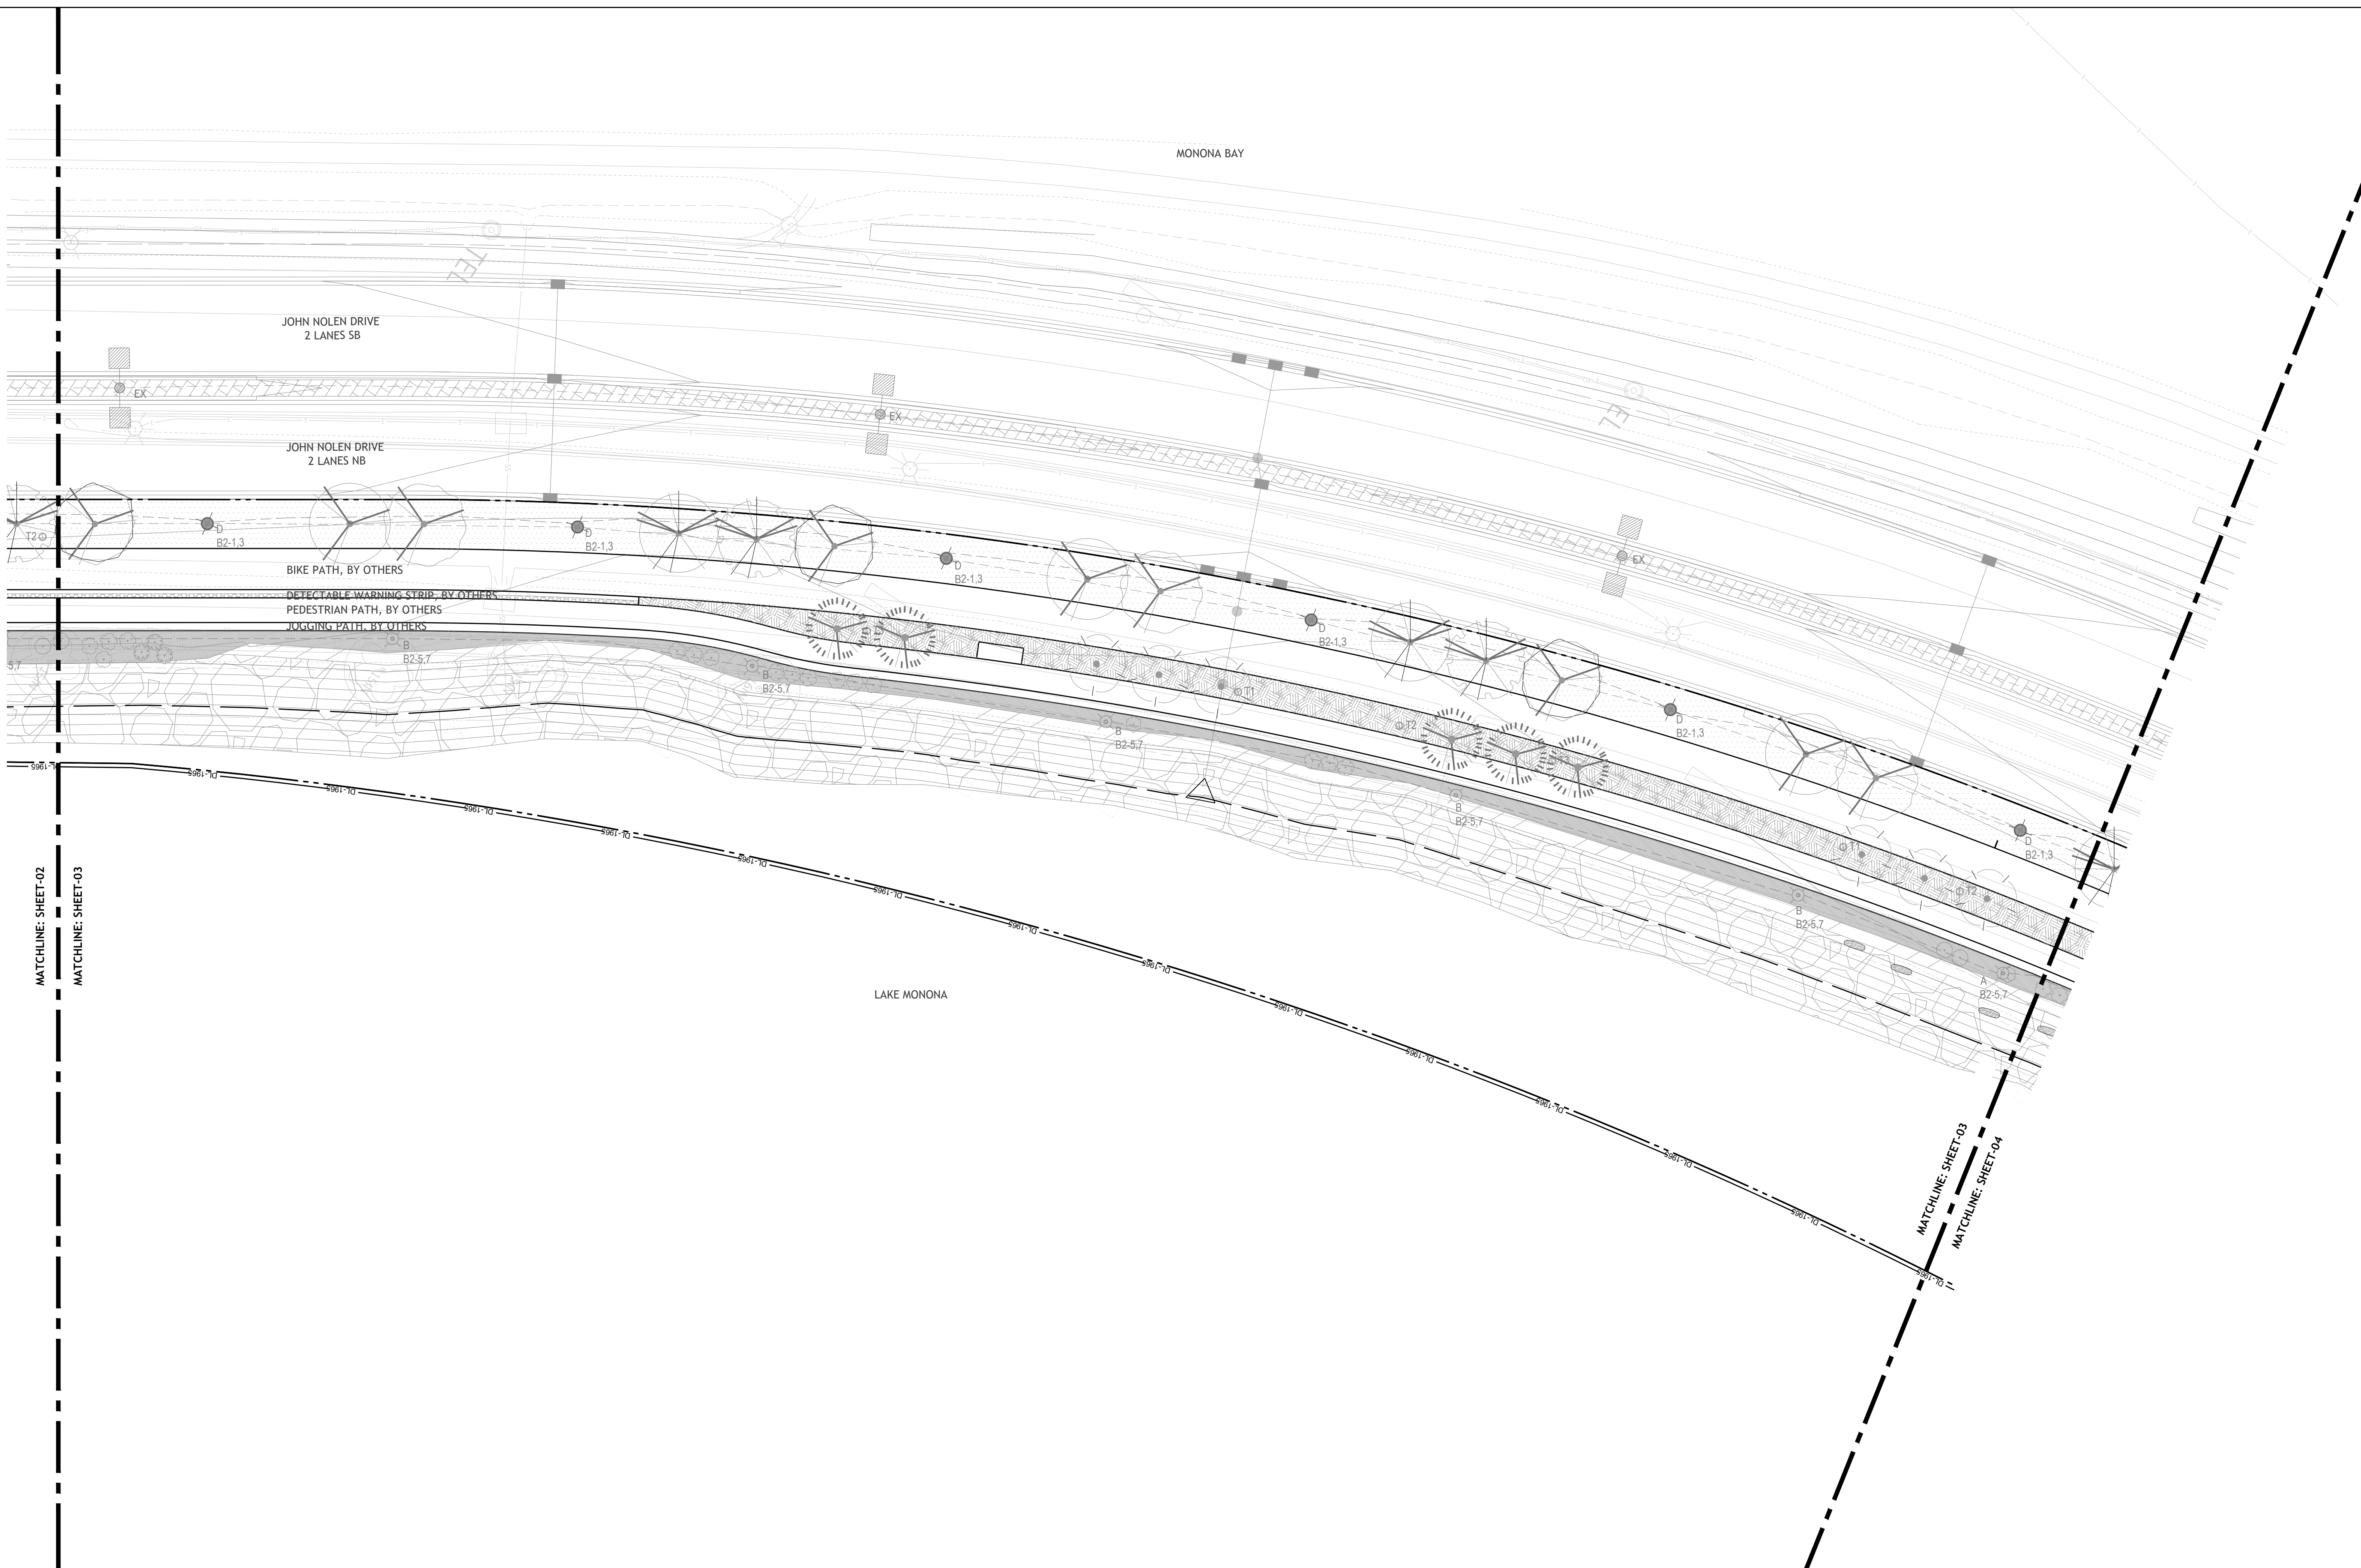


SASAKI
414 14TH STREET, SUITE 250 DENVER, CO 80202
P 617 923 5362 W SASAKI.COM

Project Title and Client

MADISON PARKS

CITY OF MADISON, WI

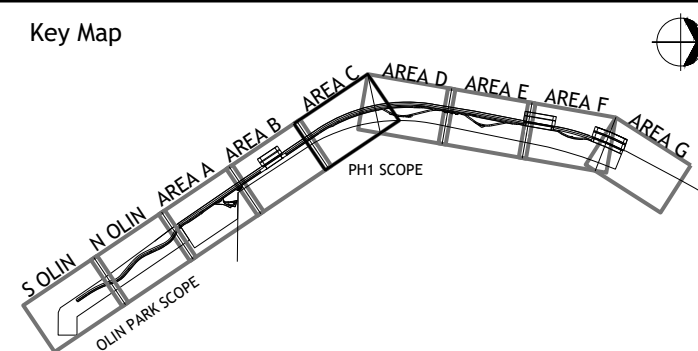


Sasaki Project No: **48026.00**
 Drawn By: **CZ,FS,PO,ZT**
 Checked By: **SW,ZC**
 Approved By: **AC**
 Issue Date: **07.31.2025**

Seal

NOT FOR CONSTRUCTION

No.	Description	Date
1	SCHEMATIC DESIGN	10/31/2024
2	50% DESIGN DEVELOPMENT	04/30/2025
3	100% DESIGN DEVELOPMENT	07/31/2025

Drawing No. L6-03		Plot Date: 7/31/2025 File: L6-00_PLANTING PLAN - GROUNDCOVER.dwg	
Drawing Title: PLANTING PLAN - GROUNDCOVER - AREA C		Sheet: 32 / 109	

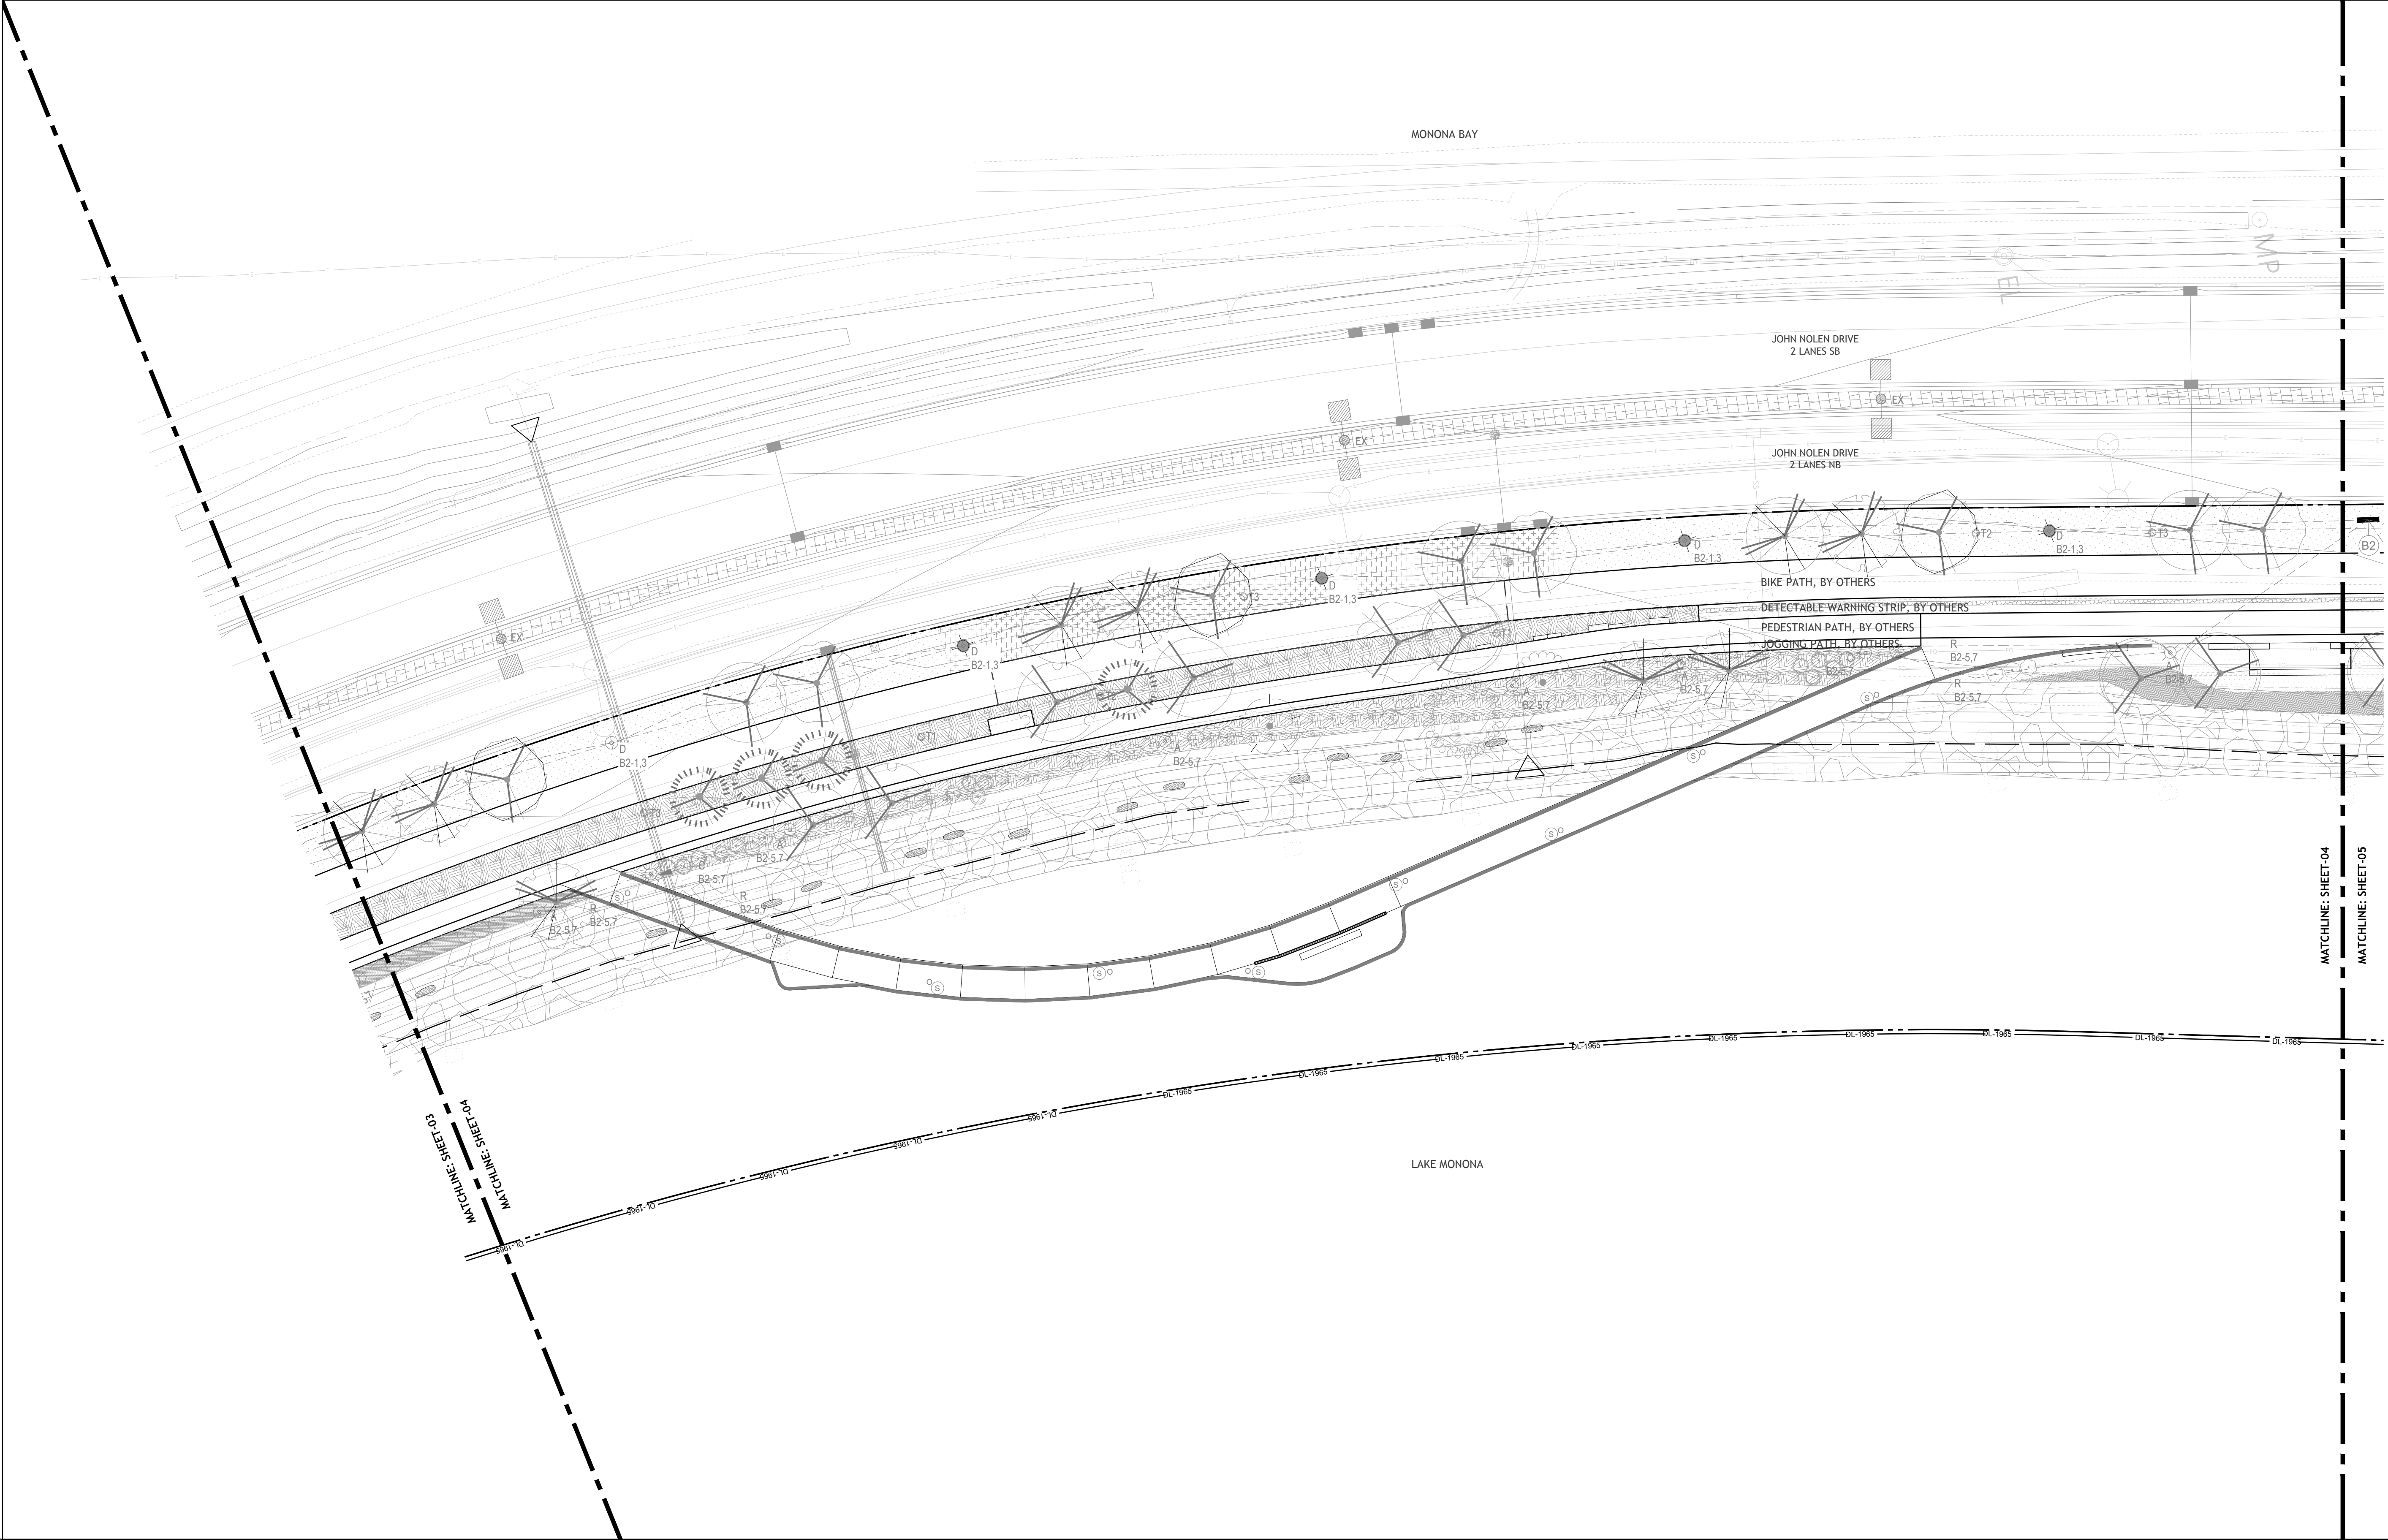

GENERAL LEGEND

- LIMIT OF WORK
- DL DOCK LINE

FOR ELECTRICAL SYMBOLS, SEE E1-00

PLANT SCHEDULE

SYMBOL	BOTANICAL NAME	QTY
GROUND COVERS		
	LOW MOW	32,520 SF
	INTERPLANTED RIPRAP	252 SF
	BIO-FILTERED BASIN	3,734 SF
	PLUG #1	12,961 SF
	PLUG #2	15,433 SF


DETAILS

- 3 L9-31 PLANTING DETAIL - GROUNDCOVER
- 1 L9-32 PLANTING DETAIL - BANK STABILIZATION



Project Title and Client
MADISON PARKS

CITY OF MADISON, WI

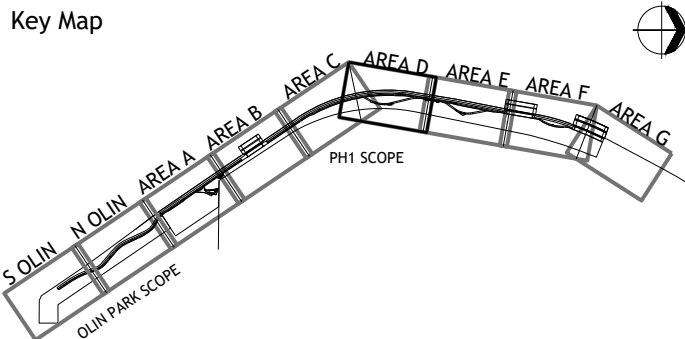

Sasaki Project No: **48026.00**
Drawn By: **CZ,FS,PO,ZT**
Checked By: **SW,ZC**
Approved By: **AC**
Issue Date: **07.31.2025**

Seal

NOT FOR CONSTRUCTION


No.	Description	Date
1	SCHEMATIC DESIGN	10/31/2024
2	50% DESIGN DEVELOPMENT	04/30/2025
3	100% DESIGN DEVELOPMENT	07/31/2025

Drawing No.
L6-04

Drawing Title:
**PLANTING PLAN - GROUNDCOVER
- AREA D (SOUTH BOARDWALK)**

Plot Date: 7/31/2025
File: L6-00_PLANTING PLAN - GROUNDCOVER.dwg

Sheet:
33
109

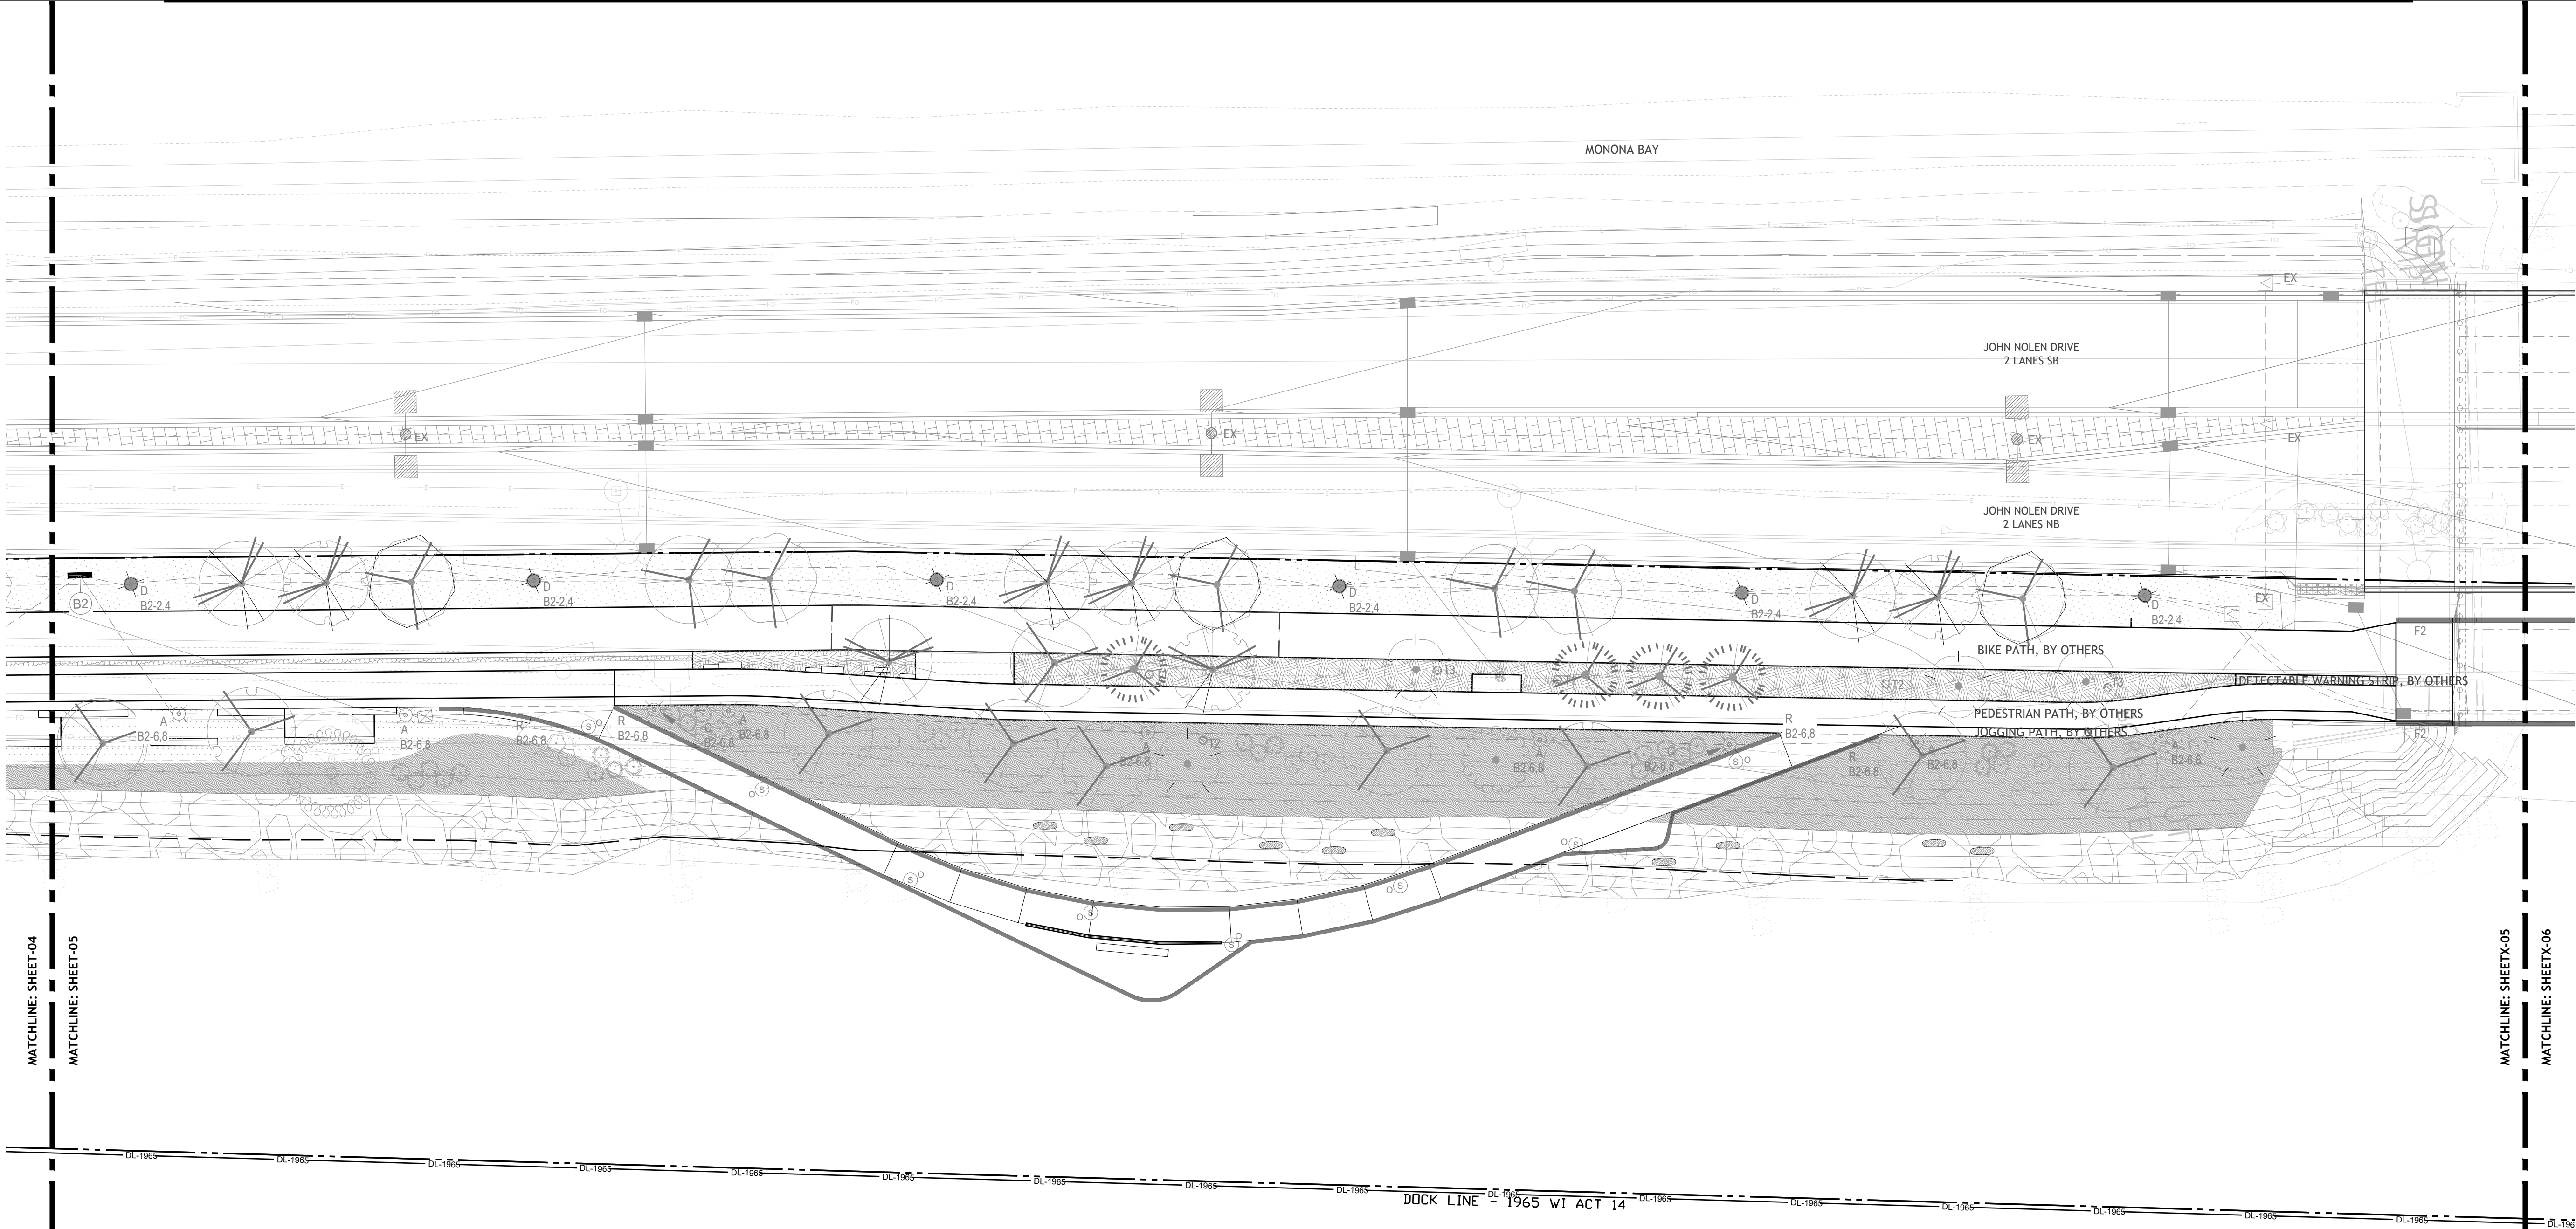

GENERAL LEGEND

--- LIMIT OF WORK

DL DOCK LINE

FOR ELECTRICAL SYMBOLS, SEE E1-00

PLANT SCHEDULE

SYMBOL	BOTANICAL NAME	QTY
GROUND COVERS		
	LOW MOW	32,520 SF
	INTERPLANTED RIPRAP	252 SF
	BIO-FILTERED BASIN	3,734 SF
	PLUG #1	12,961 SF
	PLUG #2	15,433 SF

DETAILS

- 3

L9-31

PLANTING DETAIL -
GROUNDCOVER
- 1


L9-32

PLANTING DETAIL -
BANK STABILIZATION



SASAKI
414 14TH STREET, SUITE 250 DENVER, CO 80202
P 617 923 6862 W SASAKI.COM

Project Title and Client
MADISON PARKS
CITY OF MADISON, WI

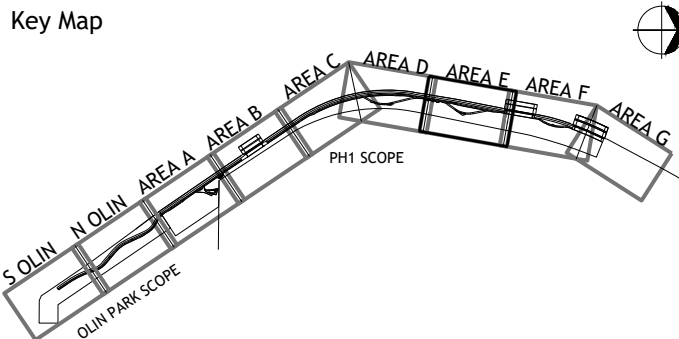

Sasaki Project No: **48026.00**
Drawn By: **CZ,FS,PO,ZT**
Checked By: **SW,ZC**
Approved By: **AC**
Issue Date: **07.31.2025**


Seal
NOT FOR CONSTRUCTION

No.	Description	Date
1	SCHEMATIC DESIGN	10/31/2024
2	50% DESIGN DEVELOPMENT	04/30/2025
3	100% DESIGN DEVELOPMENT	07/31/2025

Drawing No.
L6-05
Drawing Title:
**PLANTING PLAN - GROUNDCOVER
- AREA E (NORTH BOARDWALK)**

Plot Date: 7/31/2025
File: L6-00_PLANTING PLAN - GROUNDCOVER.dwg

Sheet:
34
109

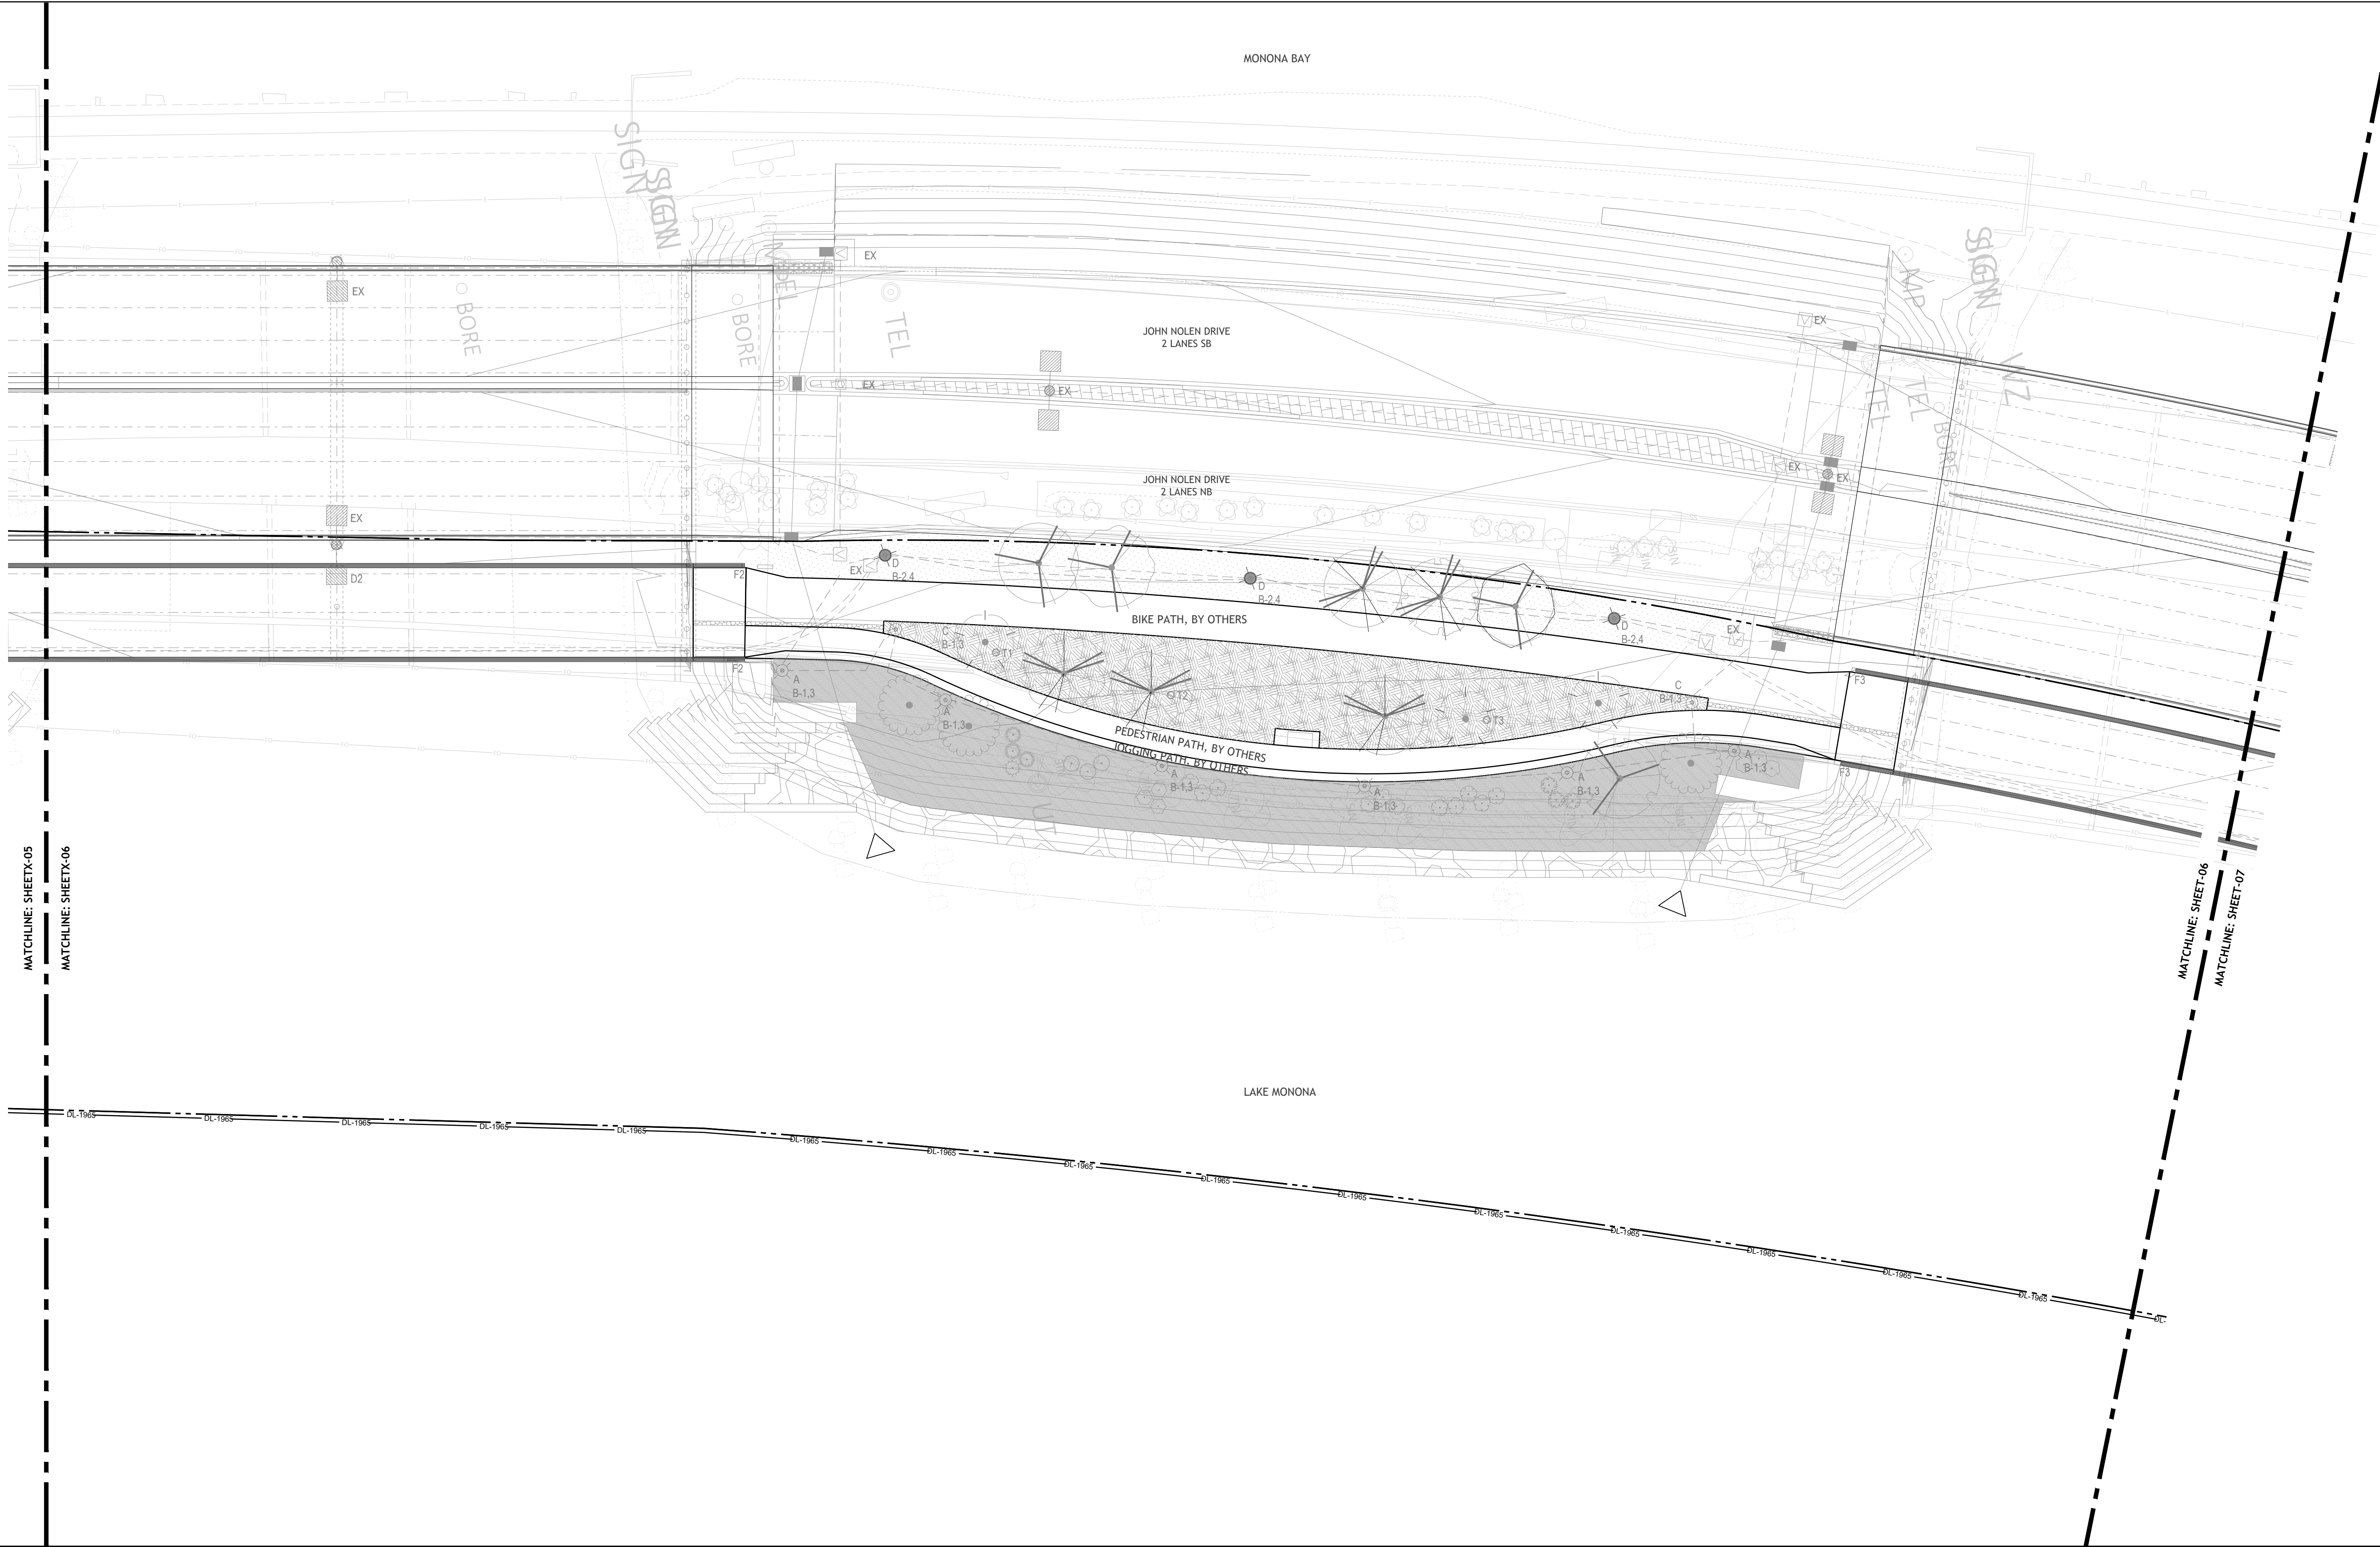

GENERAL LEGEND

--- LIMIT OF WORK

DL DOCK LINE

FOR ELECTRICAL SYMBOLS, SEE E1-00

PLANT SCHEDULE

SYMBOL	BOTANICAL NAME	QTY
GROUND COVERS		
[Symbol]	LOW MOW	32,520 SF
[Symbol]	INTERPLANTED RIPRAP	252 SF
[Symbol]	BIO-FILTERED BASIN	3,734 SF
[Symbol]	PLUG #1	12,961 SF
[Symbol]	PLUG #2	15,433 SF

DETAILS

- 3

L9-31

PLANTING DETAIL -
GROUNDCOVER
- 1

L9-32


PLANTING DETAIL -
BANK STABILIZATION



SASAKI
414 14TH STREET, SUITE 250 DENVER, CO 80202
P 617 923 6862 W SASAKI.COM

Project Title and Client
MADISON PARKS
CITY OF MADISON, WI

Key Map

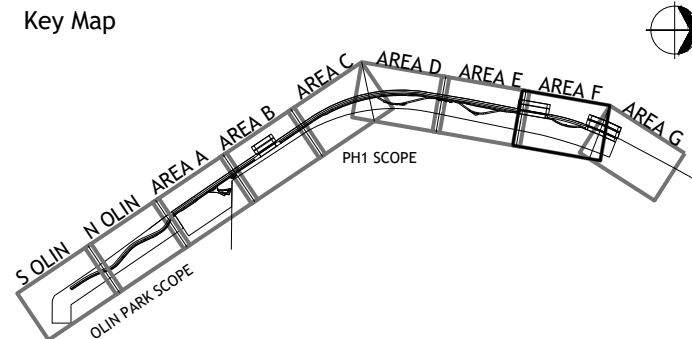

Sasaki Project No: **48026.00**
Drawn By: **CZ,FS,PO,ZT**
Checked By: **SW,ZC**
Approved By: **AC**
Issue Date: **07.31.2025**


Seal
NOT FOR CONSTRUCTION

No.	Description	Date
1	SCHEMATIC DESIGN	10/31/2024
2	50% DESIGN DEVELOPMENT	04/30/2025
3	100% DESIGN DEVELOPMENT	07/31/2025

Drawing No.
L6-06
Drawing Title:
**PLANTING PLAN - GROUNDCOVER
- AREA F**

Plot Date: 7/31/2025
File: L6-00_PLANTING PLAN - GROUNDCOVER.dwg

Sheet:
35
109

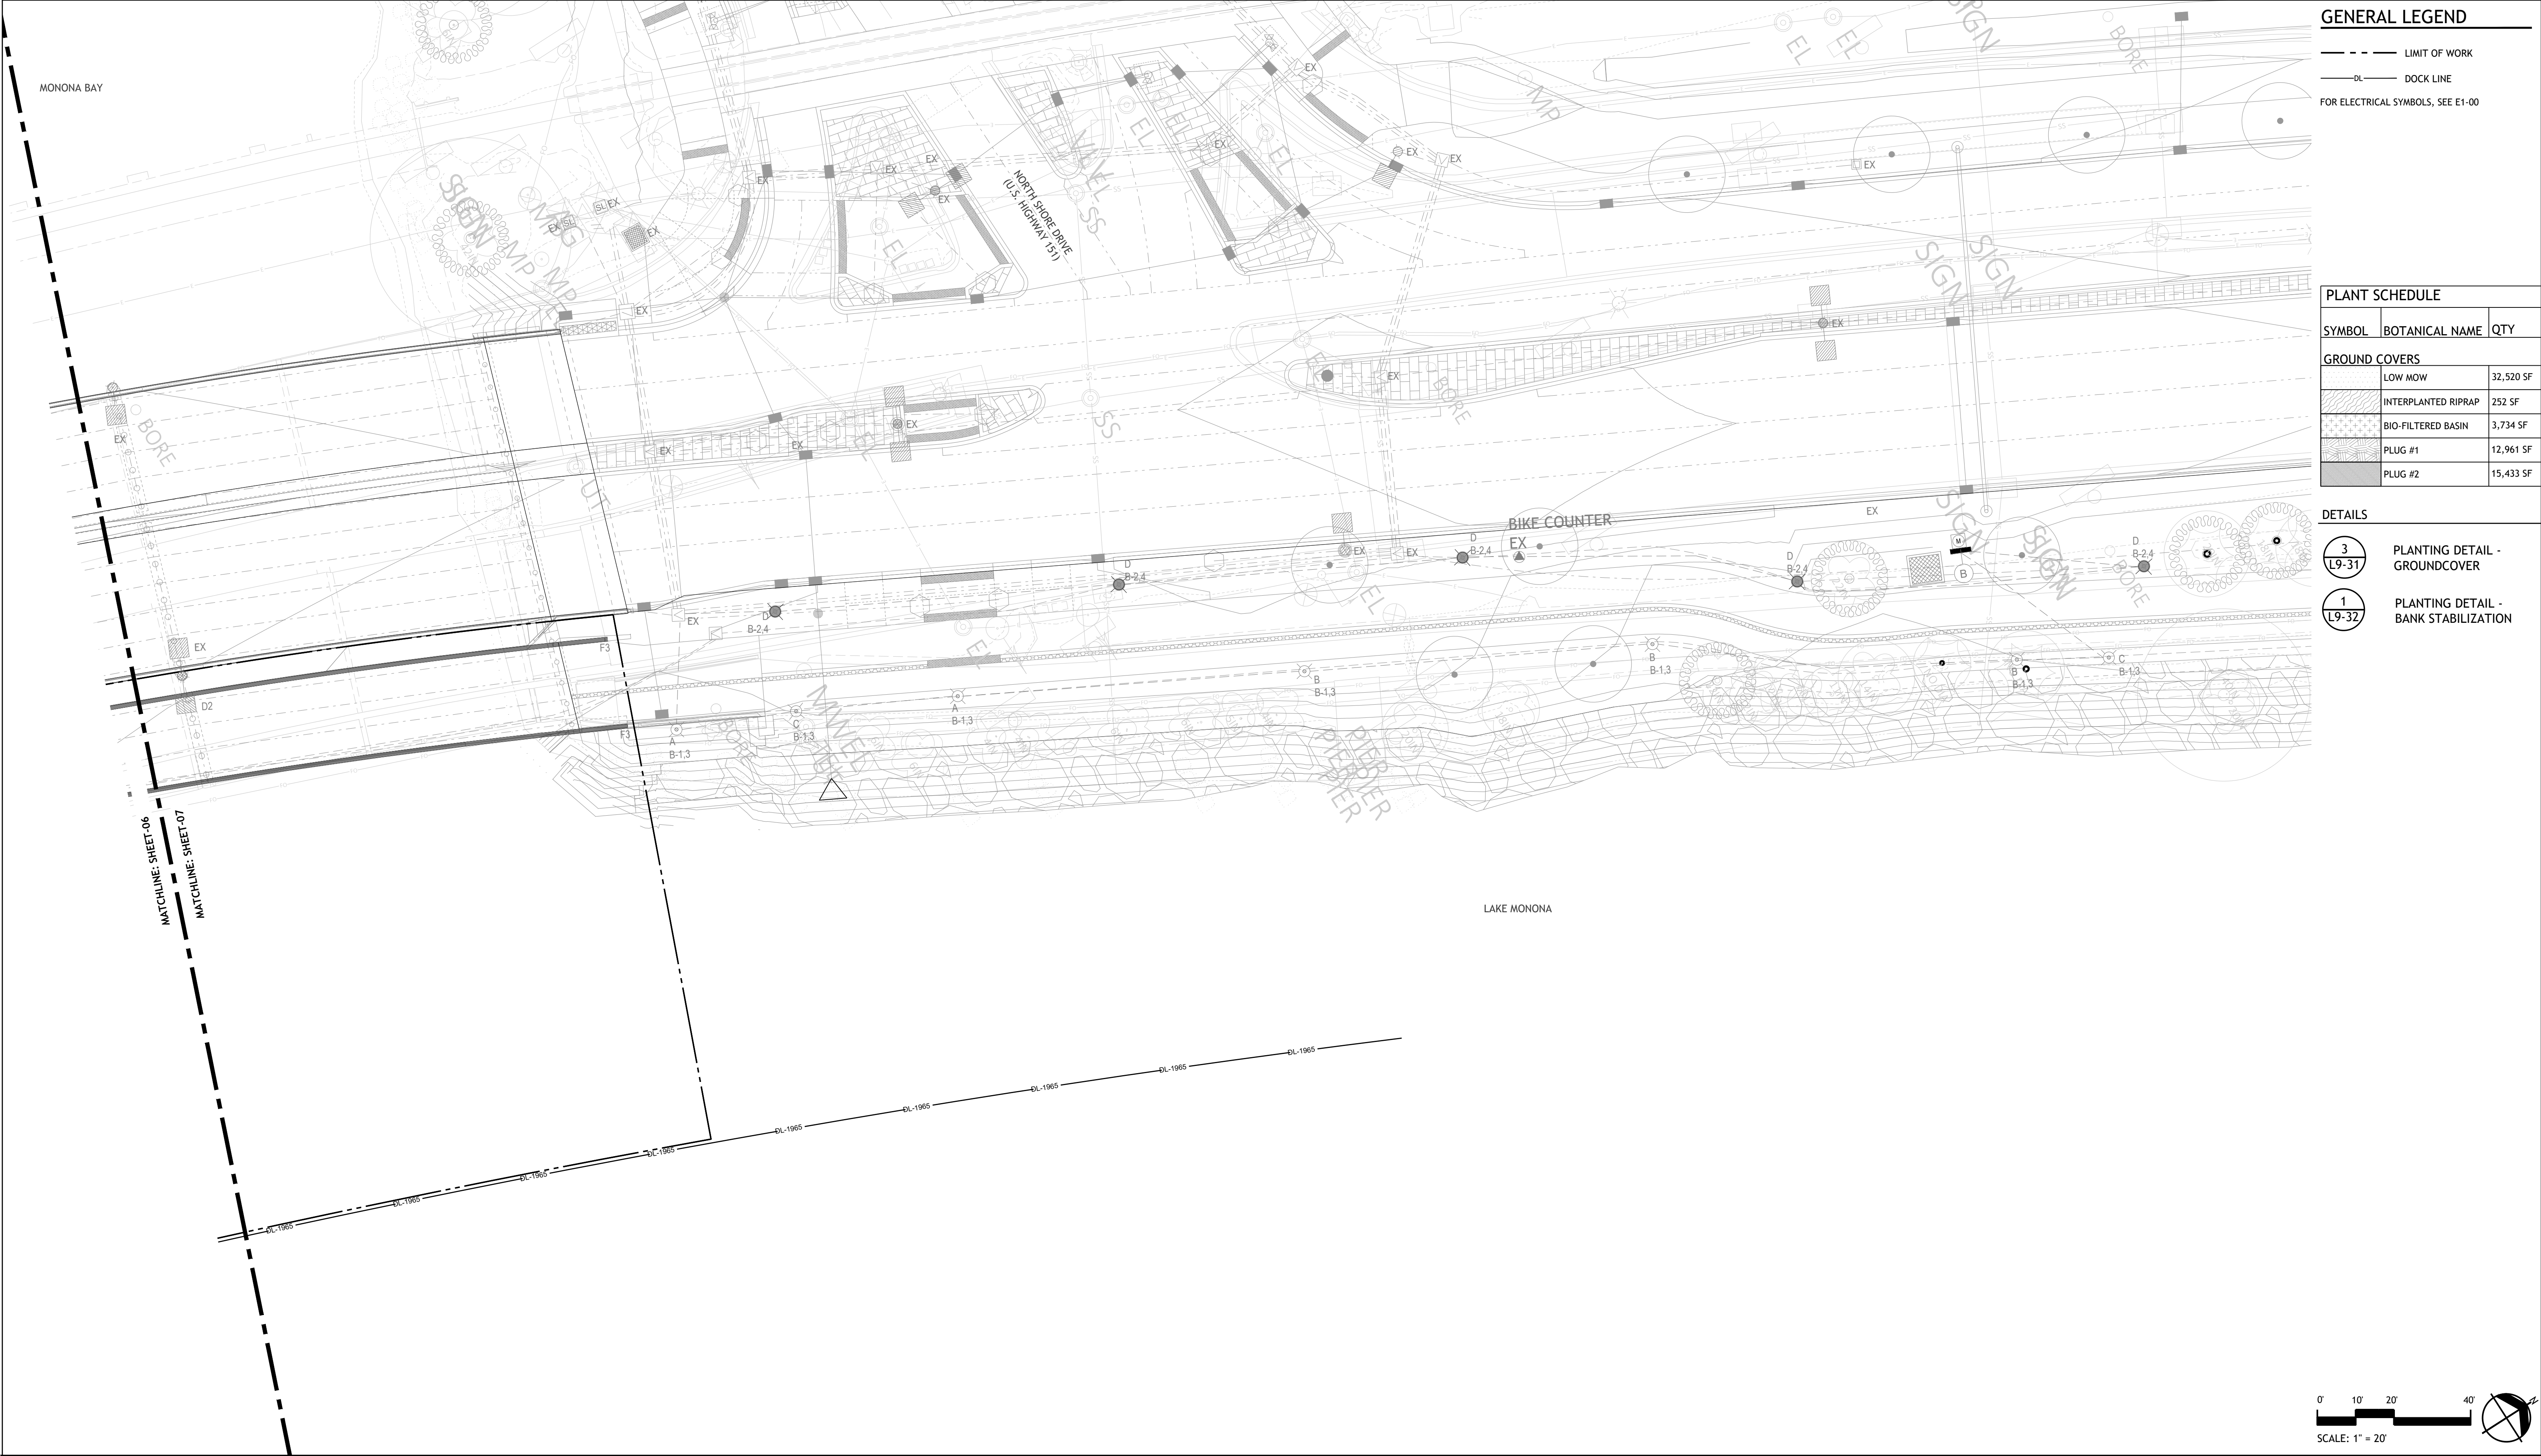

GENERAL LEGEND

--- LIMIT OF WORK

DL DOCK LINE

FOR ELECTRICAL SYMBOLS, SEE E1-00

PLANT SCHEDULE

SYMBOL	BOTANICAL NAME	QTY
GROUND COVERS		
[Symbol]	LOW MOW	32,520 SF
[Symbol]	INTERPLANTED RIPRAP	252 SF
[Symbol]	BIO-FILTERED BASIN	3,734 SF
[Symbol]	PLUG #1	12,961 SF
[Symbol]	PLUG #2	15,433 SF

DETAILS

- 3

L9-31

PLANTING DETAIL -
GROUNDCOVER
- 1

L9-32


PLANTING DETAIL -
BANK STABILIZATION



Project Title and Client

MADISON PARKS

CITY OF MADISON, WI

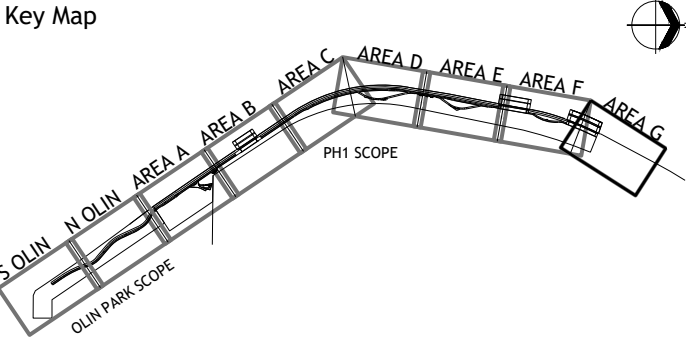

Sasaki Project No: 48026.00

Drawn By: CZ,FS,PO,ZT

Checked By: SW,ZC

Approved By: AC

Issue Date: 07.31.2025

Seal

NOT FOR CONSTRUCTION

No.	Description	Date
1	SCHEMATIC DESIGN	10/31/2024
2	50% DESIGN DEVELOPMENT	04/30/2025
3	100% DESIGN DEVELOPMENT	07/31/2025

Drawing No.

L6-07

Plot Date: 7/31/2025

File: L6-00_PLANTING PLAN - GROUNDCOVER.dwg

Drawing Title:


PLANTING PLAN - GROUNDCOVER
- AREA G

Sheet:


36
109



Low Mow - Lawn Seed Mix
Vendor: Prairie Nursery Inc. Westfield WI
Fescue species (100%)

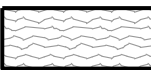


Interplanted Riprap			
Common Name	Scientific Name	Size	Condition
Bicknell's Sedge	Carex bicknellii	2" Plug	Potted
Tufted Hairg Grass	Deschampsia cespitosa	2" Plug	Potted
Northern Sea Oats	Chasmanthemum latifolium	2" Plug	Potted
Prairie Dropseed	Sporobolus heterolepis	2" Plug	Potted
Clustered Mountain Mint	Oycnanthemum muticum	2" Plug	Potted
Switchgrass	Panicum virgatum	2" Plug	Potted
New England Aster	Aster novae-angliae	2" Plug	Potted
Stiff Goldenrod	Oligoneuron rigidum	2" Plug	Potted

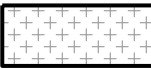


Biofilter Basin			
Common Name	Scientific Name	Size	Condition
Canadian Anemone	Anemone canadensis	2" Plug	Potted
Butterfly Milkweed	Asclepias tuberosa	2" Plug	Potted
Eastern Star Sedge	Carex radiata	2" Plug	Potted
Fox Sedge	Carex vulpinoidea	2" Plug	Potted
Wild Strawberry	Fragaria virginiana	2" Plug	Potted
Prairie Junegrass	Koeleria macrantha	2" Plug	Potted
Rough Blazing Star	Liatris aspera	2" Plug	Potted
Great Lobelia	Lobelia siphilitica	2" Plug	Potted
Zigzag Goldenrod	Solidago flexicaulis	2" Plug	Potted
Sky Blue Aster	Symphotrichum oolentangiense	2" Plug	Potted



Plug Mix 1			
Common Name	Scientific Name	Size	Condition
Prairie Cordgrass	Spartina pectinata	2" Plug	Potted
Little Bluestem	Schizachyrium scoparium	2" Plug	Potted
Blackeyed Susan	Rudbeckia hirta	2" Plug	Potted
Spotted Beebalm	Monarda punctata	2" Plug	Potted
Stiff Goldenrod	Oligoneuron rigidum	2" Plug	Potted
Butterfly Milkweed	Asclepias tuberosa	2" Plug	Potted

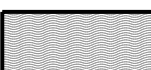

Plug Mix 2			
Common Name	Scientific Name	Size	Condition
Sand Coreopsis	Coreopsis lanceolata	2" Plug	Potted
Purple coneflower	Echinacea purpurea	2" Plug	Potted
New England Aster	Aster novae-angliae	2" Plug	Potted
Great Blue Lobelia	Lobelia siphilitica	2" Plug	Potted
Common Strawberry	Fragaria virginana	2" Plug	Potted
Canada Windflower	Anemone canadensis	2" Plug	Potted

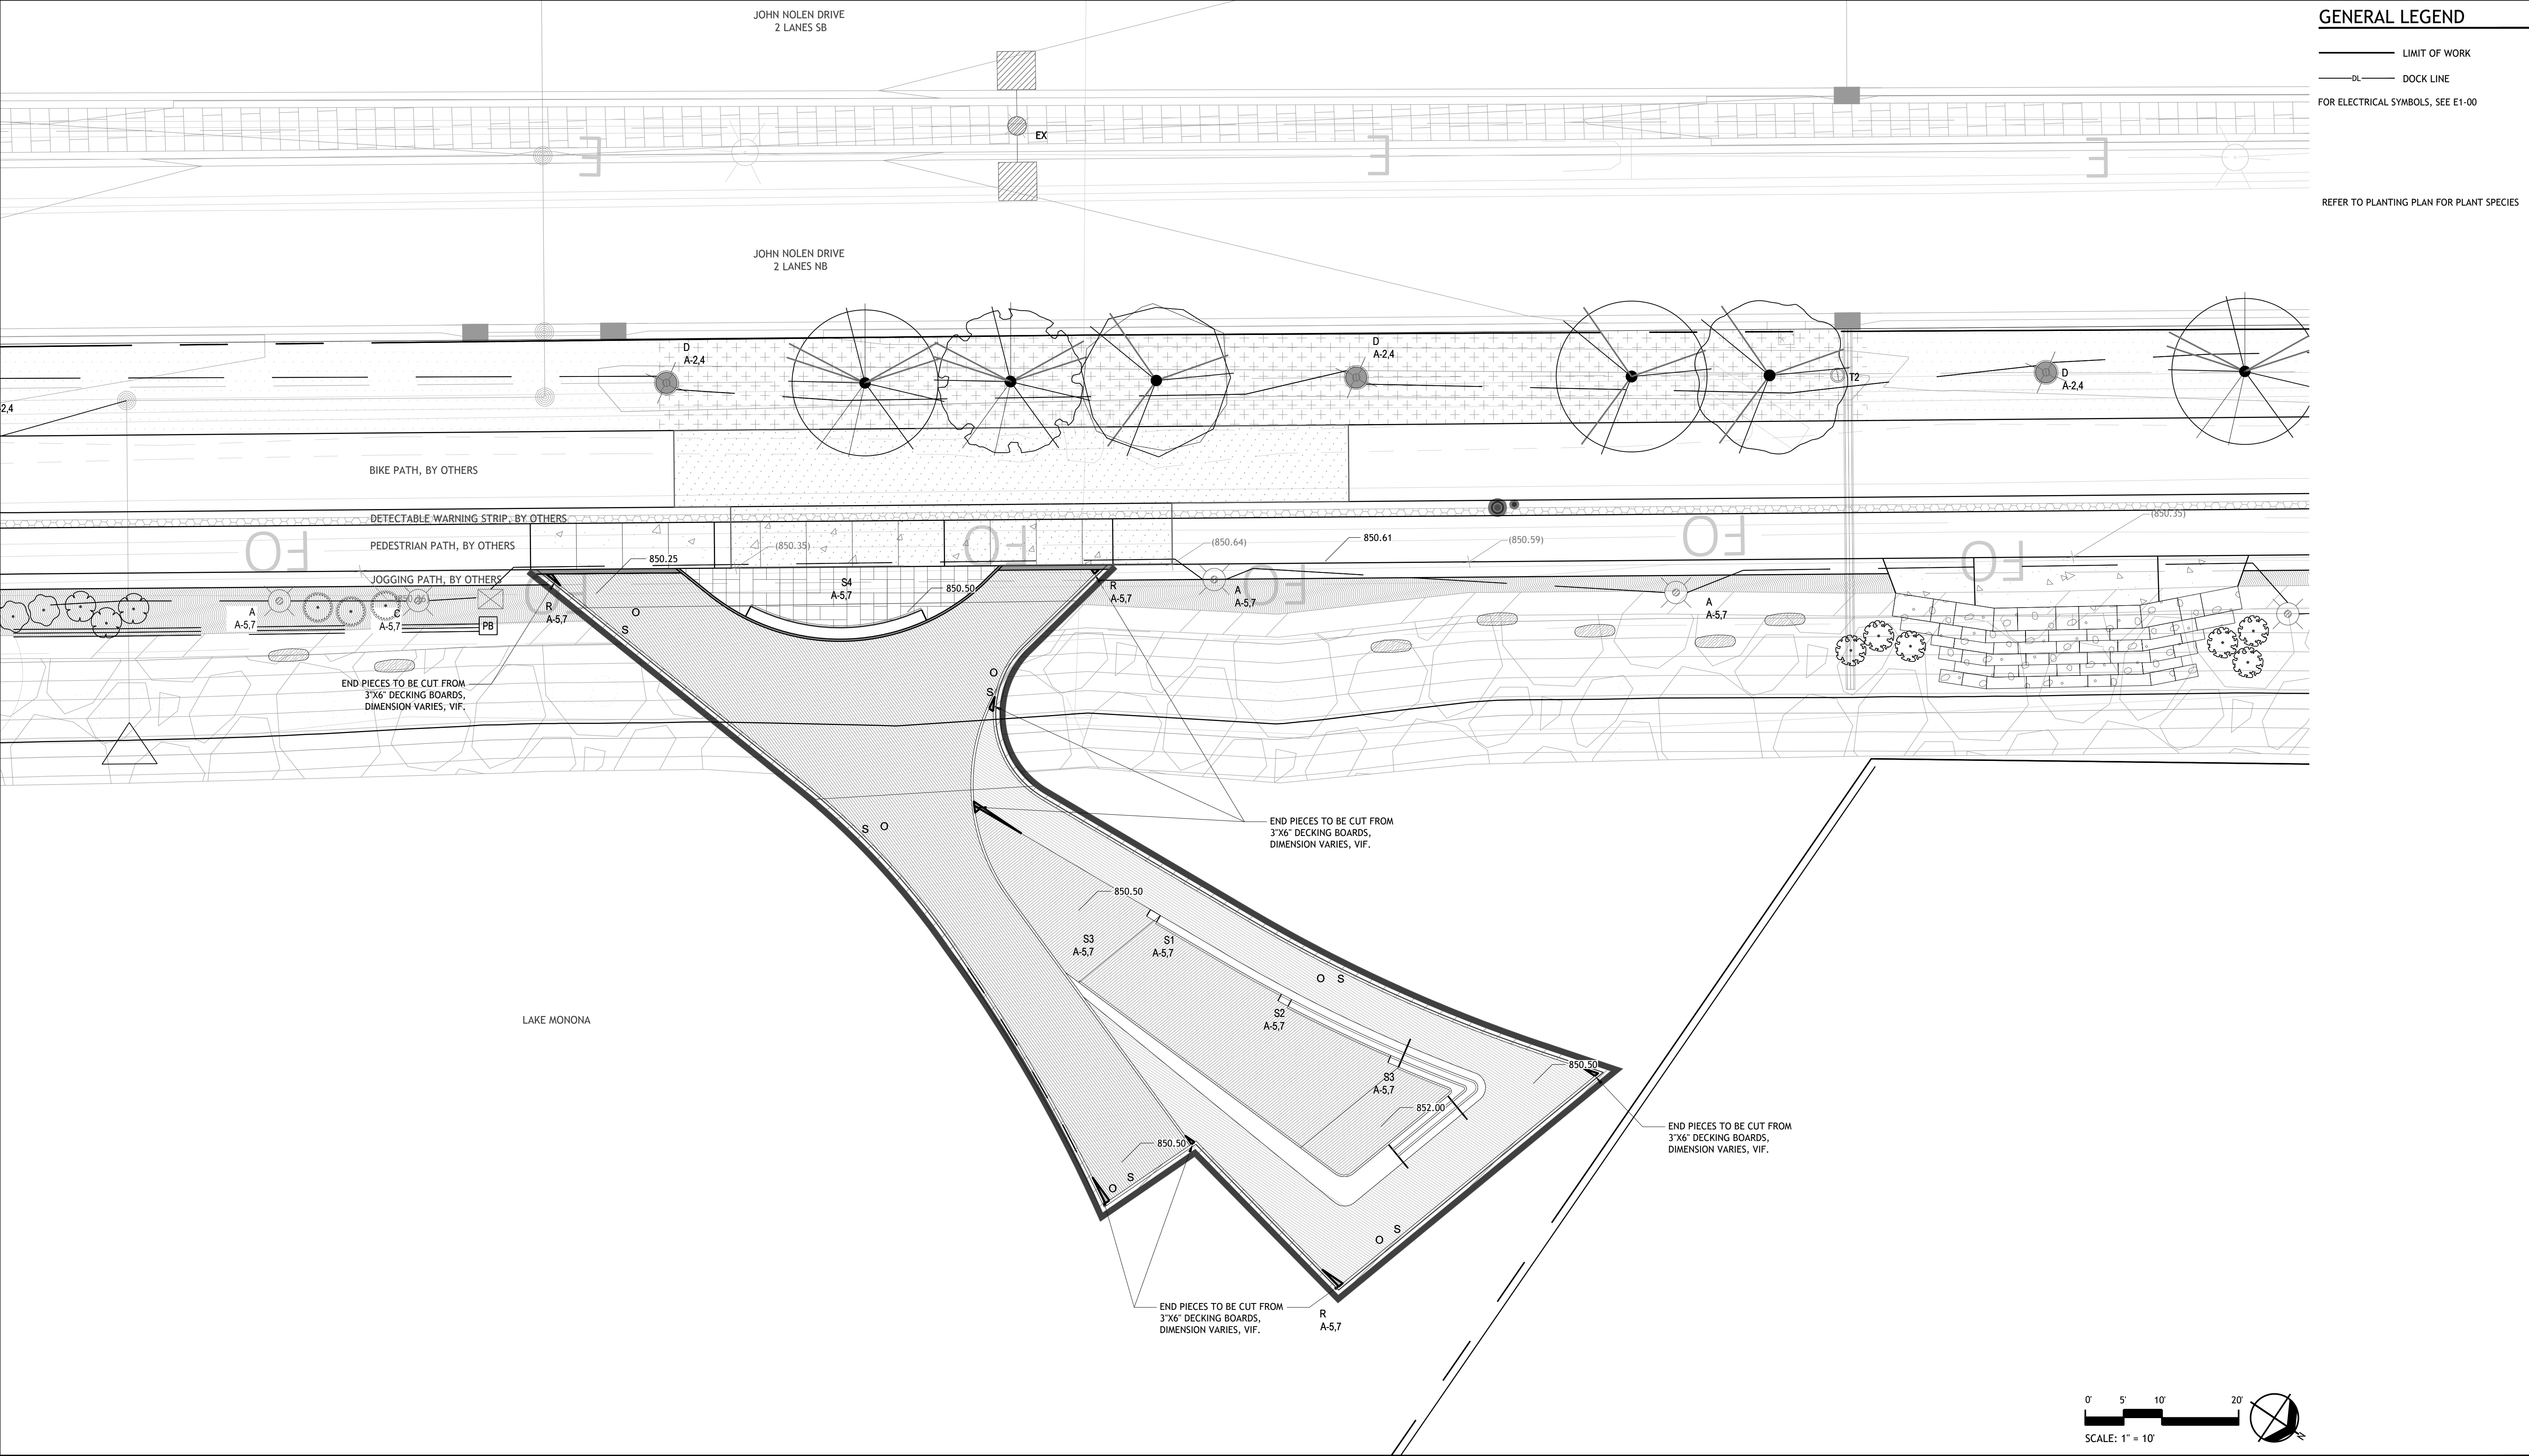

GENERAL LEGEND

— LIMIT OF WORK

—DL— DOCK LINE

FOR ELECTRICAL SYMBOLS, SEE E1-00

REFER TO PLANTING PLAN FOR PLANT SPECIES

SASAKI


414 14TH STREET, SUITE 250 DENVER, CO 80202
P 617 923 6962 W SASAKI.COM

Project Title and Client

MADISON PARKS

CITY OF MADISON, WI

Key Map

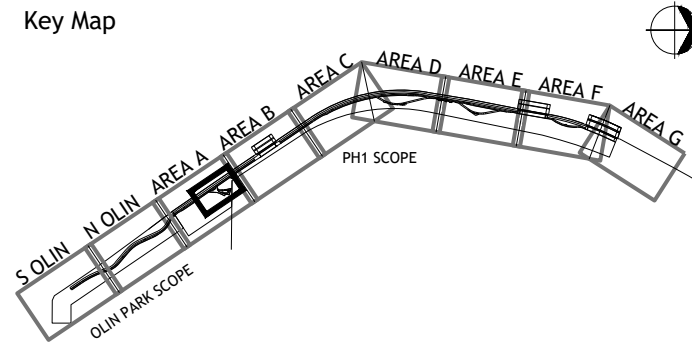

Sasaki Project No: 48026.00

Drawn By: CZ,FS,PO,ZT

Checked By: SW,ZC

Approved By: AC

Issue Date: 07.31.2025

Seal

NOT FOR CONSTRUCTION

No.

Description

Date

1

SCHEMATIC DESIGN

10/31/2024

2

50% DESIGN DEVELOPMENT

04/30/2025

3

100% DESIGN DEVELOPMENT

07/31/2025

Drawing No.

L7-01

Plot Date: 7/31/2025

File: L7-00_ENLARGEMENTS.dwg

Drawing Title:

ENLARGEMENT PLAN -
SKYLINE PIER

Sheet:

38

109


GENERAL LEGEND

— LIMIT OF WORK

— DL — DOCK LINE

FOR ELECTRICAL SYMBOLS, SEE E1-00


REFER TO PLANTING PLAN FOR PLANT SPECIES

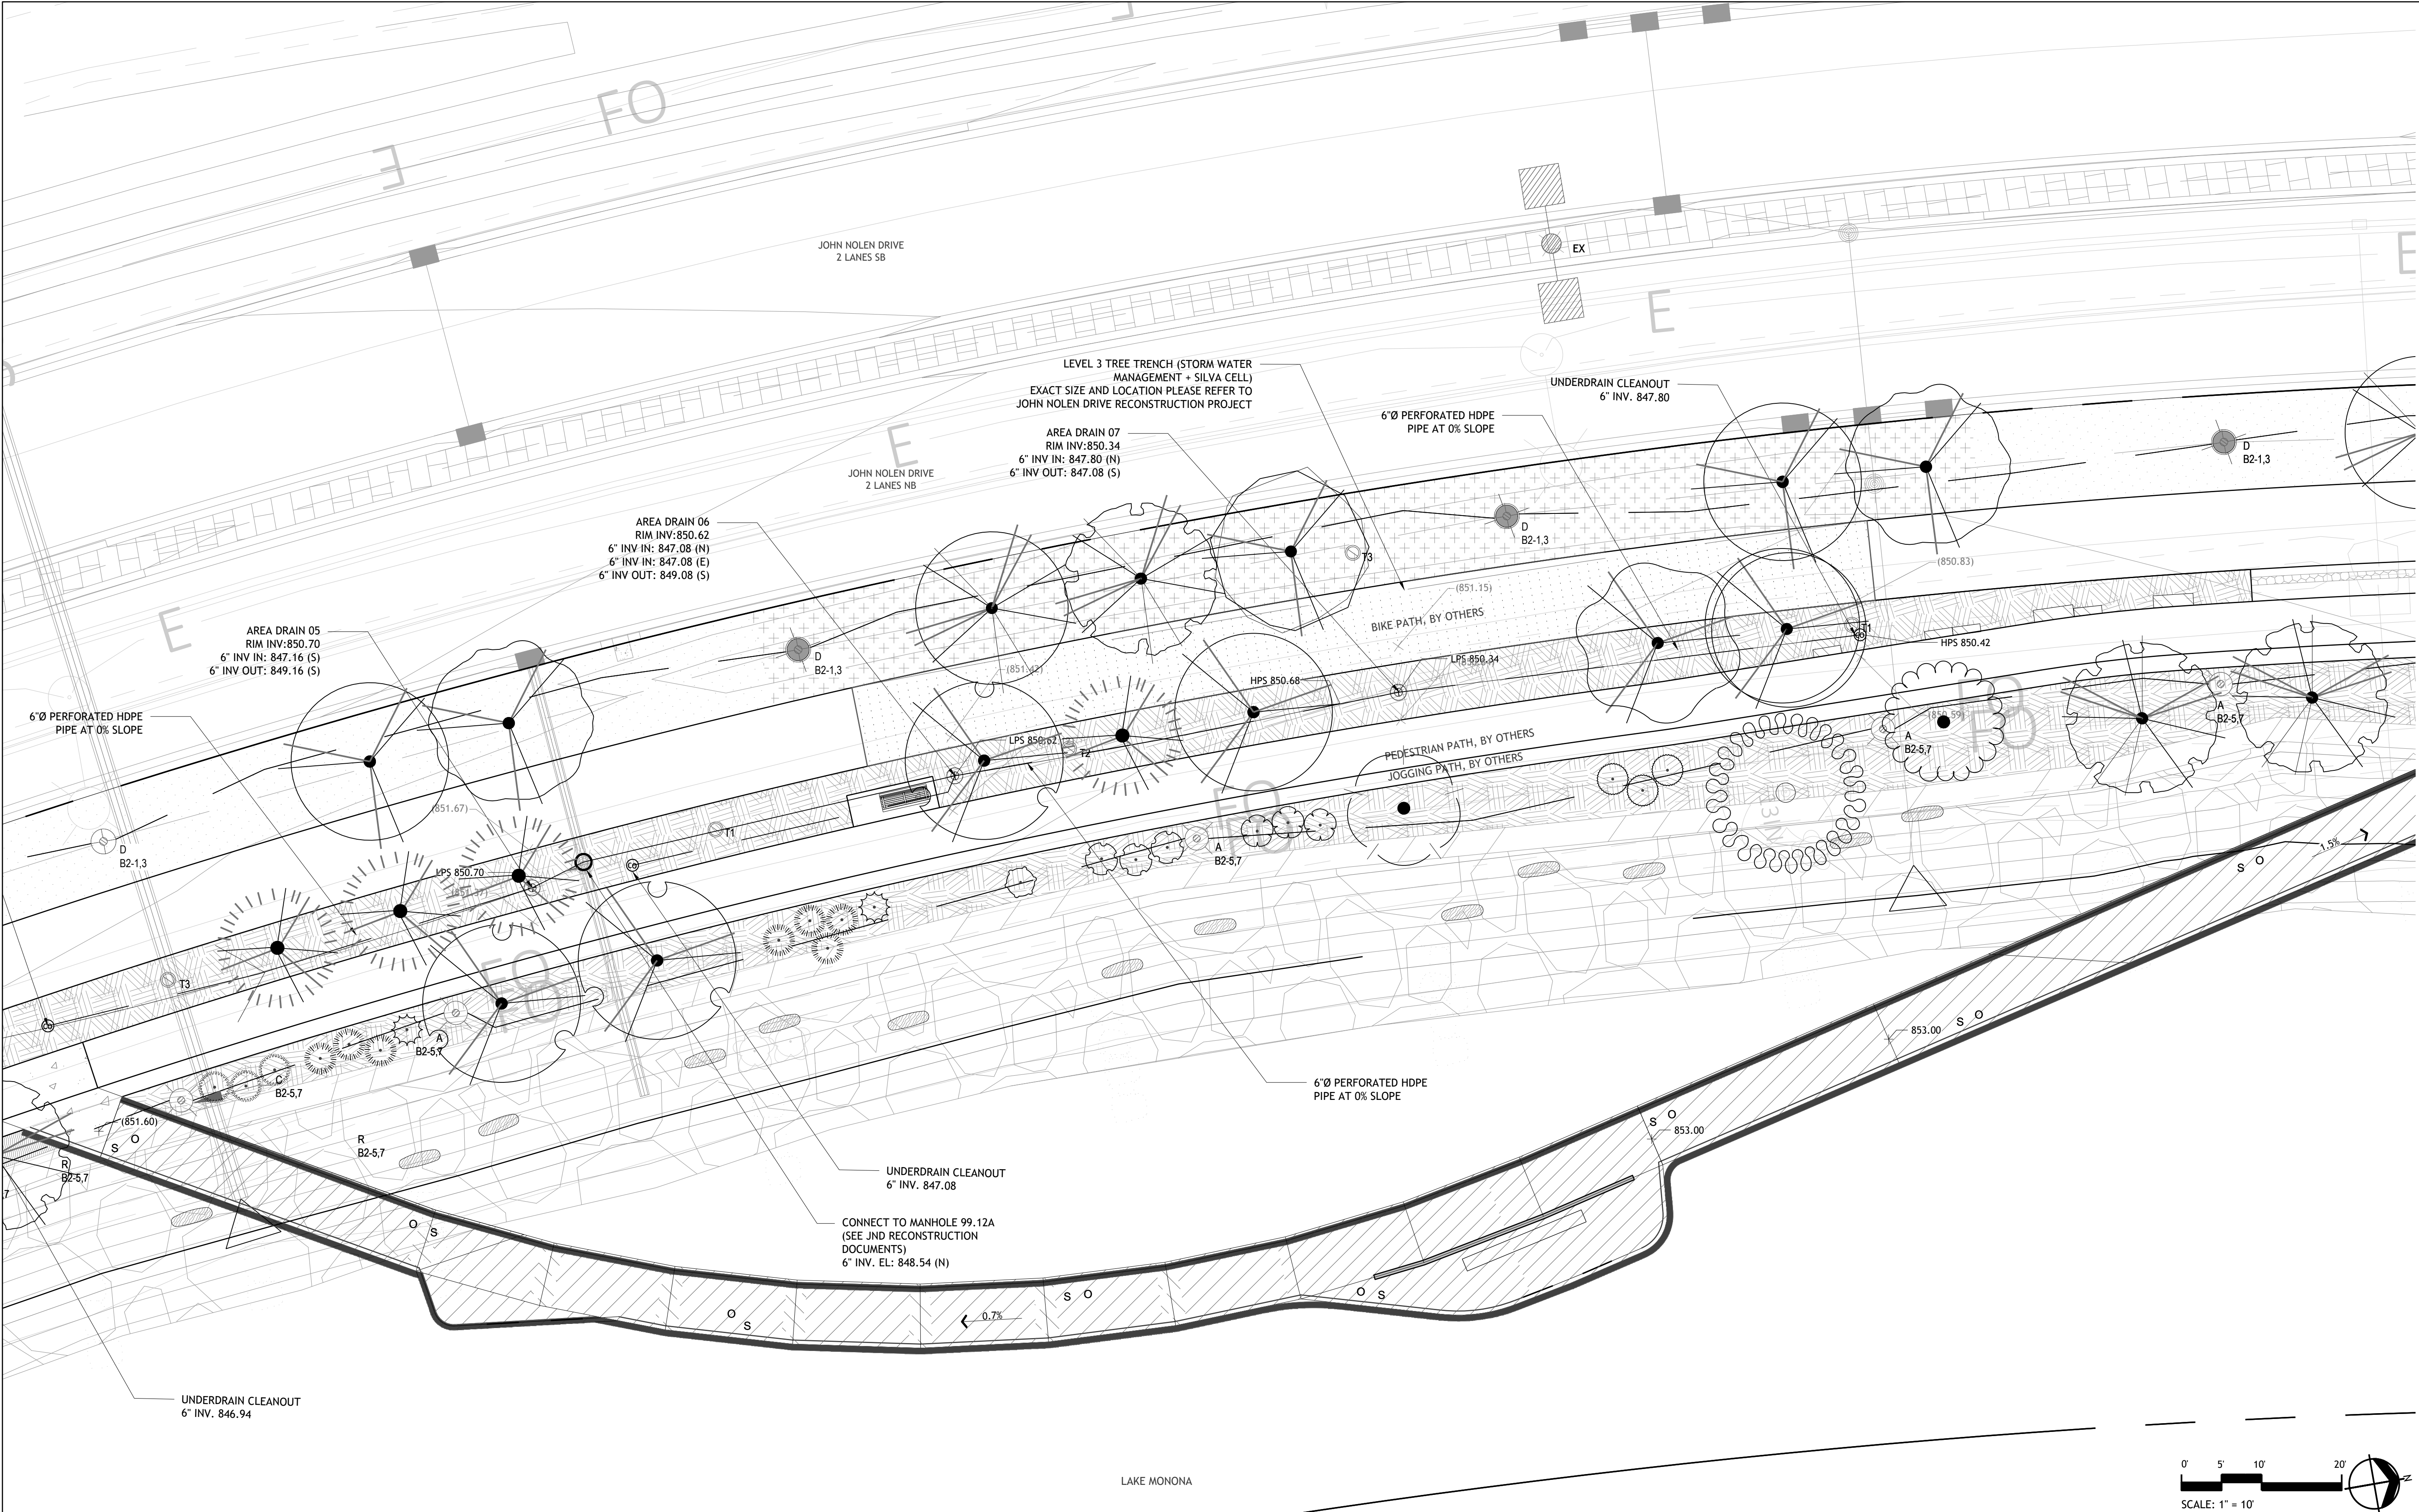

SASAKI
414 14TH STREET, SUITE 250 DENVER, CO 80202
P 617 923 6962 W SASAKI.COM

Project Title and Client
MADISON PARKS
CITY OF MADISON, WI

Key Map

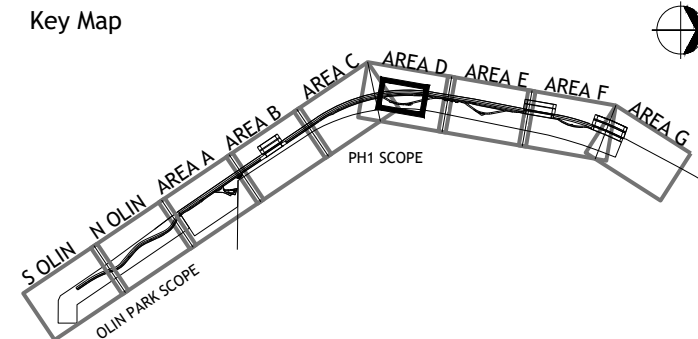

Sasaki Project No: **48026.00**
Drawn By: CZ,FS,PO,ZT
Checked By: SW,ZC
Approved By: AC
Issue Date: **07.31.2025**

Seal
NOT FOR CONSTRUCTION


No.	Description	Date
1	SCHEMATIC DESIGN	10/31/2024
2	50% DESIGN DEVELOPMENT	04/30/2025
3	100% DESIGN DEVELOPMENT	07/31/2025

Drawing No.
L7-02

Plot Date: 7/31/2025
File: L7-00_ENLARGEMENTS.dwg

Drawing Title:
**ENLARGEMENT PLAN -
SOUTH BOARDWALK**

Sheet:
**39
109**

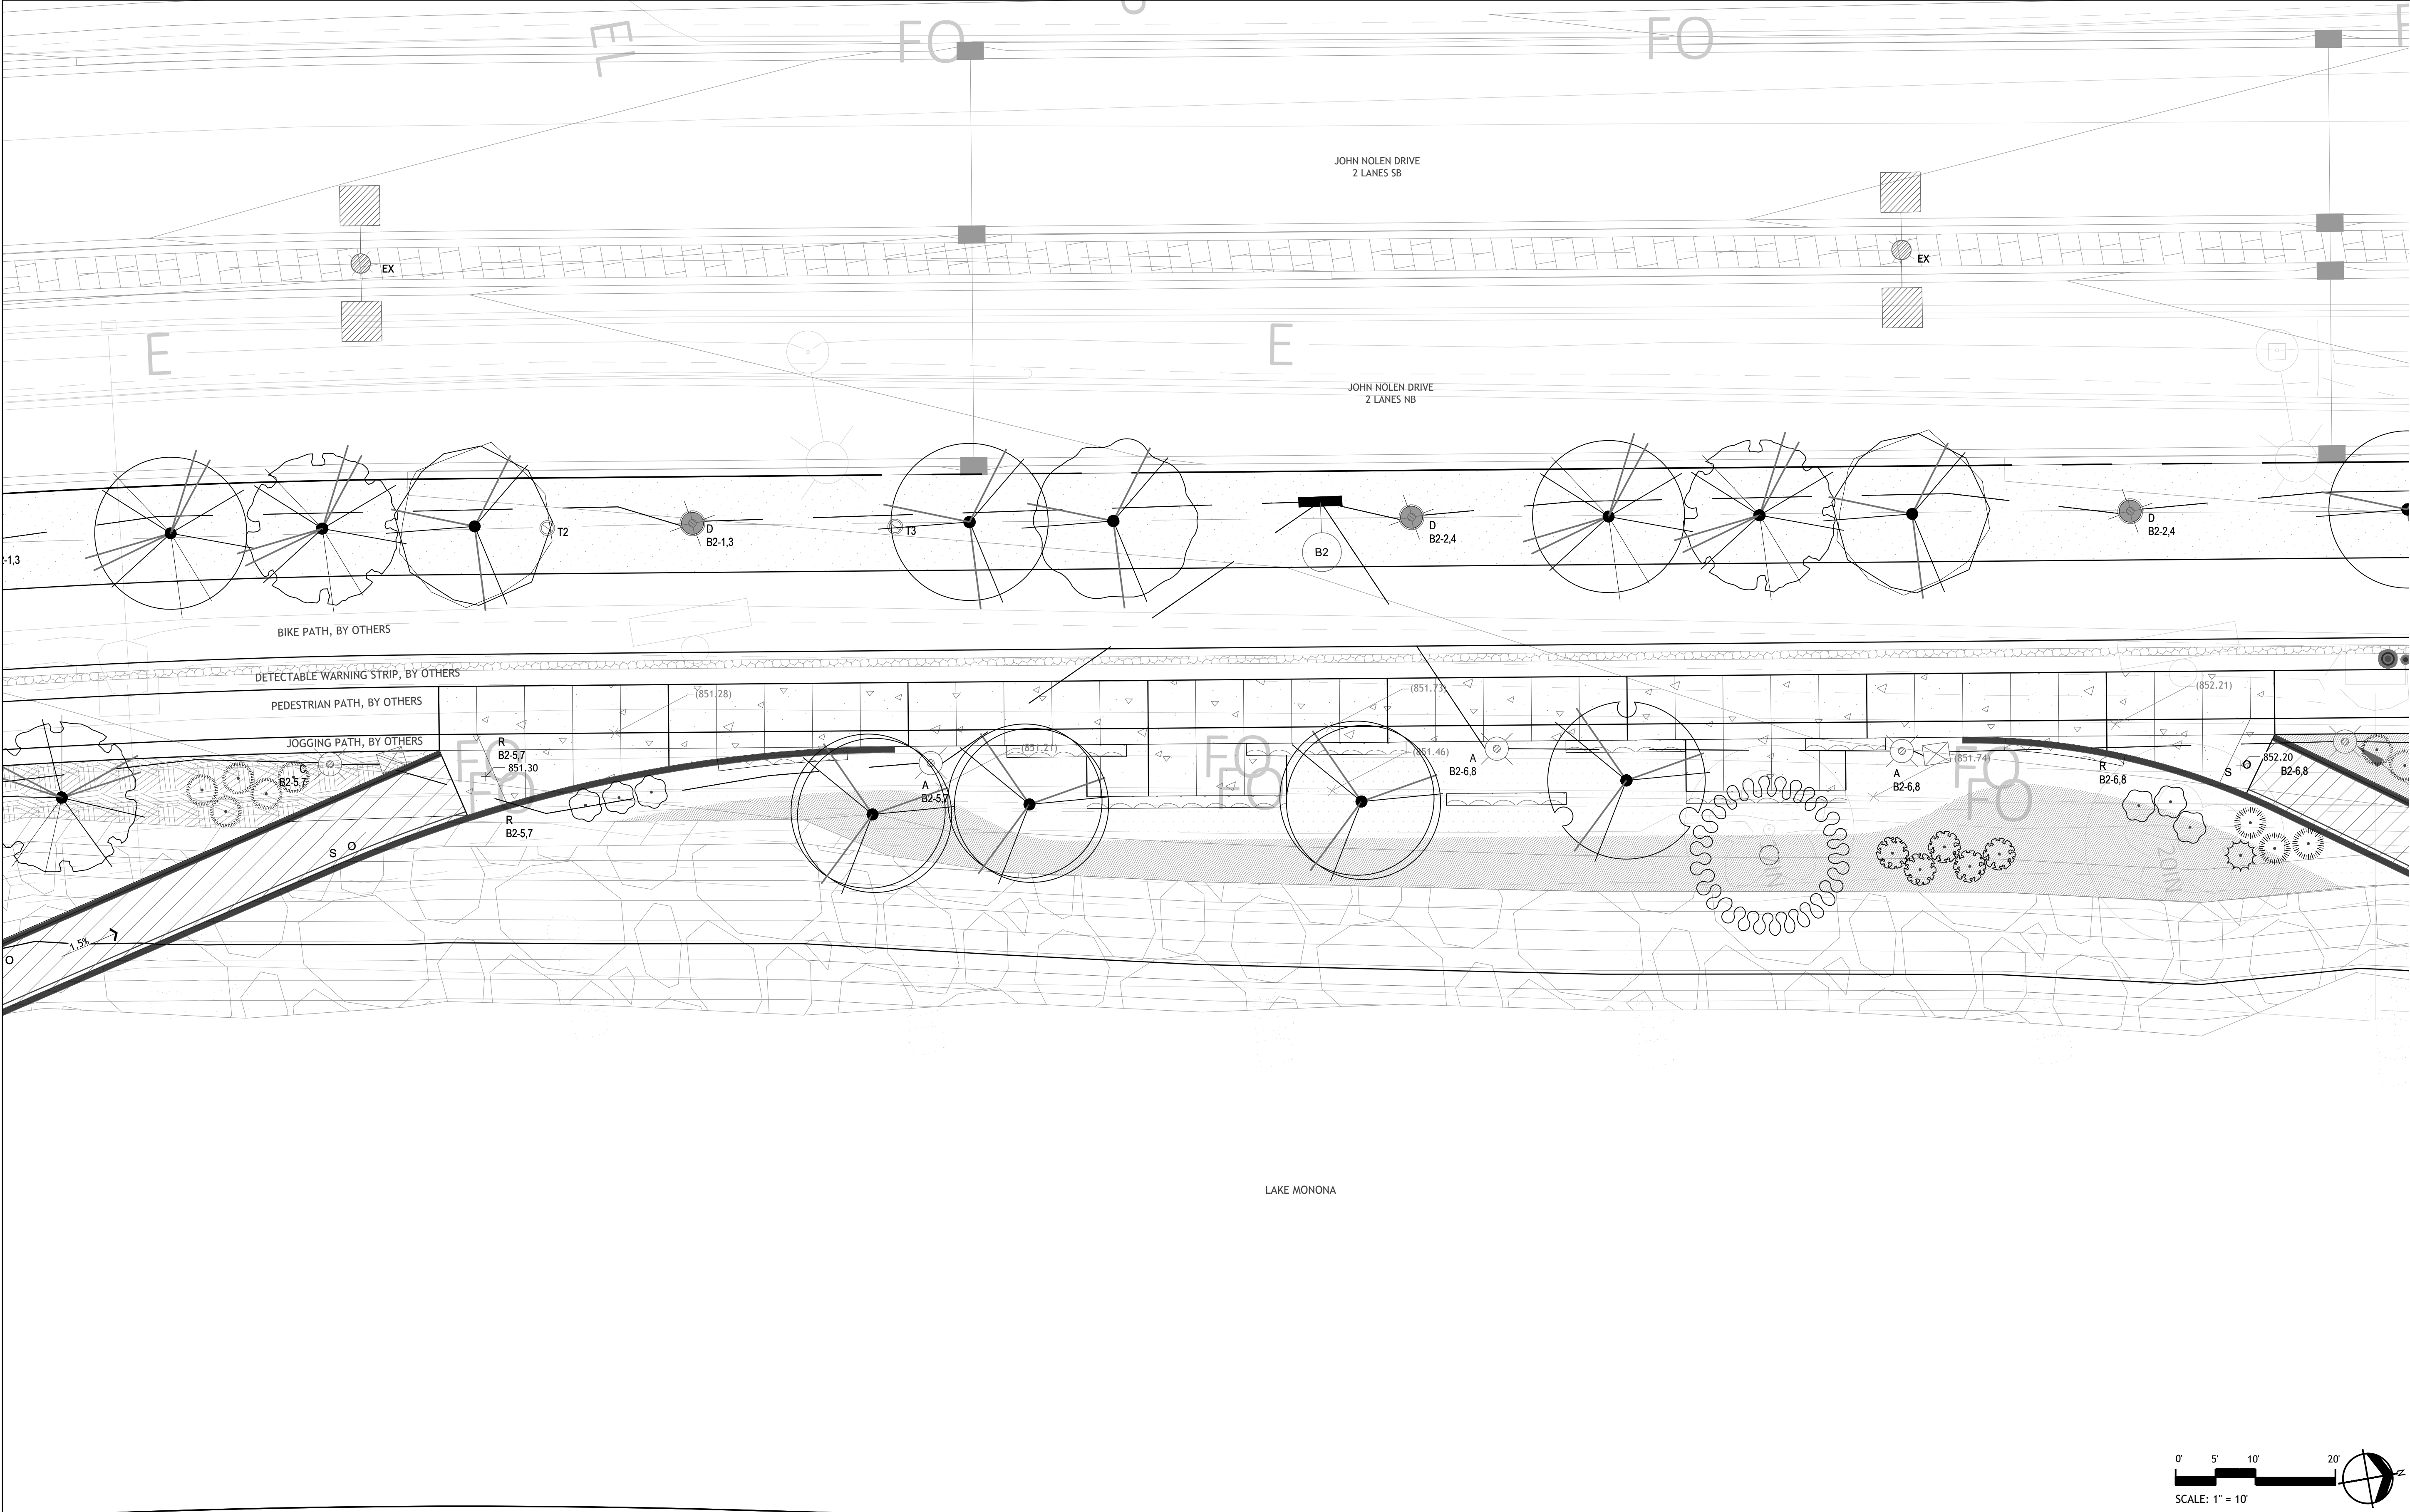

GENERAL LEGEND

— LIMIT OF WORK


—DL— DOCK LINE

FOR ELECTRICAL SYMBOLS, SEE E1-00

REFER TO PLANTING PLAN FOR PLANT SPECIES



Project Title and Client
MADISON PARKS
CITY OF MADISON, WI

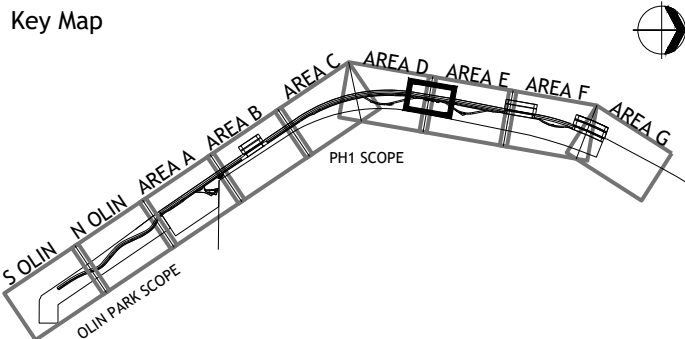

Sasaki Project No: **48026.00**
Drawn By: **CZ,FS,PO,ZT**
Checked By: **SW,ZC**
Approved By: **AC**
Issue Date: **07.31.2025**

Seal
NOT FOR CONSTRUCTION

No.	Description	Date
1	SCHEMATIC DESIGN	10/31/2024
2	50% DESIGN DEVELOPMENT	04/30/2025
3	100% DESIGN DEVELOPMENT	07/31/2025

Drawing No. **L7-03**
Drawing Title: **ENLARGEMENT PLAN
- SEATING AREA**
Plot Date: 7/31/2025
File: L7-00_ENLARGEMENTS.dwg

Sheet:
40
109


GENERAL LEGEND

— LIMIT OF WORK


— DL — DOCK LINE

FOR ELECTRICAL SYMBOLS, SEE E1-00

REFER TO PLANTING PLAN FOR PLANT SPECIES

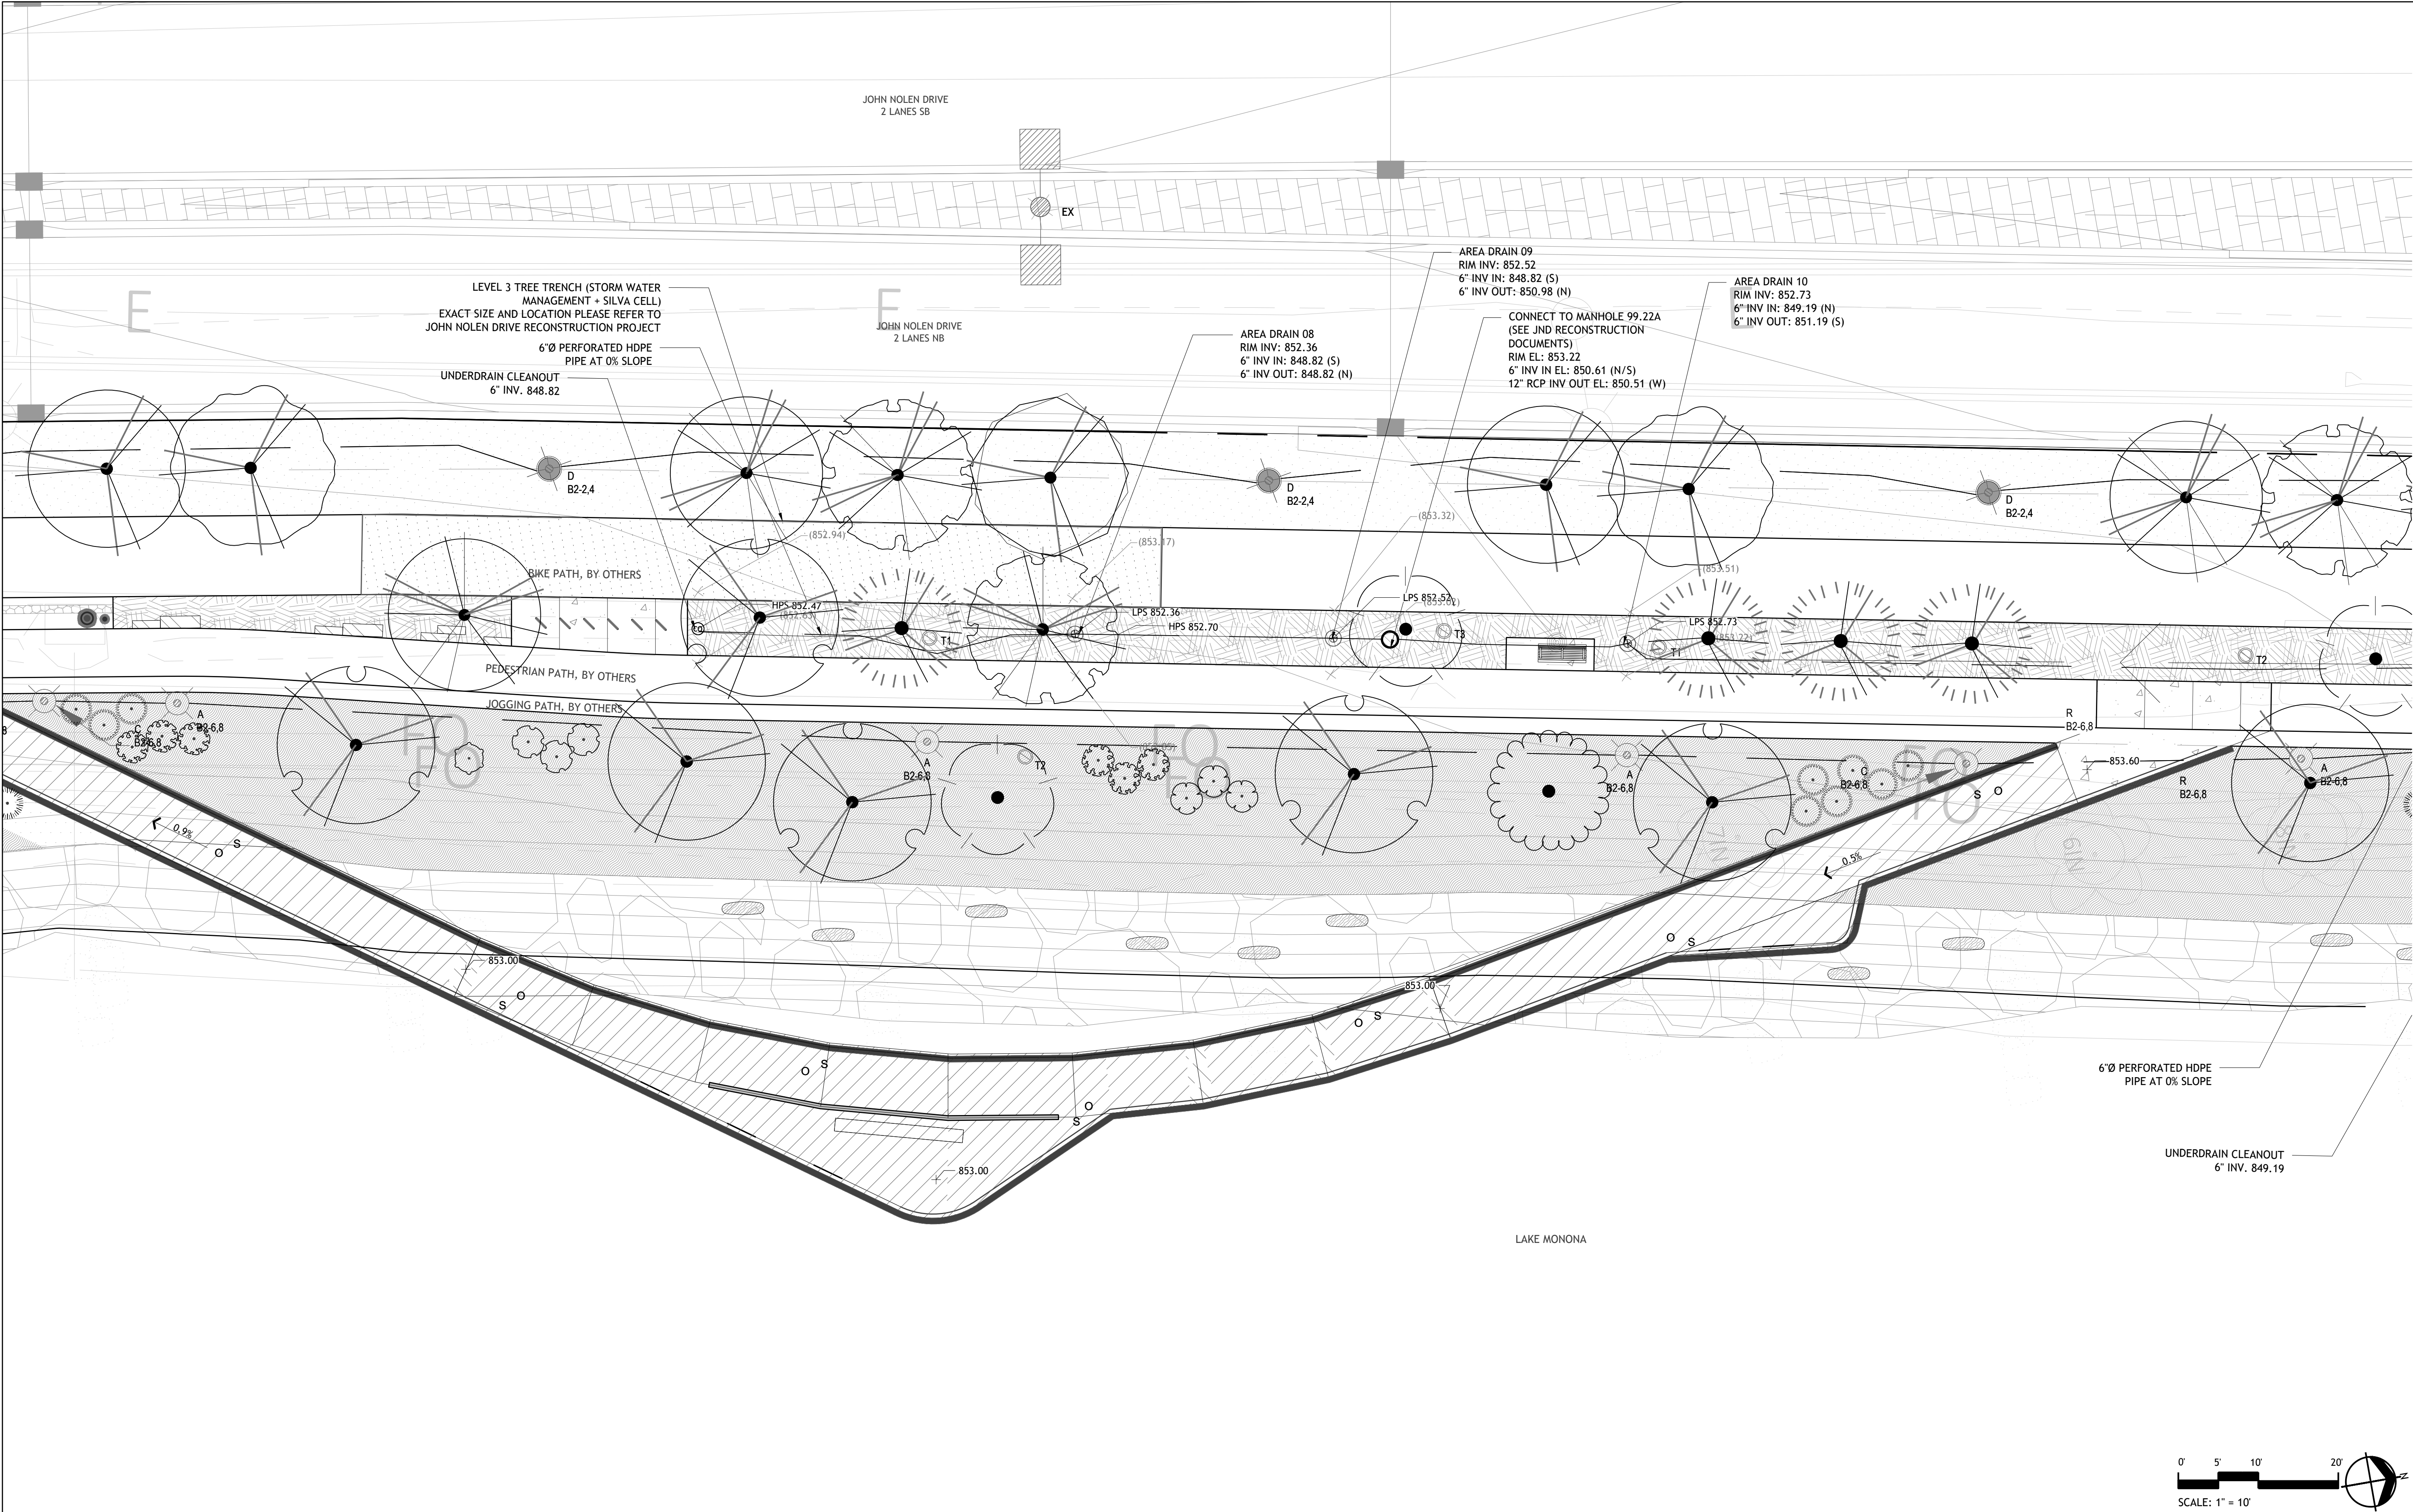

Project Title and Client
MADISON PARKS
CITY OF MADISON, WI

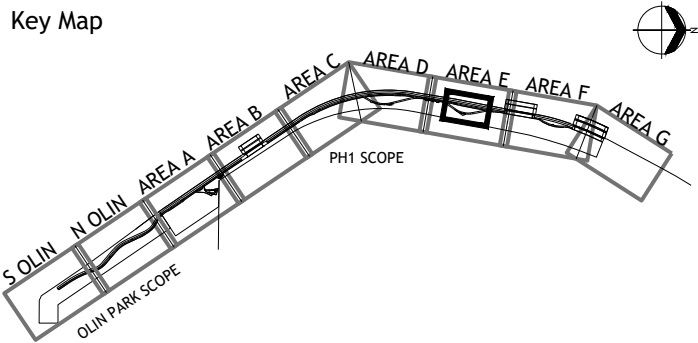

Sasaki Project No: **48026.00**
Drawn By: **CZ,FS,PO,ZT**
Checked By: **SW,ZC**
Approved By: **AC**
Issue Date: **07.31.2025**

Seal
NOT FOR CONSTRUCTION

No.	Description	Date
1	SCHEMATIC DESIGN	10/31/2024
2	50% DESIGN DEVELOPMENT	04/30/2025
3	100% DESIGN DEVELOPMENT	07/31/2025

Drawing No.
L7-04
Drawing Title:
**ENLARGEMENT PLAN -
NORTH BOARDWALK**

Plot Date: 7/31/2025
File: L7-00_ENLARGEMENTS.dwg

Sheet:
41
109