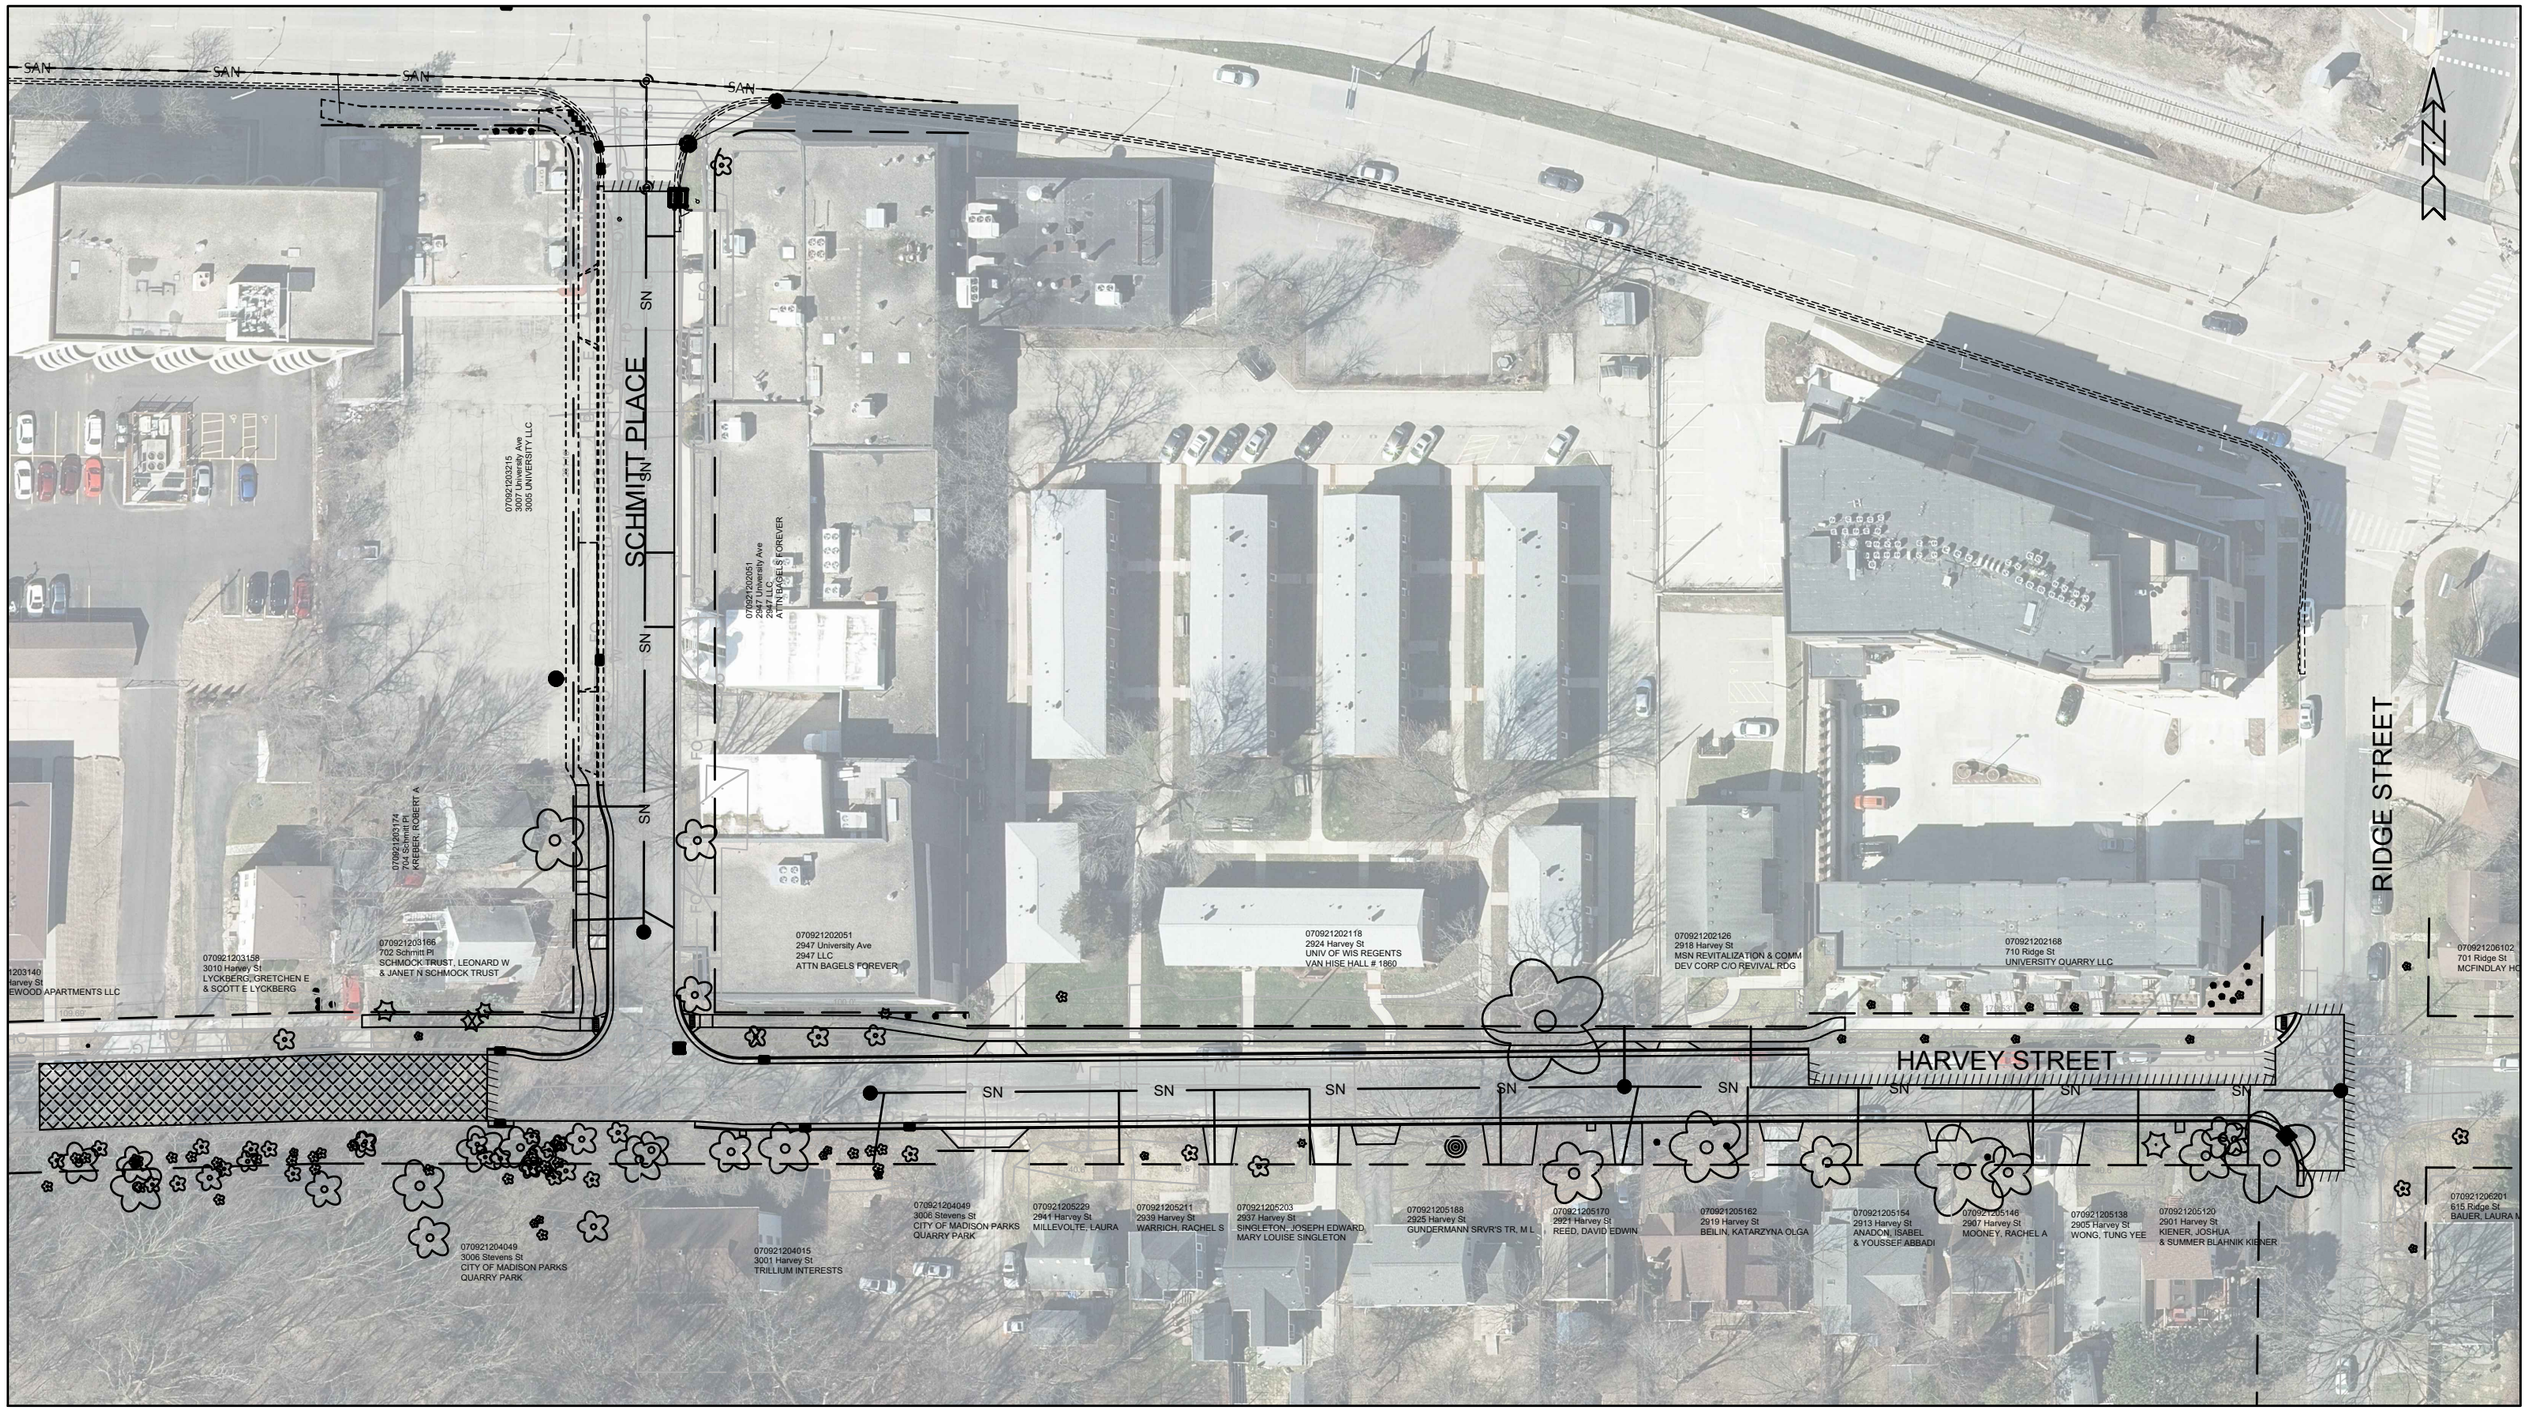SCHMITT PLACE AND HARVEY STREET RECONSTRUCTION (EAST)