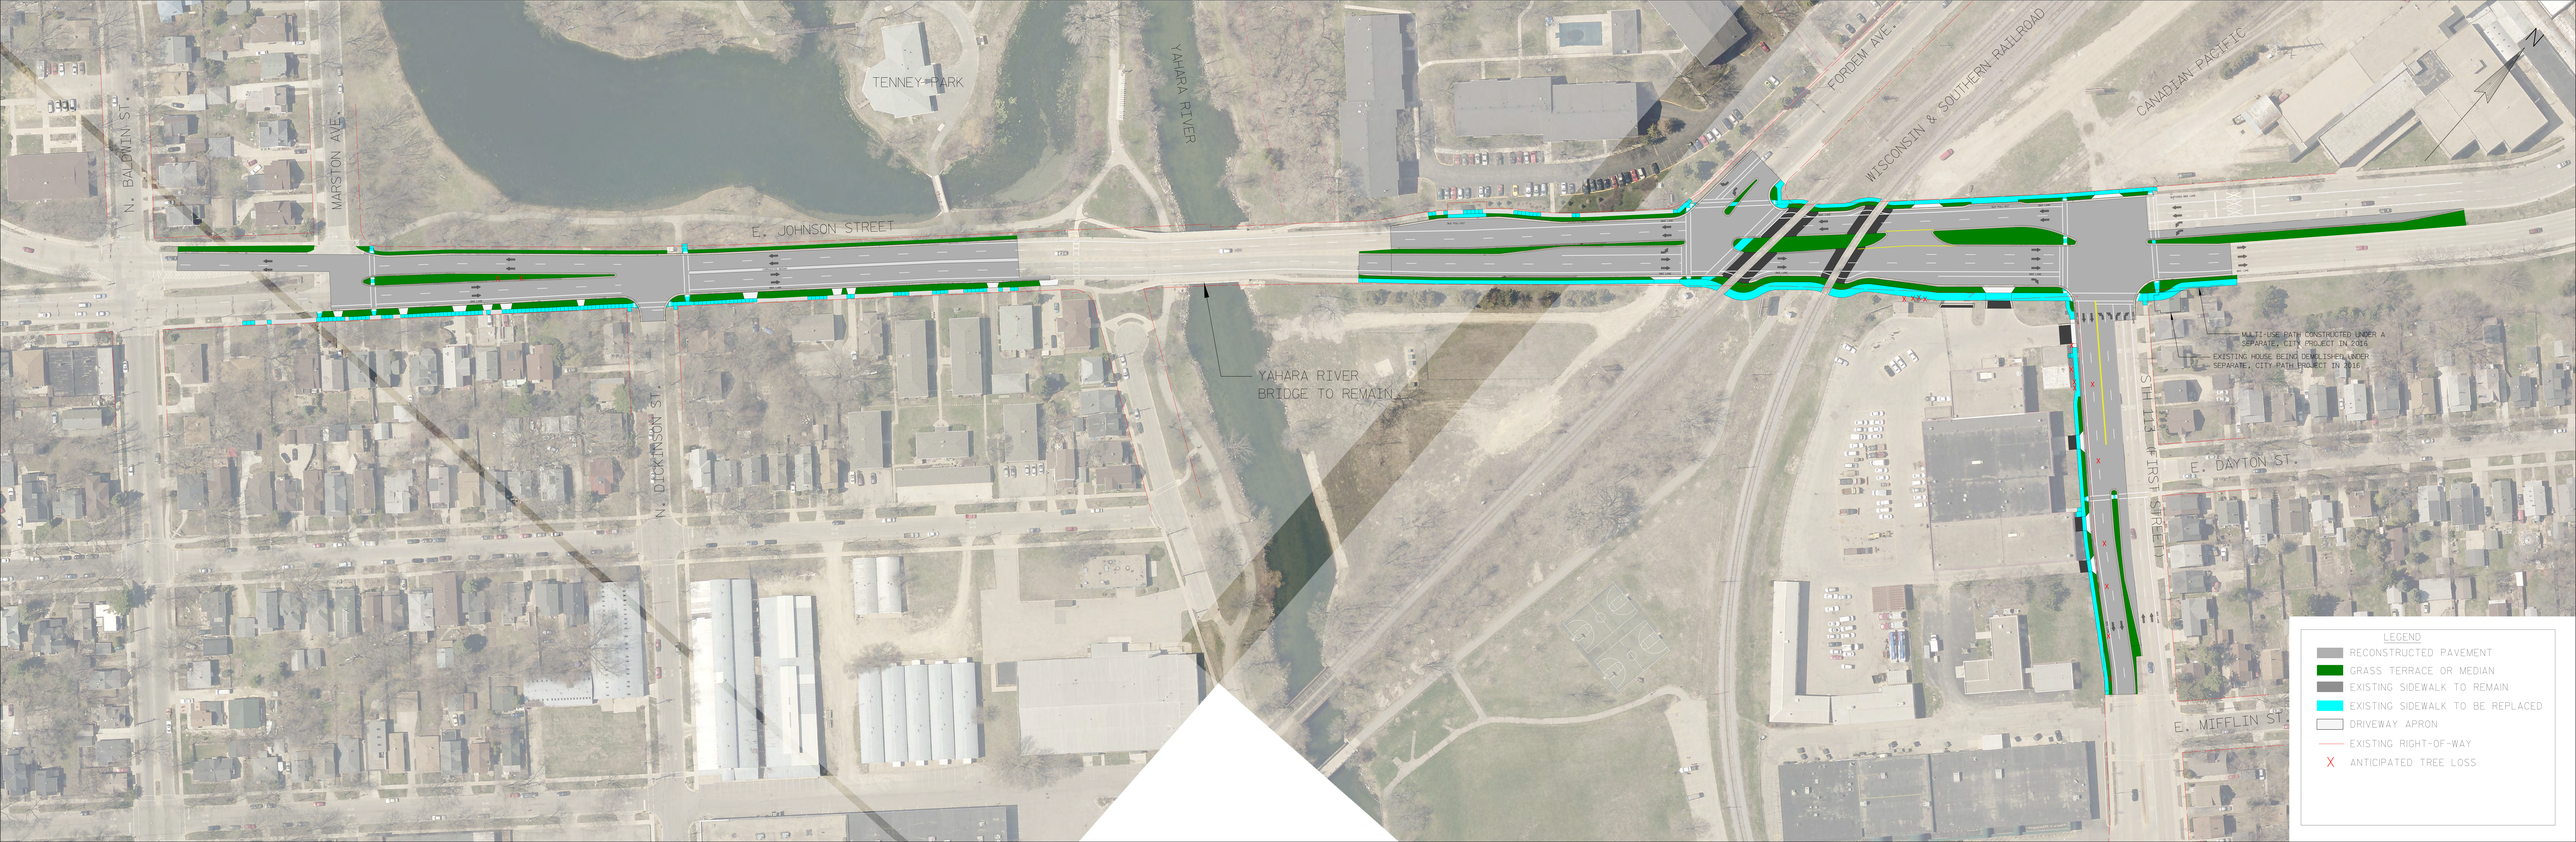
N. BALDWIN ST.
MARSTON AVE.
TENNEY PARK
YAHARA RIVER
E. JOHNSON STREET
FORDEM AVE.
WISCONSIN & SOUTHERN RAILROAD
CANADIAN PACIFIC
N. DICKINSON ST.
YAHARA RIVER BRIDGE TO REMAIN
MULTI-USE PATH CONSTRUCTED UNDER A SEPARATE, CITY PROJECT IN 2016
EXISTING HOUSE BEING DEMOLISHED UNDER SEPARATE, CITY PATH PROJECT IN 2016
STH 113 (FIRST STREET)
E. DAYTON ST.
E. MIFFLIN ST.
N
LEGEND
RECONSTRUCTED PAVEMENT
GRASS TERRACE OR MEDIAN
EXISTING SIDEWALK TO REMAIN
EXISTING SIDEWALK TO BE REPLACED
DRIVEWAY APRON
EXISTING RIGHT-OF-WAY
X ANTICIPATED TREE LOSS