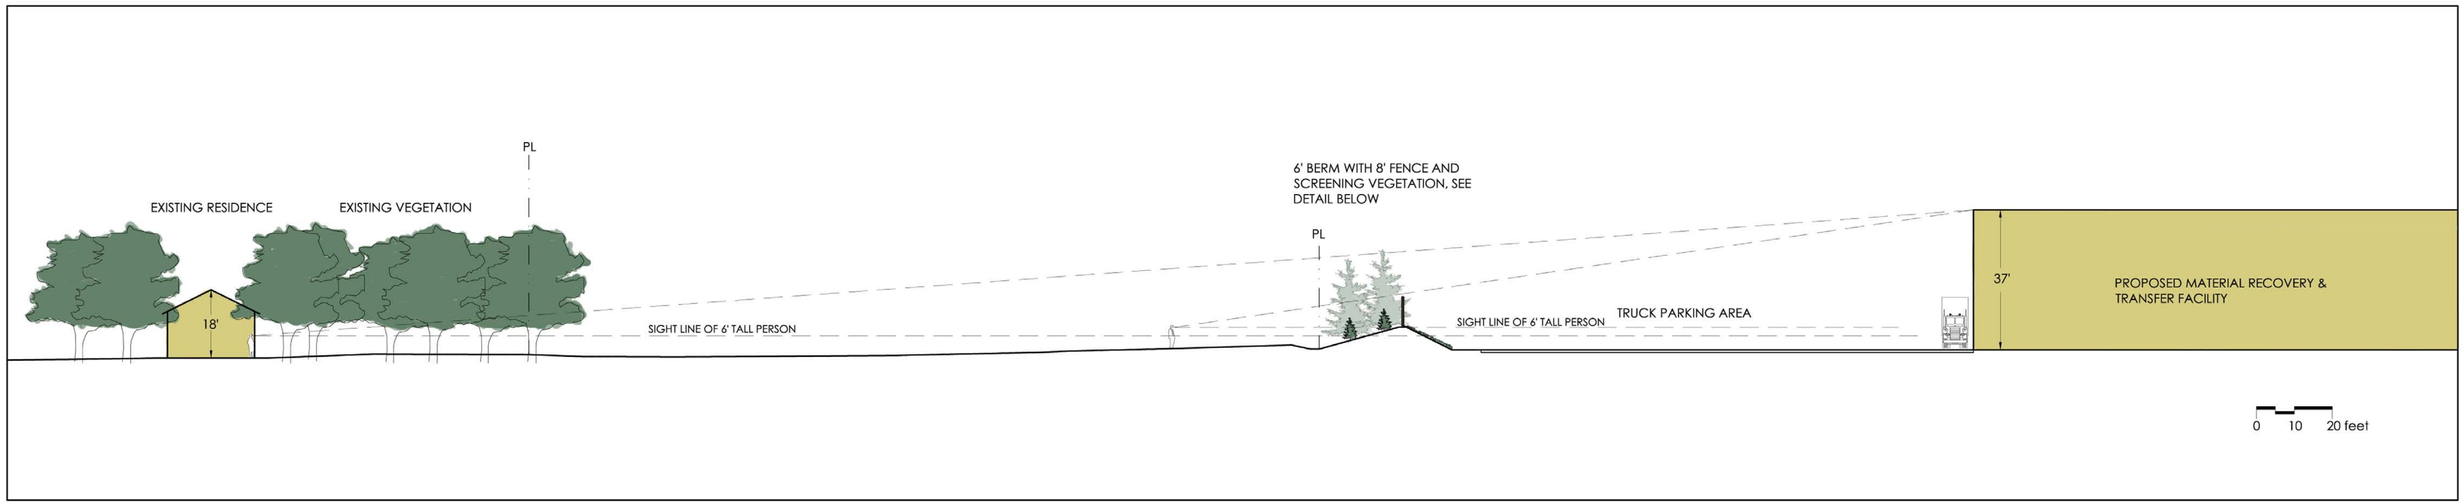

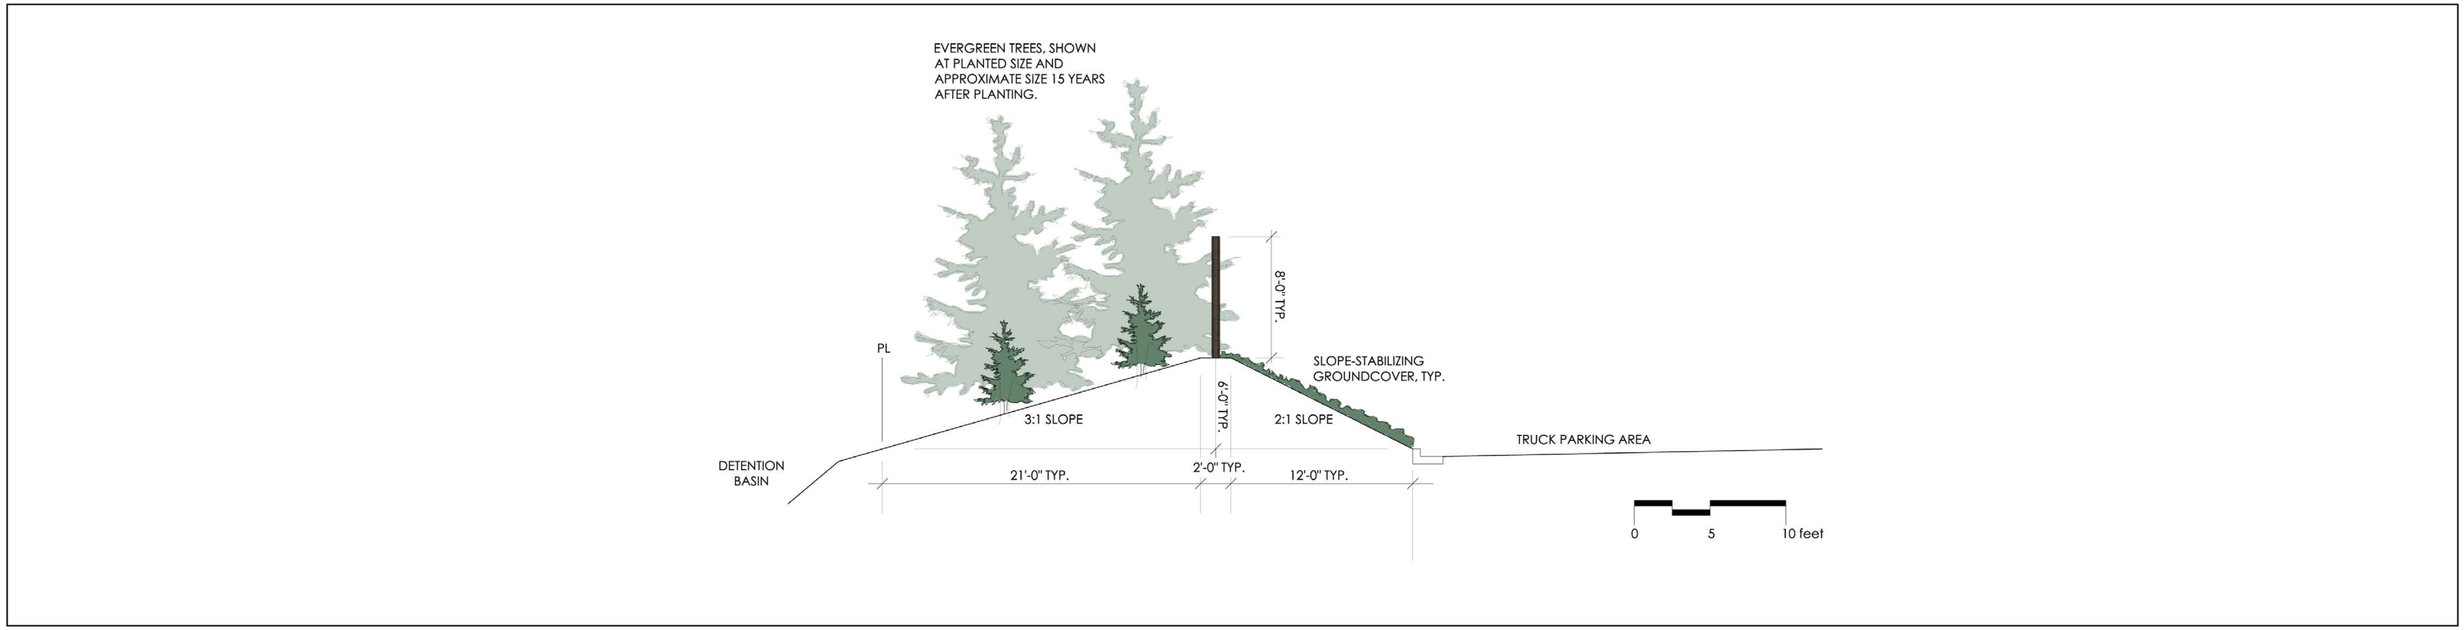

vierbicher
planners | engineers | advisors

NEIGHBORING PROPERTY VIEWSHED SECTIONS

Pellitteri Waste Systems Material Recovery & Transfer Facility - City of Madison, Wisconsin

01 September 2009

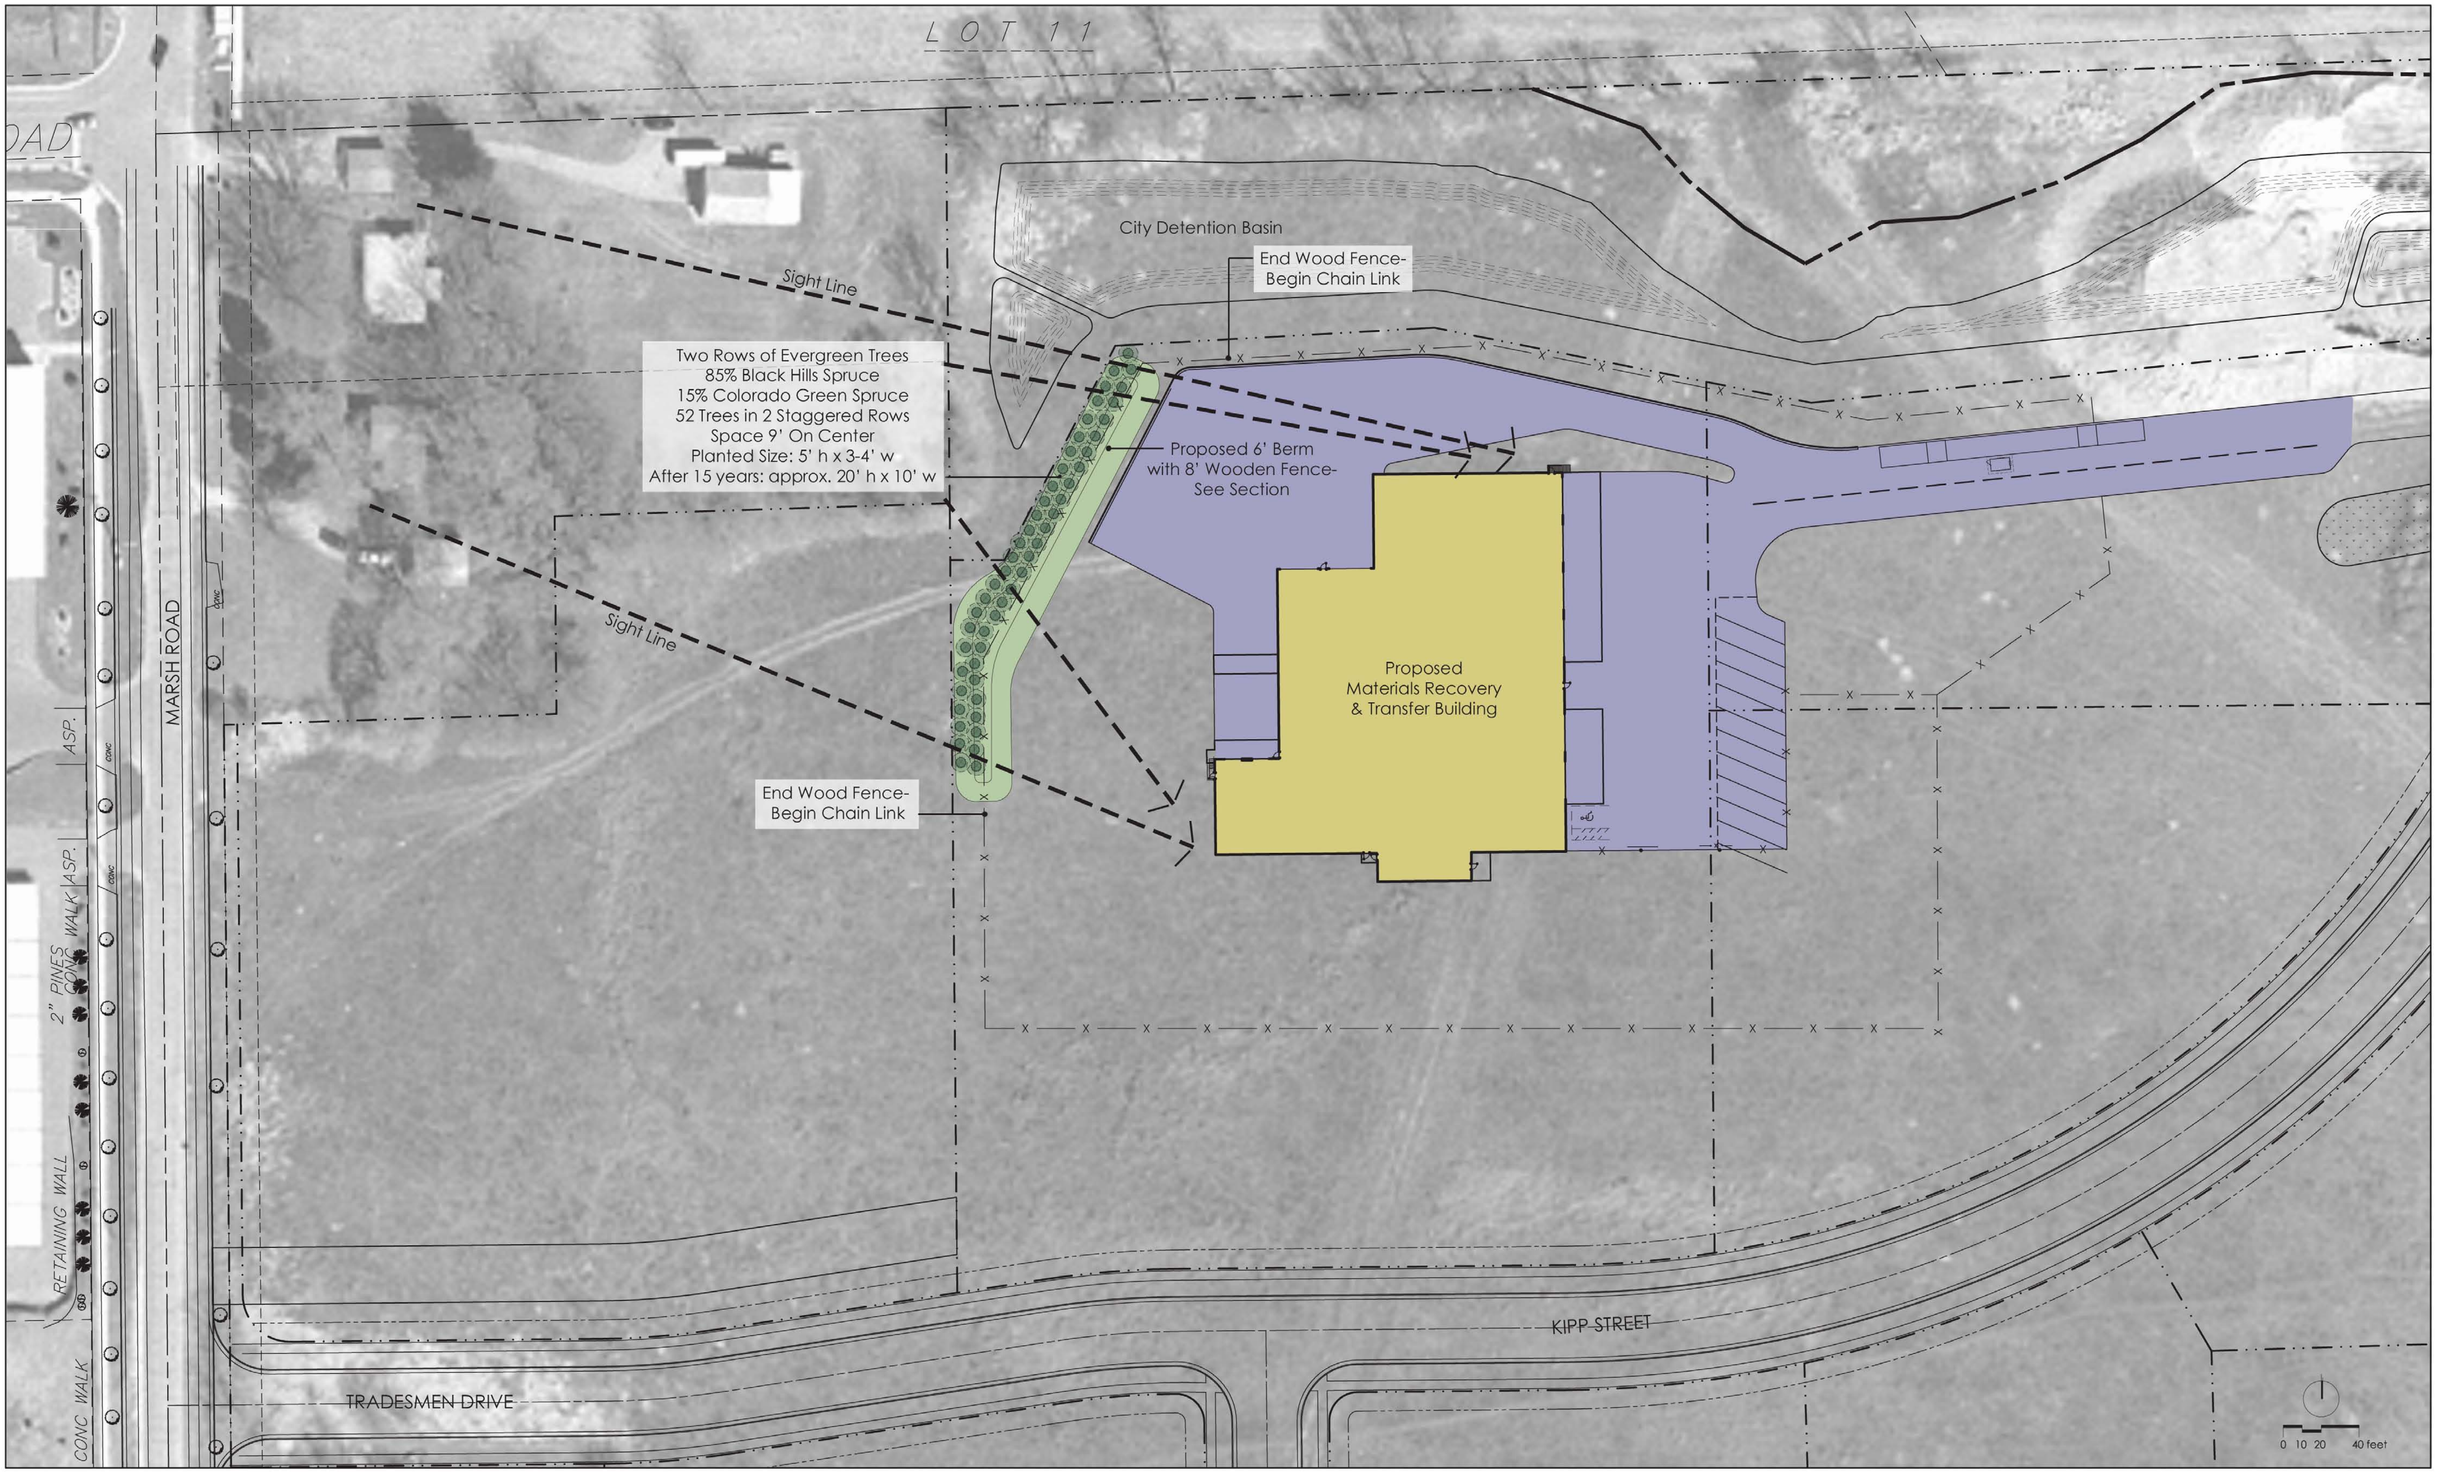

vierbicher
planners | engineers | advisors

NEIGHBORING PROPERTY VIEWSHED DIAGRAM

Pellitteri Waste Systems Material Recovery & Transfer Facility - City of Madison, Wisconsin

01 September 2009