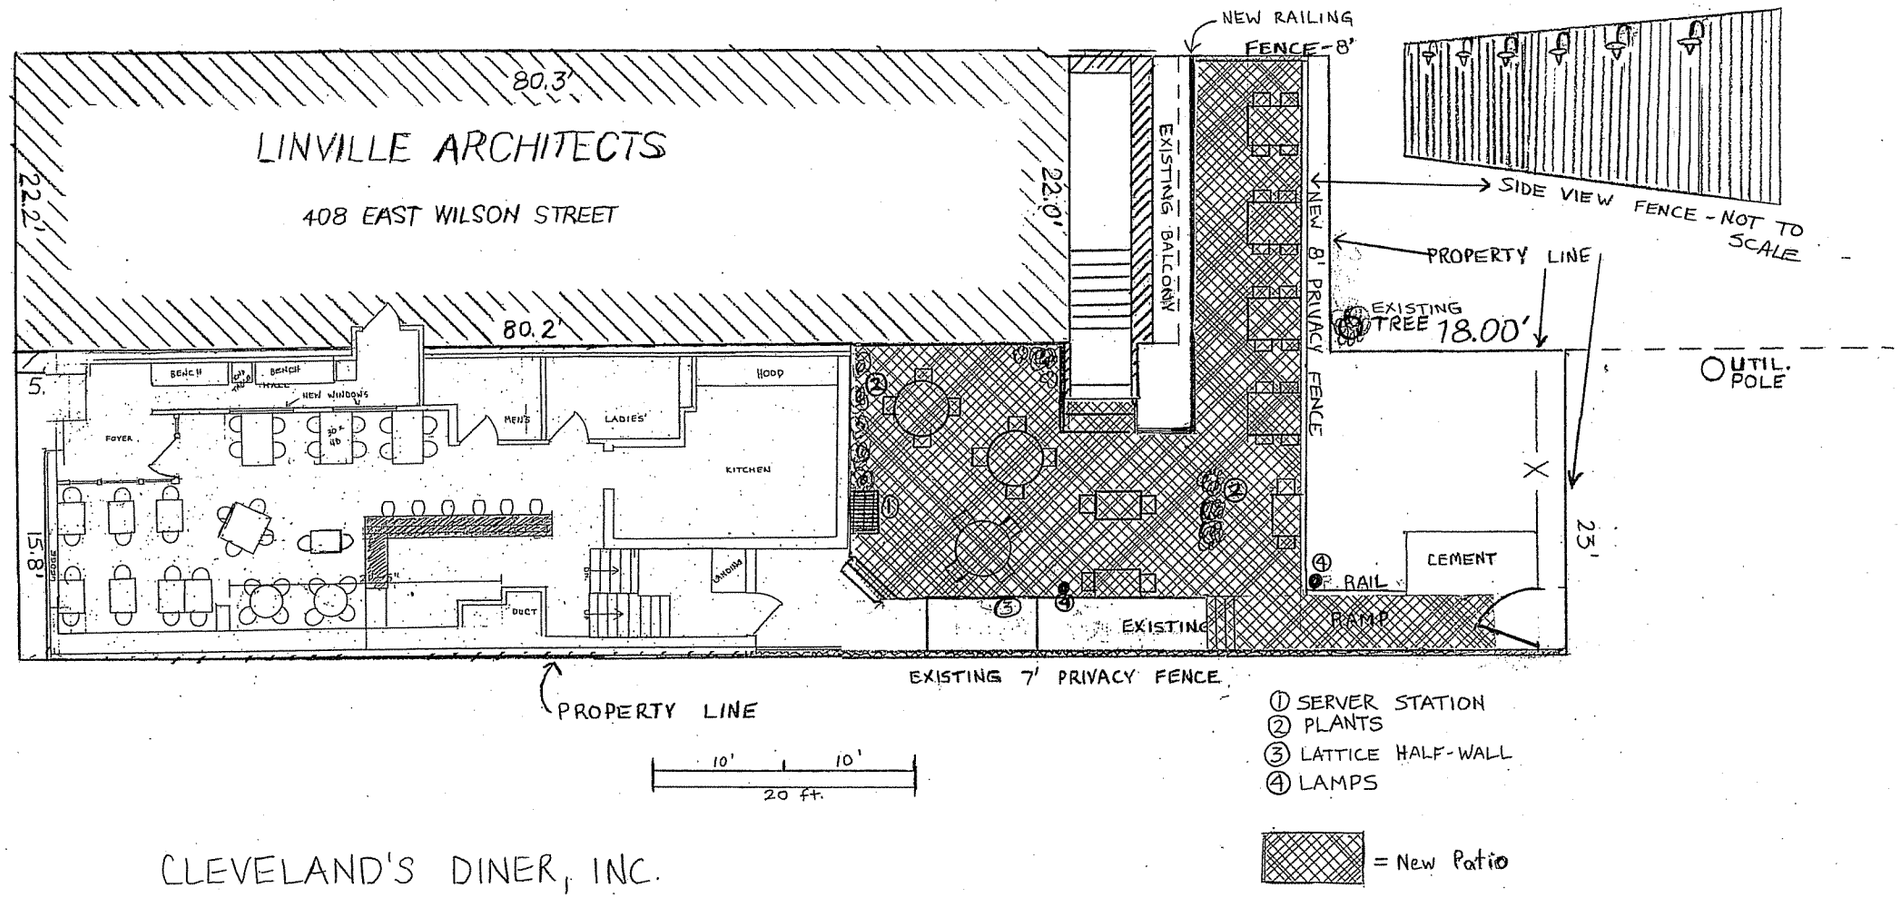

CLEVELAND'S DINER, INC.

DBA "PLAKA"

410 E. WILSON ST. MADISON 53703

AUG. 12, 2007

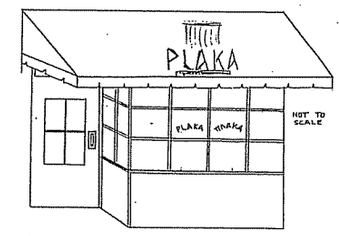

PLANNED FAÇADE ALTERATION

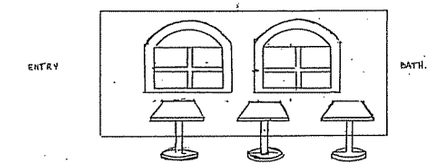

INTERIOR SIDE WALL (WEST) - PLANNED WINDOWS (NOT TO SCALE)