McFadden & Company
380 West Washington Avenue
Madison, Wisconsin 53703
608.251.1350
mcfadden@mailbag.com

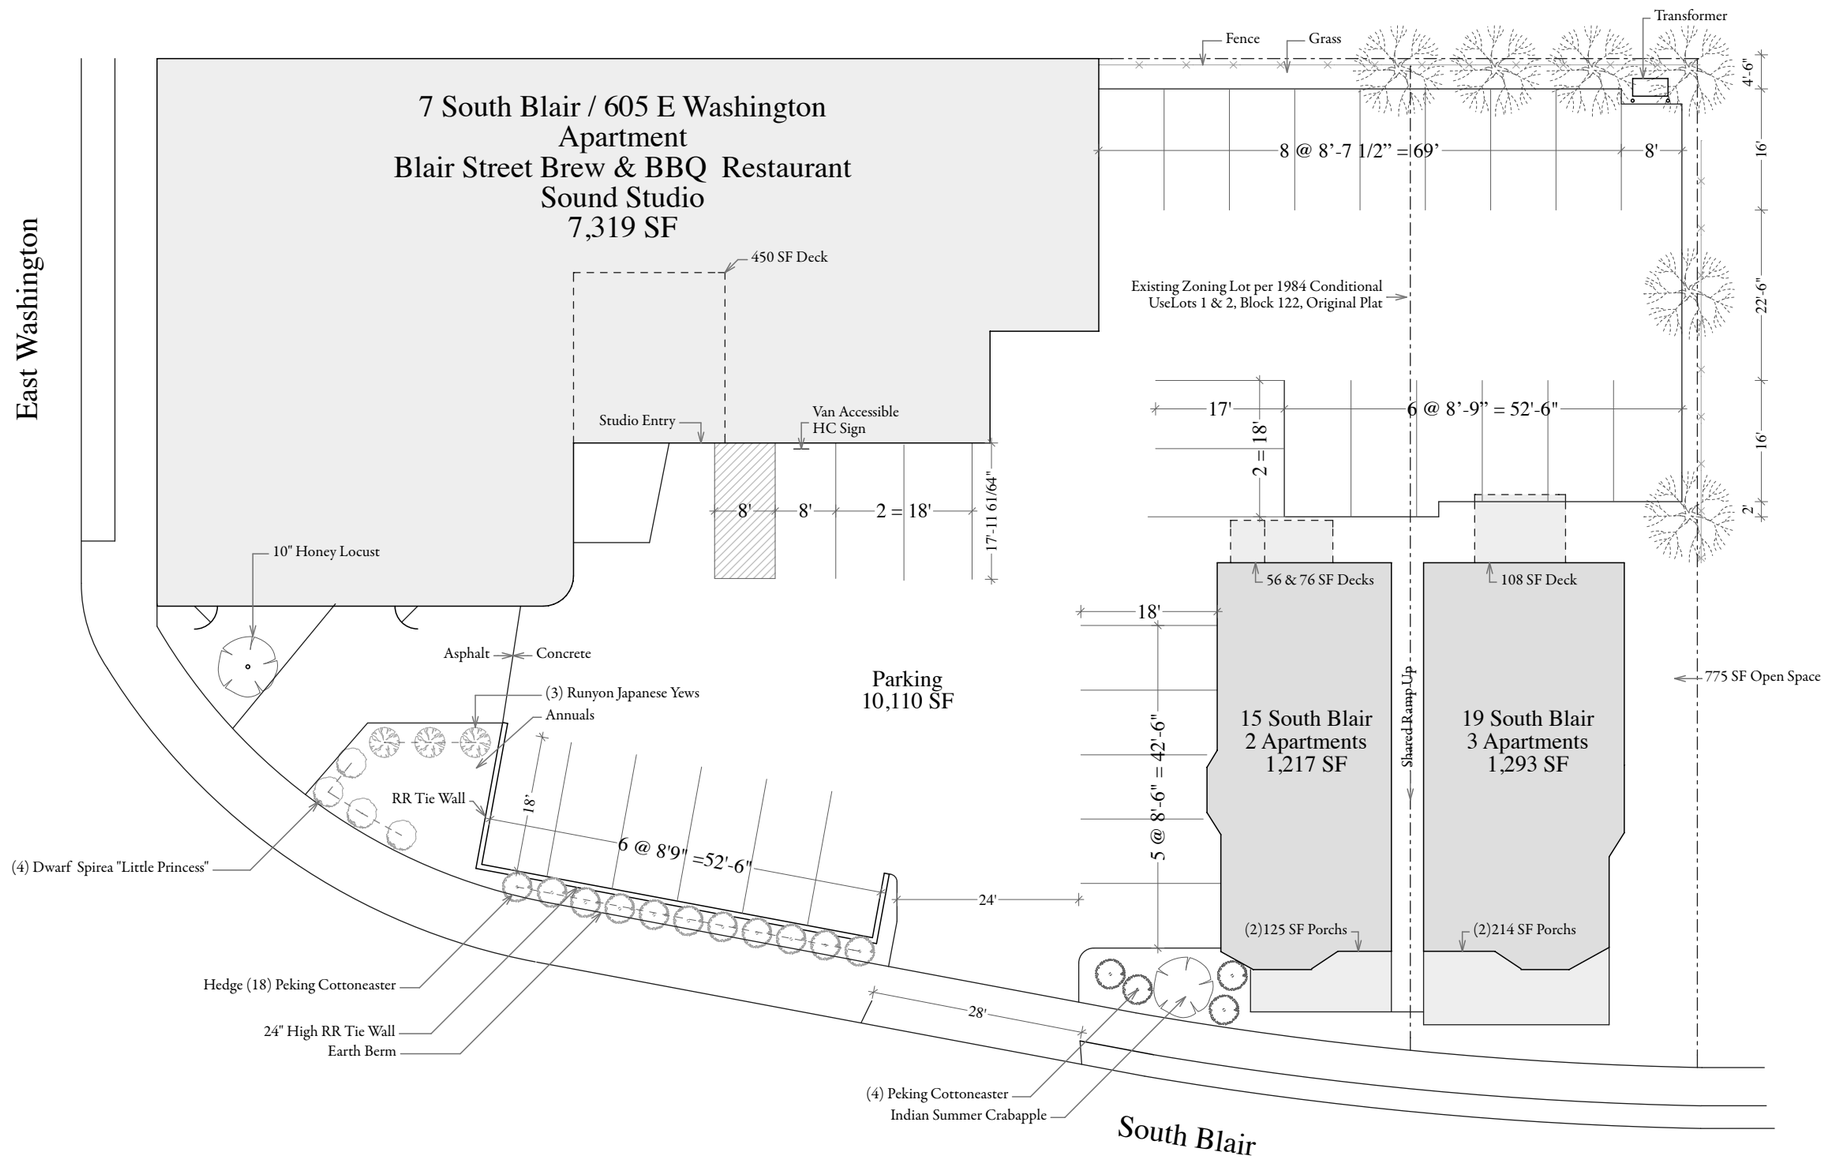


Blair Street Brew & BBQ Patio
Existing Site Plan @ 1" = 20'
605 East Washington Avenue
Madison, Wisconsin
May 7, 2013

McFadden & Company
380 West Washington Avenue
Madison, Wisconsin 53703
608.251.1350
mcfadden@mailbag.com

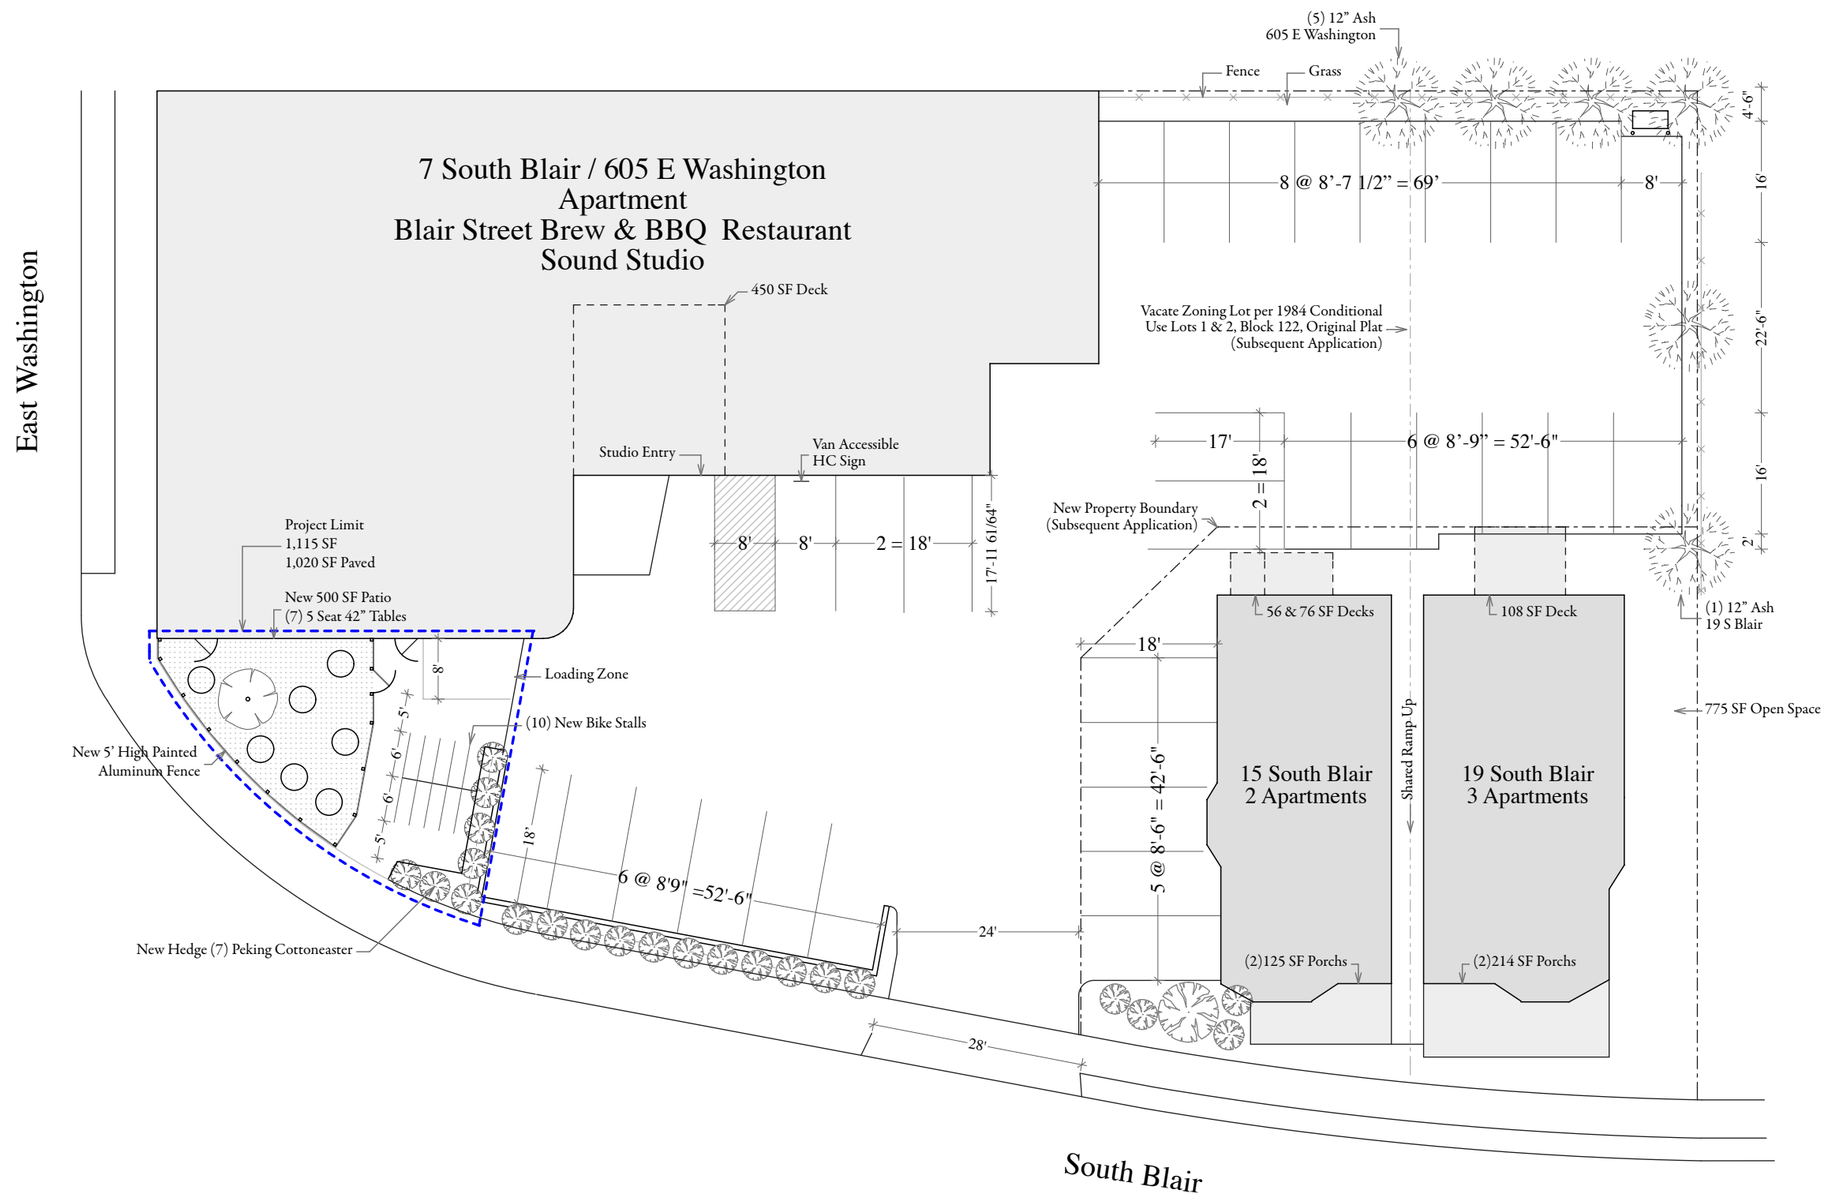


Blair Street Brew & BBQ Patio
Proposed Site Plan @ 1" = 20'
605 East Washington Avenue
Madison, Wisconsin
May 7, 2013